| FAU ROUTE | SECTION | COUNTY | TOTAL SHEETS | SHEET NO |
|---|---|---|---|---|
| 9392 | 05-00024-00-PV | MADISON | 81 | 46 |
| STA. | TO STA. | | | |
| TRAFFIC CONTROL PLAN | | | | |

CONTRACT NO. 97347

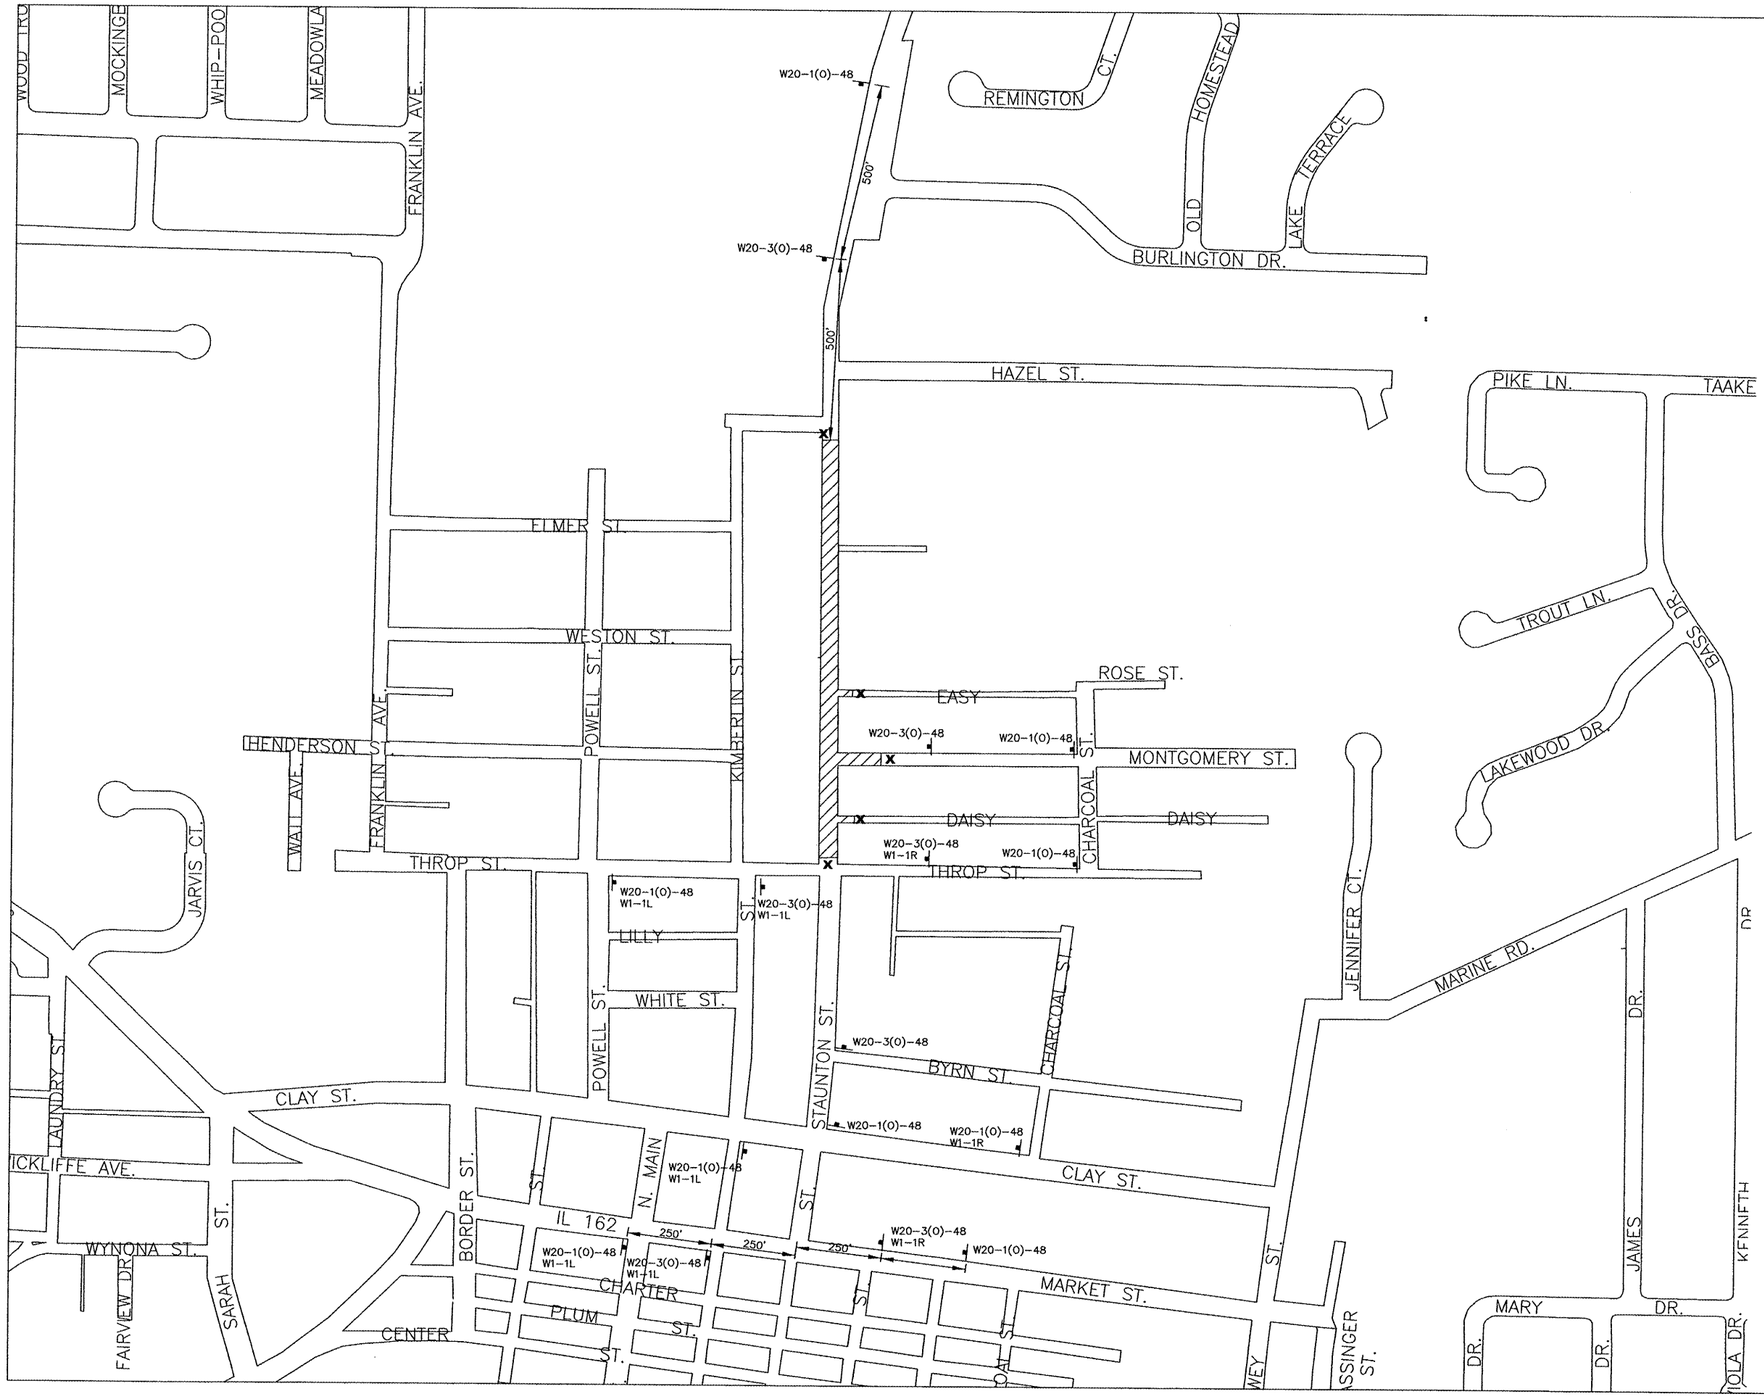


## LEGEND

DENOTES STAGE 2 CONSTRUCTION

**X** = LOCATIONS OF TYPE III BARRICADES W/"ROAD CLOSED" & FLASHING TYPE A LIGHTS

## NOTES

1. THE CONTRACTOR MUST MAINTAIN ACCESS TO PRIVATE ENTRANCES WITHIN THE LIMITS OF CONSTRUCTION DURING THE COURSE OF CONSTRUCTION.

2. ALL RESIDENTS SHALL BE NOTIFIED AT LEAST 48 HOURS PRIOR TO CLOSING A GIVEN SECTION OF ROADWAY OR RECONSTRUCTING AN INDIVIDUAL'S DRIVEWAY.

3. SEE SPECIAL PROVISIONS FOR ADDITIONAL INSTRUCTION.

200' 0 200' 400'
GRAPHIC SCALE

| REVISIONS | |
|---|---|
| NAME | DATE |
| | |
| | |
| | |
| | |
| | |
| | |
| | |
| | |

TRAFFIC CONTROL PLAN
PHASE TWO

NORTH STAUNTON ROAD IMPROVEMENTS
CITY OF TROY
MADISON COUNTY, ILLINOIS