CONTRACT NO. 97347

F.A. RTE.	SECTION	COUNTY	TOTAL SHEETS	SHEET NO.
9392	05-00024-00-PV	MADISON	81	57
STA. 16+67.18		TO STA. 17+00		
FED. ROAD DIST. NO. _	ILLINOIS	FED. AID PROJECT		

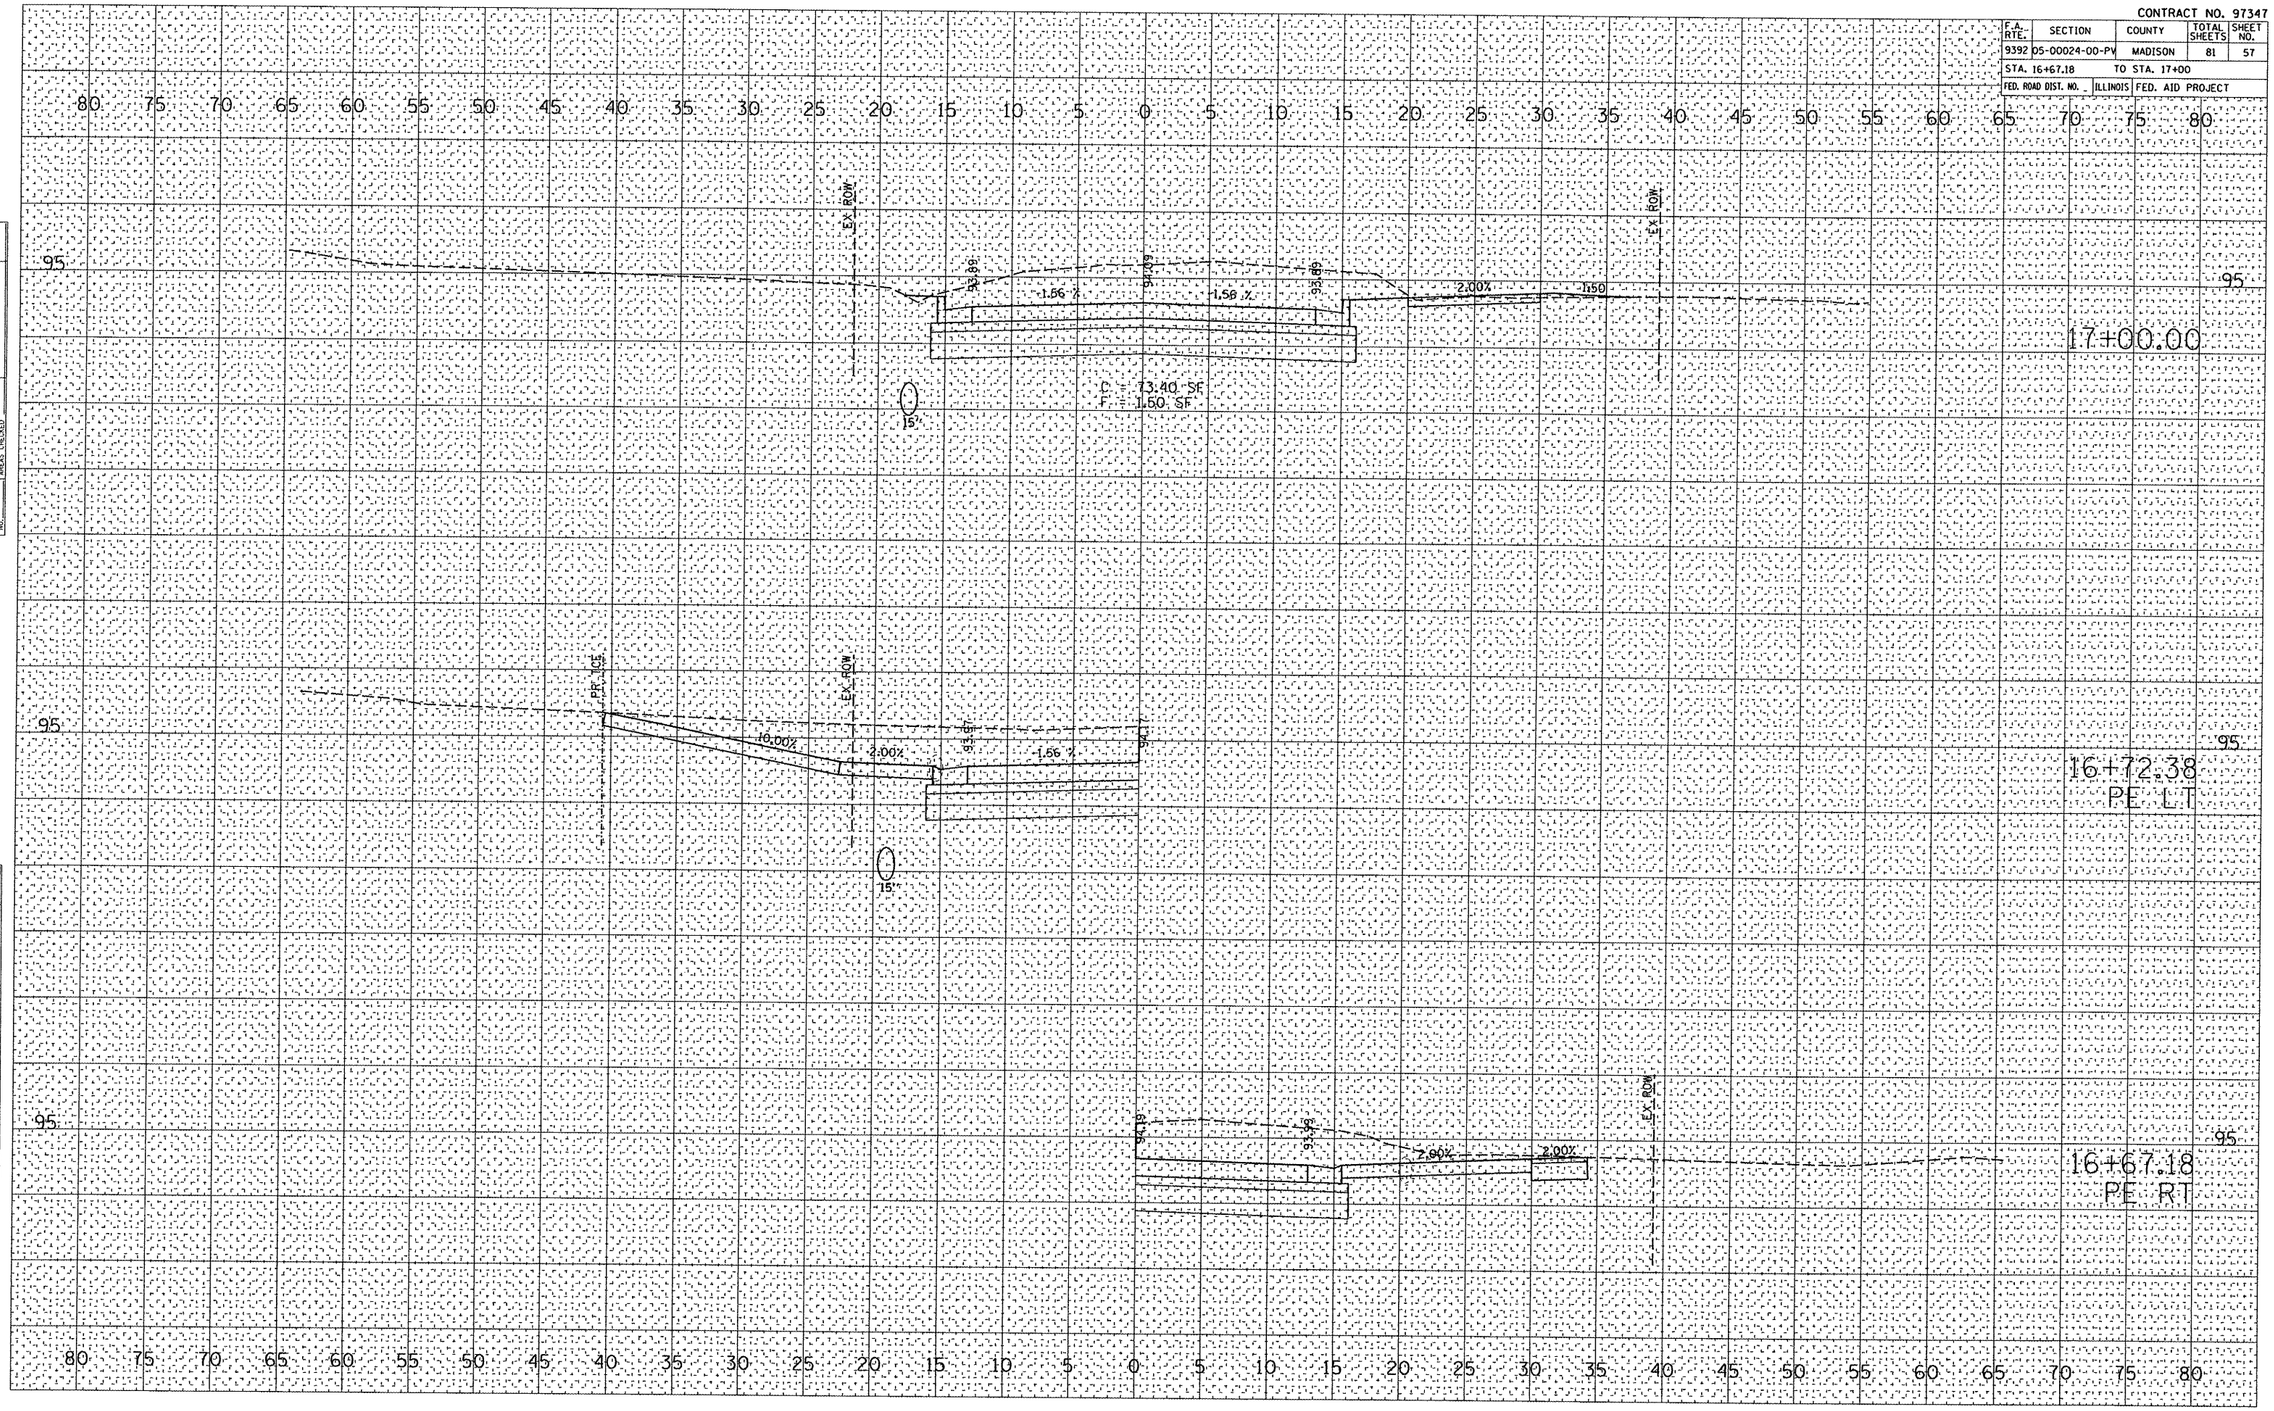

ORIGINAL SURVEY		BY	DATE
NOTE BOOK	SURVEYED		
NO.	PLOTTED		
	TEMPLATE		
	AREAS		
	AREAS CHECKED		

FINAL SURVEY		BY	DATE
NOTE BOOK	SURVEYED		
NO.	PLOTTED		
	TEMPLATE		
	AREAS		
	AREAS CHECKED		

PLOT DATE = 4/12/2008
FILE NAME = P:\030131\dgn\030131xsht.dgn
CELL SCALE = 10.5982 / IN.
USER NAME = default