CONTRACT NO. 97347

F.A. RTE.	SECTION	COUNTY	TOTAL SHEETS	SHEET NO.
9392	05-00024-00-PV	MADISON	81	70
STA. 27+41.30		TO STA. 27+91.45		
FED. ROAD DIST. NO. _	ILLINOIS	FED. AID PROJECT		

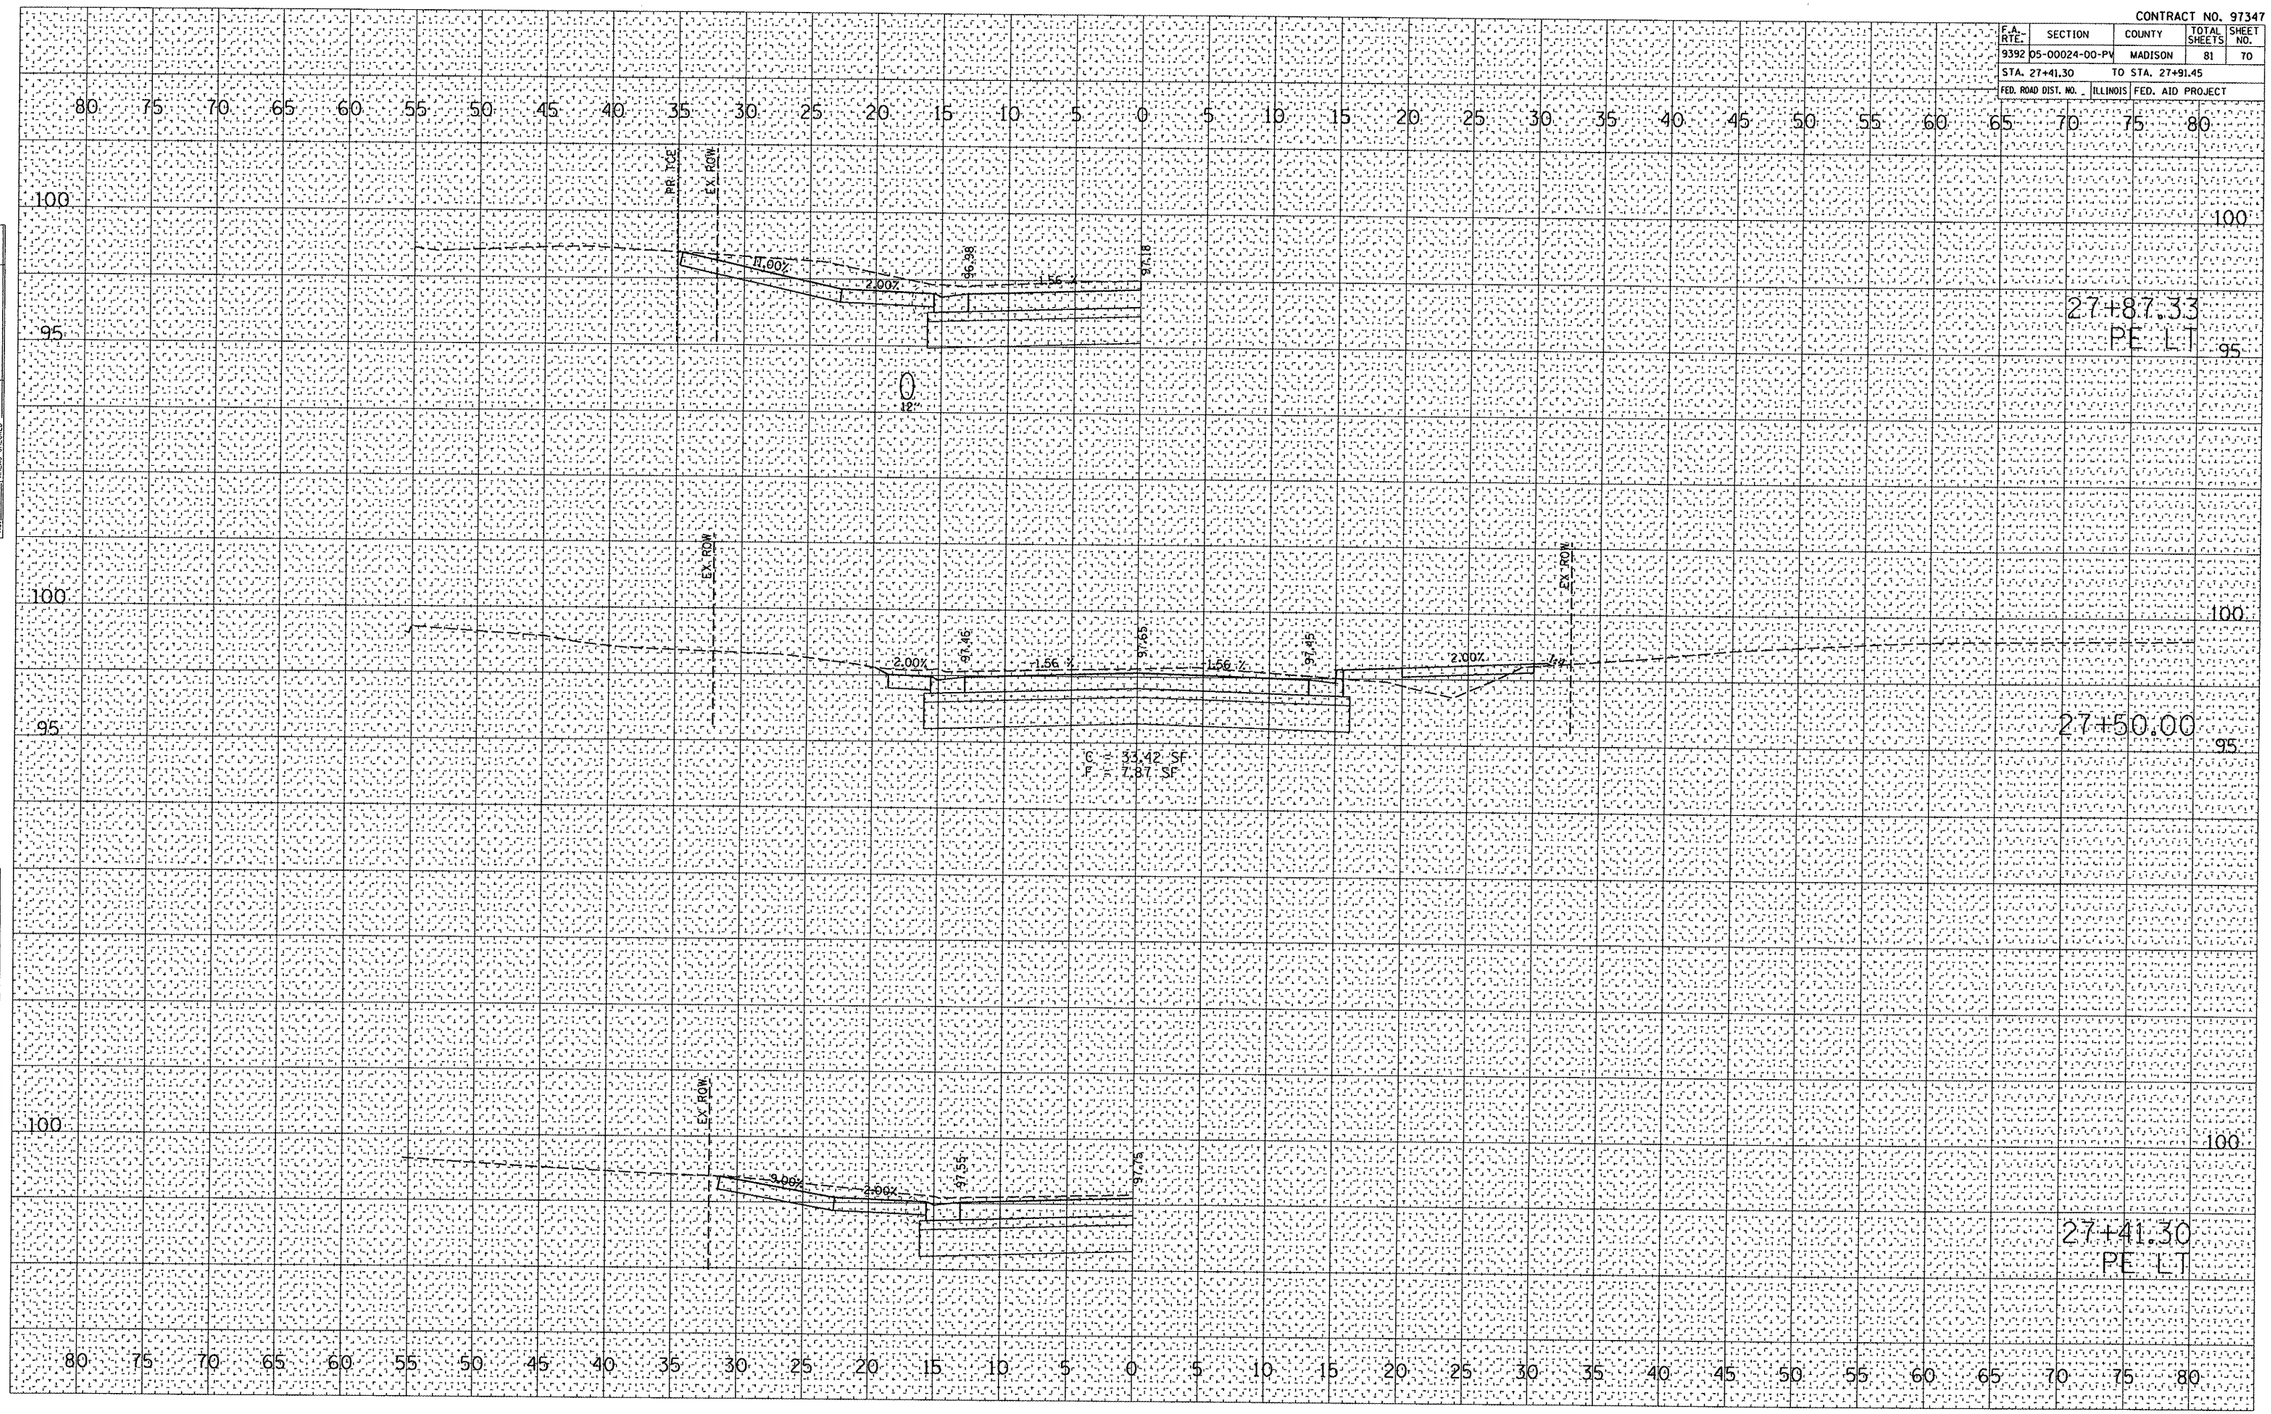

FINAL SURVEY | NOTE BOOK NO. | SURVEYED | PLOTTED | TEMPLATE | AREAS | AREAS CHECKED | BY | DATE

ORIGINAL SURVEY | NOTE BOOK NO. | SURVEYED | PLOTTED | TEMPLATE | AREAS | AREAS CHECKED | BY | DATE

PLOT DATE = 4/12/2008
FILE NAME = P:\030131\dgn\030131xsht.dgn
PLOT SCALE = 10.5882 ' / IN.
USER NAME = mkstzmiller

P:\030131\dgn\030131xsht.dgn 4/12/2008 9:58:39 AM