CONTRACT NO. 98824

F.A. RTE.	SECTION	COUNTY	TOTAL SHEETS	SHEET NO.
869	D-9 SMART FY 07-3	FRANKLIN	31	13
STA. 10+50.00	TO STA. 11+00.00			
FED. ROAD DIST. NO.	ILLINOIS	FED. AID PROJECT		

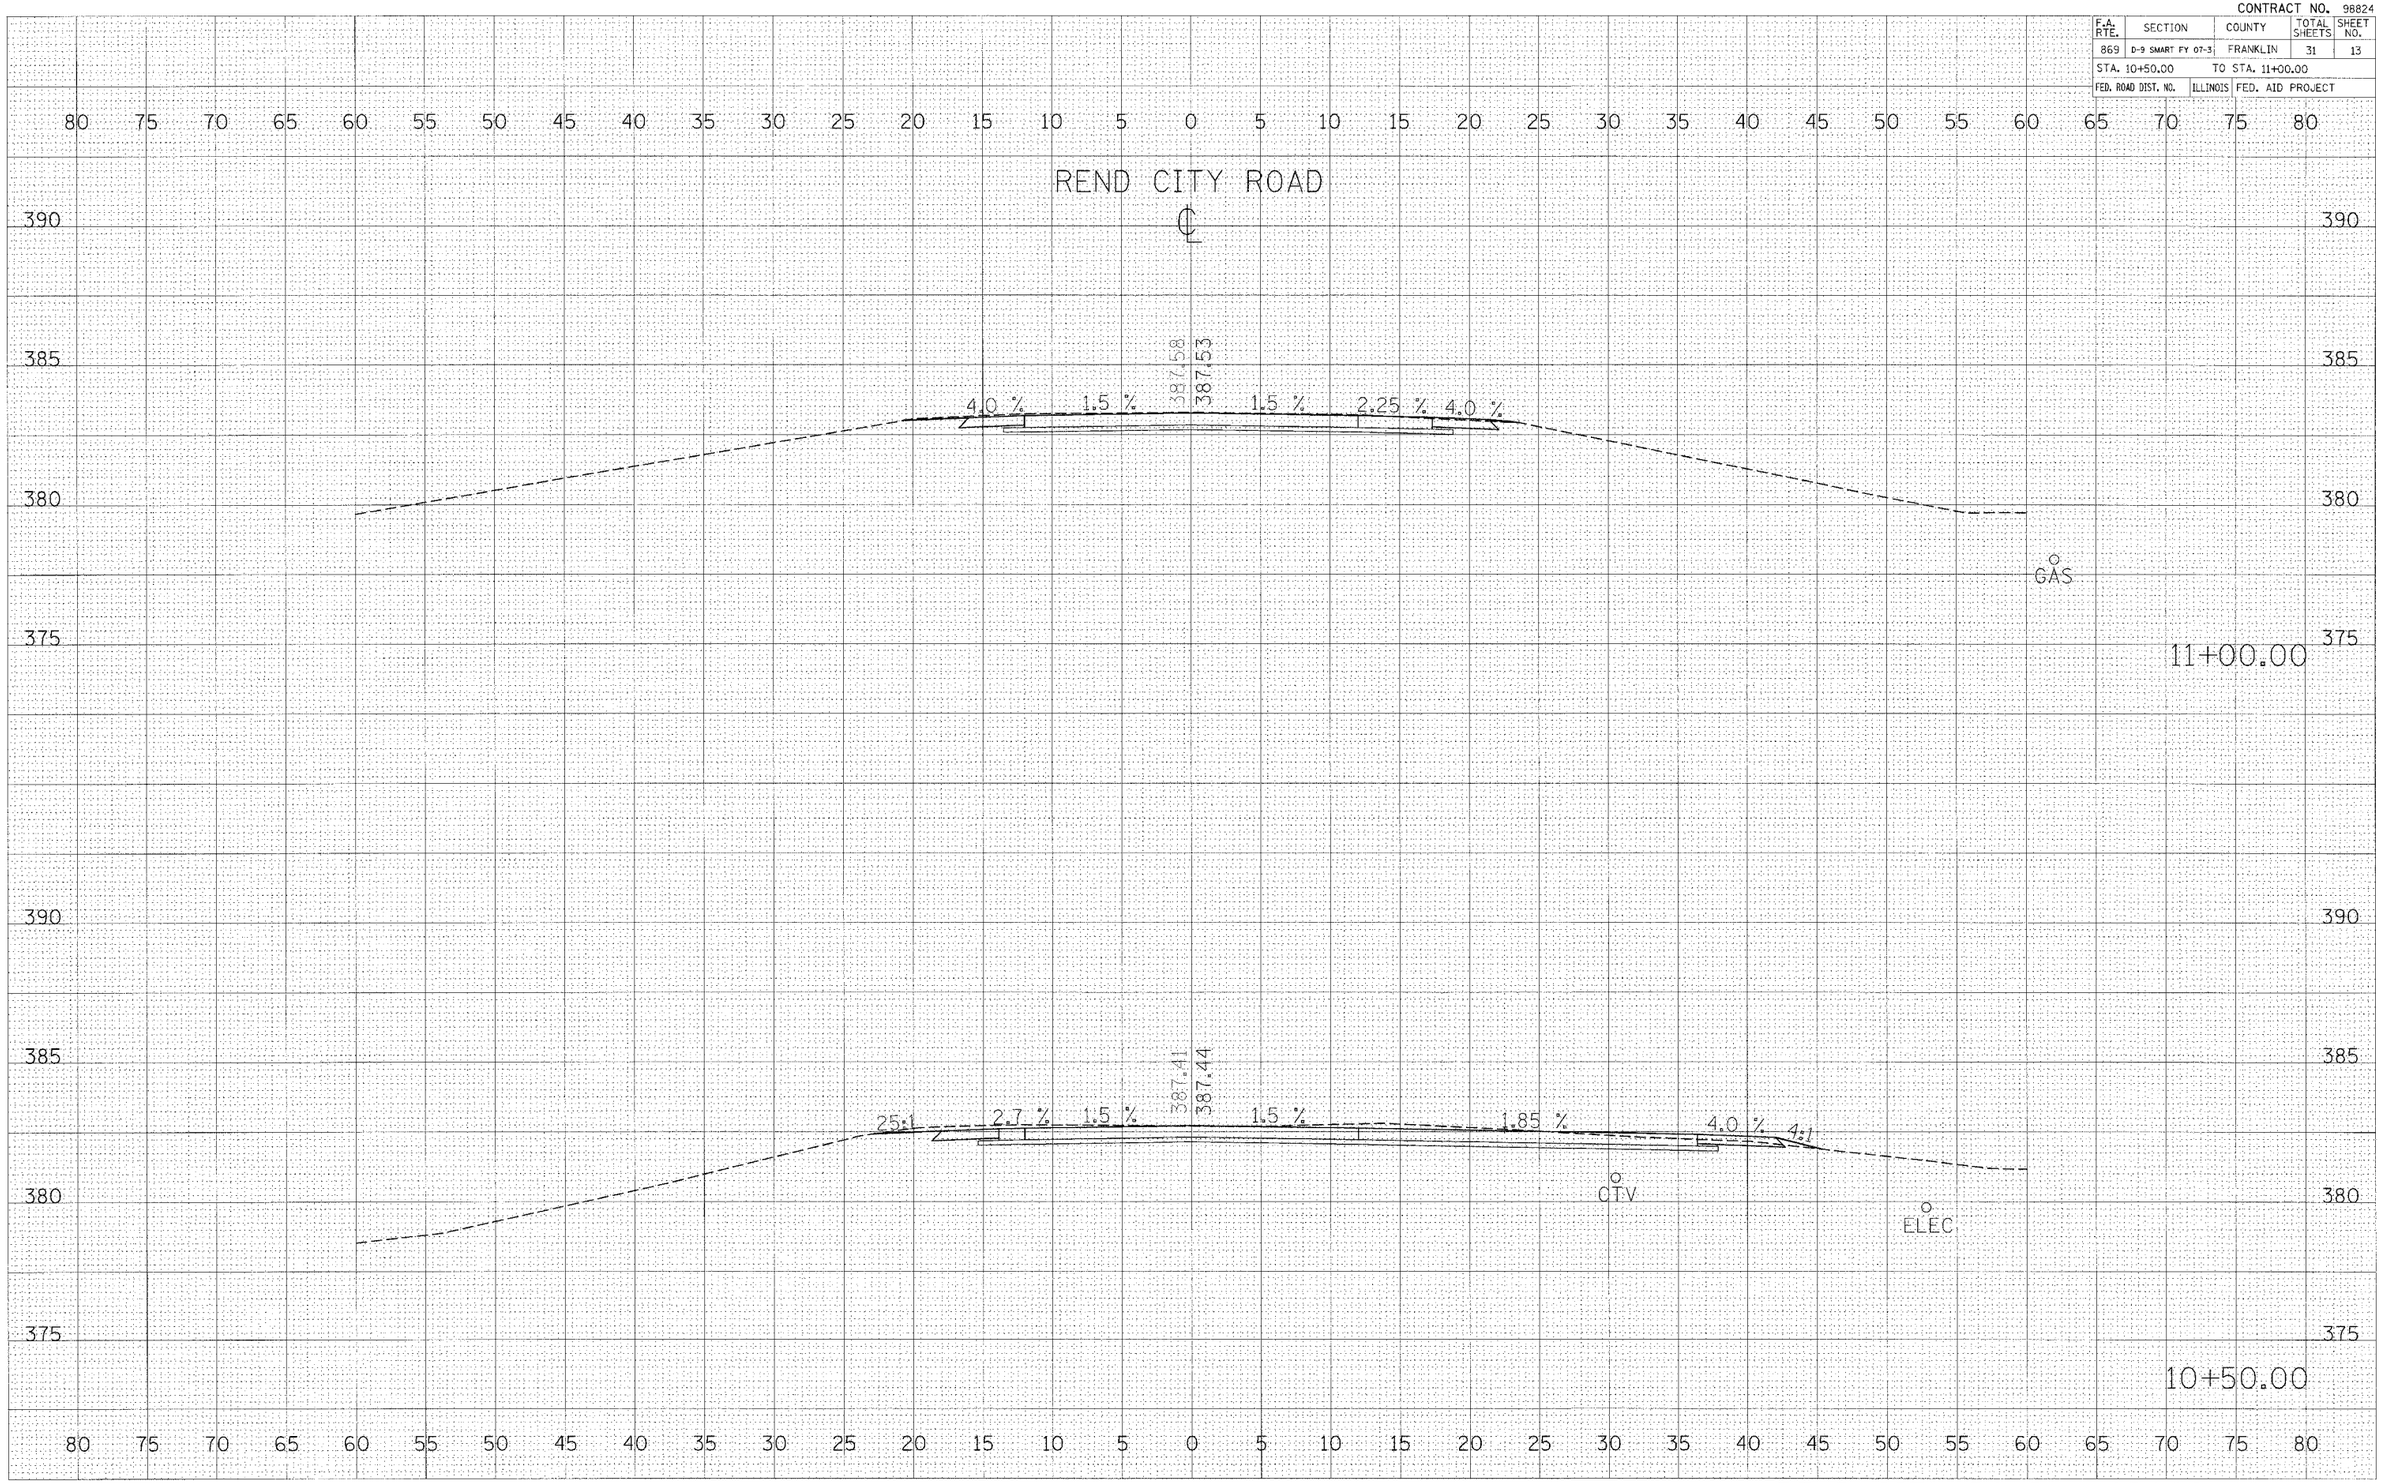

REND CITY ROAD CROSS SECTIONS
STA. 10+50 TO 11+00

FINAL SURVEY — NOTE BOOK — NO. — SURVEYED — PLOTTED — TEMPLATE — AS-BUILT AREAS CHECKED — BY — DATE

ORIGINAL SURVEY — NOTE BOOK — NO. — PLOTTED — TEMPLATE — AS-BUILT AREAS CHECKED — BY — DATE

PLOT DATE = 2/1/2008
FILE NAME = c:\projects\vhf98418\3\vhf98418x3x01.mdl
PLOT SCALE = 5.0000 ' / IN.
USER NAME = pamel