CONTRACT NO. 98824

| F.A. RTE. | SECTION | COUNTY | TOTAL SHEETS | SHEET NO. |
|---|---|---|---|---|
| 869 | D-9 SMART FY 07-3 | FRANKLIN | 31 | 15 |
| STA. +00.00 | | TO STA. +10.00 | | |
| FED. ROAD DIST. NO. | ILLINOIS | FED. AID PROJECT | | |

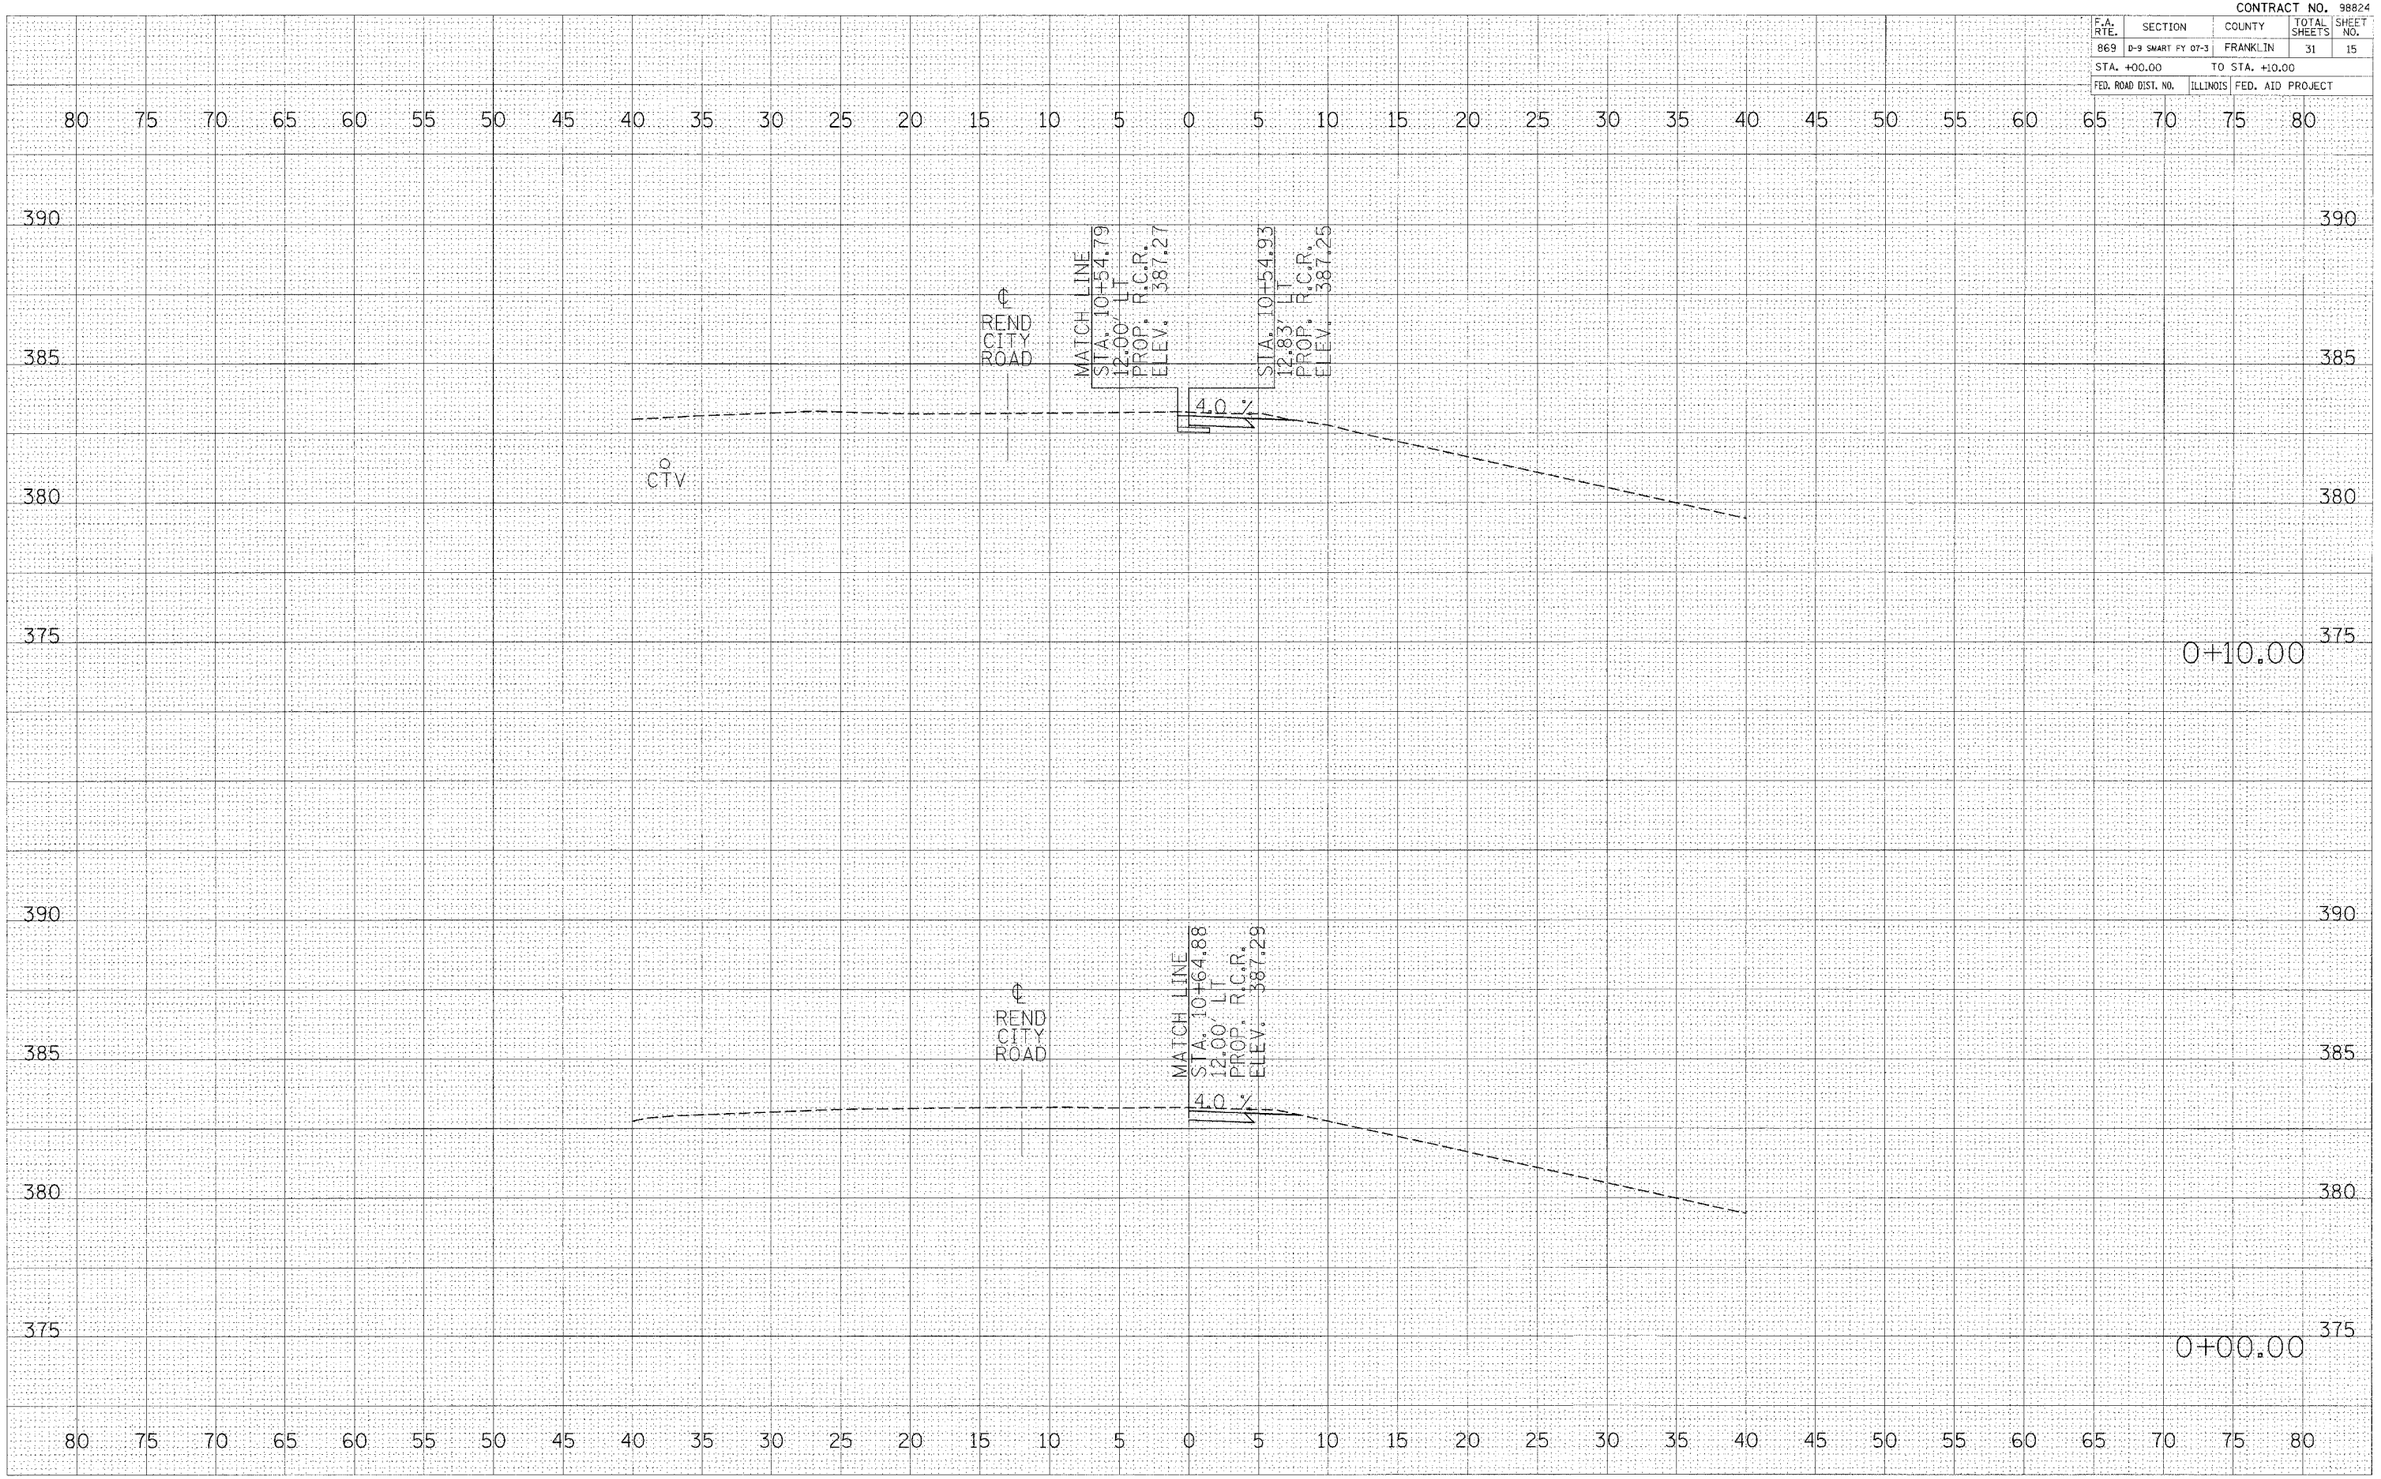


NORTHWEST QUAD. CROSS SECTIONS
STA. 0+00 TO 0+10

FINAL SURVEY | NOTE BOOK NO. | SURVEYED | PLOTTED | TEMPLATE | AREAS | AREAS CHECKED | BY | DATE

ORIGINAL SURVEY | NOTE BOOK NO. | SURVEYED | PLOTTED | TEMPLATE | AREAS | AREAS CHECKED | BY | DATE

PLOT DATE = 2/4/2008
FILE NAME = c:\projects\d904103\d904103xsht.mxd
PLOT SCALE = 5.0000 ' / IN.
USER NAME = pcesl