CONTRACT NO. 98824

F.A. RTE.	SECTION	COUNTY	TOTAL SHEETS	SHEET NO.
869	D-9 SMART FY 07-3	FRANKLIN	31	18
STA. +60.00	TO STA. +70.00			
FED. ROAD DIST. NO.	ILLINOIS	FED. AID PROJECT		

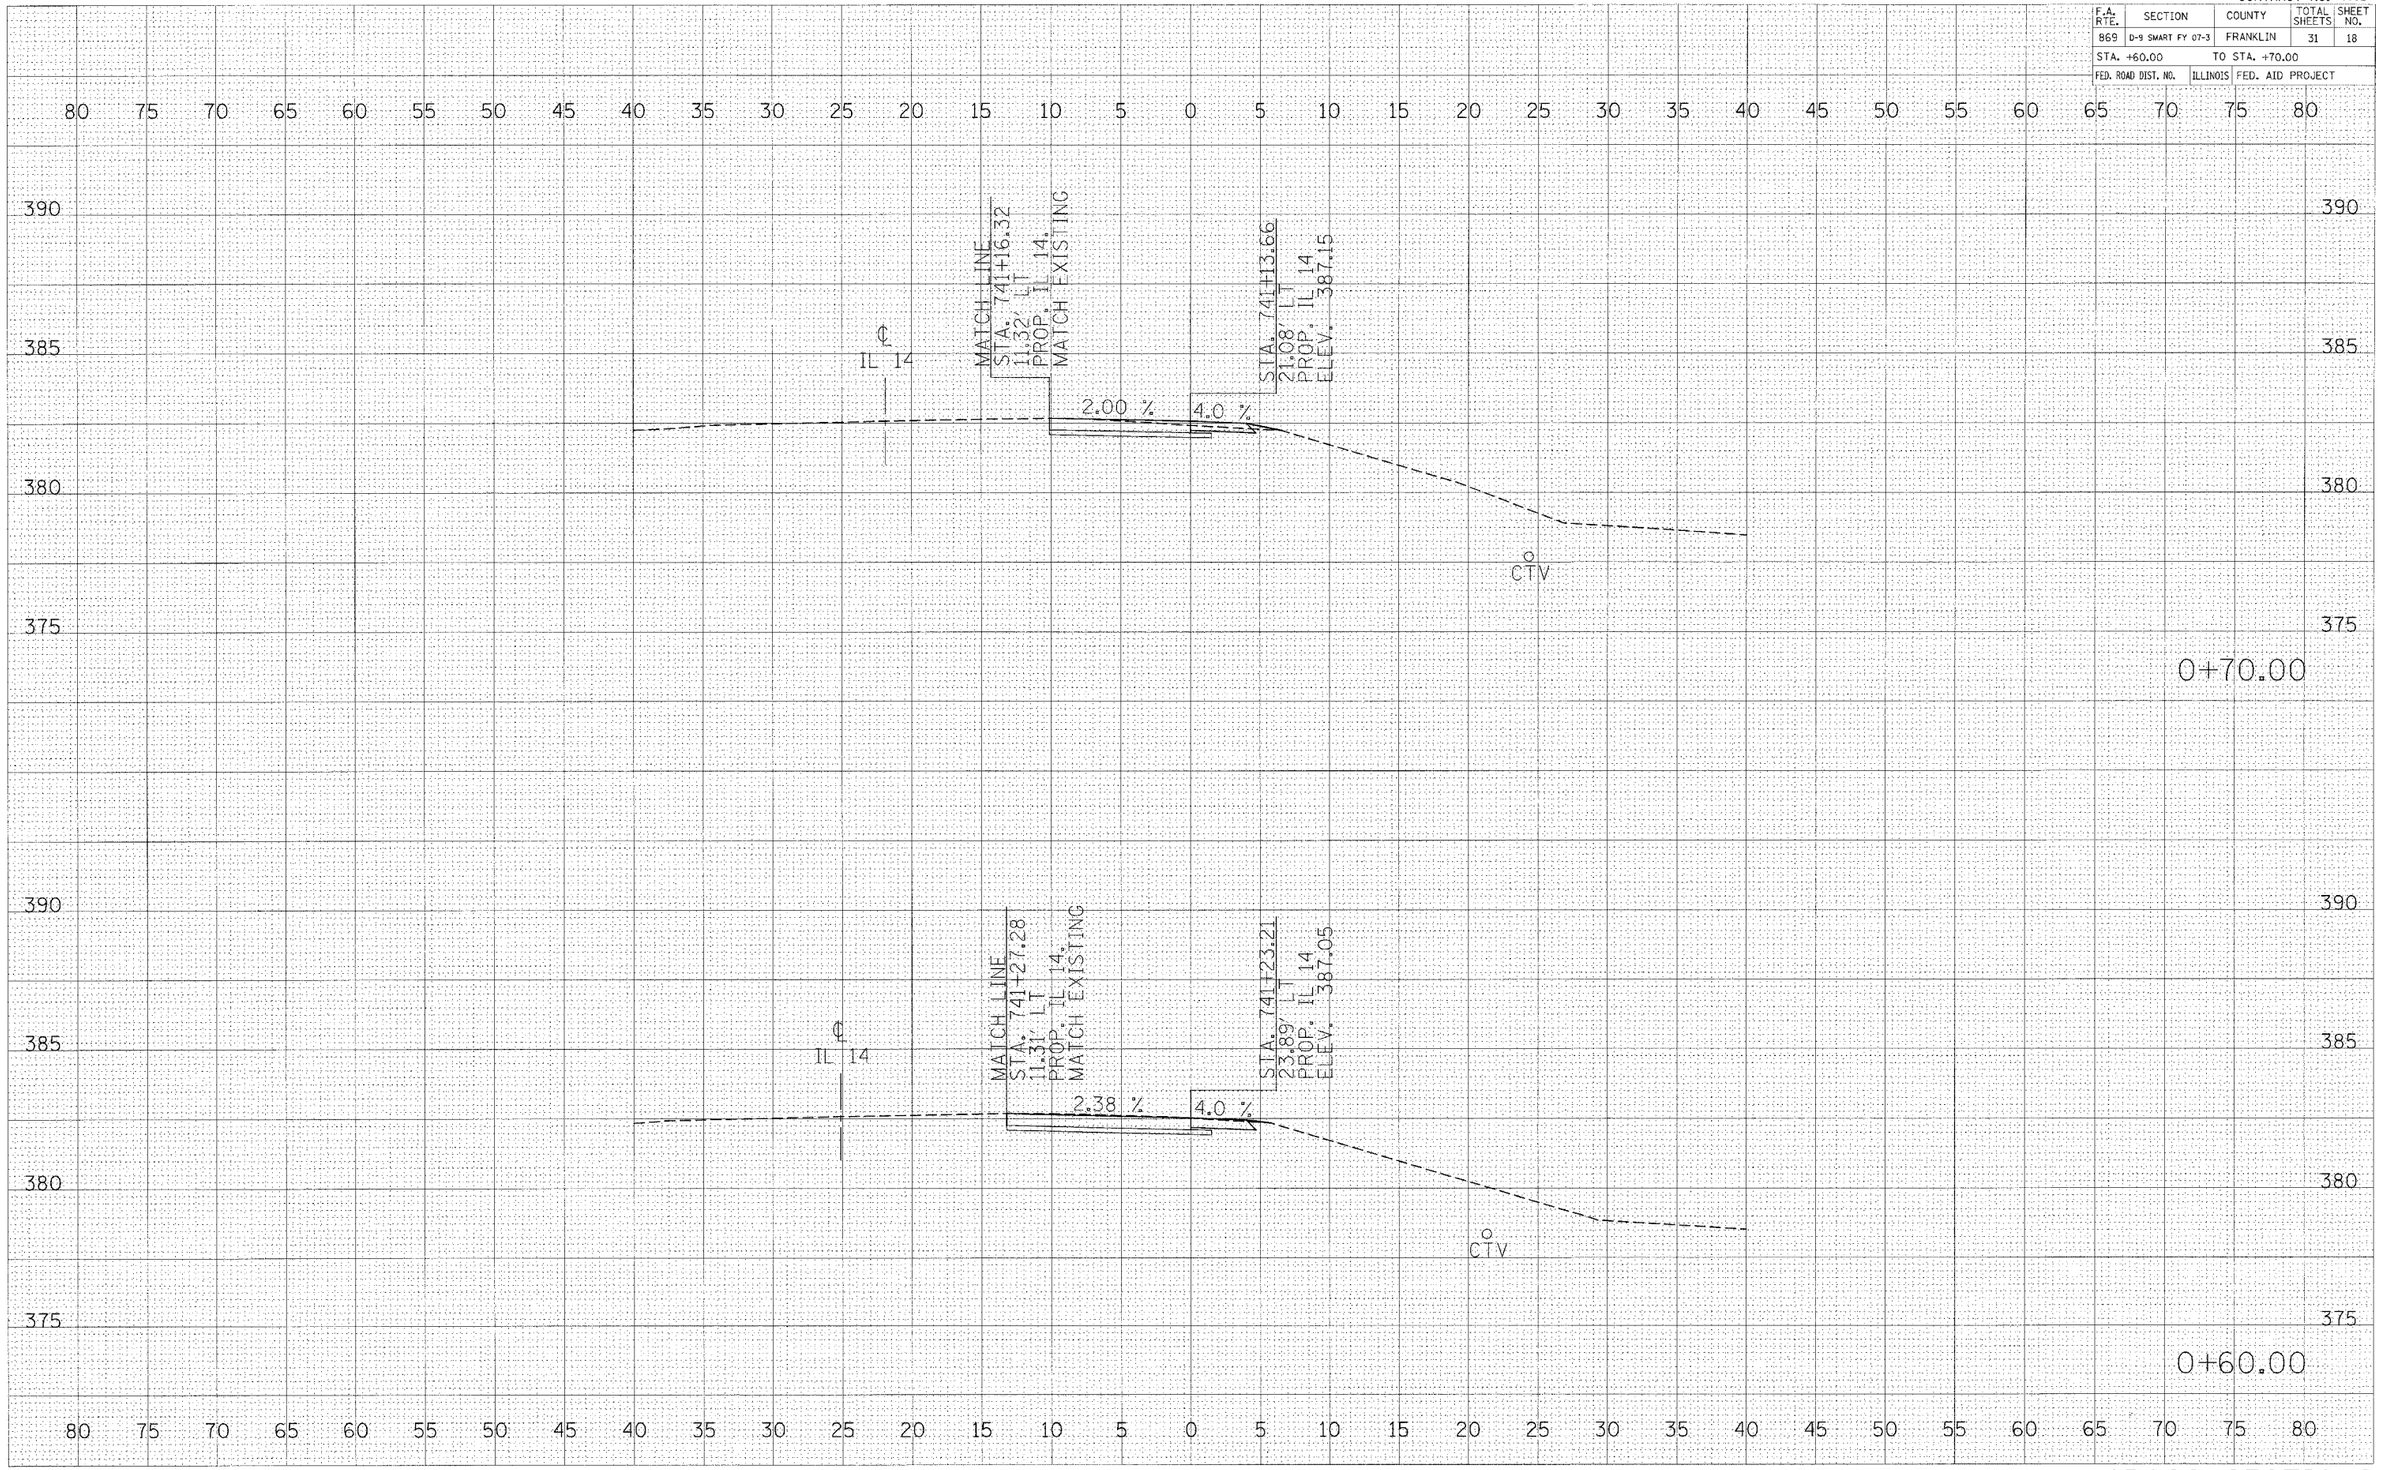

NORTHWEST QUAD. CROSS SECTIONS
STA. 0+60 TO 0+70

FINAL SURVEY — NOTE BOOK — NO. — SURVEYED — PLOTTED — TEMPLATE — AREAS — AREAS CHECKED — BY — DATE

ORIGINAL SURVEY — NOTE BOOK — NO. — SURVEYED — PLOTTED — TEMPLATE — AREAS — AREAS CHECKED — BY — DATE

PLOT DATE = 2/4/2008
FILE NAME = c:\proj_docs\d9241\d9241sh.dgn
PLOT SCALE = 1.0000 / IN.
PLOT SCALE = 1.0000 / IN.
USER NAME = pool