CONTRACT NO. 98824

F.A. RTE.	SECTION	COUNTY	TOTAL SHEETS	SHEET NO.
869	D-9 SMART FY 07-3	FRANKLIN	31	24
STA. +20.00	TO STA. +30.00			
FED. ROAD DIST. NO.	ILLINOIS	FED. AID PROJECT		

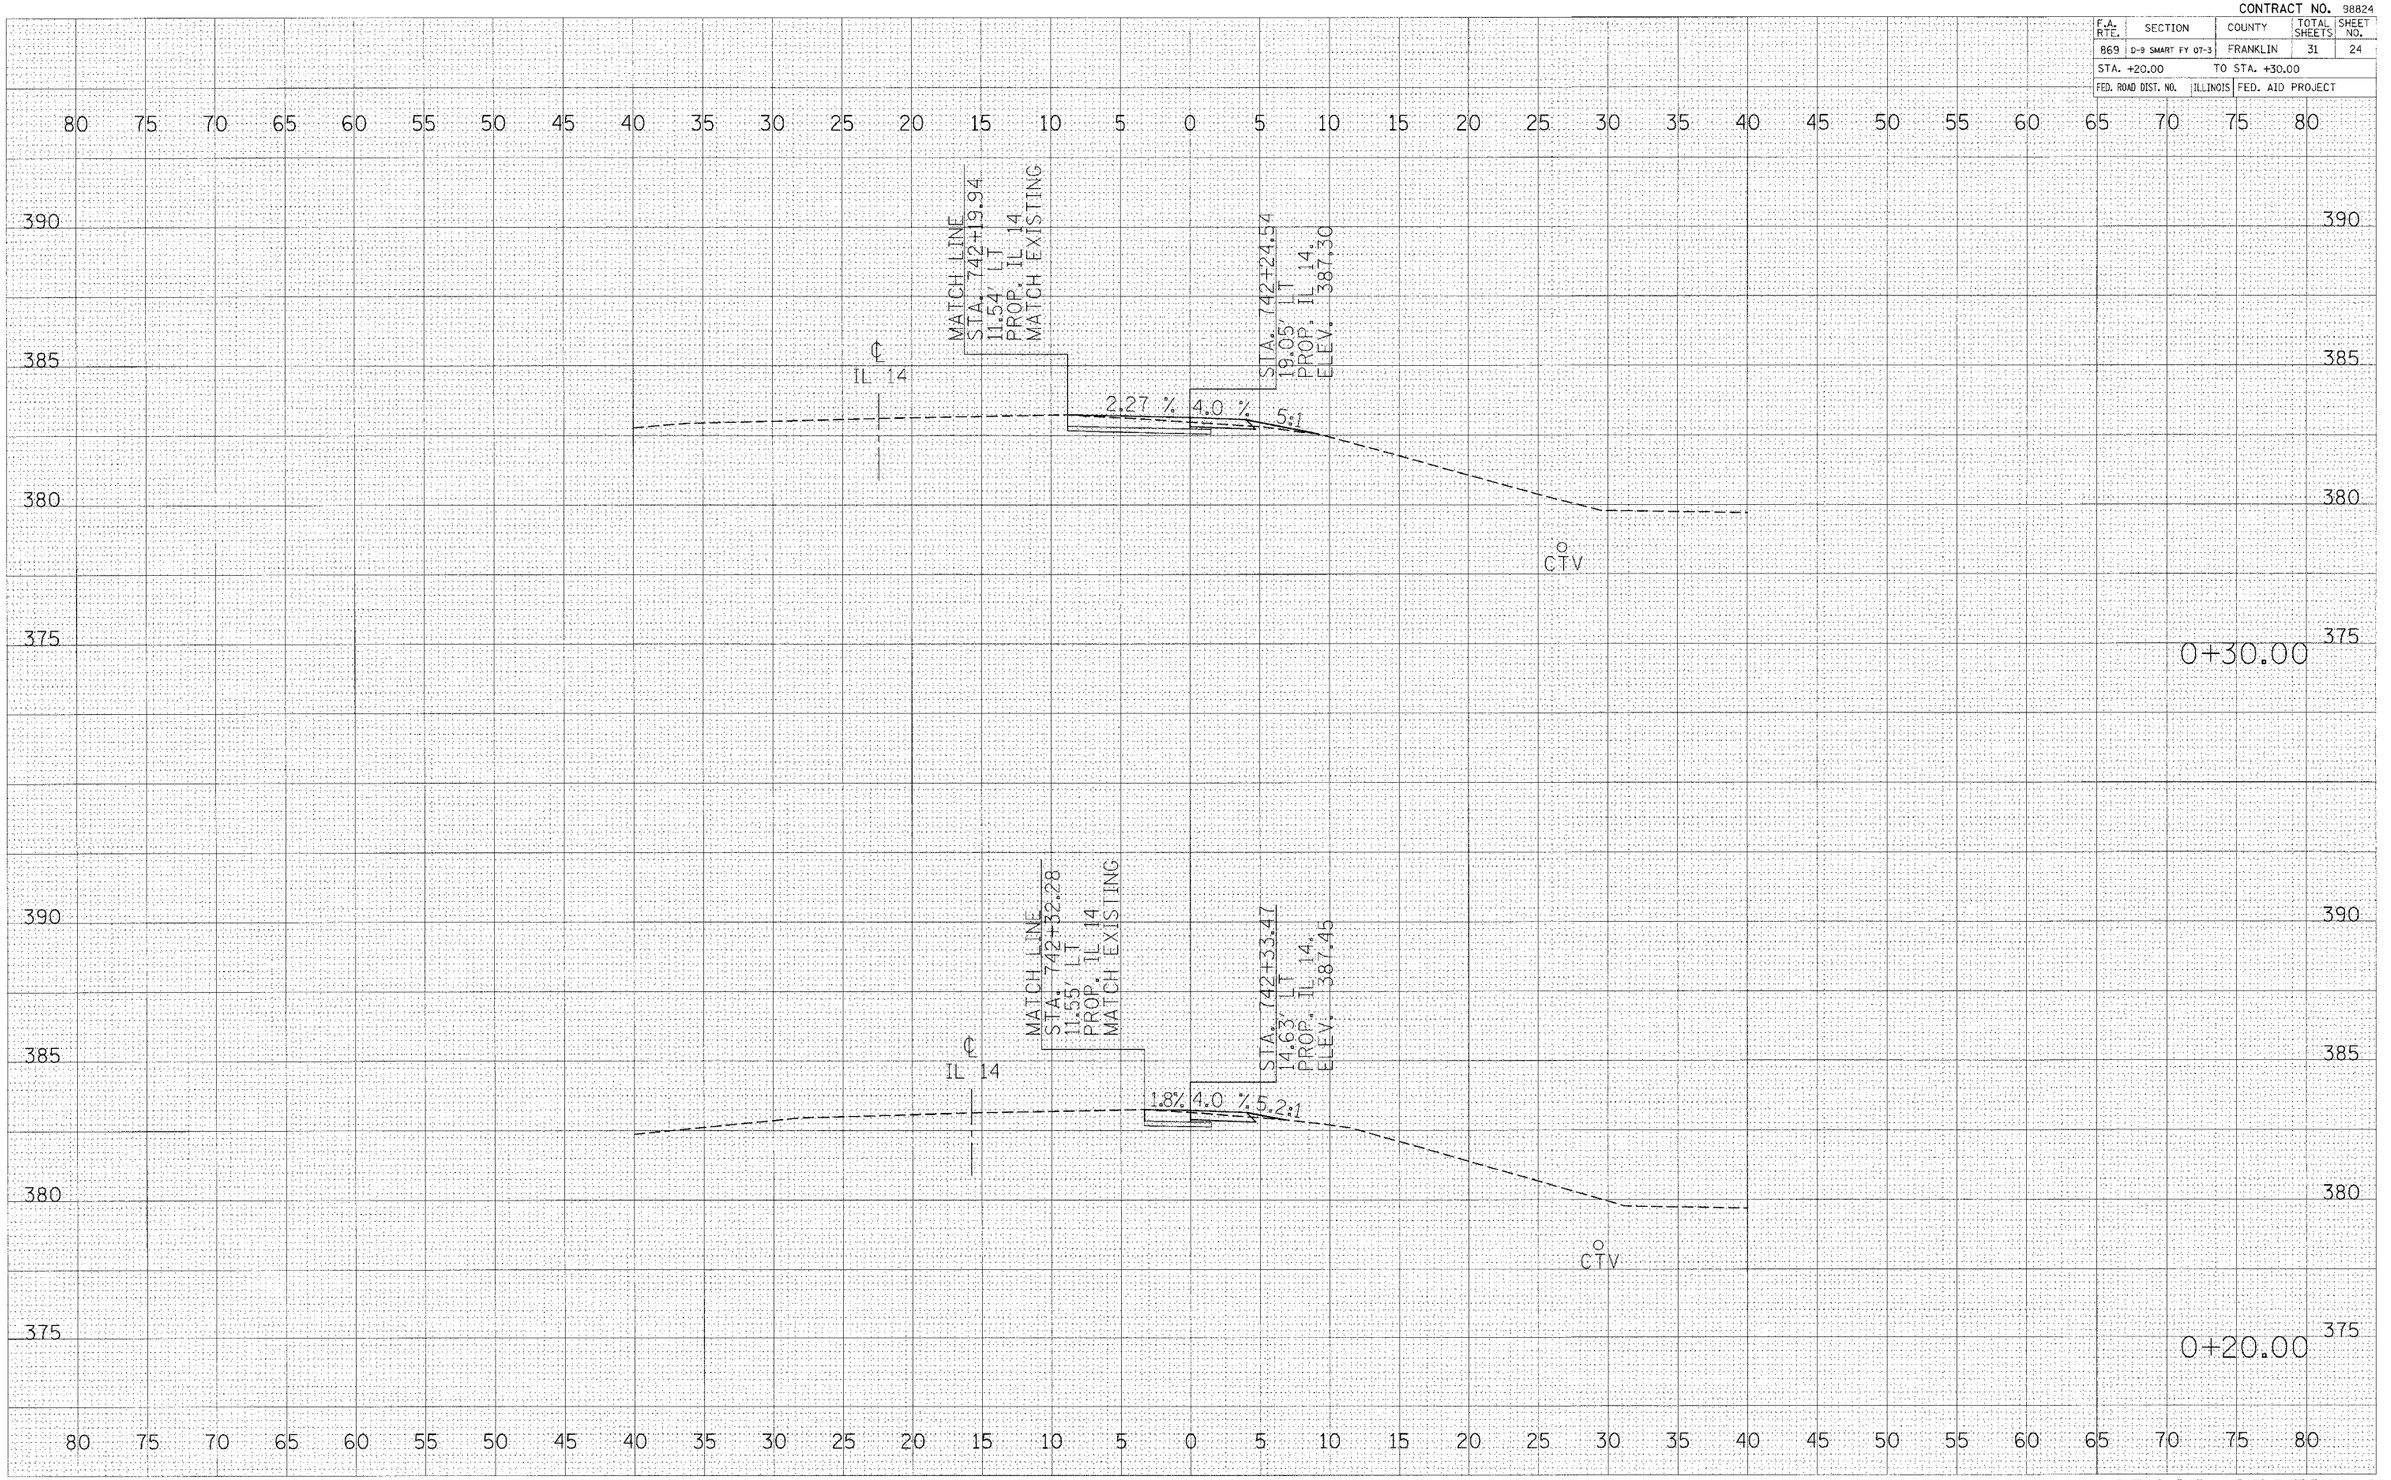

NORTHEAST QUAD. CROSS SECTIONS
STA. 0+20 TO 0+30

FINAL SURVEY | CHECKED | PLOTTED | TEMPLATE | NOTE BOOK | AREAS | AREAS CHECKED | NO. | BY | DATE

ORIGINAL SURVEY | CHECKED | PLOTTED | TEMPLATE | NOTE BOOK | AREAS | AREAS CHECKED | NO. | BY | DATE

PLOT DATE = 2/4/2008
FILE NAME = c:\projects\VPM4183\vPM4183xsht1.dgn
PLOT SCALE = 5.000 ' / IN
USER NAME = pawel