CONTRACT NO. 98824

F.A. RTE.	SECTION	COUNTY	TOTAL SHEETS	SHEET NO.
869	D-9 SMART FY 07-3	FRANKLIN	31	25
STA. +40.00		TO STA. +50.00		
FED. ROAD DIST. NO.	ILLINOIS	FED. AID PROJECT		

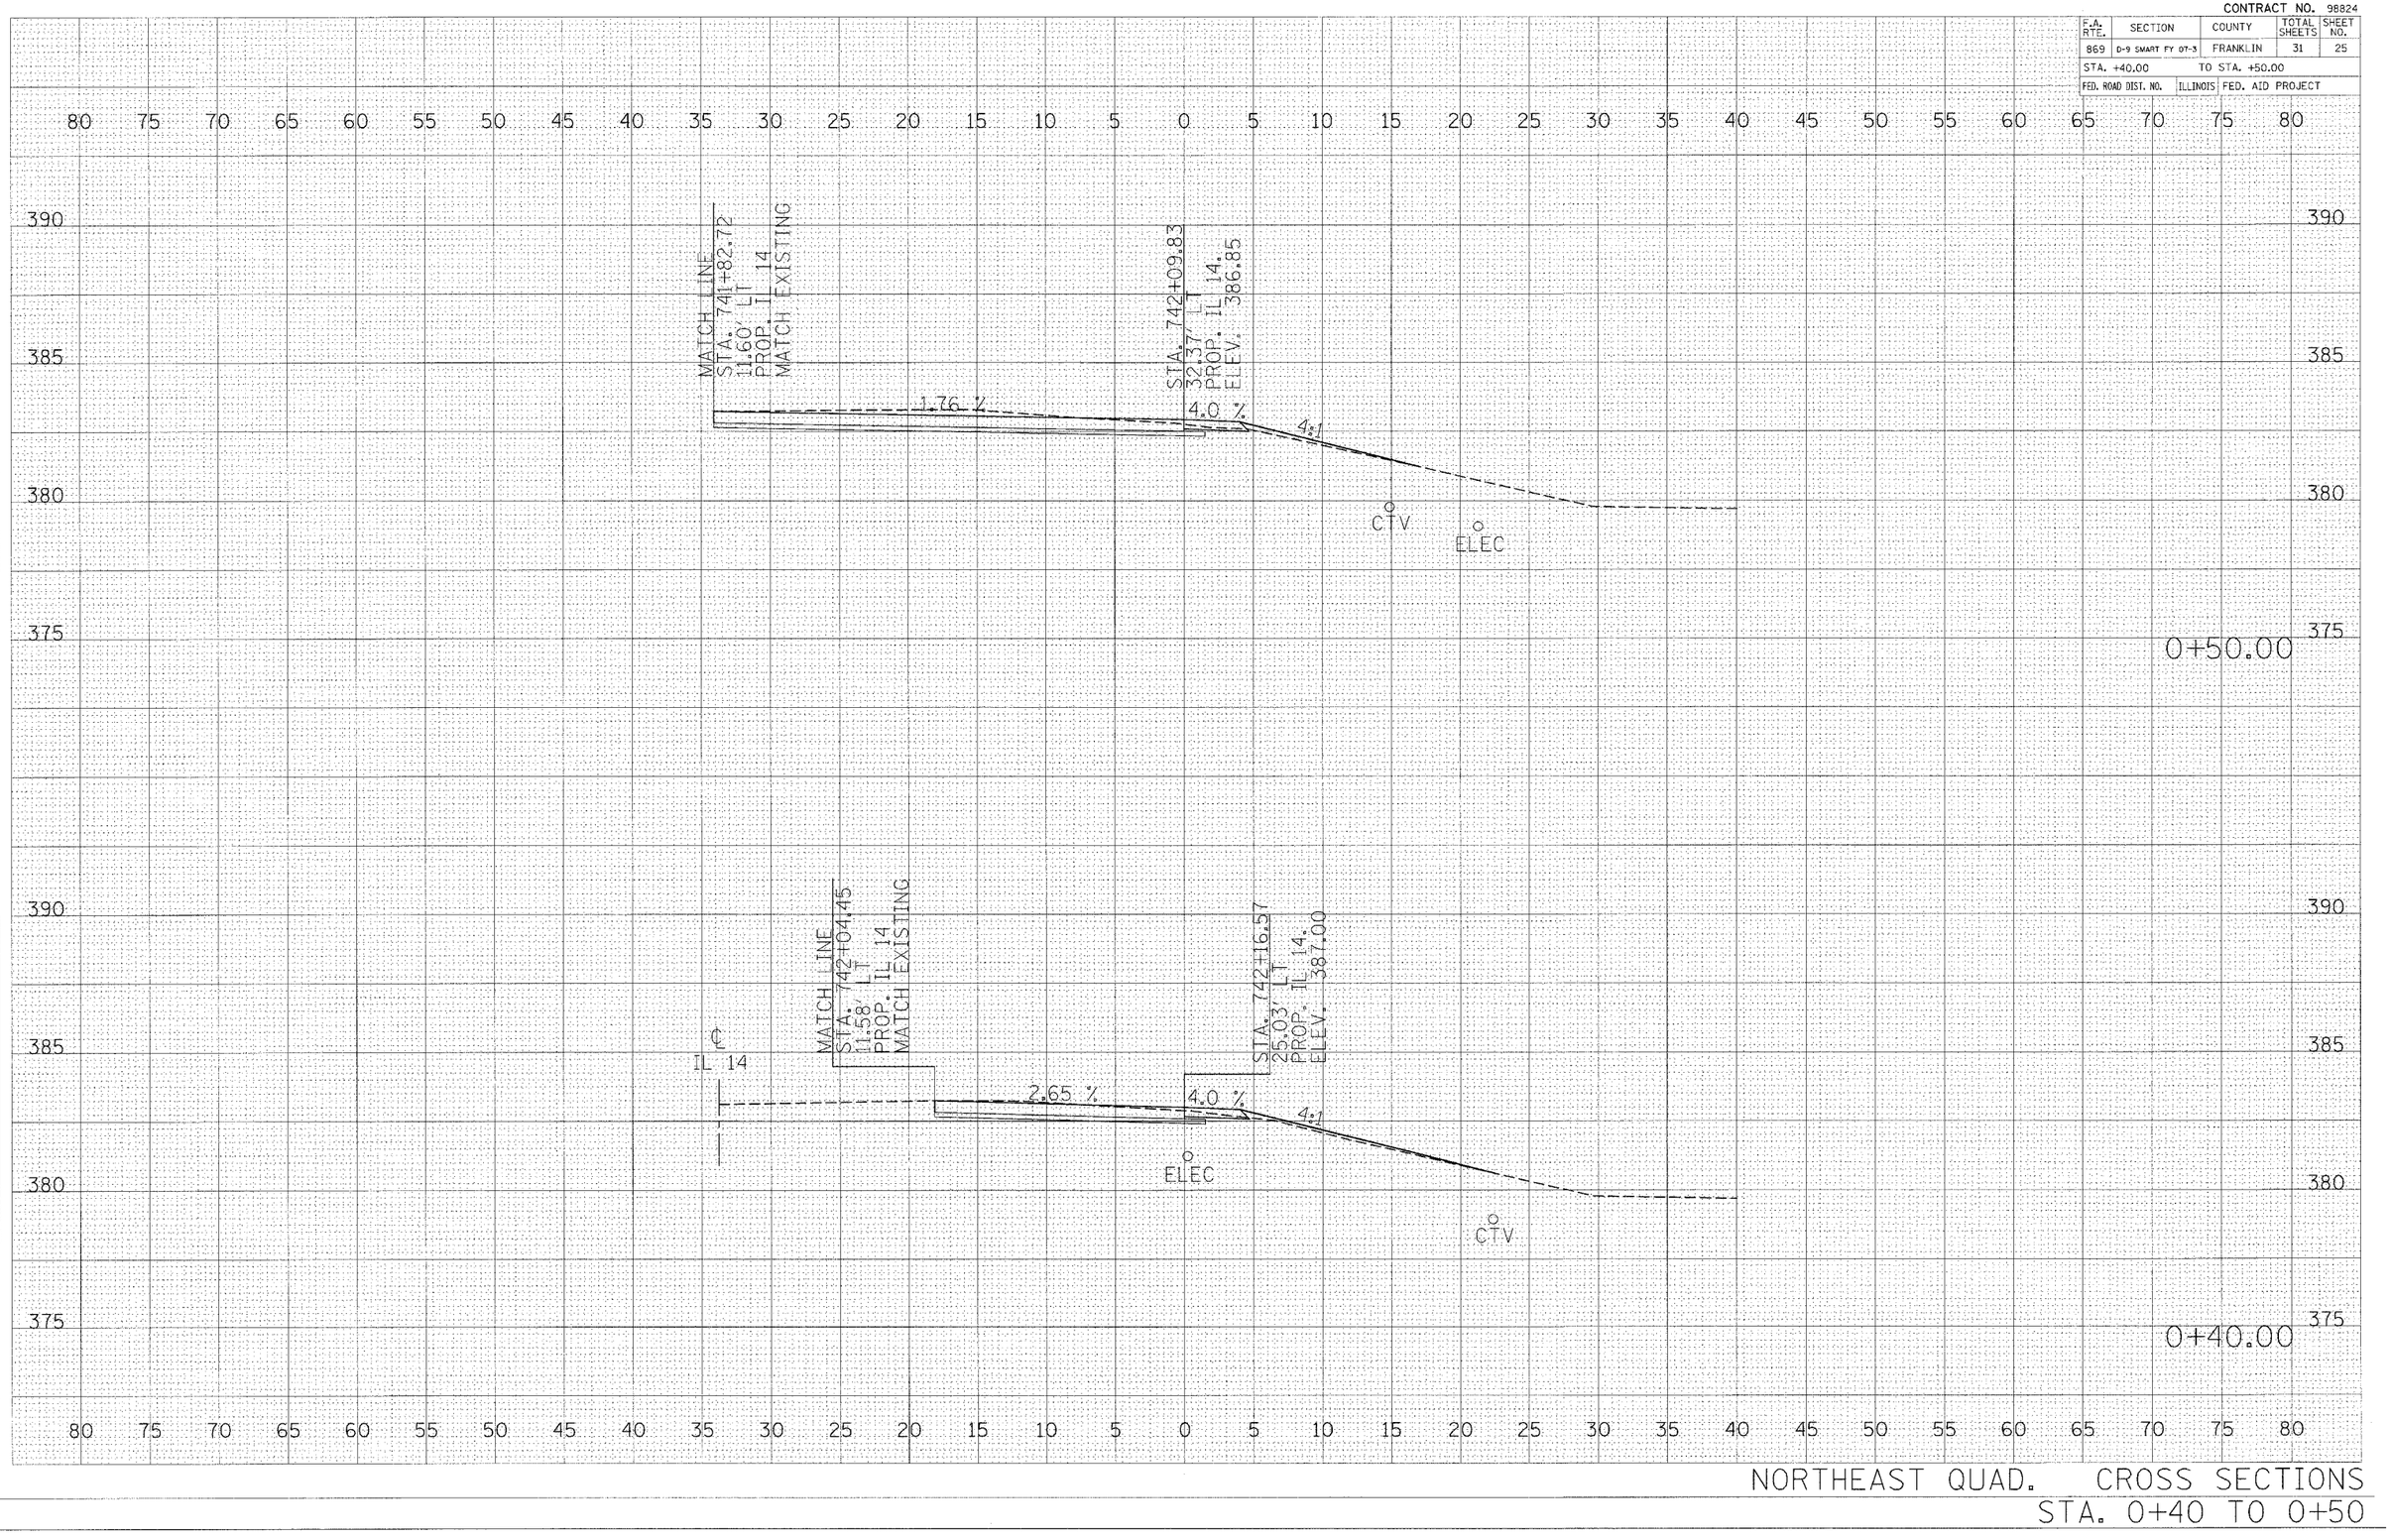

NORTHEAST QUAD. CROSS SECTIONS
STA. 0+40 TO 0+50

FINAL SURVEY: SURVEYED, PLOTTED, TEMPLATE, CHECK, AREAS CHECKED, NOTE BOOK, NO., BY, DATE

ORIGINAL SURVEY: SURVEYED, PLOTTED, TEMPLATE, CHECK, AREAS CHECKED, NOTE BOOK, NO., BY, DATE

PLOT DATE = 2/4/2008
FILE NAME = c:\projects\r98403\r98403xsht02.dgn
PLOT SCALE = 5.000 ' / IN.
USER NAME = pool