CONTRACT NO. 98824

F.A. RTE.	SECTION	COUNTY	TOTAL SHEETS	SHEET NO.
869	D-9 SMART FY 07-3	FRANKLIN	31	26
STA. +60.00		TO STA. +70.00		
FED. ROAD DIST. NO.	ILLINOIS	FED. AID PROJECT		

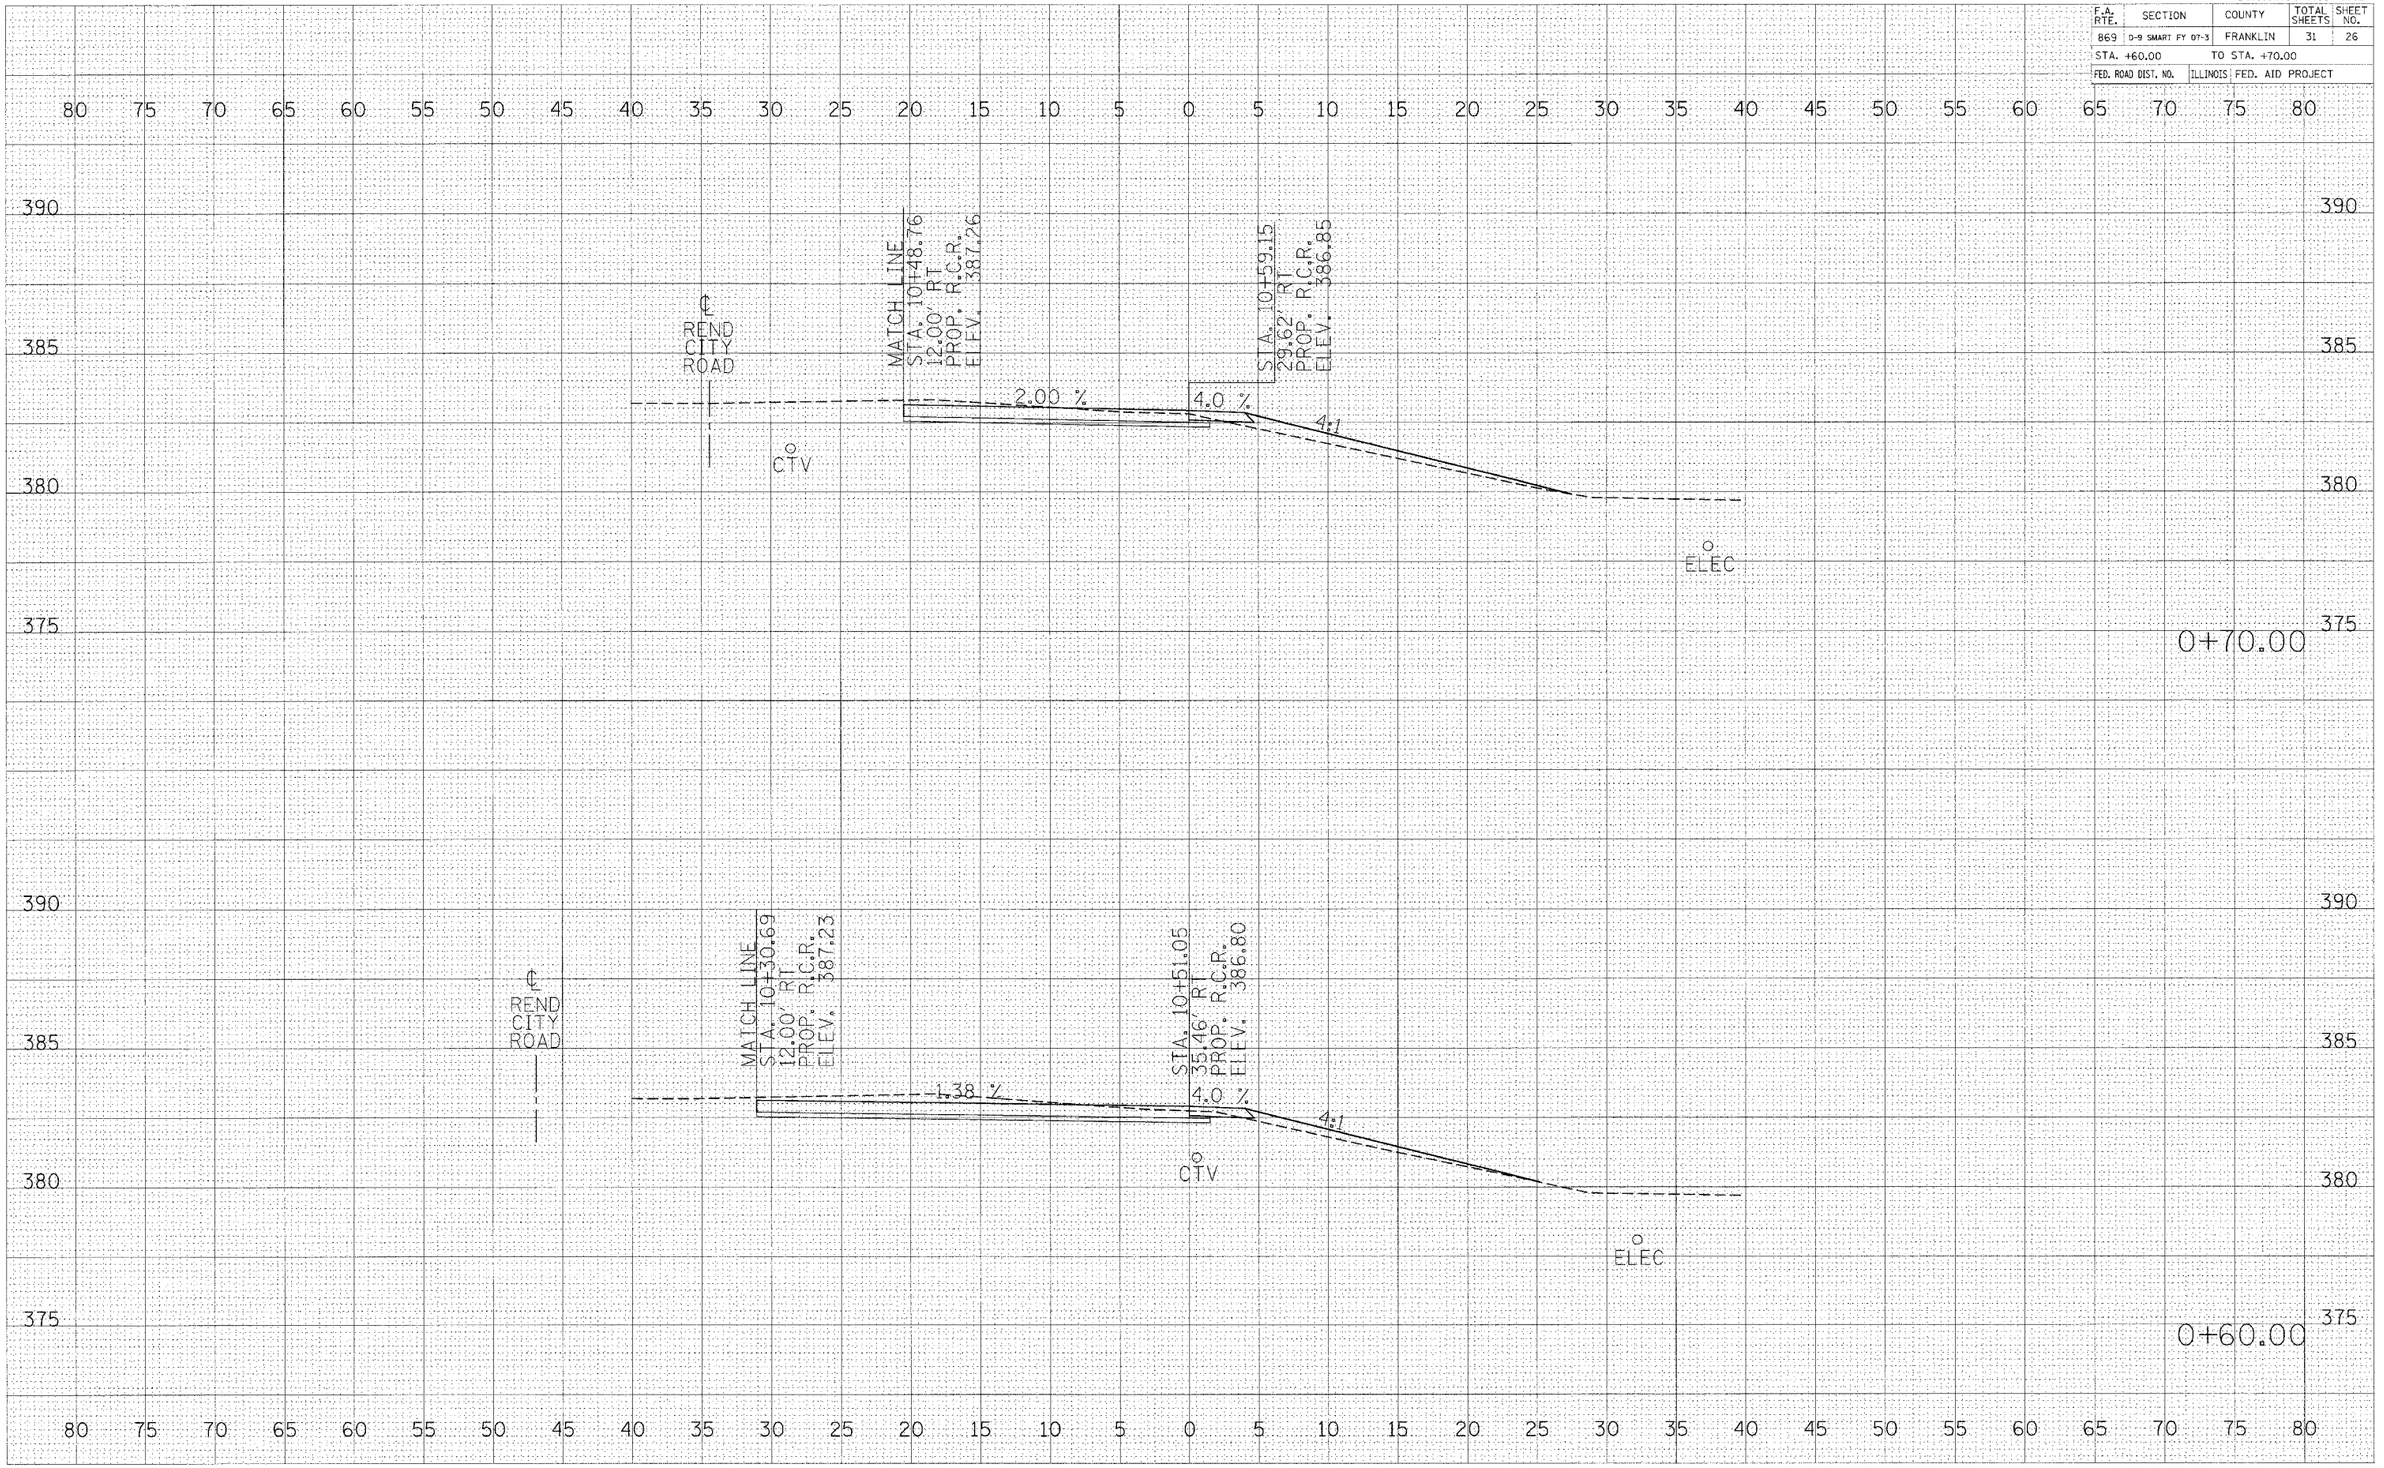

NORTHEAST QUAD. CROSS SECTIONS
STA. 0+60 TO 0+70

FINAL SURVEY | NOTE BOOK NO. | SURVEYED | PLOTTED | TEMPLATE | AREAS | AREAS CHECKED | BY | DATE

ORIGINAL SURVEY | NOTE BOOK NO. | SURVEYED | PLOTTED | TEMPLATE | AREAS | AREAS CHECKED | BY | DATE

PLOT DATE = 2/4/2008
FILE NAME = c:\projects\d904103\d904103-sht-1.dgn
PLOT SCALE = 5.0000 ' / IN.
USER NAME = pawel