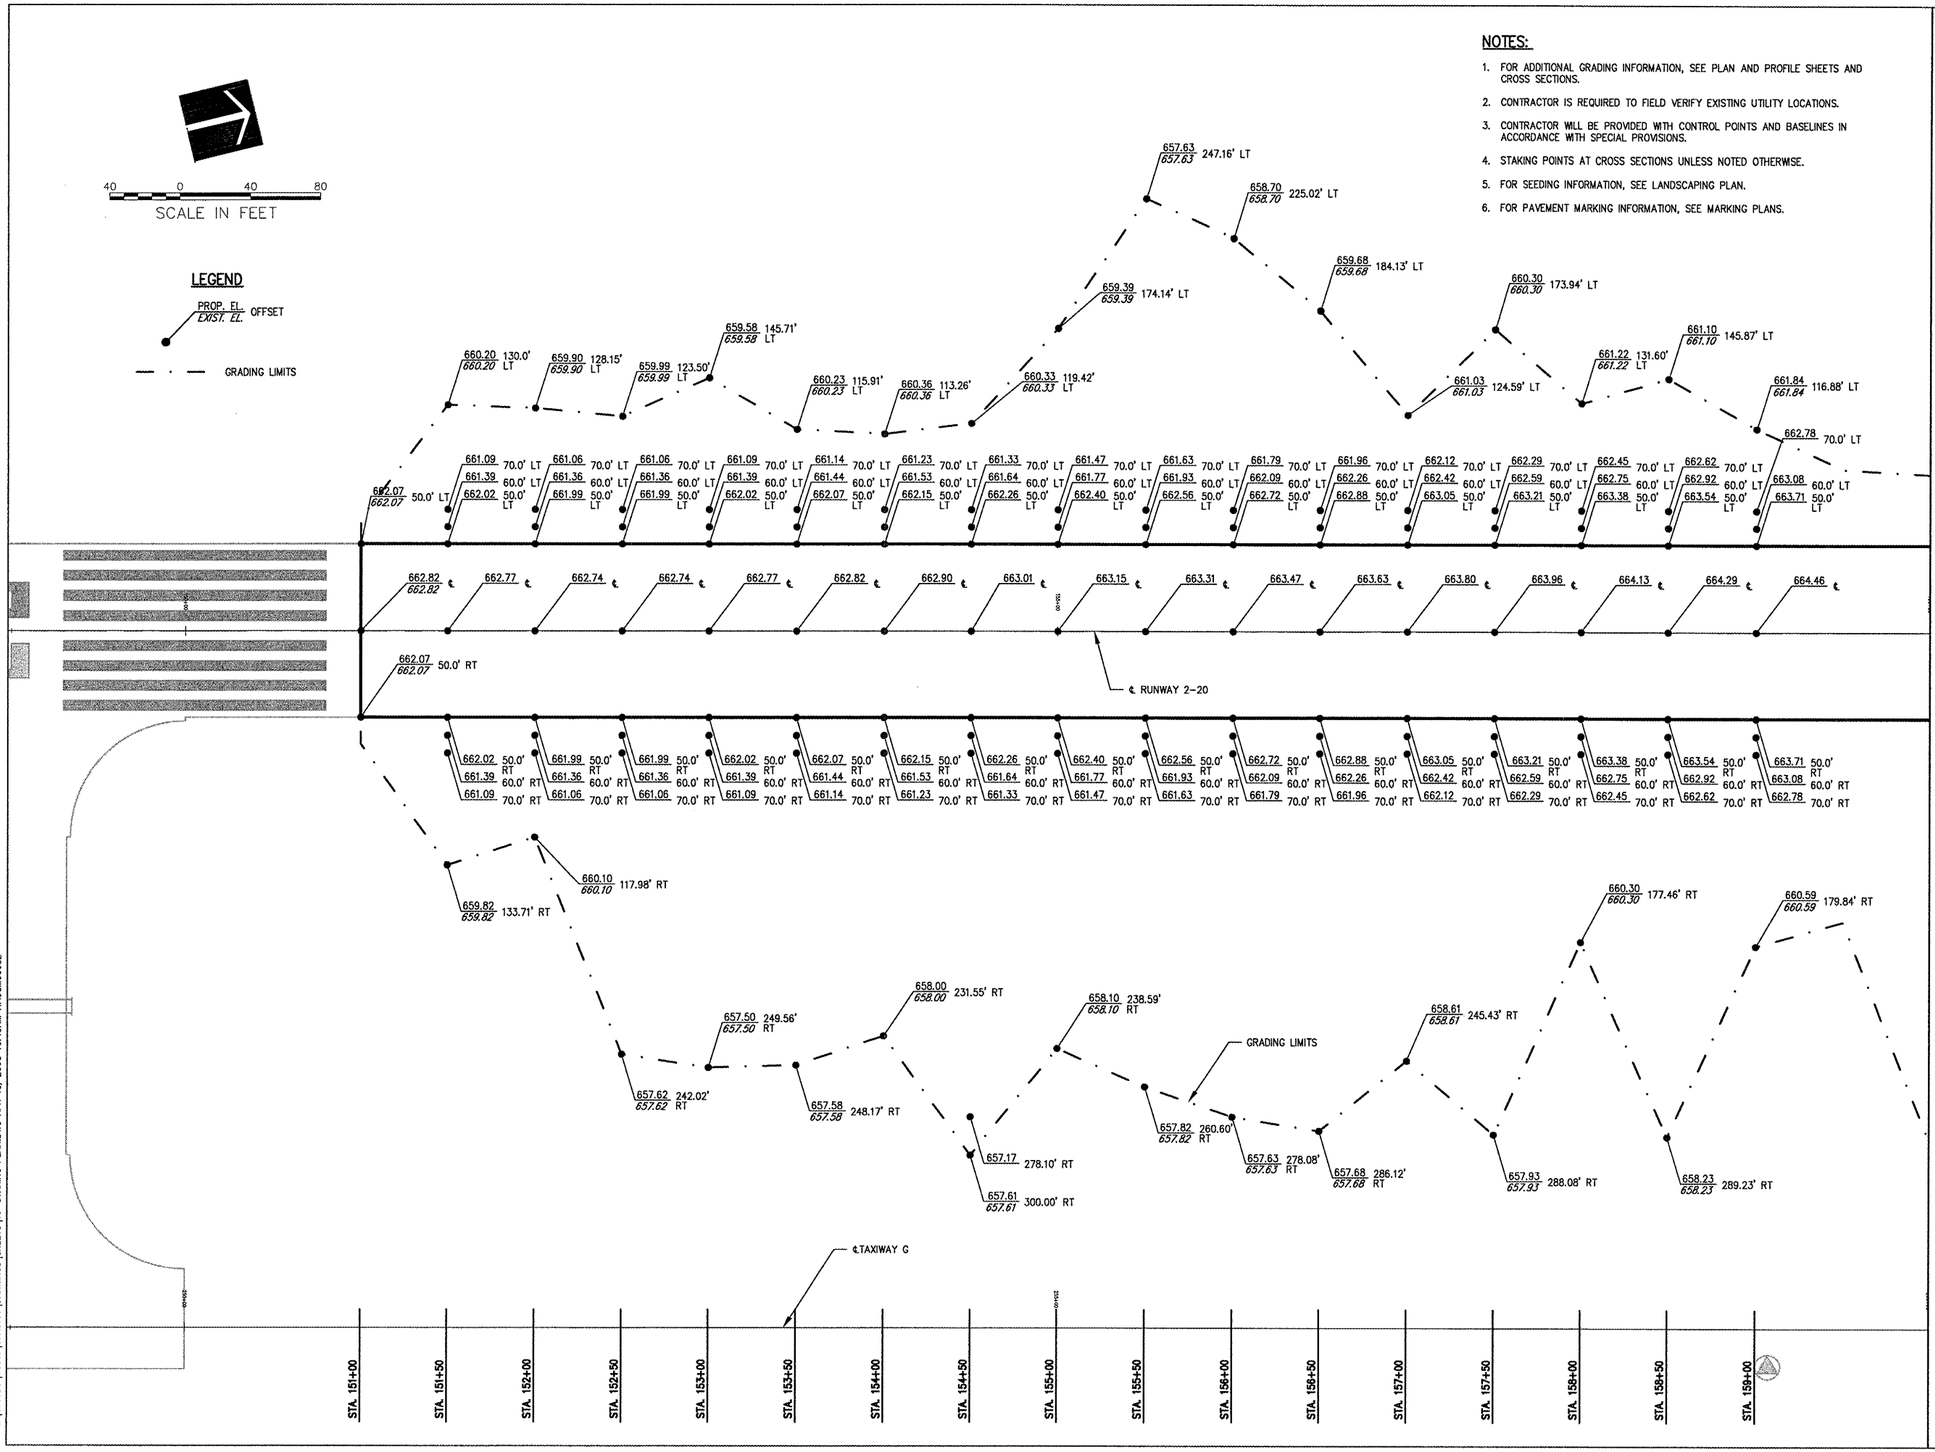

NOTES:

1. FOR ADDITIONAL GRADING INFORMATION, SEE PLAN AND PROFILE SHEETS AND CROSS SECTIONS.
2. CONTRACTOR IS REQUIRED TO FIELD VERIFY EXISTING UTILITY LOCATIONS.
3. CONTRACTOR WILL BE PROVIDED WITH CONTROL POINTS AND BASELINES IN ACCORDANCE WITH SPECIAL PROVISIONS.
4. STAKING POINTS AT CROSS SECTIONS UNLESS NOTED OTHERWISE.
5. FOR SEEDING INFORMATION, SEE LANDSCAPING PLAN.
6. FOR PAVEMENT MARKING INFORMATION, SEE MARKING PLANS.

SEE SHEET 20 FOR ADDITIONAL STAKING

LE039

HANSON

HANSON PROFESSIONAL SERVICES INC.

815 Commerce Drive, Suite 200
Oak Brook, Illinois 60523
Telephone: 630.990.3800
Fax: 630.990.3801

Illinois Professional Design Firm
Registration No. 184-001084

© Copyright Hanson Professional Service Inc. 2008

Chicago-Romeoville Airport

JOLIET REGIONAL PORT DISTRICT

1 George Michas Drive
Romeoville, Illinois 60446
Telephone: 815.838.9497
Fax: 815.838.9524

EXTEND RUNWAY 2-20; CONSTRUCT TAXIWAY TURNAROUND

AIP PROJECT NO. 3-17-0140-B42
IDA PROJECT NO. LOT-3792

No.	Drawing Issue Description	Date	By

Date

APRIL 18, 2008

Sheet Title

STAKING PLAN RUNWAY 2-20 STA. 151+00 THRU STA. 160+00

07A0166	Project Number
LDH	04/01/08
Layout By	Date
LDH	04/01/08
Designed By	Date
RMH	03/20/08
Reviewed By	Date
LDH	--- ---
Drawn By	

Sheet No. 19

I:\07JOBS\00840\07A0166\DRAWINGS\SHEETS\19-STAKING PLAN.DWG APR 18, 2008 10:15AM HAUSM00682