MB026

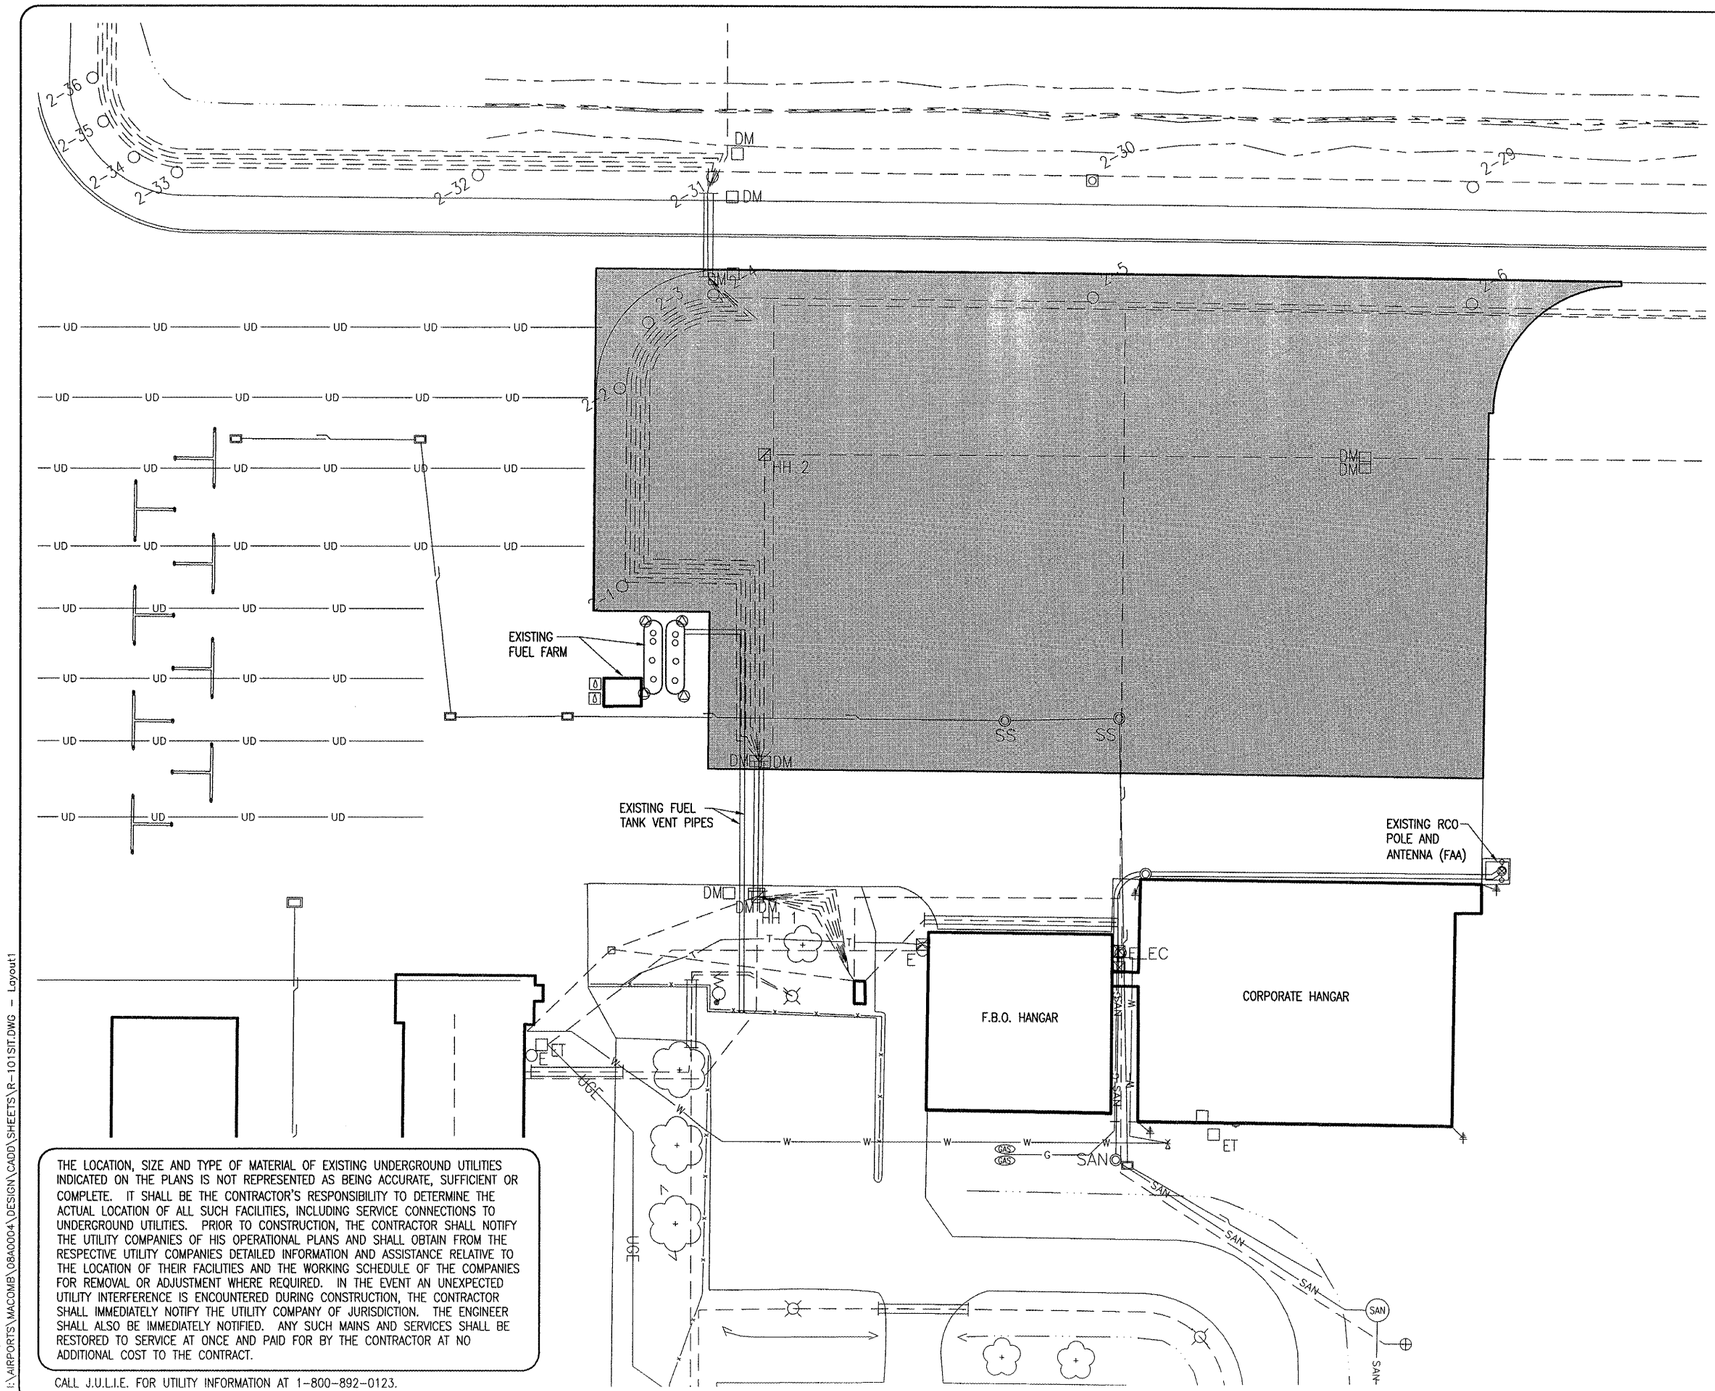

THE LOCATION, SIZE AND TYPE OF MATERIAL OF EXISTING UNDERGROUND UTILITIES INDICATED ON THE PLANS IS NOT REPRESENTED AS BEING ACCURATE, SUFFICIENT OR COMPLETE. IT SHALL BE THE CONTRACTOR'S RESPONSIBILITY TO DETERMINE THE ACTUAL LOCATION OF ALL SUCH FACILITIES, INCLUDING SERVICE CONNECTIONS TO UNDERGROUND UTILITIES. PRIOR TO CONSTRUCTION, THE CONTRACTOR SHALL NOTIFY THE UTILITY COMPANIES OF HIS OPERATIONAL PLANS AND SHALL OBTAIN FROM THE RESPECTIVE UTILITY COMPANIES DETAILED INFORMATION AND ASSISTANCE RELATIVE TO THE LOCATION OF THEIR FACILITIES AND THE WORKING SCHEDULE OF THE COMPANIES FOR REMOVAL OR ADJUSTMENT WHERE REQUIRED. IN THE EVENT AN UNEXPECTED UTILITY INTERFERENCE IS ENCOUNTERED DURING CONSTRUCTION, THE CONTRACTOR SHALL IMMEDIATELY NOTIFY THE UTILITY COMPANY OF JURISDICTION. THE ENGINEER SHALL ALSO BE IMMEDIATELY NOTIFIED. ANY SUCH MAINS AND SERVICES SHALL BE RESTORED TO SERVICE AT ONCE AND PAID FOR BY THE CONTRACTOR AT NO ADDITIONAL COST TO THE CONTRACT.

CALL J.U.L.I.E. FOR UTILITY INFORMATION AT 1-800-892-0123.

LEGEND

- EXISTING PAVEMENT
- PROPOSED IMPROVEMENTS
- EXISTING BUILDING
- EXISTING ELECTRICAL DUCT
- EXISTING TOP OF DITCH
- EXISTING BOTTOM OF DITCH
- EXISTING ELECTRICAL CABLES
- UD — EXISTING UNDERDRAIN
- EXISTING STORM SEWER
- SAN — EXISTING SANITARY SEWER
- W — EXISTING WATER LINE
- T — EXISTING TELEPHONE LINE
- UGE — EXISTING UNDERGROUND ELECTRIC
- X — EXISTING FENCE
- EXISTING UNDERGROUND FUEL TANK
- EXISTING STAKE MOUNTED TAXIWAY LIGHT
- EXISTING BASE MOUNTED TAXIWAY LIGHT
- HH — EXISTING ELECTRICAL HANDHOLE
- EXISTING INLET
- SAN — EXISTING SANITARY SEWER MANHOLE
- SS — EXISTING STORM SEWER MANHOLE
- ET — EXISTING ELECTRICAL TRANSFORMER
- GAS — EXISTING PROPANE TANK
- SAN — EXISTING SEPTIC TANK
- EXISTING BEACON
- EXISTING JUNCTION BOX
- E — EXISTING ELECTRICAL SERVICE METER
- EXISTING WATER WELL
- EXISTING ENTANCE ROAD/PARKING LOT LIGHT
- DM — EXISTING DUCT MARKER
- EXISTING FUEL PUMP
- EXISTING FUEL MONITORING WELL

0' 15' 30' 60'
HALF SIZE SCALE: 1"= 60'
FULL SIZE SCALE: 1"= 30'

DATE	REVISION	BY

MACOMB MUNICIPAL AIRPORT
MACOMB, ILLINOIS

IL. PROJ.: MQB-3798 A.I.P. PROJ.: 3-17-0064-B16

HSI Project No. 08A00040 0800
Filename R-101SIT.DWG
Scale 1"= 30'
Date 02/19/08

LAYOUT	RAW	02/18/08
DRAWN	BAK	02/18/08
REVIEWED	CAH	04/24/08

HANSON

Hanson Professional Services Inc.
1525 South Sixth Street
Springfield, Illinois 62703-2888
Offices Nationwide

CONSTRUCT RAMP EXPANSION

EXISTING SITE PLAN

4

APR 24, 2008 5:01 PM WALLE00723
I:\AIRPORTS\MACOMB\08A00040\DESIGN\CADD\SHEETS\R-101SIT.DWG - Layout1