MAY 11, 2008 4:55 PM HAGL000382
I:\AIRPORTS\MTSTERLING\07A0058\CAD\SHEETS\R-303XS-APN.DWG - Model

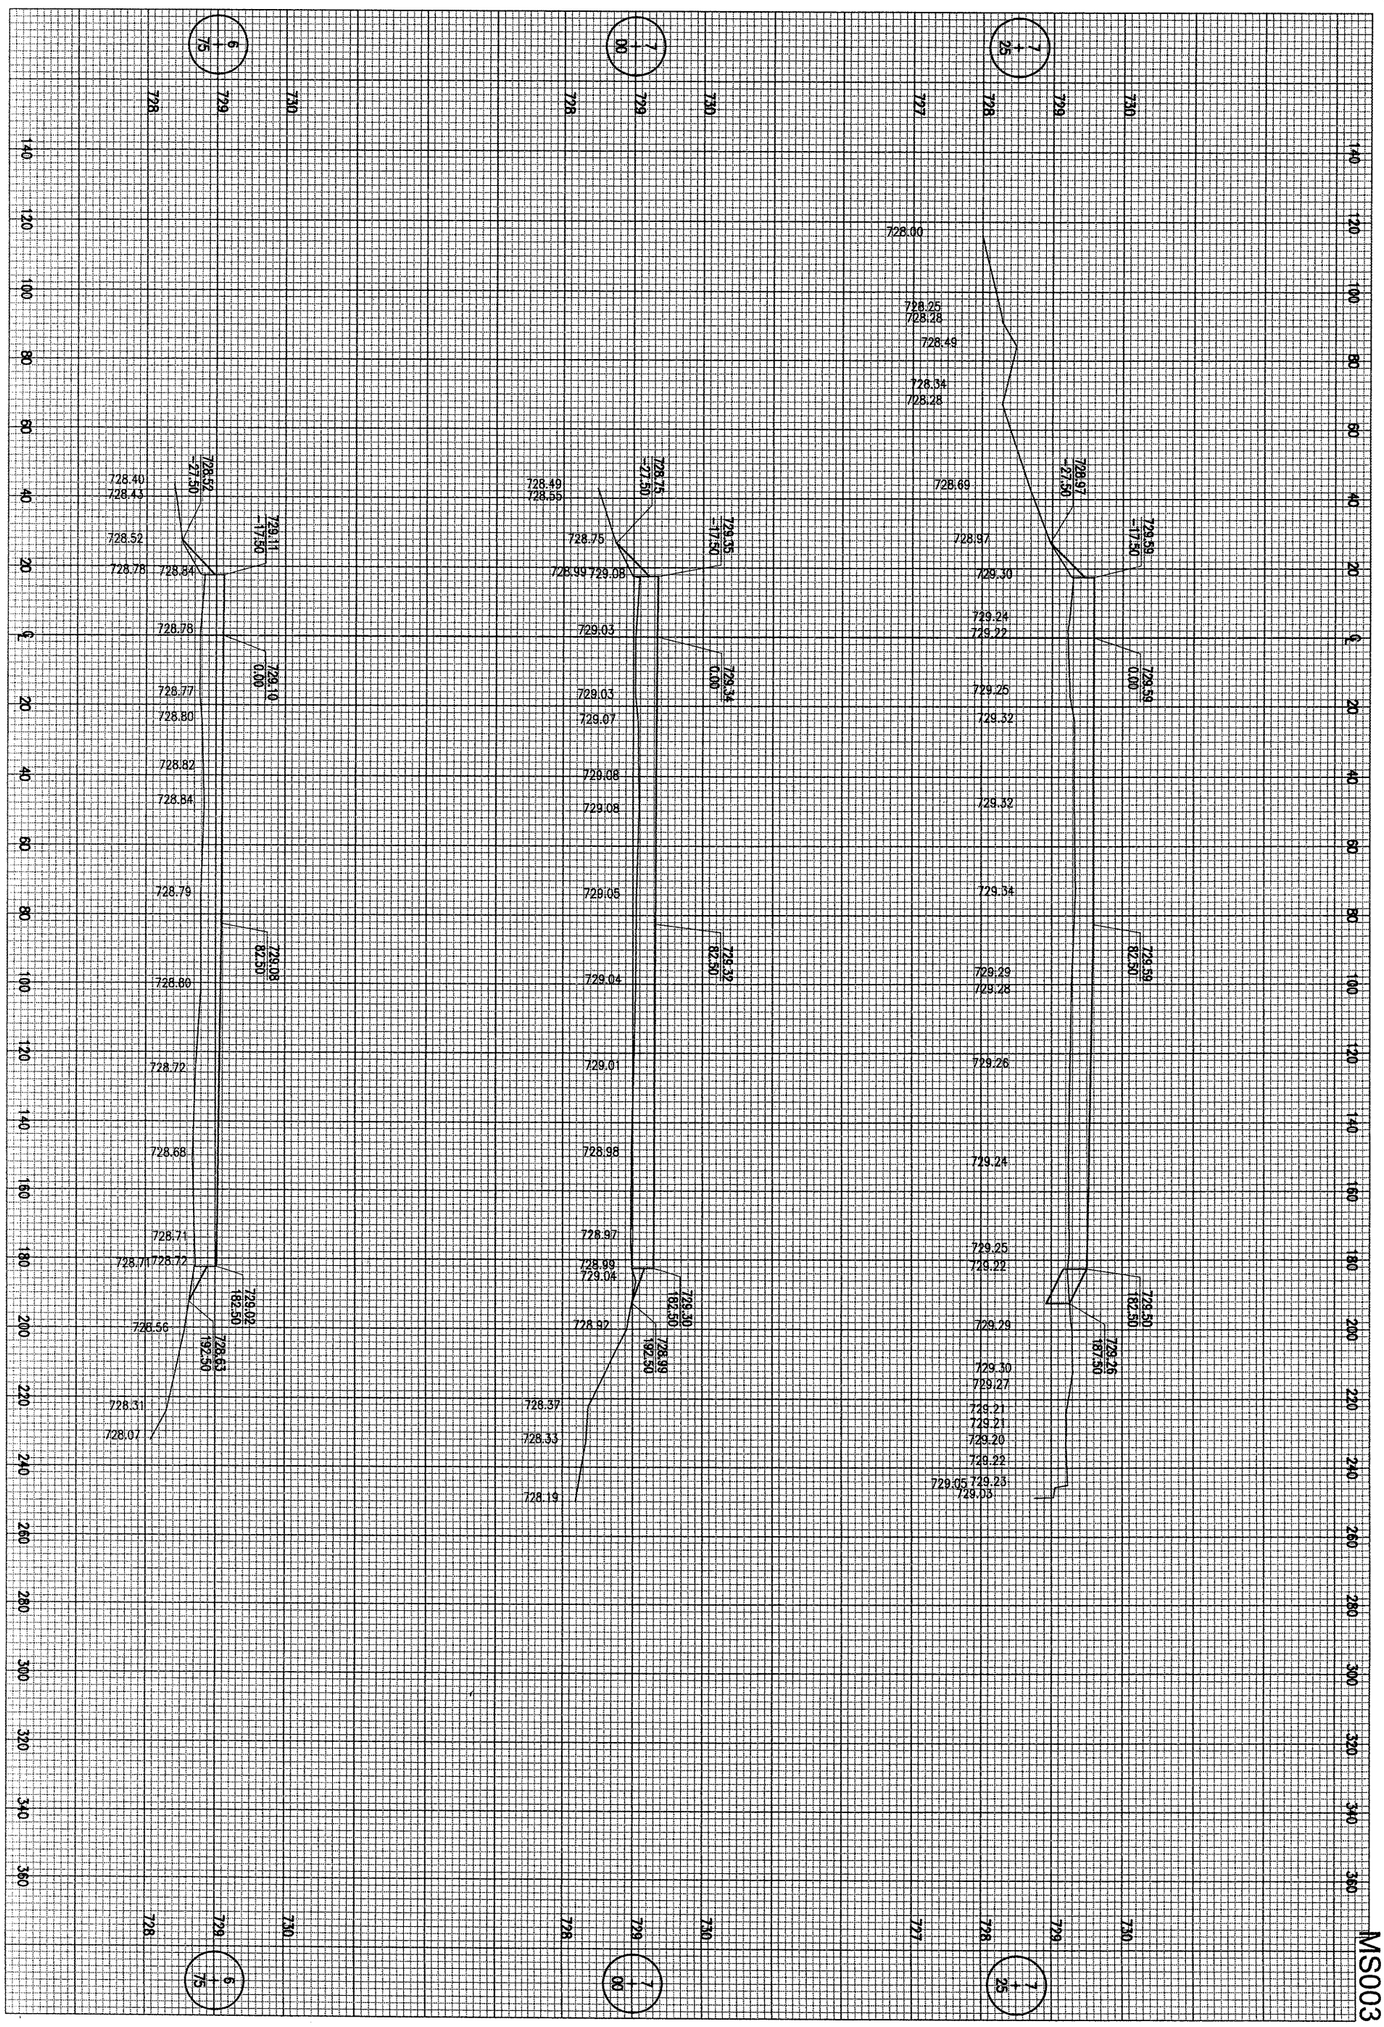

MS003

14 of 25 sheets

14

EXPAND AUTO PARKING LOT & OVERLAY APRON

PROPOSED CROSS-SECTIONS FOR AIRCRAFT PARKING APRON STA. 6+75 TO STA. 7+25

HANSON

Hanson Professional Services Inc.
1525 South Sixth Street
Springfield, Illinois 62703-2886
Offices Nationwide

HPS Project No.	07A0058D 0800
Filename	R-303XS-APN.DWG
Scale	H. 1"= 20' V. 1"= 1'
Date	11/30/07

LAYOUT	KDM	11/30/07
DRAWN	BAK	11/30/07
REVIEWED	CAH	xx/xx/xx

ROBERT F. TRACY MUNICIPAL AIRPORT
MT. STERLING, ILLINOIS

IL. PROJ.: I63-3715 A.I.P. PROJ.: 3-17-0147-B9

DATE	REVISION	BY