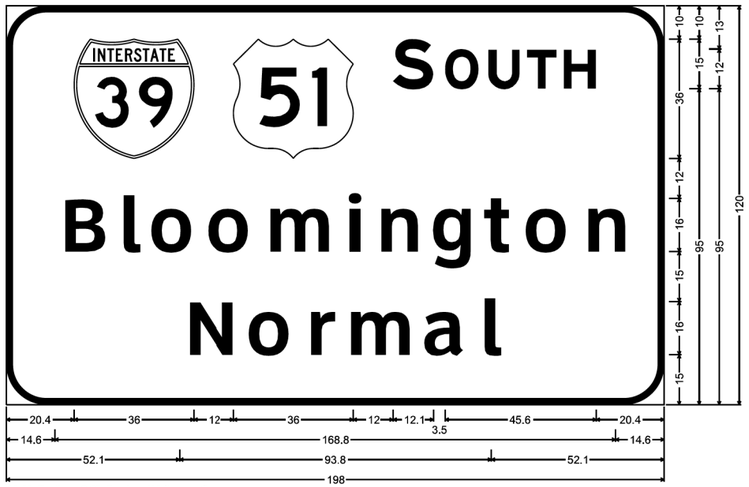

12.0" Radius, 2.0" Border, White on Green;
[S OUTH] E Mod 2K; [Bloomington] ClearviewHwy-5-W; [Normal] ClearviewHwy-5-W;
Table of letter and object lefts.

20.4	68.4	S 116.4	O 132.0	U 145.0	T 156.9	H 167.9

B 14.6	l 32.2	o 41.4	o 58.5	m 76.4	i 100.2	n 109.7	g 126.2	t 142.3	o 154.3	n 172.2

N 52.1	o 70.8	r 88.6	m 100.6	a 123.9	l 140.8	

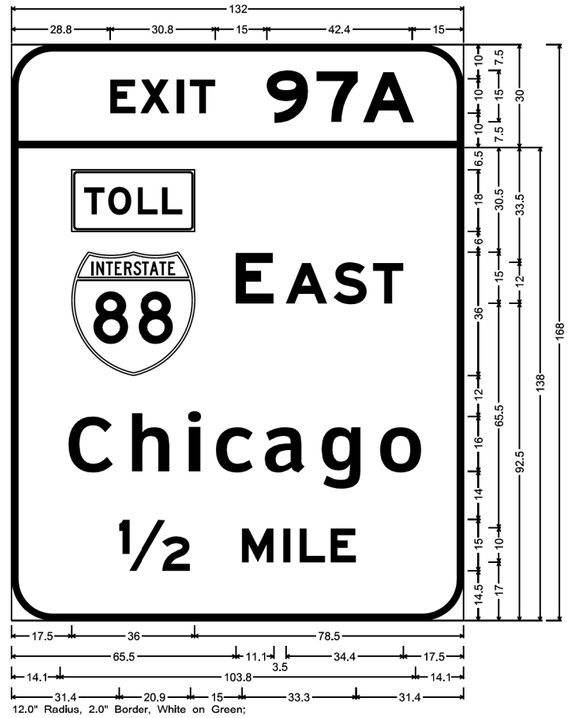

12.0" Radius, 2.0" Border, White on Green;
[EXIT 97B] E Mod 2K;
12.0" Radius, 2.0" Border, White on Green;
[E AST] E Mod 2K; [Chicago] ClearviewHwy-5-W; [½ MILE] E Mod 2K;
Table of distances between letter and object lefts.

28.8	E 8.8	X 10.8	I 3.8	T 22.4	9 14.5	7 15.8	A 12.1	15.0

17.5	EXIT 36.0	78.5	

17.5	97B 48.0	E 14.6	A 14.0	S 11.5	T 8.9	17.5	

C 14.1	h 17.9	i 16.8	c 8.7	a 14.6	g 16.3	o 17.1	12.4	14.1

31.4	½ 35.9	M 12.1	I 4.8	L 9.0	E 7.4	31.4

SN-039
2S071I039L118.7

N:\PROJ\02220080.00\02220080.01\Design\Signing\02220080.00-SignReports06_SN-039.dgn

ENGINEERING CONSULTANT					
Clorba Group, Inc. CONSULTING ENGINEERS 5507 North Cumberland Avenue, Suite 402 Chicago, Illinois 60656 Tel. 773.775.4009 Fax 773.775.4014 E-mail chicago@clorba.com	USER NAME = jattanaseo	DESIGNED - JPA	REVISED -	STATE OF ILLINOIS DEPARTMENT OF TRANSPORTATION	SIGN STRUCTURE REPLACEMENT SIGN PANEL REPORT – SN–039
		DRAWN - JPA	REVISED -		
	PLOT SCALE = 10.0000 ' / in.	CHECKED - MJL	REVISED -		SCALE: N.T.S. SHEET NO. 6 OF 7 SHEETS STA. TO STA.
	PLOT DATE = 1/31/2014	DATE - 1/31/2014	REVISED -		

F.A.I. RTE.	SECTION	COUNTY	TOTAL SHEETS	SHEET NO.
VAR.	•	••	45	18
• D-2 OVD SIN STR REPL 14-27		CONTRACT NO. 46288		
	ILLINOIS	FED. AID PROJECT		

•• WINNEBAGO & OGLE