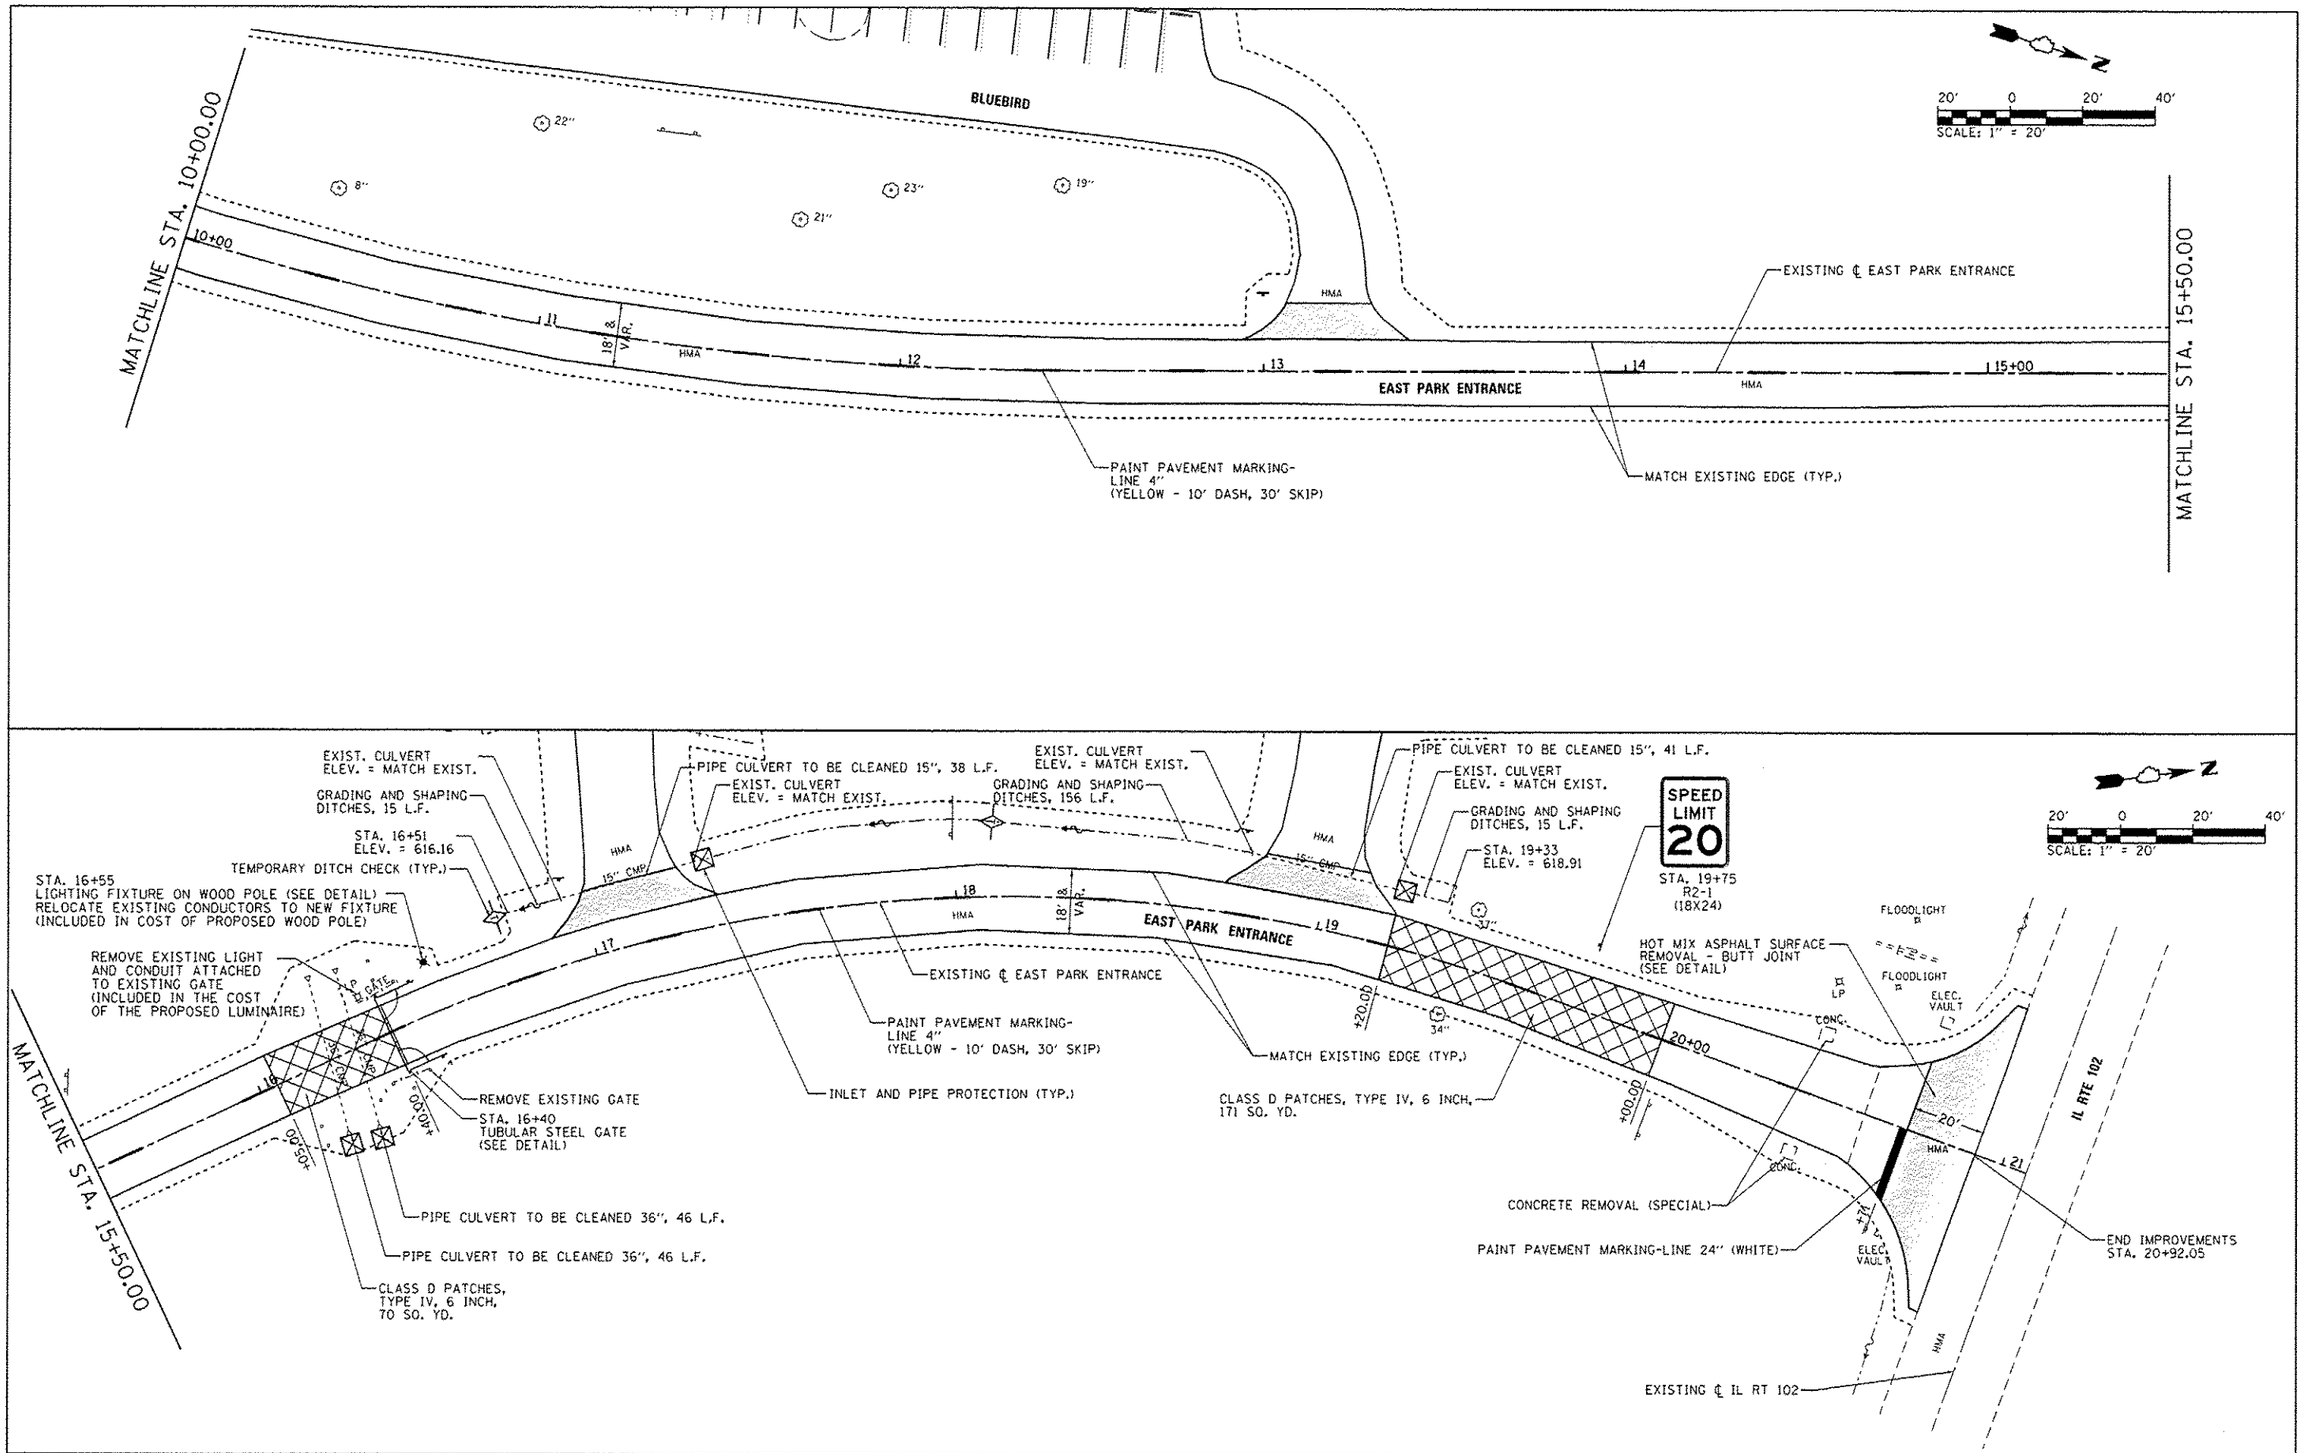

FILE NAME = L:\IDOT\J100610\WD_17\D-au\CADD_Sheets\D046302_sht EastParkEntrance-D045itePlan.dgn	USER NAME = Brad Downen	DESIGNED - MJO	REVISED -
		DRAWN - RAH	REVISED -
	PLOT SCALE = 40.0200 ' / in.	CHECKED - BJD	REVISED -
Default	PLOT DATE = 3/28/2014	DATE - 3/28/2014	REVISED -

STATE OF ILLINOIS
DEPARTMENT OF TRANSPORTATION

SITE PLAN – EAST PARK ENTRANCE
KANKAKEE RIVER STATE PARK

SCALE: 1" = 20' | SHEET 2 OF 2 SHEETS | STA. 10+00 TO STA. 21+07.14

F.A. RTE.	SECTION	COUNTY	TOTAL SHEETS	SHEET NO.
	PARK ROADS	•	69	27
	• WILL AND KANKAKEE	CONTRACT NO. 46302		
	ILLINOIS FED. AID PROJECT			