BILL OF MATERIALS - BLUEBIRD

ITEM	UNIT	TOTAL
EARTH EXCAVATION	CU YD	47
FURNISHED EXCAVATION	CU YD	39
TOPSOIL FURNISH AND PLACE, 4"	SQ YD	463
AGGREGATE BASE COURSE, TYPE A 6"	SQ YD	32
AGGREGATE BASE COURSE, TYPE A 12"	SQ YD	81
LEVELING BINDER (MACHINE METHOD), IL-9.5 FG N50	TON	4.3
HOT-MIX ASPHALT BINDER COURSE, IL-19.0 FG, N50	TON	12.9
HOT-MIX ASPHALT SURFACE COURSE, MIX "C", N50	TON	169.2
PORTLAND CEMENT CONCRETE SIDEWALK 4 INCH	SQ FT	41
DETECTABLE WARNINGS	SQ FT	21
PAVEMENT REMOVAL	SQ YD	29
STRIP REFLECTIVE CRACK CONTROL TREATMENT	FOOT	113
AGGREGATE WEDGE SHOULDER, TYPE B	TON	14.1
SIGN PANEL - TYPE 1	SQ FT	17
WOOD SIGN SUPPORT	FOOT	44
PAINT PAVEMENT MARKING - LINE 4"	FOOT	1,060
REMOVE EXISTING PARKING BLOCKS	EACH	21
PRECAST CONCRETE PARKING BLOCK	EACH	27
FOLD DOWN BOLLARDS	EACH	1
BOLLARD REMOVAL	EACH	1
BITUMINOUS MATERIALS (PRIME COAT)	POUND	907

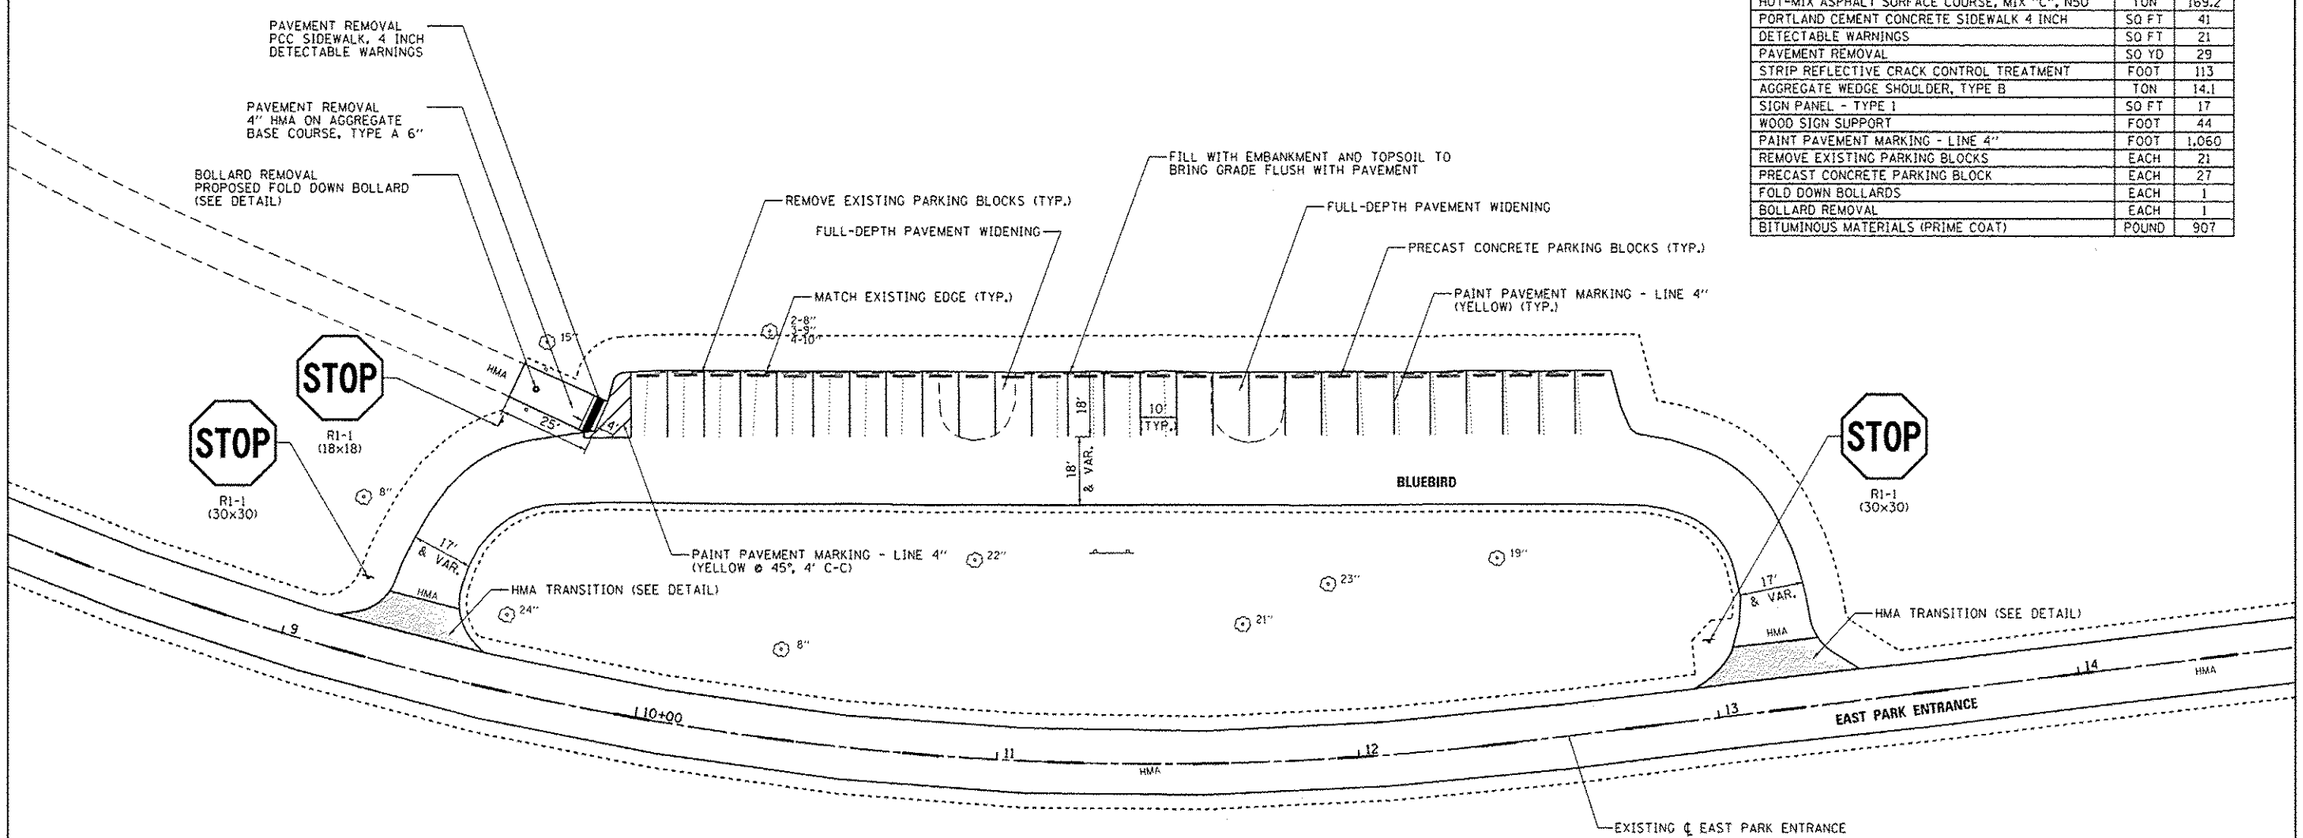

FILE NAME = L:\IDOT\H86610\WD_17\Draw\CADD_Sheets\0046302_sht BlueBird-SitePlan.dgn	USER NAME = Brad Dawson	DESIGNED - MJO	REVISED -	STATE OF ILLINOIS DEPARTMENT OF TRANSPORTATION	SITE PLAN - BLUEBIRD KANKAKEE RIVER STATE PARK	F.A. RTE.	SECTION	COUNTY	TOTAL SHEETS / SHEET NO.
		DRAWN - RAH	REVISED -				PARK ROADS	*	69 / 28
	PLOT SCALE = 40.0000 ' / in.	CHECKED - BJD	REVISED -				* WILL AND KANKAKEE	CONTRACT NO. 46302	
Default	PLOT DATE = 3/28/2014	DATE - 3/28/2014	REVISED -		SCALE: 1" = 20' SHEET 1 OF 1 SHEETS STA. TO STA.		ILLINOIS FED. AID PROJECT		