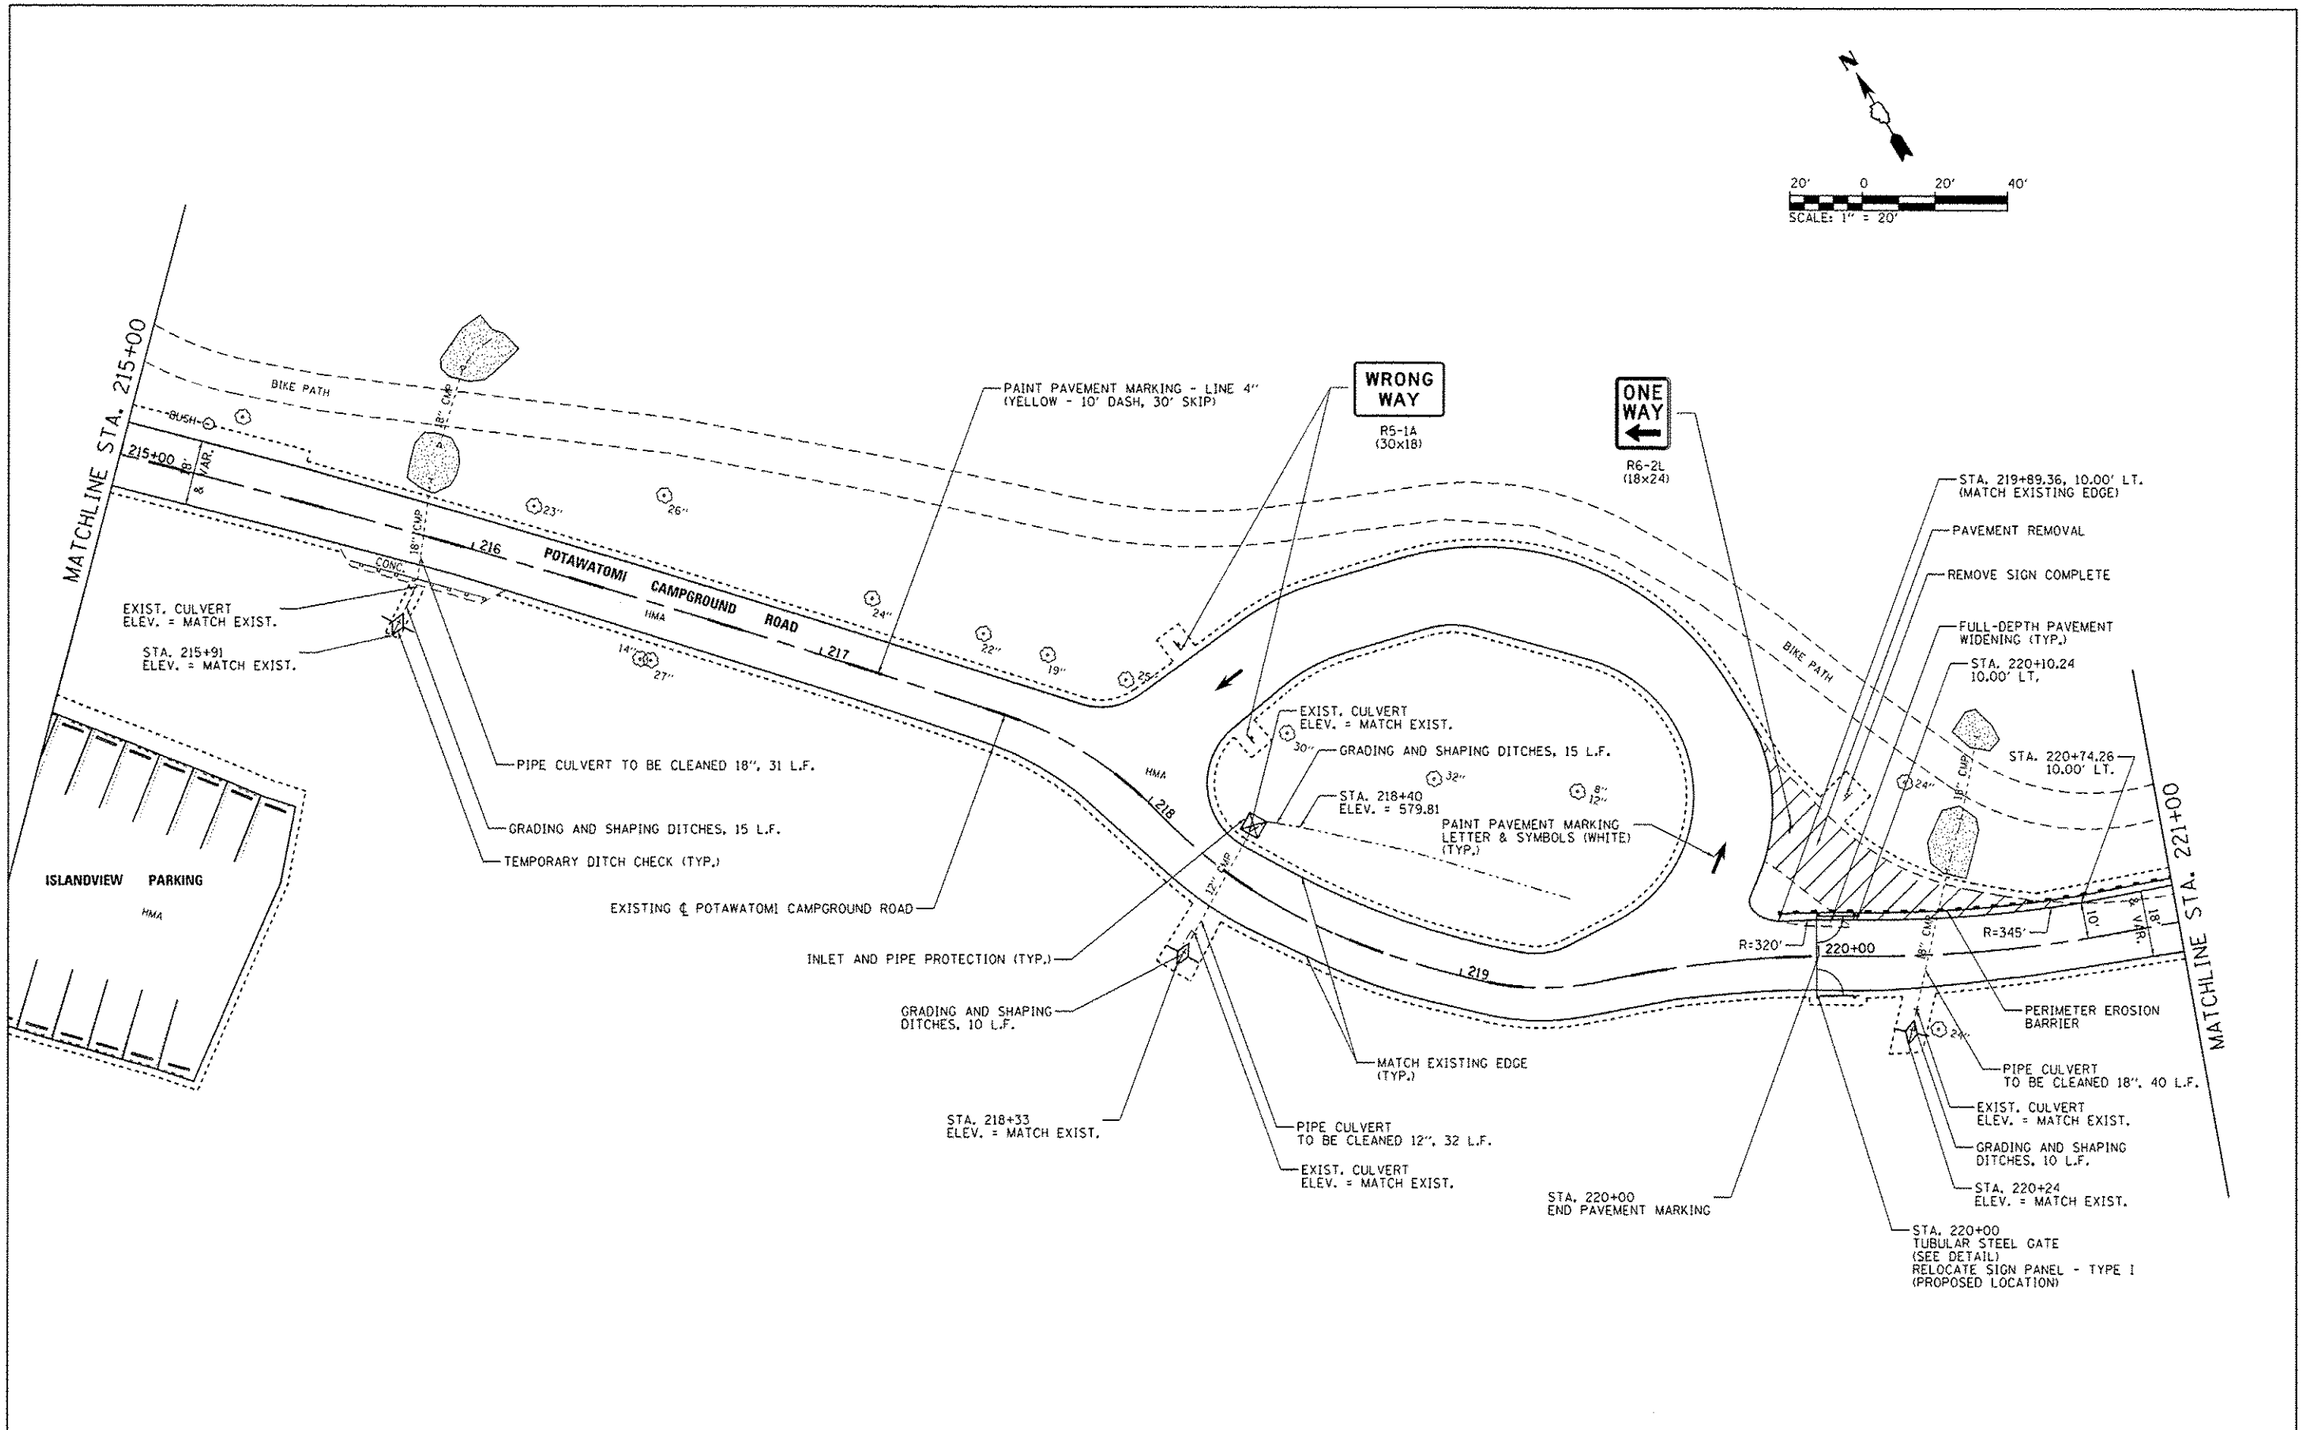

FILE NAME = L:\IDOT\110GG10\WO.17\Draw\CADD_Sheets\D046302.sht Potawatomi-009SitePlan.dgn	USER NAME = Brad Dawson	DESIGNED - MJO	REVISED -
		DRAWN - RAH	REVISED -
	PLOT SCALE = 40.0000 ' / in.	CHECKED - BJD	REVISED -
Default	PLOT DATE = 3/28/2014	DATE - 3/28/2014	REVISED -

STATE OF ILLINOIS
DEPARTMENT OF TRANSPORTATION

SITE PLAN – POTAWATOMI CAMPGROUND ROAD
KANKAKEE RIVER STATE PARK

SCALE: 1" = 20' | SHEET 3 OF 7 SHEETS | STA. 215+00 TO STA. 221+00

F.A. RTE.	SECTION	COUNTY	TOTAL SHEETS	SHEET NO.
	PARK ROADS	*	69	39
* WILL AND KANKAKEE		CONTRACT NO. 46302		
		ILLINOIS FED. AID PROJECT		