FOR INFORMATION ONLY

071-0025 rch

F.A. 742	*	OGLE	40	15	SHEET 1 16 SHEETS

* - 37BR-3

Benchmark: Chiseled "X" on top of S.E. Wingwall of Existing Structure El. 684.28
Existing Structure: 3-Span R.C. Deck, continuous R.C. arched girder bridge, R.C. pier on concrete footings, ± 28'-0" clear deck width, Gross Structure length - ± 100'-6", Piers to be re-used. Exist. Structure No. 071-0025
Traffic is to be maintained during construction utilizing stage construction

Note: Existing Substructure Removal is indicated by [redacted]
Estimated Abutment Concrete Removal - 50.8 cu. yd.

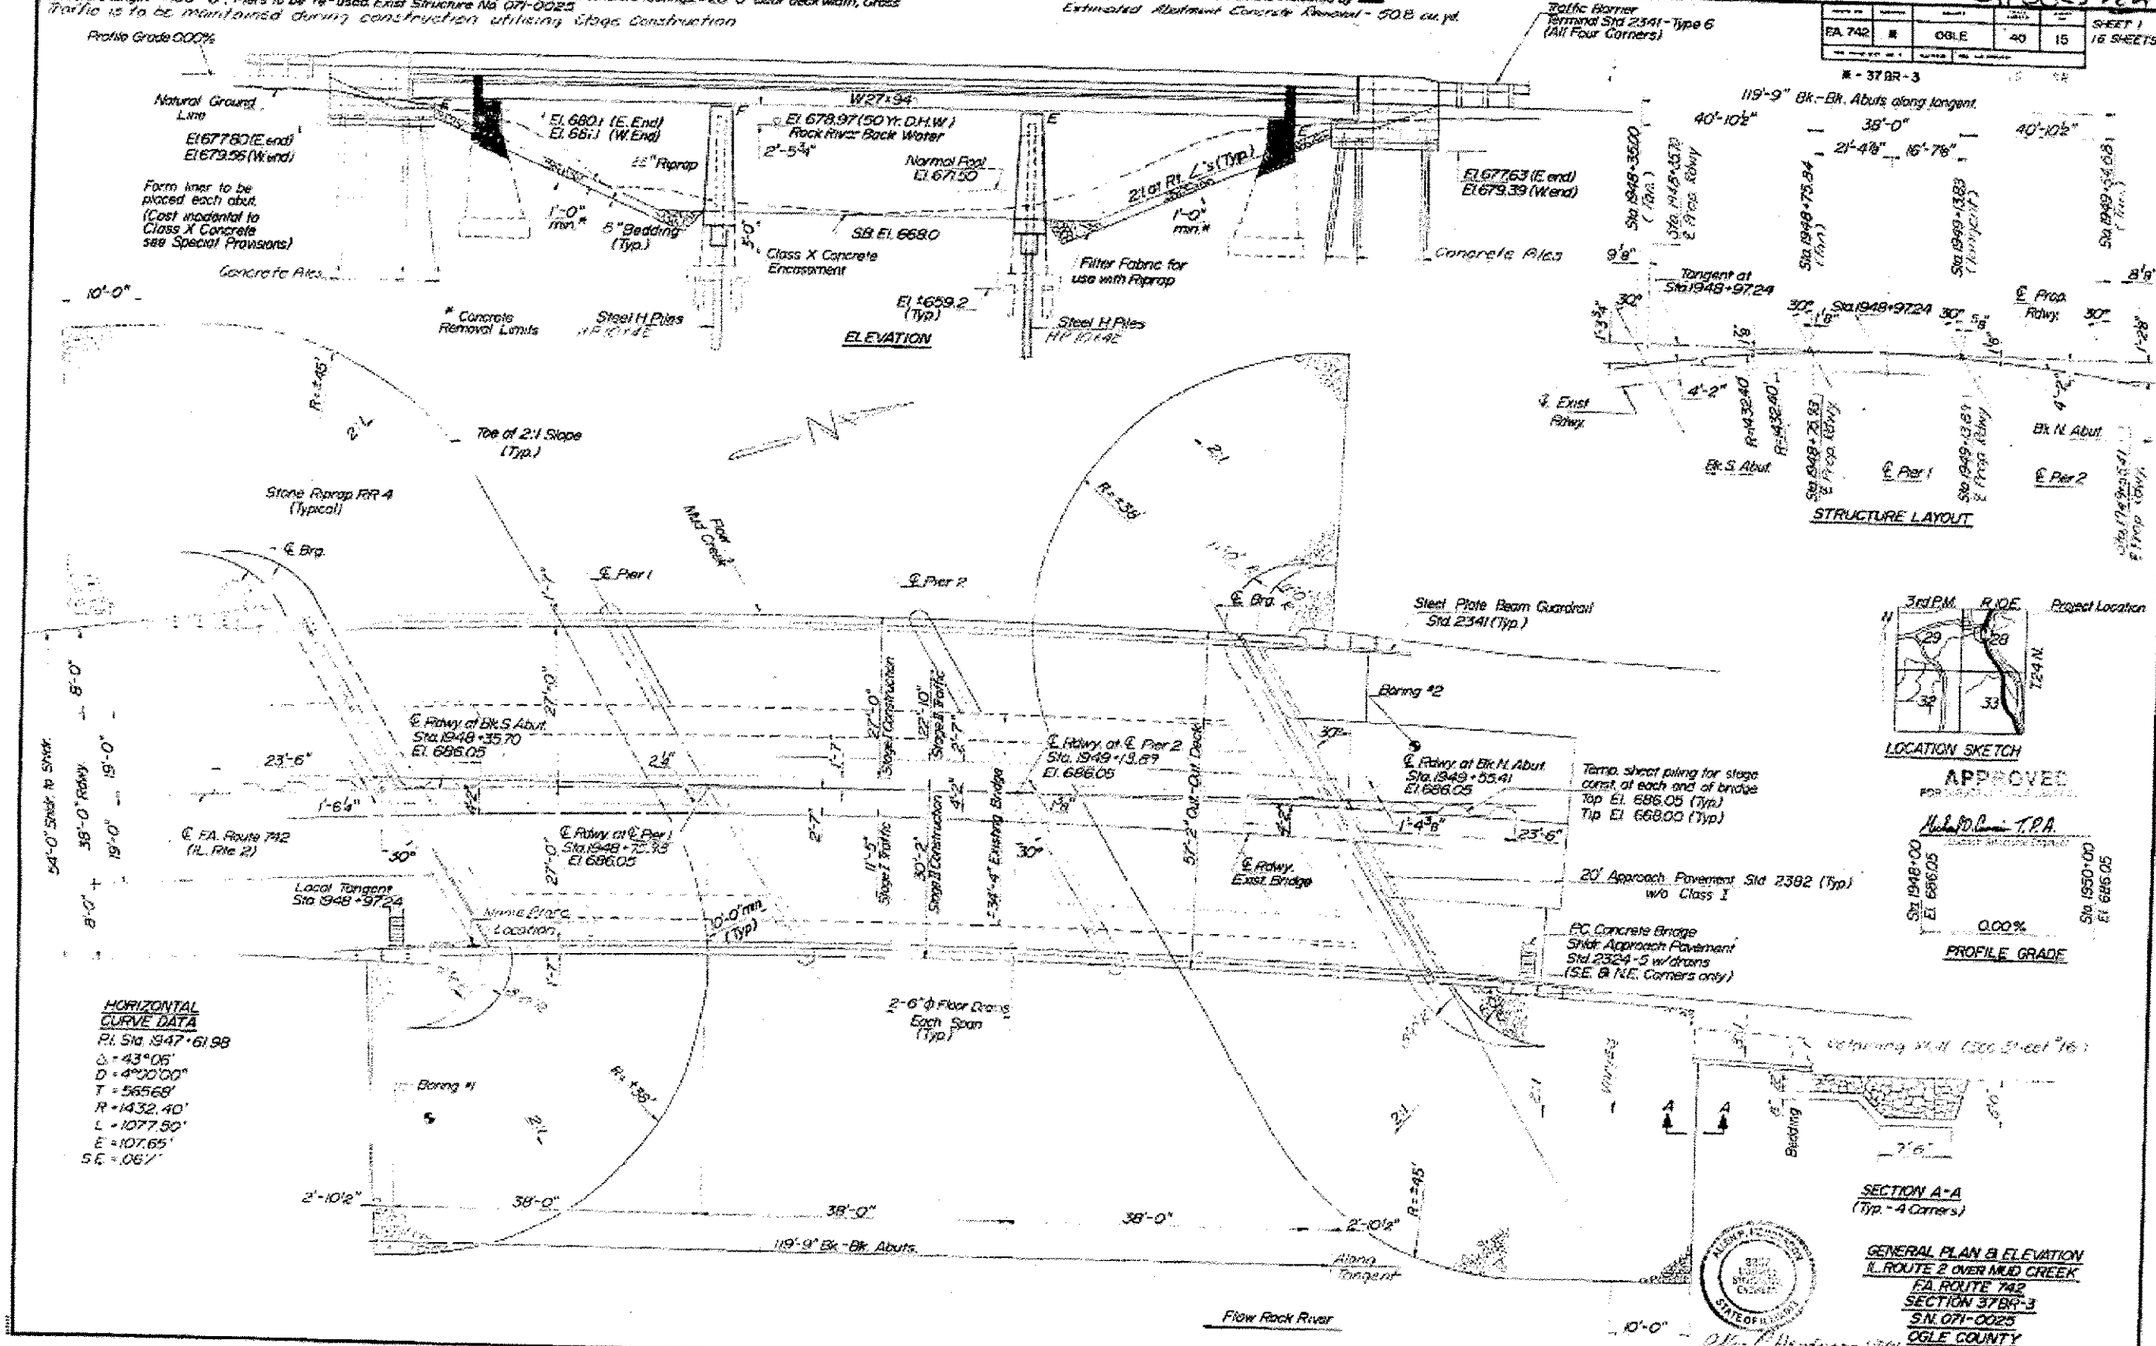

GENERAL PLAN & ELEVATION
IL. ROUTE 2 OVER MUD CREEK
F.A. ROUTE 742
SECTION 37BR-3
S.N. 071-0025
OGLE COUNTY

Illinois Structural No. 2257 Revision Date

ALLEN HENDERSON & ASSOCIATES CONSULTING CIVIL AND STRUCTURAL ENGINEERS SPRINGFIELD, ILL. PHONE: (217) 544-8033

DESIGNED -	REVISED -	STATE OF ILLINOIS DEPARTMENT OF TRANSPORTATION	EXISTING BRIDGE PLANS SN: 071-0025
DRAWN -	REVISED -		
CHECKED -	REVISED -		
DATE -	REVISED -		

F.A.P. RTE.	SECTION	COUNTY	TOTAL SHEETS	SHEET NO.
IL 2	D2 BRIDGE PAINTING 2014-1	LEE / OGLE	25	20
		CONTRACT NO. 64J52		
		ILLINOIS		