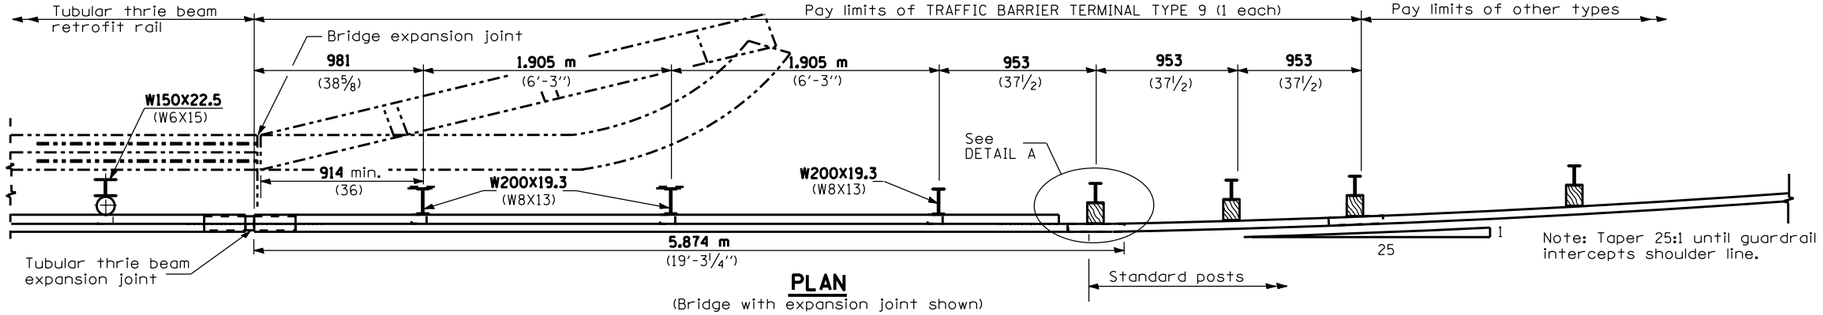

PLAN

(Bridge with expansion joint shown)

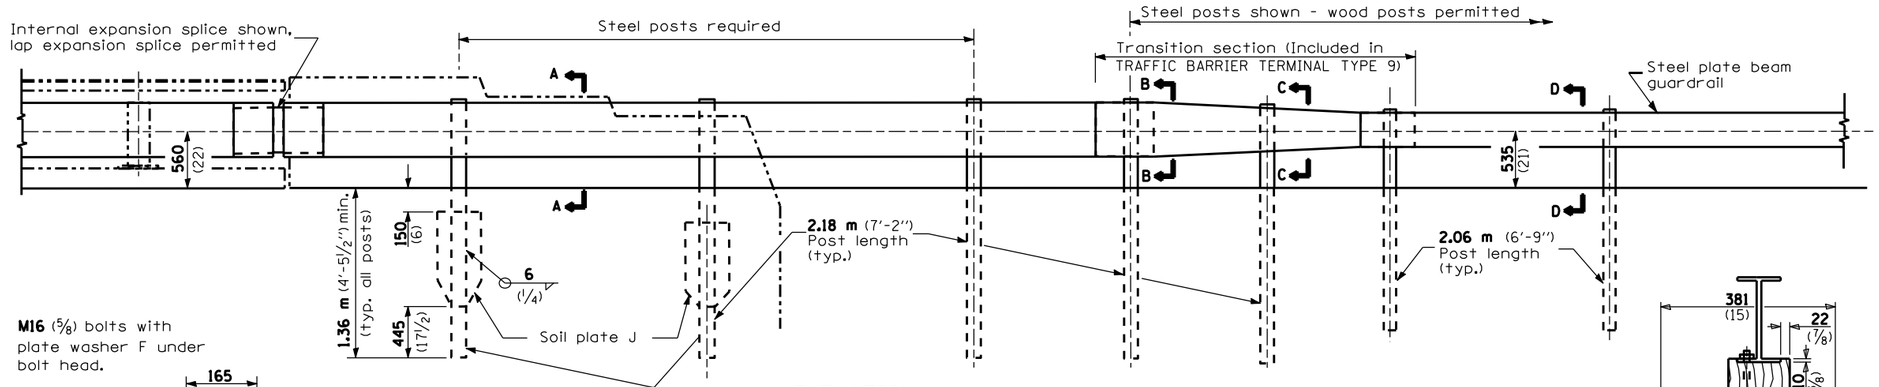

ELEVATION

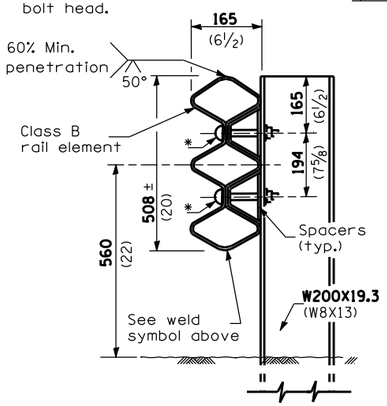

SECTION A-A

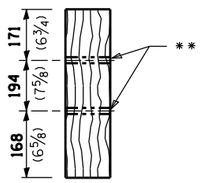

SECTION B-B

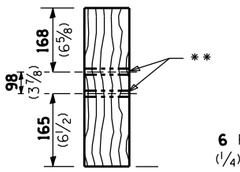

SECTION C-C

DETAILS of BLOCK-OUTS

** ℄ 19 (¾) Dia. hole

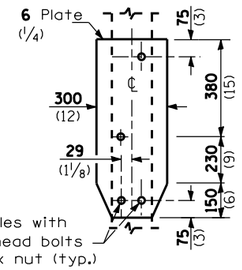

SOIL PLATE J & ALTERNATE CONNECTION DETAILS

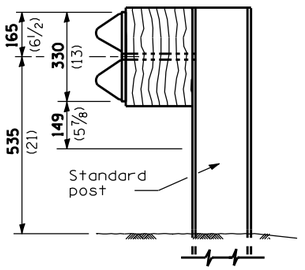

SECTION D-D

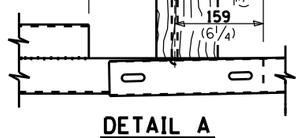

DETAIL A

GENERAL NOTES

See Standards 509001 and 630001 for details of guardrail elements not shown.

The type 9 terminal shall be installed after the posts for the bridge retrofit rail have been located as shown on Standard 509001.

All dimensions are in millimeters (inches) unless otherwise shown.

• D-3 HIGHWAY DAMAGE REPAIR 2015

FILE NAME = $FILE$	USER NAME = $USER$	DESIGNED - ___	REVISED - ___	STATE OF ILLINOIS DEPARTMENT OF TRANSPORTATION	PRE-MGS EFFECTIVE 4-1-06 TRAFFIC BARRIER TERMINAL TYPE 9 STANDARD 631041-01	F.A. RTE.	SECTION	COUNTY	TOTAL SHEETS	SHEET NO.
		DRAWN - ___	REVISED - ___			VAR.	•	VAR.	43	42
	PLOT SCALE = $SCALE$	CHECKED - ___	REVISED - ___						CONTRACT NO. 66015	
	PLOT DATE = $DATE$	DATE - ___	REVISED - ___		SCALE: ___ SHEET NO. __ OF __ SHEETS STA. ___ TO STA. ___	FED. ROAD DIST. NO. _	ILLINOIS	FED. AID PROJECT		