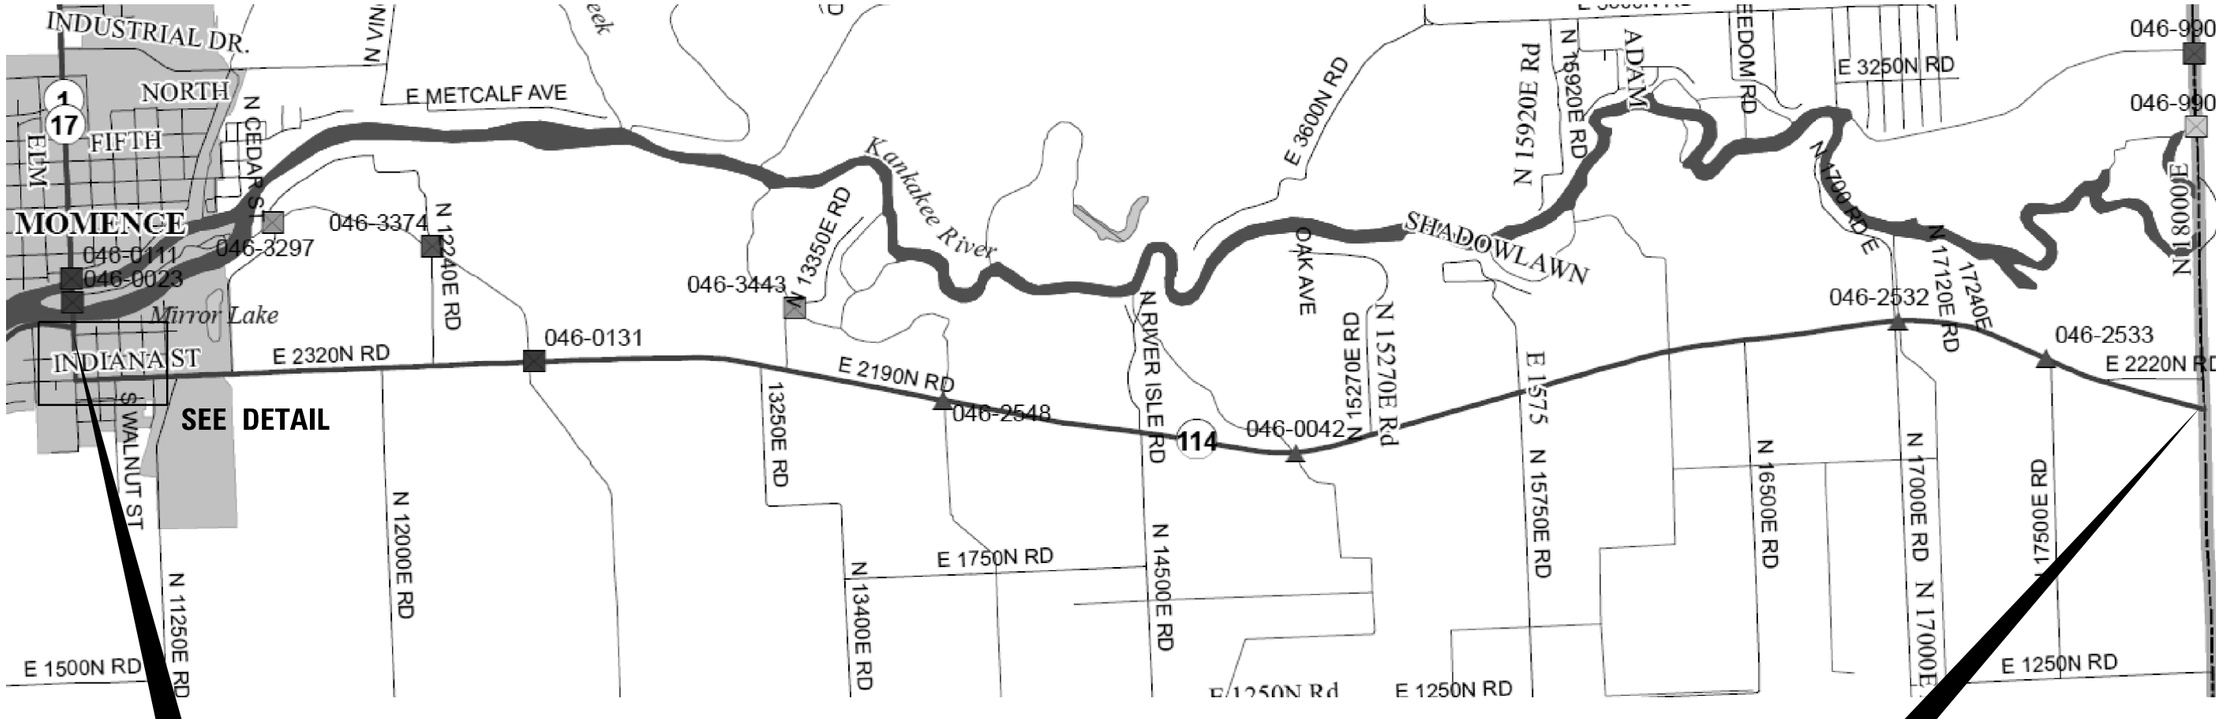

BEGIN IMPROVEMENT
LOG MILE 0.0

END IMPROVEMENT
LOG MILE 7.4
INDIANA STATE LINE

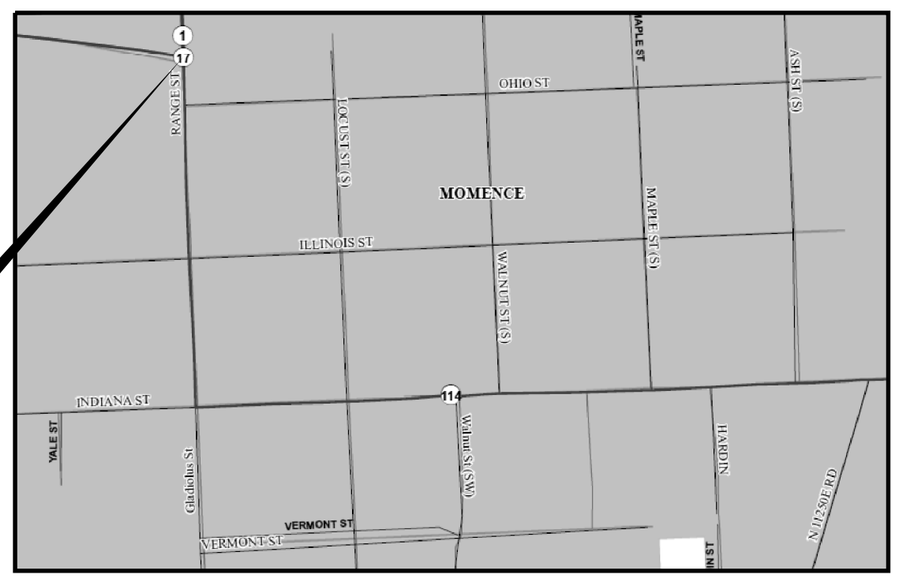

BEGIN IMPROVEMENT
LOG MILE 0.0

DETAIL

LOCATION 4 – IL 114
IL 1/17 TO INDIANA STATE LINE

• INTERMITTENT SPRING ROAD REPAIR 2014-6

FILE NAME = c:\pw_work\pwidot\carpenterdj\d0387881\D3xxxxx-sht-details.dgn	USER NAME = carpenterdj	DESIGNED -	REVISED -	STATE OF ILLINOIS DEPARTMENT OF TRANSPORTATION	PROJECT LAYOUT LOCATION 4	F.A.P. RTE.	SECTION	COUNTY	TOTAL SHEETS	SHEET NO.
	PLOT SCALE = 100.0000 ' / in.	CHECKED -	REVISED -			VAR	•	KANKAKEE	24	13
$MODELNAME$	PLOT DATE = 4/11/2014	DATE -	REVISED -		SCALE: SHEET OF SHEETS STA. TO STA.	CONTRACT NO. 66D91				
						ILLINOIS FED. AID PROJECT				