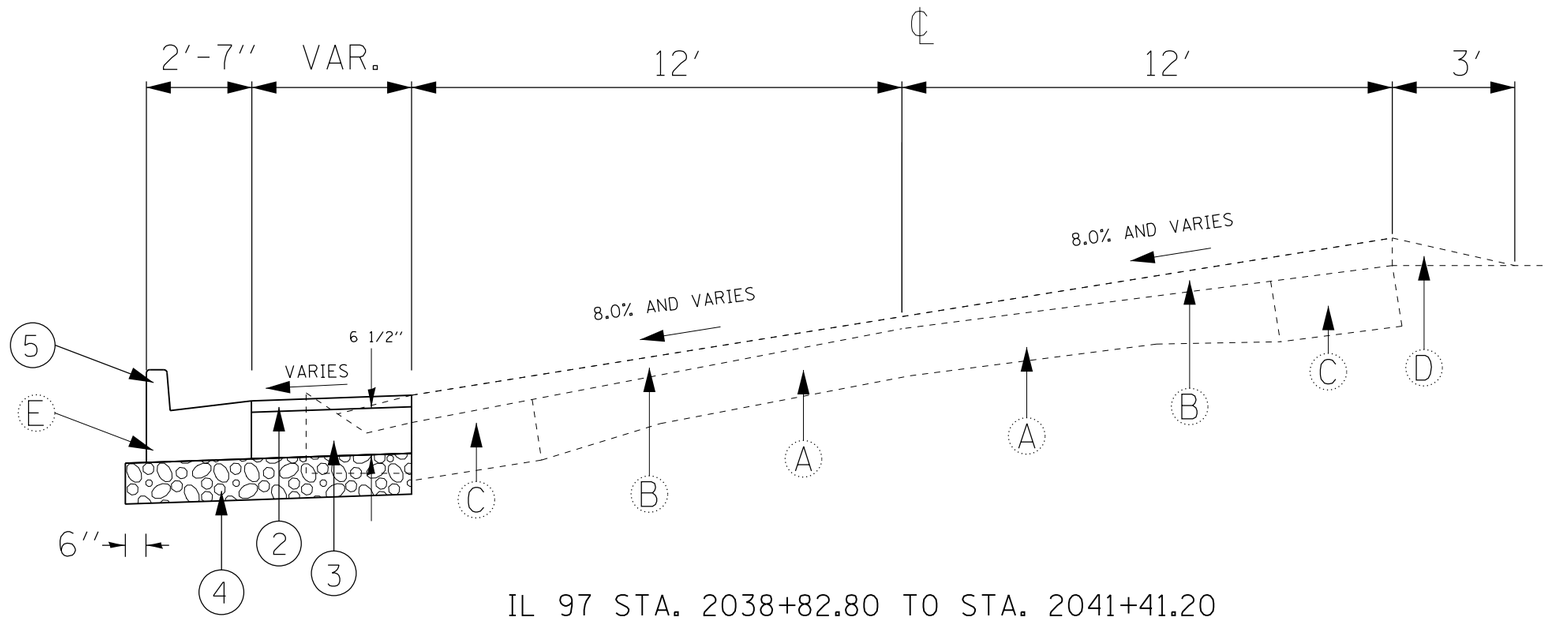

IL 97 STA. 2038+82.80 TO STA. 2041+41.20

EXISTING

- (A) EXISTING P.C.C. PAVEMENT
- (B) EXISTING 4'' BITUMINOUS OVERLAY
- (C) EXISTING BITUMINOUS BASE CSE. WIDENING
- (D) EXISTING AGGREGATE SHOULDER TYPE B
- (E) EXISTING COMB. CONC. CURB & GUTTER

PROPOSED

1. AGGREGATE SHOULDERS, TYPE B
2. HMA SURFACE COURSE, MIX ''D'', N50 ($1\frac{1}{2}$'')
3. HMA BINDER COURSE, IL-12.5, N50
4. AGGREGATE SUBGRADE IMPROVEMENT 6''
5. COMB. CONC. CURB AND GUTTER, TYPE B-6.24

FILE NAME = D468B22-CADD.dgn	USER NAME = aubreygs	DESIGNED -	REVISED -	STATE OF ILLINOIS DEPARTMENT OF TRANSPORTATION	IL 97 TYPICAL SECTION	F.A.P. RTE.	SECTION	COUNTY	TOTAL SHEETS	SHEET NO.
		DRAWN -	REVISED -			626	43N	KNOX	34	10
	PLOT SCALE = 40.0000 ' / in.	CHECKED -	REVISED -					CONTRACT NO. 68B22		
ALL SHEETS FOR JOB	PLOT DATE = 3/26/2014	DATE -	REVISED -		SCALE: SHEET OF SHEETS STA. TO STA.		ILLINOIS	FED. AID PROJECT		