FINAL SURVEY	NOTE BOOK	NO.
SURVEYED		
PLOTTED		
TEMPLATE		
AREAS		
AREAS CHECKED		

ORIGINAL SURVEY	NOTE BOOK	NO.
SURVEYED		
PLOTTED		
TEMPLATE		
AREAS		
AREAS CHECKED		

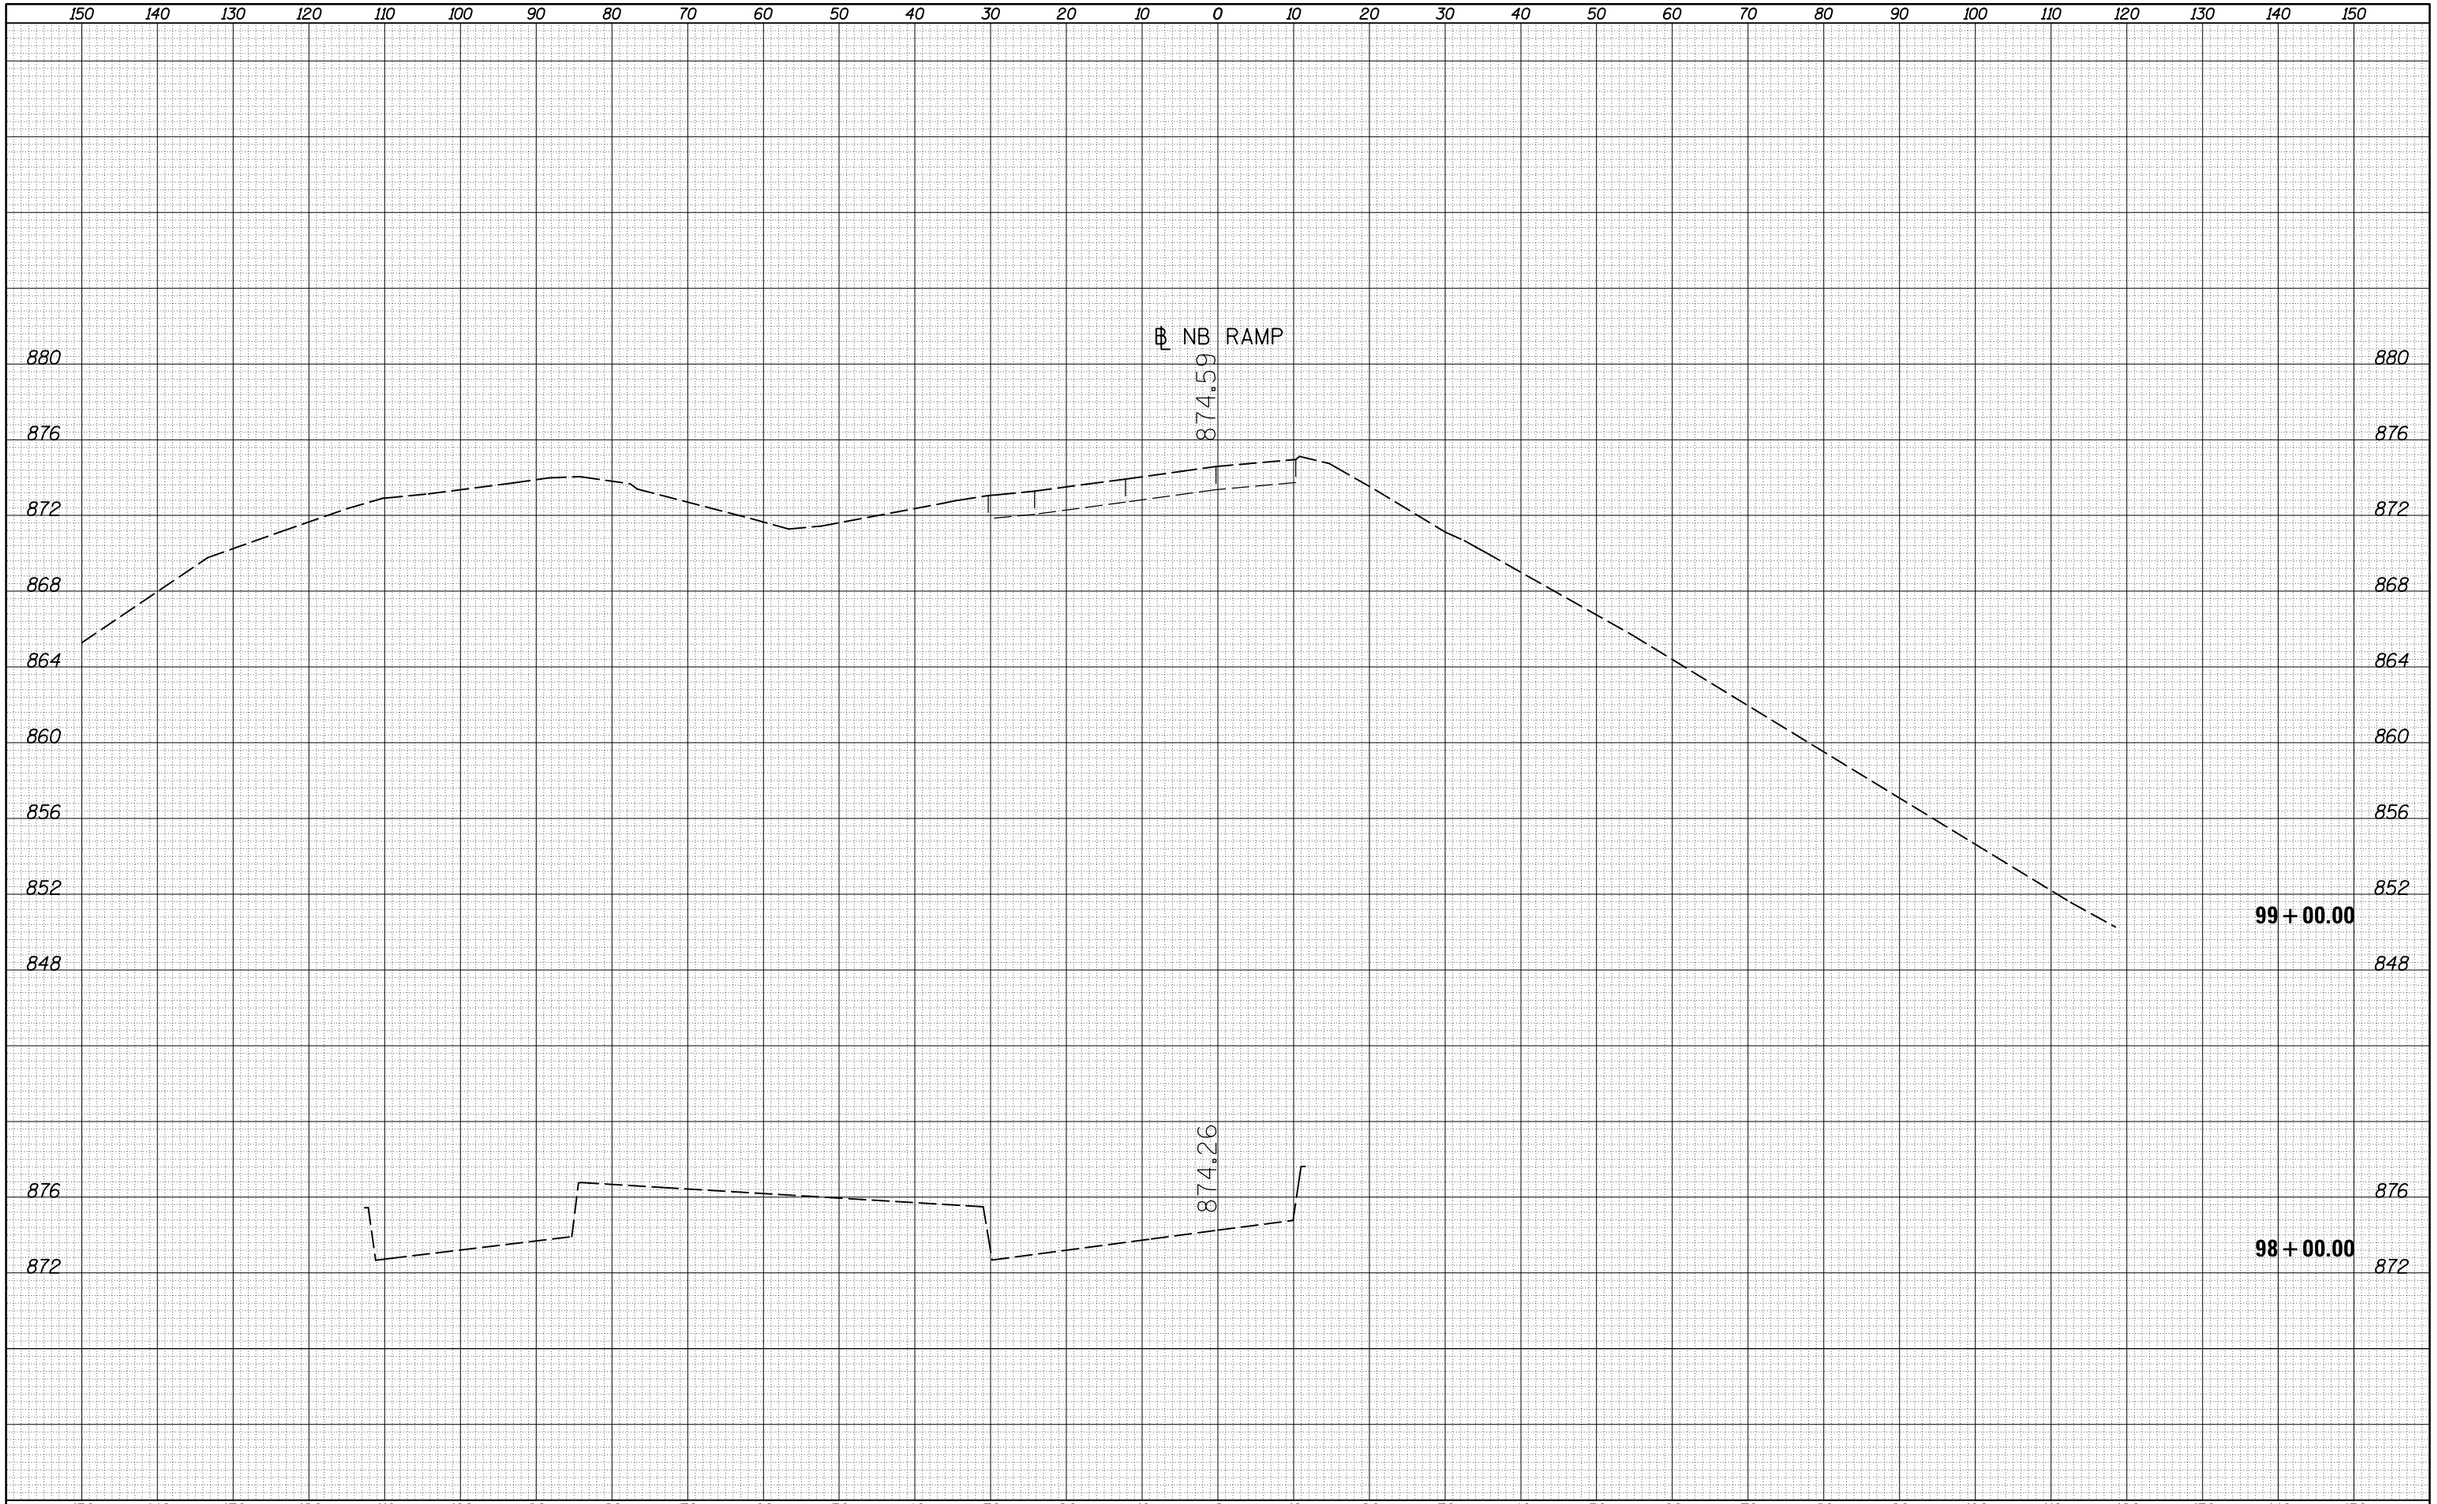

FILE NAME = c:\pw_work\pwidot\bergaraj\d0373050\D570A28-SHT-XS-NB-139_Location_1.dgn	USER NAME = bergaraj	DESIGNED -	REVISED -
		DRAWN -	REVISED -
$MODELNAME$	PLOT SCALE = 20.0000 ' / in.	CHECKED -	REVISED -
	PLOT DATE = 3/18/2014	DATE -	REVISED -

STATE OF ILLINOIS
DEPARTMENT OF TRANSPORTATION

CROSS SECTIONS
NORTH BOUND RAMP

SCALE: | SHEET 33 OF 64 SHEETS | STA. 98+00 | TO STA. 99+00

F.A.I. RTE.	SECTION	COUNTY	TOTAL SHEETS	SHEET NO.
39	57(2,3)R	McLean	214	112
		CONTRACT NO. 70A28		
	ILLINOIS FED. AID PROJECT			