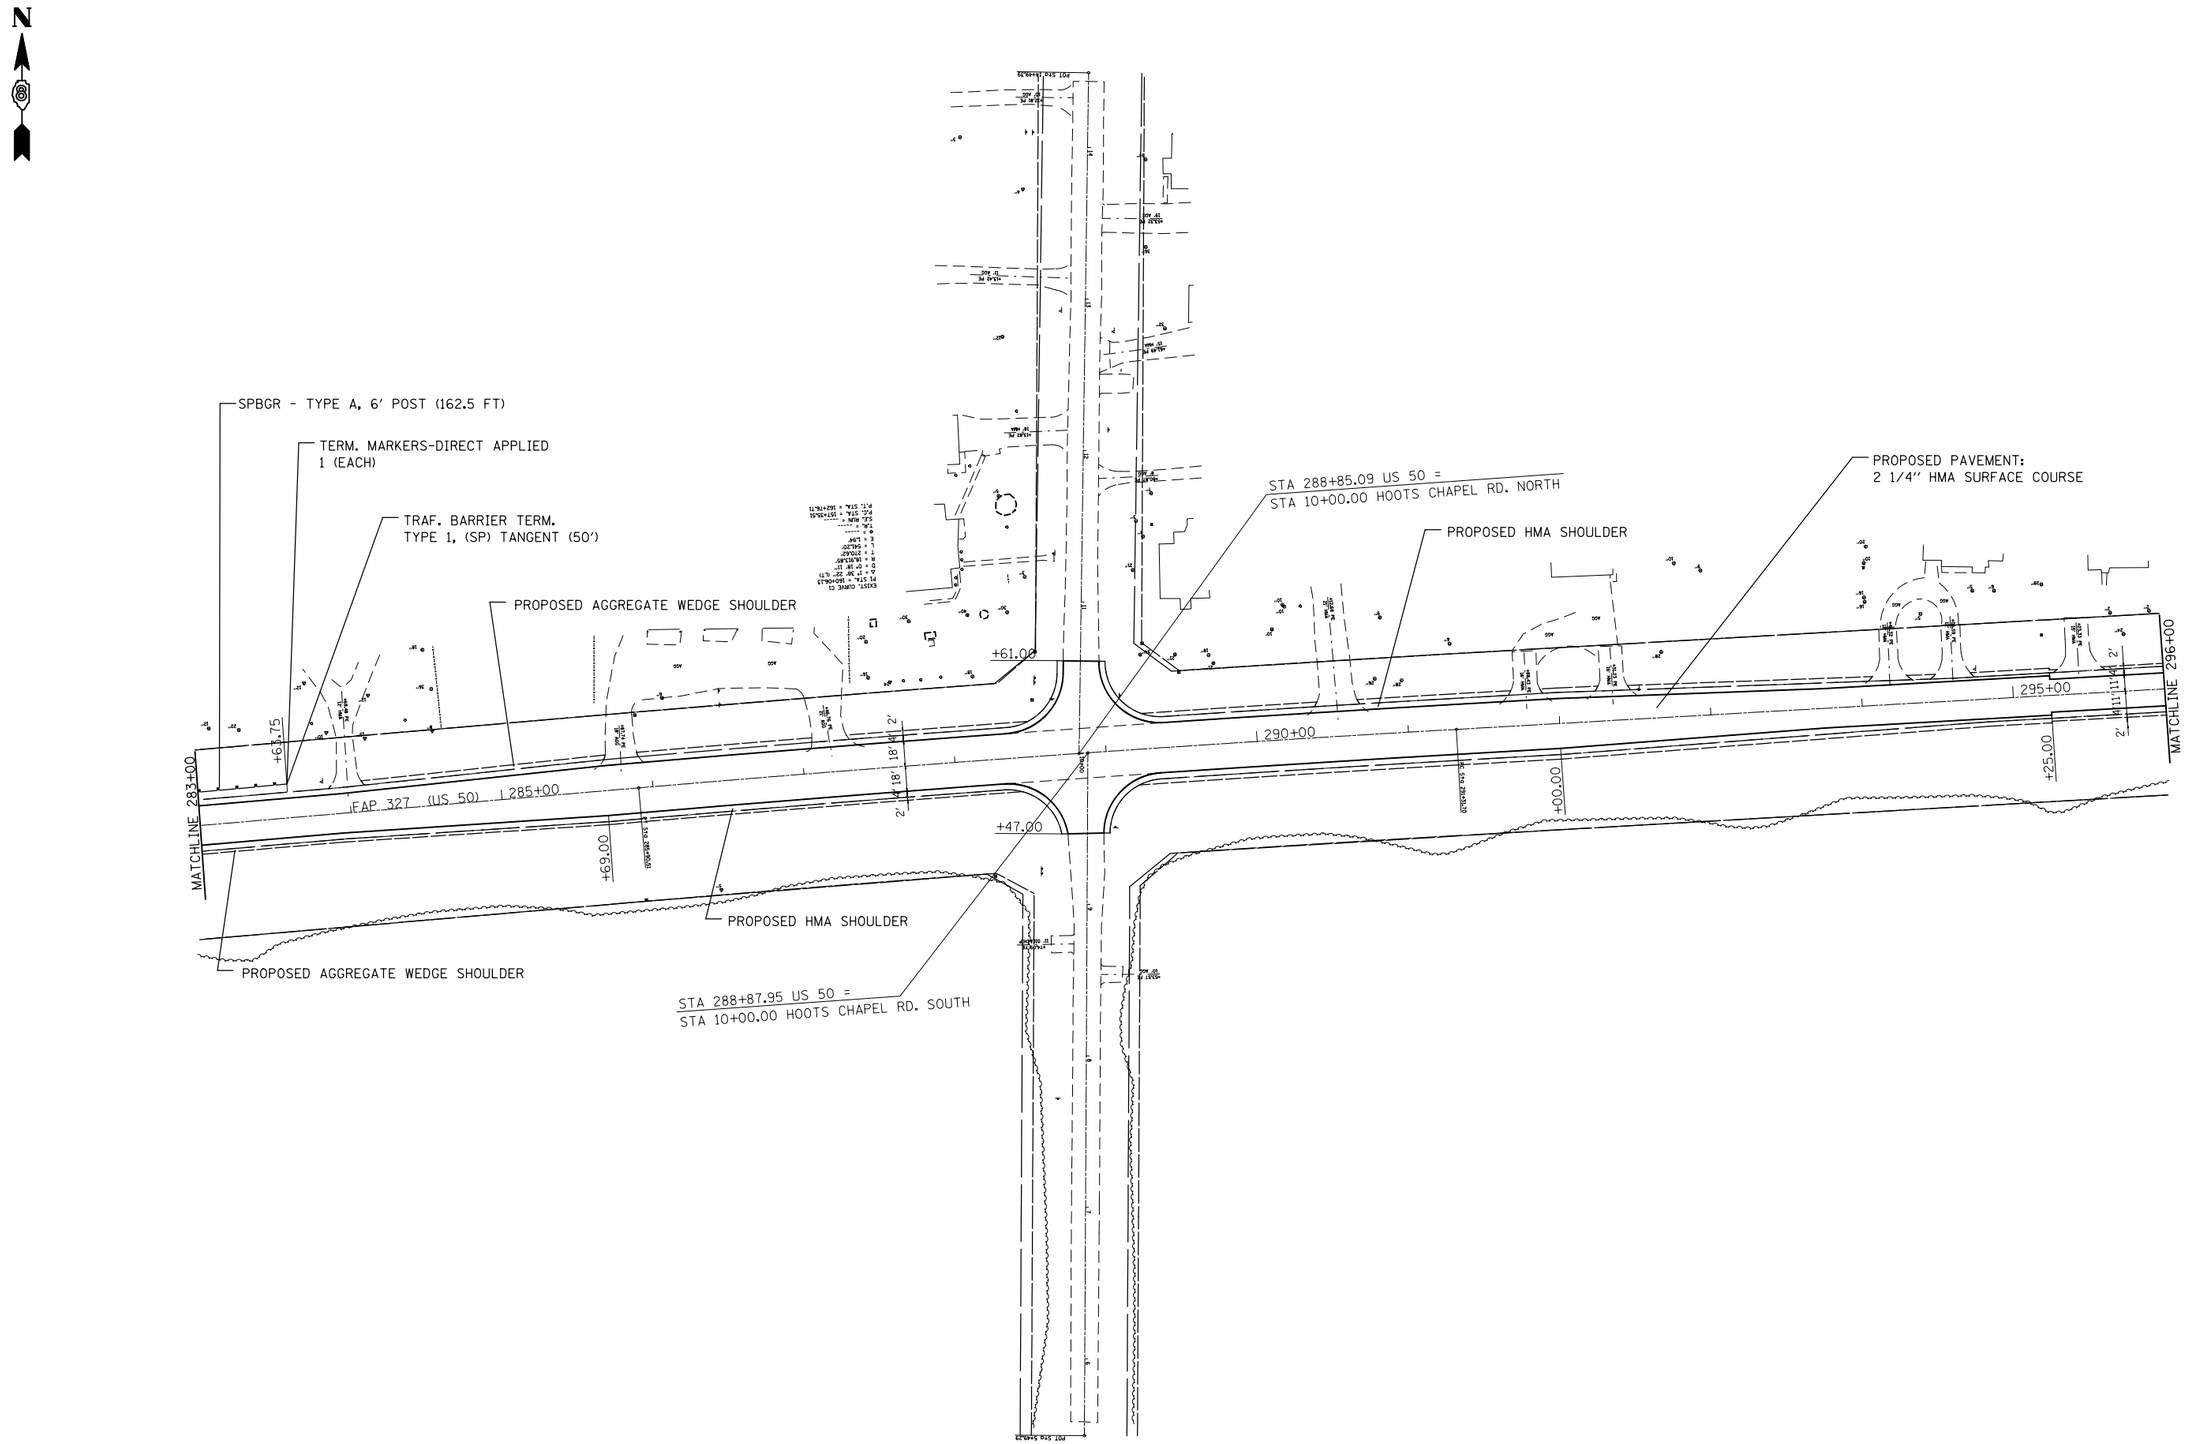

FILE NAME = c:\pw_work\pwidot\millerraj\d0282308\d876f28-sht-plan.dgn	USER NAME = millerraj	DESIGNED -	REVISED -	STATE OF ILLINOIS DEPARTMENT OF TRANSPORTATION	PLAN VIEW			F.A.P RTE.	SECTION	COUNTY	TOTAL SHEETS	SHEET NO.
		DRAWN -	REVISED -					327	(16,17,18)RS-3	MARION	83	38
	PLOT SCALE = 100.0000 ' / in.	CHECKED -	REVISED -							CONTRACT NO. 76F28		
	PLOT DATE = 3/20/2014	DATE -	REVISED -		SCALE: NTS	SHEET NO. OF SHEETS	STA. TO STA.	FED. ROAD DIST. NO.	ILLINOIS	FED. AID PROJECT		