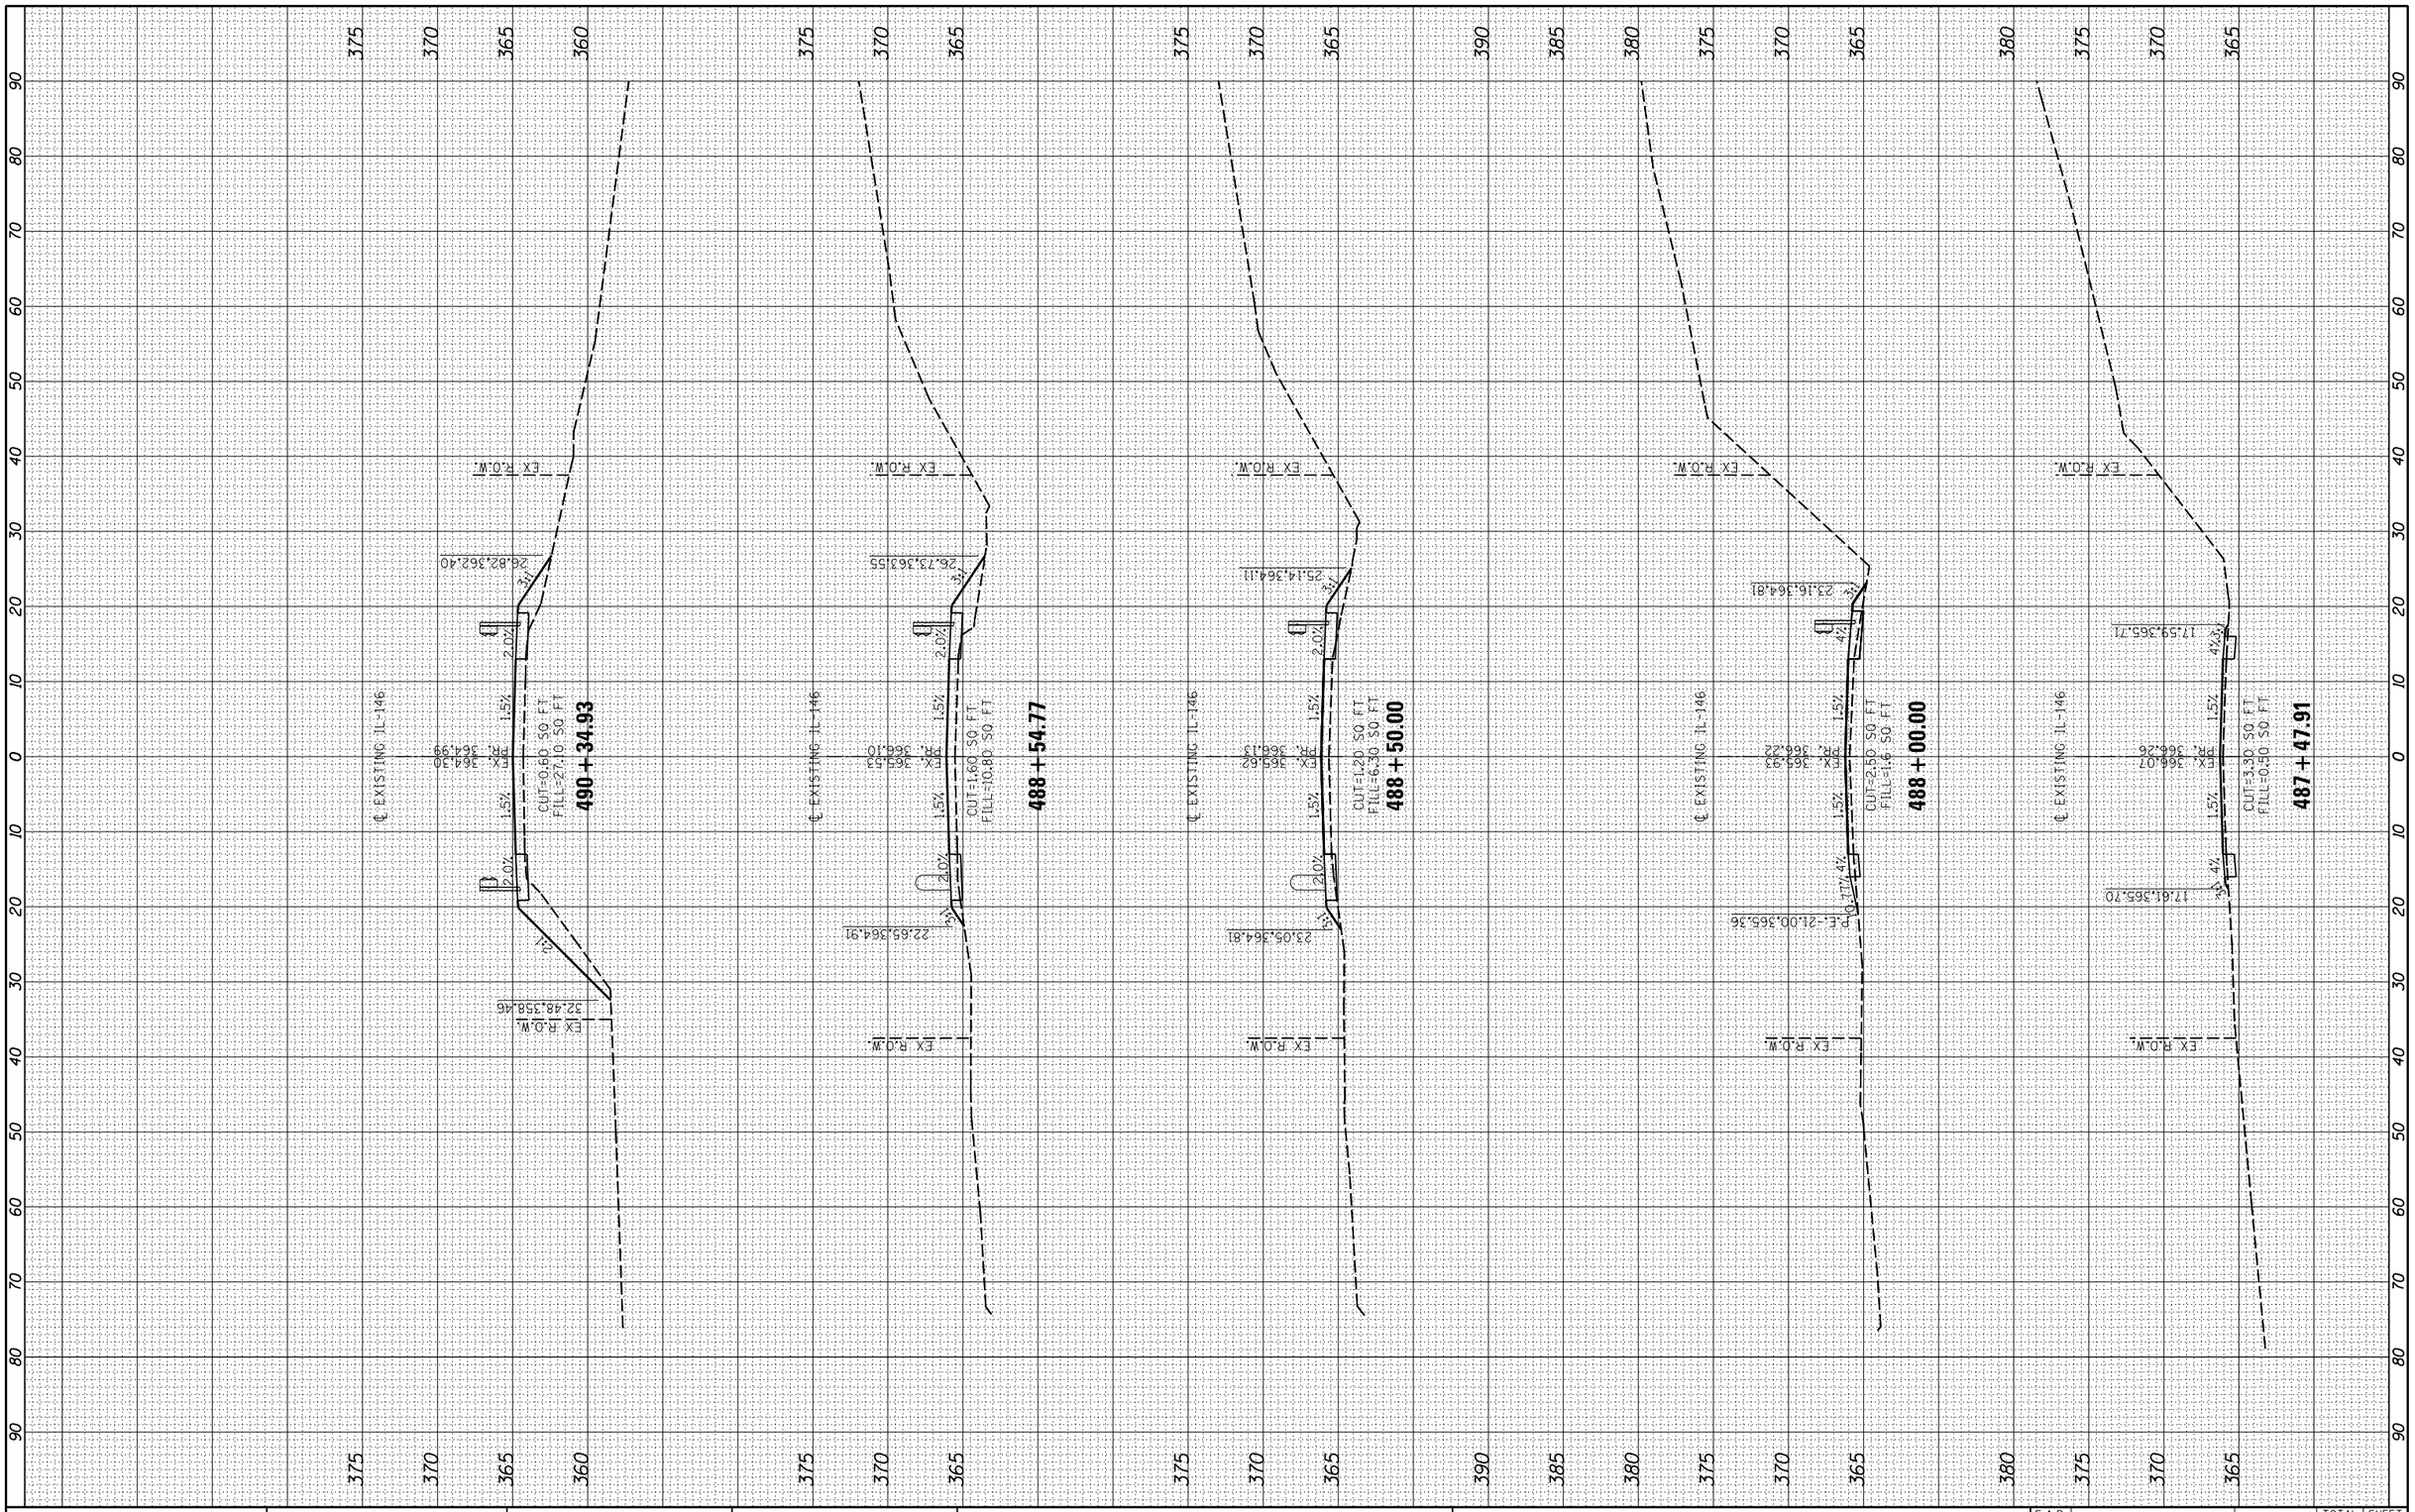

FILE NAME =	USER NAME = dowd01573	DESIGNED - BKC	REVISED -
pw:\\spi-svr306.hanson.com:Hanson Projects Old\Documents\08H013\W015-SN044-0061(Bay Creek)\DRAWING\Sheet\D9TB029-sht-xs01.dgn		DRAWN - BKC	REVISED -
	PLOT SCALE = 20.0000 ' / in.	CHECKED - MH	REVISED -
XS_SHEET_temporary_model_name_1	PLOT DATE = 03\10\2014	DATE - 11/1/13	REVISED -

STATE OF ILLINOIS
DEPARTMENT OF TRANSPORTATION

CROSS SECTIONS
IL-146 (OVER BAY CREEK)

SCALE: | SHEET 1 OF 2 SHEETS | STA. 487+47.91 TO STA. 490+34.93

F.A.P. RTE.	SECTION	COUNTY	TOTAL SHEETS	SHEET NO.
885	110B-1	JOHNSON	52	20

CONTRACT NO. 78279

ILLINOIS FED. AID PROJECT

FINAL SURVEY	BY	DATE
SURVEYED		
PLOTTED		
TEMPLATE		
AREAS		
AREAS CHECKED		
NOTE BOOK		
NO.		

ORIGINAL SURVEY	BY	DATE
SURVEYED		
PLOTTED		
TEMPLATE		
AREAS		
AREAS CHECKED		
NOTE BOOK		
NO.		