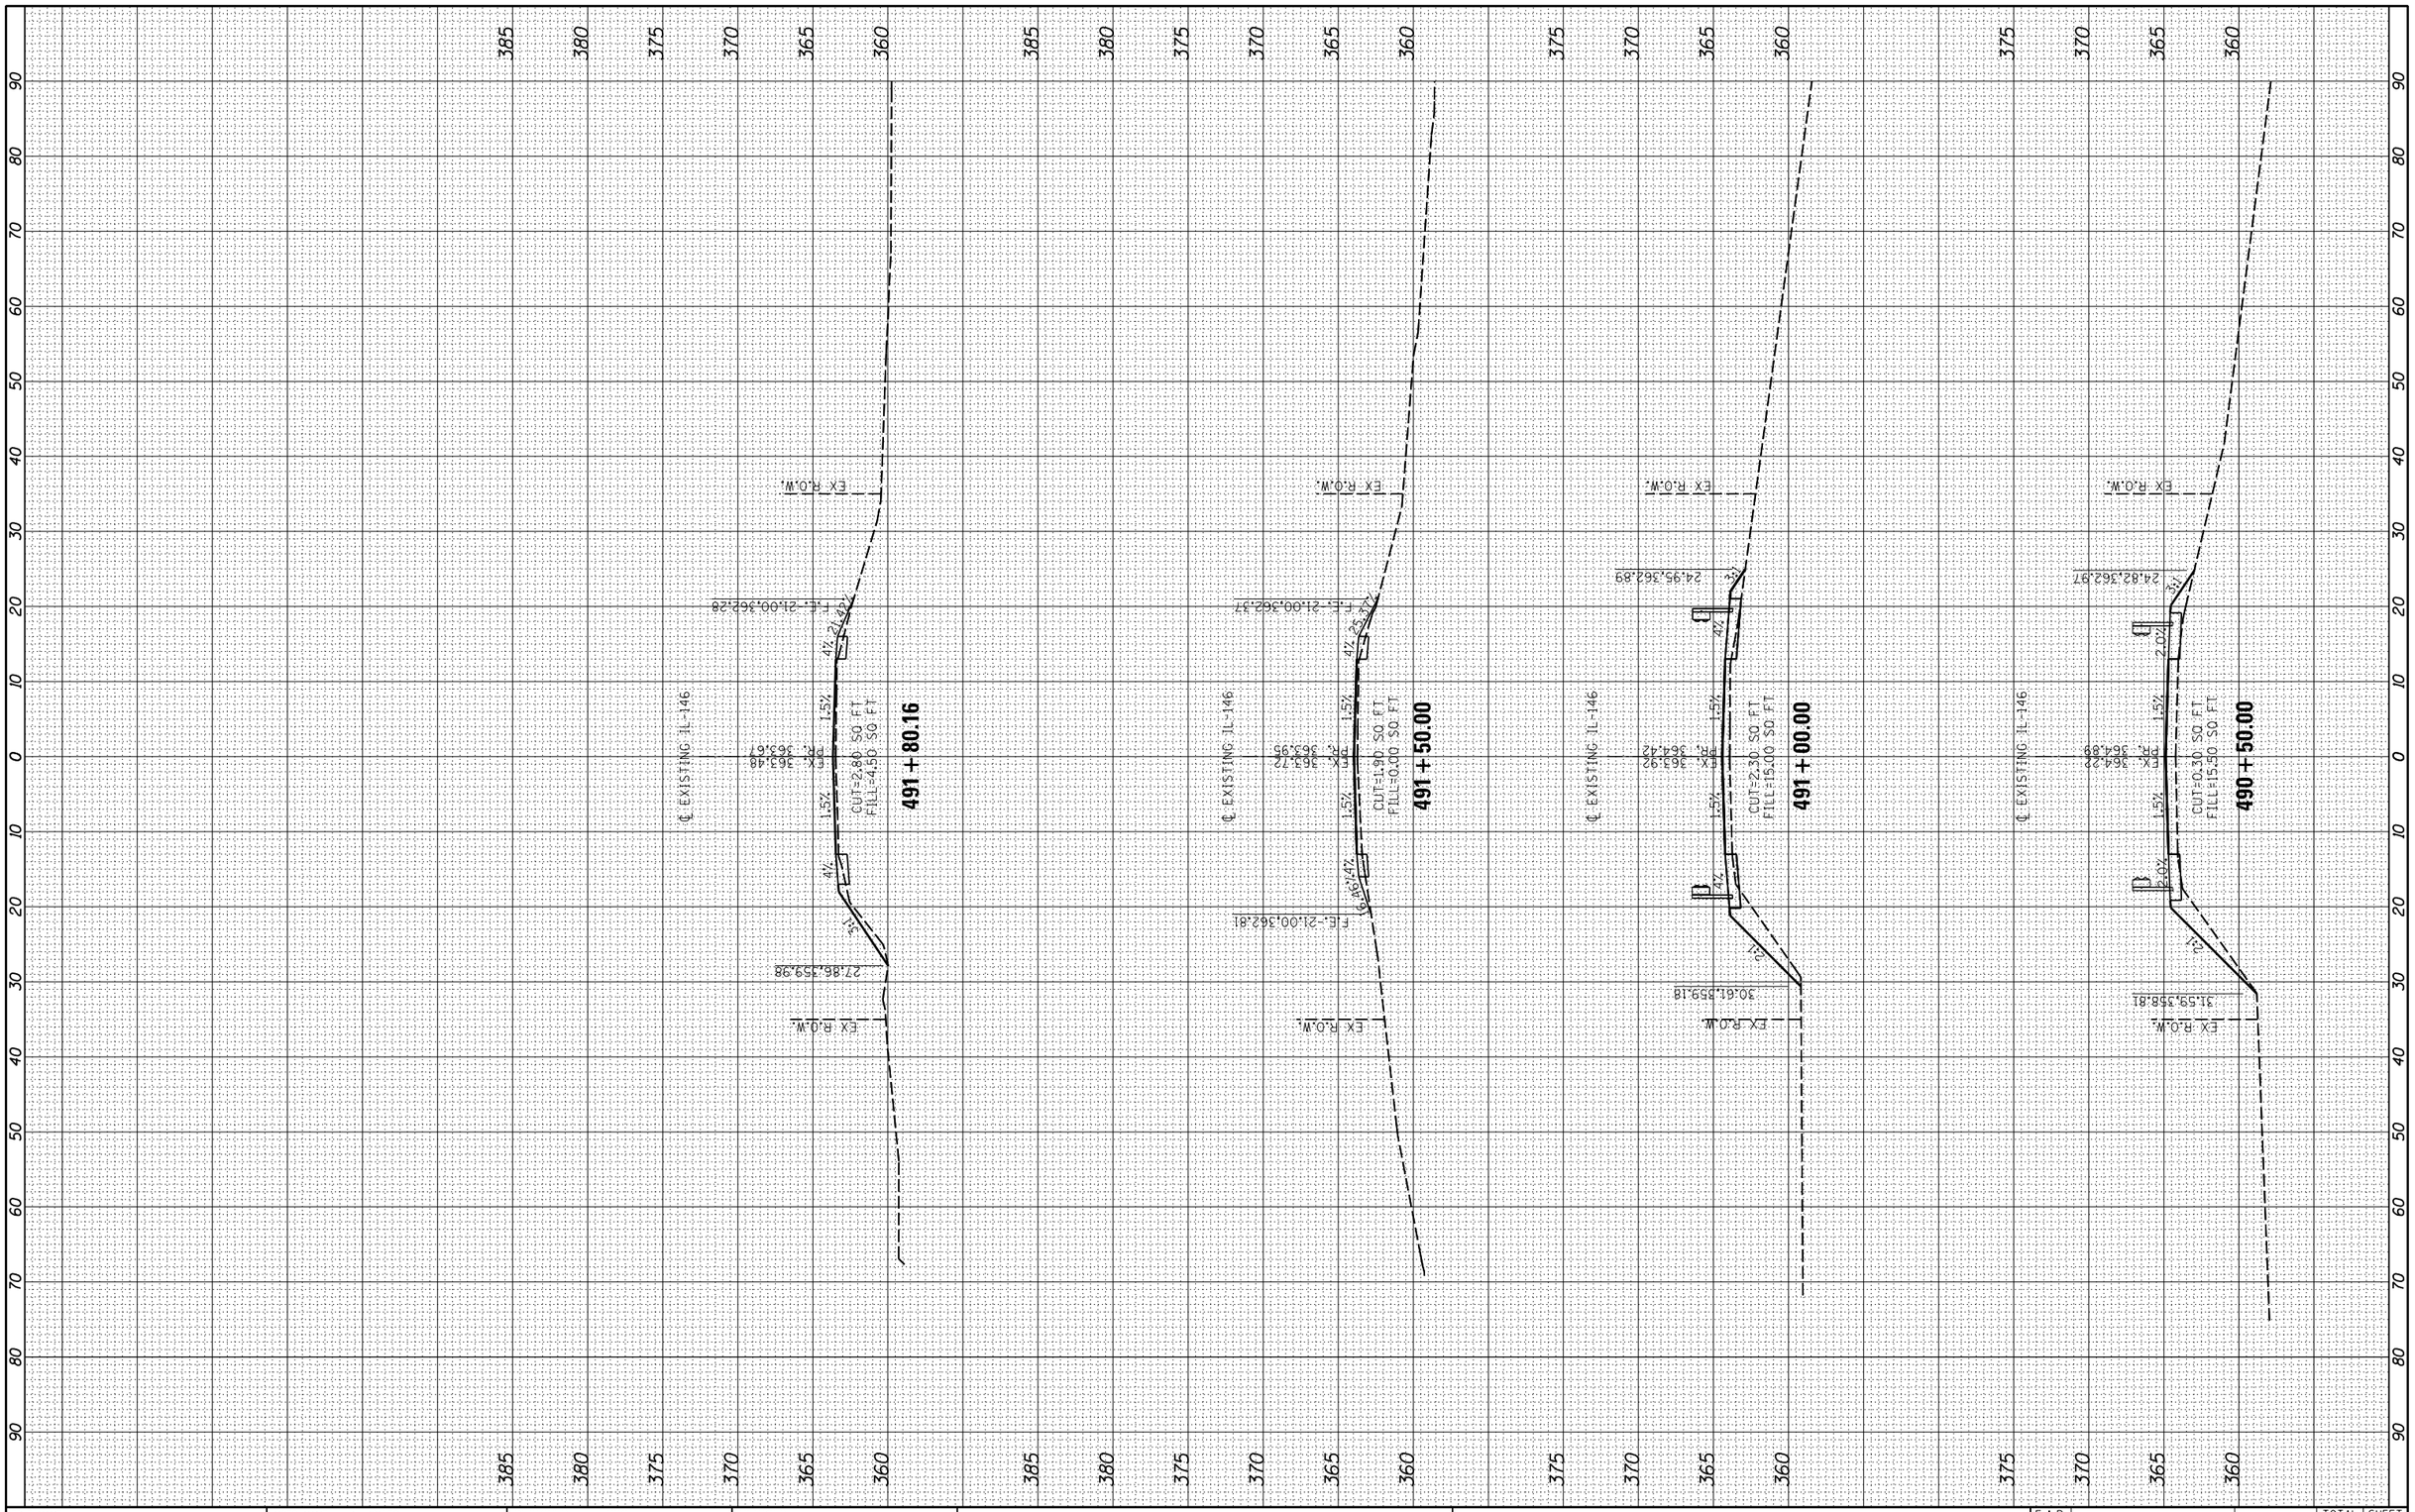

FINAL SURVEY		BY	DATE
NOTE BOOK	SURVEYED		
	PLOTTED		
	TEMPLATE		
	AREAS		
NO.	AREAS CHECKED		

ORIGINAL SURVEY		BY	DATE
NOTE BOOK	SURVEYED		
	PLOTTED		
	TEMPLATE		
	AREAS		
NO.	AREAS CHECKED		

FILE NAME = pw:\\spi-svr306.hanson.com:Hanson Projects Old\Documents\08H0131\W015-SN044-0061(Bay Creek)\DRAWING\Sheet\D9-BK029-sht-xs01.dgn	USER NAME = dowd01573	DESIGNED - BKC	REVISED -
		DRAWN -	REVISED -
	PLOT SCALE = 20.0000 ' / in.	CHECKED - MH	REVISED -
XS_SHEET_temporary_model_name_2	PLOT DATE = 03\10\2014	DATE - 11/1/13	REVISED -

STATE OF ILLINOIS
DEPARTMENT OF TRANSPORTATION

CROSS SECTIONS
IL-146 (OVER BAY CREEK)

SCALE: | SHEET 2 OF 2 SHEETS | STA. 490+50.00 TO STA. 491+80.16

F.A.P. RTE.	SECTION	COUNTY	TOTAL SHEETS	SHEET NO.
885	110B-1	JOHNSON	52	21

CONTRACT NO. 78279

ILLINOIS FED. AID PROJECT