STATE OF ILLINOIS
DEPARTMENT OF PUBLIC WORKS & BUILDINGS
DIVISION OF HIGHWAYS

064-0019

					SHEET NO. 0 OF SHEETS
FAI 24	64 2HB	MASSAC	105	50	

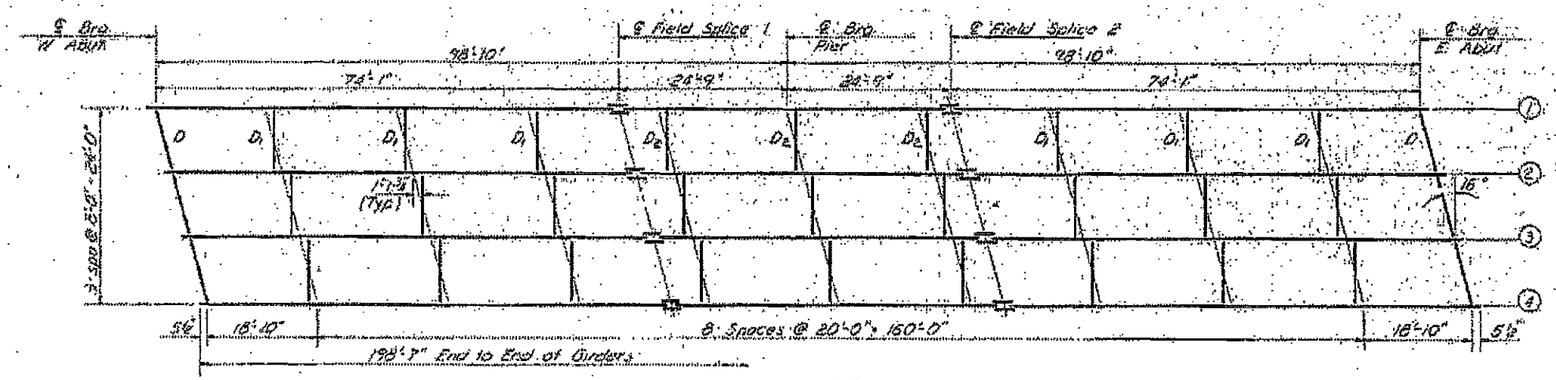

PLAN

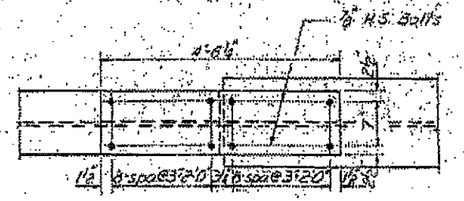

TOP FLANGE PLAN

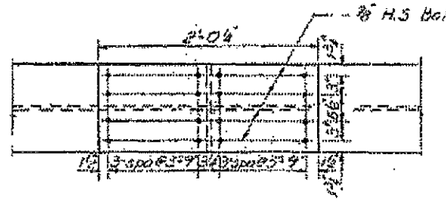

BOTTOM FLANGE PLAN

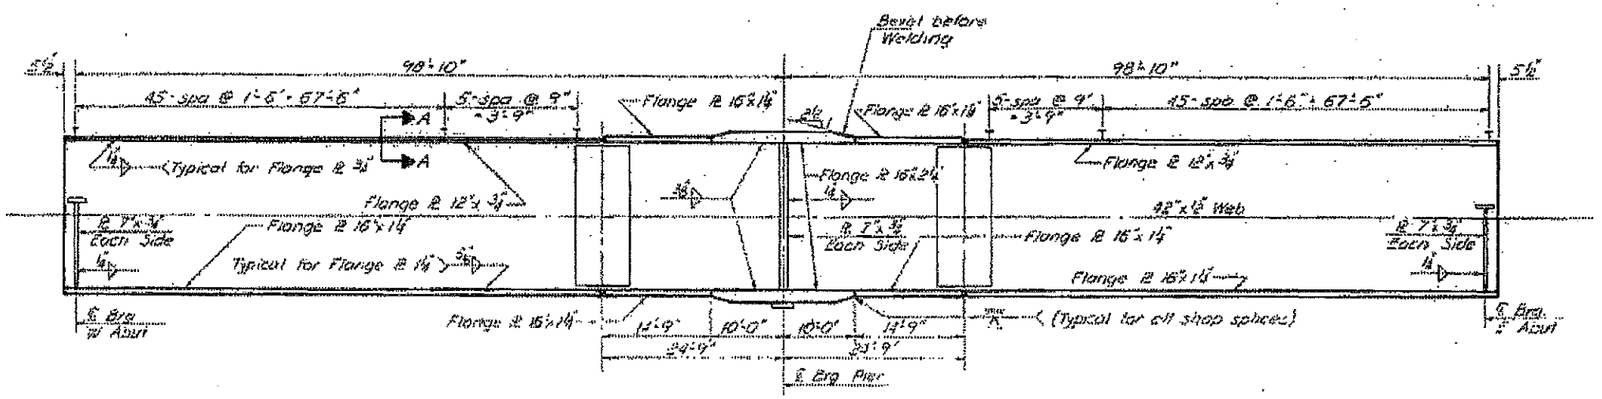

ELEVATION

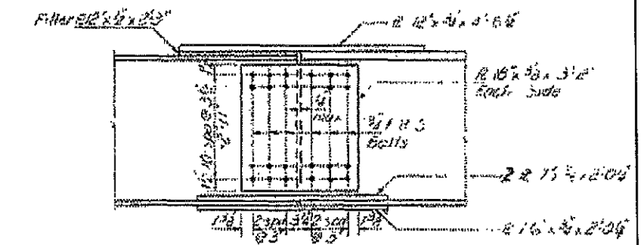

SPLICE PLATES DETAILS

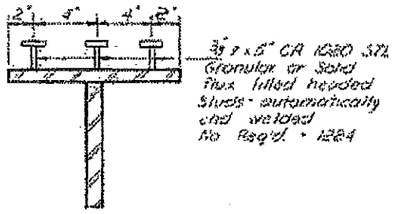

SEC A-A

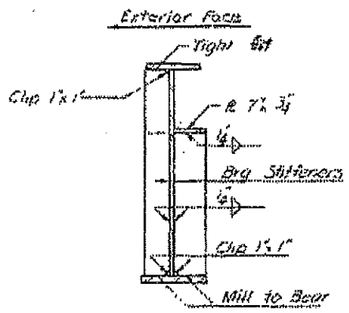

AT EXTERIOR GIRDER

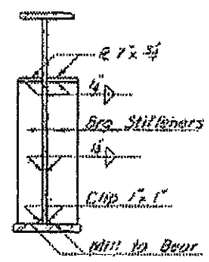

AT INTERIOR GIRDER

SECTION AT ABUTMENTS

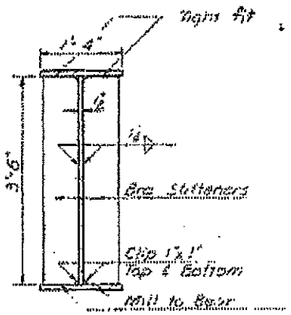

SECTION AT PIER

DESIGNED	Mukul Singh
CHECKED	James Hamilton
DRAWN	R.P Summer
CHECKED	JH

Sec. 10 1969
EXAMINED
PASSED
APPROVED

FOR INFORMATION ONLY

STRUCTURAL STEEL
F.A.I. RT.24 SEC.64-2HB
MASSAC COUNTY
STA. 298+82
* VARIOUS COUNTIES

FILE NAME =	USER NAME = Dahmer.ja	DESIGNED -	REVISED -	
o:\pw_work\pwdot\dahmer.ja\d0384974\78419-sht-plan.dgn		DRAWN -	REVISED -	
	PLOT SCALE = 2.7642 ' / in.	CHECKED -	REVISED -	
Default	PLOT DATE = 5/6/2014	DATE -	REVISED -	

STATE OF ILLINOIS
DEPARTMENT OF TRANSPORTATION

064-0019
BENTON RD. OVER I-24
SCALE: | SHEET OF SHEETS | STA. | TO STA.

F.A. RTE.	SECTION	COUNTY	TOTAL SHEETS	SHEET NO.
VAR.	09 BRIDGE PAINT 2014-2	*	22	13
		CONTRACT NO. 78419		
	ILLINOIS FED. AID PROJECT			