

FINAL SURVEY	BY	DATE
SURVEYED		
PLOTTED		
NOTE BOOK	TEMPLATE	
NO.	AREAS	
	AREAS CHECKED	

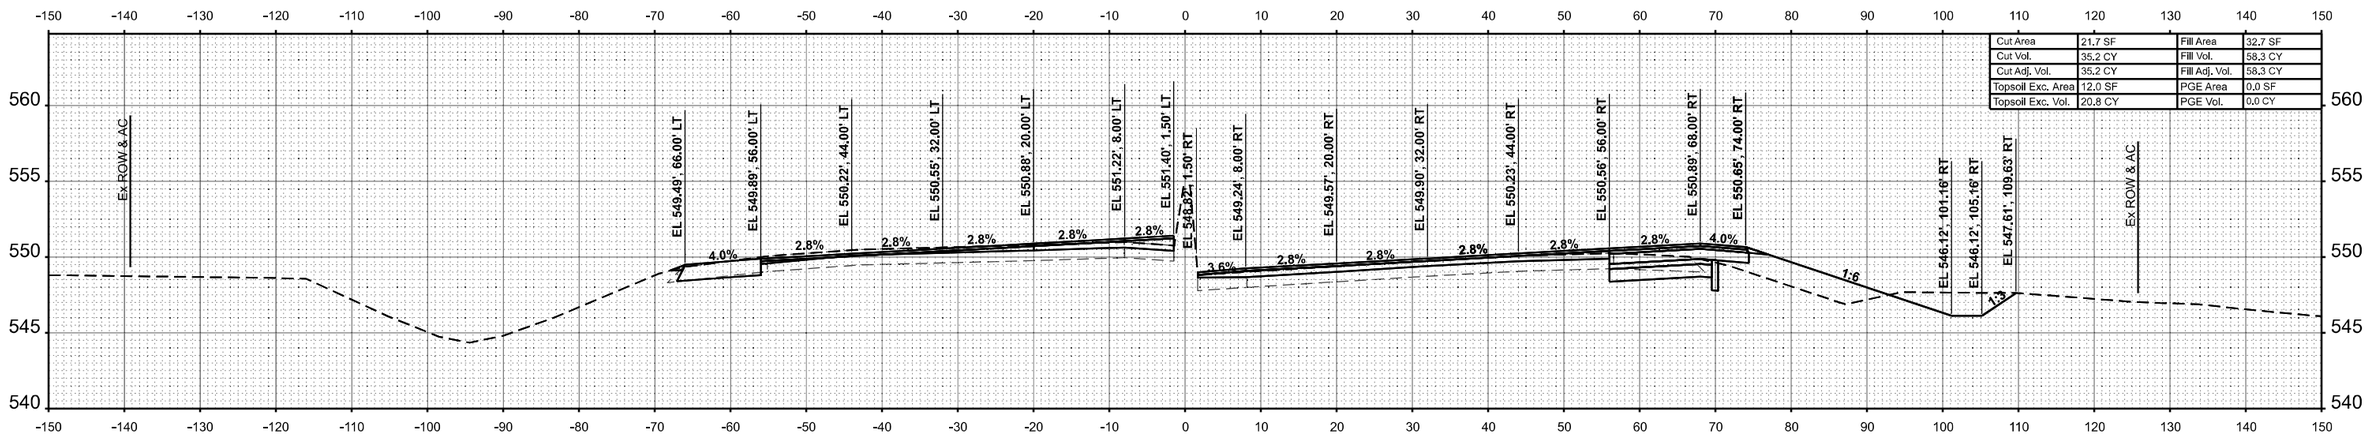

Cut Area	21.7 SF	Fill Area	32.7 SF
Cut Vol.	35.2 CY	Fill Vol.	58.3 CY
Cut Adj. Vol.	35.2 CY	Fill Adj. Vol.	58.3 CY
Topsoil Exc. Area	12.0 SF	PGE Area	0.0 SF
Topsoil Exc. Vol.	20.8 CY	PGE Vol.	0.0 CY

STA 733+50.00

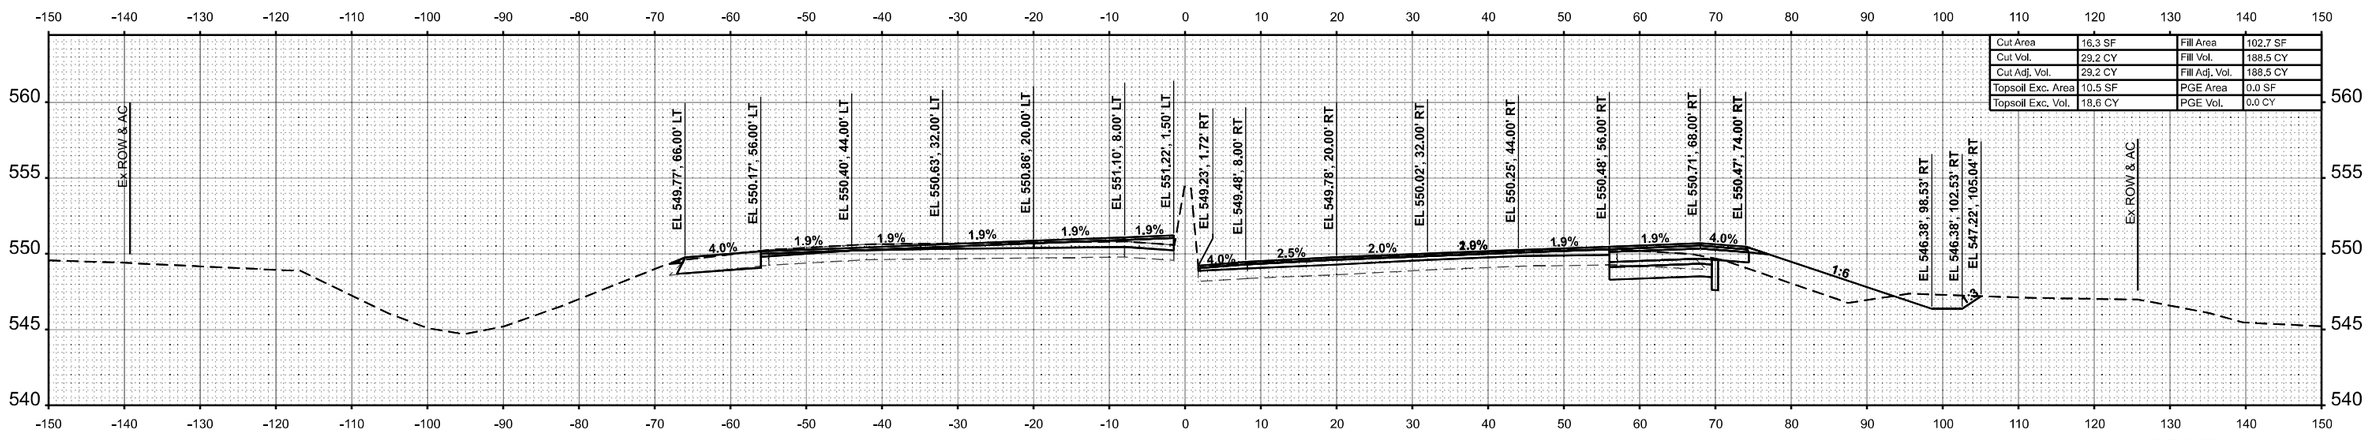

Cut Area	16.3 SF	Fill Area	102.7 SF
Cut Vol.	29.2 CY	Fill Vol.	188.5 CY
Cut Adj. Vol.	29.2 CY	Fill Adj. Vol.	188.5 CY
Topsoil Exc. Area	10.5 SF	PGE Area	0.0 SF
Topsoil Exc. Vol.	18.6 CY	PGE Vol.	0.0 CY

STA 733+00.00

ORIGINAL SURVEY	BY	DATE
SURVEYED		
PLOTTED		
NOTE BOOK	TEMPLATE	
NO.	AREAS	
	AREAS CHECKED	


MODEL: NWEST - 733+00.00
FILE NAME: C:\Users\thanin\OneDrive - Farnsworth Group, Inc\Desktop\Working Project Files\L64DGN\D5T6K74-Intx0xx-Wide-Login

Farnsworth GROUP

USER NAME = jmarin	DESIGNED - JJO	REVISED -	**STATE OF ILLINOIS**	**F.A.I. ROUTE 64 (I–64)**	
	DRAWN - JRM	REVISED -	**DEPARTMENT OF TRANSPORTATION**	**CROSS SECTIONS**	
PLOT SCALE = 0.16666633 ' / In.	CHECKED - ERB	REVISED -		SCALE: 1:10H / 1:5V	SHEET 6 OF 151 SHEETS STA. 733+00.00 TO STA. 733+50.00
PLOT DATE = 10/16/2024	DATE - 10/15/2024	REVISED -			


F.A.I. RTE.	SECTION	COUNTY	TOTAL SHEETS	SHEET NO.
64	82-7WRS-2	ST CLAIR	691	501
		CONTRACT NO. 76K74		
		ILLINOIS	FED. AID PROJECT	

FINAL SURVEY		BY	DATE
	SURVEYED		
	PLOTTED		
NOTE BOOK	TEMPLATE		
	AREAS		
NO.	AREAS CHECKED		

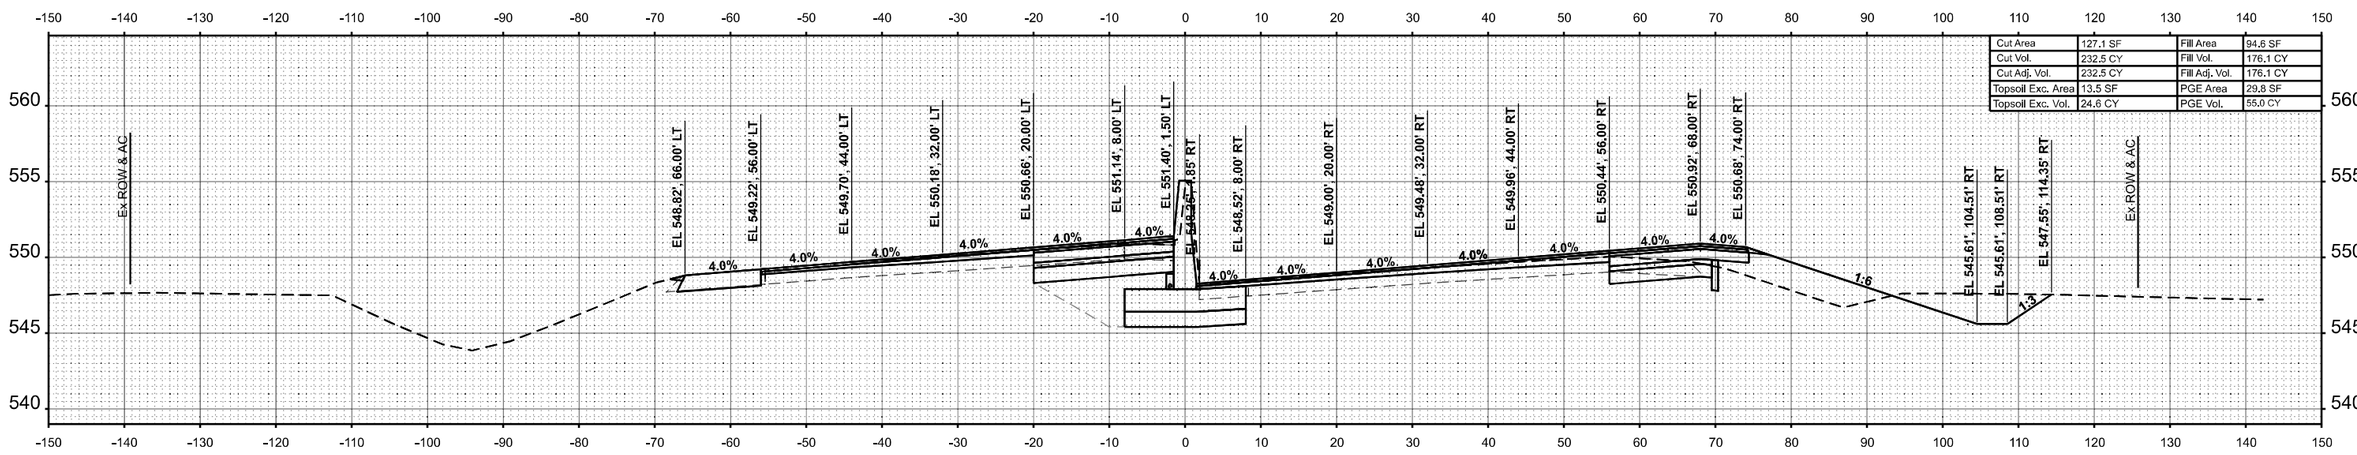

Cut Area	127.1 SF	Fill Area	94.6 SF
Cut Vol.	232.5 CY	Fill Vol.	176.1 CY
Cut Adj. Vol.	232.5 CY	Fill Adj. Vol.	176.1 CY
Topsoil Exc. Area	13.5 SF	PGE Area	29.8 SF
Topsoil Exc. Vol.	24.6 CY	PGE Vol.	55.0 CY

STA 734+50.00

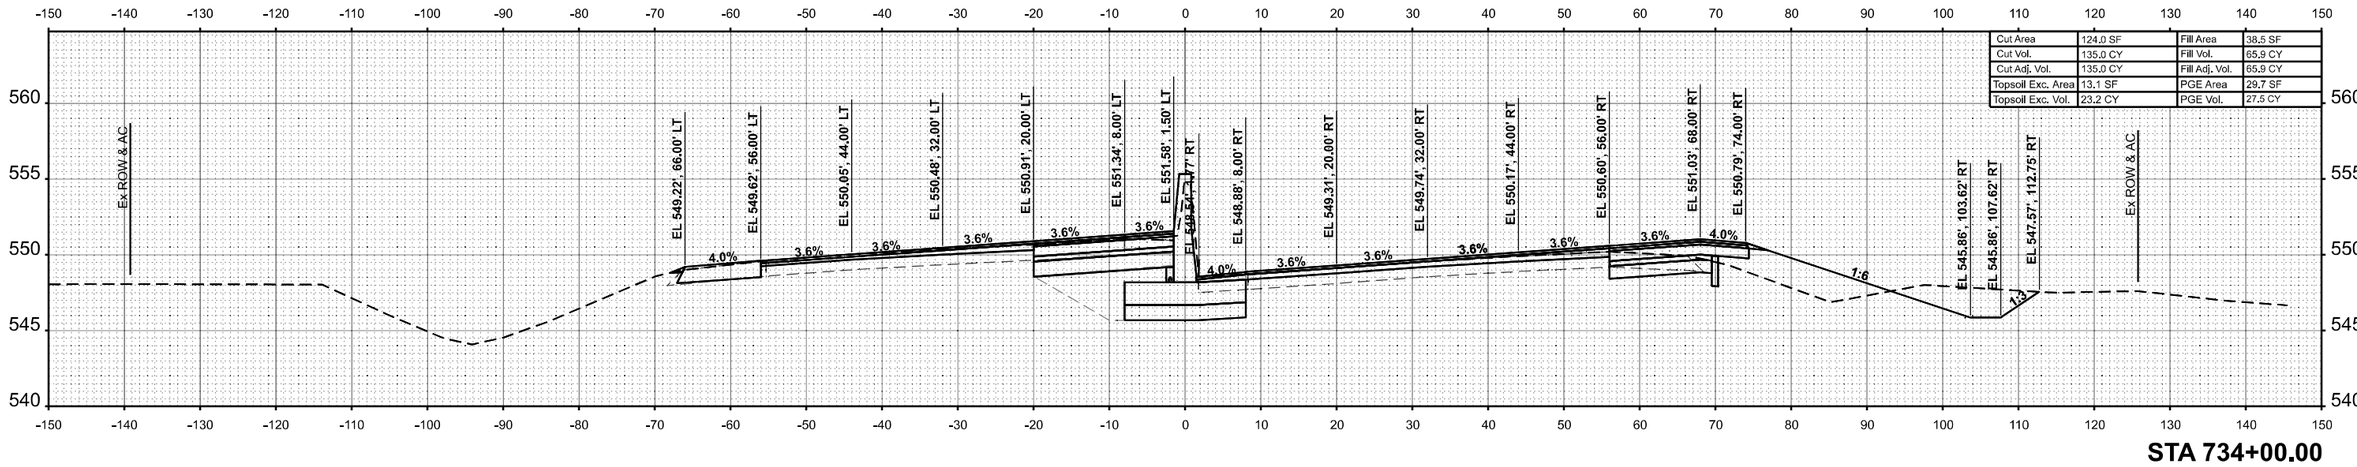

Cut Area	124.0 SF	Fill Area	38.5 SF
Cut Vol.	135.0 CY	Fill Vol.	65.9 CY
Cut Adj. Vol.	135.0 CY	Fill Adj. Vol.	65.9 CY
Topsoil Exc. Area	13.1 SF	PGE Area	29.7 SF
Topsoil Exc. Vol.	23.2 CY	PGE Vol.	27.5 CY

STA 734+00.00

ORIGINAL SURVEY		BY	DATE
	SURVEYED		
	PLOTTED		
NOTE BOOK	TEMPLATE		
	AREAS		
NO.	AREAS CHECKED		

MODEL: IMWEST - 734+00.00
FILE NAME: C:\Users\thelin\OneDrive - Farnsworth Group, Inc\Desktop\Working Project Files\64\DGN\DS76K74-eth-hor0ac Width=1.dgn

Farnsworth GROUP

USER NAME = jmarlin	DESIGNED - JJO	REVISED -	
	DRAWN - JRM	REVISED -	
PLOT SCALE = 0.16666633 ' / In.	CHECKED - ERB	REVISED -	
PLOT DATE = 10/16/2024	DATE - 10/15/2024	REVISED -	


STATE OF ILLINOIS
DEPARTMENT OF TRANSPORTATION

F.A.I. ROUTE 64 (I–64)
CROSS SECTIONS

SCALE: 1:10H / 1:5V | SHEET 7 OF 151 SHEETS | STA. 734+00.00 | TO STA. 734+50.00


F.A.I. RTE.	SECTION	COUNTY	TOTAL SHEETS	SHEET NO.
64	82-7WRS-2	ST CLAIR	691	502
		CONTRACT NO. 76K74		
		ILLINOIS	FED. AID PROJECT	

FINAL SURVEY	BY	DATE
NOTE BOOK	SURVEYED	
NO.	PLOTTED	
	TEMPLATE	
	AREAS	
	AREAS CHECKED	

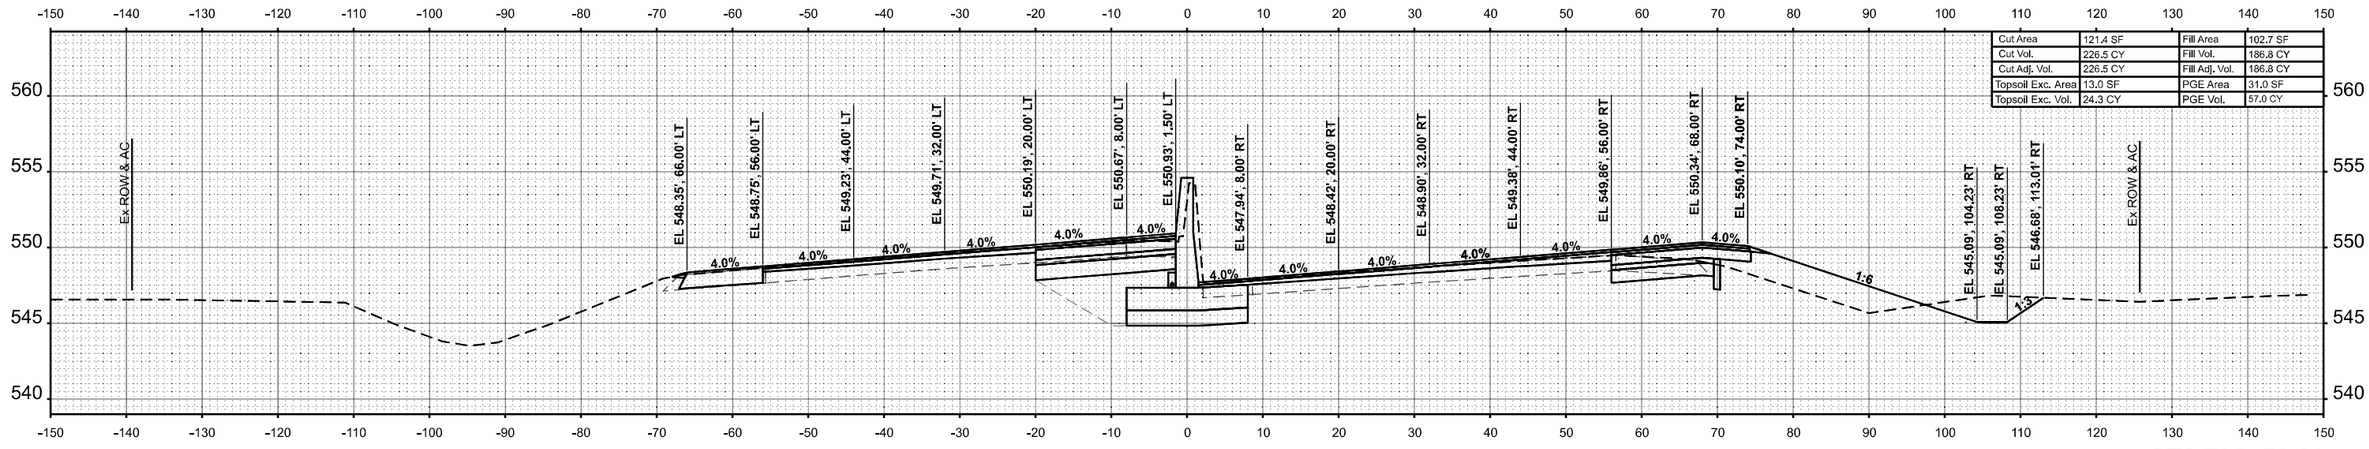

Cut Area	121.4 SF	Fill Area	102.7 SF
Cut Vol.	226.5 CY	Fill Vol.	186.8 CY
Cut Adj. Vol.	226.5 CY	Fill Adj. Vol.	186.8 CY
Topsoil Exc. Area	13.0 SF	PGE Area	31.0 SF
Topsoil Exc. Vol.	24.3 CY	PGE Vol.	57.0 CY

STA 735+50.00

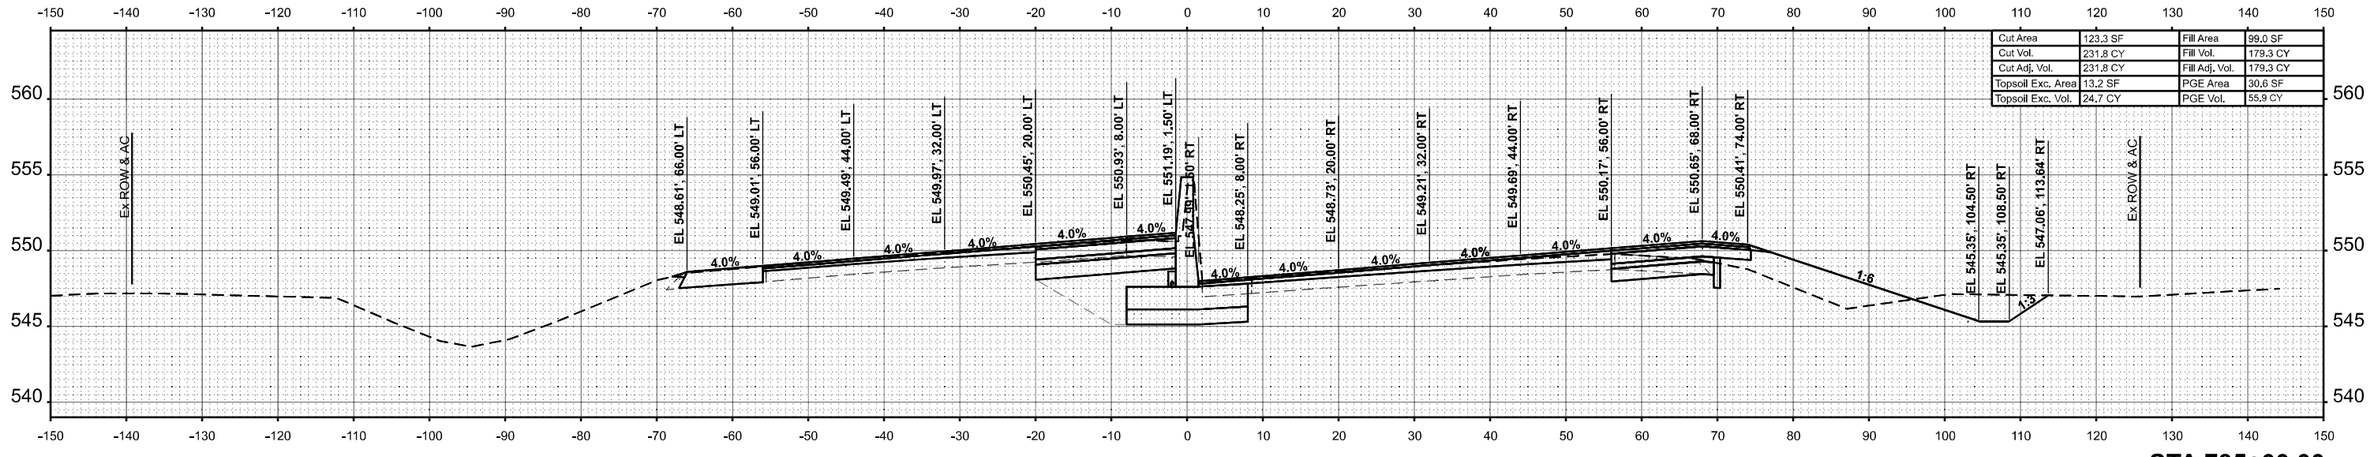

Cut Area	123.3 SF	Fill Area	99.0 SF
Cut Vol.	231.8 CY	Fill Vol.	179.3 CY
Cut Adj. Vol.	231.8 CY	Fill Adj. Vol.	179.3 CY
Topsoil Exc. Area	13.2 SF	PGE Area	30.6 SF
Topsoil Exc. Vol.	24.7 CY	PGE Vol.	55.9 CY

STA 735+00.00

ORIGINAL SURVEY	BY	DATE
NOTE BOOK	SURVEYED	
NO.	PLOTTED	
	TEMPLATE	
	AREAS	
	AREAS CHECKED	


MODEL: IRAWEST - 735+00.00
FILE NAME: C:\Users\jmarlin\OneDrive - Farnsworth Group, Inc\Desktop\Working - Project Files\64\DGN\D878K7\edit\Xs\c Wide\Lidgn

Farnsworth GROUP

USER NAME = jmarlin	DESIGNED - JJO	REVISED -	**STATE OF ILLINOIS**	**F.A.I. ROUTE 64 (I–64)**	
	DRAWN - JRM	REVISED -	**DEPARTMENT OF TRANSPORTATION**	**CROSS SECTIONS**	
PLOT SCALE = 0.16666633 ' / In.	CHECKED - ERB	REVISED -			
PLOT DATE = 10/16/2024	DATE - 10/15/2024	REVISED -		SCALE: 1:10H / 1:5V	SHEET 8 OF 151 SHEETS STA. 735+00.00 TO STA. 735+50.00


F.A.I. RTE.	SECTION	COUNTY	TOTAL SHEETS	SHEET NO.
64	82-7WRS-2	ST CLAIR	691	503
		CONTRACT NO. 76K74		
	ILLINOIS	FED. AID PROJECT		

FINAL SURVEY		BY	DATE
NOTE BOOK	SURVEYED		
NO.	PLOTTED		
	TEMPLATE		
	AREAS		
	AREAS CHECKED		

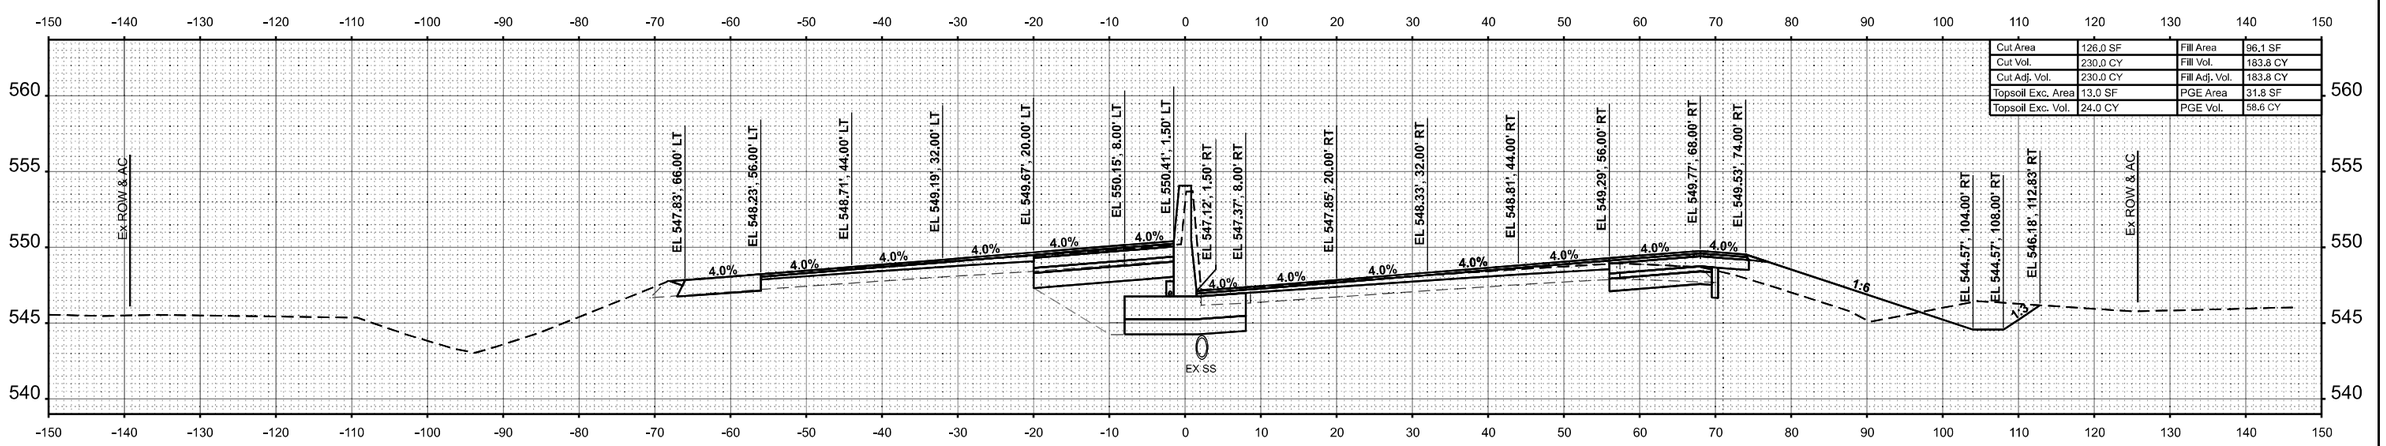

Cut Area	126.0 SF	Fill Area	96.1 SF
Cut Vol.	230.0 CY	Fill Vol.	183.8 CY
Cut Adj. Vol.	230.0 CY	Fill Adj. Vol.	183.8 CY
Topsoil Exc. Area	13.0 SF	PGE Area	31.8 SF
Topsoil Exc. Vol.	24.0 CY	PGE Vol.	58.6 CY

STA 736+50.00

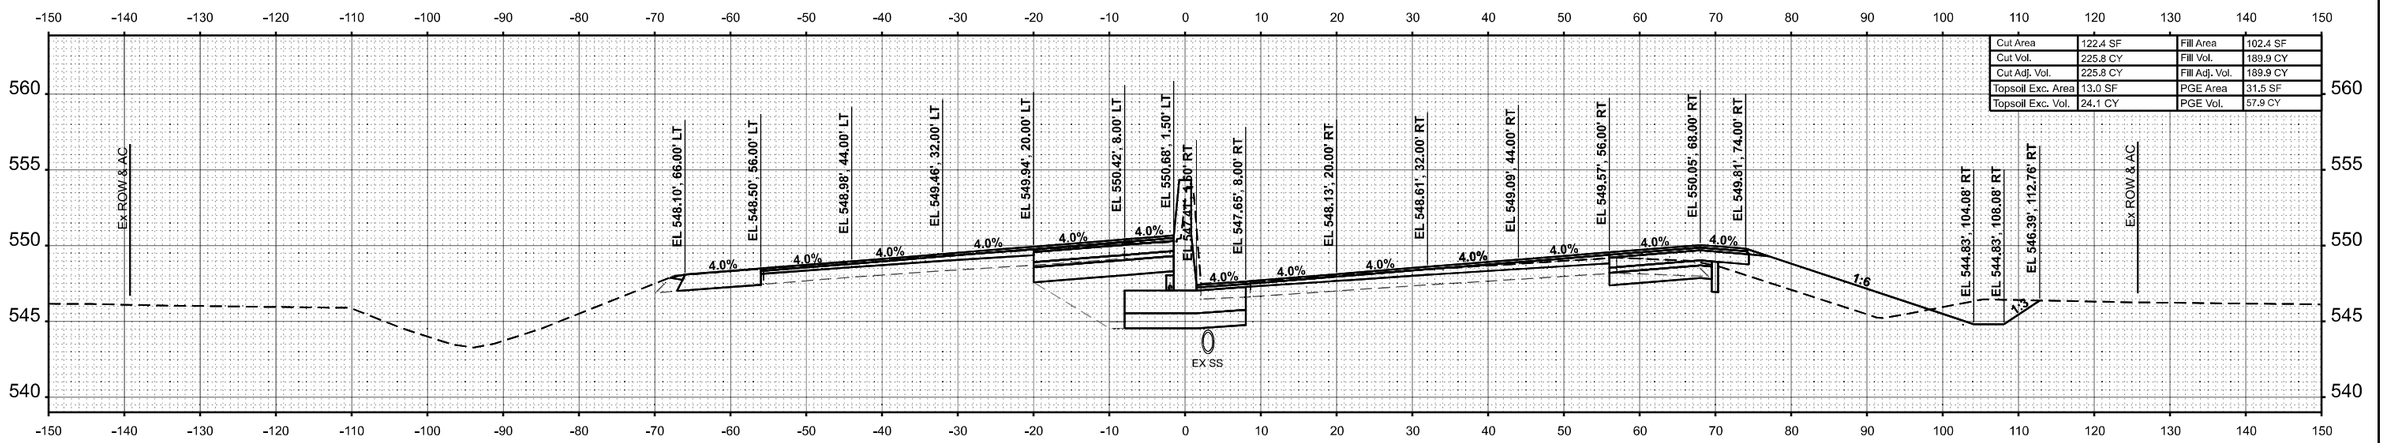

Cut Area	122.4 SF	Fill Area	102.4 SF
Cut Vol.	225.8 CY	Fill Vol.	189.9 CY
Cut Adj. Vol.	225.8 CY	Fill Adj. Vol.	189.9 CY
Topsoil Exc. Area	13.0 SF	PGE Area	31.5 SF
Topsoil Exc. Vol.	24.1 CY	PGE Vol.	57.9 CY

STA 736+00.00

ORIGINAL SURVEY		BY	DATE
NOTE BOOK	SURVEYED		
NO.	PLOTTED		
	TEMPLATE		
	AREAS		
	AREAS CHECKED		

MODEL: I64WEST - 736+00.00
FILE NAME: C:\Users\jmarlin\OneDrive - Farnsworth Group, Inc\Desktop\Working Project Files\I-64\DGN\D87K74-ed-InOrSc Width-Login

Farnsworth GROUP


USER NAME = jmarlin	DESIGNED - JJO	REVISED -	
	DRAWN - JRM	REVISED -	
PLOT SCALE = 0.16666633 ' / In.	CHECKED - ERB	REVISED -	
PLOT DATE = 10/16/2024	DATE - 10/15/2024	REVISED -	

STATE OF ILLINOIS
DEPARTMENT OF TRANSPORTATION


F.A.I. ROUTE 64 (I-64)
CROSS SECTIONS

SCALE: 1:10H / 1:5V | SHEET 9 OF 151 SHEETS | STA. 736+00.00 | TO STA. 736+50.00

F.A.I. RTE.	SECTION	COUNTY	TOTAL SHEETS	SHEET NO.
64	82-7WRS-2	ST CLAIR	691	504
		CONTRACT NO. 76K74		
		ILLINOIS	FED. AID PROJECT	

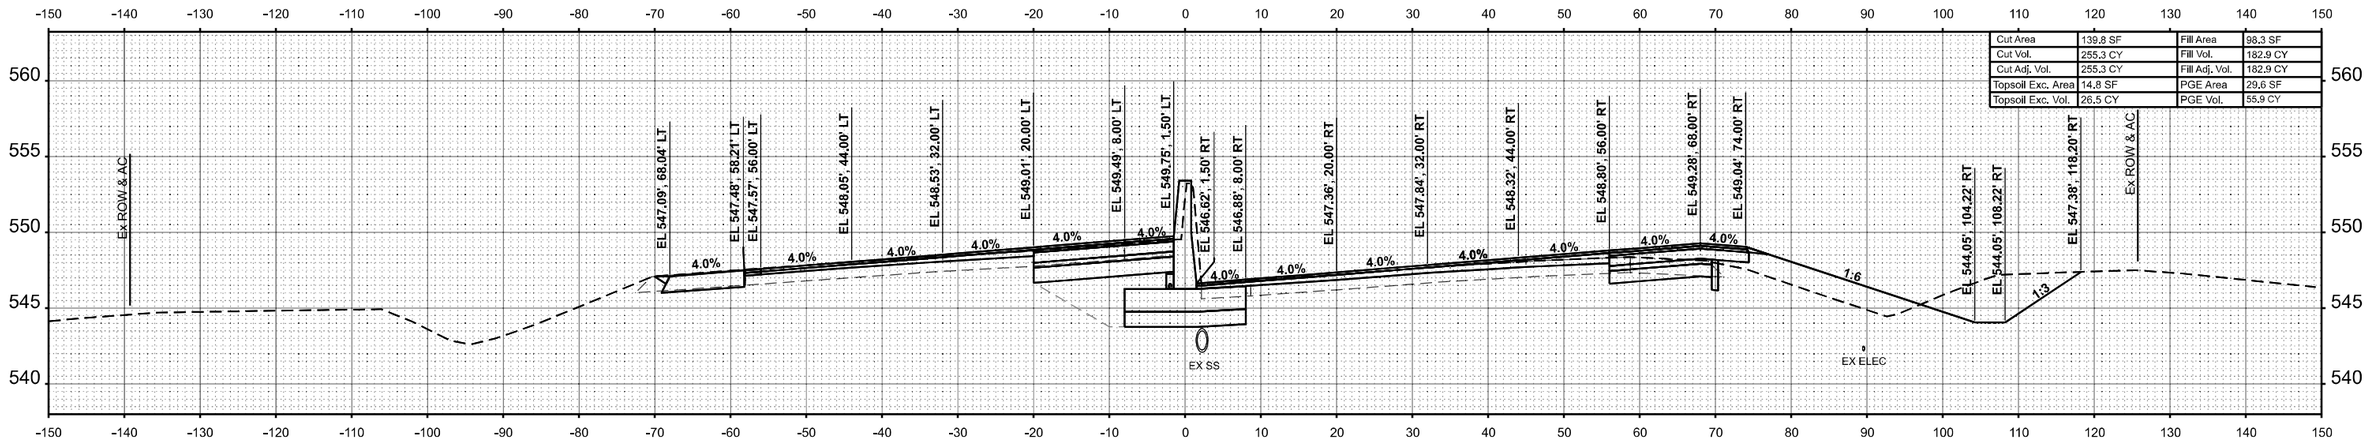

STA 737+50.00

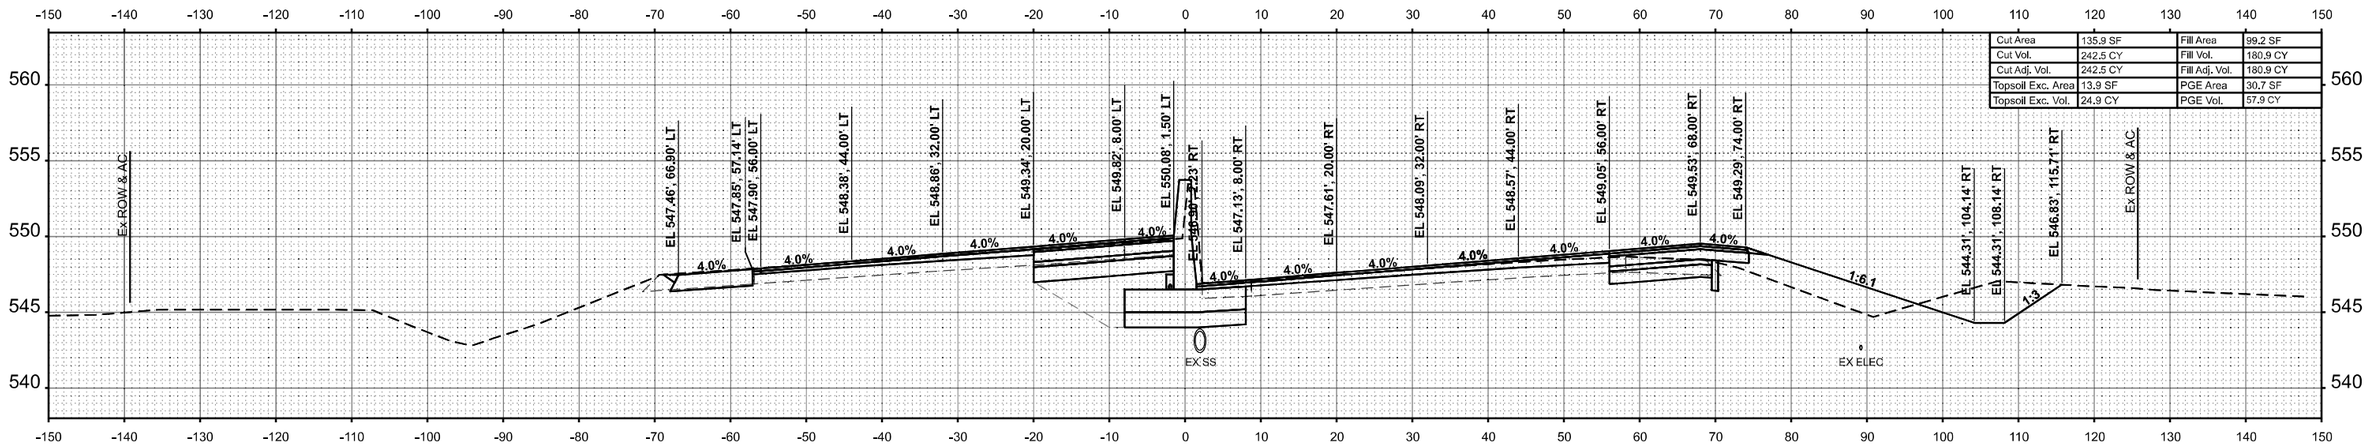

STA 737+00.00

FINAL SURVEY — NOTE BOOK — NO. — SURVEYED — PLOTTED — TEMPLATE — AREAS — AREAS CHECKED — BY — DATE

ORIGINAL SURVEY — NOTE BOOK — NO. — SURVEYED — PLOTTED — TEMPLATE — AREAS — AREAS CHECKED — BY — DATE

MODEL: MWEST - 737+00.00
FILE NAME: C:\Users\jmarlin\OneDrive - Farnsworth Group, Inc\Desktop\Working Project Files\64\DGN\DB76K74-sht-Xsc-Wide-Legin

Farnsworth GROUP

USER NAME = jmarlin	DESIGNED - JJO	REVISED -
	DRAWN - JRM	REVISED -
PLOT SCALE = 0.16666633 ' / In.	CHECKED - ERB	REVISED -
PLOT DATE = 10/16/2024	DATE - 10/15/2024	REVISED -


STATE OF ILLINOIS
DEPARTMENT OF TRANSPORTATION

F.A.I. ROUTE 64 (I–64)
CROSS SECTIONS

SCALE: 1:10H / 1:5V | SHEET 10 OF 151 SHEETS | STA. 737+00.00 | TO STA. 737+50.00

F.A.I. RTE.	SECTION	COUNTY	TOTAL SHEETS	SHEET NO.
64	82-7WRS-2	ST CLAIR	691	505
		CONTRACT NO. 76K74		
	ILLINOIS	FED. AID PROJECT		

FINAL SURVEY	BY	DATE
SURVEYED		
PLOTTED		
NOTE BOOK	TEMPLATE	
NO.	AREAS	
	AREAS CHECKED	

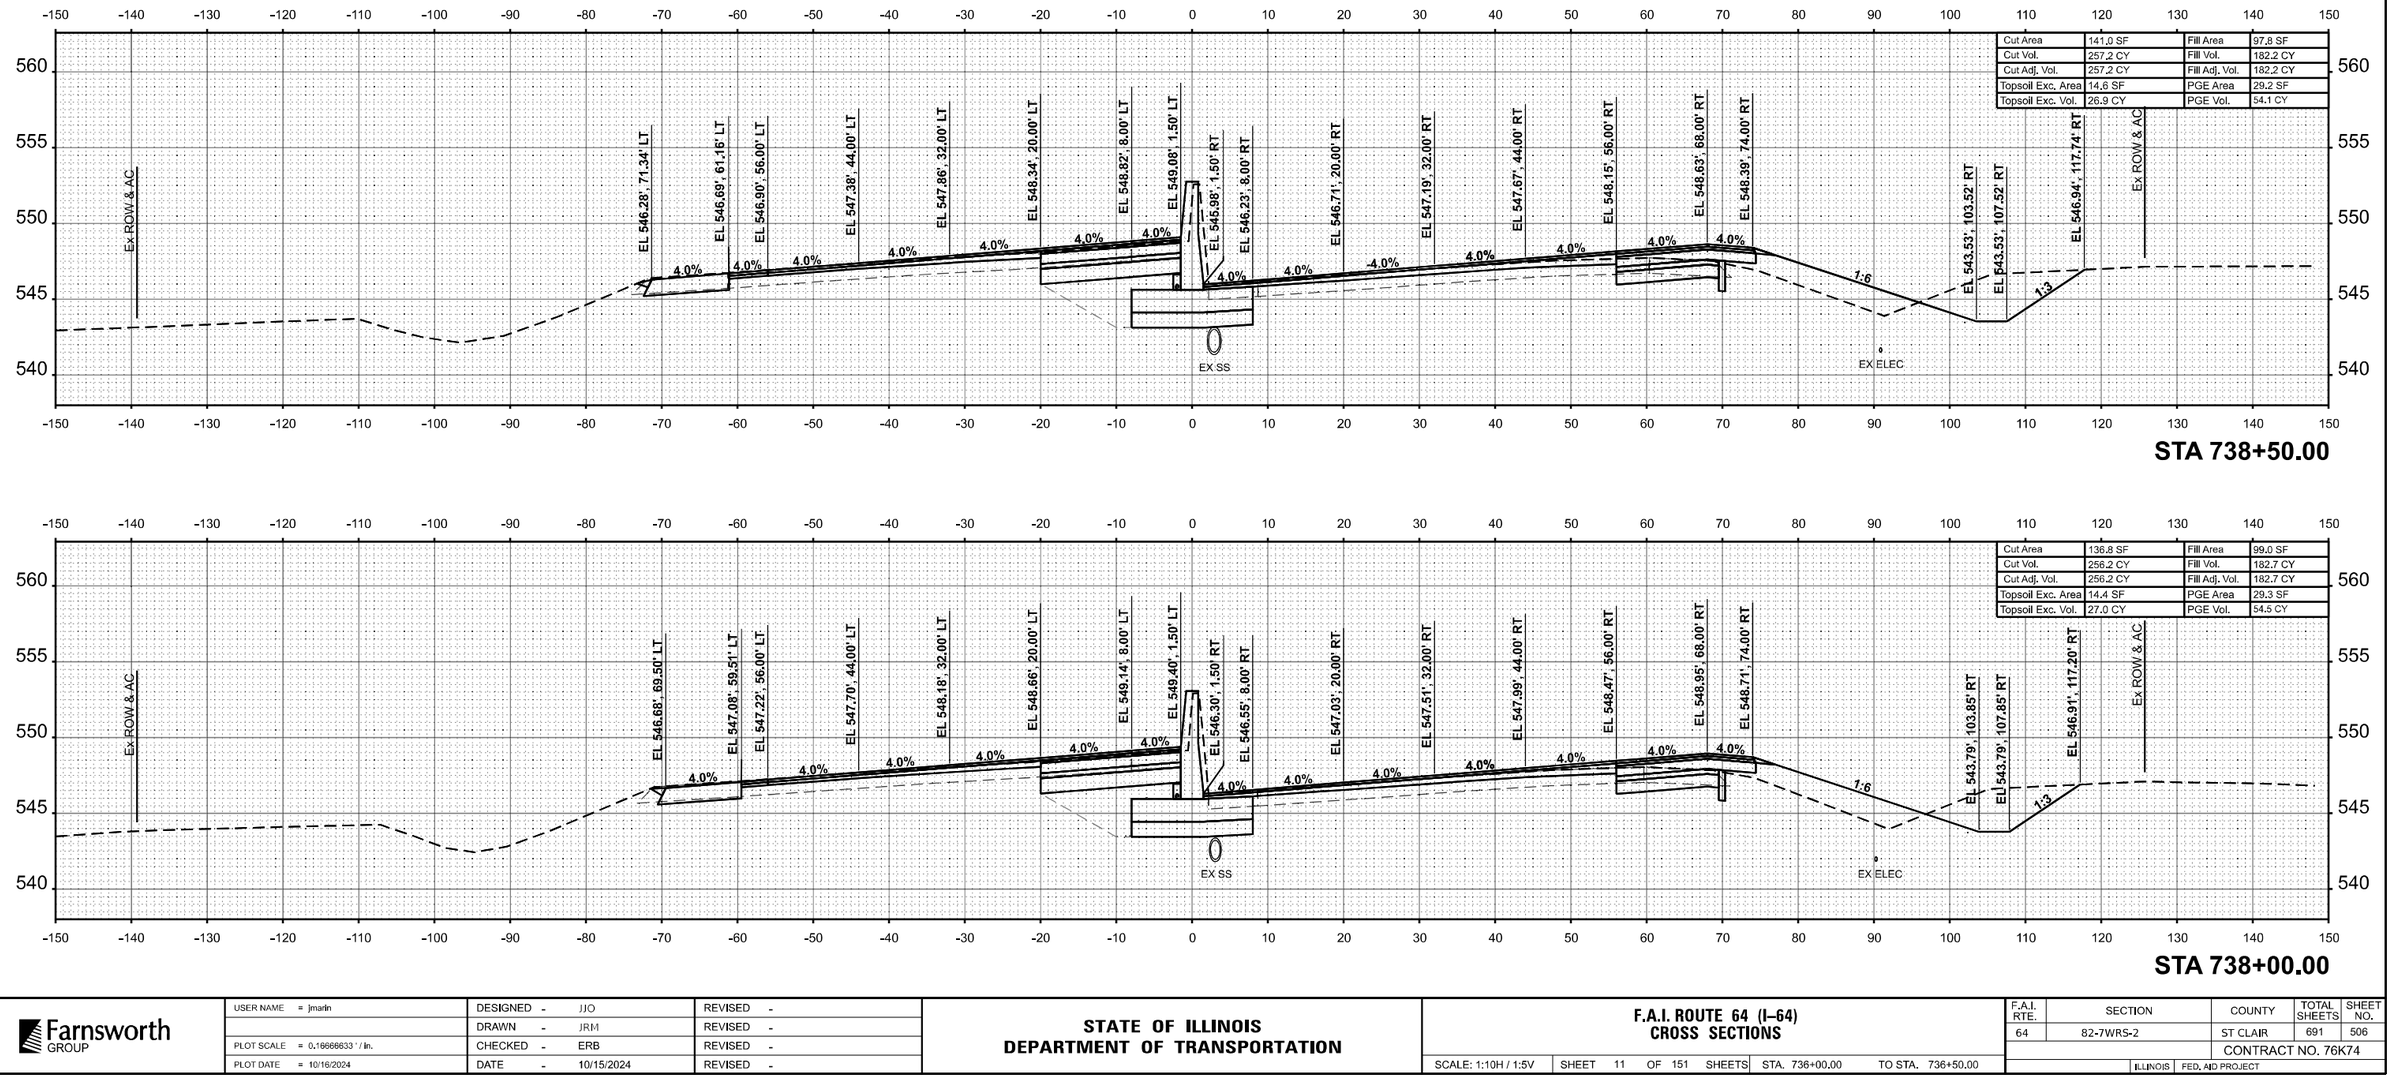

STA 738+50.00

ORIGINAL SURVEY	BY	DATE
SURVEYED		
PLOTTED		
NOTE BOOK	TEMPLATE	
NO.	AREAS	
	AREAS CHECKED	

STA 738+00.00

MODEL: IDAWEST - 738+00.00
FILE NAME: C:\Users\jmartin\OneDrive - Farnsworth Group, Inc\Desktop\Working\Project Files\845\DGN\D878K7\edit\XS_Wide1.dgn

Farnsworth GROUP

USER NAME = jmartin	DESIGNED - JJO	REVISED -			
	DRAWN - JRM	REVISED -			
PLOT SCALE = 0.16666633 ' / In.	CHECKED - ERB	REVISED -			
PLOT DATE = 10/16/2024	DATE - 10/15/2024	REVISED -			


STATE OF ILLINOIS
DEPARTMENT OF TRANSPORTATION

F.A.I. ROUTE 64 (I–64)
CROSS SECTIONS

SCALE: 1:10H / 1:5V | SHEET 11 OF 151 SHEETS | STA. 736+00.00 | TO STA. 736+50.00


F.A.I. RTE.	SECTION	COUNTY	TOTAL SHEETS	SHEET NO.
64	82-7WRS-2	ST CLAIR	691	506
		CONTRACT NO. 76K74		
	ILLINOIS	FED. AID PROJECT		

FINAL SURVEY		BY	DATE
	SURVEYED		
	PLOTTED		
NOTE BOOK	TEMPLATE		
	AREAS		
NO.	AREAS CHECKED		

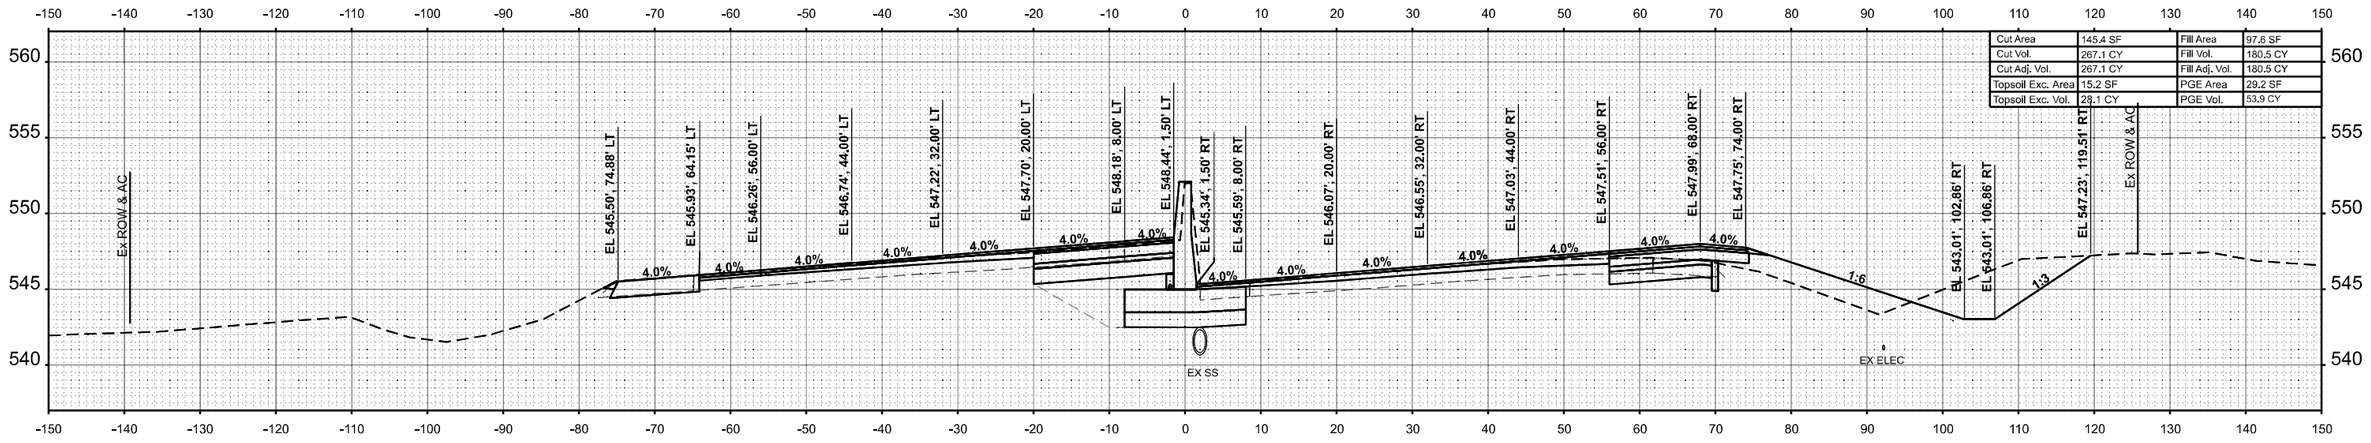

STA 739+50.00

ORIGINAL SURVEY		BY	DATE
	SURVEYED		
	PLOTTED		
NOTE BOOK	TEMPLATE		
	AREAS		
NO.	AREAS CHECKED		

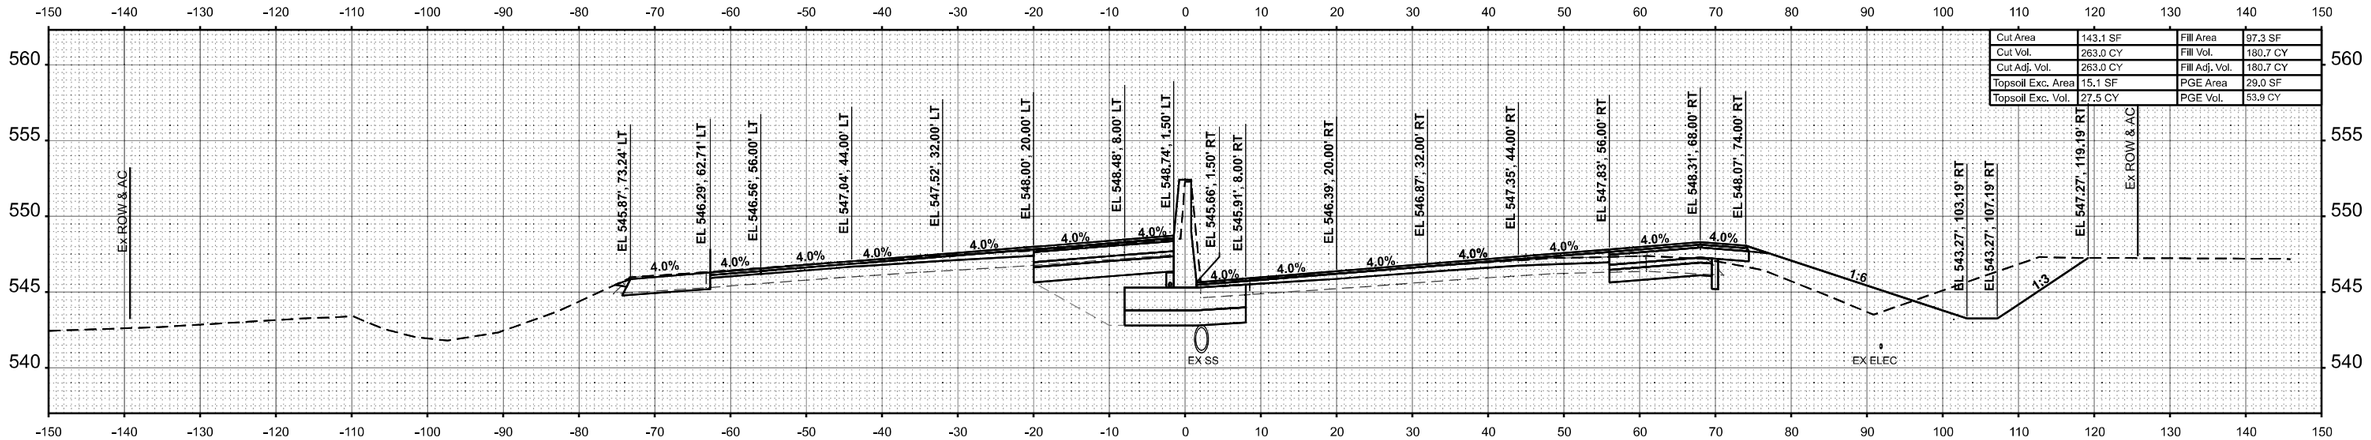

STA 739+00.00

MODEL: I64WEST - 739+00.00
FILE NAME: C:\Users\jmarlin\OneDrive - Farnsworth Group, Inc\Desktop\Working Project Files\I-64\DGN\397367-Aerial-Xs-Vs-Wester.dgn

Farnsworth GROUP

USER NAME = jmarlin	DESIGNED - JJO	REVISED -	
	DRAWN - JRM	REVISED -	
PLOT SCALE = 0.16666633 ' / In.	CHECKED - ERB	REVISED -	
PLOT DATE = 10/16/2024	DATE - 10/15/2024	REVISED -	


STATE OF ILLINOIS
DEPARTMENT OF TRANSPORTATION

F.A.I. ROUTE 64 (I–64)
CROSS SECTIONS

SCALE: 1:10H / 1:5V | SHEET 12 OF 151 SHEETS | STA. 739+00.00 | TO STA. 739+50.00


F.A.I. RTE.	SECTION	COUNTY	TOTAL SHEETS	SHEET NO.
64	82-7WRS-2	ST CLAIR	691	507
		CONTRACT NO. 76K74		
	ILLINOIS	FED. AID PROJECT		

FINAL SURVEY		BY	DATE
	SURVEYED		
	PLOTTED		
NOTE BOOK	TEMPLATE		
	AREAS		
NO.	AREAS CHECKED		

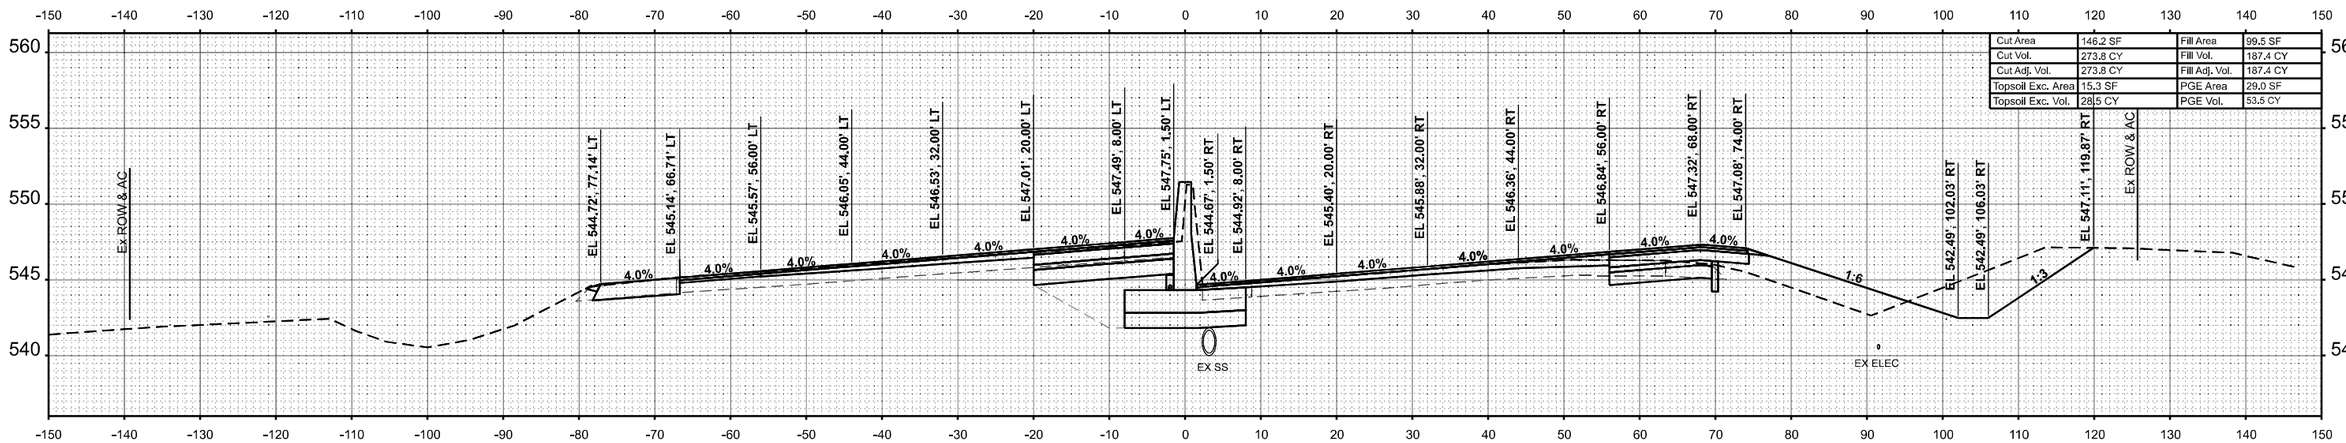

Cut Area	146.2 SF	Fill Area	99.5 SF
Cut Vol.	273.8 CY	Fill Vol.	187.4 CY
Cut Adj. Vol.	273.8 CY	Fill Adj. Vol.	187.4 CY
Topsoil Exc. Area	15.3 SF	PGE Area	29.0 SF
Topsoil Exc. Vol.	28.5 CY	PGE Vol.	53.5 CY

STA 740+50.00

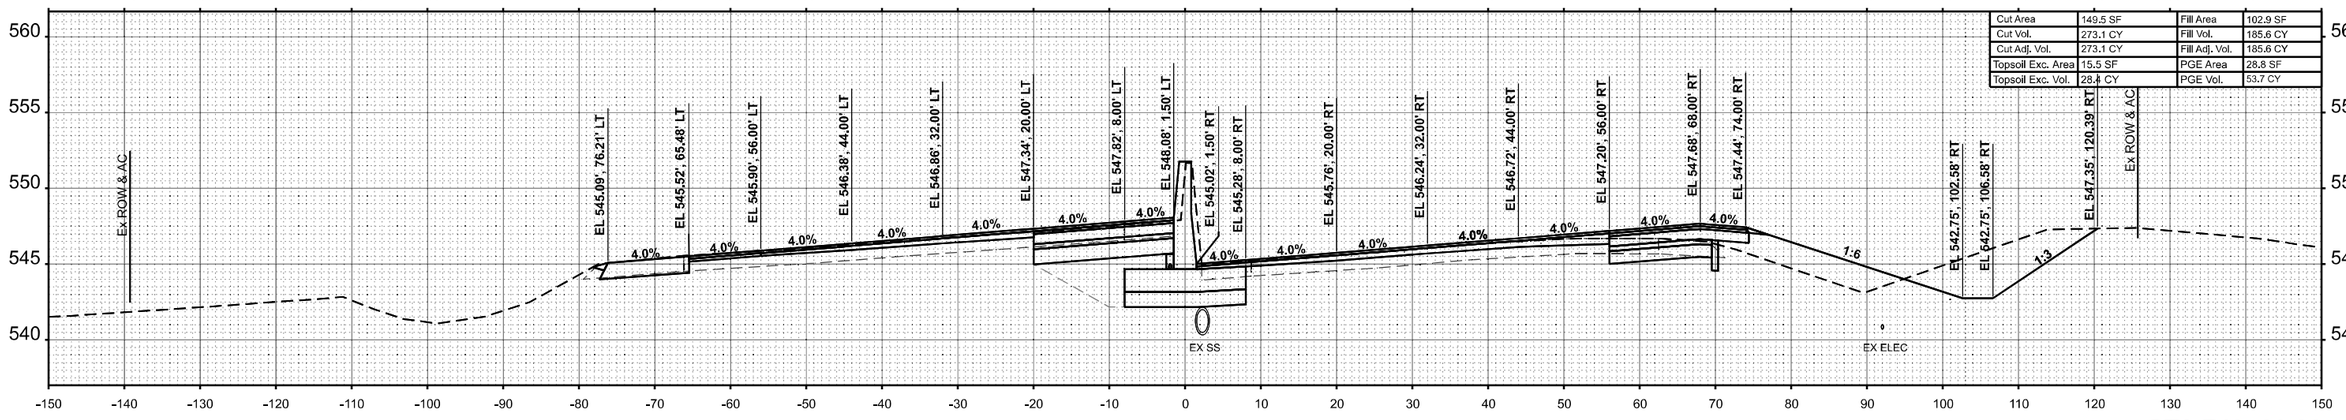

Cut Area	149.5 SF	Fill Area	102.9 SF
Cut Vol.	273.1 CY	Fill Vol.	185.6 CY
Cut Adj. Vol.	273.1 CY	Fill Adj. Vol.	185.6 CY
Topsoil Exc. Area	15.5 SF	PGE Area	28.8 SF
Topsoil Exc. Vol.	28.8 CY	PGE Vol.	53.7 CY

STA 740+00.00

ORIGINAL SURVEY		BY	DATE
	SURVEYED		
	PLOTTED		
NOTE BOOK	TEMPLATE		
	AREAS		
NO.	AREAS CHECKED		

MODEL: I64WEST - 740+00.00
FILE NAME: C:\Users\jmarlin\OneDrive - Farnsworth Group, Inc\Desktop\Working Project Files\I-64\DGN\D3R7K7-Ie4vXx\s Westbound.dgn

Farnsworth GROUP

USER NAME = jmarlin	DESIGNED - JJO	REVISED -	
	DRAWN - JRM	REVISED -	
PLOT SCALE = 0.16666633 ' / In.	CHECKED - ERB	REVISED -	
PLOT DATE = 10/16/2024	DATE - 10/15/2024	REVISED -	


STATE OF ILLINOIS
DEPARTMENT OF TRANSPORTATION

F.A.I. ROUTE 64 (I–64)
CROSS SECTIONS

SCALE: 1:10H / 1:5V | SHEET 13 OF 151 SHEETS | STA. 740+00.00 | TO STA. 740+50.00

F.A.I. RTE.	SECTION	COUNTY	TOTAL SHEETS	SHEET NO.
64	82-7WRS-2	ST CLAIR	691	508
		CONTRACT NO. 76K74		
	ILLINOIS	FED. AID PROJECT		


FINAL SURVEY	BY	DATE
SURVEYED		
PLOTTED		
NOTE BOOK	TEMPLATE	
NO.	AREAS	
	AREAS CHECKED	

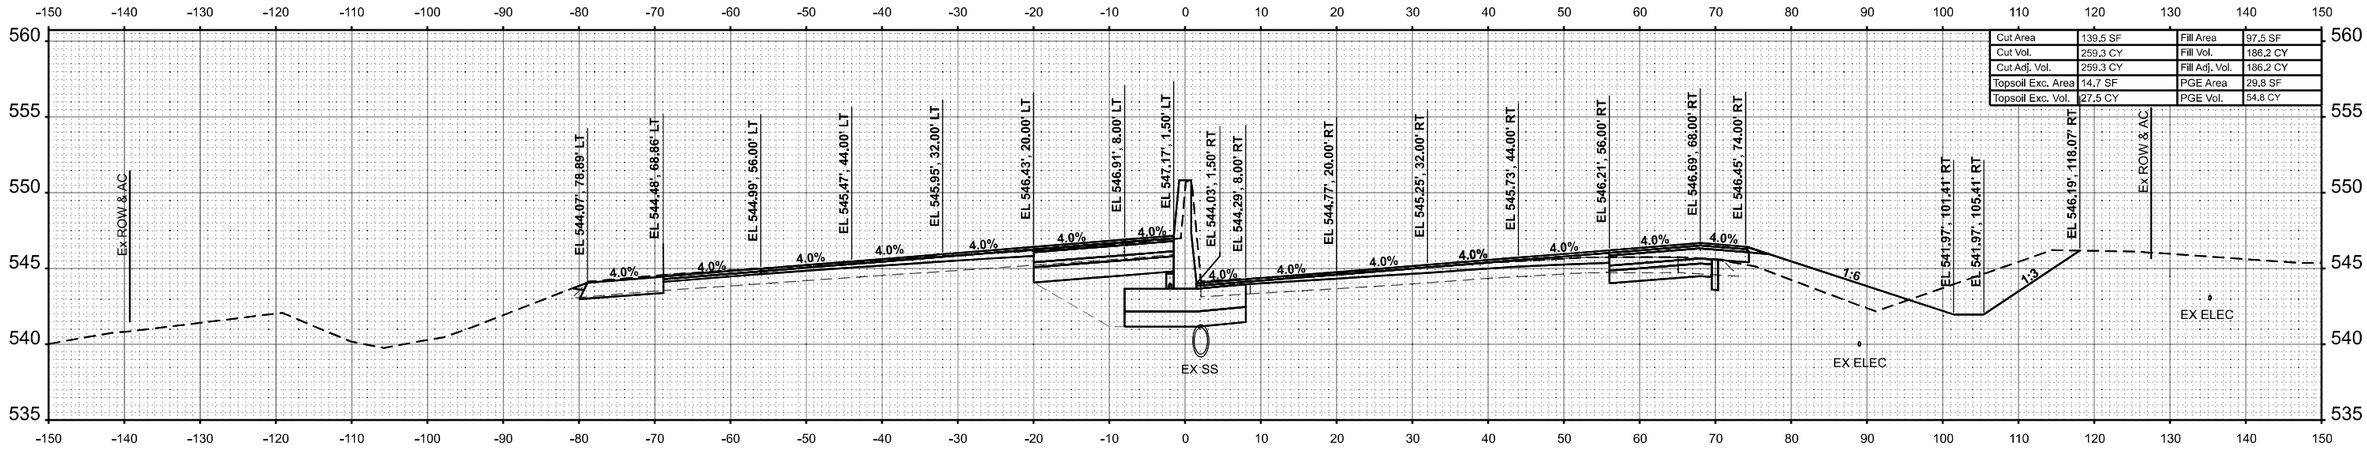

Cut Area	139.5 SF	Fill Area	97.5 SF
Cut Vol.	259.3 CY	Fill Vol.	186.2 CY
Cut Adj. Vol.	259.3 CY	Fill Adj. Vol.	186.2 CY
Topsoil Exc. Area	14.7 SF	PGE Area	29.8 SF
Topsoil Exc. Vol.	27.5 CY	PGE Vol.	54.8 CY

STA 741+50.00

ORIGINAL SURVEY	BY	DATE
SURVEYED		
PLOTTED		
NOTE BOOK	TEMPLATE	
NO.	AREAS	
	AREAS CHECKED	

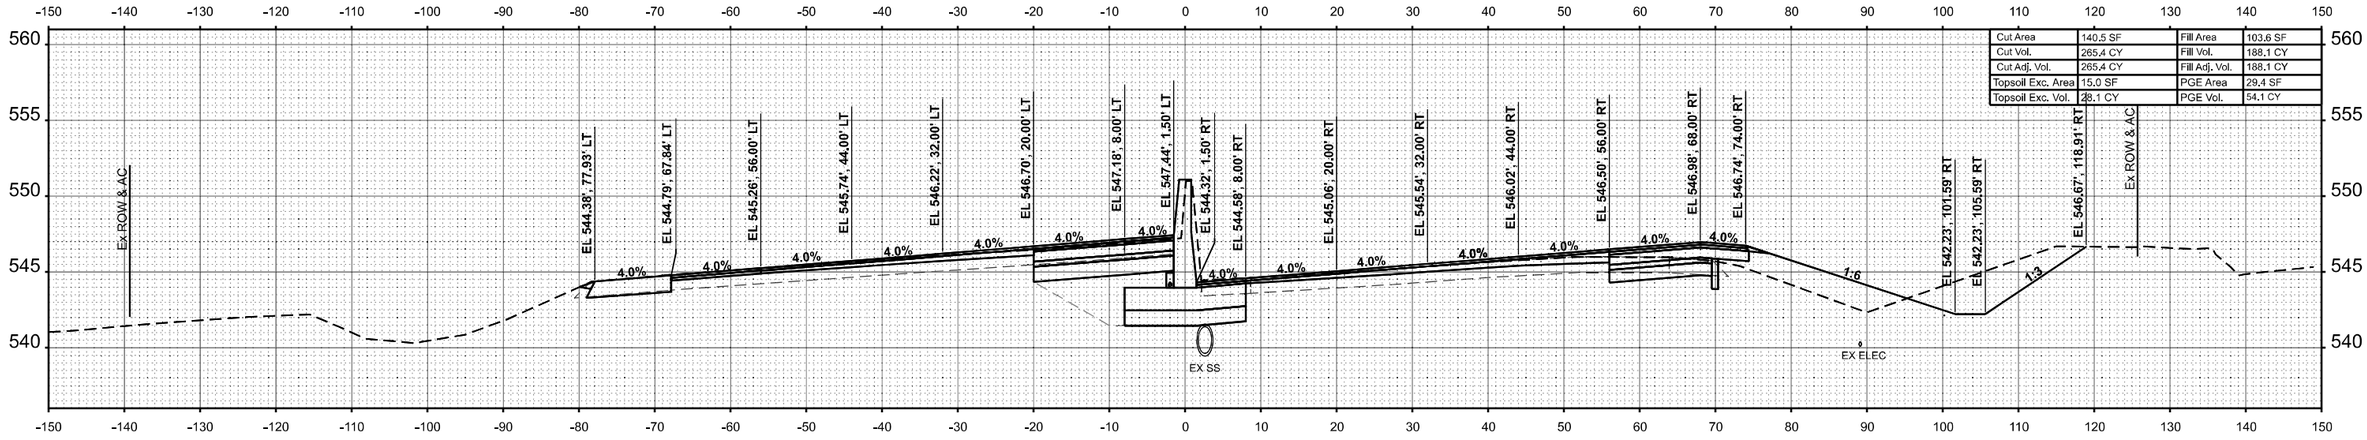

Cut Area	140.5 SF	Fill Area	103.6 SF
Cut Vol.	265.4 CY	Fill Vol.	188.1 CY
Cut Adj. Vol.	265.4 CY	Fill Adj. Vol.	188.1 CY
Topsoil Exc. Area	15.0 SF	PGE Area	29.4 SF
Topsoil Exc. Vol.	28.1 CY	PGE Vol.	54.1 CY

STA 741+00.00

MODEL: MIDWEST - 741+00.00
FILE NAME: C:\Users\jmartin\OneDrive - Farnsworth Group, Inc\Desktop\Working Project Files\64\SCN\D0787674-Ade\Xsc Wide4.dgn

Farnsworth GROUP

USER NAME = jmartin	DESIGNED - JJO	REVISED -	
	DRAWN - JRM	REVISED -	
PLOT SCALE = 0.16666633 ' / In.	CHECKED - ERB	REVISED -	
PLOT DATE = 10/16/2024	DATE - 10/15/2024	REVISED -	


STATE OF ILLINOIS
DEPARTMENT OF TRANSPORTATION

F.A.I. ROUTE 64 (I–64)
CROSS SECTIONS

SCALE: 1:10H / 1:5V | SHEET 14 OF 151 SHEETS | STA. 741+00.00 | TO STA. 741+50.00


F.A.I. RTE.	SECTION	COUNTY	TOTAL SHEETS	SHEET NO.
64	82-7WRS-2	ST CLAIR	691	509
		CONTRACT NO. 76K74		
	ILLINOIS	FED. AID PROJECT		

FINAL SURVEY		BY	DATE
NOTE BOOK	SURVEYED		
NO.	PLOTTED		
	TEMPLATE		
	AREAS		
	AREAS CHECKED		

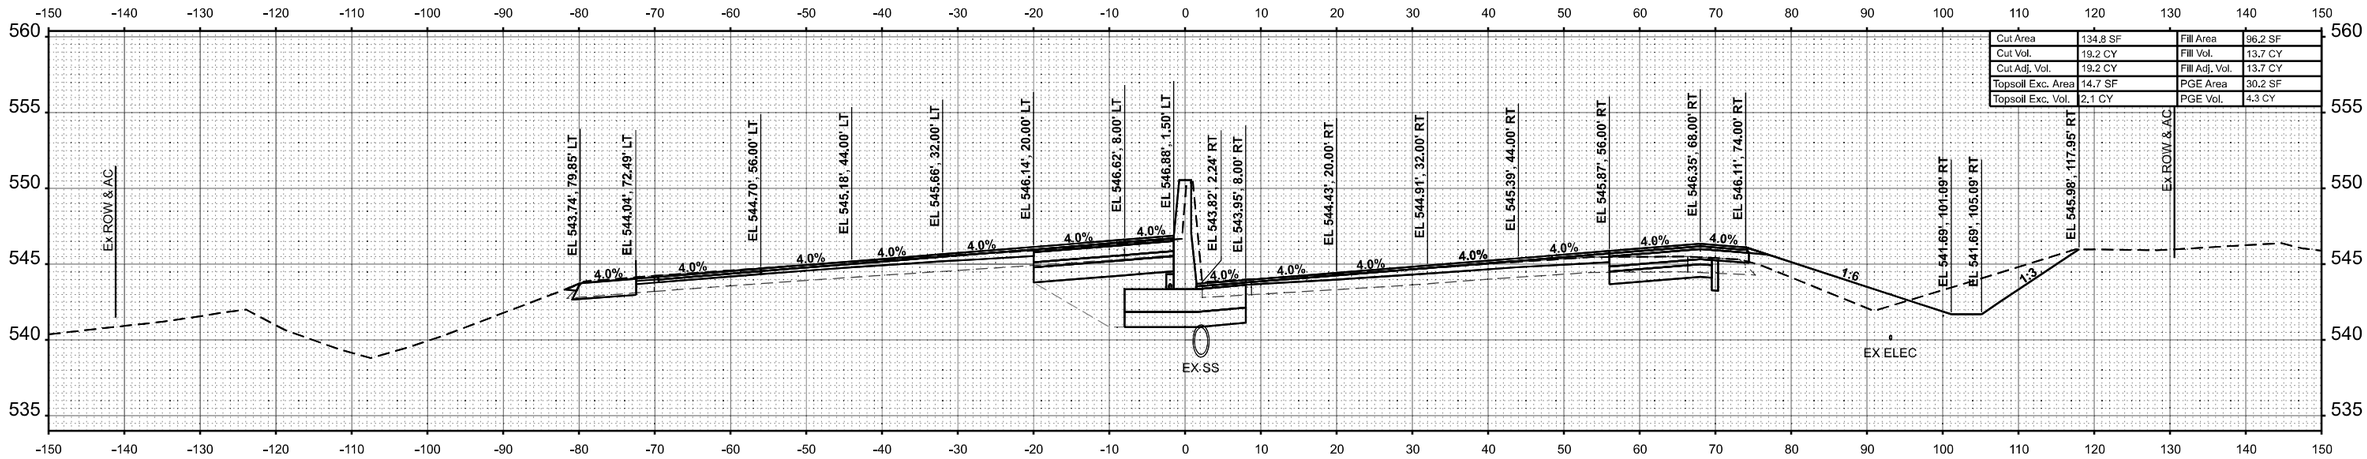

STA 742+03.83

ORIGINAL SURVEY		BY	DATE
NOTE BOOK	SURVEYED		
NO.	PLOTTED		
	TEMPLATE		
	AREAS		
	AREAS CHECKED		

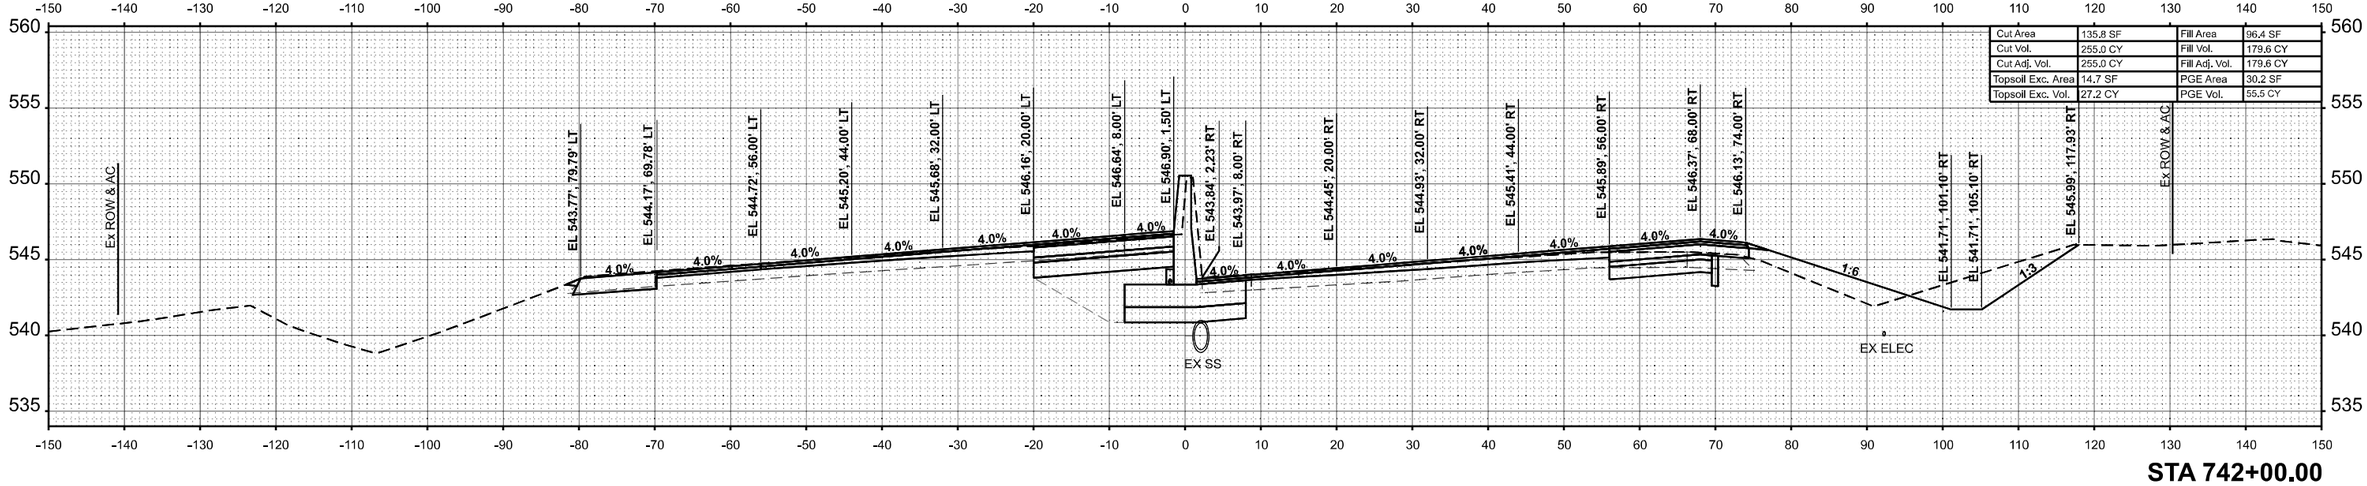

STA 742+00.00

MODEL: RAWEST - 742+00.00
FILE NAME: C:\Users\jmarlin\OneDrive - Farnsworth Group, Inc\Desktop\Working Project Files\64-0D0N\D3876K7\eb\hi2d\e Wide\Fl.dgn

Farnsworth GROUP

USER NAME = jmarlin	DESIGNED - JJO	REVISED -	
	DRAWN - JRM	REVISED -	
PLOT SCALE = 0.16666633 ' / In.	CHECKED - ERB	REVISED -	
PLOT DATE = 10/16/2024	DATE - 10/15/2024	REVISED -	


STATE OF ILLINOIS
DEPARTMENT OF TRANSPORTATION

F.A.I. ROUTE 64 (I–64)
CROSS SECTIONS

SCALE: 1:10H / 1:5V | SHEET 15 OF 151 SHEETS | STA. 742+00.00 | TO STA. 742+03.83


F.A.I. RTE.	SECTION	COUNTY	TOTAL SHEETS	SHEET NO.
64	82-7WRS-2	ST CLAIR	691	510
		CONTRACT NO. 76K74		
	ILLINOIS FED. AID PROJECT			

FINAL SURVEY		BY	DATE
NOTE BOOK	SURVEYED		
NO.	PLOTTED		
	TEMPLATE		
	AREAS		
	AREAS CHECKED		

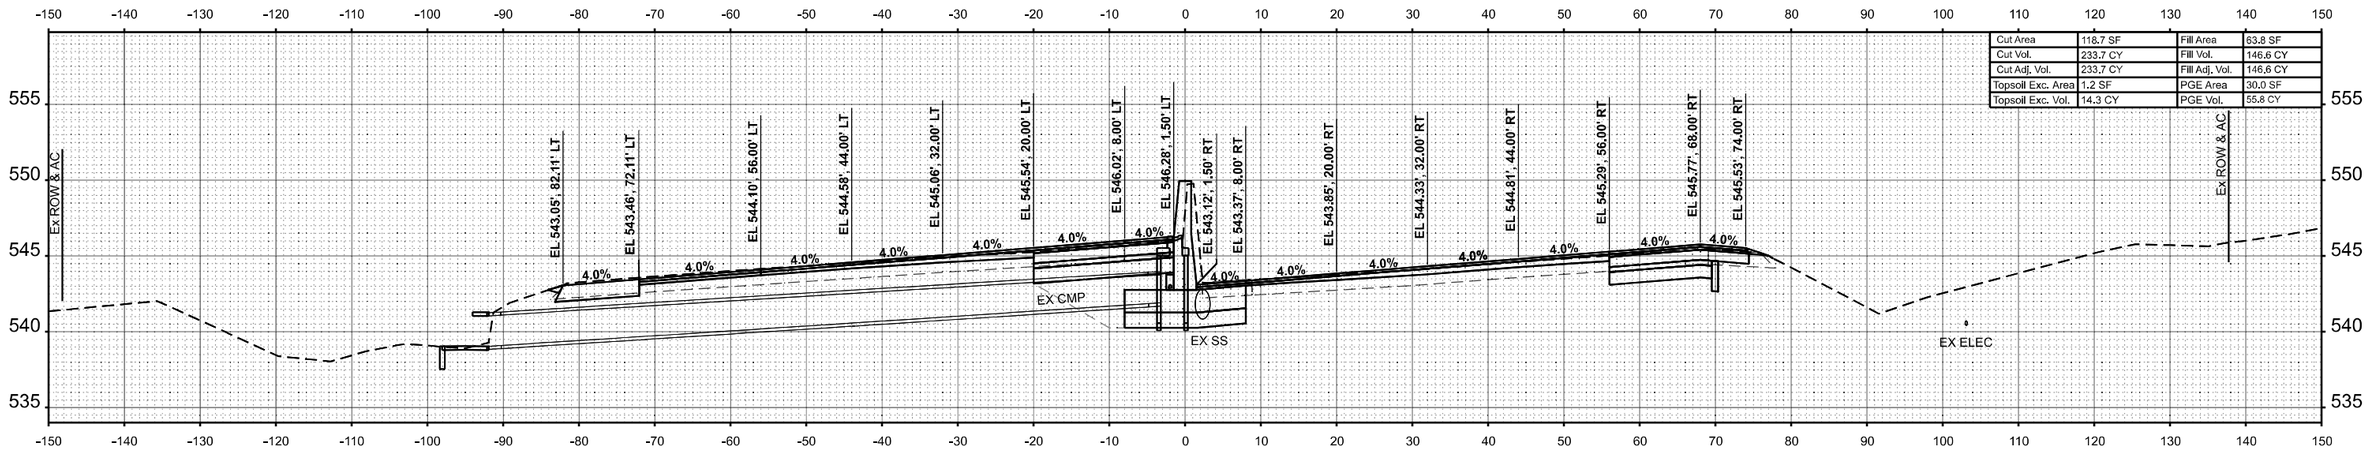

Cut Area	118.7 SF	Fill Area	63.8 SF
Cut Vol.	233.7 CY	Fill Vol.	146.6 CY
Cut Adj. Vol.	233.7 CY	Fill Adj. Vol.	146.6 CY
Topsoil Exc. Area	1.2 SF	PGE Area	30.0 SF
Topsoil Exc. Vol.	14.3 CY	PGE Vol.	55.8 CY

STA 743+00.00

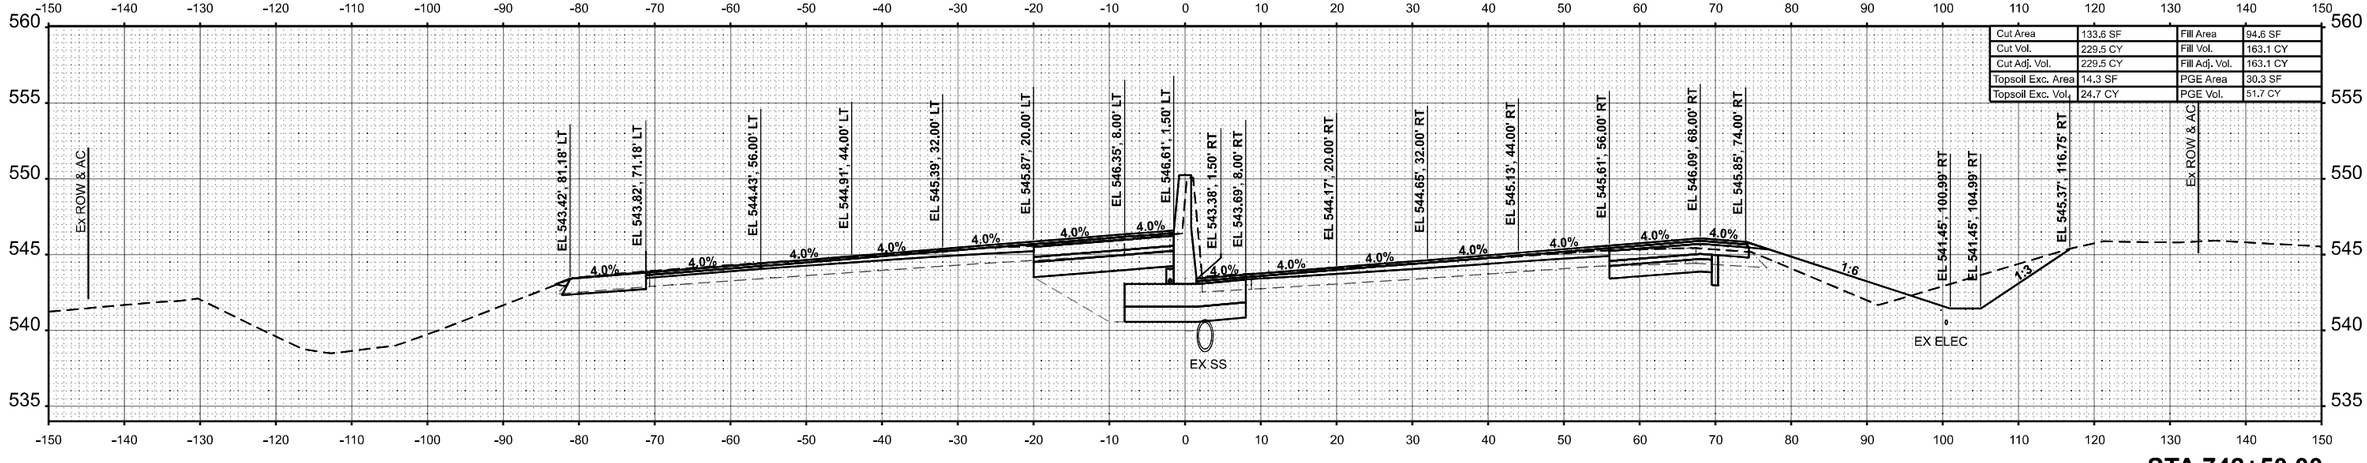

Cut Area	133.6 SF	Fill Area	94.6 SF
Cut Vol.	229.5 CY	Fill Vol.	163.1 CY
Cut Adj. Vol.	229.5 CY	Fill Adj. Vol.	163.1 CY
Topsoil Exc. Area	14.3 SF	PGE Area	30.3 SF
Topsoil Exc. Vol.	24.7 CY	PGE Vol.	51.7 CY

STA 742+50.00

ORIGINAL SURVEY		BY	DATE
NOTE BOOK	SURVEYED		
NO.	PLOTTED		
	TEMPLATE		
	AREAS		
	AREAS CHECKED		

MODEL: IMWEST - 742+50.00
FILE NAME: C:\Users\jmarlin\OneDrive - Farnsworth Group, Inc\Desktop\Working Project Files\64\DGN\DS76K74-InfoNote Width-Layin

Farnsworth GROUP

USER NAME = jmarlin	DESIGNED - JJO	REVISED -	
	DRAWN - JRM	REVISED -	
PLOT SCALE = 0.16666633 ' / In.	CHECKED - ERB	REVISED -	
PLOT DATE = 10/16/2024	DATE - 10/15/2024	REVISED -	


STATE OF ILLINOIS
DEPARTMENT OF TRANSPORTATION

F.A.I. ROUTE 64 (I–64)
CROSS SECTIONS


SCALE: 1:10H / 1:5V | SHEET 16 OF 151 SHEETS | STA. 742+50.00 | TO STA. 743+00.00

F.A.I. RTE.	SECTION	COUNTY	TOTAL SHEETS	SHEET NO.
64	82-7WRS-2	ST CLAIR	691	511
		CONTRACT NO. 76K74		
		ILLINOIS	FED. AID PROJECT	

FINAL SURVEY		BY	DATE
	SURVEYED		
	PLOTTED		
NOTE BOOK	TEMPLATE		
	AREAS		
NO.	AREAS CHECKED		

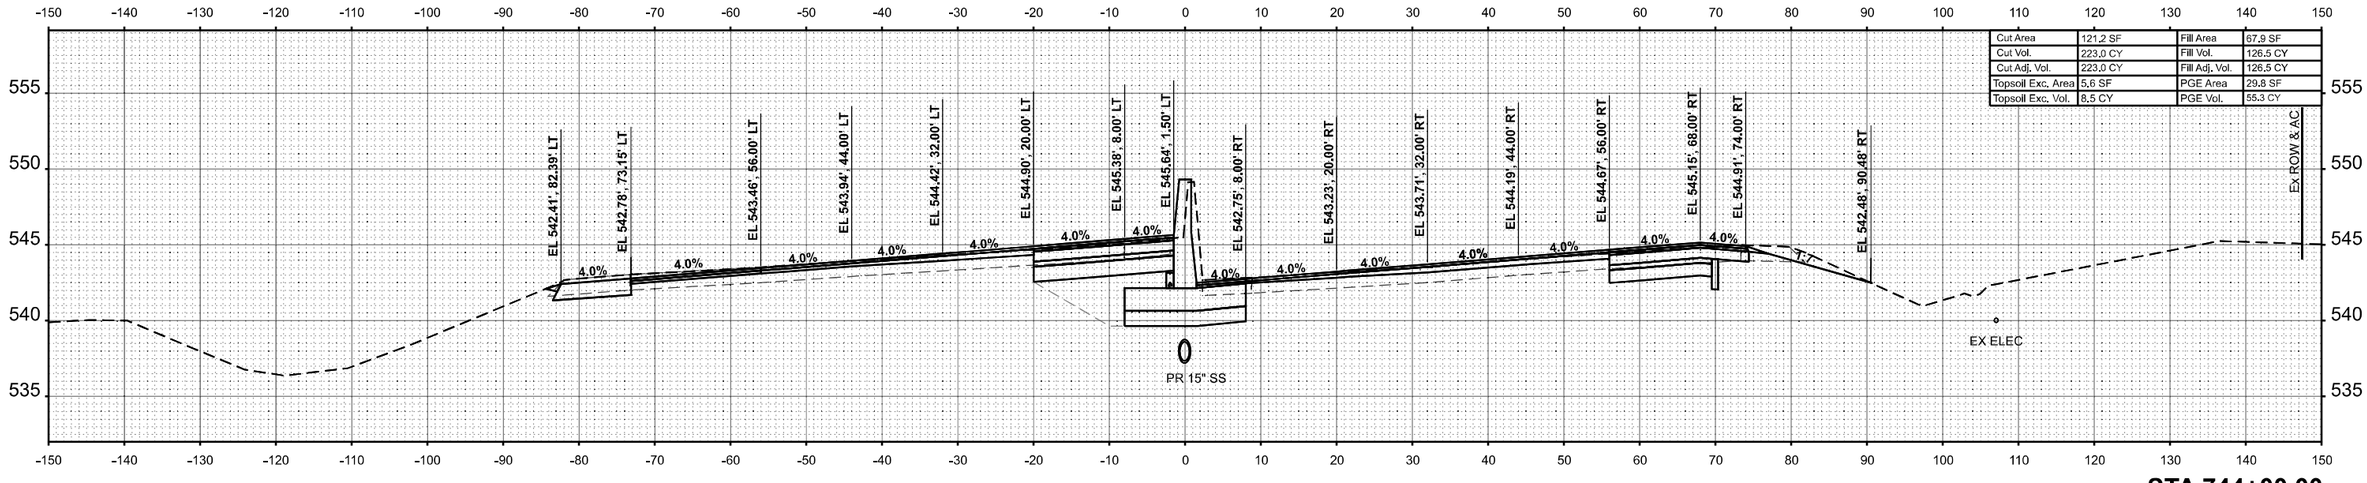

STA 744+00.00

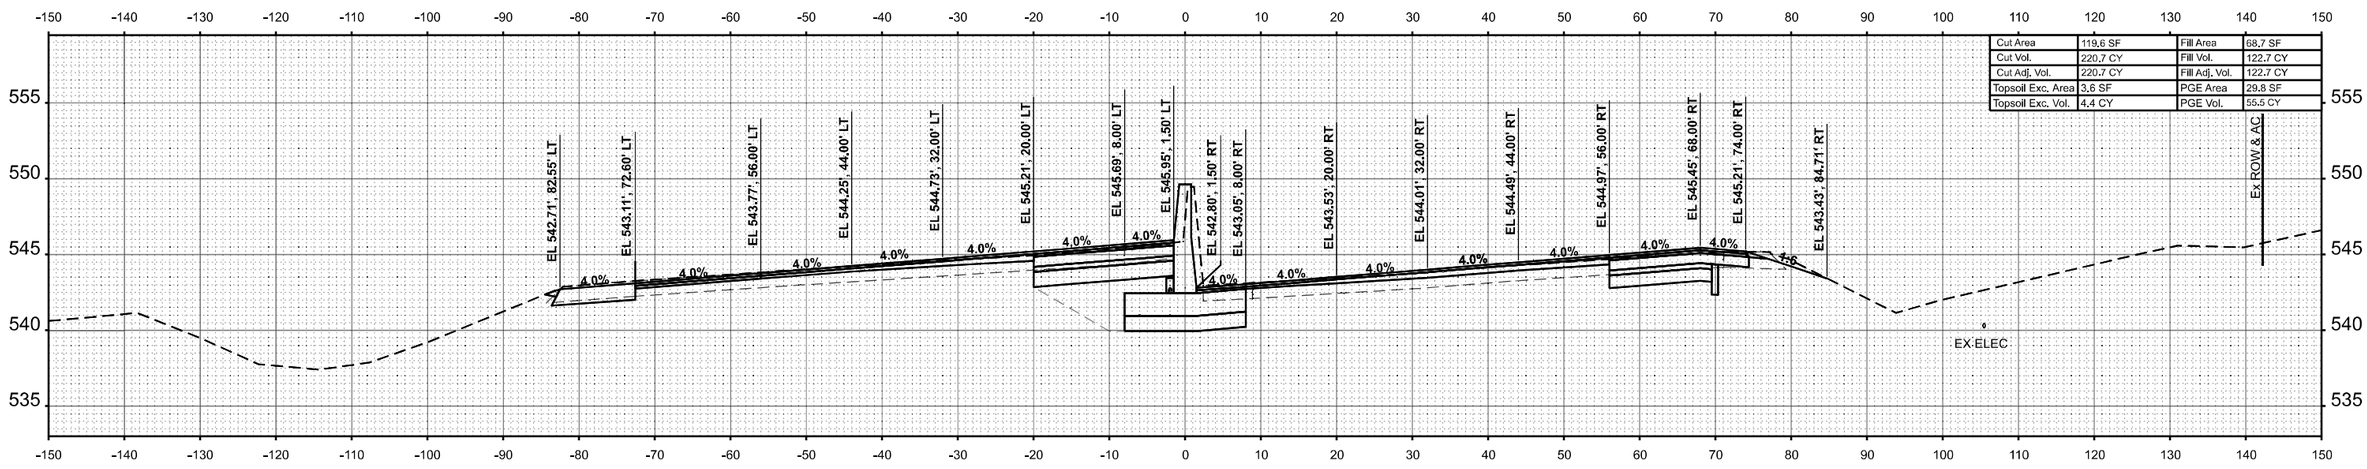

STA 743+50.00

ORIGINAL SURVEY		BY	DATE
	SURVEYED		
	PLOTTED		
NOTE BOOK	TEMPLATE		
	AREAS		
NO.	AREAS CHECKED		

MODEL: IHWEST - 743+50.00
FILE NAME: C:\Users\jmarin\OneDrive - Farnsworth Group, Inc\Desktop\Working Project Files\64\DGN\D3878K7-eb-bOct Wide1.dgn

Farnsworth GROUP

USER NAME = jmarin		DESIGNED -	JJO	REVISED -	
		DRAWN -	JRM	REVISED -	
PLOT SCALE = 0.16666633 ' / In.		CHECKED -	ERB	REVISED -	
PLOT DATE = 10/16/2024		DATE -	10/15/2024	REVISED -	

STATE OF ILLINOIS
DEPARTMENT OF TRANSPORTATION

F.A.I. ROUTE 64 (I–64)
CROSS SECTIONS


SCALE: 1:10H / 1:5V | SHEET 17 OF 151 SHEETS | STA. 743+50.00 | TO STA. 744+00.00

F.A.I. RTE.	SECTION	COUNTY	TOTAL SHEETS	SHEET NO.
64	82-7WRS-2	ST CLAIR	691	512
		CONTRACT NO. 76K74		
	ILLINOIS FED. AID PROJECT			

FINAL SURVEY		BY	DATE
NOTE BOOK	SURVEYED		
NO.	PLOTTED		
	TEMPLATE		
	AREAS		
	AREAS CHECKED		

ORIGINAL SURVEY		BY	DATE
NOTE BOOK	SURVEYED		
NO.	PLOTTED		
	TEMPLATE		
	AREAS		
	AREAS CHECKED		

MODEL: MWEST - 744+15.00
FILE NAME: C:\Users\marlin\OneDrive - Farnsworth Group, Inc\Desktop\Working Project Files\64\DGN\D57K74-sht-hor-Model-1.dgn

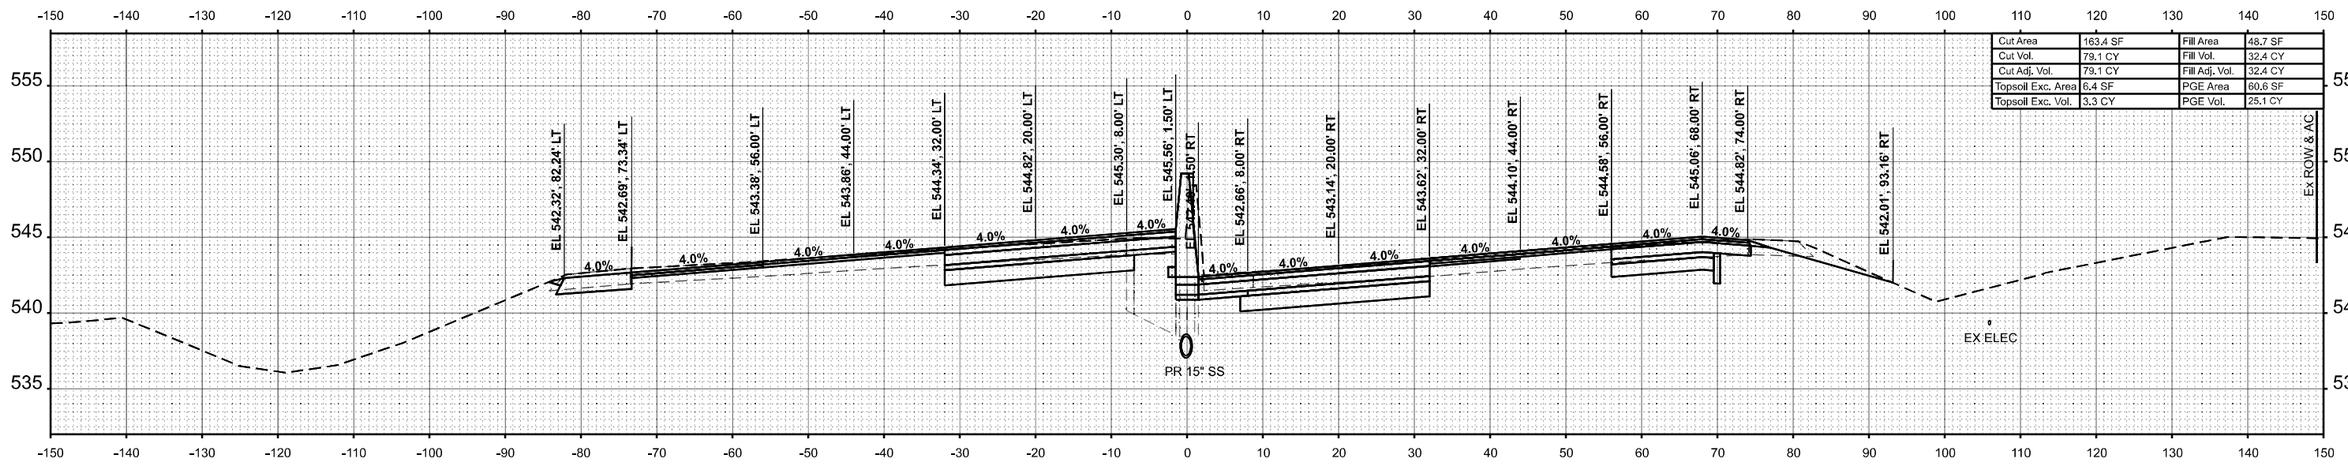

Cut Area	163.4 SF	Fill Area	48.7 SF
Cut Vol.	79.1 CY	Fill Vol.	32.4 CY
Cut Adj. Vol.	79.1 CY	Fill Adj. Vol.	32.4 CY
Topsoil Exc. Area	6.4 SF	PGE Area	60.6 SF
Topsoil Exc. Vol.	3.3 CY	PGE Vol.	25.1 CY

STA 744+15.00

Farnsworth GROUP

USER NAME = jmarlin	DESIGNED - JJO	REVISED -	
	DRAWN - JRM	REVISED -	
PLOT SCALE = 0.16666633 ' / In.	CHECKED - ERB	REVISED -	
PLOT DATE = 10/16/2024	DATE - 10/15/2024	REVISED -	

STATE OF ILLINOIS
DEPARTMENT OF TRANSPORTATION

F.A.I. ROUTE 64 (I–64)
CROSS SECTIONS


SCALE: 1:10H / 1:5V | SHEET 18 OF 151 SHEETS | STA. 744+15.00 | TO STA. 744+30.95

F.A.I. RTE.	SECTION	COUNTY	TOTAL SHEETS	SHEET NO.
64	82-7WRS-2	ST CLAIR	691	513
		CONTRACT NO. 76K74		
	ILLINOIS	FED. AID PROJECT		

FINAL SURVEY		BY	DATE
	SURVEYED		
	PLOTTED		
NOTE BOOK	TEMPLATE		
	AREAS		
NO.	AREAS CHECKED		

ORIGINAL SURVEY		BY	DATE
	SURVEYED		
	PLOTTED		
NOTE BOOK	TEMPLATE		
	AREAS		
NO.	AREAS CHECKED		

MODEL: MWEST - 744+50.00
FILE NAME: C:\Users\mariln\OneDrive - Farnsworth Group, Inc\Desktop\Working Project Files\I-64\DGN\D87K74-sht-hor-loc Model.dgn

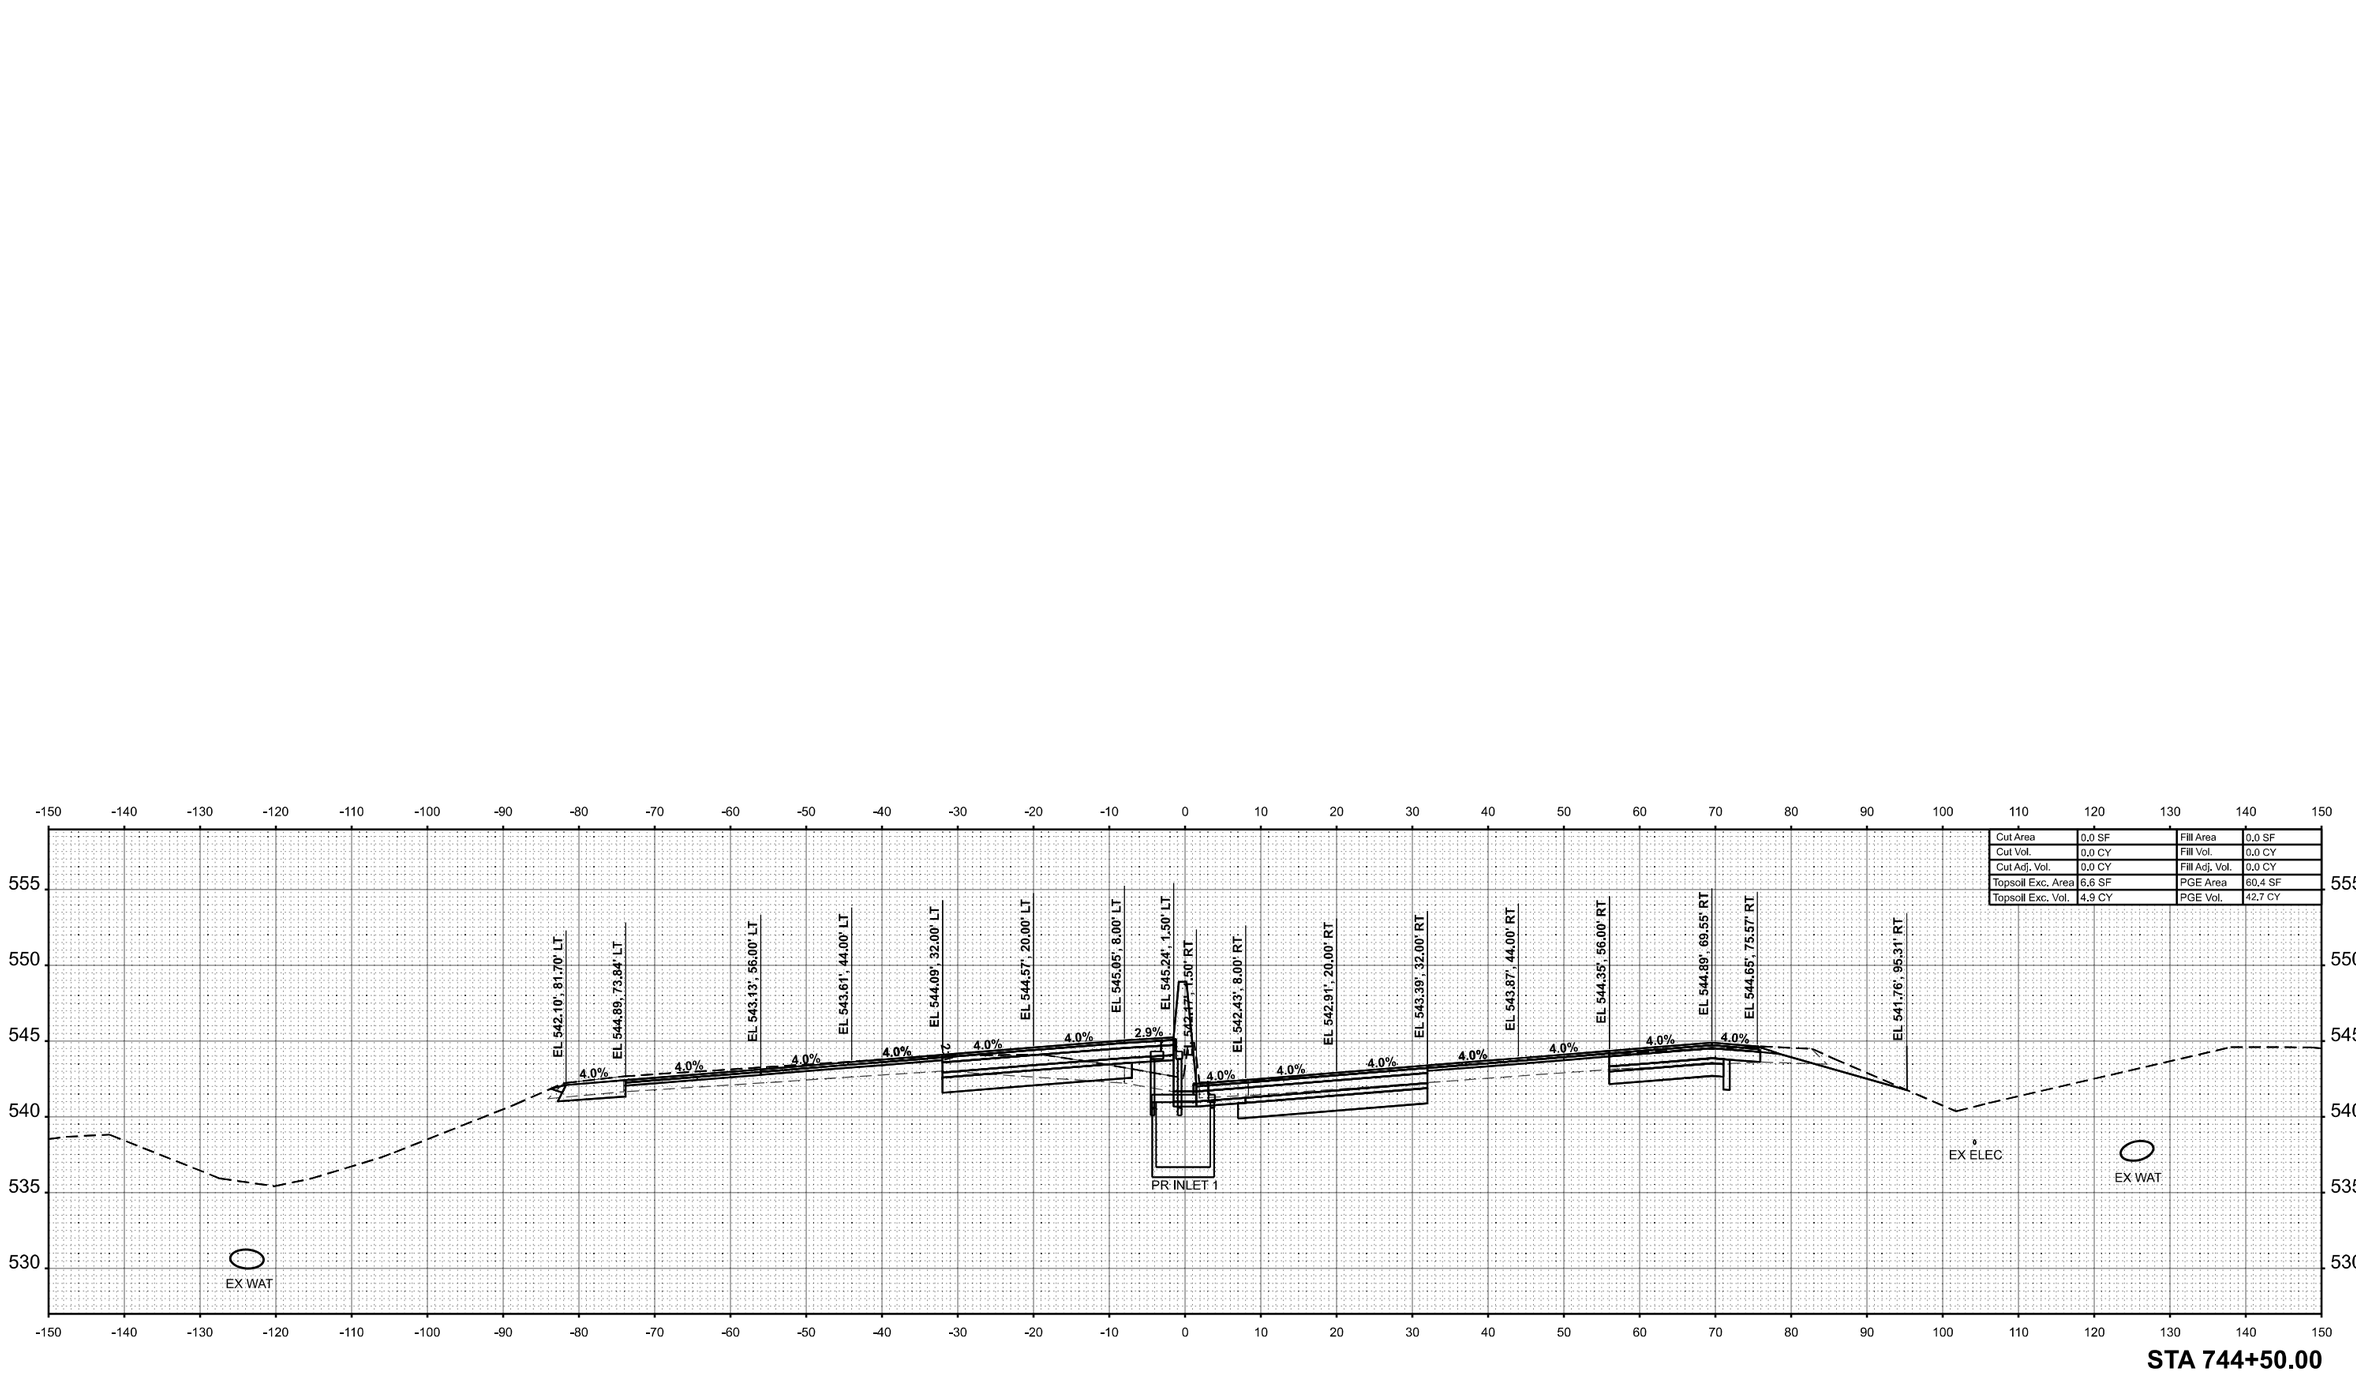

Cut Area	0.0 SF	Fill Area	0.0 SF
Cut Vol.	0.0 CY	Fill Vol.	0.0 CY
Cut Adj. Vol.	0.0 CY	Fill Adj. Vol.	0.0 CY
Topsoil Exc. Area	6.6 SF	PGE Area	60.4 SF
Topsoil Exc. Vol.	4.9 CY	PGE Vol.	42.7 CY

STA 744+50.00

Farnsworth GROUP

USER NAME = jmarin	DESIGNED - JJO	REVISED -	
	DRAWN - JRM	REVISED -	
PLOT SCALE = 0.16666633 ' / In.	CHECKED - ERB	REVISED -	
PLOT DATE = 10/16/2024	DATE - 10/15/2024	REVISED -	


STATE OF ILLINOIS
DEPARTMENT OF TRANSPORTATION

F.A.I. ROUTE 64 (I–64)
CROSS SECTIONS

SCALE: 1:10H / 1:5V | SHEET 19 OF 151 SHEETS | STA. 744+50.00 | TO STA. 744+50.00

F.A.I. RTE.	SECTION	COUNTY	TOTAL SHEETS	SHEET NO.
64	82-7WRS-2	ST CLAIR	691	514
		CONTRACT NO. 76K74		
	ILLINOIS	FED. AID PROJECT		

FINAL SURVEY	BY	DATE
SURVEYED		
PLOTTED		
NOTE BOOK	TEMPLATE	
NO.	AREAS	
	AREAS CHECKED	

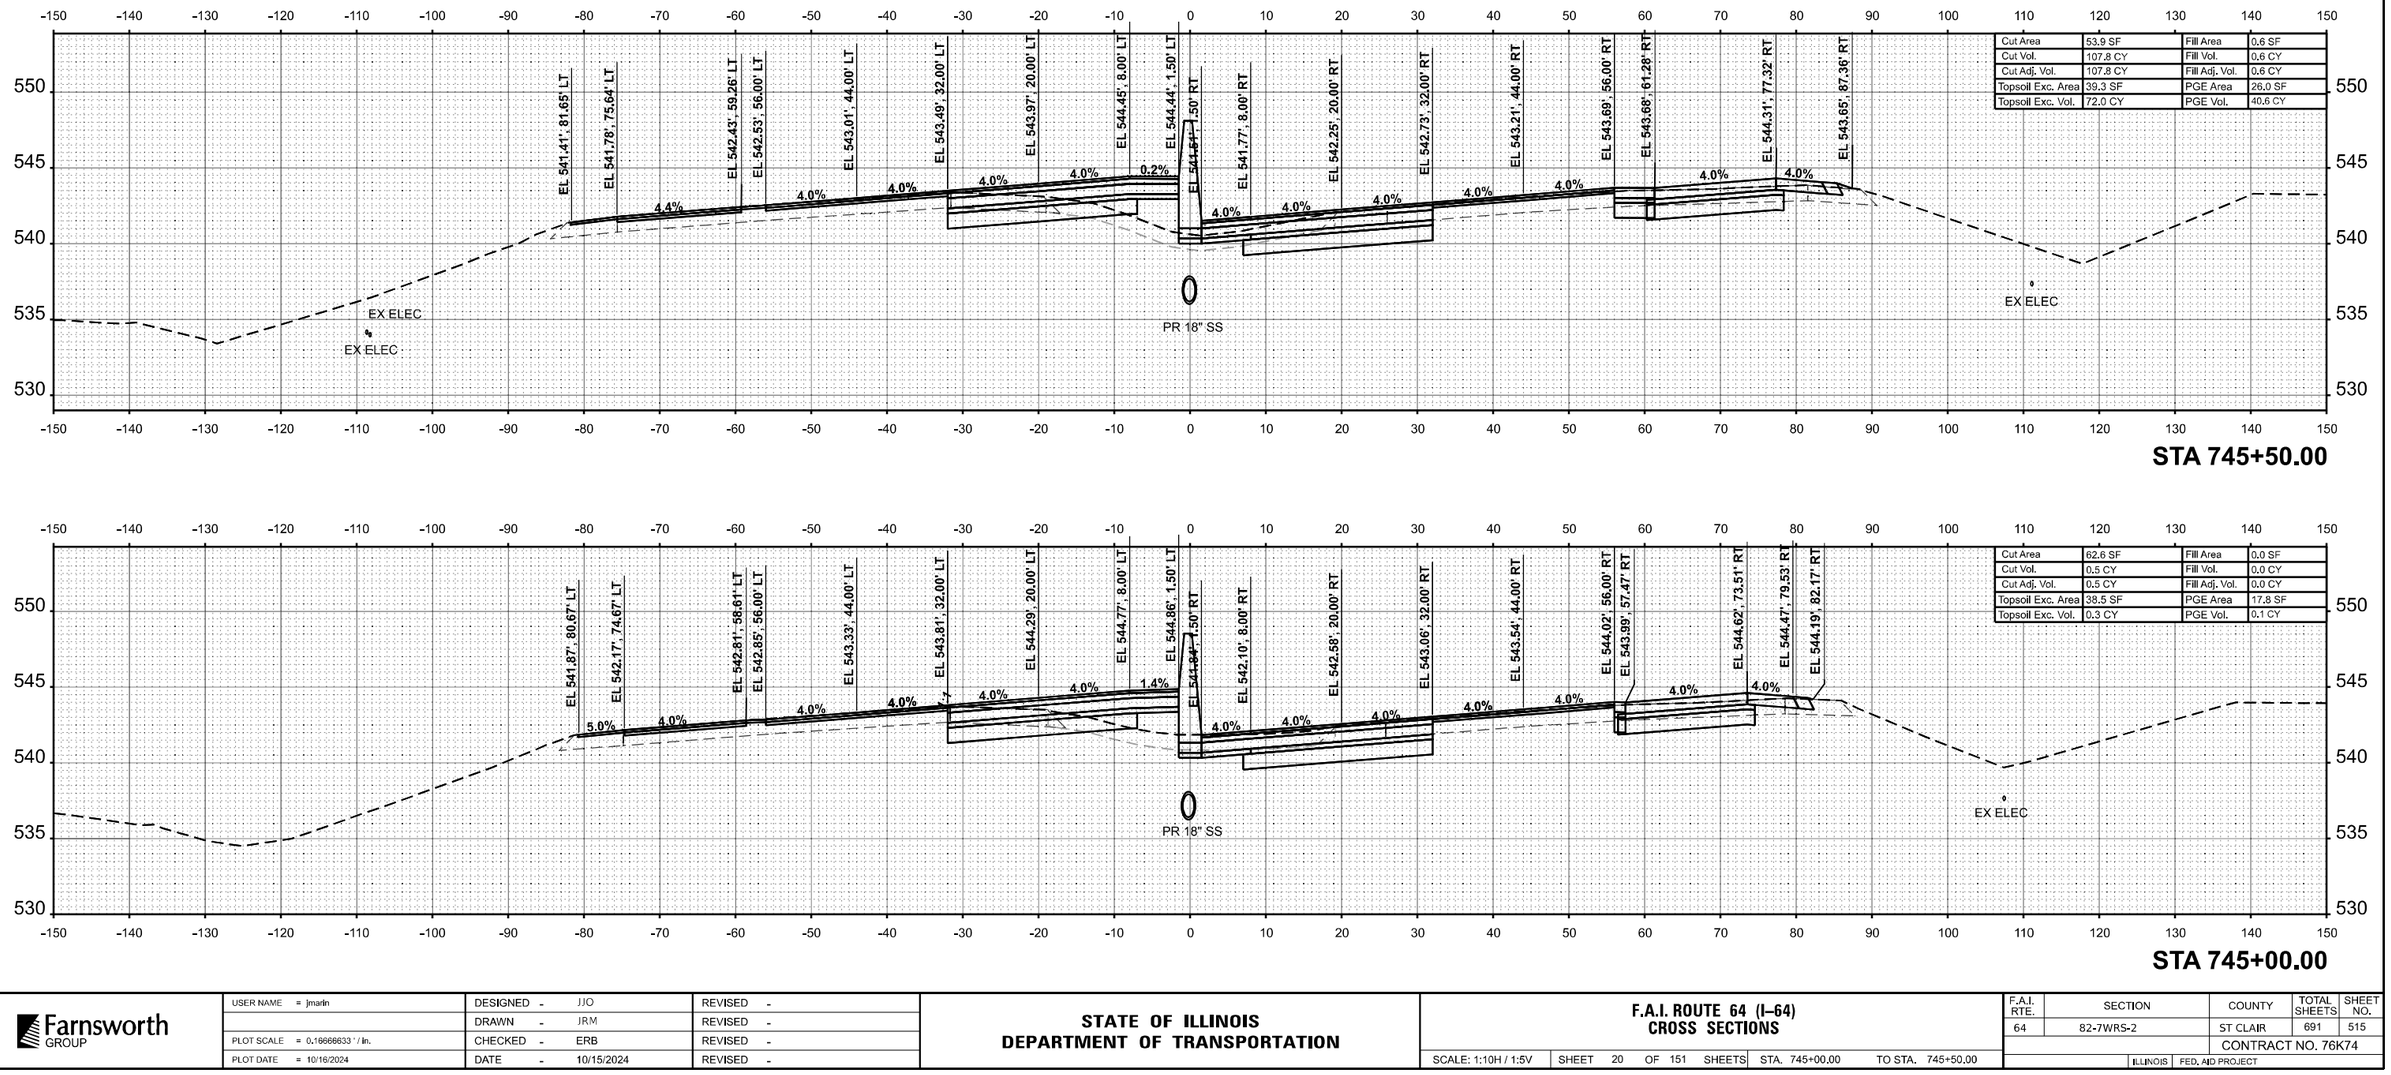

ORIGINAL SURVEY	BY	DATE
SURVEYED		
PLOTTED		
NOTE BOOK	TEMPLATE	
NO.	AREAS	
	AREAS CHECKED	

MODEL: IRWEST - 745+00.00
FILE NAME: C:\Users\tmartin\OneDrive - Farnsworth Group, Inc\Desktop\Working Project Files\E-64\DGN\DS76K74-eng-hor-Sec Width-1.dgn

Farnsworth GROUP

USER NAME = jmartin	DESIGNED - JJO	REVISED -	
	DRAWN - JRM	REVISED -	
PLOT SCALE = 0.16666633 ' / in.	CHECKED - ERB	REVISED -	
PLOT DATE = 10/16/2024	DATE - 10/15/2024	REVISED -	


STATE OF ILLINOIS
DEPARTMENT OF TRANSPORTATION

F.A.I. ROUTE 64 (I–64)
CROSS SECTIONS

SCALE: 1:10H / 1:5V | SHEET 20 OF 151 SHEETS | STA. 745+00.00 | TO STA. 745+50.00


F.A.I. RTE.	SECTION	COUNTY	TOTAL SHEETS	SHEET NO.
64	82-7WRS-2	ST CLAIR	691	515
		CONTRACT NO. 76K74		
	ILLINOIS	FED. AID PROJECT		

FINAL SURVEY		BY	DATE
	SURVEYED		
	PLOTTED		
NOTE BOOK	TEMPLATE		
	AREAS		
NO.	AREAS CHECKED		

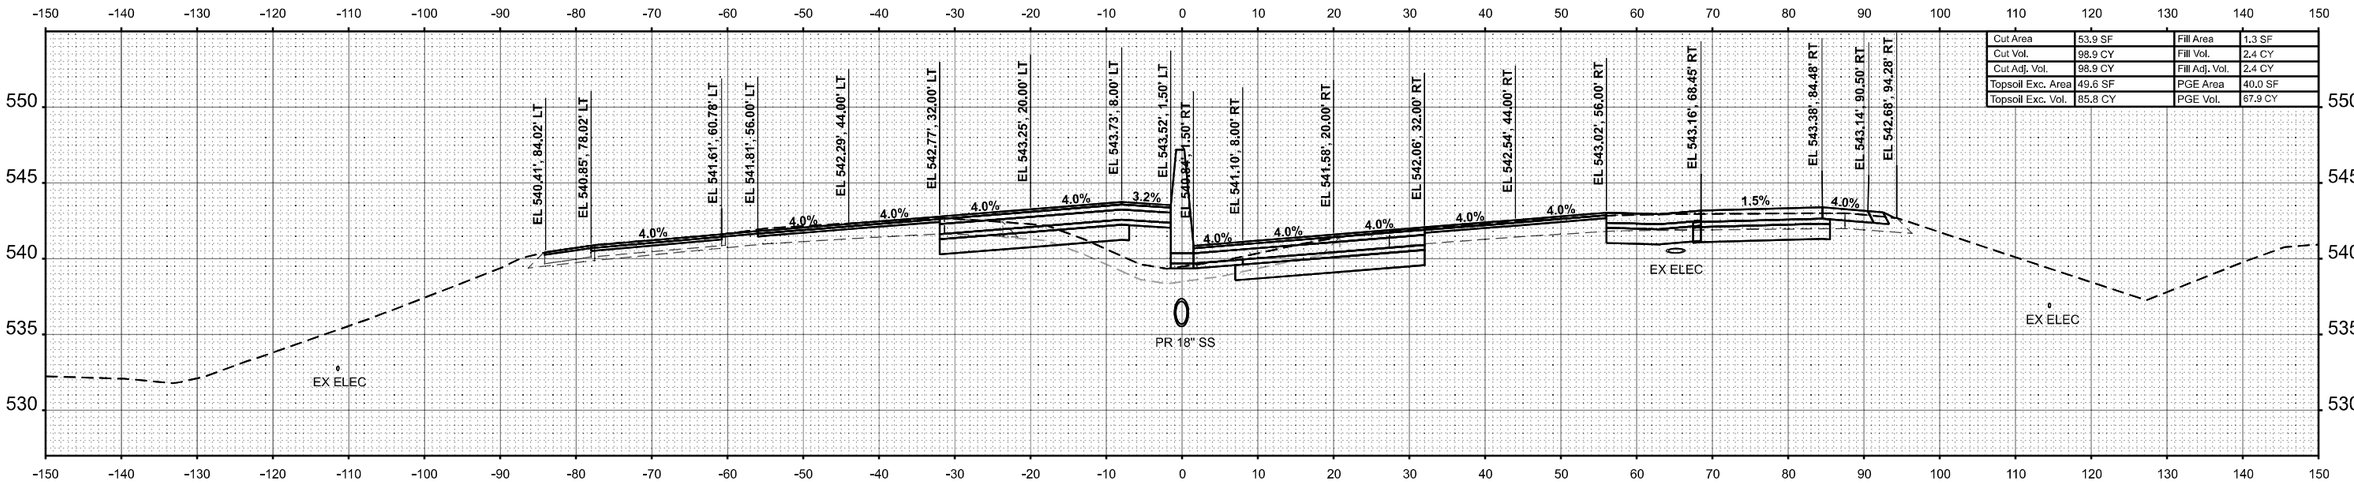

Cut Area	53.9 SF	Fill Area	1.3 SF
Cut Vol.	98.9 CY	Fill Vol.	2.4 CY
Cut Adj. Vol.	98.9 CY	Fill Adj. Vol.	2.4 CY
Topsoil Exc. Area	49.6 SF	PGE Area	40.0 SF
Topsoil Exc. Vol.	85.8 CY	PGE Vol.	67.9 CY

STA 746+50.00

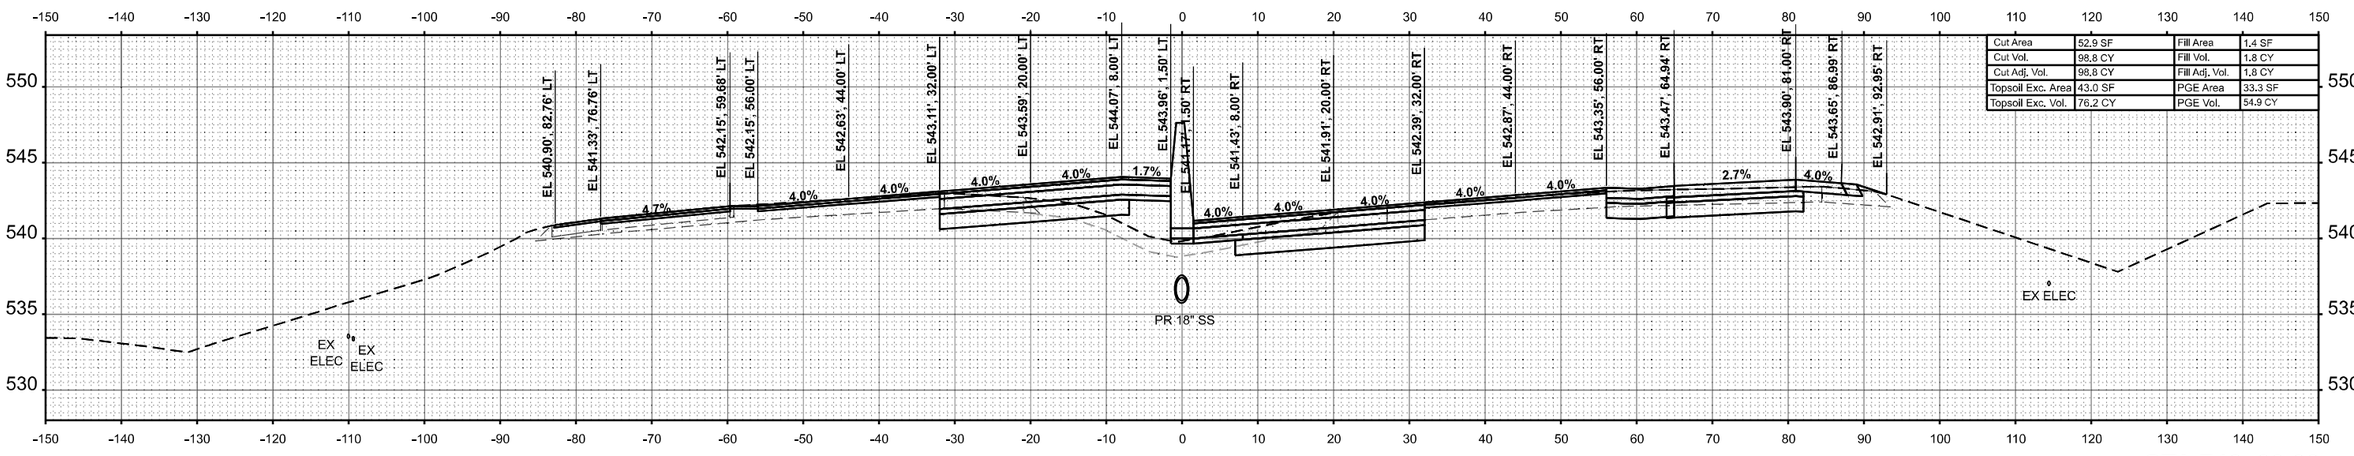

Cut Area	52.9 SF	Fill Area	1.4 SF
Cut Vol.	98.8 CY	Fill Vol.	1.8 CY
Cut Adj. Vol.	98.8 CY	Fill Adj. Vol.	1.8 CY
Topsoil Exc. Area	43.0 SF	PGE Area	33.3 SF
Topsoil Exc. Vol.	76.2 CY	PGE Vol.	54.9 CY

STA 746+00.00

ORIGINAL SURVEY		BY	DATE
	SURVEYED		
	PLOTTED		
NOTE BOOK	TEMPLATE		
	AREAS		
NO.	AREAS CHECKED		

MODEL: MWEST - 746+00.00
FILE NAME: C:\Users\jmarin\OneDrive - Farnsworth Group, Inc\Desktop\Working Project Files\64\MDGN\DS76K74+746+00.dgn

Farnsworth GROUP

USER NAME = jmarin		DESIGNED -	JJO	REVISED -	
		DRAWN -	JRM	REVISED -	
PLOT SCALE = 0.16666633 ' / In.		CHECKED -	ERB	REVISED -	
PLOT DATE = 10/16/2024		DATE -	10/15/2024	REVISED -	


STATE OF ILLINOIS
DEPARTMENT OF TRANSPORTATION

F.A.I. ROUTE 64 (I-64)
CROSS SECTIONS

SCALE: 1:10H / 1:5V | SHEET 21 OF 151 SHEETS | STA. 746+00.00 | TO STA. 746+50.00


F.A.I. RTE.	SECTION	COUNTY	TOTAL SHEETS	SHEET NO.
64	82-7WRS-2	ST CLAIR	691	516
		CONTRACT NO. 76K74		
		ILLINOIS	FED. AID PROJECT	

FINAL SURVEY		BY	DATE
	SURVEYED		
	PLOTTED		
NOTE BOOK	TEMPLATE		
	AREAS		
NO.	AREAS CHECKED		

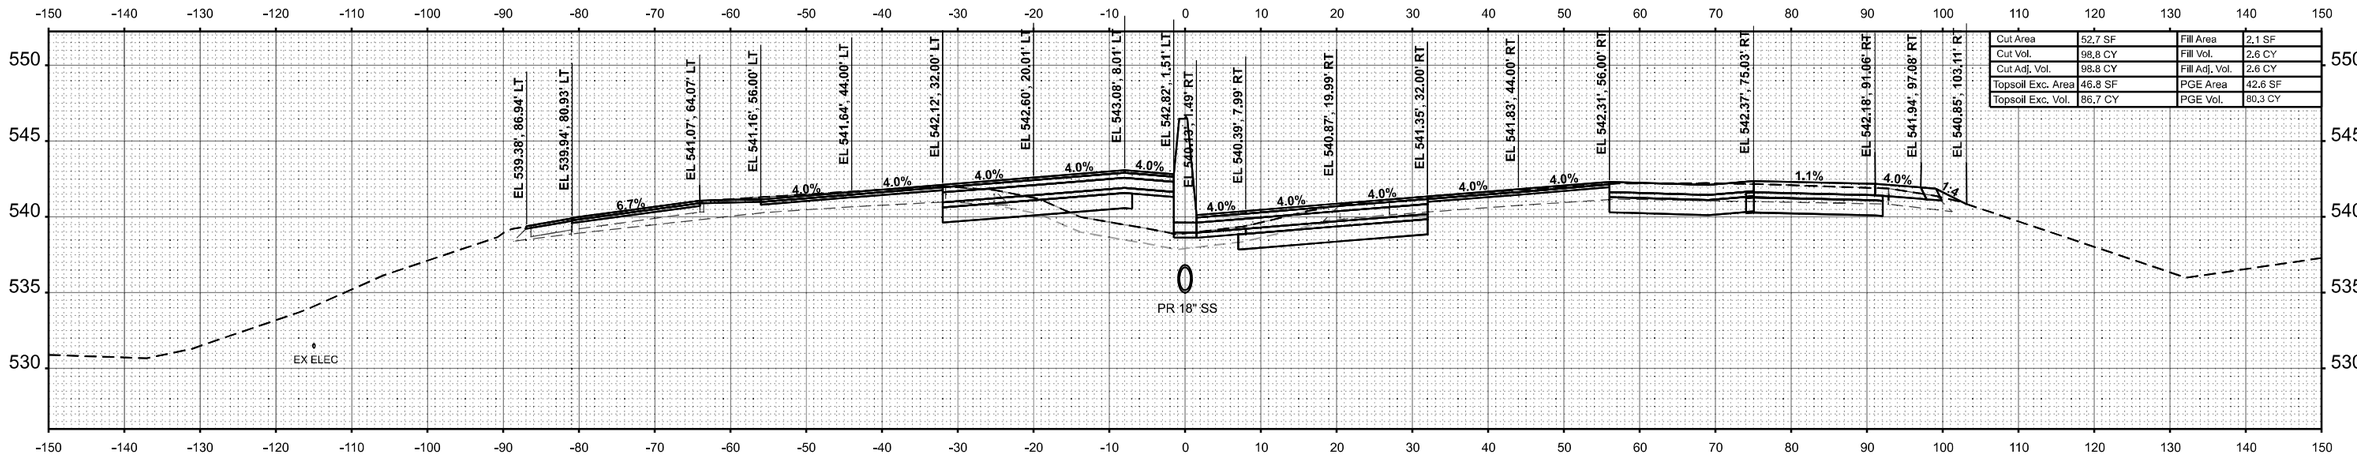

Cut Area	52.7 SF	Fill Area	2.1 SF
Cut Vol.	98.8 CY	Fill Vol.	2.6 CY
Cut Adj. Vol.	98.8 CY	Fill Adj. Vol.	2.6 CY
Topsoil Exc. Area	46.8 SF	PGE Area	42.6 SF
Topsoil Exc. Vol.	86.7 CY	PGE Vol.	80.3 CY

STA 747+50.00

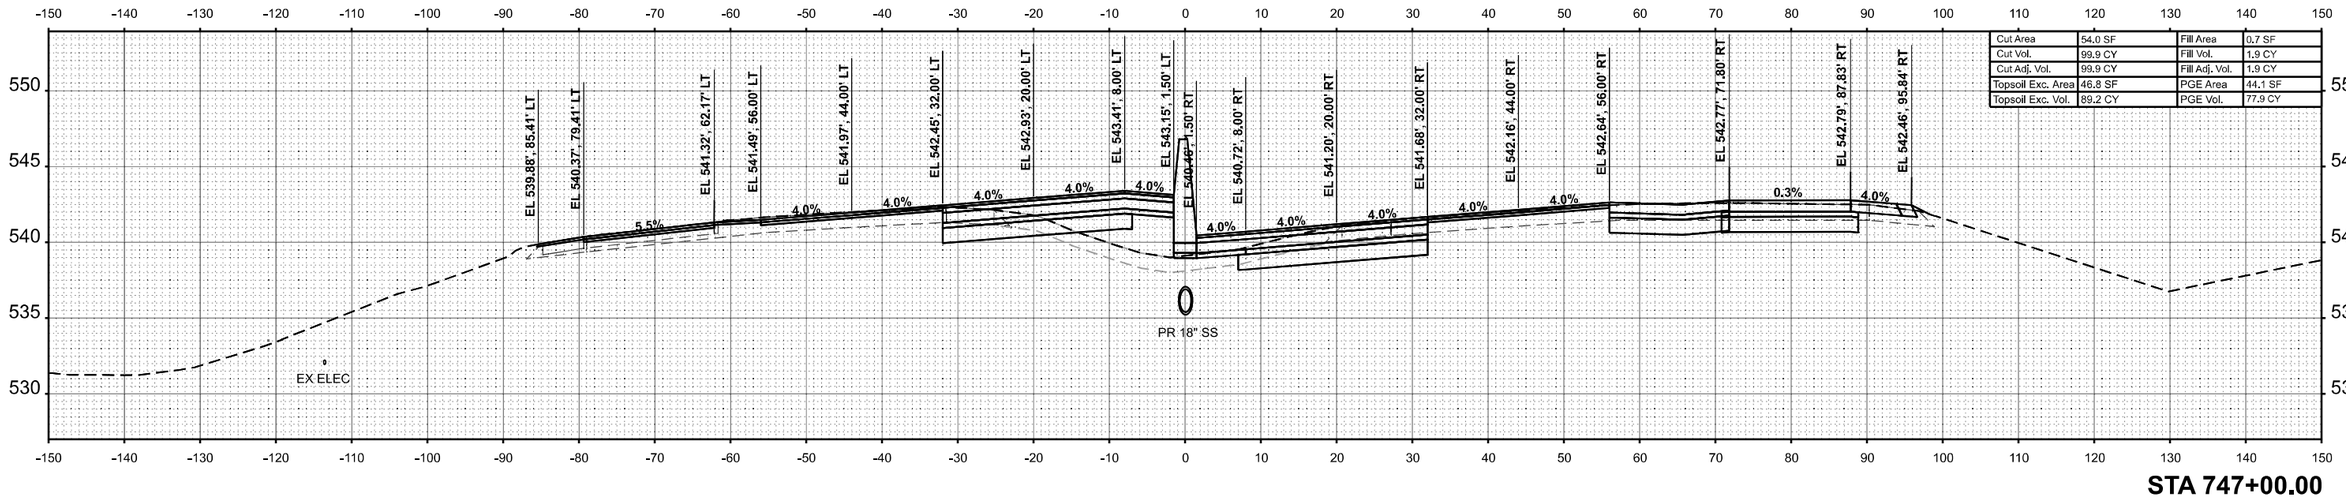

Cut Area	54.0 SF	Fill Area	0.7 SF
Cut Vol.	99.9 CY	Fill Vol.	1.9 CY
Cut Adj. Vol.	99.9 CY	Fill Adj. Vol.	1.9 CY
Topsoil Exc. Area	46.8 SF	PGE Area	44.1 SF
Topsoil Exc. Vol.	89.2 CY	PGE Vol.	77.9 CY

STA 747+00.00

ORIGINAL SURVEY		BY	DATE
	SURVEYED		
	PLOTTED		
NOTE BOOK	TEMPLATE		
	AREAS		
NO.	AREAS CHECKED		

MODEL: 864WEST - 747+00.00
FILE NAME: C:\Users\jmartin\OneDrive - Farnsworth Group, Inc\Desktop\Working Project Files\64FDOI\D876K7\edit\Xsc WideS2.dgn

Farnsworth GROUP

USER NAME = jmartin		DESIGNED - JJO		REVISED -	
		DRAWN - JRM		REVISED -	
PLOT SCALE = 0.16666633 ' / in.		CHECKED - ERB		REVISED -	
PLOT DATE = 10/16/2024		DATE - 10/15/2024		REVISED -	

STATE OF ILLINOIS
DEPARTMENT OF TRANSPORTATION


F.A.I. ROUTE 64 (I–64)
CROSS SECTIONS

SCALE: 1:10H / 1:5V | SHEET 22 OF 151 SHEETS | STA. 747+00.00 | TO STA. 747+50.00

F.A.I. RTE.	SECTION	COUNTY	TOTAL SHEETS	SHEET NO.
64	82-7WRS-2	ST CLAIR	691	517

CONTRACT NO. 76K74

ILLINOIS | FED. AID PROJECT

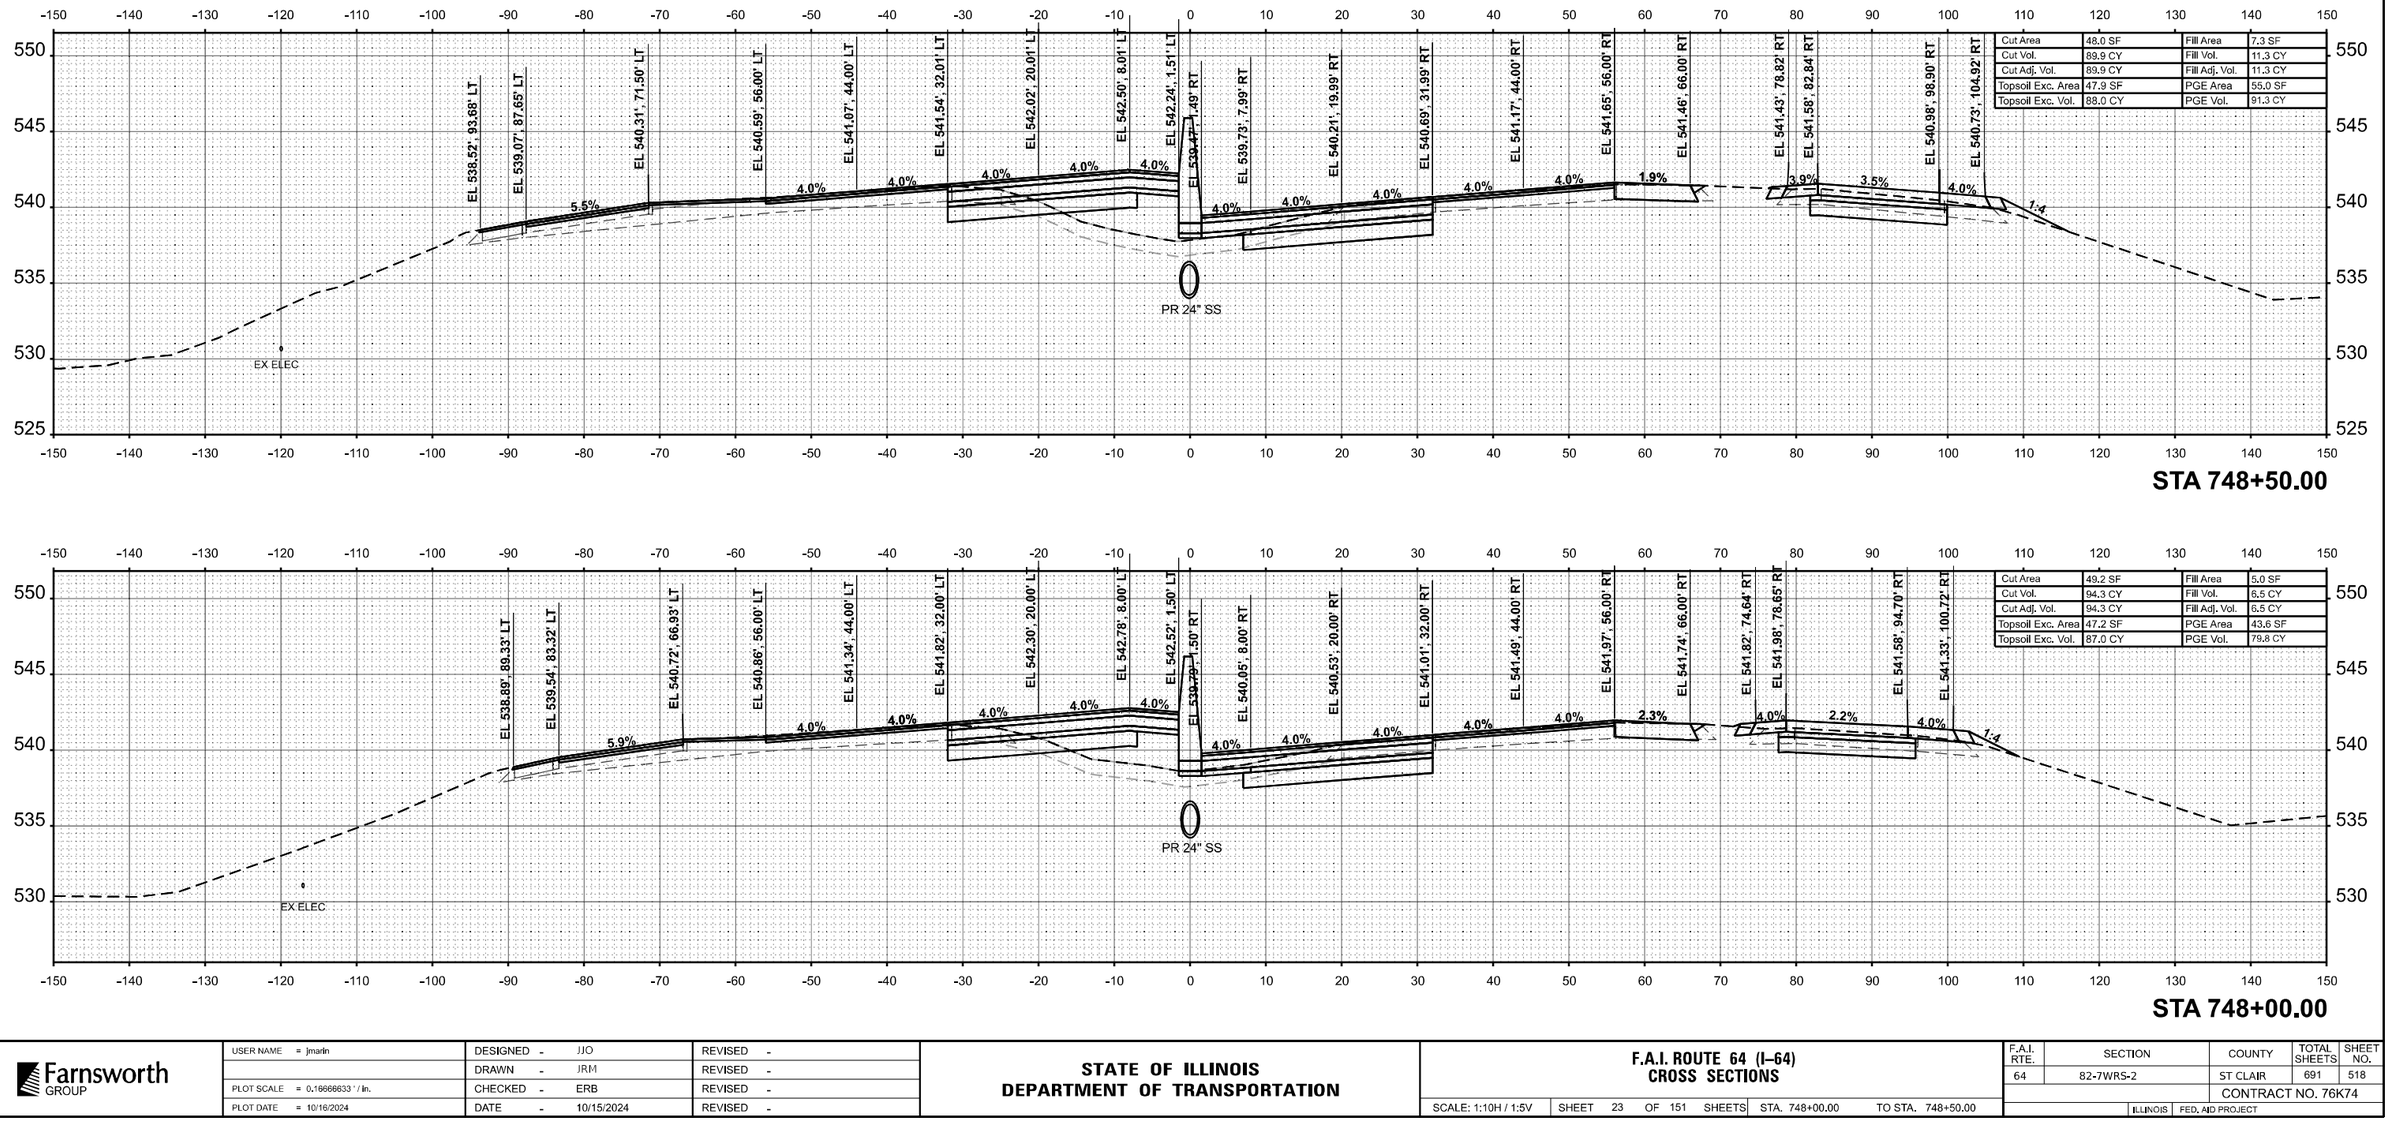

FINAL SURVEY	SURVEYED	BY	DATE
	PLOTTED		
NOTE BOOK	TEMPLATE		
NO.	AREAS		
	AREAS CHECKED		

ORIGINAL SURVEY	SURVEYED	BY	DATE
	PLOTTED		
NOTE BOOK	TEMPLATE		
NO.	AREAS		
	AREAS CHECKED		

MODEL: IM4WEST - 748+00.00
FILE NAME: C:\Users\jmarlin\OneDrive - Farnsworth Group, Inc\Desktop\Working Project Files\64\DGN\D3978K7\eshx\Xs West-2.dgn

Farnsworth GROUP


USER NAME = jmarlin	DESIGNED - JJO	REVISED -	
	DRAWN - JRM	REVISED -	
PLOT SCALE = 0.16666633 ' / In.	CHECKED - ERB	REVISED -	
PLOT DATE = 10/16/2024	DATE - 10/15/2024	REVISED -	

STATE OF ILLINOIS
DEPARTMENT OF TRANSPORTATION

F.A.I. ROUTE 64 (I–64)
CROSS SECTIONS


SCALE: 1:10H / 1:5V | SHEET 23 OF 151 SHEETS | STA. 748+00.00 | TO STA. 748+50.00

F.A.I. RTE.	SECTION	COUNTY	TOTAL SHEETS	SHEET NO.
64	82-7WRS-2	ST CLAIR	691	518
		CONTRACT NO. 76K74		
	ILLINOIS	FED. AID PROJECT		

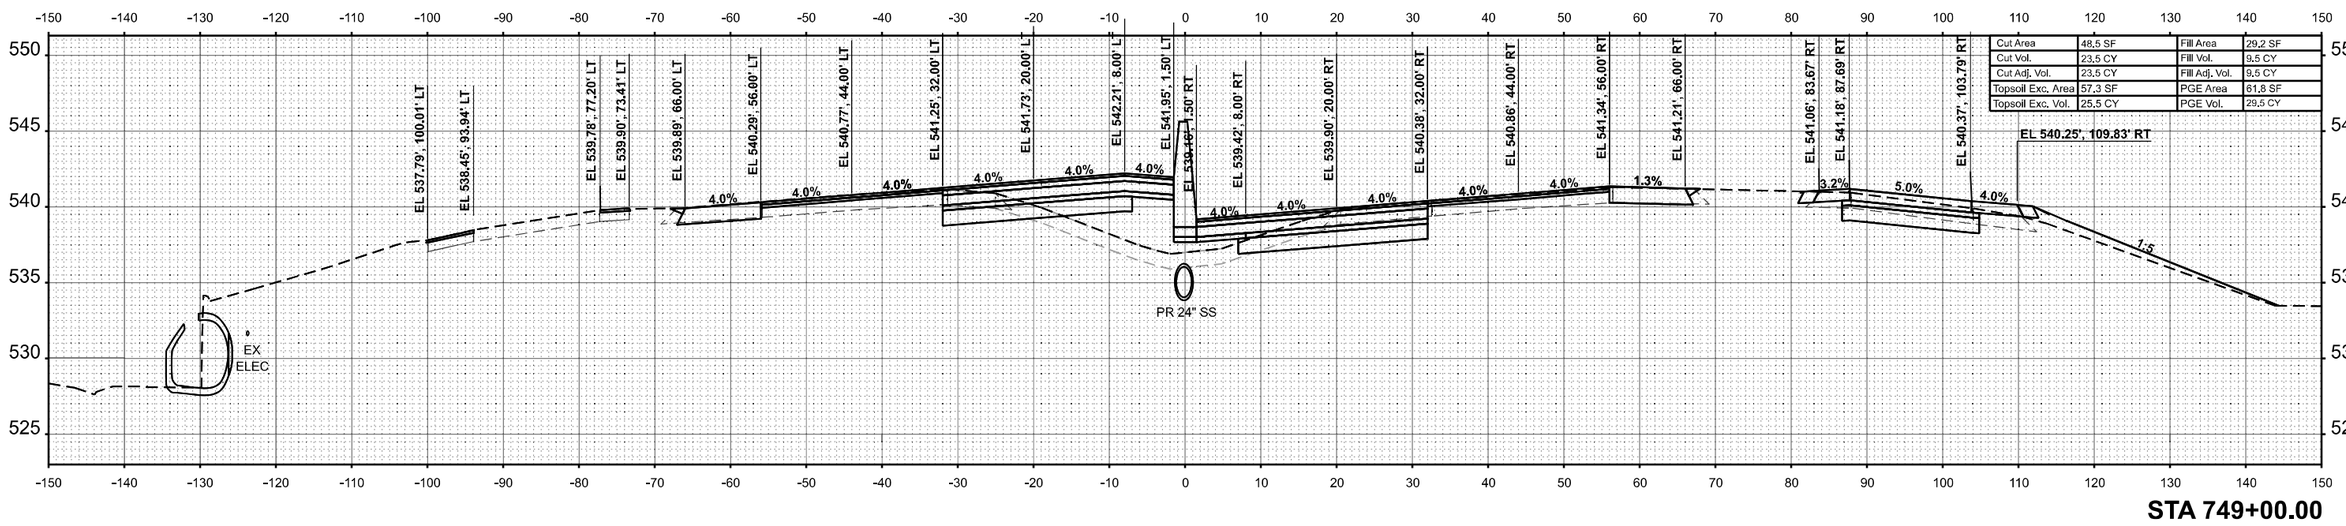

Cut Area	48,5 SF	Fill Area	29,2 SF
Cut Vol.	23,5 CY	Fill Vol.	9,5 CY
Cut Adj. Vol.	23,5 CY	Fill Adj. Vol.	9,5 CY
Topsoil Exc. Area	57,3 SF	PGE Area	61,8 SF
Topsoil Exc. Vol.	25,5 CY	PGE Vol.	29,5 CY

STA 749+00.00

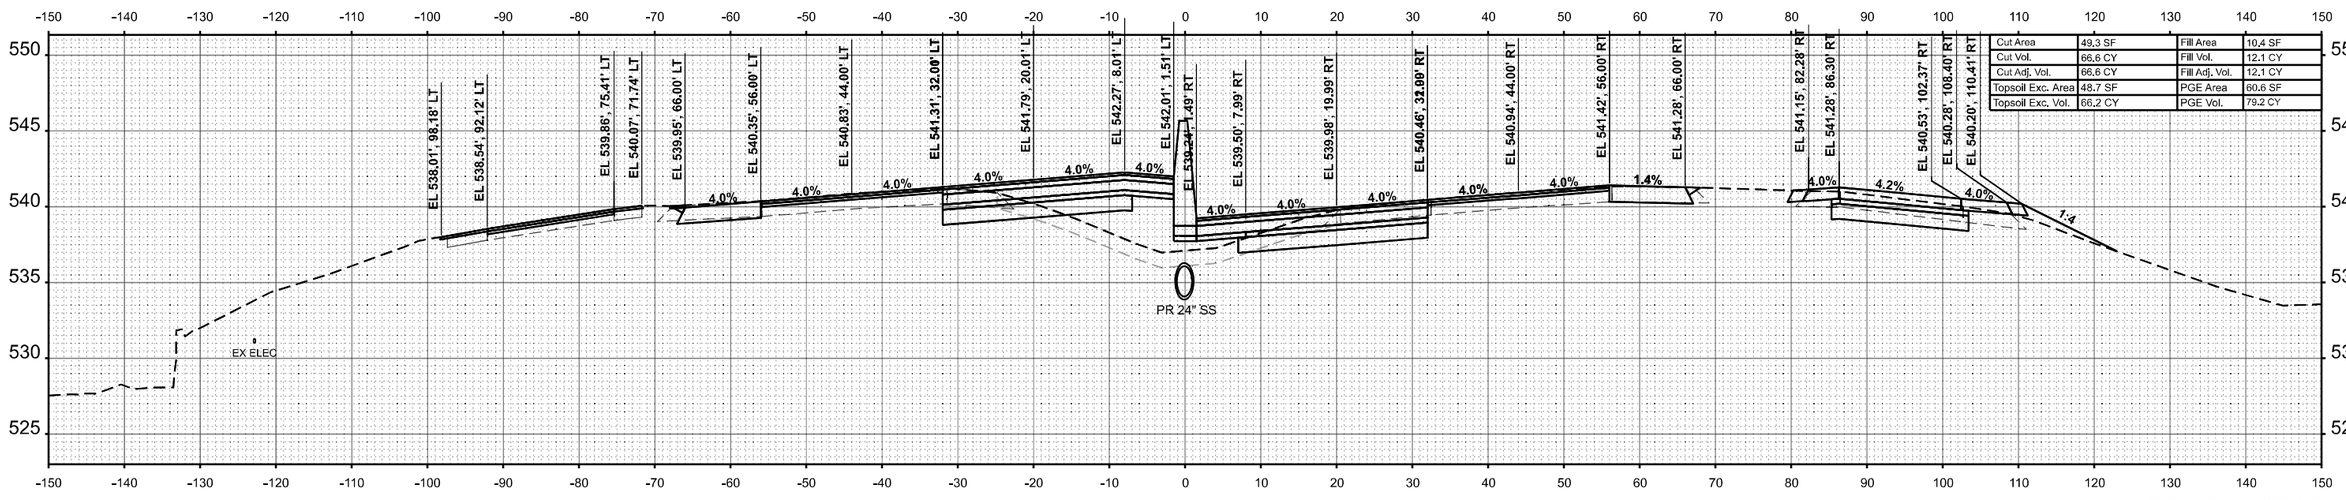

Cut Area	49,3 SF	Fill Area	10,4 SF
Cut Vol.	66,6 CY	Fill Vol.	12,1 CY
Cut Adj. Vol.	66,6 CY	Fill Adj. Vol.	12,1 CY
Topsoil Exc. Area	48,7 SF	PGE Area	60,6 SF
Topsoil Exc. Vol.	66,2 CY	PGE Vol.	79,2 CY

STA 748+87.00

FINAL SURVEY — NOTE BOOK — NO. — SURVEYED — PLOTTED — TEMPLATE — AREAS — AREAS CHECKED — BY — DATE

ORIGINAL SURVEY — NOTE BOOK — NO. — SURVEYED — PLOTTED — TEMPLATE — AREAS — AREAS CHECKED — BY — DATE

MODEL: IMWEST - 748+87.00
FILE NAME: C:\Users\marlin\OneDrive - Farnsworth Group, Inc\Desktop\Working Project Files\64\DGN\D57K74-InchXs-West-2.dgn

Farnsworth GROUP


USER NAME = jmarlin	DESIGNED - JJO	REVISED -	
	DRAWN - JRM	REVISED -	
PLOT SCALE = 0.16666633 ' / In.	CHECKED - ERB	REVISED -	
PLOT DATE = 10/16/2024	DATE - 10/15/2024	REVISED -	

STATE OF ILLINOIS
DEPARTMENT OF TRANSPORTATION

F.A.I. ROUTE 64 (I–64)
CROSS SECTIONS


SCALE: 1:10H / 1:5V | SHEET 24 OF 151 SHEETS | STA. 748+87.00 | TO STA. 749+00.00

F.A.I. RTE.	SECTION	COUNTY	TOTAL SHEETS	SHEET NO.
64	82-7WRS-2	ST CLAIR	691	519
		CONTRACT NO. 76K74		
		ILLINOIS	FED. AID PROJECT	

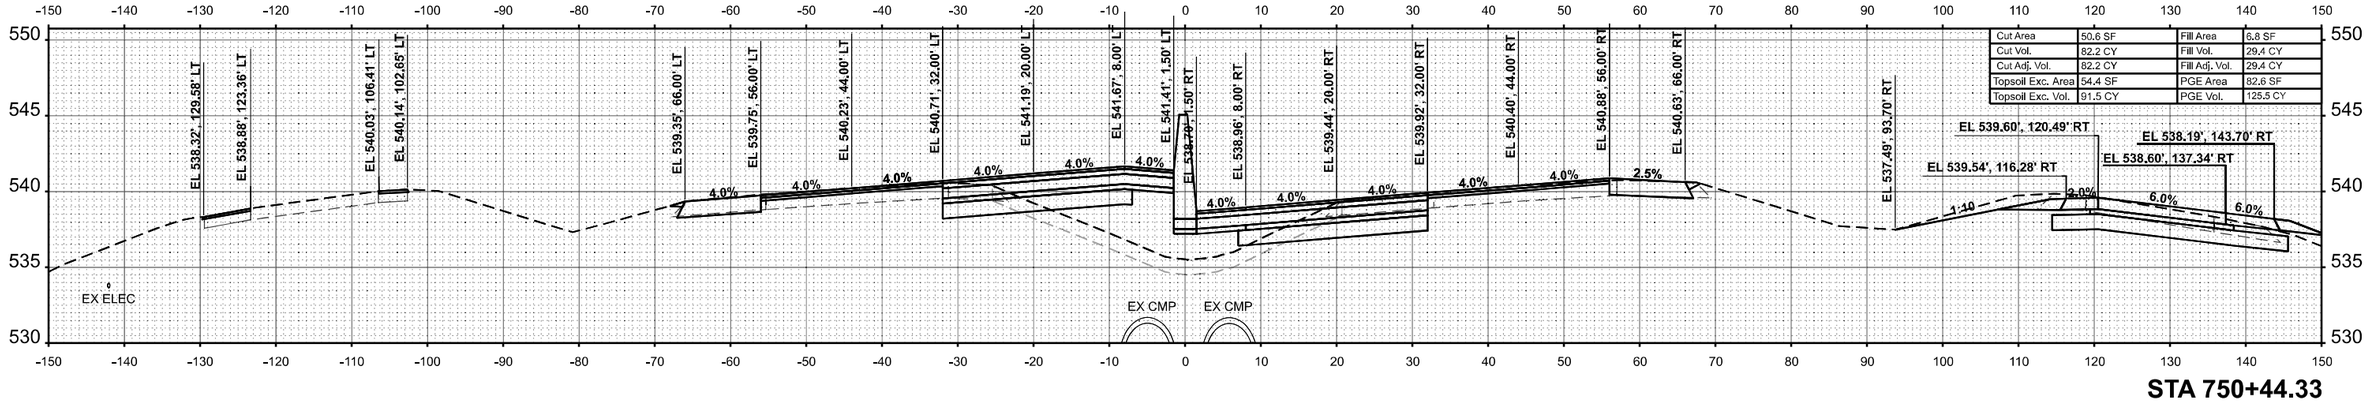


Cut Area	50.6 SF	Fill Area	6.8 SF
Cut Vol.	82.2 CY	Fill Vol.	29.4 CY
Cut Adj. Vol.	82.2 CY	Fill Adj. Vol.	29.4 CY
Topsoil Exc. Area	54.4 SF	PGE Area	82.6 SF
Topsoil Exc. Vol.	91.5 CY	PGE Vol.	125.5 CY

STA 750+44.33

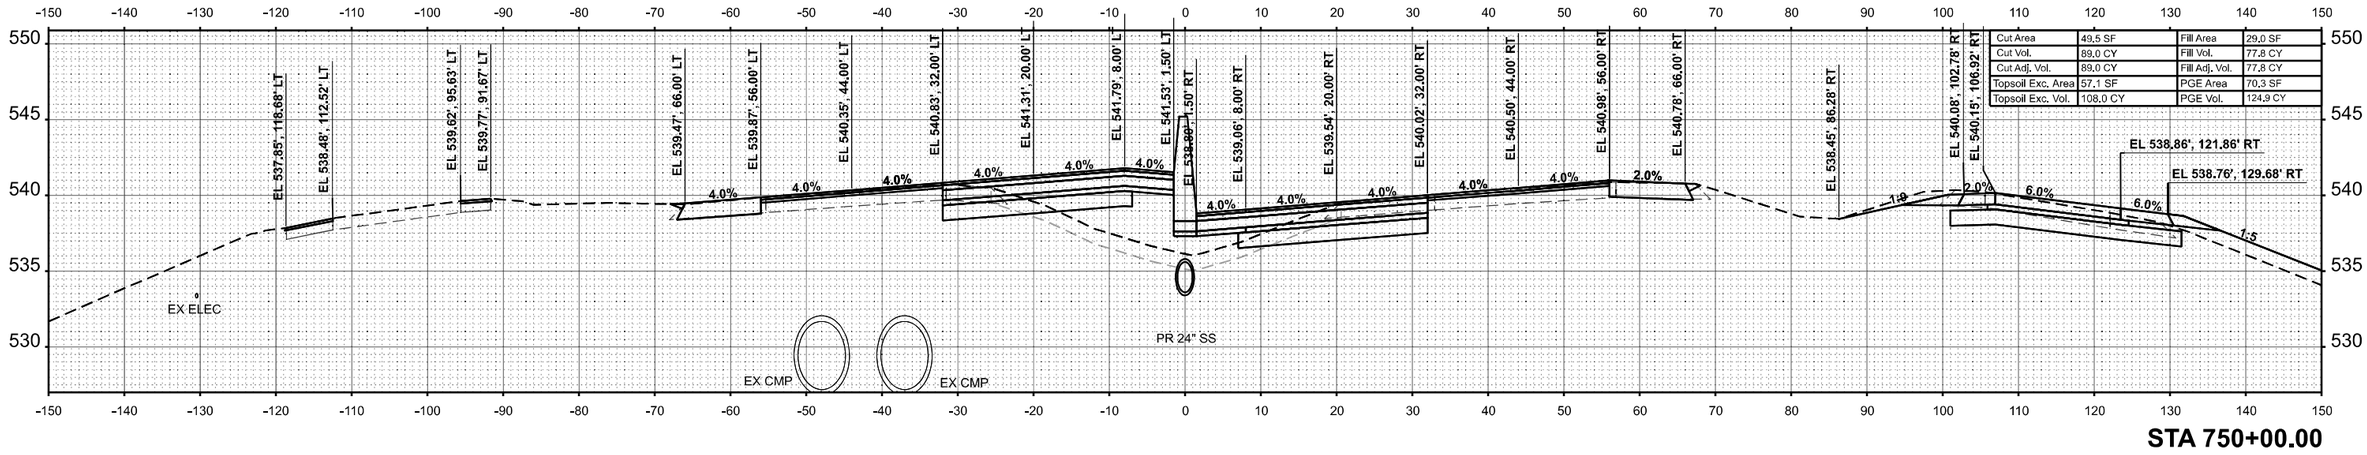

Cut Area	49.5 SF	Fill Area	29.0 SF
Cut Vol.	89.0 CY	Fill Vol.	77.8 CY
Cut Adj. Vol.	89.0 CY	Fill Adj. Vol.	77.8 CY
Topsoil Exc. Area	57.1 SF	PGE Area	70.3 SF
Topsoil Exc. Vol.	108.0 CY	PGE Vol.	124.9 CY

STA 750+00.00

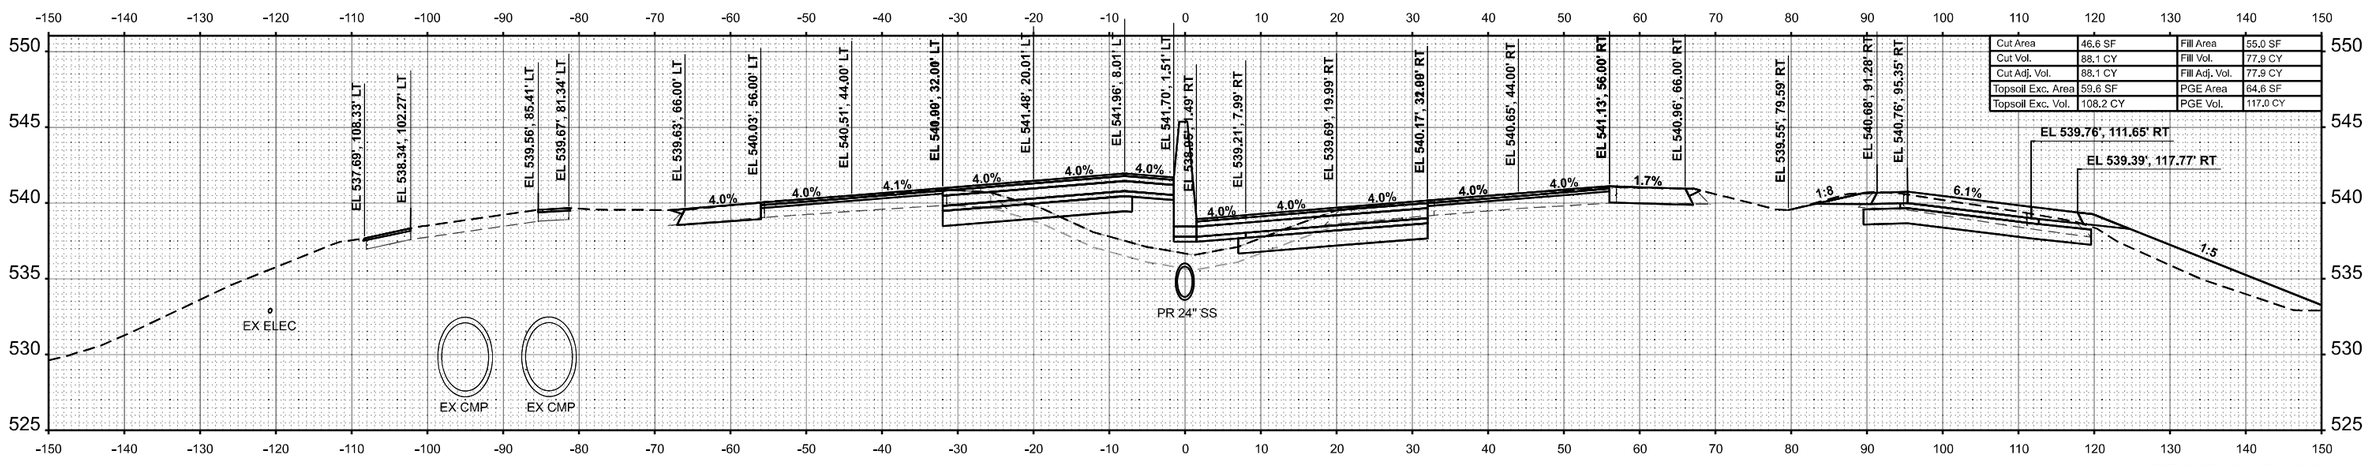

Cut Area	46.6 SF	Fill Area	55.0 SF
Cut Vol.	88.1 CY	Fill Vol.	77.9 CY
Cut Adj. Vol.	88.1 CY	Fill Adj. Vol.	77.9 CY
Topsoil Exc. Area	59.6 SF	PGE Area	64.6 SF
Topsoil Exc. Vol.	108.2 CY	PGE Vol.	117.0 CY

STA 749+50.00

FINAL SURVEY — SURVEYED — PLOTTED — TEMPLATE — AREAS — AREAS CHECKED — NOTE BOOK — NO. — BY — DATE

ORIGINAL SURVEY — SURVEYED — PLOTTED — TEMPLATE — AREAS — AREAS CHECKED — NOTE BOOK — NO. — BY — DATE

MODEL: IMWEST - 749+50.00
FILE NAME: C:\Users\jmartin\OneDrive - Farnsworth Group, Inc\Desktop\Working Project Files\64\DGN\D57K74-Hi-NXs-Wide2.dgn

Farnsworth GROUP


USER NAME = jmartin	DESIGNED - JJO	REVISED -	
	DRAWN - JRM	REVISED -	
PLOT SCALE = 0.16666633 ' / In.	CHECKED - ERB	REVISED -	
PLOT DATE = 10/16/2024	DATE - 10/15/2024	REVISED -	

STATE OF ILLINOIS
DEPARTMENT OF TRANSPORTATION


F.A.I. ROUTE 64 (I–64)
CROSS SECTIONS

SCALE: 1:10H / 1:5V | SHEET 25 OF 151 SHEETS | STA. 749+50.00 | TO STA. 750+44.33


F.A.I. RTE.	SECTION	COUNTY	TOTAL SHEETS	SHEET NO.
64	82-7WRS-2	ST CLAIR	691	520
		CONTRACT NO. 76K74		
		ILLINOIS	FED. AID PROJECT	

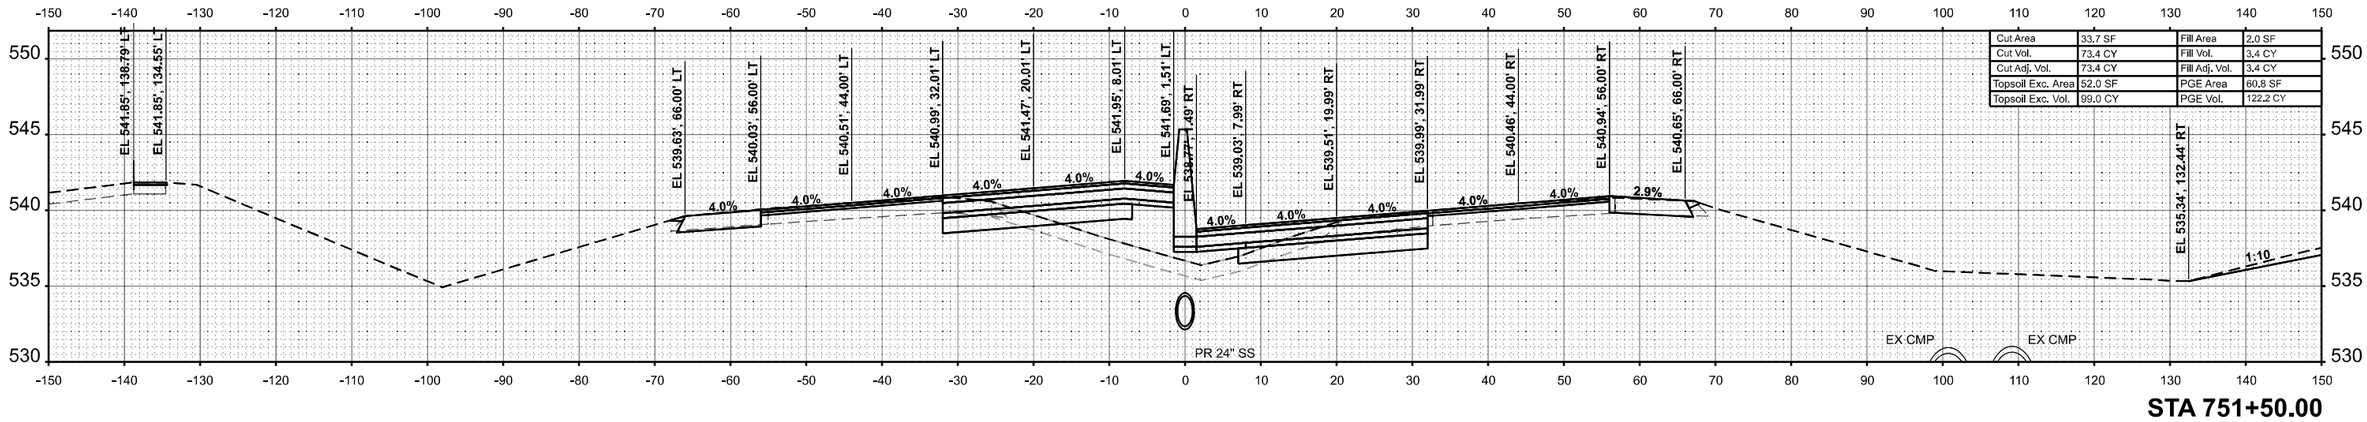

STA 751+50.00

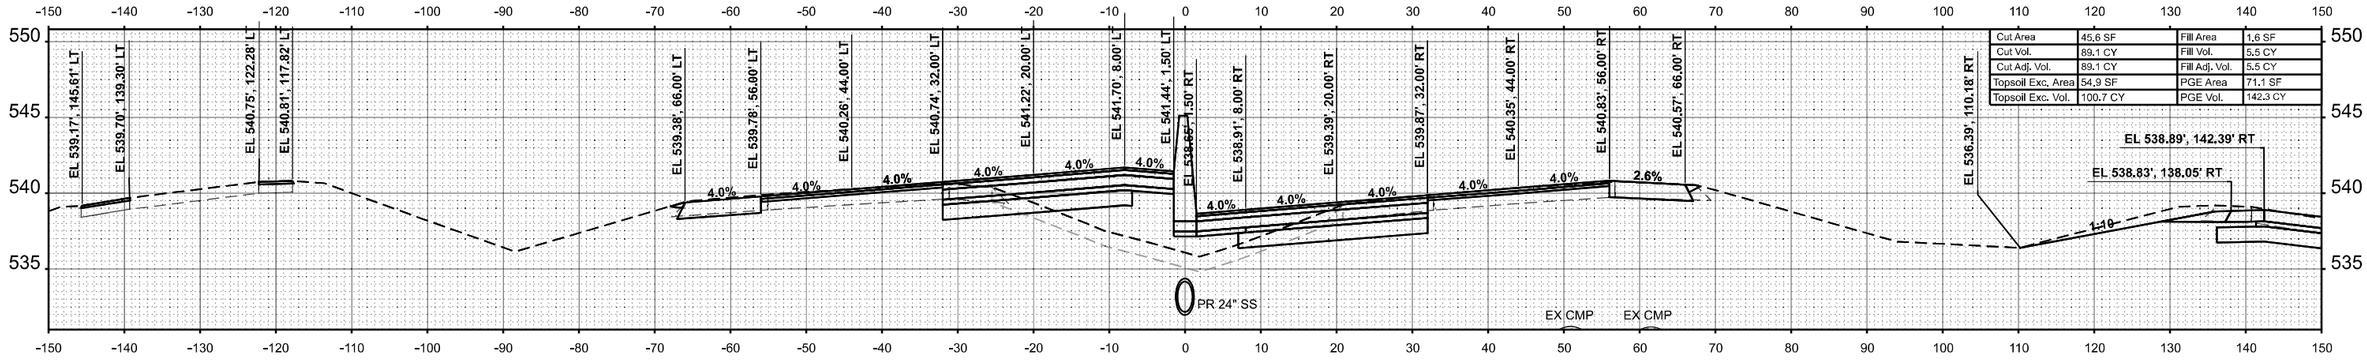

STA 751+00.00

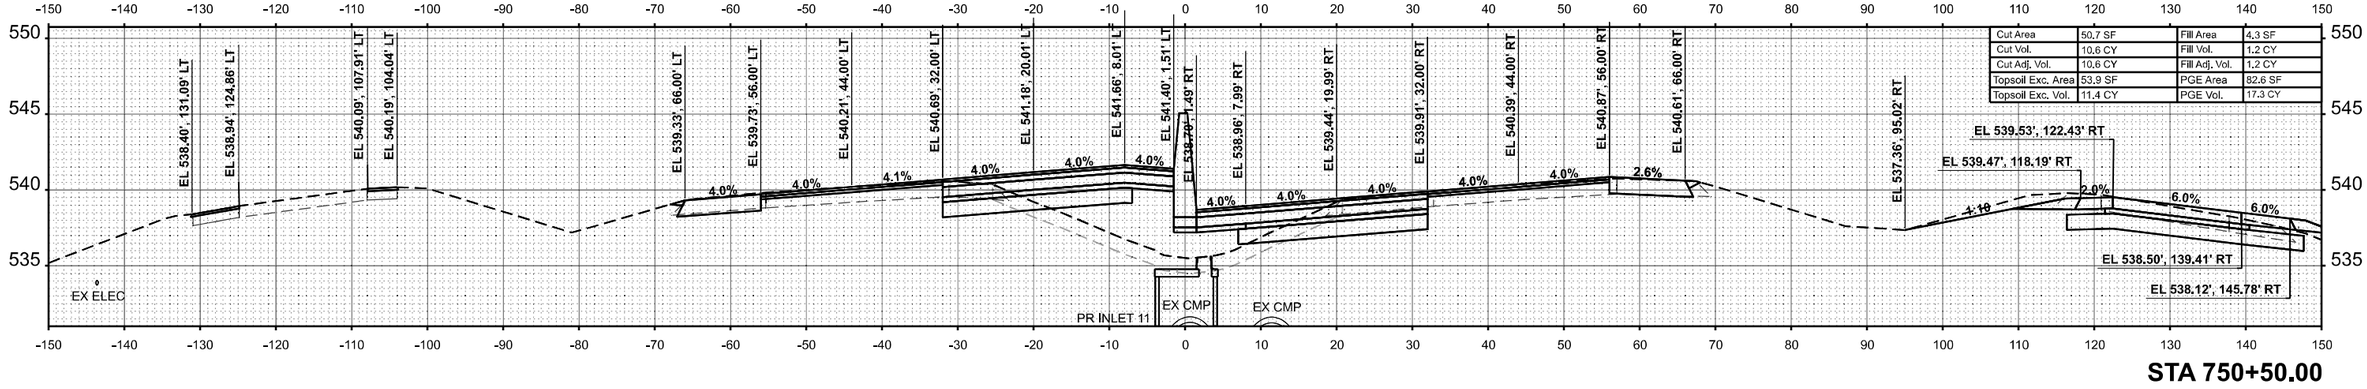

STA 750+50.00

FINAL SURVEY	BY	DATE
SURVEYED		
PLOTTED		
TEMPLATE		
AREAS		
NOTE BOOK	AREAS CHECKED	
NO.		

ORIGINAL SURVEY	BY	DATE
SURVEYED		
PLOTTED		
TEMPLATE		
AREAS		
NOTE BOOK	AREAS CHECKED	
NO.		

MODEL: MWEST - 750+50.00
FILE NAME: C:\Users\jmarin\OneDrive - Farnsworth Group, Inc\Desktop\Working Project Files\64DGN\D87674-sht-hor-Xsc Wide2.dgn

Farnsworth GROUP

USER NAME = jmarin	DESIGNED - JJO	REVISED -	
	DRAWN - JRM	REVISED -	
PLOT SCALE = 0.16666633 ' / In.	CHECKED - ERB	REVISED -	
PLOT DATE = 10/16/2024	DATE - 10/15/2024	REVISED -	


STATE OF ILLINOIS
DEPARTMENT OF TRANSPORTATION

F.A.I. ROUTE 64 (I–64)
CROSS SECTIONS

SCALE: 1:10H / 1:5V | SHEET 26 OF 151 SHEETS | STA. 764+50.00 | TO STA. 765+00.00


F.A.I. RTE.	SECTION	COUNTY	TOTAL SHEETS	SHEET NO.
64	82-7WRS-2	ST CLAIR	691	521
		CONTRACT NO. 76K74		
	ILLINOIS	FED. AID PROJECT		

FINAL SURVEY		BY	DATE
	SURVEYED		
	PLOTTED		
NOTE BOOK	TEMPLATE		
	AREAS		
NO.	AREAS CHECKED		

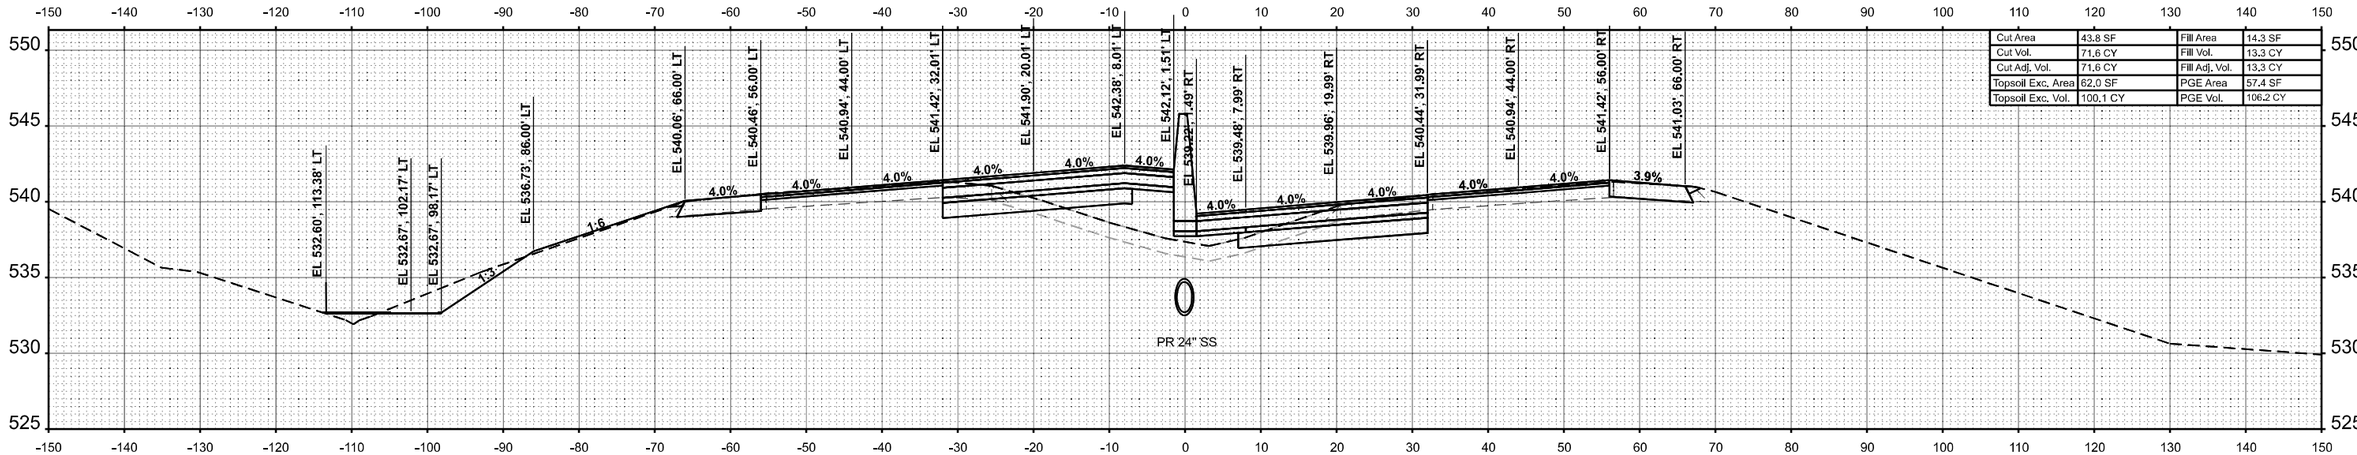

Cut Area	43.8 SF	Fill Area	14.3 SF
Cut Vol.	71.6 CY	Fill Vol.	13.3 CY
Cut Adj. Vol.	71.6 CY	Fill Adj. Vol.	13.3 CY
Topsoil Exc. Area	62.0 SF	PGE Area	57.4 SF
Topsoil Exc. Vol.	100.1 CY	PGE Vol.	106.2 CY

STA 752+50.00

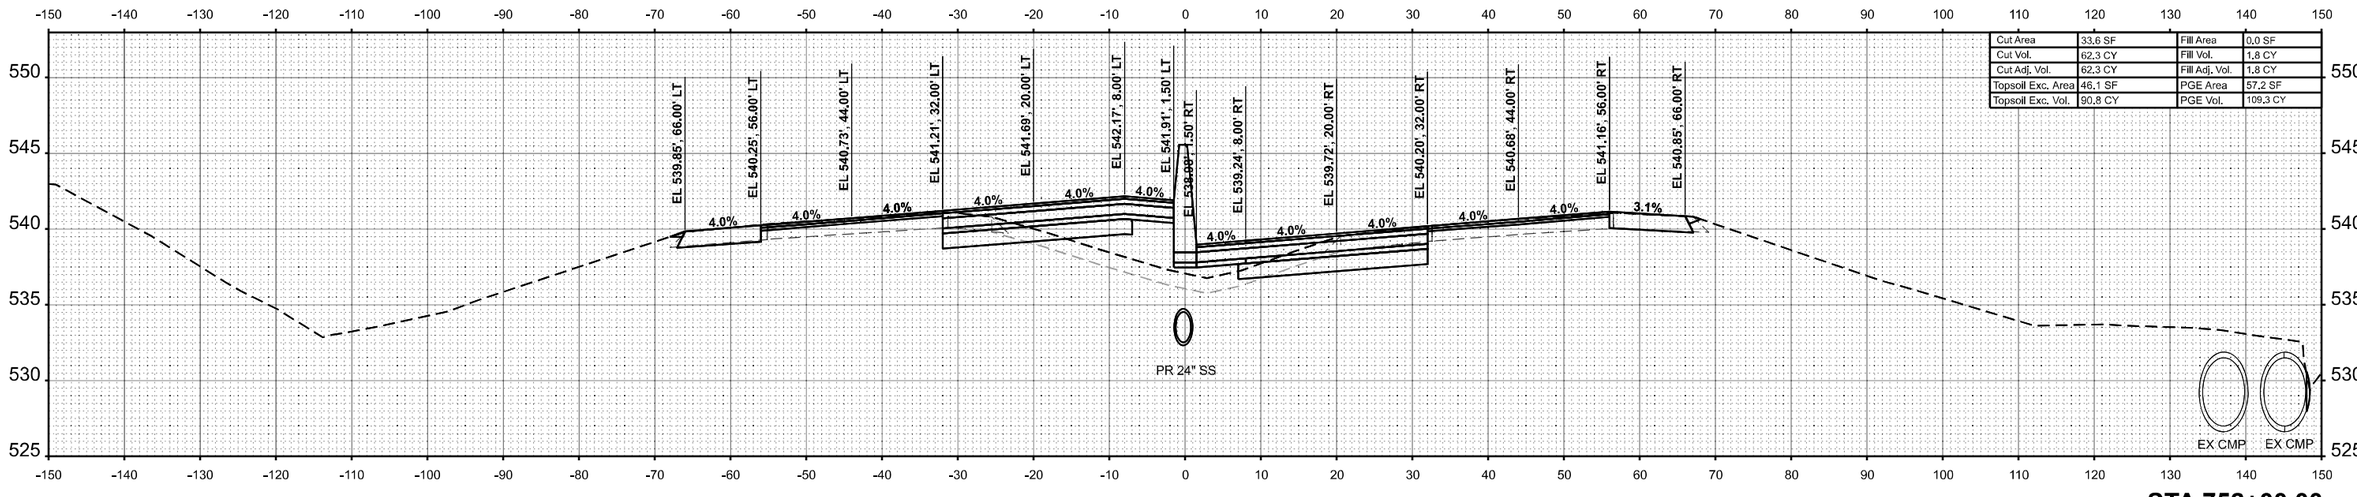

Cut Area	33.6 SF	Fill Area	0.0 SF
Cut Vol.	62.3 CY	Fill Vol.	1.8 CY
Cut Adj. Vol.	62.3 CY	Fill Adj. Vol.	1.8 CY
Topsoil Exc. Area	46.1 SF	PGE Area	57.2 SF
Topsoil Exc. Vol.	90.8 CY	PGE Vol.	109.3 CY

STA 752+00.00

ORIGINAL SURVEY		BY	DATE
	SURVEYED		
	PLOTTED		
NOTE BOOK	TEMPLATE		
	AREAS		
NO.	AREAS CHECKED		

MODEL: IM4WEST - 752+00.00
FILE NAME: C:\Users\jmarlin\OneDrive - Farnsworth Group, Inc\Desktop\Working Project Files\64\DGN\D3R7IK7\e4nJvXzs.Westx2.dgn

Farnsworth GROUP

USER NAME = jmarlin	DESIGNED - JJO	REVISED -	
	DRAWN - JRM	REVISED -	
PLOT SCALE = 0.16666633 ' / In.	CHECKED - ERB	REVISED -	
PLOT DATE = 10/15/2024	DATE - 10/15/2024	REVISED -	


STATE OF ILLINOIS
DEPARTMENT OF TRANSPORTATION

F.A.I. ROUTE 64 (I–64)
CROSS SECTIONS

SCALE: 1:10H / 1:5V | SHEET 27 OF 151 SHEETS | STA. 752+00.00 | TO STA. 752+50.00


F.A.I. RTE.	SECTION	COUNTY	TOTAL SHEETS	SHEET NO.
64	82-7WRS-2	ST CLAIR	691	522
		CONTRACT NO. 76K74		
		ILLINOIS	FED. AID PROJECT	

FINAL SURVEY		BY	DATE
	SURVEYED		
	PLOTTED		
NOTE BOOK	TEMPLATE		
	AREAS		
NO.	AREAS CHECKED		

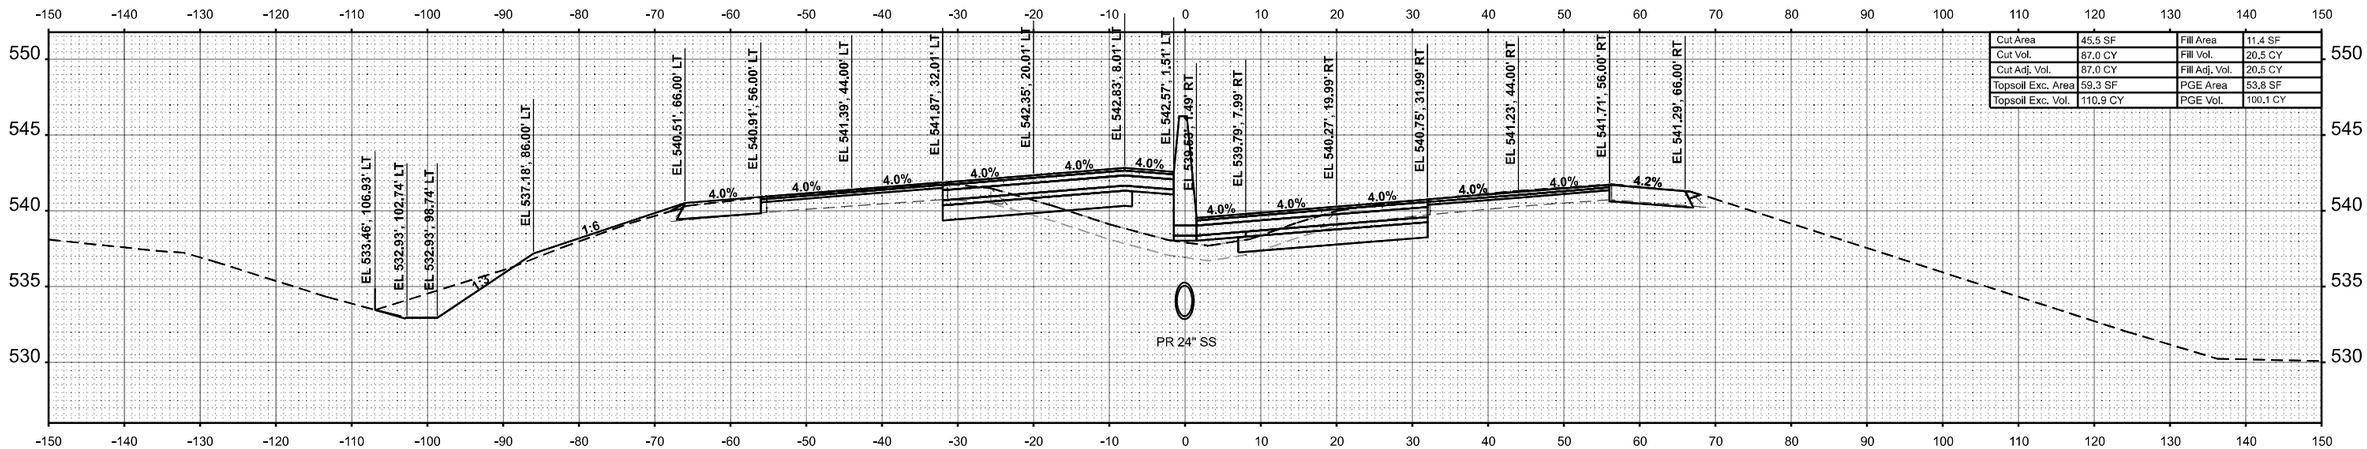

Cut Area	45.5 SF	Fill Area	11.4 SF
Cut Vol.	87.0 CY	Fill Vol.	20.5 CY
Cut Adj. Vol.	87.0 CY	Fill Adj. Vol.	20.5 CY
Topsoil Exc. Area	59.3 SF	PGE Area	53.8 SF
Topsoil Exc. Vol.	110.9 CY	PGE Vol.	100.1 CY

STA 753+50.00

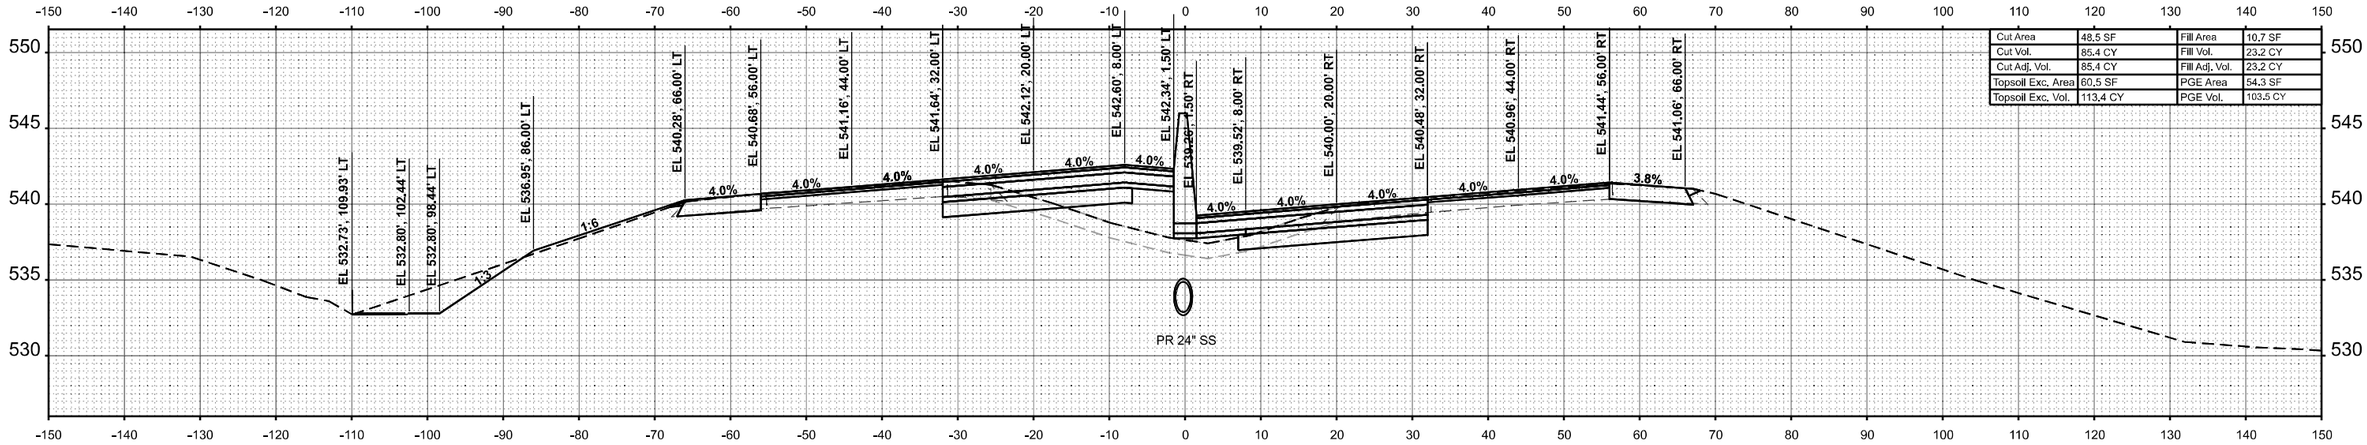

Cut Area	48.5 SF	Fill Area	10.7 SF
Cut Vol.	85.4 CY	Fill Vol.	23.2 CY
Cut Adj. Vol.	85.4 CY	Fill Adj. Vol.	23.2 CY
Topsoil Exc. Area	60.5 SF	PGE Area	54.3 SF
Topsoil Exc. Vol.	113.4 CY	PGE Vol.	103.5 CY

STA 753+00.00

ORIGINAL SURVEY		BY	DATE
	SURVEYED		
	PLOTTED		
NOTE BOOK	TEMPLATE		
	AREAS		
NO.	AREAS CHECKED		

MODEL: MWEST - 753+00.00
FILE NAME: C:\Users\jmartin\OneDrive - Farnsworth Group, Inc\Desktop\Working Project Files\64\D\CIVIL\D076K74-Hwb0Xsc Wide2.dgn

Farnsworth GROUP

USER NAME = jmartin		DESIGNED -	JJO	REVISED -	
		DRAWN -	JRM	REVISED -	
PLOT SCALE = 0.16666633 ' / In.		CHECKED -	ERB	REVISED -	
PLOT DATE = 10/16/2024		DATE -	10/15/2024	REVISED -	


STATE OF ILLINOIS
DEPARTMENT OF TRANSPORTATION

F.A.I. ROUTE 64 (I–64)
CROSS SECTIONS

SCALE: 1:10H / 1:5V | SHEET 28 OF 151 SHEETS | STA. 753+00.00 | TO STA. 753+50.00


F.A.I. RTE.	SECTION	COUNTY	TOTAL SHEETS	SHEET NO.
64	82-7WRS-2	ST CLAIR	691	523
		CONTRACT NO. 76K74		
	ILLINOIS	FED. AID PROJECT		

FINAL SURVEY	BY	DATE
SURVEYED		
PLOTTED		
NOTE BOOK	TEMPLATE	
NO.	AREAS	
	AREAS CHECKED	

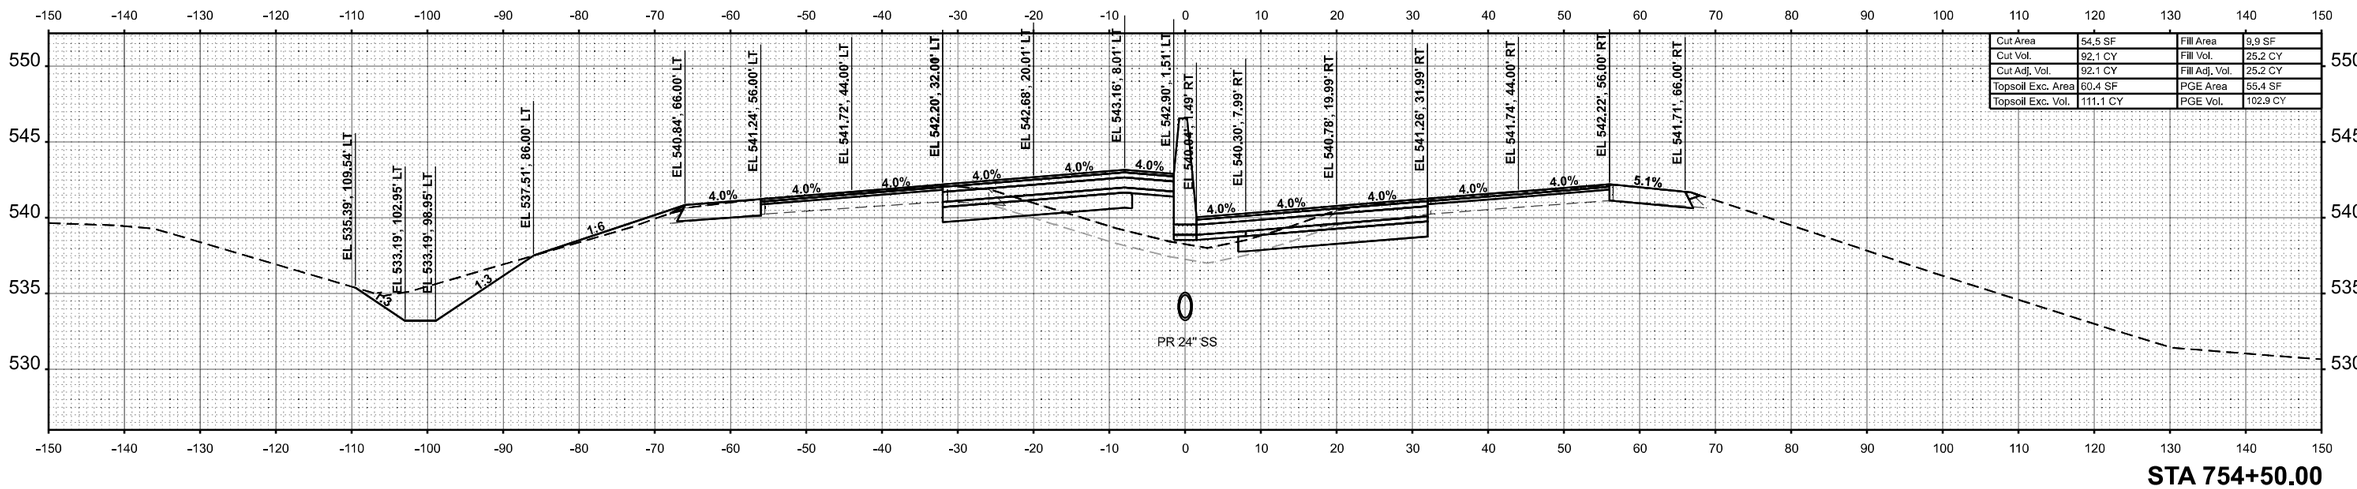

Cut Area	54.5 SF	Fill Area	9.9 SF
Cut Vol.	92.1 CY	Fill Vol.	25.2 CY
Cut Adj. Vol.	92.1 CY	Fill Adj. Vol.	25.2 CY
Topsoil Exc. Area	60.4 SF	PGE Area	55.4 SF
Topsoil Exc. Vol.	111.1 CY	PGE Vol.	102.9 CY

STA 754+50.00

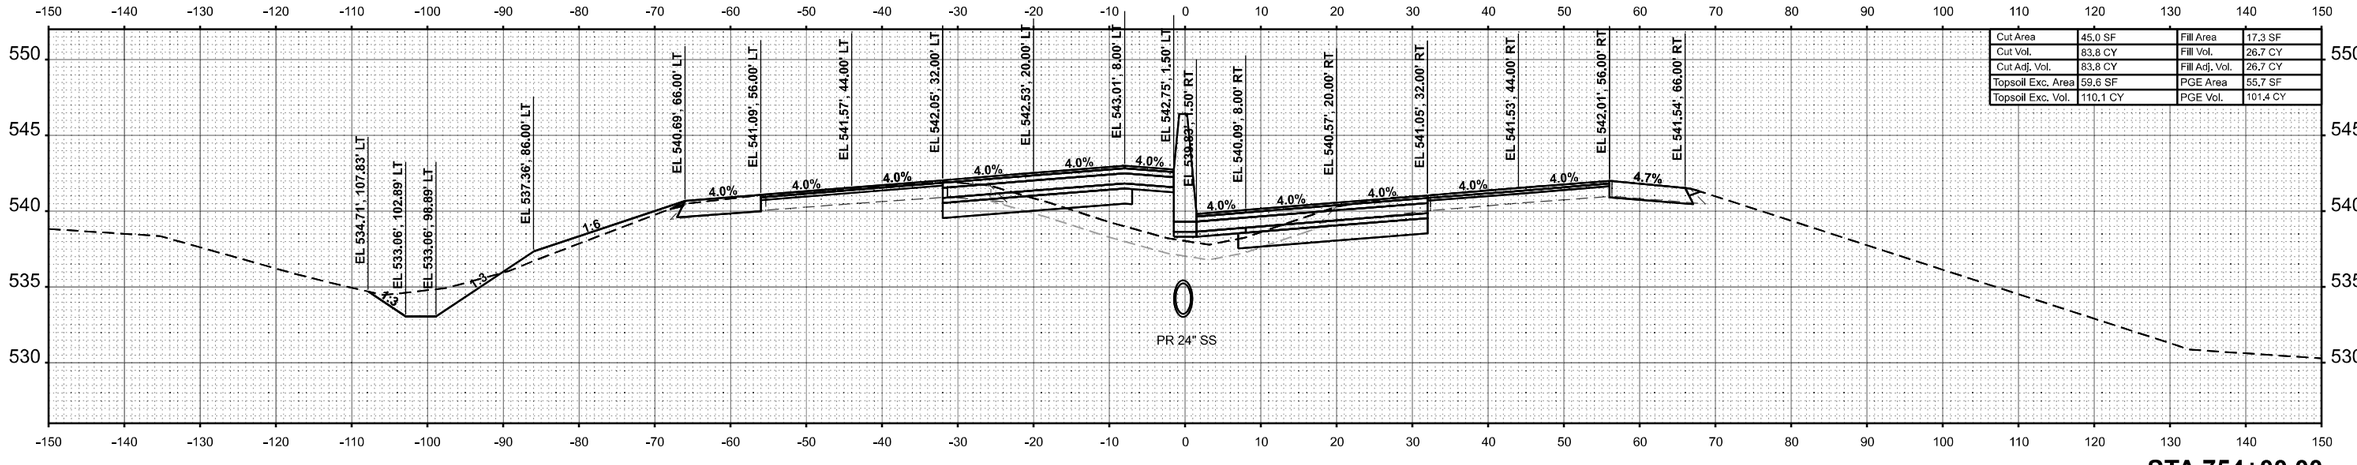

Cut Area	45.0 SF	Fill Area	17.3 SF
Cut Vol.	83.8 CY	Fill Vol.	26.7 CY
Cut Adj. Vol.	83.8 CY	Fill Adj. Vol.	26.7 CY
Topsoil Exc. Area	59.6 SF	PGE Area	55.7 SF
Topsoil Exc. Vol.	110.1 CY	PGE Vol.	101.4 CY

STA 754+00.00

ORIGINAL SURVEY	BY	DATE
SURVEYED		
PLOTTED		
NOTE BOOK	TEMPLATE	
NO.	AREAS	
	AREAS CHECKED	

MODEL: I64WEST - 754+00.00
FILE NAME: C:\Users\jmarlin\OneDrive - Farnsworth Group, Inc\Desktop\Working Project Files\I-64\DGN\D97BKT4ehcfx1sc WestHCdgn

Farnsworth GROUP


USER NAME = jmarlin	DESIGNED - JJO	REVISED -			
	DRAWN - JRM	REVISED -			
PLOT SCALE = 0.16666633 ' / In.	CHECKED - ERB	REVISED -			
PLOT DATE = 10/16/2024	DATE - 10/15/2024	REVISED -			

STATE OF ILLINOIS
DEPARTMENT OF TRANSPORTATION

F.A.I. ROUTE 64 (I–64)
CROSS SECTIONS


SCALE: 1:10H / 1:5V | SHEET 29 OF 151 SHEETS | STA. 754+00.00 | TO STA. 754+50.00

F.A.I. RTE.	SECTION	COUNTY	TOTAL SHEETS	SHEET NO.
64	82-7WRS-2	ST CLAIR	691	524
		CONTRACT NO. 76K74		
		ILLINOIS	FED. AID PROJECT	

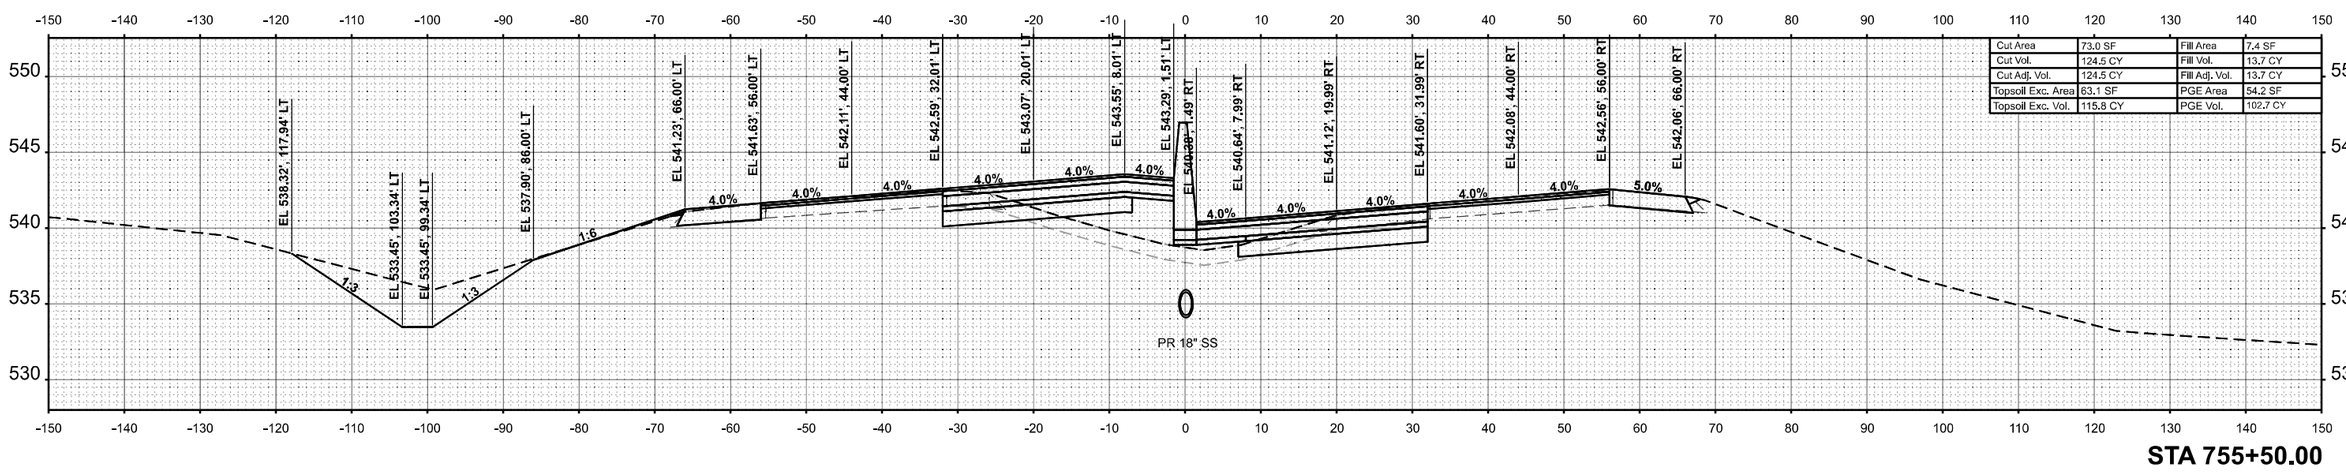

Cut Area	73.0 SF	Fill Area	7.4 SF
Cut Vol.	124.5 CY	Fill Vol.	13.7 CY
Cut Adj. Vol.	124.5 CY	Fill Adj. Vol.	13.7 CY
Topsoil Exc. Area	63.1 SF	PGE Area	54.2 SF
Topsoil Exc. Vol.	115.8 CY	PGE Vol.	102.7 CY

STA 755+50.00

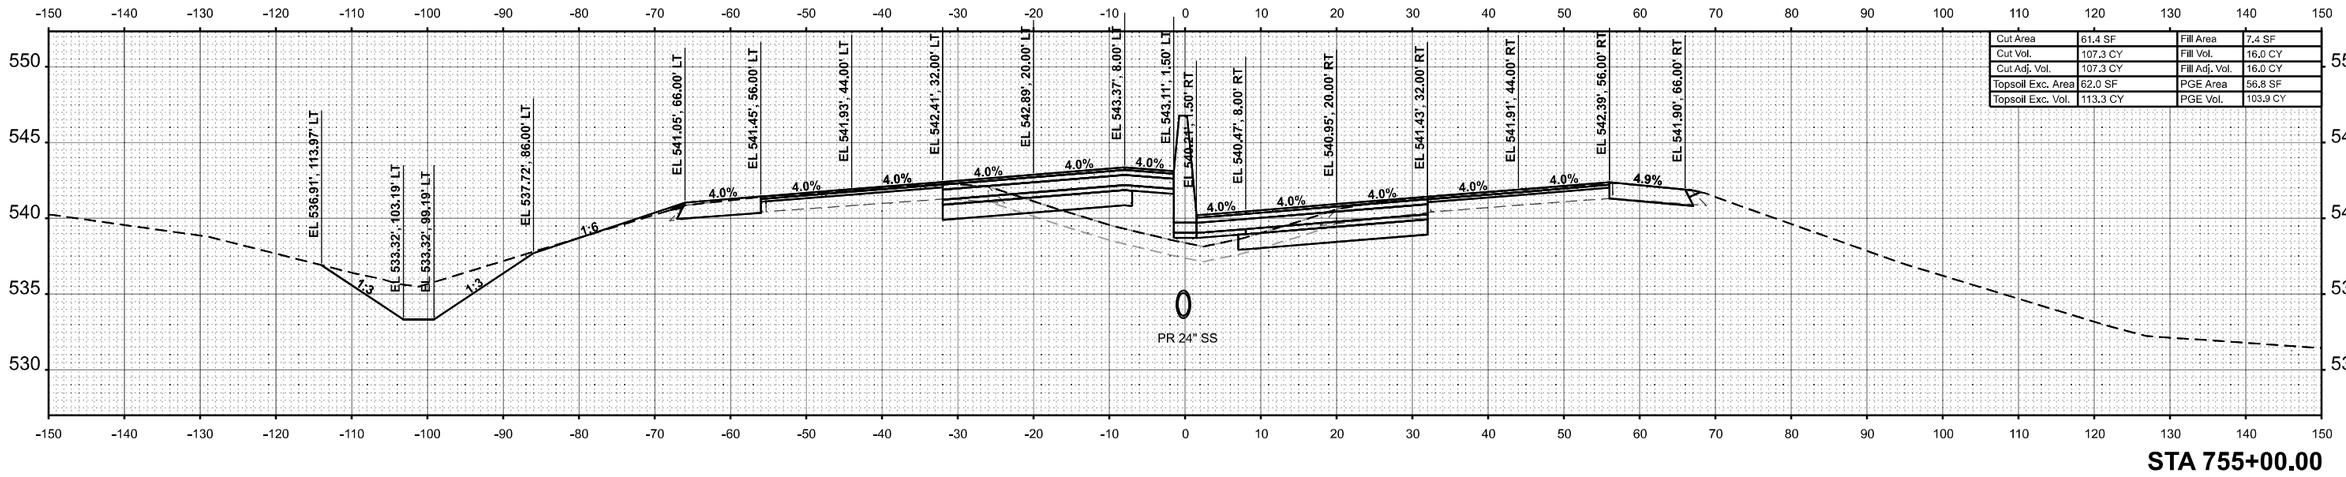

Cut Area	61.4 SF	Fill Area	7.4 SF
Cut Vol.	107.3 CY	Fill Vol.	16.0 CY
Cut Adj. Vol.	107.3 CY	Fill Adj. Vol.	16.0 CY
Topsoil Exc. Area	62.0 SF	PGE Area	56.8 SF
Topsoil Exc. Vol.	113.3 CY	PGE Vol.	103.9 CY

STA 755+00.00

FINAL SURVEY — NOTE BOOK — NO. — SURVEYED — PLOTTED — TEMPLATE — AREAS — AREAS CHECKED — BY — DATE

ORIGINAL SURVEY — NOTE BOOK — NO. — SURVEYED — PLOTTED — TEMPLATE — AREAS — AREAS CHECKED — BY — DATE

MODEL: IMAWEST - 755+00.00
FILE NAME: C:\Users\jmartin\OneDrive - Farnsworth Group, Inc\Desktop\Working Project Files\64\DGN\D3878K7-heb\Xsc WorkSt.dgn

Farnsworth GROUP


USER NAME = jmartin		DESIGNED -	JJO	REVISED -	
		DRAWN -	JRM	REVISED -	
PLOT SCALE = 0.16666633 ' / in.		CHECKED -	ERB	REVISED -	
PLOT DATE = 10/16/2024		DATE -	10/15/2024	REVISED -	

STATE OF ILLINOIS
DEPARTMENT OF TRANSPORTATION

F.A.I. ROUTE 64 (I–64)
CROSS SECTIONS


SCALE: 1:10H / 1:5V | SHEET 30 OF 151 SHEETS | STA. 755+00.00 | TO STA. 755+50.00

F.A.I. RTE.	SECTION	COUNTY	TOTAL SHEETS	SHEET NO.
64	82-7WRS-2	ST CLAIR	691	525
		CONTRACT NO. 76K74		
	ILLINOIS FED. AID PROJECT			

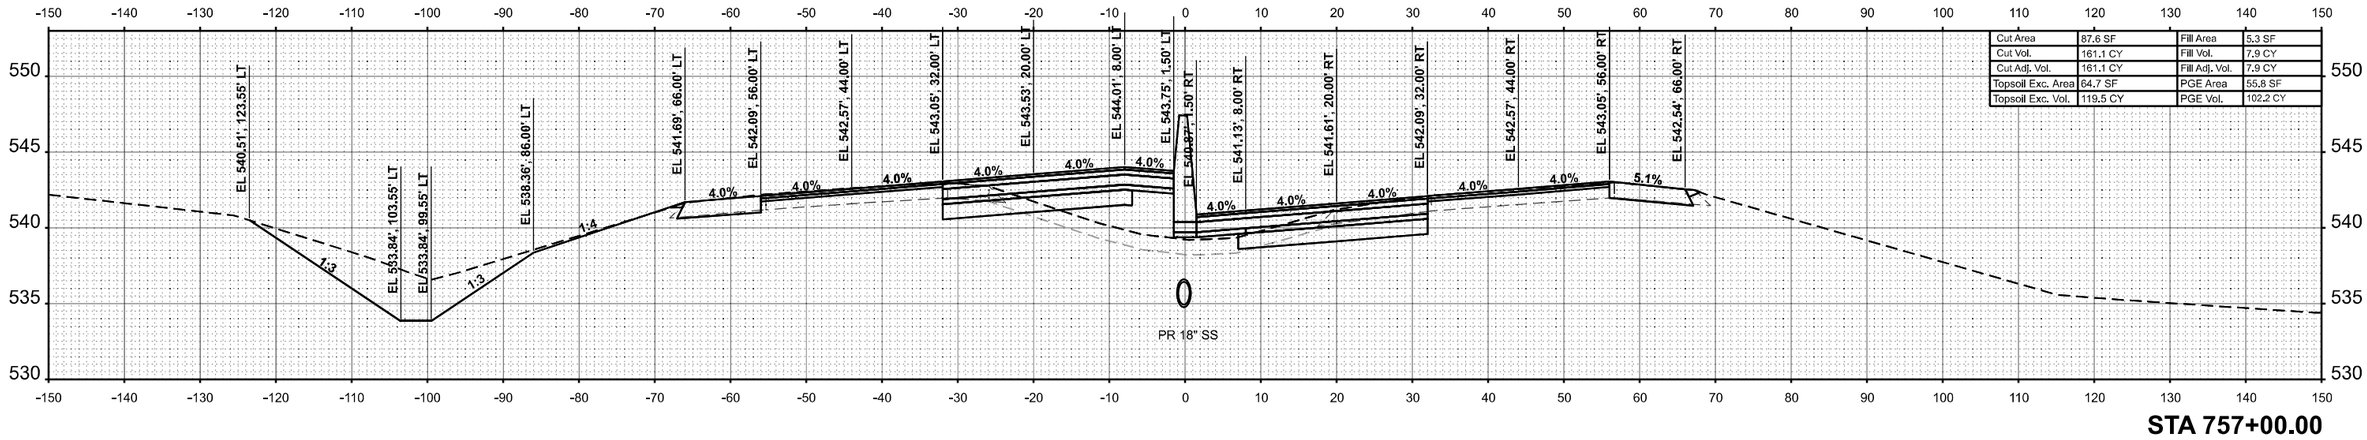


Cut Area	87.6 SF	Fill Area	5.3 SF
Cut Vol.	161.1 CY	Fill Vol.	7.9 CY
Cut Adj. Vol.	161.1 CY	Fill Adj. Vol.	7.9 CY
Topsoil Exc. Area	64.7 SF	PGE Area	55.8 SF
Topsoil Exc. Vol.	119.5 CY	PGE Vol.	102.2 CY

STA 757+00.00

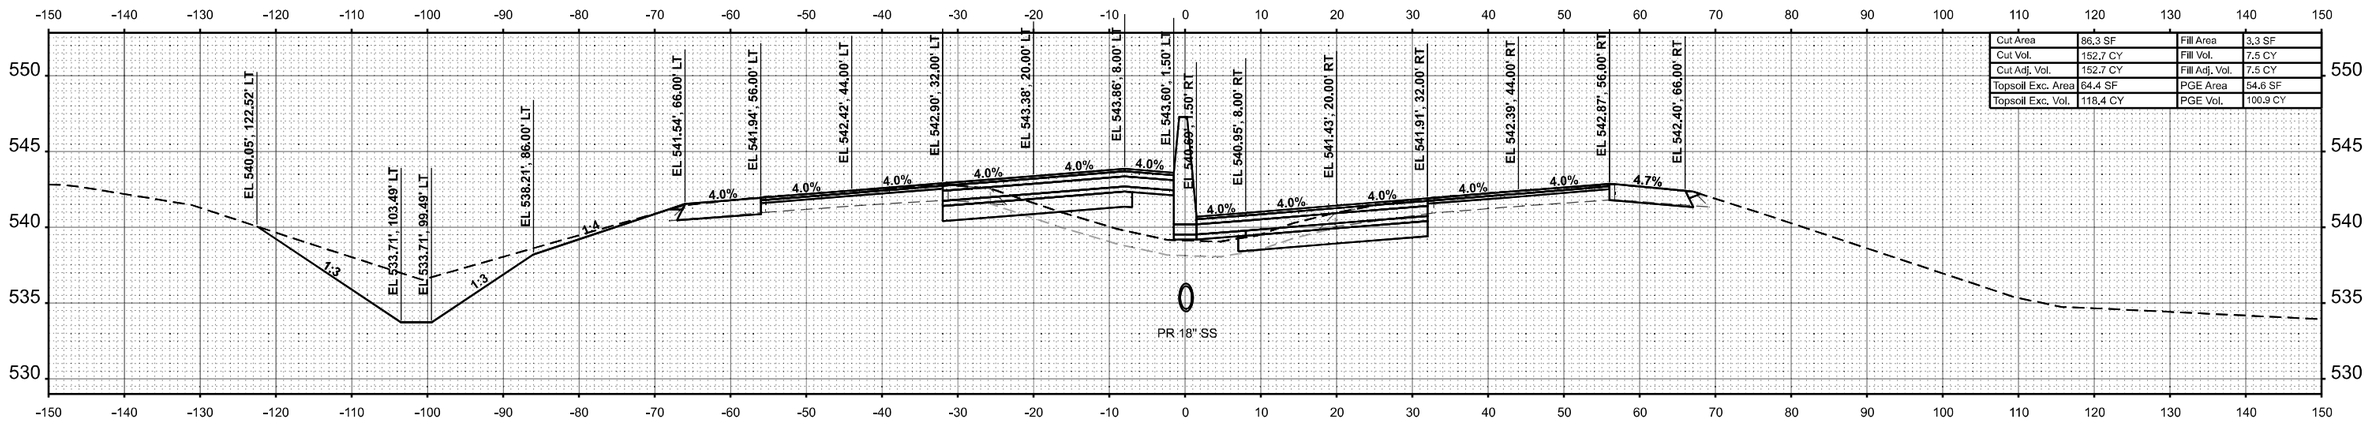

Cut Area	86.3 SF	Fill Area	3.3 SF
Cut Vol.	152.7 CY	Fill Vol.	7.5 CY
Cut Adj. Vol.	152.7 CY	Fill Adj. Vol.	7.5 CY
Topsoil Exc. Area	64.4 SF	PGE Area	54.6 SF
Topsoil Exc. Vol.	118.4 CY	PGE Vol.	100.9 CY

STA 756+50.00

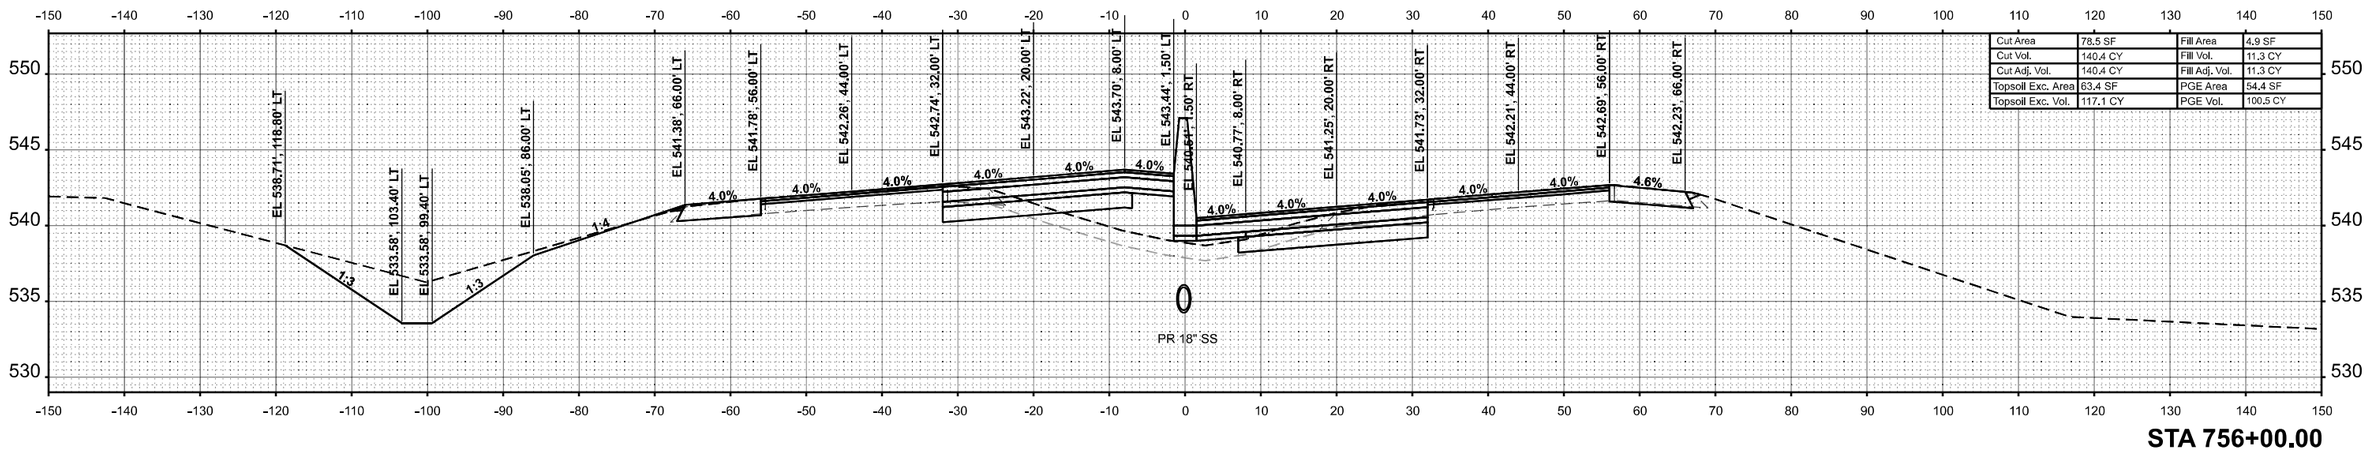

Cut Area	78.5 SF	Fill Area	4.9 SF
Cut Vol.	140.4 CY	Fill Vol.	11.3 CY
Cut Adj. Vol.	140.4 CY	Fill Adj. Vol.	11.3 CY
Topsoil Exc. Area	63.4 SF	PGE Area	54.4 SF
Topsoil Exc. Vol.	117.1 CY	PGE Vol.	100.5 CY

STA 756+00.00

FINAL SURVEY — SURVEYED — PLOTTED — TEMPLATE — AREAS — AREAS CHECKED — NOTE BOOK — NO. — BY — DATE

ORIGINAL SURVEY — SURVEYED — PLOTTED — TEMPLATE — AREAS — AREAS CHECKED — NOTE BOOK — NO. — BY — DATE

MODEL: I64WEST - 756+00.00
FILE NAME: C:\Users\jmarlin\OneDrive - Farnsworth Group, Inc\Desktop\Working Project Files\I-64\DGN\DS76K7-kwheeler.dgn

Farnsworth GROUP

USER NAME = jmarlin	DESIGNED - JJO	REVISED -	
	DRAWN - JRM	REVISED -	
PLOT SCALE = 0.16666633 ' / In.	CHECKED - ERB	REVISED -	
PLOT DATE = 10/16/2024	DATE - 10/15/2024	REVISED -	


STATE OF ILLINOIS
DEPARTMENT OF TRANSPORTATION

F.A.I. ROUTE 64 (I–64)
CROSS SECTIONS

SCALE: 1:10H / 1:5V | SHEET 31 OF 151 SHEETS | STA. 756+00.00 | TO STA. 757+00.00


F.A.I. RTE.	SECTION	COUNTY	TOTAL SHEETS	SHEET NO.
64	82-7WRS-2	ST CLAIR	691	526
		CONTRACT NO. 76K74		
		ILLINOIS	FED. AID PROJECT	

FINAL SURVEY		BY	DATE
	SURVEYED		
	PLOTTED		
NOTE BOOK	TEMPLATE		
	AREAS		
NO.	AREAS CHECKED		

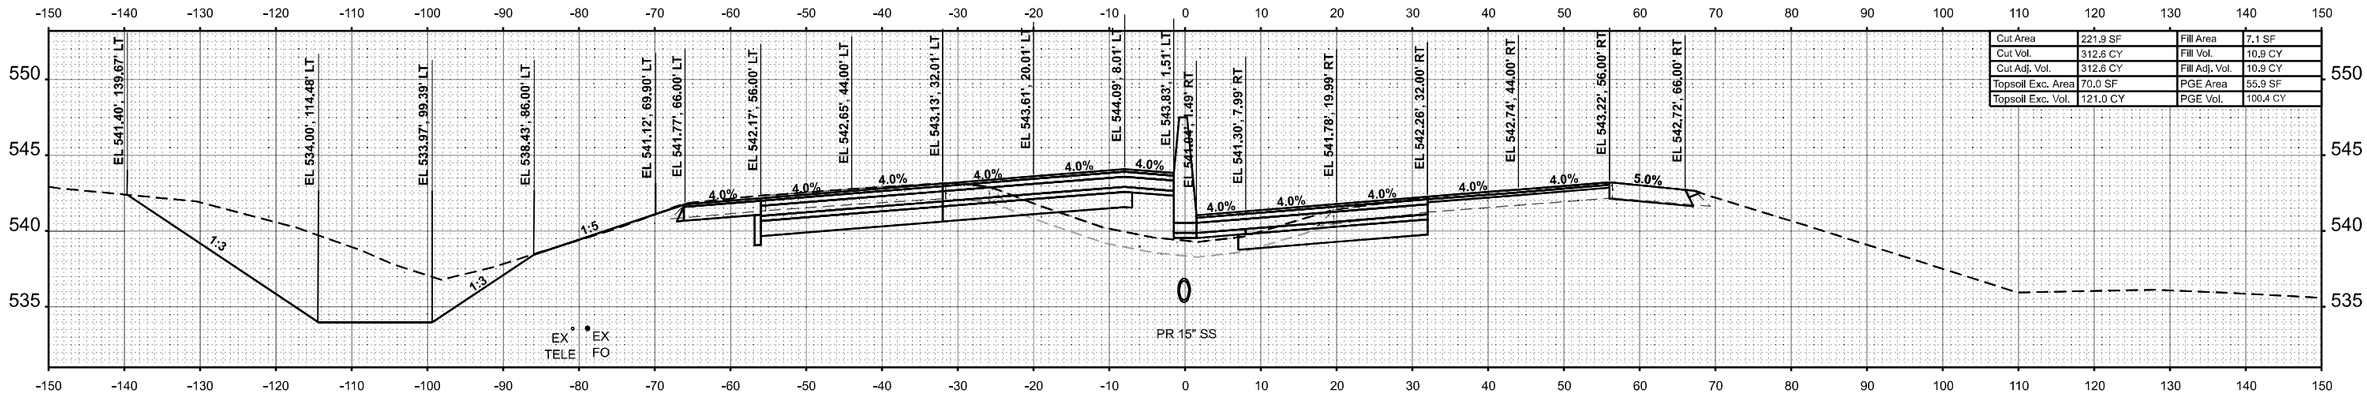

Cut Area	221.9 SF	Fill Area	7.1 SF
Cut Vol.	312.6 CY	Fill Vol.	10.9 CY
Cut Adj. Vol.	312.6 CY	Fill Adj. Vol.	10.9 CY
Topsoil Exc. Area	70.0 SF	PGE Area	55.9 SF
Topsoil Exc. Vol.	121.0 CY	PGE Vol.	100.4 CY

STA 757+50.00

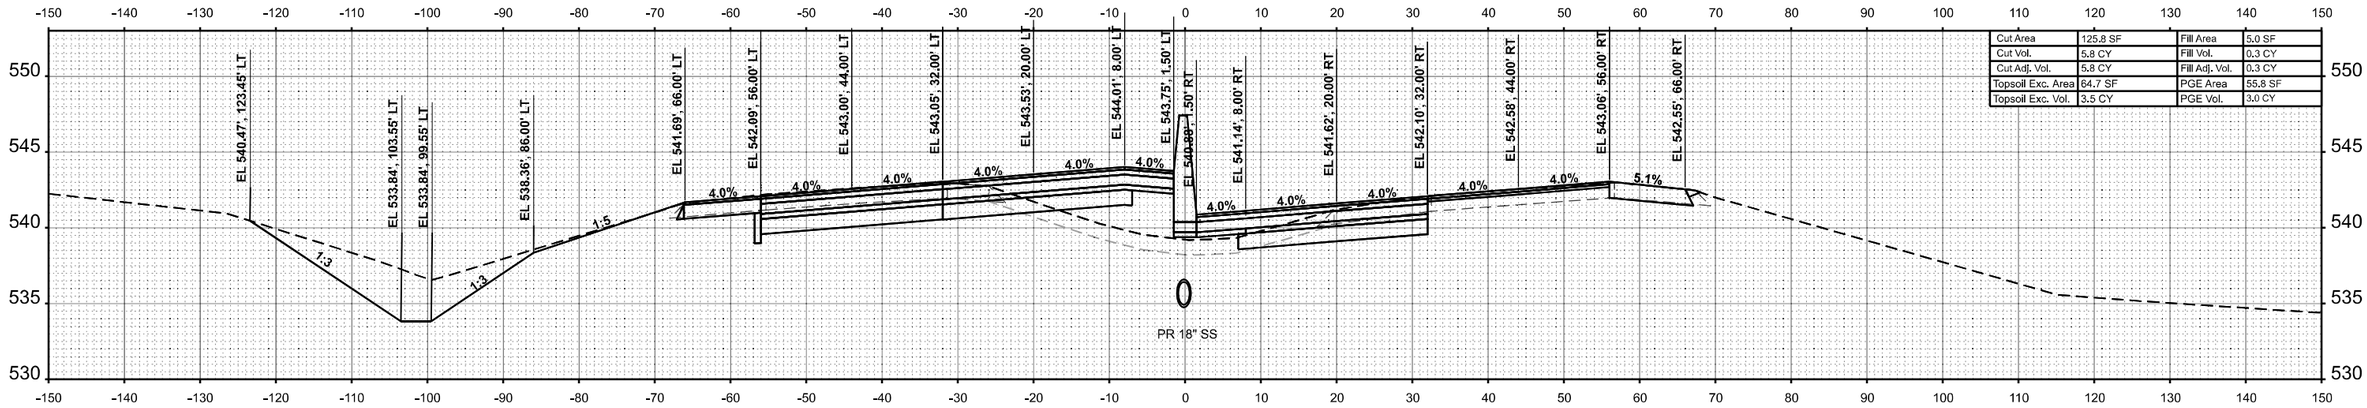

Cut Area	125.8 SF	Fill Area	5.0 SF
Cut Vol.	5.8 CY	Fill Vol.	0.3 CY
Cut Adj. Vol.	5.8 CY	Fill Adj. Vol.	0.3 CY
Topsoil Exc. Area	64.7 SF	PGE Area	55.8 SF
Topsoil Exc. Vol.	3.5 CY	PGE Vol.	3.0 CY

STA 757+01.46

ORIGINAL SURVEY		BY	DATE
	SURVEYED		
	PLOTTED		
NOTE BOOK	TEMPLATE		
	AREAS		
NO.	AREAS CHECKED		

MODEL: MAWEST - 757+01.46
FILE NAME: C:\Users\jmarin\OneDrive - Farnsworth Group, Inc\Desktop\Working Project Files\64\DGN\D6764KA\edit\Xsc Work2.dgn


Farnsworth GROUP

USER NAME = jmarin	DESIGNED - JJO	REVISED -	**STATE OF ILLINOIS**	**F.A.I. ROUTE 64 (I–64)**
	DRAWN - JRM	REVISED -	**DEPARTMENT OF TRANSPORTATION**	**CROSS SECTIONS**
PLOT SCALE = 0.16666633 ' / In.	CHECKED - ERB	REVISED -		
PLOT DATE = 10/16/2024	DATE - 10/15/2024	REVISED -		

SCALE: 1:10H / 1:5V | SHEET 32 OF 151 SHEETS | STA. 757+01.46 | TO STA. 757+50.00


F.A.I. RTE.	SECTION	COUNTY	TOTAL SHEETS	SHEET NO.
64	82-7WRS-2	ST CLAIR	691	527
		CONTRACT NO. 76K74		
	ILLINOIS	FED. AID PROJECT		

FINAL SURVEY		BY	DATE
	SURVEYED		
	PLOTTED		
NOTE BOOK	TEMPLATE		
	AREAS		
NO.	AREAS CHECKED		

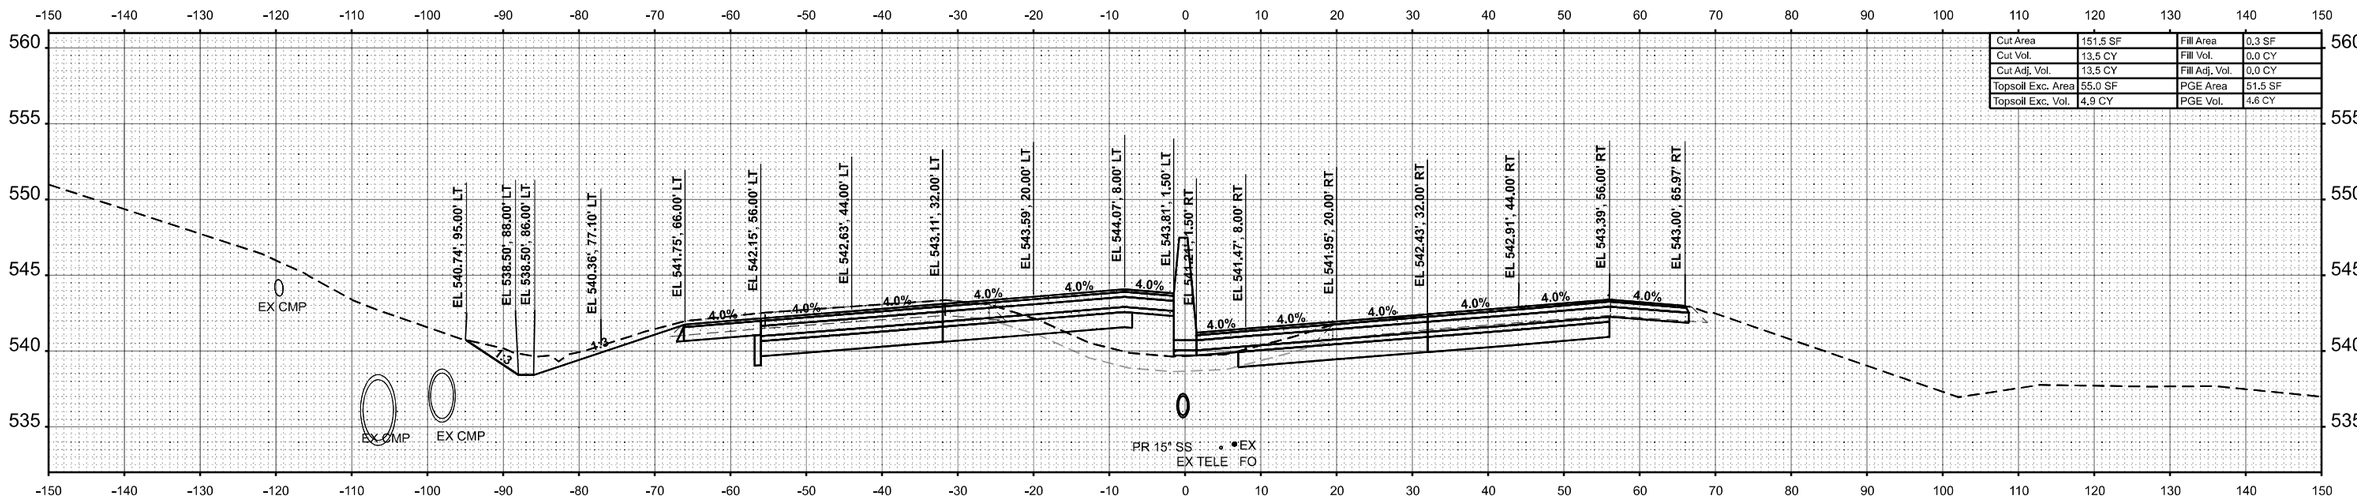

Cut Area	151.5 SF	Fill Area	0.3 SF
Cut Vol.	13.5 CY	Fill Vol.	0.0 CY
Cut Adj. Vol.	13.5 CY	Fill Adj. Vol.	0.0 CY
Topsoil Exc. Area	55.0 SF	PGE Area	51.5 SF
Topsoil Exc. Vol.	4.9 CY	PGE Vol.	4.6 CY

STA 758+00.00

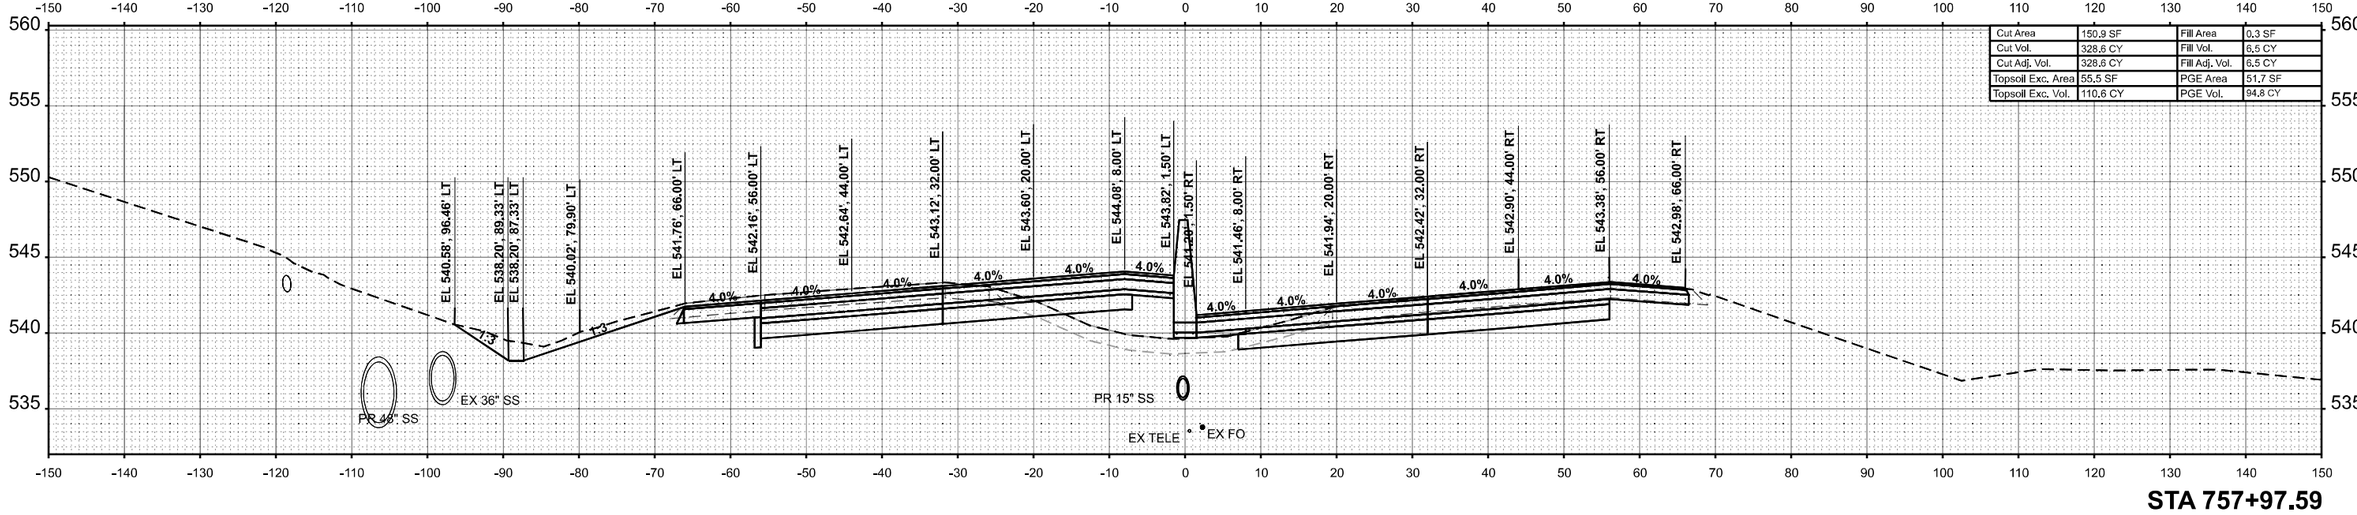

Cut Area	150.9 SF	Fill Area	0.3 SF
Cut Vol.	328.6 CY	Fill Vol.	6.5 CY
Cut Adj. Vol.	328.6 CY	Fill Adj. Vol.	6.5 CY
Topsoil Exc. Area	55.5 SF	PGE Area	51.7 SF
Topsoil Exc. Vol.	110.6 CY	PGE Vol.	94.8 CY

STA 757+97.59

ORIGINAL SURVEY		BY	DATE
	SURVEYED		
	PLOTTED		
NOTE BOOK	TEMPLATE		
	AREAS		
NO.	AREAS CHECKED		

MODEL: MWEST - 757+97.59
FILE NAME: C:\Users\mamstrong\OneDrive - Farnsworth Group, Inc\Desktop\MicroCAD_Sheets\01 Cross Sections\D878K7-eb\hr0xs_Web2.dgn

Farnsworth GROUP

USER NAME = mamstrong	DESIGNED - JJO	REVISED -	
	DRAWN - JRM	REVISED -	
PLOT SCALE = 0.16666633 ' / In.	CHECKED - ERB	REVISED -	
PLOT DATE = 10/16/2024	DATE - 10/15/2024	REVISED -	


STATE OF ILLINOIS
DEPARTMENT OF TRANSPORTATION

F.A.I. ROUTE 64 (I-64)
CROSS SECTIONS

SCALE: 1:10H / 1:5V | SHEET 33 OF 151 SHEETS | STA. 757+97.59 | TO STA. 758+00.00

F.A.I. RTE.	SECTION	COUNTY	TOTAL SHEETS	SHEET NO.
64	82-7WRS-2	ST CLAIR	691	528
		CONTRACT NO. 76K74		
		ILLINOIS	FED. AID PROJECT	

FINAL SURVEY		BY	DATE
	SURVEYED		
	PLOTTED		
NOTE BOOK	TEMPLATE		
	AREAS		
NO.	AREAS CHECKED		

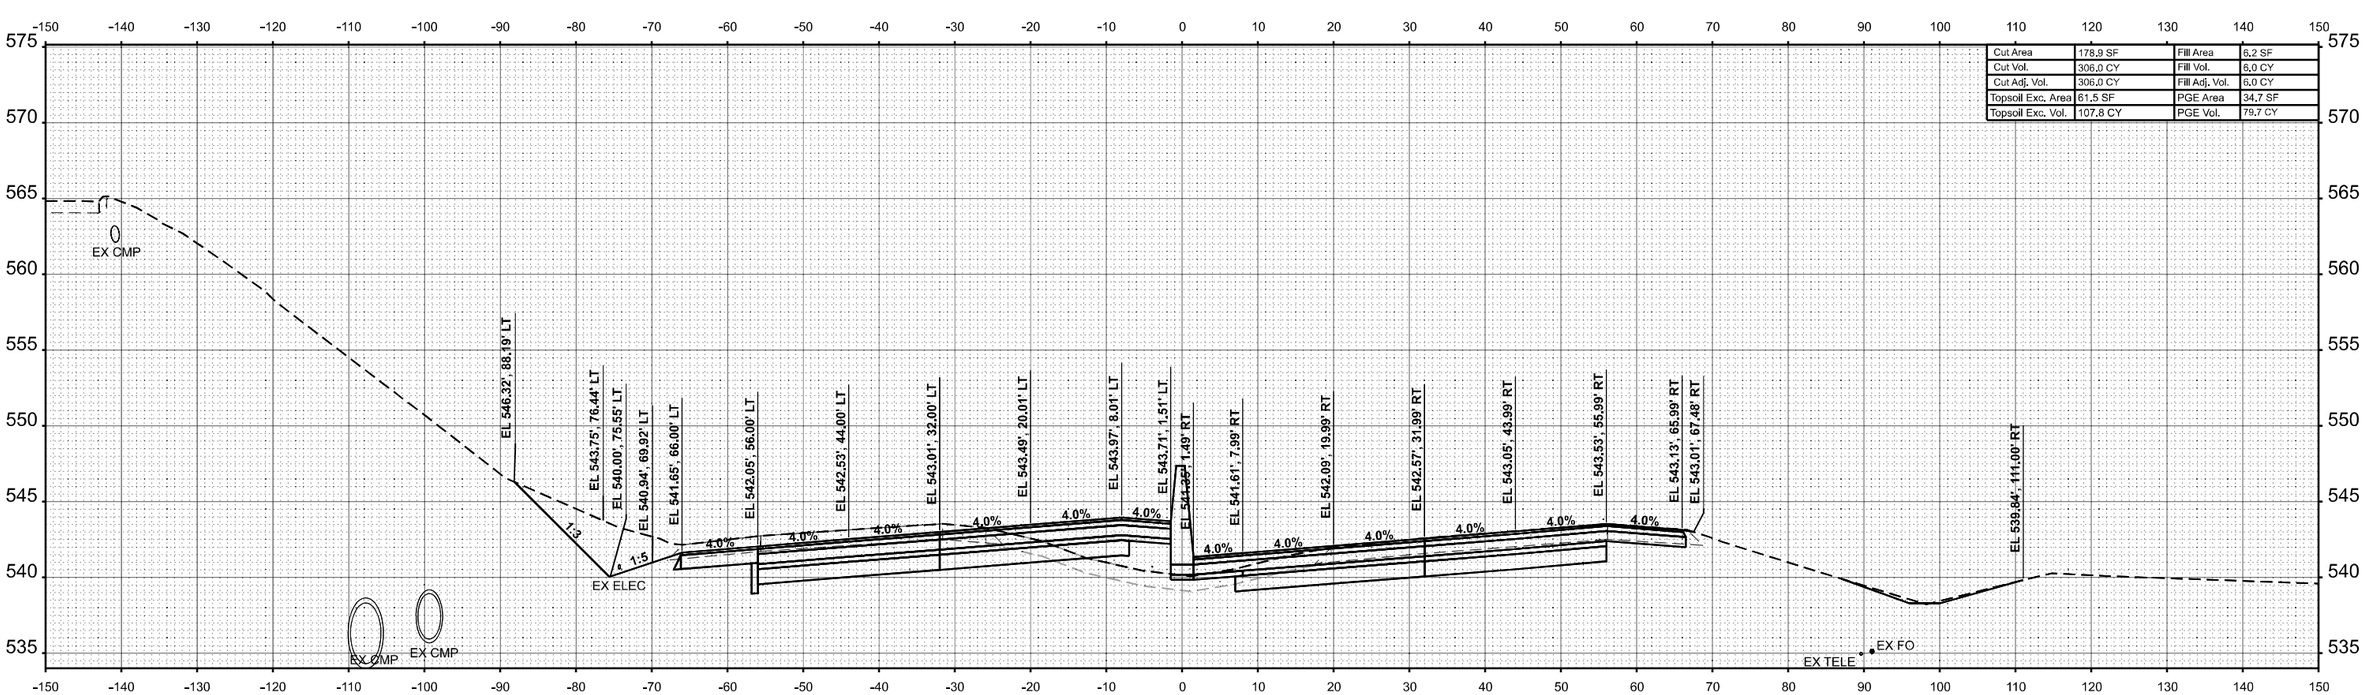

Cut Area	178.9 SF	Fill Area	6.2 SF
Cut Vol.	306.0 CY	Fill Vol.	6.0 CY
Cut Adj. Vol.	306.0 CY	Fill Adj. Vol.	6.0 CY
Topsoil Exc. Area	61.5 SF	PGE Area	34.7 SF
Topsoil Exc. Vol.	107.8 CY	PGE Vol.	79.7 CY

STA 758+50.00

ORIGINAL SURVEY		BY	DATE
	SURVEYED		
	PLOTTED		
NOTE BOOK	TEMPLATE		
	AREAS		
NO.	AREAS CHECKED		

MODEL: MWEST - 758+50.00
FILE NAME: C:\Users\jmarlin\OneDrive - Farnsworth Group, Inc\Desktop\Working Project Files\64\DGN\D576K74-sht-bOcc WideX.dgn

Farnsworth GROUP


USER NAME = jmarlin	DESIGNED - JJO	REVISED -	
	DRAWN - JRM	REVISED -	
PLOT SCALE = 0.16666633 ' / In.	CHECKED - ERB	REVISED -	
PLOT DATE = 10/16/2024	DATE - 10/15/2024	REVISED -	

STATE OF ILLINOIS
DEPARTMENT OF TRANSPORTATION


F.A.I. ROUTE 64 (I–64)
CROSS SECTIONS

SCALE: 1:10H / 1:5V | SHEET 34 OF 151 SHEETS | STA. 758+50.00 | TO STA. 758+50.00

F.A.I. RTE.	SECTION	COUNTY	TOTAL SHEETS	SHEET NO.
64	82-7WRS-2	ST CLAIR	691	529
		CONTRACT NO. 76K74		
	ILLINOIS	FED. AID PROJECT		

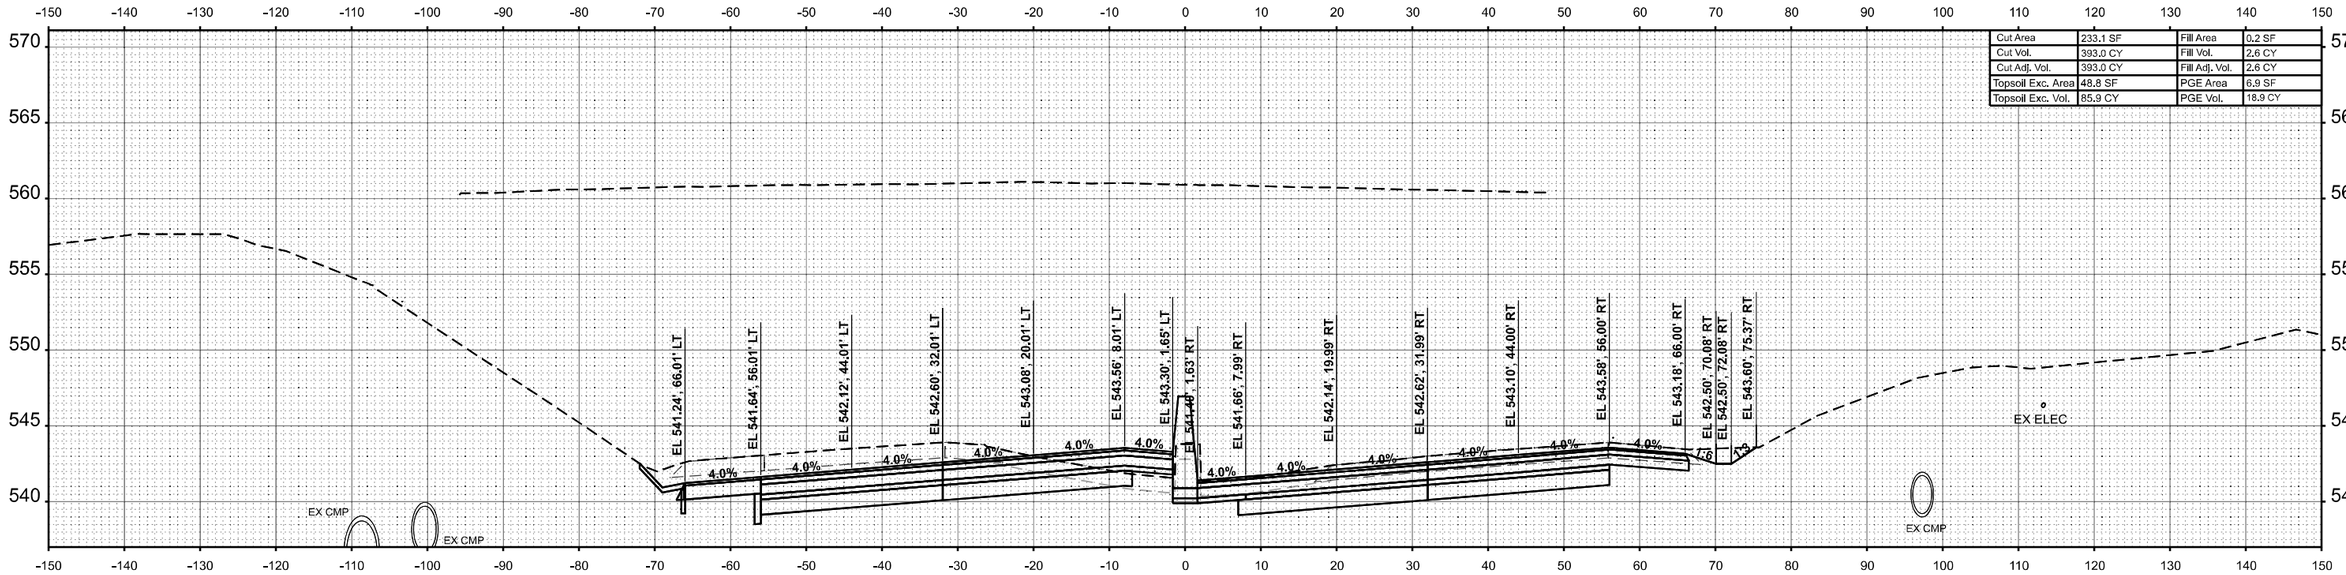

STA 759+50.00

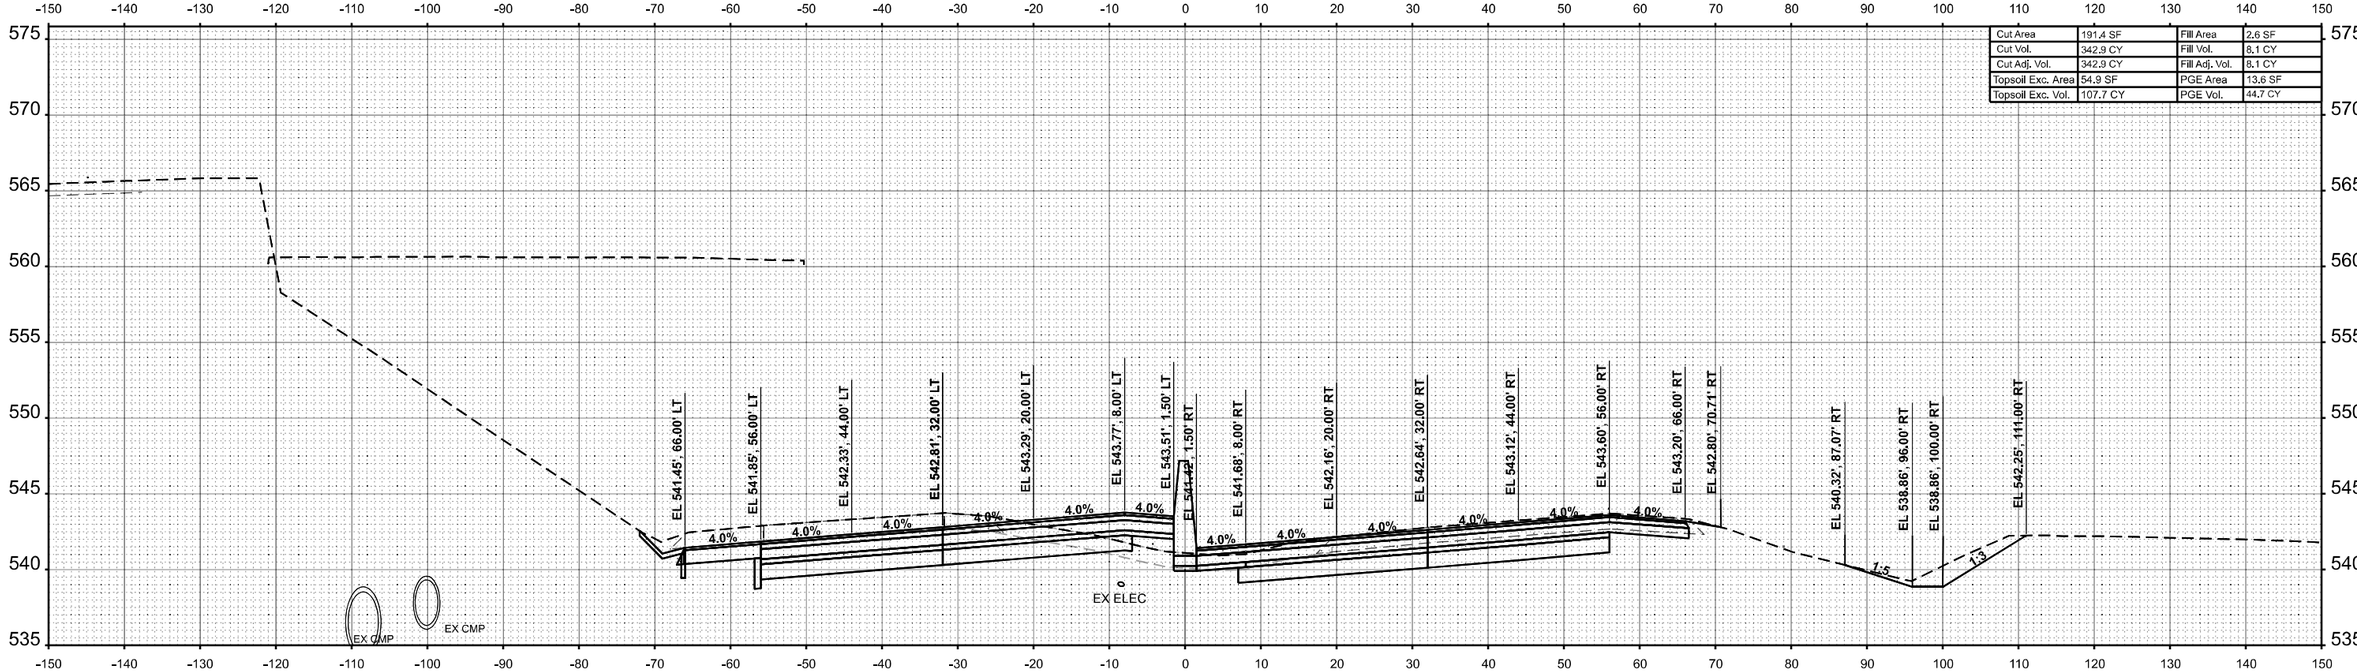

STA 759+00.00


Farnsworth GROUP	USER NAME = jmarin	DESIGNED - JJO	REVISED -	**STATE OF ILLINOIS DEPARTMENT OF TRANSPORTATION**	**F.A.I. ROUTE 64 (I–64) CROSS SECTIONS**
		DRAWN - JRM	REVISED -		
	PLOT SCALE = 0.16666633 ' / In.	CHECKED - ERB	REVISED -		SCALE: 1:10H / 1:5V | SHEET 35 OF 151 SHEETS | STA. 759+00.00 | TO STA. 759+50.00
	PLOT DATE = 10/16/2024	DATE - 10/15/2024	REVISED -		

F.A.I. RTE.	SECTION	COUNTY	TOTAL SHEETS	SHEET NO.
64	82-7WRS-2	ST CLAIR	691	530
		CONTRACT NO. 76K74		
	ILLINOIS | FED. AID PROJECT			

ORIGINAL SURVEY | FINAL SURVEY
NOTE BOOK
NO.
SURVEYED
PLOTTED
TEMPLATE
AREAS
AREAS CHECKED
BY
DATE


MODEL: I64WEST - 759+00.00
FILE NAME: C:\Users\jmarin\OneDrive - Farnsworth Group, Inc\Desktop\Working Project Files\I-64\DGN\D3978K7-InterNov Wrks2.dgn

Cut Area	333.1 SF	Fill Area	0.2 SF
Cut Vol.	405.8 CY	Fill Vol.	0.2 CY
Cut Adj. Vol.	405.8 CY	Fill Adj. Vol.	0.2 CY
Topsoil Exc. Area	57.1 SF	PGE Area	5.7 SF
Topsoil Exc. Vol.	73.1 CY	PGE Vol.	8.5 CY

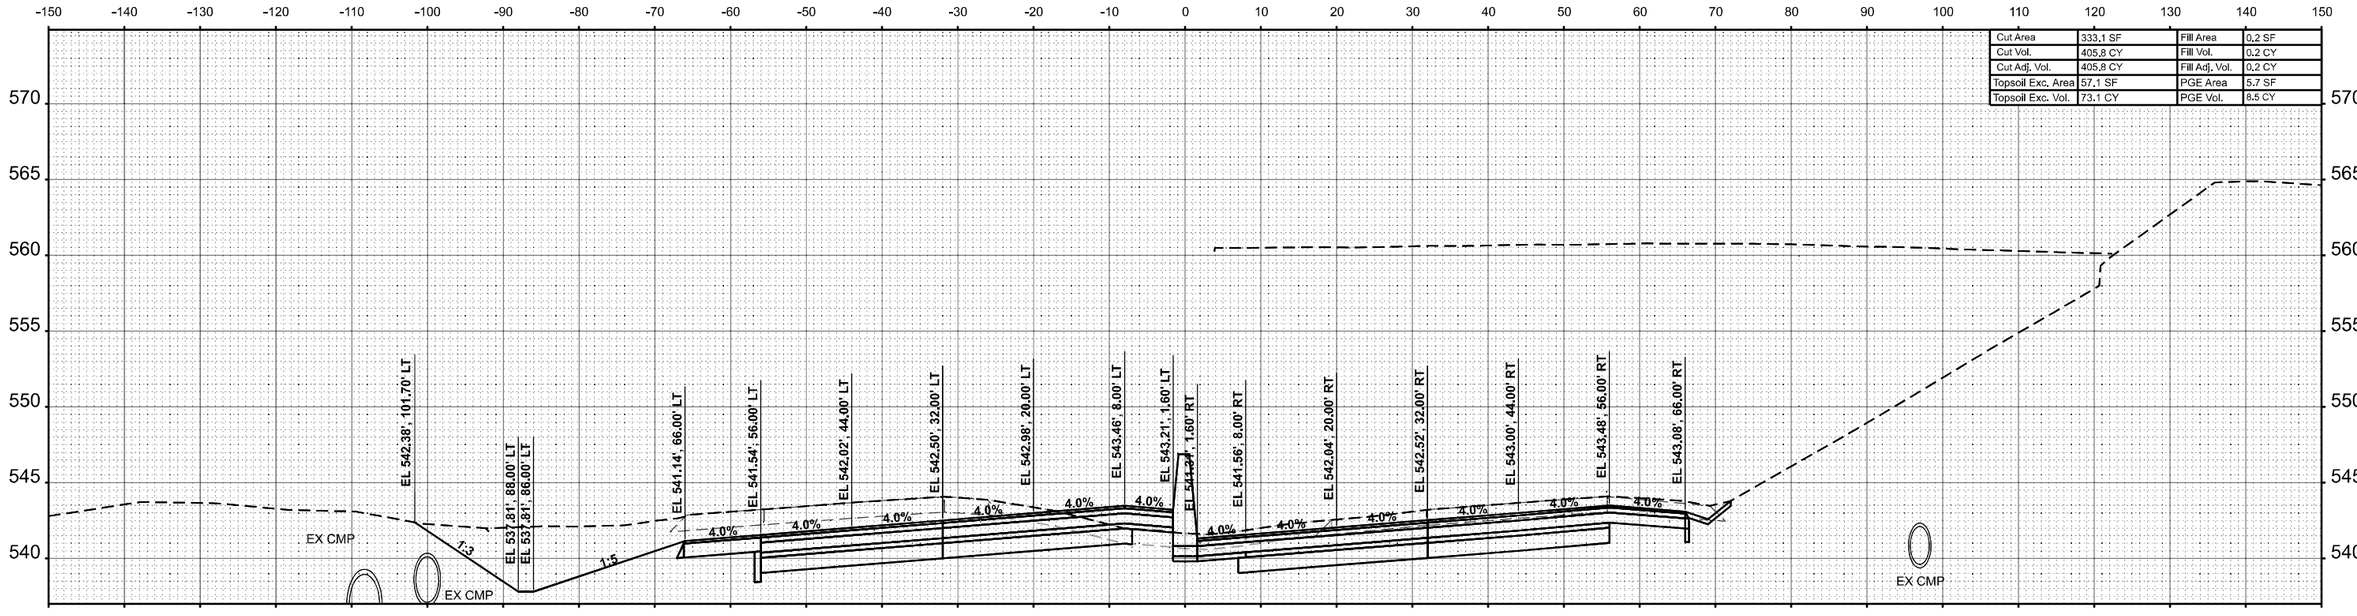

STA 760+00.00

Cut Area	238.1 SF	Fill Area	0.0 SF
Cut Vol.	101.5 CY	Fill Vol.	0.0 CY
Cut Adj. Vol.	101.5 CY	Fill Adj. Vol.	0.0 CY
Topsoil Exc. Area	45.7 SF	PGE Area	6.3 SF
Topsoil Exc. Vol.	20.3 CY	PGE Vol.	2.8 CY

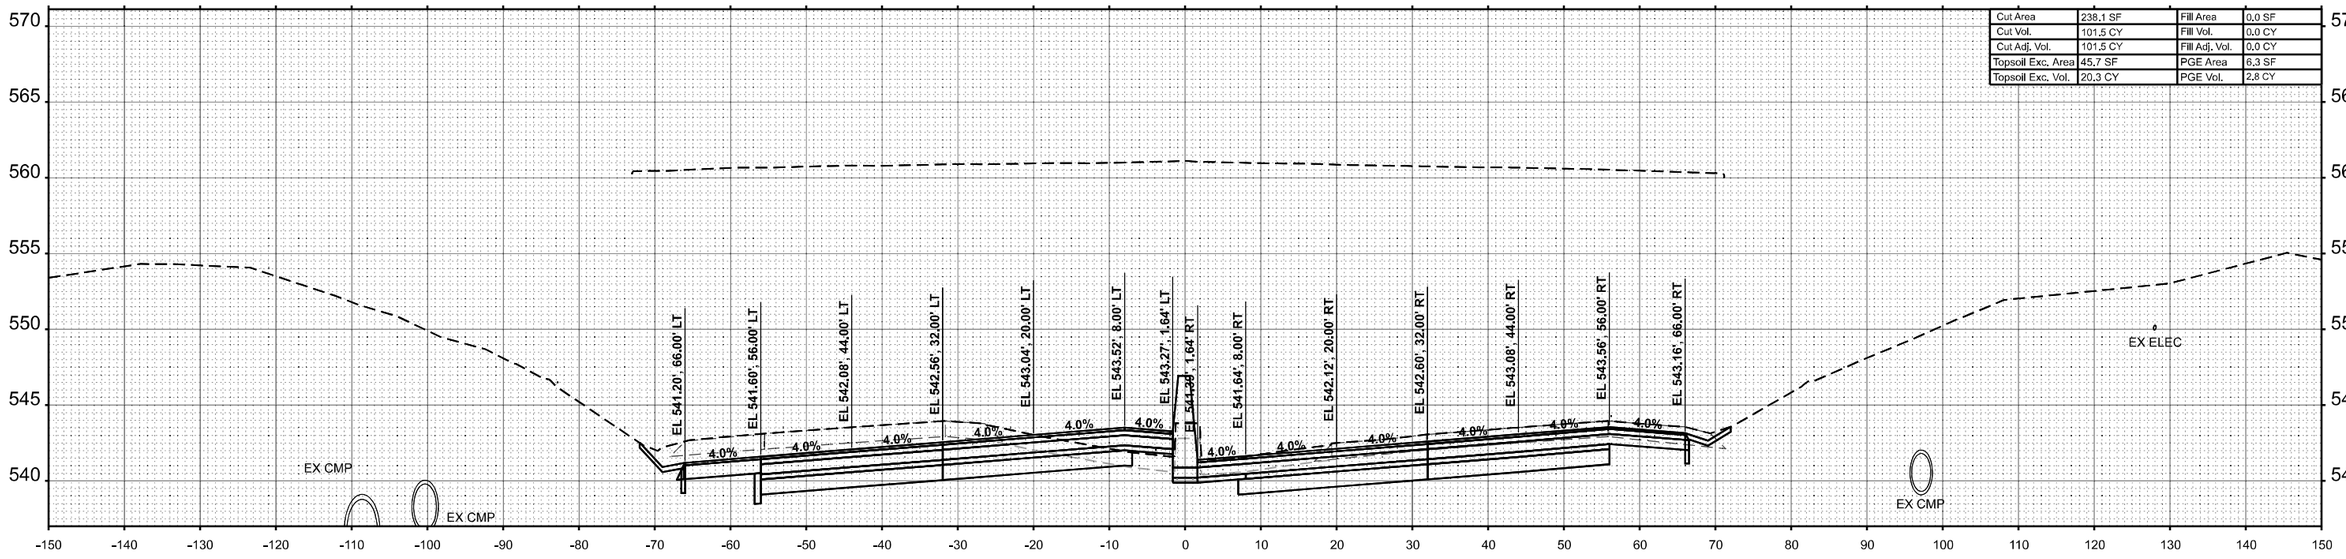

STA 759+61.63

FINAL SURVEY	NOTE BOOK	
	NO.	

	BY	DATE
SURVEYED		
PLOTTED		
TEMPLATE		
AREAS		
AREAS CHECKED		

ORIGINAL SURVEY	NOTE BOOK	
	NO.	

	BY	DATE
SURVEYED		
PLOTTED		
TEMPLATE		
AREAS		
AREAS CHECKED		

MODEL: I64WEST - 759+61.63
FILE NAME: C:\Users\jmarlin\OneDrive - Farnsworth Group, Inc\Desktop\Working Project Files\I-64\DGN\D3878KT-Sheet-for-Misc Weirs-Sign

Farnsworth GROUP

USER NAME = jmarlin	DESIGNED - JJO	REVISED -	
	DRAWN - JRM	REVISED -	
PLOT SCALE = 0.16666633 ' / In.	CHECKED - ERB	REVISED -	
PLOT DATE = 10/16/2024	DATE - 10/15/2024	REVISED -	


STATE OF ILLINOIS
DEPARTMENT OF TRANSPORTATION

F.A.I. ROUTE 64 (I-64)
CROSS SECTIONS

SCALE: 1:10H / 1:5V | SHEET 36 OF 151 SHEETS | STA. 759+61.63 | TO STA. 760+00.00

F.A.I. RTE.	SECTION	COUNTY	TOTAL SHEETS	SHEET NO.
64	82-7WRS-2	ST CLAIR	691	531
		CONTRACT NO. 76K74		
	ILLINOIS	FED. AID PROJECT		

FINAL SURVEY		BY	DATE
	SURVEYED		
	PLOTTED		
NOTE BOOK	TEMPLATE		
	AREAS		
NO.	AREAS CHECKED		

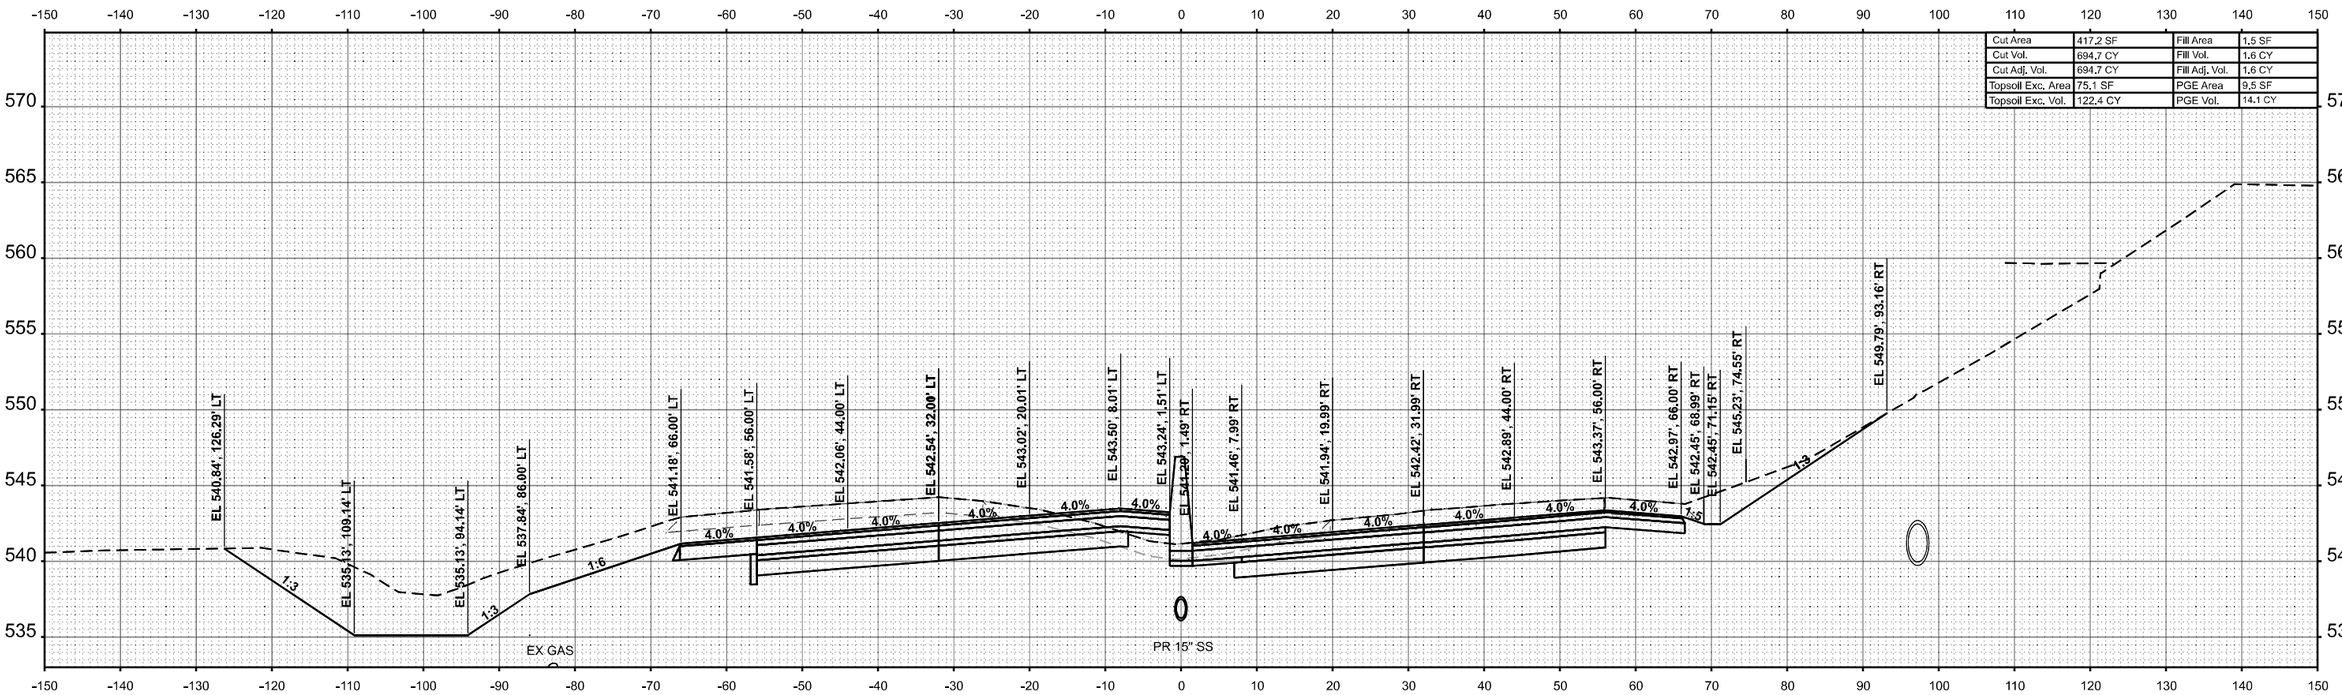

Cut Area	417.2 SF	Fill Area	1.5 SF
Cut Vol.	694.7 CY	Fill Vol.	1.6 CY
Cut Adj. Vol.	694.7 CY	Fill Adj. Vol.	1.6 CY
Topsoil Exc. Area	75.1 SF	PGE Area	9.5 SF
Topsoil Exc. Vol.	122.4 CY	PGE Vol.	14.1 CY

STA 760+50.00

ORIGINAL SURVEY		BY	DATE
	SURVEYED		
	PLOTTED		
NOTE BOOK	TEMPLATE		
	AREAS		
NO.	AREAS CHECKED		

MODEL: MWEST - 760+50.00
FILE NAME: C:\Users\jmarlin\OneDrive - Farnsworth Group, Inc\Desktop\Working Project Files\64\DGN\D87067\64x76x50c Wide2.dgn

Farnsworth GROUP

USER NAME = jmarlin	DESIGNED - JJO		REVISED -
	DRAWN - JRM		REVISED -
PLOT SCALE = 0.16666633 ' / In.	CHECKED - ERB		REVISED -
PLOT DATE = 10/16/2024	DATE - 10/15/2024		REVISED -


STATE OF ILLINOIS
DEPARTMENT OF TRANSPORTATION

F.A.I. ROUTE 64 (I-64)
CROSS SECTIONS

SCALE: 1:10H / 1:5V | SHEET 37 OF 151 SHEETS | STA. 760+50.00 | TO STA. 760+50.00


F.A.I. RTE.	SECTION	COUNTY	TOTAL SHEETS	SHEET NO.
64	82-7WRS-2	ST CLAIR	691	532
		CONTRACT NO. 76K74		
	ILLINOIS	FED. AID PROJECT		

Cut Area	339.9 SF	Fill Area	0.9 SF
Cut Vol.	392.3 CY	Fill Vol.	1.4 CY
Cut Adj. Vol.	392.3 CY	Fill Adj. Vol.	1.4 CY
Topsoil Exc. Area	65.6 SF	PGE Area	21.7 SF
Topsoil Exc. Vol.	74.6 CY	PGE Vol.	18.2 CY

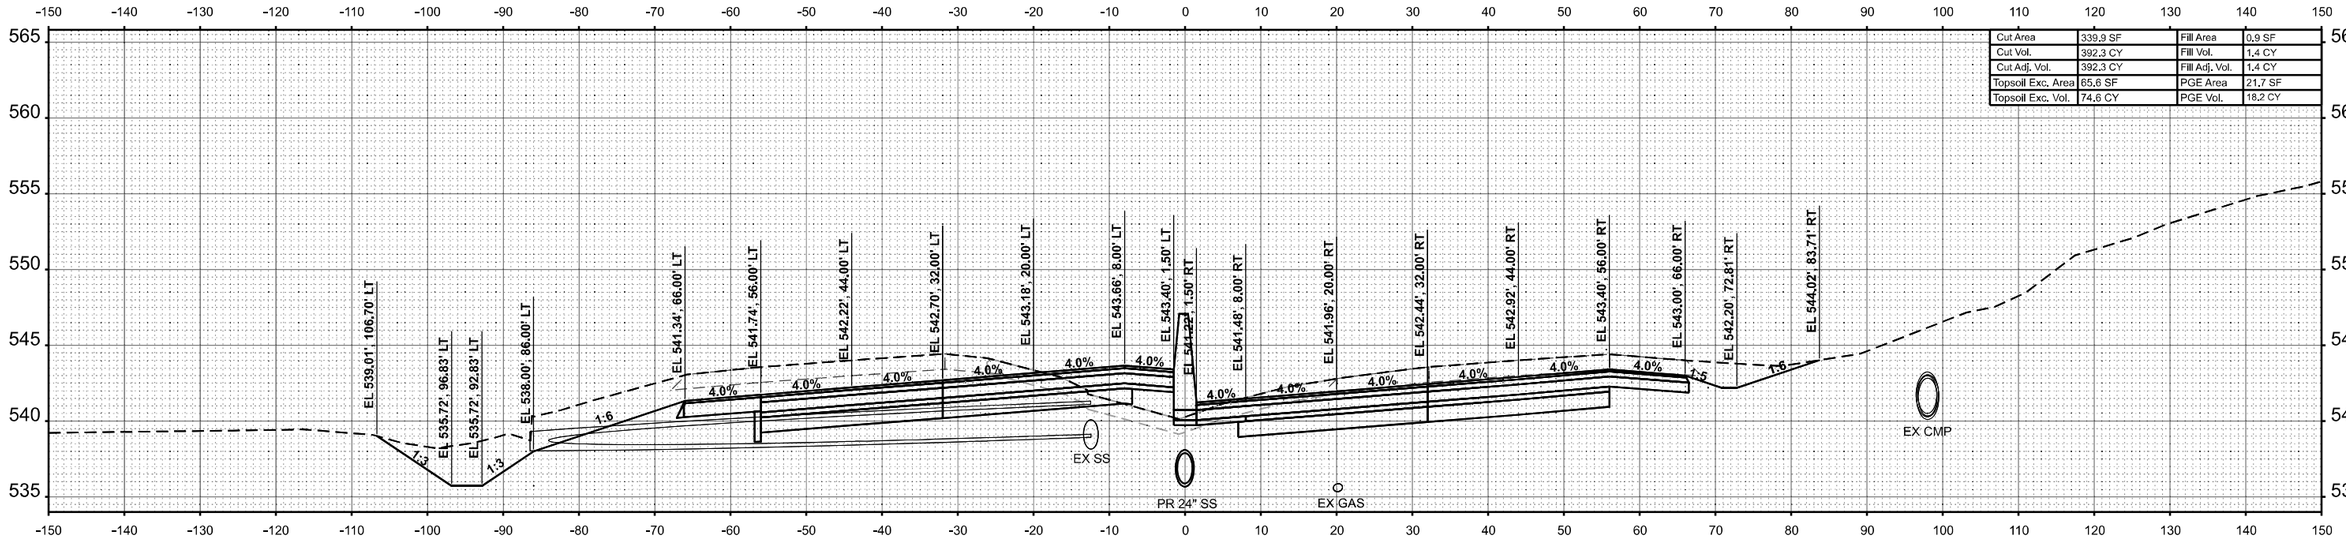

STA 761+00.00

Cut Area	406.1 SF	Fill Area	1.8 SF
Cut Vol.	329.3 CY	Fill Vol.	1.3 CY
Cut Adj. Vol.	329.3 CY	Fill Adj. Vol.	1.3 CY
Topsoil Exc. Area	76.2 SF	PGE Area	12.9 SF
Topsoil Exc. Vol.	60.5 CY	PGE Vol.	9.0 CY

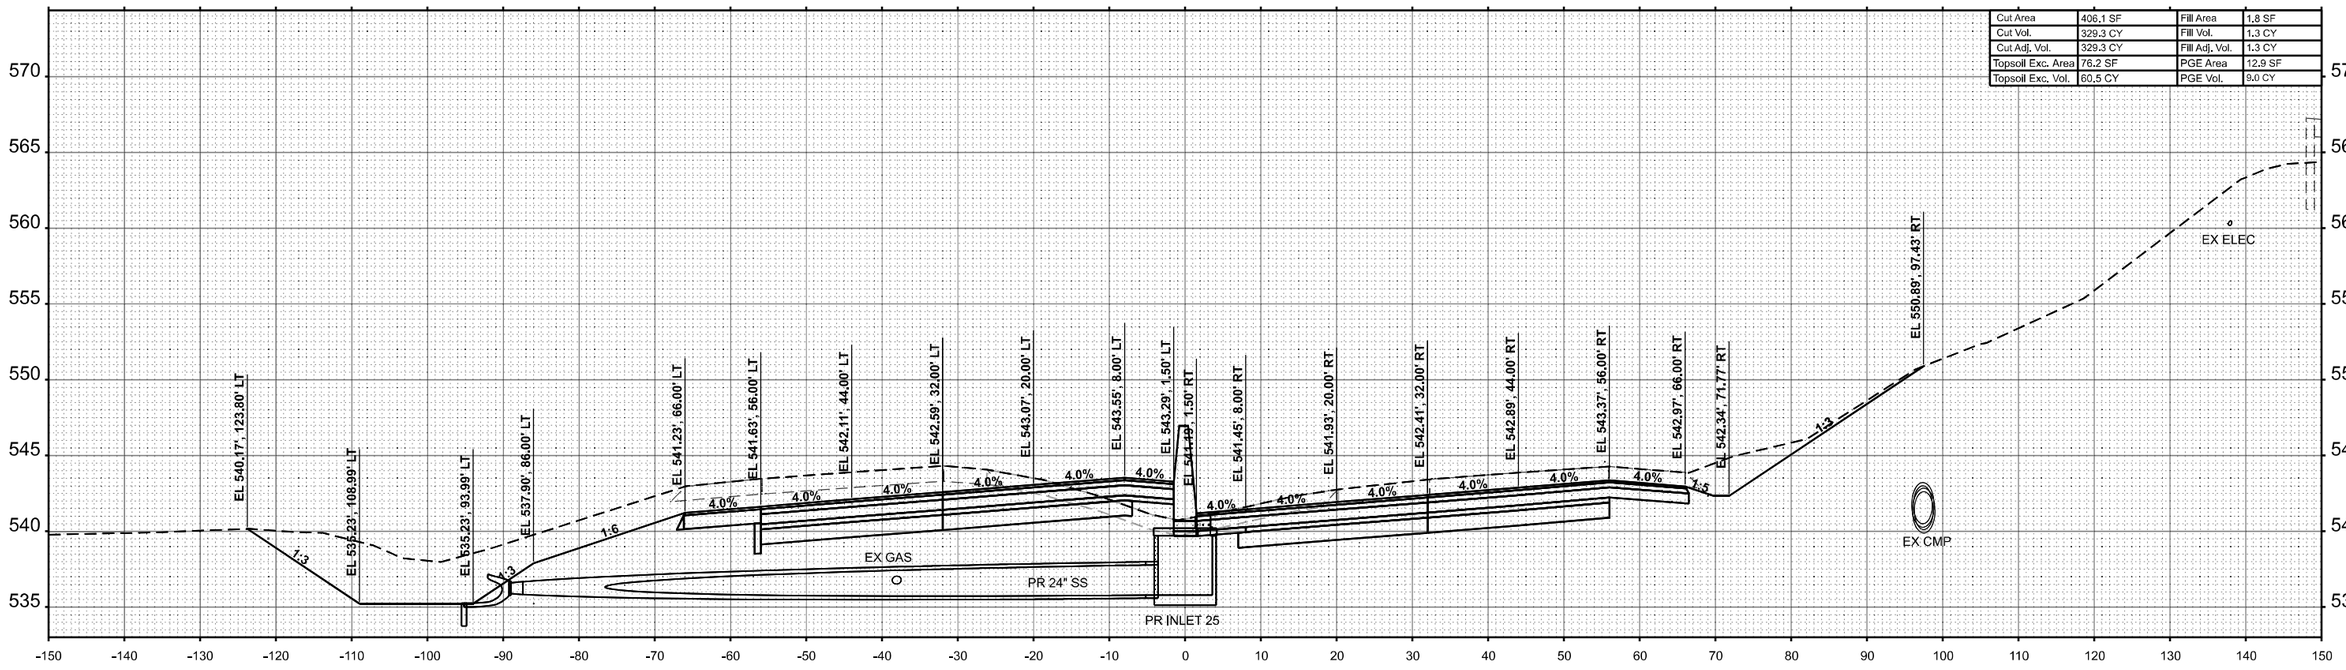

STA 760+71.60

ORIGINAL SURVEY	BY	DATE
NOTE BOOK	SURVEYED	
NO.	PLOTTED	
	TEMPLATE	
	AREAS	
	AREAS CHECKED	

FINAL SURVEY	BY	DATE
NOTE BOOK	SURVEYED	
NO.	PLOTTED	
	TEMPLATE	
	AREAS	
	AREAS CHECKED	

MODEL: I64WEST - 760+71.60
FILE NAME: C:\Users\jmarlin\OneDrive - Farnsworth Group, Inc\Desktop\Working Project Files\I-64\DGN\D87067\64x760xc Width2.dgn

Farnsworth GROUP


USER NAME = jmarlin	DESIGNED - JJO	REVISED -
	DRAWN - JRM	REVISED -
PLOT SCALE = 0.16666633 ' / In.	CHECKED - ERB	REVISED -
PLOT DATE = 10/16/2024	DATE - 10/15/2024	REVISED -

STATE OF ILLINOIS
DEPARTMENT OF TRANSPORTATION


F.A.I. ROUTE 64 (I–64)
CROSS SECTIONS

SCALE: 1:10H / 1:5V | SHEET 38 OF 151 SHEETS | STA. 760+71.60 | TO STA. 761+00.00


F.A.I. RTE.	SECTION	COUNTY	TOTAL SHEETS	SHEET NO.
64	82-7WRS-2	ST CLAIR	691	533
		CONTRACT NO. 76K74		
	ILLINOIS	FED. AID PROJECT		

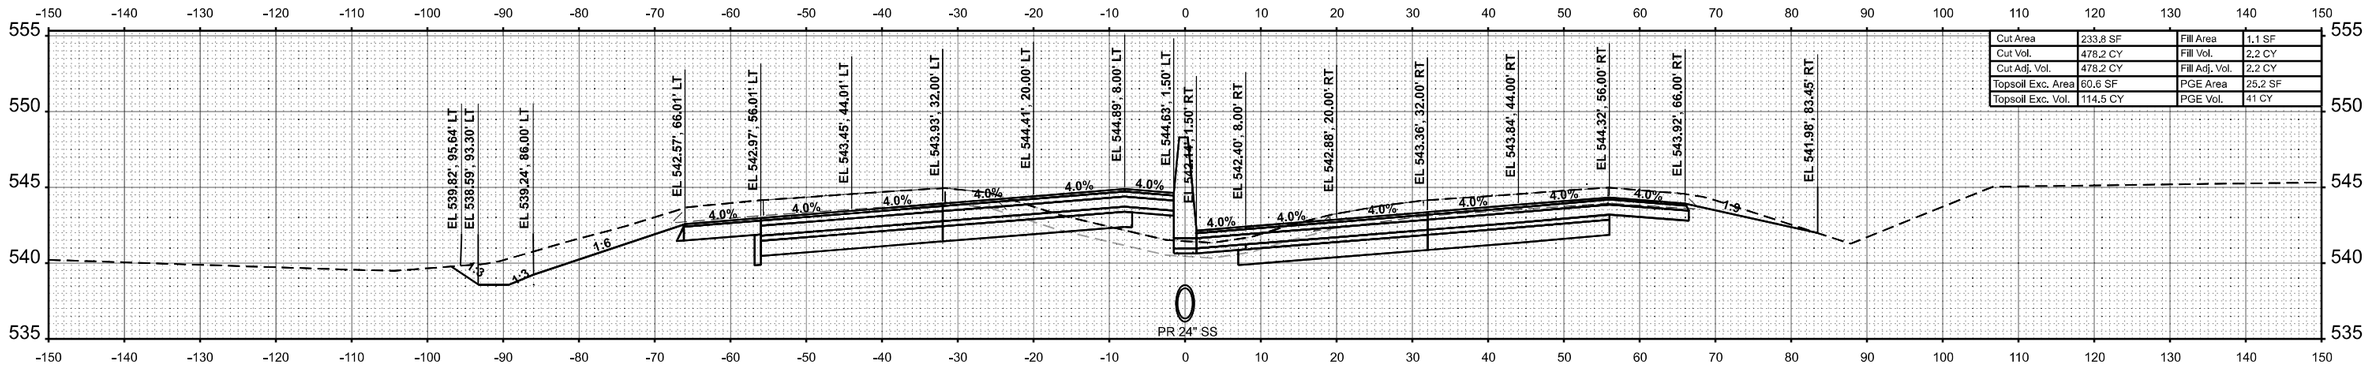

STA 762+50.00

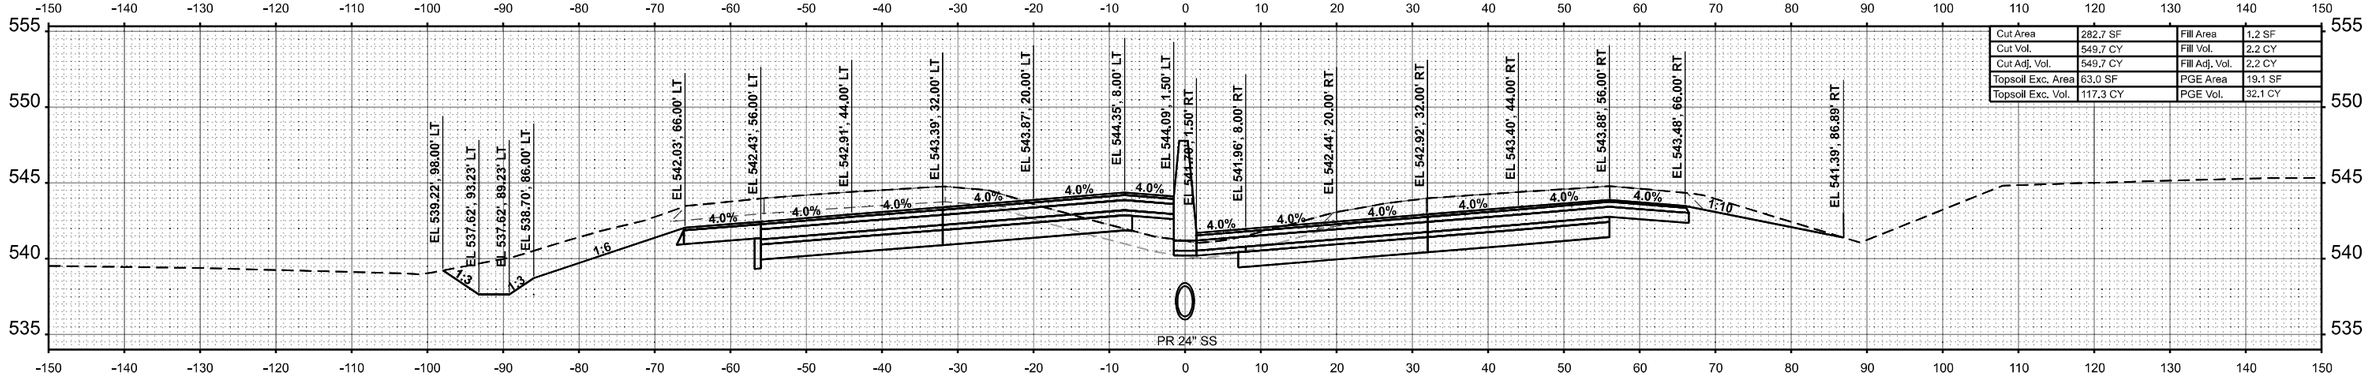

STA 762+00.00

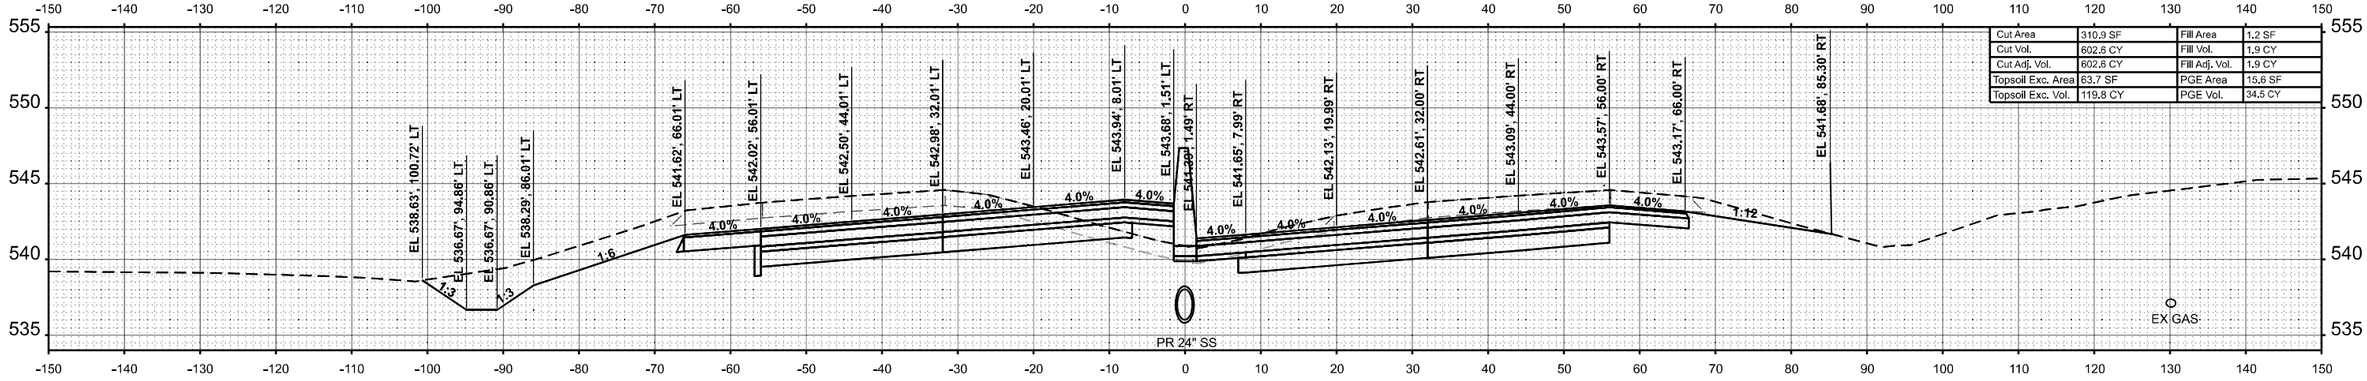

STA 761+50.00

FINAL SURVEY | NOTE BOOK | NO. | SURVEYED | PLOTTED | TEMPLATE | AREAS | AREAS CHECKED | BY | DATE

ORIGINAL SURVEY | NOTE BOOK | NO. | SURVEYED | PLOTTED | TEMPLATE | AREAS | AREAS CHECKED | BY | DATE

MODEL: IM-WEST - 761+50.00
FILE NAME: C:\Users\jmarlin\OneDrive - Farnsworth Group, Inc\Desktop\Working Project Files\64-82-7WRS-2\Sheets\Sheet2.dgn

Farnsworth GROUP


USER NAME = jmarlin	DESIGNED - JJO	REVISED -	
	DRAWN - JRM	REVISED -	
PLOT SCALE = 0.16666633 ' / In.	CHECKED - ERB	REVISED -	
PLOT DATE = 10/16/2024	DATE - 10/15/2024	REVISED -	

STATE OF ILLINOIS
DEPARTMENT OF TRANSPORTATION

F.A.I. ROUTE 64 (I–64)
CROSS SECTIONS


SCALE: 1:10H / 1:5V | SHEET 39 OF 151 SHEETS | STA. 761+50.00 | TO STA. 762+50.00

F.A.I. RTE.	SECTION	COUNTY	TOTAL SHEETS	SHEET NO.
64	82-7WRS-2	ST CLAIR	691	534
		CONTRACT NO. 76K74		
	ILLINOIS	FED. AID PROJECT		

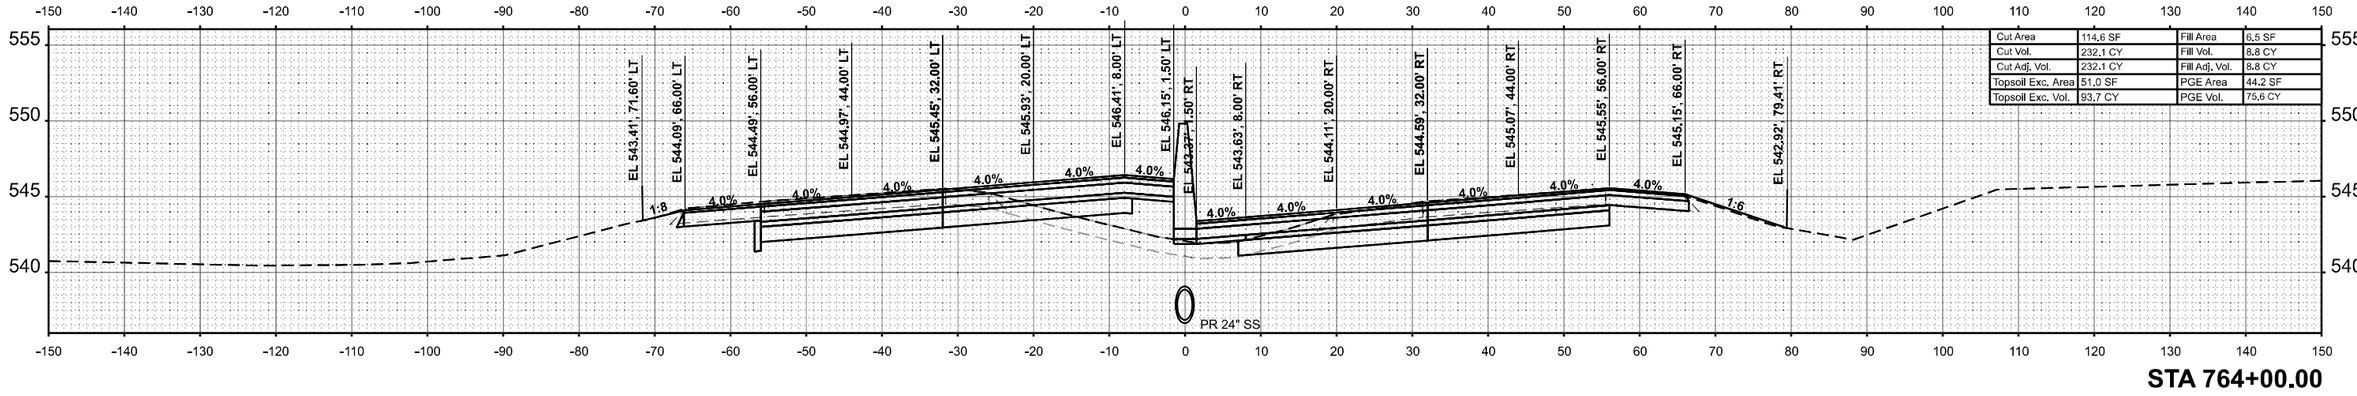


Cut Area	114.6 SF	Fill Area	6.5 SF
Cut Vol.	232.1 CY	Fill Vol.	8.8 CY
Cut Adj. Vol.	232.1 CY	Fill Adj. Vol.	8.8 CY
Topsoil Exc. Area	51.0 SF	PGE Area	44.2 SF
Topsoil Exc. Vol.	93.7 CY	PGE Vol.	75.6 CY

STA 764+00.00

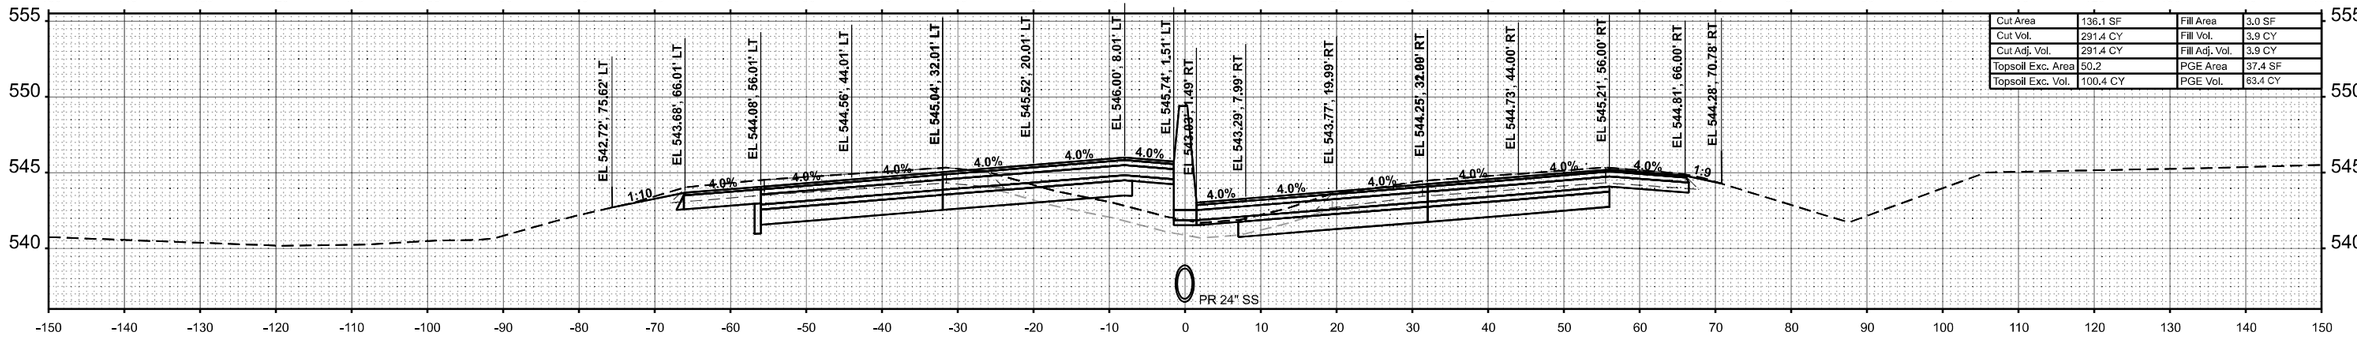

Cut Area	136.1 SF	Fill Area	3.0 SF
Cut Vol.	291.4 CY	Fill Vol.	3.9 CY
Cut Adj. Vol.	291.4 CY	Fill Adj. Vol.	3.9 CY
Topsoil Exc. Area	50.2	PGE Area	37.4 SF
Topsoil Exc. Vol.	100.4 CY	PGE Vol.	63.4 CY

STA 763+50.00

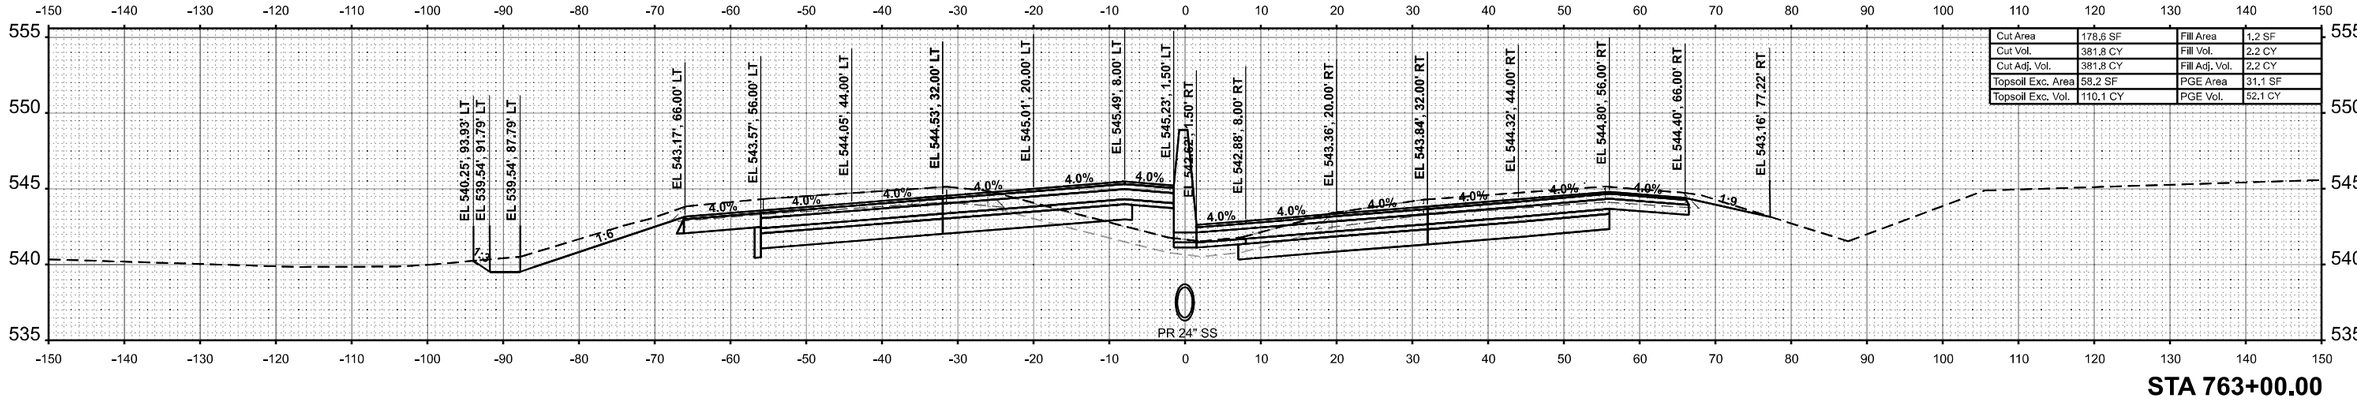

Cut Area	178.6 SF	Fill Area	1.2 SF
Cut Vol.	381.8 CY	Fill Vol.	2.2 CY
Cut Adj. Vol.	381.8 CY	Fill Adj. Vol.	2.2 CY
Topsoil Exc. Area	58.2 SF	PGE Area	31.1 SF
Topsoil Exc. Vol.	110.1 CY	PGE Vol.	52.1 CY

STA 763+00.00

FINAL SURVEY — SURVEYED — PLOTTED — TEMPLATE — AREAS — AREAS CHECKED — NOTE BOOK — NO. — BY — DATE

ORIGINAL SURVEY — SURVEYED — PLOTTED — TEMPLATE — AREAS — AREAS CHECKED — NOTE BOOK — NO. — BY — DATE

MODEL: MWEST - 763+00.00
FILE NAME: C:\Users\jmarlin\OneDrive - Farnsworth Group, Inc\Desktop\Working Project Files\64DGN\D8786744chbOcc Wide2.dgn

Farnsworth GROUP


USER NAME = jmarlin	DESIGNED - JJO	REVISED -	
	DRAWN - JRM	REVISED -	
PLOT SCALE = 0.16666633 ' / In.	CHECKED - ERB	REVISED -	
PLOT DATE = 10/16/2024	DATE - 10/15/2024	REVISED -	

STATE OF ILLINOIS
DEPARTMENT OF TRANSPORTATION

F.A.I. ROUTE 64 (I–64)
CROSS SECTIONS


SCALE: 1:10H / 1:5V | SHEET 40 OF 151 SHEETS | STA. 763+00.00 | TO STA. 764+00.00

F.A.I. RTE.	SECTION	COUNTY	TOTAL SHEETS	SHEET NO.
64	82-7WRS-2	ST CLAIR	691	535
		CONTRACT NO. 76K74		
	ILLINOIS	FED. AID PROJECT		

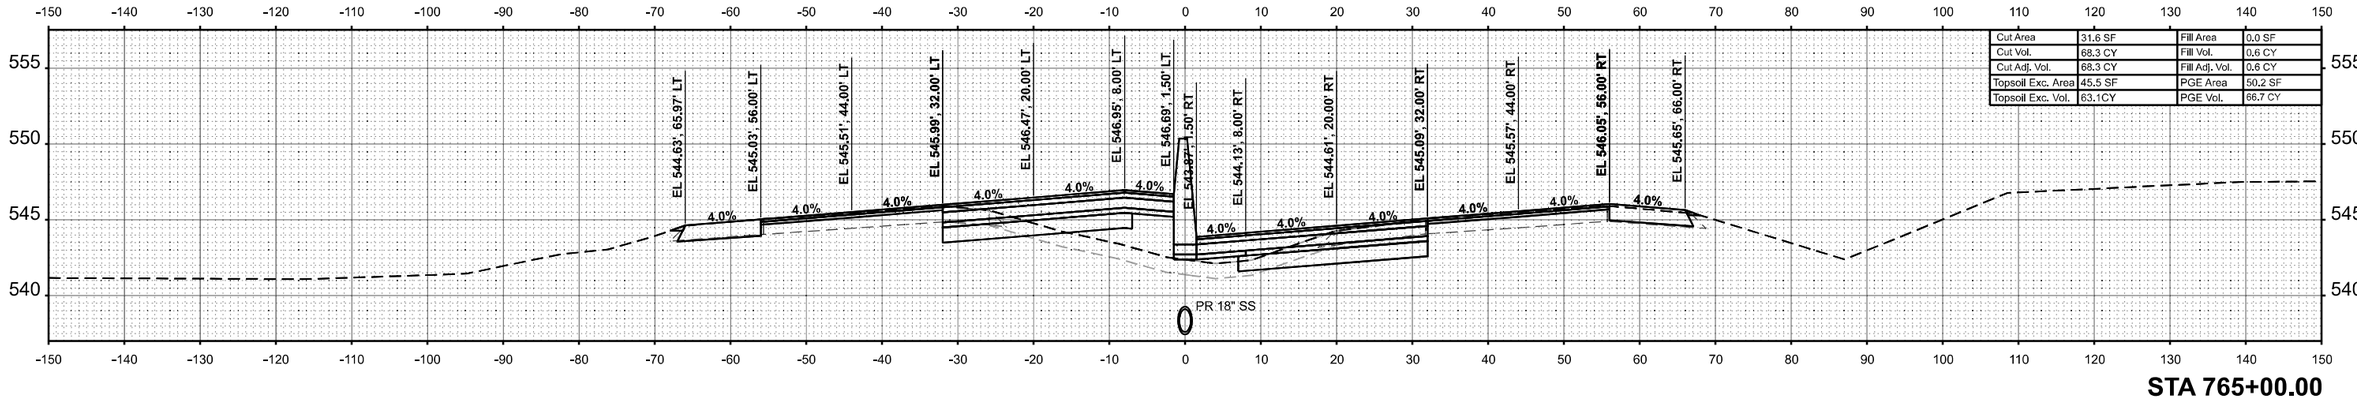


Cut Area	31.6 SF	Fill Area	0.0 SF
Cut Vol.	68.3 CY	Fill Vol.	0.6 CY
Cut Adj. Vol.	68.3 CY	Fill Adj. Vol.	0.6 CY
Topsoil Exc. Area	45.5 SF	PGE Area	50.2 SF
Topsoil Exc. Vol.	63.1CY	PGE Vol.	66.7 CY

STA 765+00.00

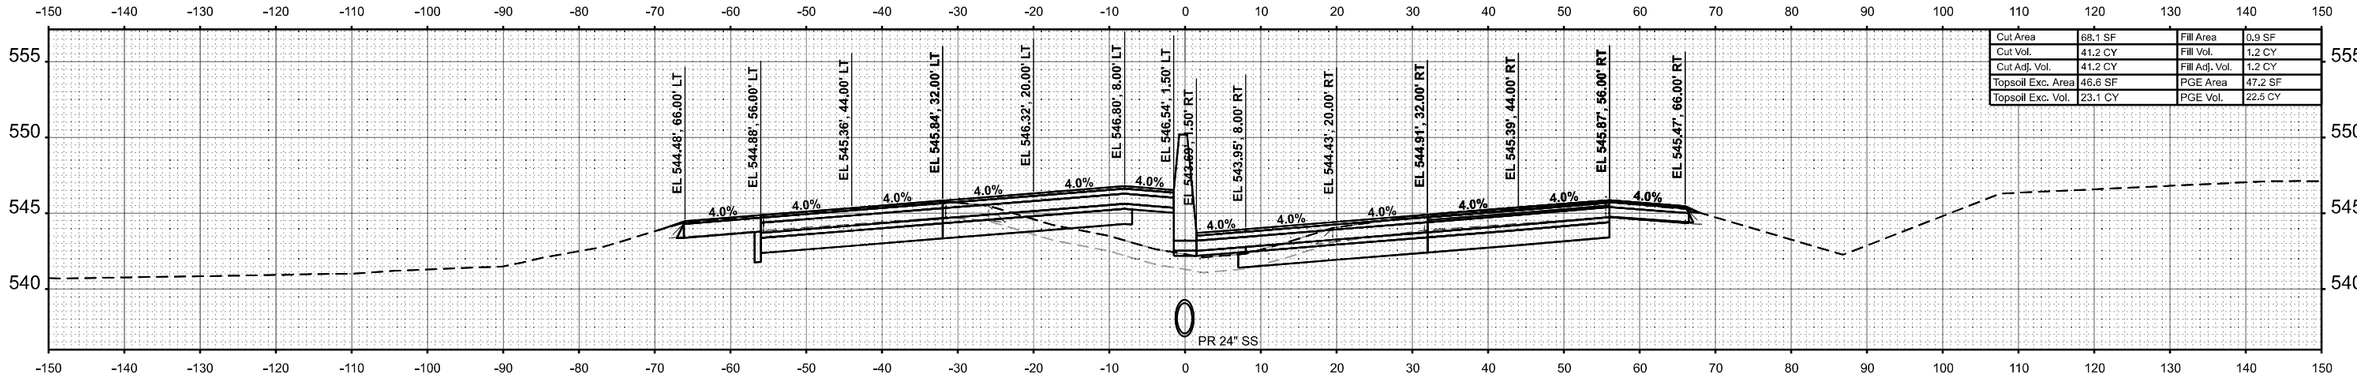

Cut Area	68.1 SF	Fill Area	0.9 SF
Cut Vol.	41.2 CY	Fill Vol.	1.2 CY
Cut Adj. Vol.	41.2 CY	Fill Adj. Vol.	1.2 CY
Topsoil Exc. Area	46.6 SF	PGE Area	47.2 SF
Topsoil Exc. Vol.	23.1 CY	PGE Vol.	22.5 CY

STA 764+63.00

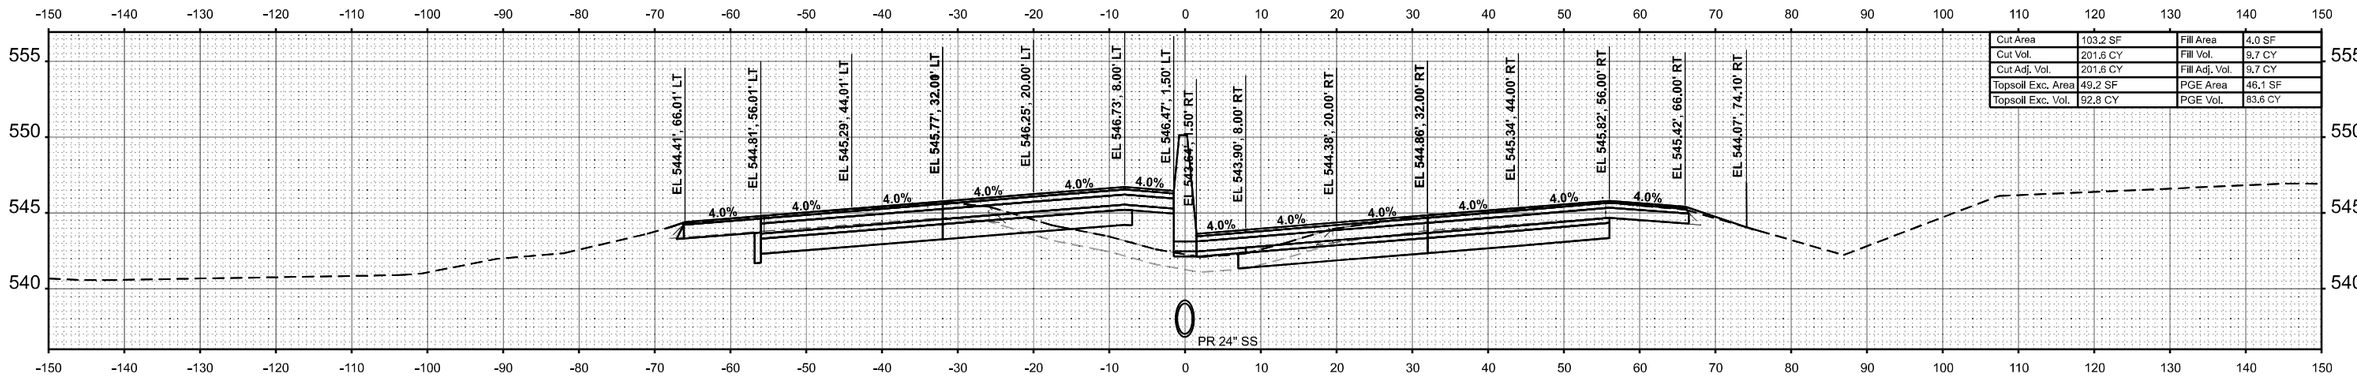

Cut Area	103.2 SF	Fill Area	4.0 SF
Cut Vol.	201.6 CY	Fill Vol.	9.7 CY
Cut Adj. Vol.	201.6 CY	Fill Adj. Vol.	9.7 CY
Topsoil Exc. Area	49.2 SF	PGE Area	46.1 SF
Topsoil Exc. Vol.	92.8 CY	PGE Vol.	83.6 CY

STA 764+50.00

FINAL SURVEY — SURVEYED — PLOTTED — TEMPLATE — AREAS — AREAS CHECKED — NOTE BOOK — NO. — BY — DATE

ORIGINAL SURVEY — SURVEYED — PLOTTED — TEMPLATE — AREAS — AREAS CHECKED — NOTE BOOK — NO. — BY — DATE

MODEL: MWEST - 764+64.00
FILE NAME: C:\Users\jmartin\OneDrive - Farnsworth Group, Inc\Desktop\Working Project Files\1st\DGN\DB76K74-sht-Xsc Wide3.dgn

Farnsworth GROUP


USER NAME = jmartin	DESIGNED - JJO	REVISED -	
	DRAWN - JRM	REVISED -	
PLOT SCALE = 0.16666633 ' / In.	CHECKED - ERB	REVISED -	
PLOT DATE = 10/16/2024	DATE - 10/15/2024	REVISED -	

STATE OF ILLINOIS
DEPARTMENT OF TRANSPORTATION

F.A.I. ROUTE 64 (I–64)
CROSS SECTIONS


SCALE: 1:10H / 1:5V | SHEET 41 OF 151 SHEETS | STA. 764+50.00 | TO STA. 765+00.00

F.A.I. RTE.	SECTION	COUNTY	TOTAL SHEETS	SHEET NO.
64	82-7WRS-2	ST CLAIR	691	536
		CONTRACT NO. 76K74		
	ILLINOIS	FED. AID PROJECT		

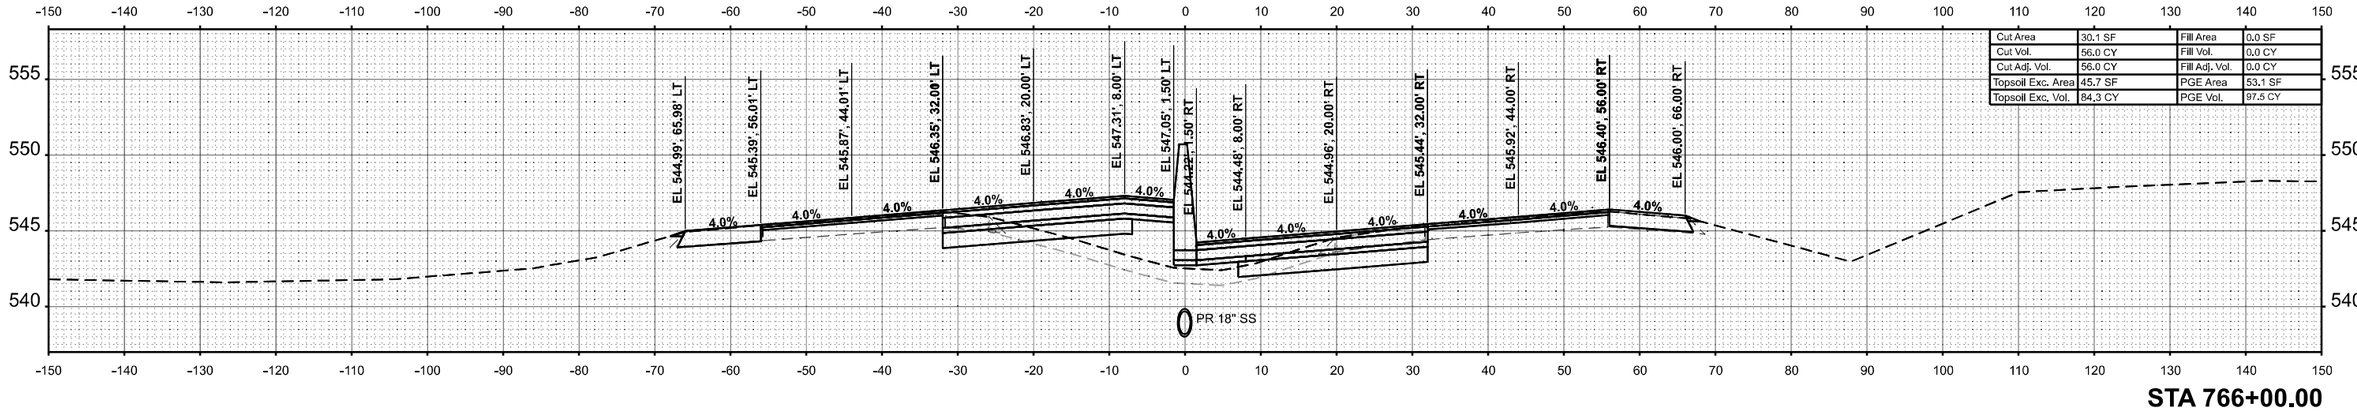


Cut Area	30.1 SF	Fill Area	0.0 SF
Cut Vol.	56.0 CY	Fill Vol.	0.0 CY
Cut Adj. Vol.	56.0 CY	Fill Adj. Vol.	0.0 CY
Topsoil Exc. Area	45.7 SF	PGE Area	53.1 SF
Topsoil Exc. Vol.	84.3 CY	PGE Vol.	97.5 CY

STA 766+00.00

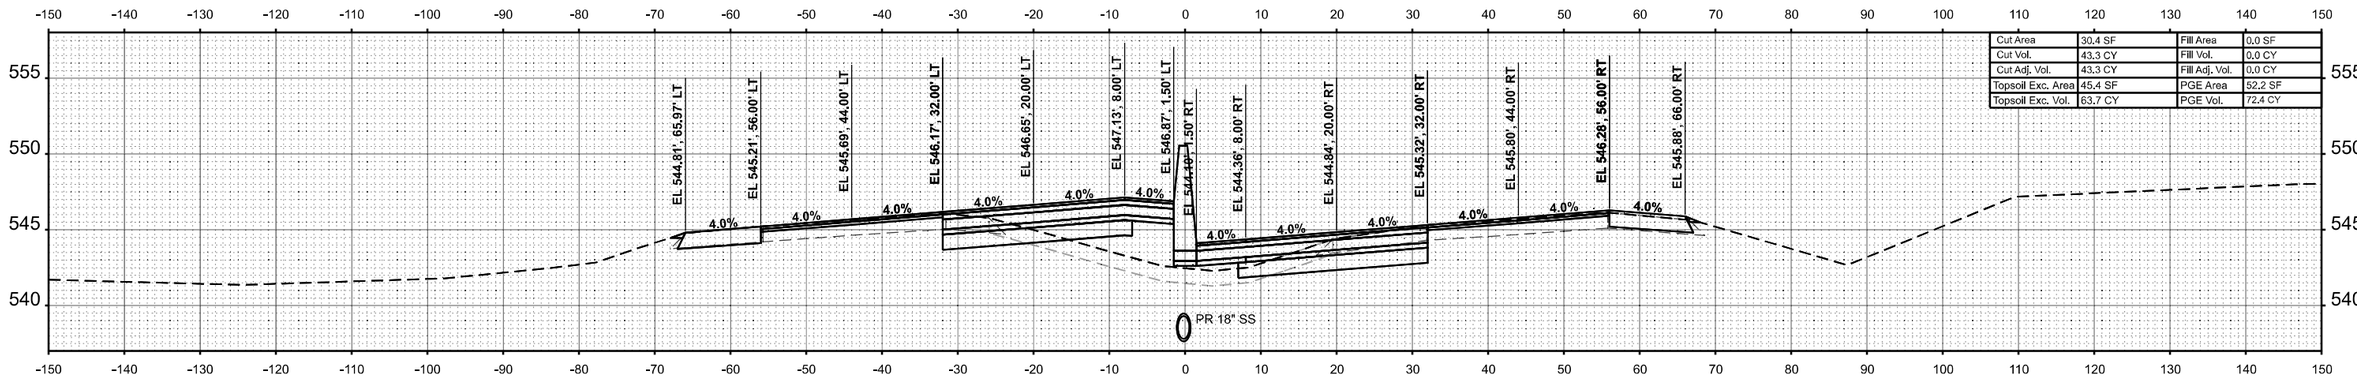

Cut Area	30.4 SF	Fill Area	0.0 SF
Cut Vol.	43.3 CY	Fill Vol.	0.0 CY
Cut Adj. Vol.	43.3 CY	Fill Adj. Vol.	0.0 CY
Topsoil Exc. Area	45.4 SF	PGE Area	52.2 SF
Topsoil Exc. Vol.	63.7 CY	PGE Vol.	72.4 CY

STA 765+50.00

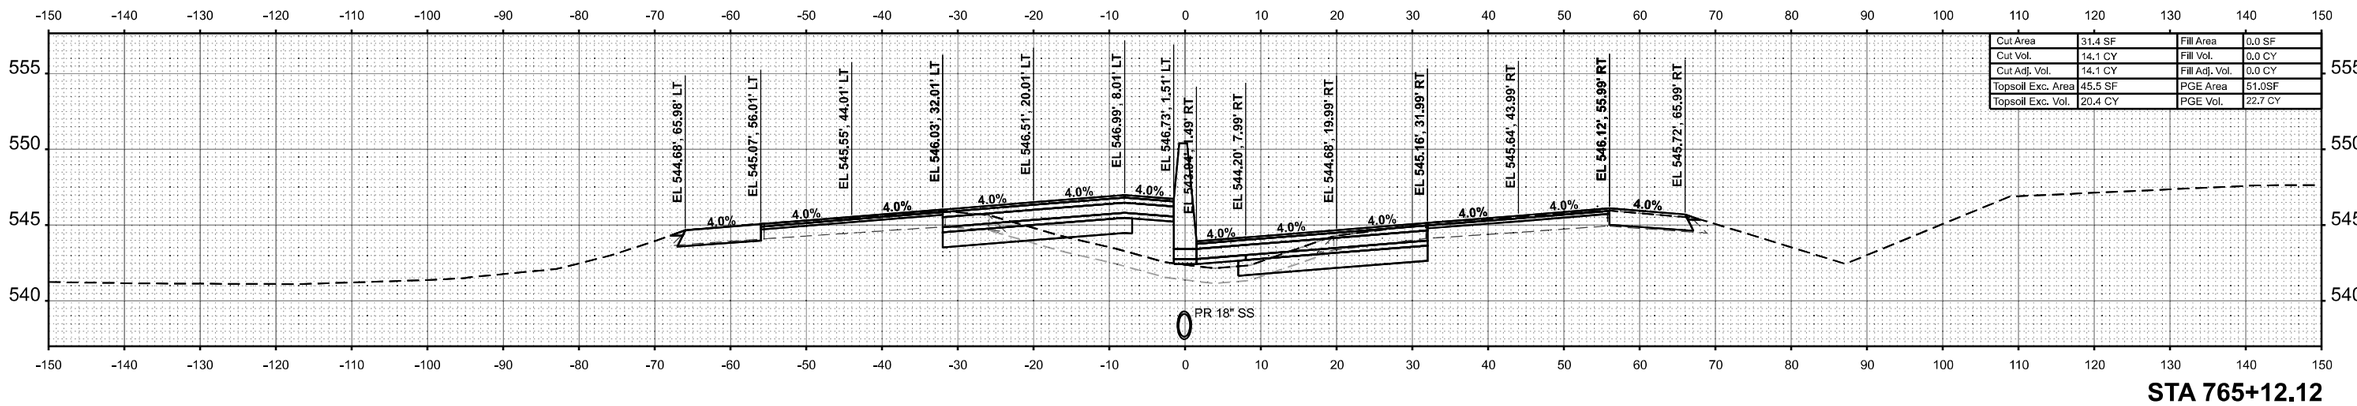

Cut Area	31.4 SF	Fill Area	0.0 SF
Cut Vol.	14.1 CY	Fill Vol.	0.0 CY
Cut Adj. Vol.	14.1 CY	Fill Adj. Vol.	0.0 CY
Topsoil Exc. Area	45.5 SF	PGE Area	51.0SF
Topsoil Exc. Vol.	20.4 CY	PGE Vol.	22.7 CY

STA 765+12.12

FINAL SURVEY	BY	DATE
SURVEYED		
PLOTTED		
TEMPLATE		
NOTE BOOK	AREAS	
NO.	AREAS CHECKED	

ORIGINAL SURVEY	BY	DATE
SURVEYED		
PLOTTED		
TEMPLATE		
NOTE BOOK	AREAS	
NO.	AREAS CHECKED	

MODEL: IM4WEST - 765+12.12
FILE NAME: C:\Users\jmarin\OneDrive - Farnsworth Group, Inc\Desktop\Working Project Files\64\DGN\D3678K7-eb-bx1xs.WorkSign

Farnsworth GROUP


USER NAME = jmarin	DESIGNED - JJO	REVISED -
	DRAWN - JRM	REVISED -
PLOT SCALE = 0.16666633 ' / In.	CHECKED - ERB	REVISED -
PLOT DATE = 10/16/2024	DATE - 10/15/2024	REVISED -

STATE OF ILLINOIS
DEPARTMENT OF TRANSPORTATION

F.A.I. ROUTE 64 (I–64)
CROSS SECTIONS


SCALE: 1:10H / 1:5V | SHEET 42 OF 151 SHEETS | STA. 765+12.12 | TO STA. 766+00.00

F.A.I. RTE.	SECTION	COUNTY	TOTAL SHEETS	SHEET NO.
64	82-7WRS-2	ST CLAIR	691	537
		CONTRACT NO. 76K74		
	ILLINOIS	FED. AID PROJECT		

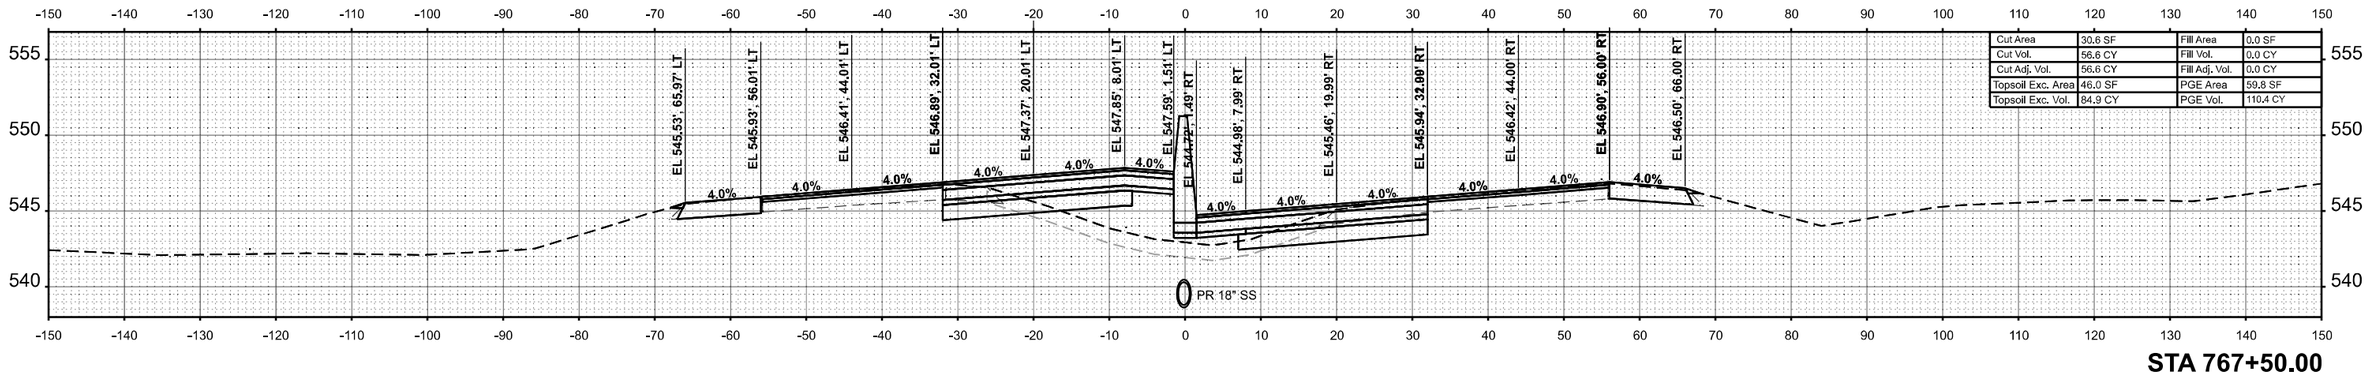


Cut Area	30.6 SF	Fill Area	0.0 SF
Cut Vol.	56.6 CY	Fill Vol.	0.0 CY
Cut Adj. Vol.	56.6 CY	Fill Adj. Vol.	0.0 CY
Topsoil Exc. Area	46.0 SF	PGE Area	59.8 SF
Topsoil Exc. Vol.	84.9 CY	PGE Vol.	110.4 CY

STA 767+50.00

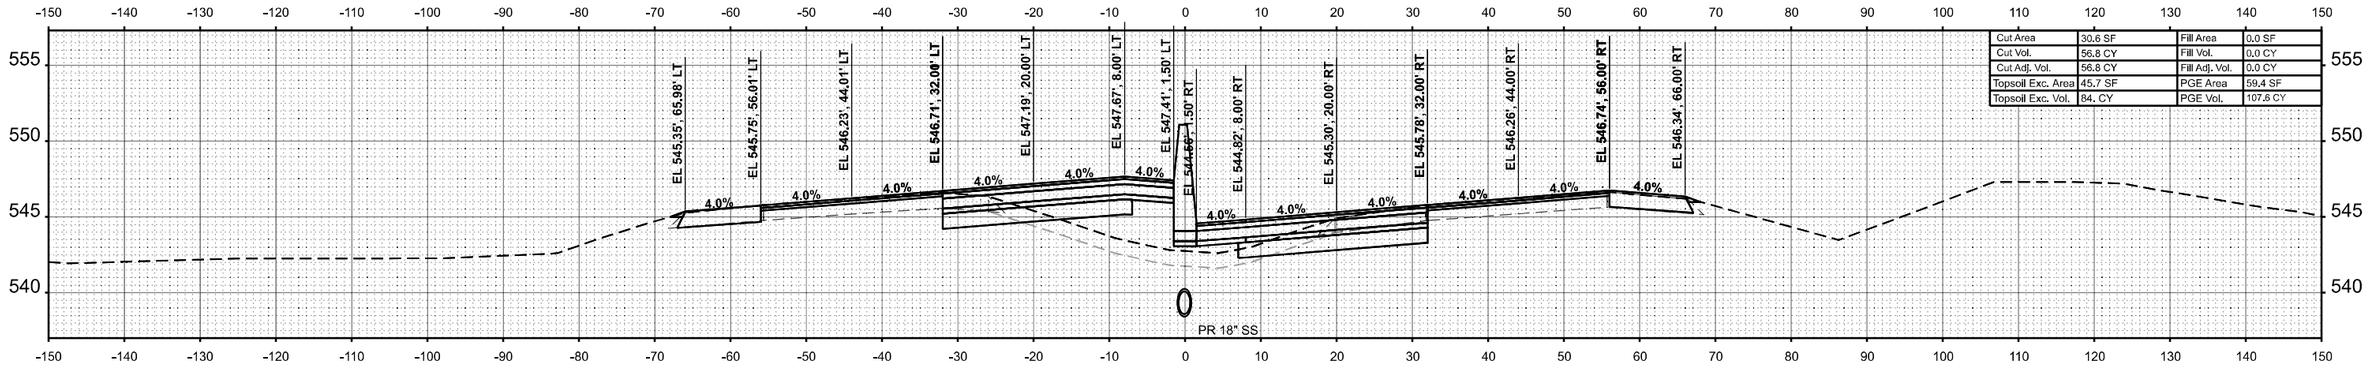

Cut Area	30.6 SF	Fill Area	0.0 SF
Cut Vol.	56.8 CY	Fill Vol.	0.0 CY
Cut Adj. Vol.	56.8 CY	Fill Adj. Vol.	0.0 CY
Topsoil Exc. Area	45.7 SF	PGE Area	59.4 SF
Topsoil Exc. Vol.	84. CY	PGE Vol.	107.6 CY

STA 767+00.00

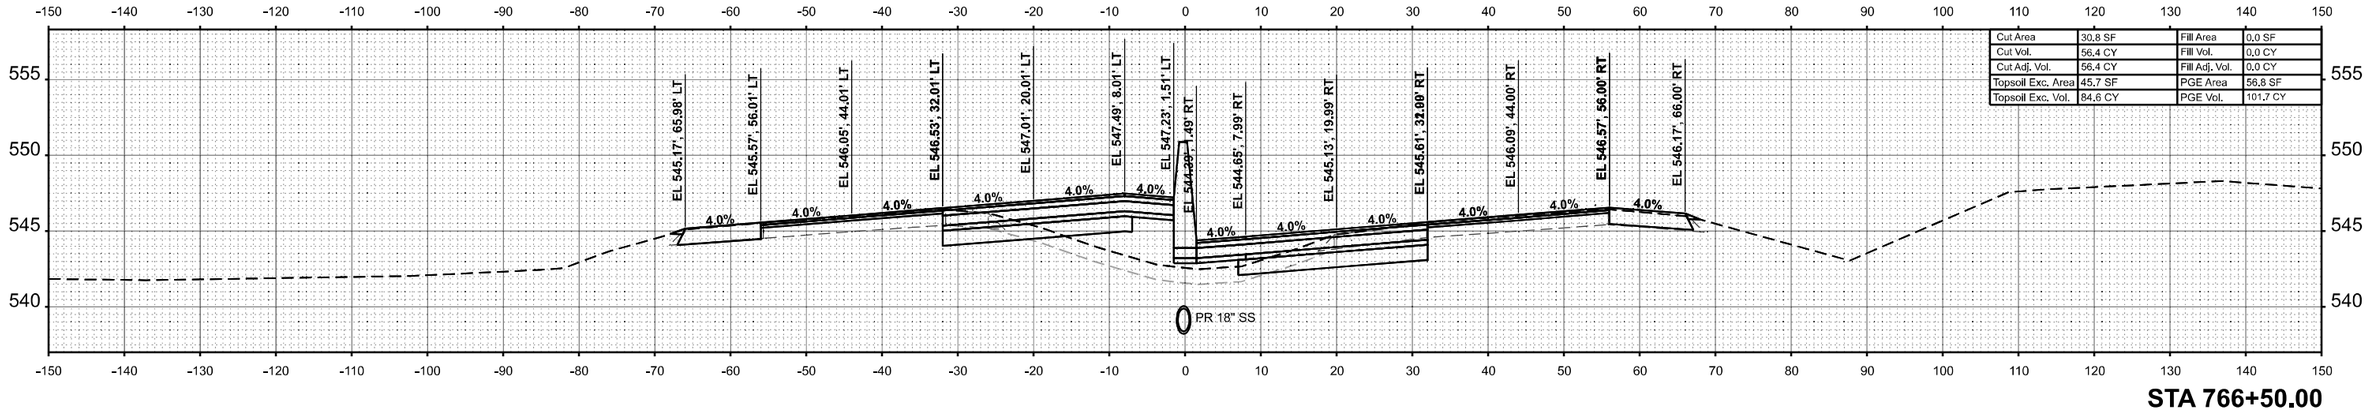

Cut Area	30.8 SF	Fill Area	0.0 SF
Cut Vol.	56.4 CY	Fill Vol.	0.0 CY
Cut Adj. Vol.	56.4 CY	Fill Adj. Vol.	0.0 CY
Topsoil Exc. Area	45.7 SF	PGE Area	56.8 SF
Topsoil Exc. Vol.	84.6 CY	PGE Vol.	101.7 CY

STA 766+50.00

FINAL SURVEY — NOTE BOOK — NO. — SURVEYED — PLOTTED — TEMPLATE — AREAS — AREAS CHECKED — BY — DATE

ORIGINAL SURVEY — NOTE BOOK — NO. — SURVEYED — PLOTTED — TEMPLATE — AREAS — AREAS CHECKED — BY — DATE

MODEL: I64WEST - 766+50.00
FILE NAME: C:\Users\jmarlin\OneDrive - Farnsworth Group, Inc\Desktop\Working Project Files\64\DGN\D878K7\e4vXsc WideAdgn

Farnsworth GROUP


USER NAME = jmarlin	DESIGNED -	JJO	REVISED -		
	DRAWN -	JRM	REVISED -		
PLOT SCALE = 0.16666633 ' / In.	CHECKED -	ERB	REVISED -		
PLOT DATE = 10/16/2024	DATE -	10/15/2024	REVISED -		

STATE OF ILLINOIS
DEPARTMENT OF TRANSPORTATION

F.A.I. ROUTE 64 (I–64)
CROSS SECTIONS


SCALE: 1:10H / 1:5V | SHEET 43 OF 151 SHEETS | STA. 766+50.00 | TO STA. 767+50.00

F.A.I. RTE.	SECTION	COUNTY	TOTAL SHEETS	SHEET NO.
64	82-7WRS-2	ST CLAIR	691	538
		CONTRACT NO. 76K74		
	ILLINOIS FED. AID PROJECT			

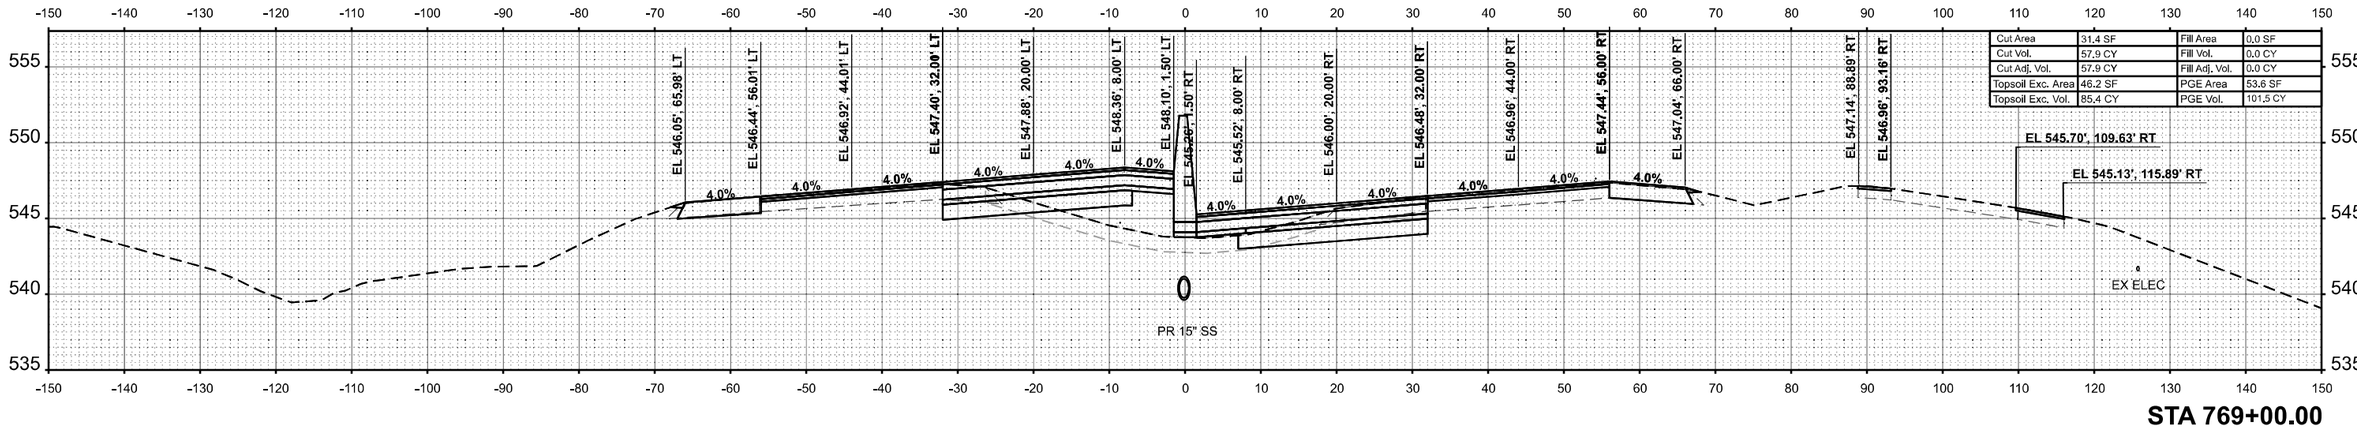


Cut Area	31,4 SF	Fill Area	0,0 SF
Cut Vol.	57,9 CY	Fill Vol.	0,0 CY
Cut Adj. Vol.	57.9 CY	Fill Adj. Vol.	0,0 CY
Topsoil Exc. Area	46.2 SF	PGE Area	53.6 SF
Topsoil Exc. Vol.	85,4 CY	PGE Vol.	101,5 CY

STA 769+00.00

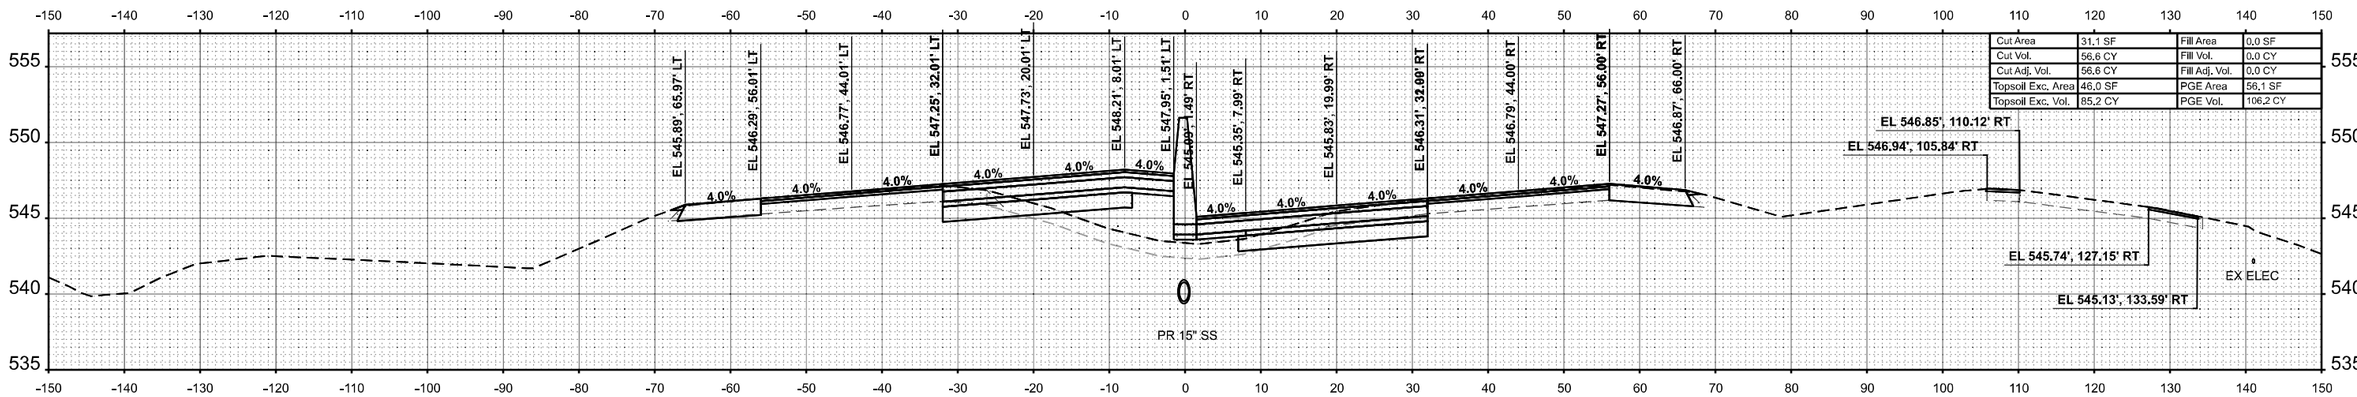

Cut Area	31,1 SF	Fill Area	0,0 SF
Cut Vol.	56,6 CY	Fill Vol.	0,0 CY
Cut Adj. Vol.	56,6 CY	Fill Adj. Vol.	0,0 CY
Topsoil Exc. Area	46,0 SF	PGE Area	56,1 SF
Topsoil Exc. Vol.	85,2 CY	PGE Vol.	106,2 CY

STA 768+50.00

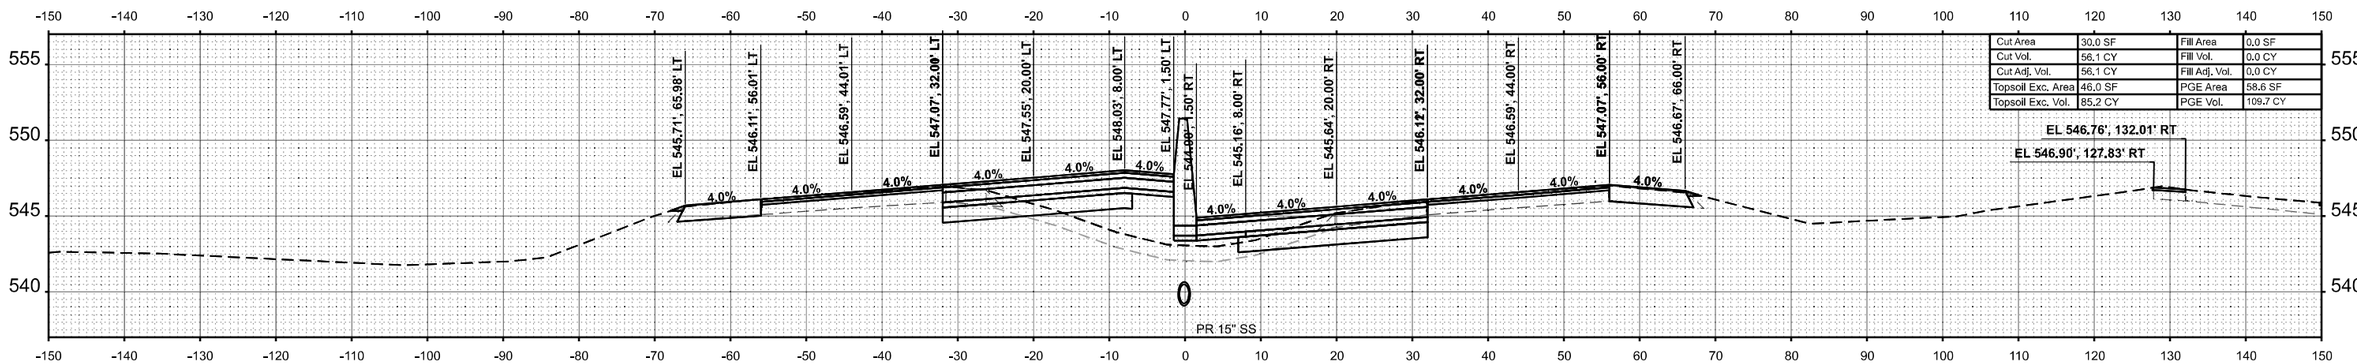

Cut Area	30,0 SF	Fill Area	0,0 SF
Cut Vol.	56,1 CY	Fill Vol.	0,0 CY
Cut Adj. Vol.	56,1 CY	Fill Adj. Vol.	0,0 CY
Topsoil Exc. Area	46,0 SF	PGE Area	58,6 SF
Topsoil Exc. Vol.	85,2 CY	PGE Vol.	109,7 CY

STA 768+00.00

FINAL SURVEY		BY	DATE
	SURVEYED		
	PLOTTED		
NOTE BOOK	TEMPLATE		
	AREAS		
NO.	AREAS CHECKED		

ORIGINAL SURVEY		BY	DATE
	SURVEYED		
	PLOTTED		
NOTE BOOK	TEMPLATE		
	AREAS		
NO.	AREAS CHECKED		

MODEL: I64WEST - 768+00.00
FILE NAME: C:\Users\jmarlin\OneDrive - Farnsworth Group, Inc\Desktop\Working Project Files\I-64\DGN\I64WEST-768+00.00 WestA.dgn

Farnsworth GROUP

USER NAME = jmarlin	DESIGNED - JJO	REVISED -			
	DRAWN - JRM	REVISED -			
PLOT SCALE = 0.16666633 ' / In.	CHECKED - ERB	REVISED -			
PLOT DATE = 10/16/2024	DATE - 10/15/2024	REVISED -			


STATE OF ILLINOIS
DEPARTMENT OF TRANSPORTATION

F.A.I. ROUTE 64 (I–64)
CROSS SECTIONS

SCALE: 1:10H / 1:5V | SHEET 44 OF 151 SHEETS | STA. 768+00.00 | TO STA. 769+00.00


F.A.I. RTE.	SECTION	COUNTY	TOTAL SHEETS	SHEET NO.
64	82-7WRS-2	ST CLAIR	691	539
		CONTRACT NO. 76K74		
	ILLINOIS	FED. AID PROJECT		

FINAL SURVEY		BY	DATE
	SURVEYED		
	PLOTTED		
NOTE BOOK	TEMPLATE		
	AREAS		
NO.	AREAS CHECKED		

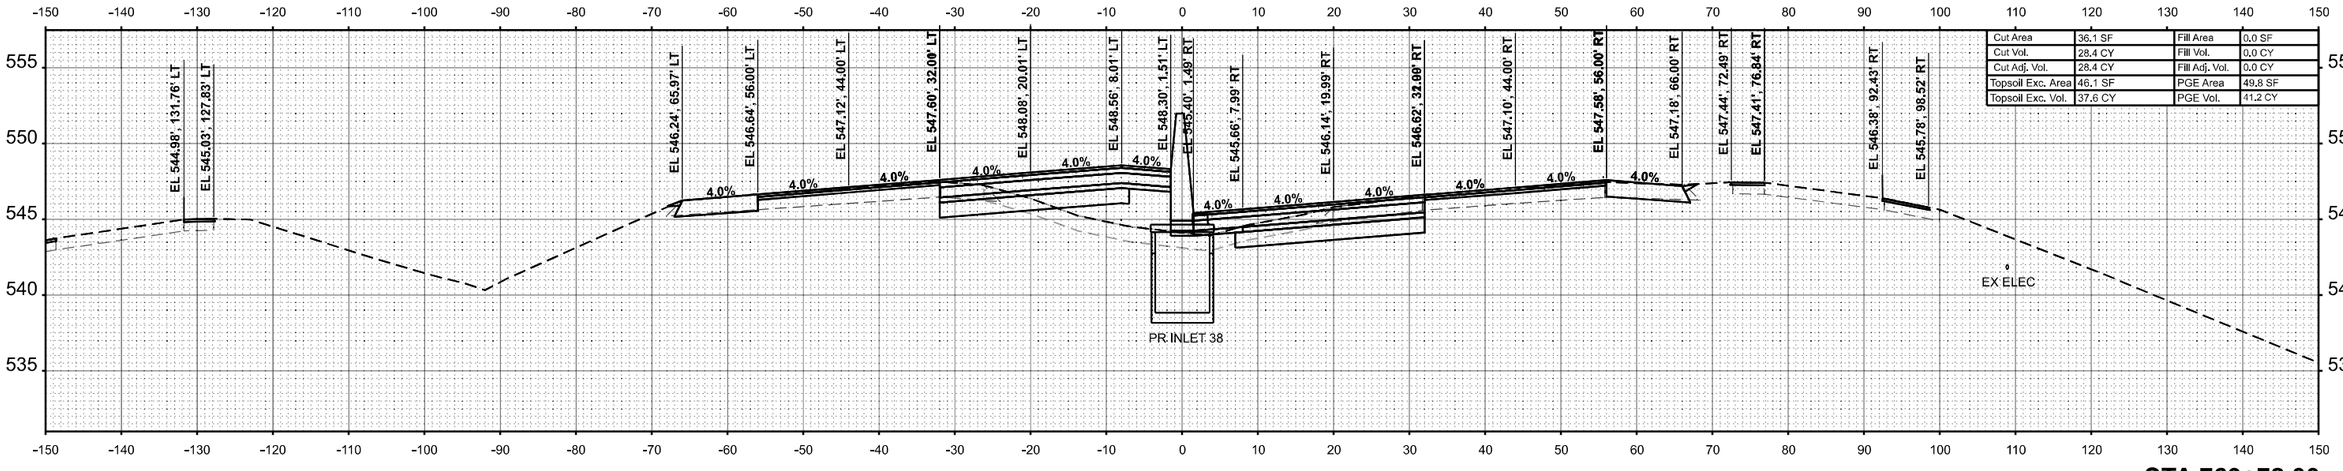

Cut Area	36.1 SF	Fill Area	0.0 SF
Cut Vol.	28.4 CY	Fill Vol.	0.0 CY
Cut Adj. Vol.	28.4 CY	Fill Adj. Vol.	0.0 CY
Topsoil Exc. Area	46.1 SF	PGE Area	49.8 SF
Topsoil Exc. Vol.	37.6 CY	PGE Vol.	41.2 CY

STA 769+72.00

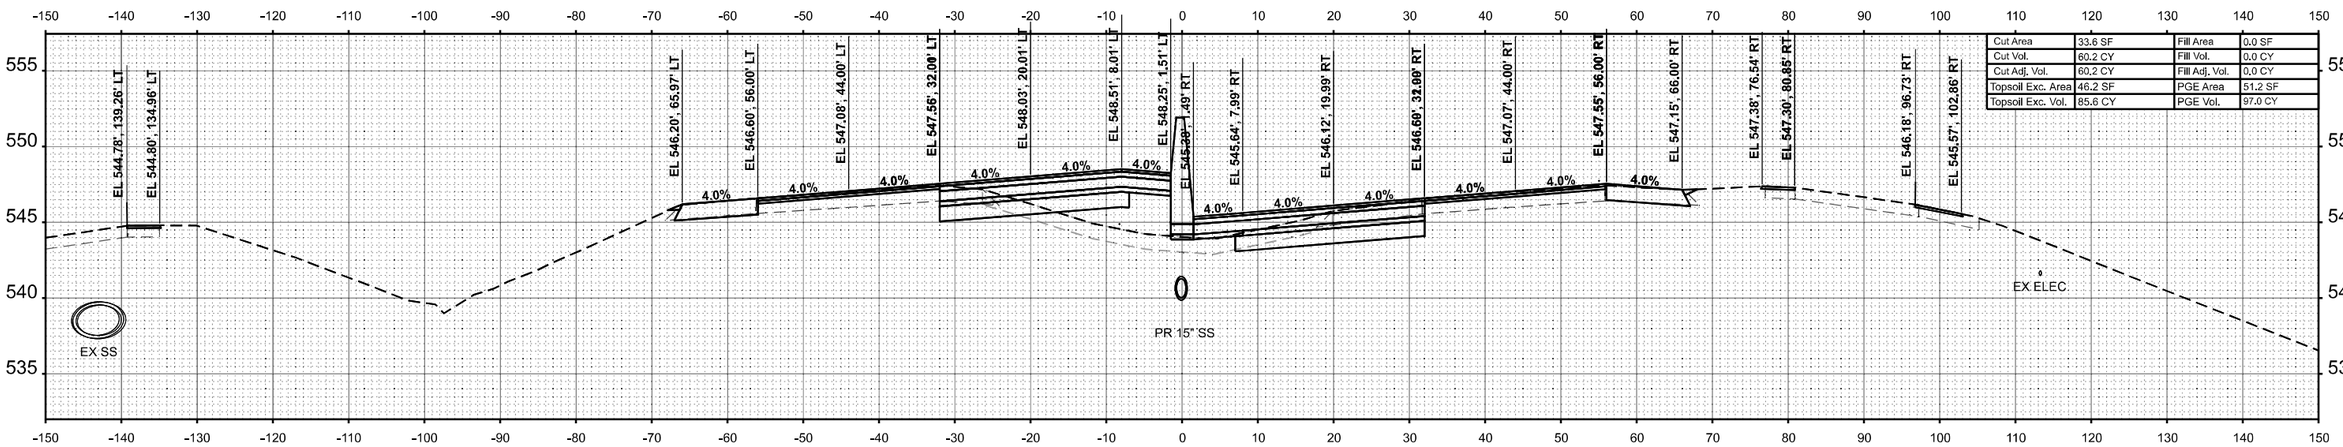

Cut Area	33.6 SF	Fill Area	0.0 SF
Cut Vol.	60.2 CY	Fill Vol.	0.0 CY
Cut Adj. Vol.	60.2 CY	Fill Adj. Vol.	0.0 CY
Topsoil Exc. Area	46.2 SF	PGE Area	51.2 SF
Topsoil Exc. Vol.	85.6 CY	PGE Vol.	97.0 CY

STA 769+50.00

ORIGINAL SURVEY		BY	DATE
	SURVEYED		
	PLOTTED		
NOTE BOOK	TEMPLATE		
	AREAS		
NO.	AREAS CHECKED		

MODEL: NWWEST - 769+50.00
FILE NAME: C:\Users\jmarlin\OneDrive - Farnsworth Group, Inc\Desktop\Working Project Files\64\DGN\D576K74-sht-Xs-Wash3.dgn

Farnsworth GROUP

USER NAME = jmarlin	DESIGNED - JJO	REVISED -	
	DRAWN - JRM	REVISED -	
PLOT SCALE = 0.16666633 ' / In.	CHECKED - ERB	REVISED -	
PLOT DATE = 10/16/2024	DATE - 10/15/2024	REVISED -	


STATE OF ILLINOIS
DEPARTMENT OF TRANSPORTATION

F.A.I. ROUTE 64 (I-64)
CROSS SECTIONS

SCALE: 1:10H / 1:5V | SHEET 45 OF 151 SHEETS | STA. 769+50.00 | TO STA. 769+72.00


F.A.I. RTE.	SECTION	COUNTY	TOTAL SHEETS	SHEET NO.
64	82-7WRS-2	ST CLAIR	691	540
		CONTRACT NO. 76K74		
	ILLINOIS	FED. AID PROJECT		

FINAL SURVEY		BY	DATE
	SURVEYED		
	PLOTTED		
NOTE BOOK	TEMPLATE		
	AREAS		
NO.	AREAS CHECKED		

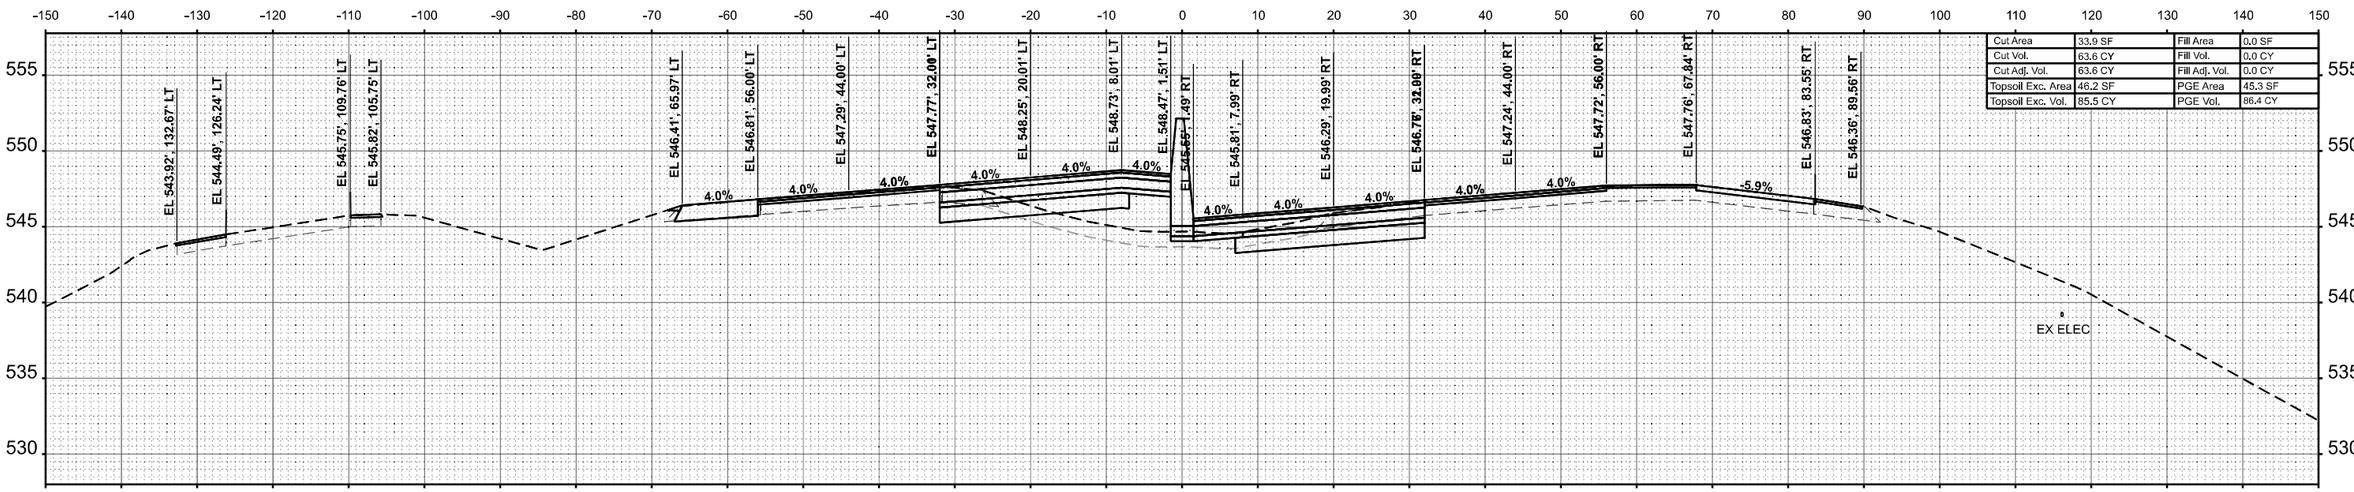

Cut Area	33.9 SF	Fill Area	0.0 SF
Cut Vol.	63.6 CY	Fill Vol.	0.0 CY
Cut Adj. Vol.	63.6 CY	Fill Adj. Vol.	0.0 CY
Topsoil Exc. Area	46.2 SF	PGE Area	45.3 SF
Topsoil Exc. Vol.	85.5 CY	PGE Vol.	86.4 CY

STA 770+50.00

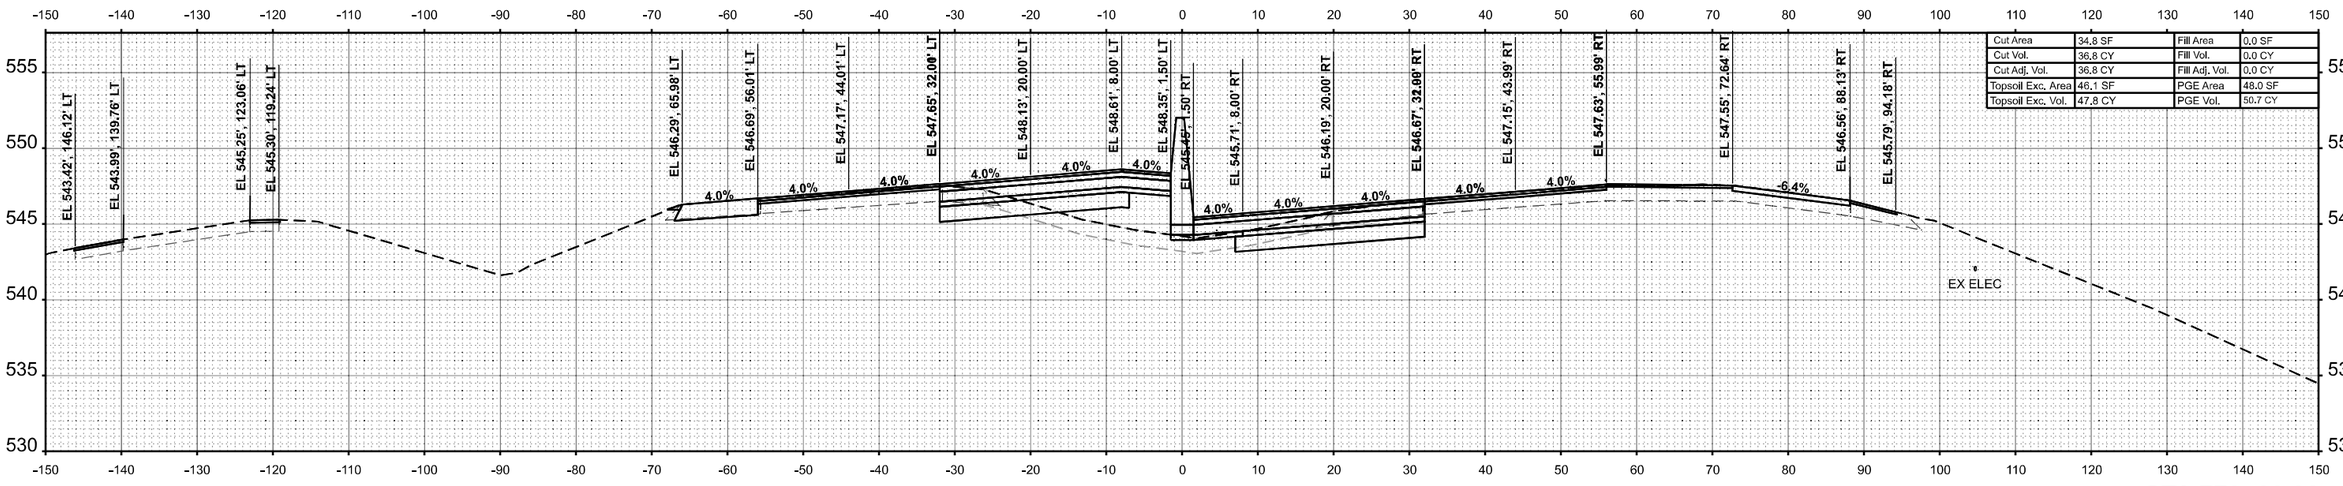

Cut Area	34.8 SF	Fill Area	0.0 SF
Cut Vol.	36.8 CY	Fill Vol.	0.0 CY
Cut Adj. Vol.	36.8 CY	Fill Adj. Vol.	0.0 CY
Topsoil Exc. Area	46.1 SF	PGE Area	48.0 SF
Topsoil Exc. Vol.	47.8 CY	PGE Vol.	50.7 CY

STA 770+00.00

ORIGINAL SURVEY		BY	DATE
	SURVEYED		
	PLOTTED		
NOTE BOOK	TEMPLATE		
	AREAS		
NO.	AREAS CHECKED		

MODEL: I64WEST - 770+00.00
FILE NAME: C:\Users\jmarlin\OneDrive - Farnsworth Group, Inc\Desktop\Working Project Files\I-64\DGN\D3576K74-sht-hor-loc Width-3.dgn

Farnsworth GROUP

USER NAME = jmarlin	DESIGNED - JJO	REVISED -	
	DRAWN - JRM	REVISED -	
PLOT SCALE = 0.16666633 ' / In.	CHECKED - ERB	REVISED -	
PLOT DATE = 10/16/2024	DATE - 10/15/2024	REVISED -	


STATE OF ILLINOIS
DEPARTMENT OF TRANSPORTATION

F.A.I. ROUTE 64 (I-64)
CROSS SECTIONS

SCALE: 1:10H / 1:5V | SHEET 46 OF 151 SHEETS | STA. 770+00.00 | TO STA. 770+50.00


F.A.I. RTE.	SECTION	COUNTY	TOTAL SHEETS	SHEET NO.
64	82-7WRS-2	ST CLAIR	691	541
		CONTRACT NO. 76K74		
	ILLINOIS	FED. AID PROJECT		

FINAL SURVEY		BY	DATE
	SURVEYED		
	PLOTTED		
NOTE BOOK	TEMPLATE		
	AREAS		
NO.	AREAS CHECKED		

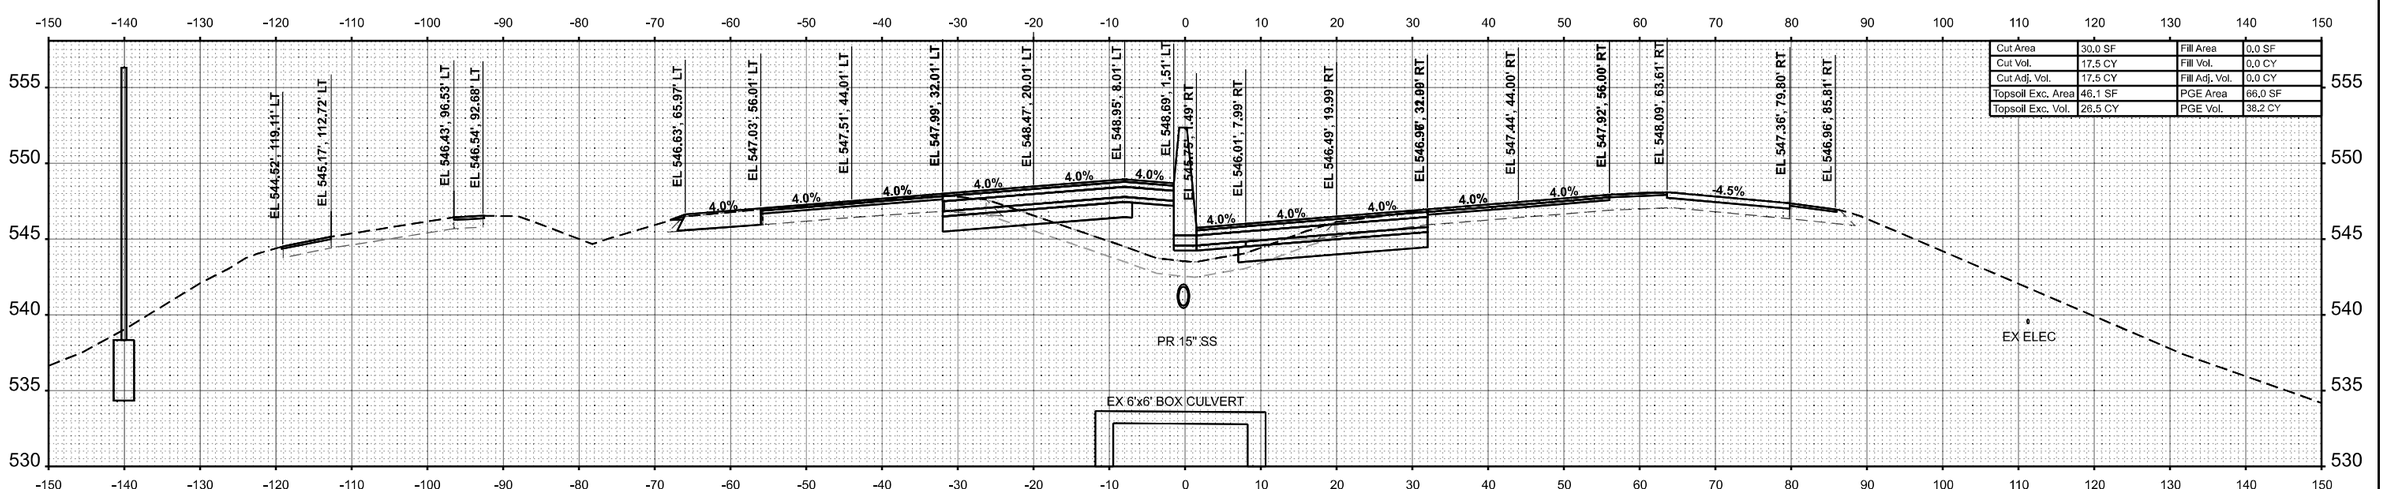

Cut Area	30,0 SF	Fill Area	0,0 SF
Cut Vol.	17,5 CY	Fill Vol.	0,0 CY
Cut Adj. Vol.	17,5 CY	Fill Adj. Vol.	0,0 CY
Topsoil Exc. Area	46,1 SF	PGE Area	66,0 SF
Topsoil Exc. Vol.	26,5 CY	PGE Vol.	38,2 CY

STA 771+15.50

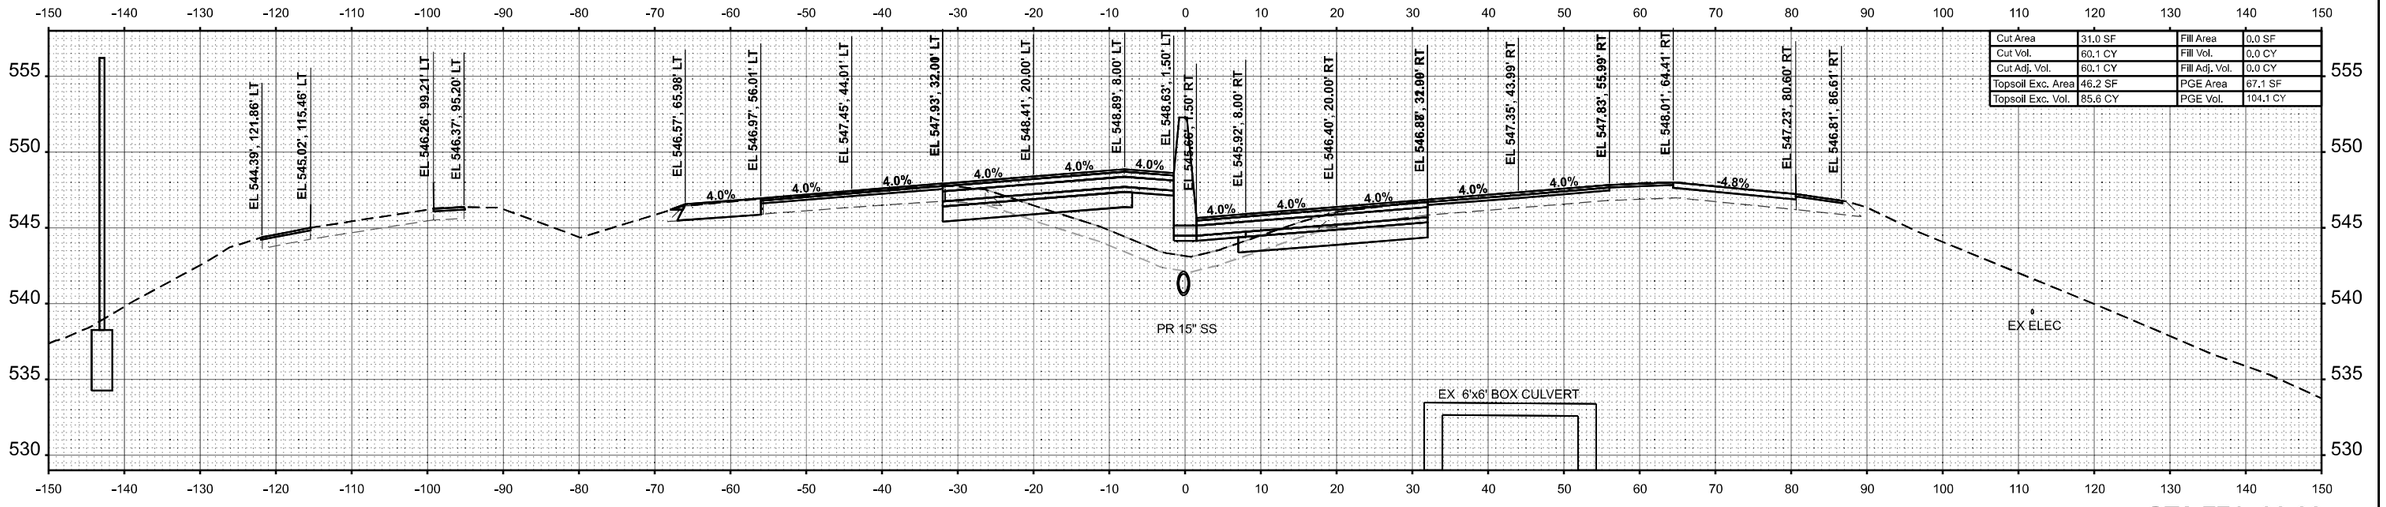

Cut Area	31,0 SF	Fill Area	0,0 SF
Cut Vol.	60,1 CY	Fill Vol.	0,0 CY
Cut Adj. Vol.	60,1 CY	Fill Adj. Vol.	0,0 CY
Topsoil Exc. Area	46,2 SF	PGE Area	67,1 SF
Topsoil Exc. Vol.	85,6 CY	PGE Vol.	104,1 CY

STA 771+00.00


ORIGINAL SURVEY		BY	DATE
	SURVEYED		
	PLOTTED		
NOTE BOOK	TEMPLATE		
	AREAS		
NO.	AREAS CHECKED		

MODEL: IM4WEST - 771+00.00
FILE NAME: C:\Users\jmarlin\OneDrive - Farnsworth Group, Inc\Desktop\Working Project Files\64\SDM\D0781C4-exhsXsc WideAdjpn


Farnsworth GROUP

USER NAME = jmarlin	DESIGNED - JJO	REVISED -	**STATE OF ILLINOIS**	**F.A.I. ROUTE 64 (I–64)**	
	DRAWN - JRM	REVISED -	**DEPARTMENT OF TRANSPORTATION**	**CROSS SECTIONS**	
PLOT SCALE = 0.16666633 ' / In.	CHECKED - ERB	REVISED -		SCALE: 1:10H / 1:5V	SHEET 47 OF 151 SHEETS STA. 771+00.00 TO STA. 771+15.50
PLOT DATE = 10/16/2024	DATE - 10/15/2024	REVISED -			

F.A.I. RTE.	SECTION	COUNTY	TOTAL SHEETS	SHEET NO.
64	82-7WRS-2	ST CLAIR	691	542
		CONTRACT NO. 76K74		
	ILLINOIS	FED. AID PROJECT		

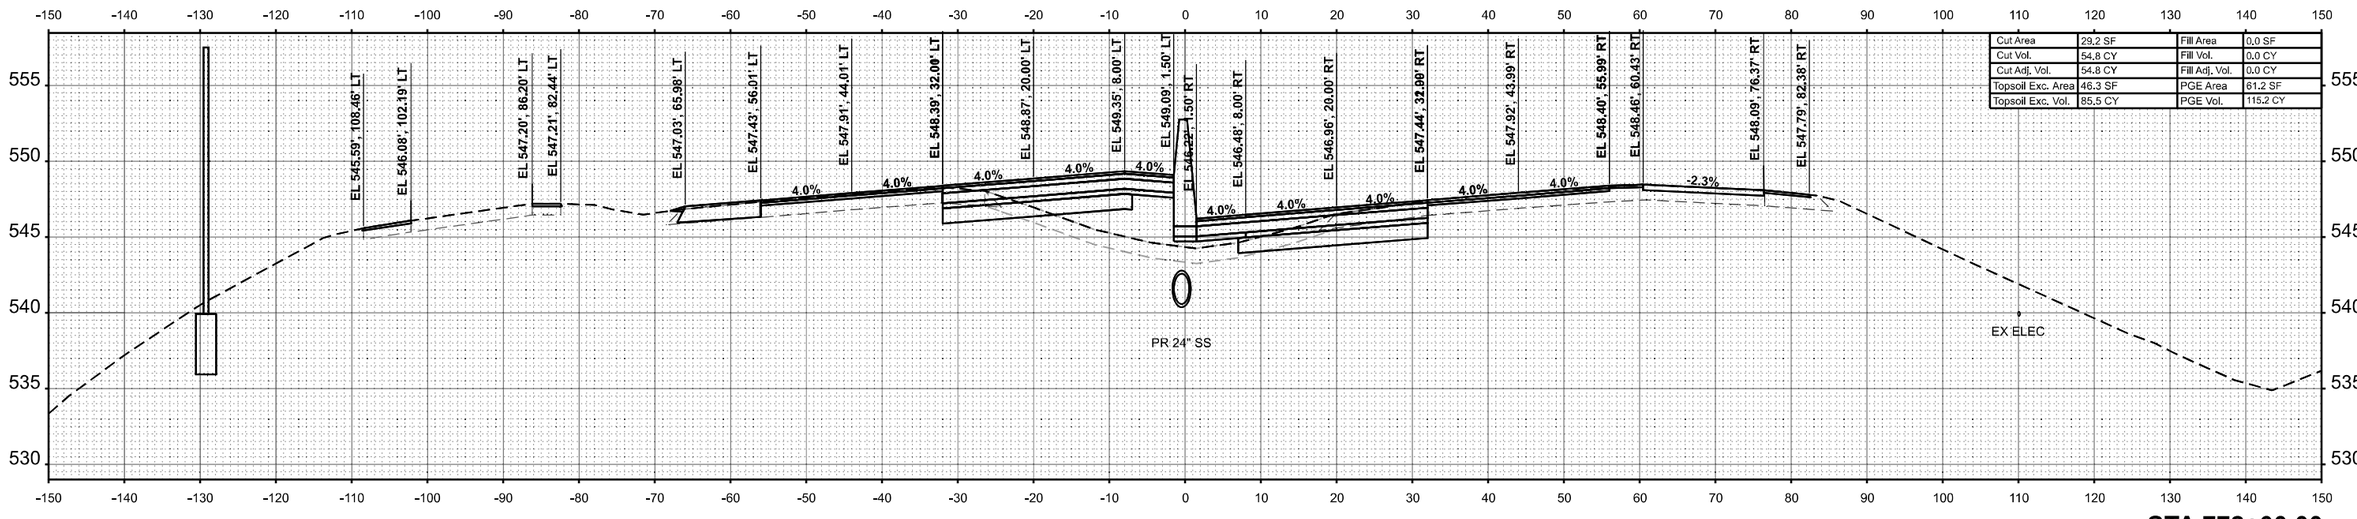

STA 772+00.00

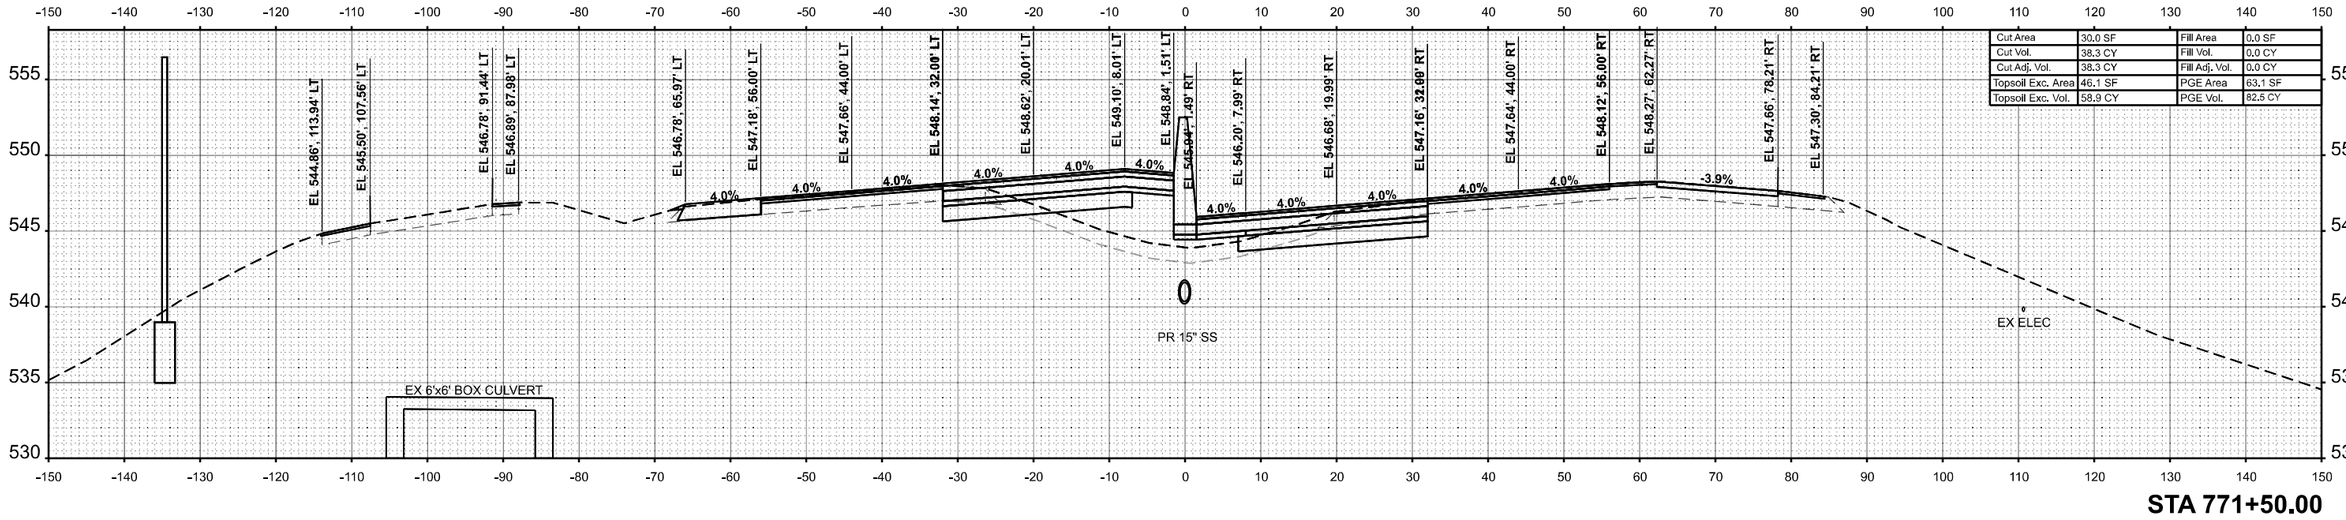

STA 771+50.00

FINAL SURVEY — NOTE BOOK — NO. — SURVEYED — PLOTTED — TEMPLATE — AREAS — AREAS CHECKED — BY — DATE

ORIGINAL SURVEY — NOTE BOOK — NO. — SURVEYED — PLOTTED — TEMPLATE — AREAS — AREAS CHECKED — BY — DATE

MODEL: I64WEST - 771+50.00
FILE NAME: C:\Users\jmarlin\OneDrive - Farnsworth Group, Inc\Desktop\Working Project Files\I-64\IDOT\DSR\I64sht01.dgn

Farnsworth GROUP


USER NAME = jmarlin	DESIGNED - JJO	REVISED -	
	DRAWN - JRM	REVISED -	
PLOT SCALE = 0.16666633 ' / In.	CHECKED - ERB	REVISED -	
PLOT DATE = 10/16/2024	DATE - 10/15/2024	REVISED -	

STATE OF ILLINOIS
DEPARTMENT OF TRANSPORTATION

F.A.I. ROUTE 64 (I-64)
CROSS SECTIONS


SCALE: 1:10H / 1:5V | SHEET 48 OF 151 SHEETS | STA. 771+50.00 | TO STA. 772+00.00

F.A.I. RTE.	SECTION	COUNTY	TOTAL SHEETS	SHEET NO.
64	82-7WRS-2	ST CLAIR	691	543
		CONTRACT NO. 76K74		
		ILLINOIS	FED. AID PROJECT	

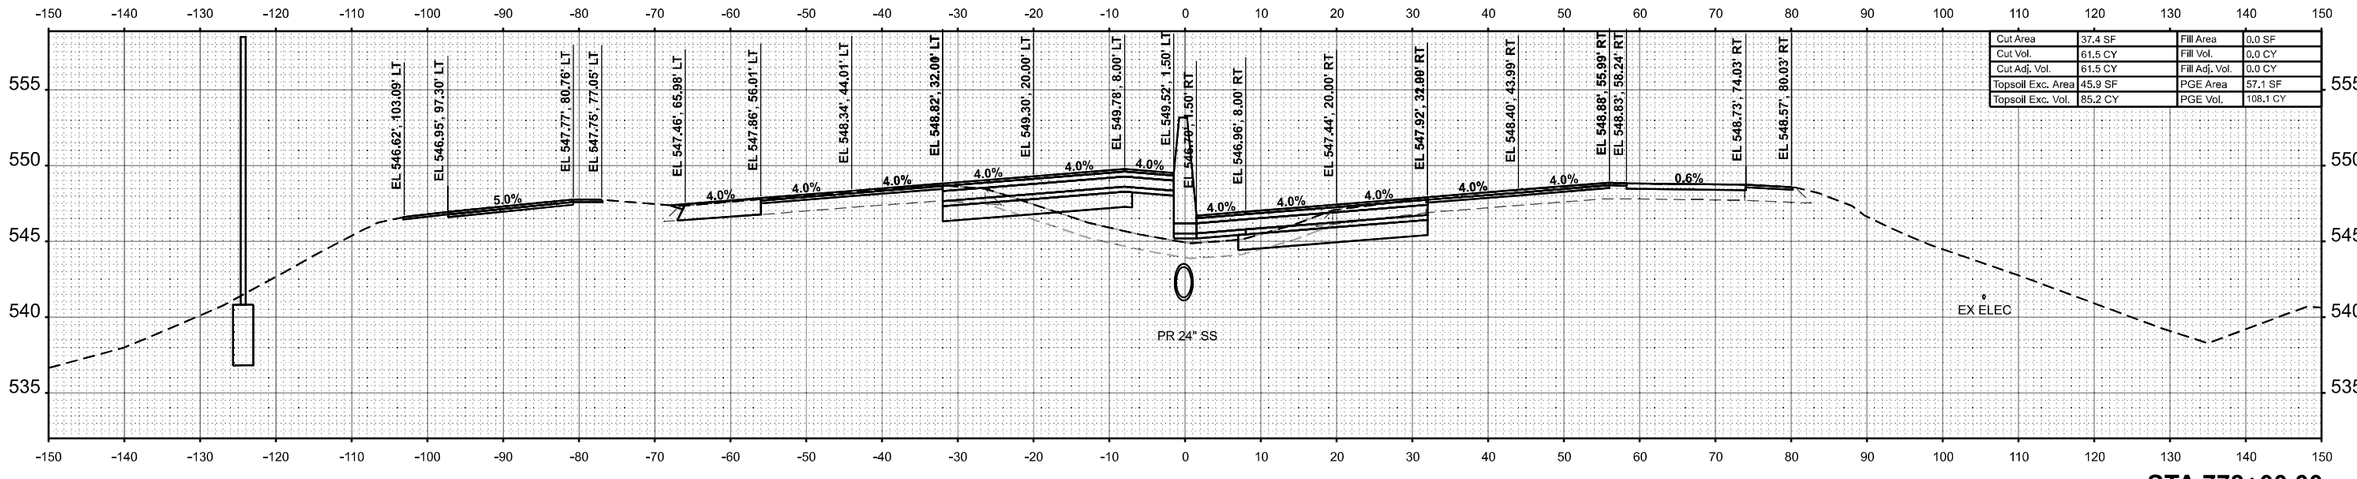

Cut Area	37.4 SF	Fill Area	0.0 SF
Cut Vol.	61.5 CY	Fill Vol.	0.0 CY
Cut Adj. Vol.	61.5 CY	Fill Adj. Vol.	0.0 CY
Topsoil Exc. Area	45.9 SF	PGE Area	57.1 SF
Topsoil Exc. Vol.	85.2 CY	PGE Vol.	108.1 CY

STA 773+00.00

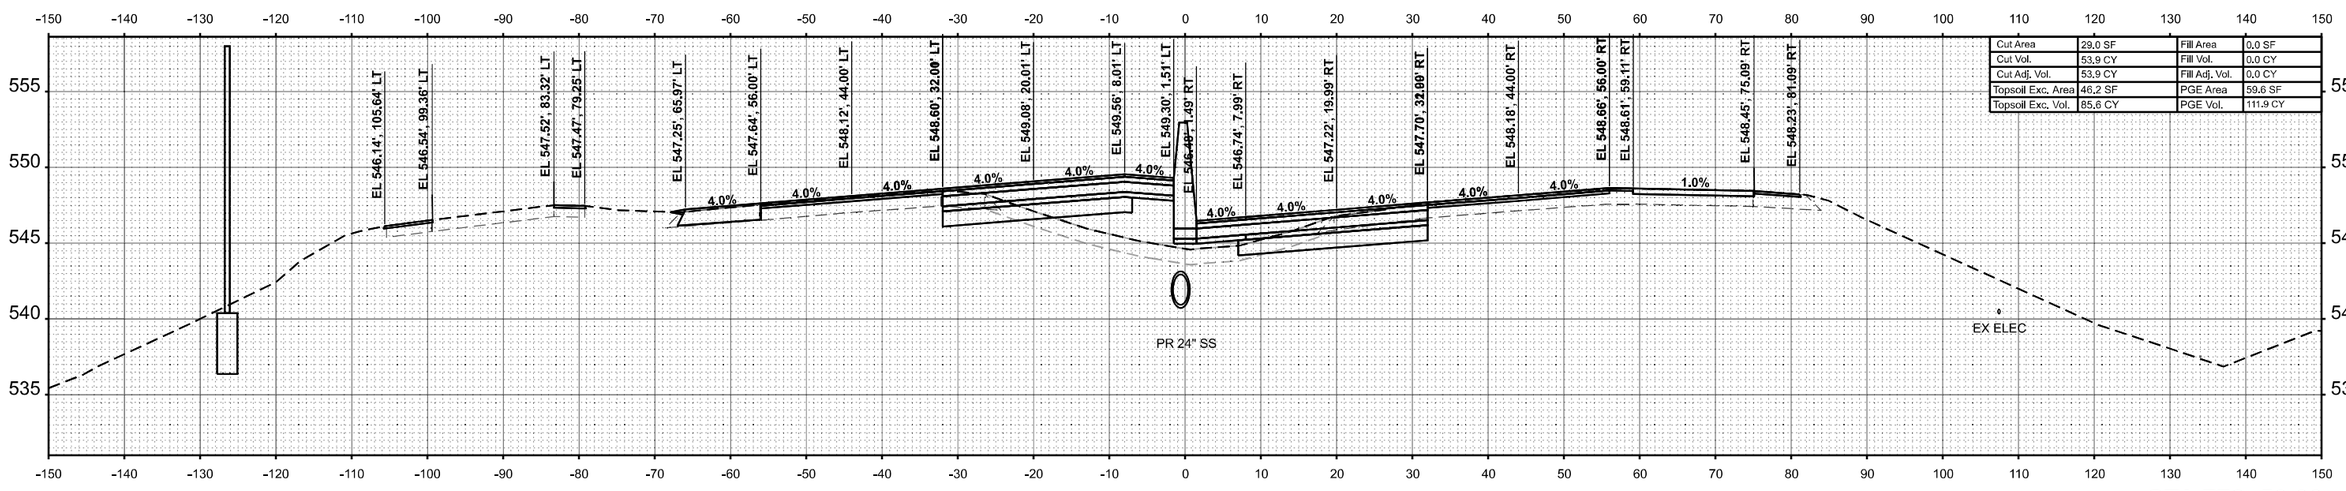

Cut Area	29.0 SF	Fill Area	0.0 SF
Cut Vol.	53.9 CY	Fill Vol.	0.0 CY
Cut Adj. Vol.	53.9 CY	Fill Adj. Vol.	0.0 CY
Topsoil Exc. Area	46.2 SF	PGE Area	59.6 SF
Topsoil Exc. Vol.	85.6 CY	PGE Vol.	111.9 CY

STA 772+50.00

FINAL SURVEY — NOTE BOOK — NO. — SURVEYED — PLOTTED — TEMPLATE — AREAS — AREAS CHECKED — BY — DATE

ORIGINAL SURVEY — NOTE BOOK — NO. — SURVEYED — PLOTTED — TEMPLATE — AREAS — AREAS CHECKED — BY — DATE

MODEL: MWEST - 772+50.00
FILE NAME: C:\Users\jmartin\Desktop\Working Project Files\64FDGN\DB76K74-ehbXsc Wsec3.dgn

Farnsworth GROUP

USER NAME = jmartin		DESIGNED -	JJO	REVISED -	
		DRAWN -	JRM	REVISED -	
PLOT SCALE = 0.16666633 ' / In.		CHECKED -	ERB	REVISED -	
PLOT DATE = 10/16/2024		DATE -	10/15/2024	REVISED -	


STATE OF ILLINOIS
DEPARTMENT OF TRANSPORTATION

F.A.I. ROUTE 64 (I–64)
CROSS SECTIONS

SCALE: 1:10H / 1:5V | SHEET 49 OF 151 SHEETS | STA. 772+50.00 | TO STA. 773+00.00


F.A.I. RTE.	SECTION	COUNTY	TOTAL SHEETS	SHEET NO.
64	82-7WRS-2	ST CLAIR	691	544
		CONTRACT NO. 76K74		
	ILLINOIS	FED. AID PROJECT		

FINAL SURVEY		BY	DATE
	SURVEYED		
	PLOTTED		
NOTE BOOK	TEMPLATE		
	AREAS		
NO.	AREAS CHECKED		

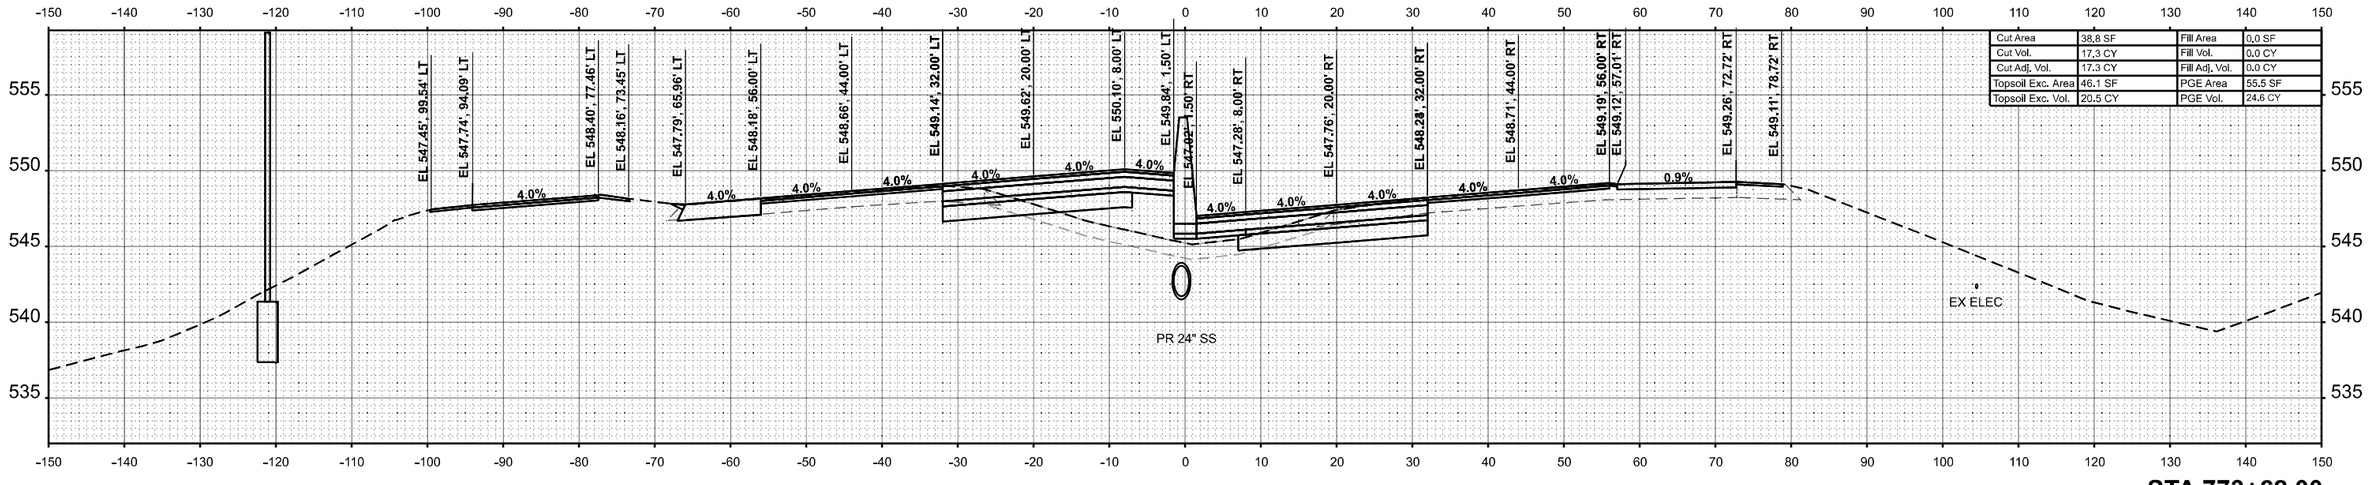

Cut Area	38.8 SF	Fill Area	0.0 SF
Cut Vol.	17.3 CY	Fill Vol.	0.0 CY
Cut Adj. Vol.	17.3 CY	Fill Adj. Vol.	0.0 CY
Topsoil Exc. Area	46.1 SF	PGE Area	55.5 SF
Topsoil Exc. Vol.	20.5 CY	PGE Vol.	24.6 CY

STA 773+62.00

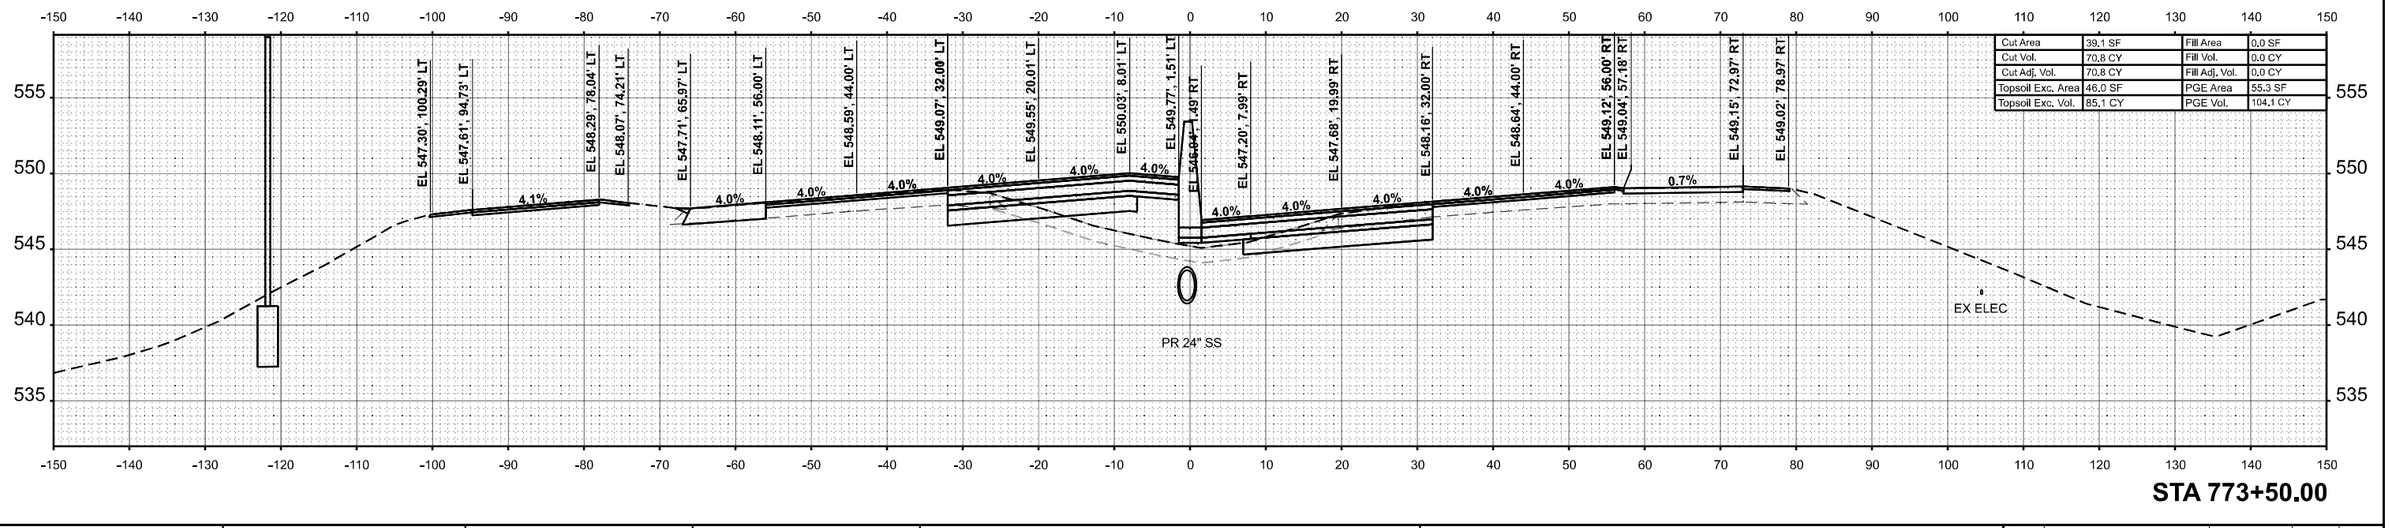

Cut Area	39.1 SF	Fill Area	0.0 SF
Cut Vol.	70.8 CY	Fill Vol.	0.0 CY
Cut Adj. Vol.	70.8 CY	Fill Adj. Vol.	0.0 CY
Topsoil Exc. Area	46.0 SF	PGE Area	55.3 SF
Topsoil Exc. Vol.	85.1 CY	PGE Vol.	104.1 CY

STA 773+50.00

ORIGINAL SURVEY		BY	DATE
	SURVEYED		
	PLOTTED		
NOTE BOOK	TEMPLATE		
	AREAS		
NO.	AREAS CHECKED		

MODEL: IM4WEST - 773+50.00
FILE NAME: C:\Users\jmarlin\OneDrive - Farnsworth Group, Inc\Desktop\Working Project Files\I-64\DGN\D3R7K7-Mem-NoVis-Wide1A.dgn

Farnsworth GROUP

USER NAME = jmarlin	DESIGNED -	JJO	REVISED -		
	DRAWN -	JRM	REVISED -		
PLOT SCALE = 0.16666633 ' / In.	CHECKED -	ERB	REVISED -		
PLOT DATE = 10/16/2024	DATE -	10/15/2024	REVISED -		


STATE OF ILLINOIS
DEPARTMENT OF TRANSPORTATION

F.A.I. ROUTE 64 (I–64)
CROSS SECTIONS

SCALE: 1:10H / 1:5V | SHEET 50 OF 151 SHEETS | STA. 773+50.00 | TO STA. 773+62.00


F.A.I. RTE.	SECTION	COUNTY	TOTAL SHEETS	SHEET NO.
64	82-7WRS-2	ST CLAIR	691	545
		CONTRACT NO. 76K74		
	ILLINOIS	FED. AID PROJECT		

FINAL SURVEY		BY	DATE
	SURVEYED		
	PLOTTED		
NOTE BOOK	TEMPLATE		
	AREAS		
NO.	AREAS CHECKED		

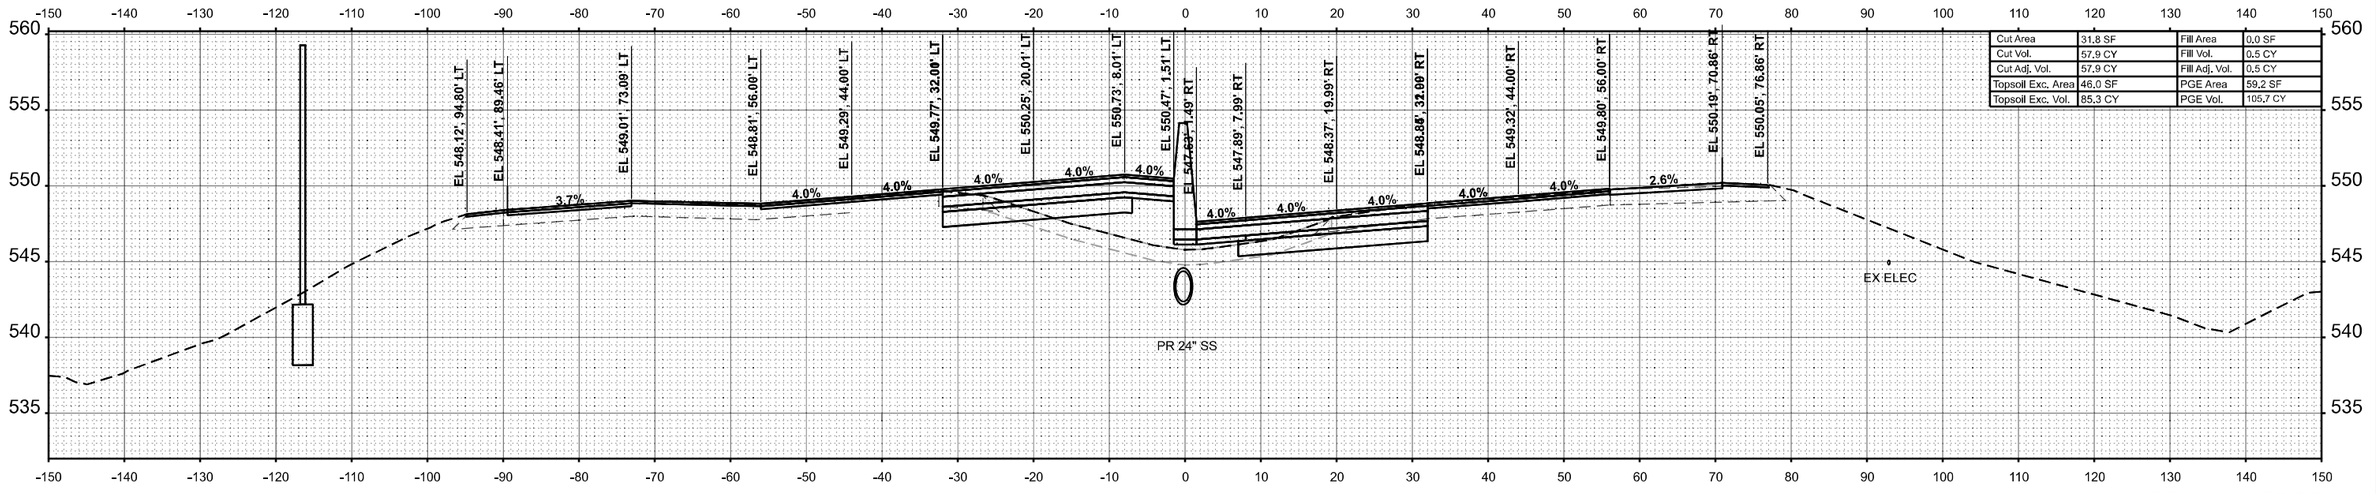

Cut Area	31,8 SF	Fill Area	0,0 SF
Cut Vol.	57,9 CY	Fill Vol.	0,5 CY
Cut Adj. Vol.	57,9 CY	Fill Adj. Vol.	0,5 CY
Topsoil Exc. Area	46,0 SF	PGE Area	59,2 SF
Topsoil Exc. Vol.	85,3 CY	PGE Vol.	105,7 CY

STA 774+50.00

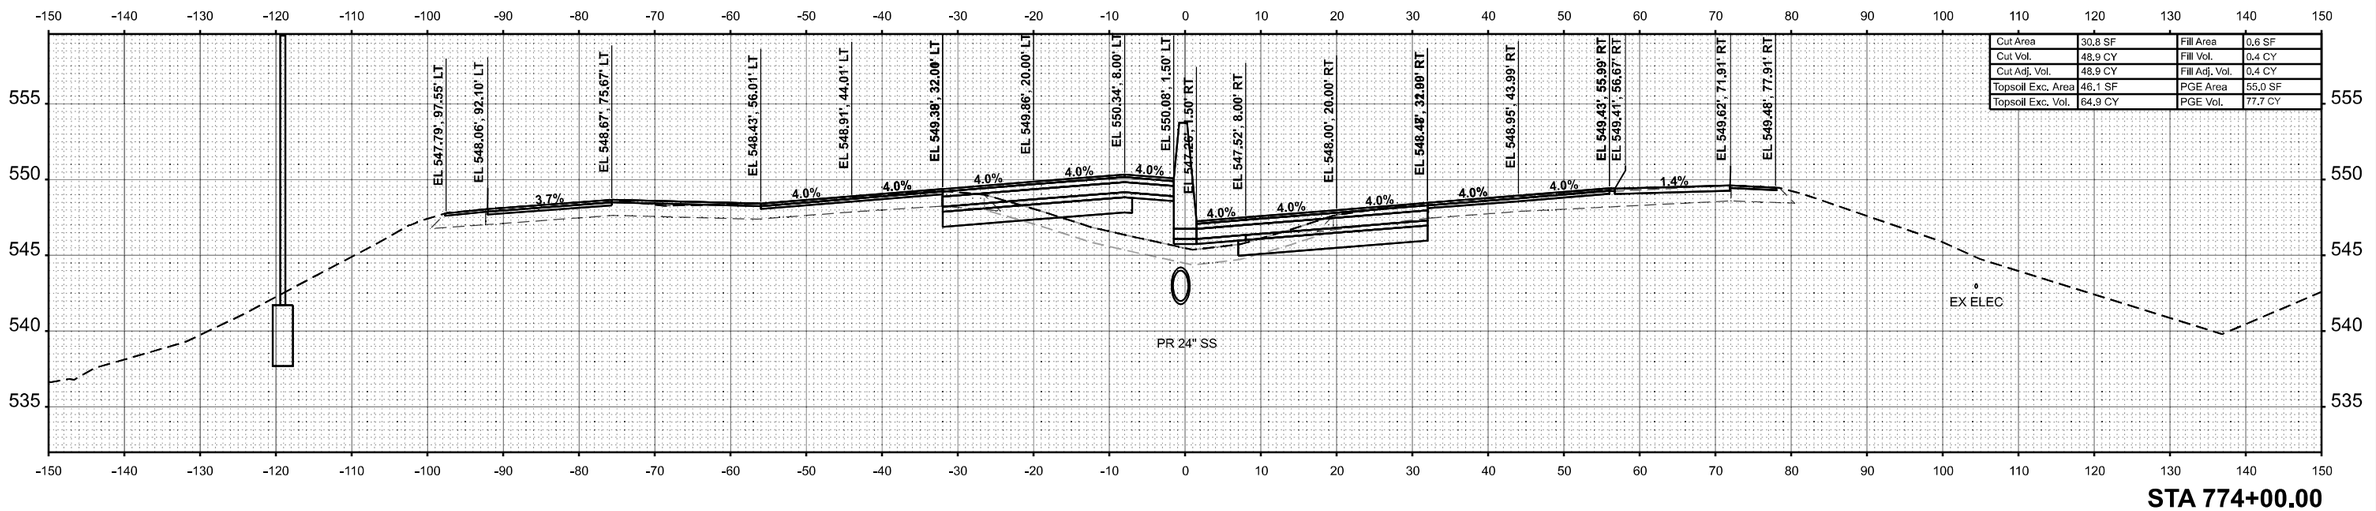

Cut Area	30,8 SF	Fill Area	0,6 SF
Cut Vol.	48,9 CY	Fill Vol.	0,4 CY
Cut Adj. Vol.	48,9 CY	Fill Adj. Vol.	0,4 CY
Topsoil Exc. Area	46,1 SF	PGE Area	55,0 SF
Topsoil Exc. Vol.	64,9 CY	PGE Vol.	77,7 CY

STA 774+00.00

ORIGINAL SURVEY		BY	DATE
	SURVEYED		
	PLOTTED		
NOTE BOOK	TEMPLATE		
	AREAS		
NO.	AREAS CHECKED		


MODEL: MAWEST - 774+00.00
FILE NAME: C:\Users\jmartin\OneDrive - Farnsworth Group, Inc\Desktop\Working Project Files\64\DGN\D57876K7-AutoVue WideAdgn

Farnsworth GROUP

USER NAME = jmartin	DESIGNED - JJO	REVISED -	**STATE OF ILLINOIS**	**F.A.I. ROUTE 64 (I–64)**	
	DRAWN - JRM	REVISED -	**DEPARTMENT OF TRANSPORTATION**	**CROSS SECTIONS**	
PLOT SCALE = 0.16666633 ' / In.	CHECKED - ERB	REVISED -			
PLOT DATE = 10/16/2024	DATE - 10/15/2024	REVISED -		SCALE: 1:10H / 1:5V SHEET 51 OF 151 SHEETS STA. 774+00.00 TO STA. 774+50.00	


F.A.I. RTE.	SECTION	COUNTY	TOTAL SHEETS	SHEET NO.
64	82-7WRS-2	ST CLAIR	691	546
		CONTRACT NO. 76K74		
	ILLINOIS	FED. AID PROJECT		

FINAL SURVEY		BY	DATE
	SURVEYED		
	PLOTTED		
NOTE BOOK	TEMPLATE		
	AREAS		
NO.	AREAS CHECKED		

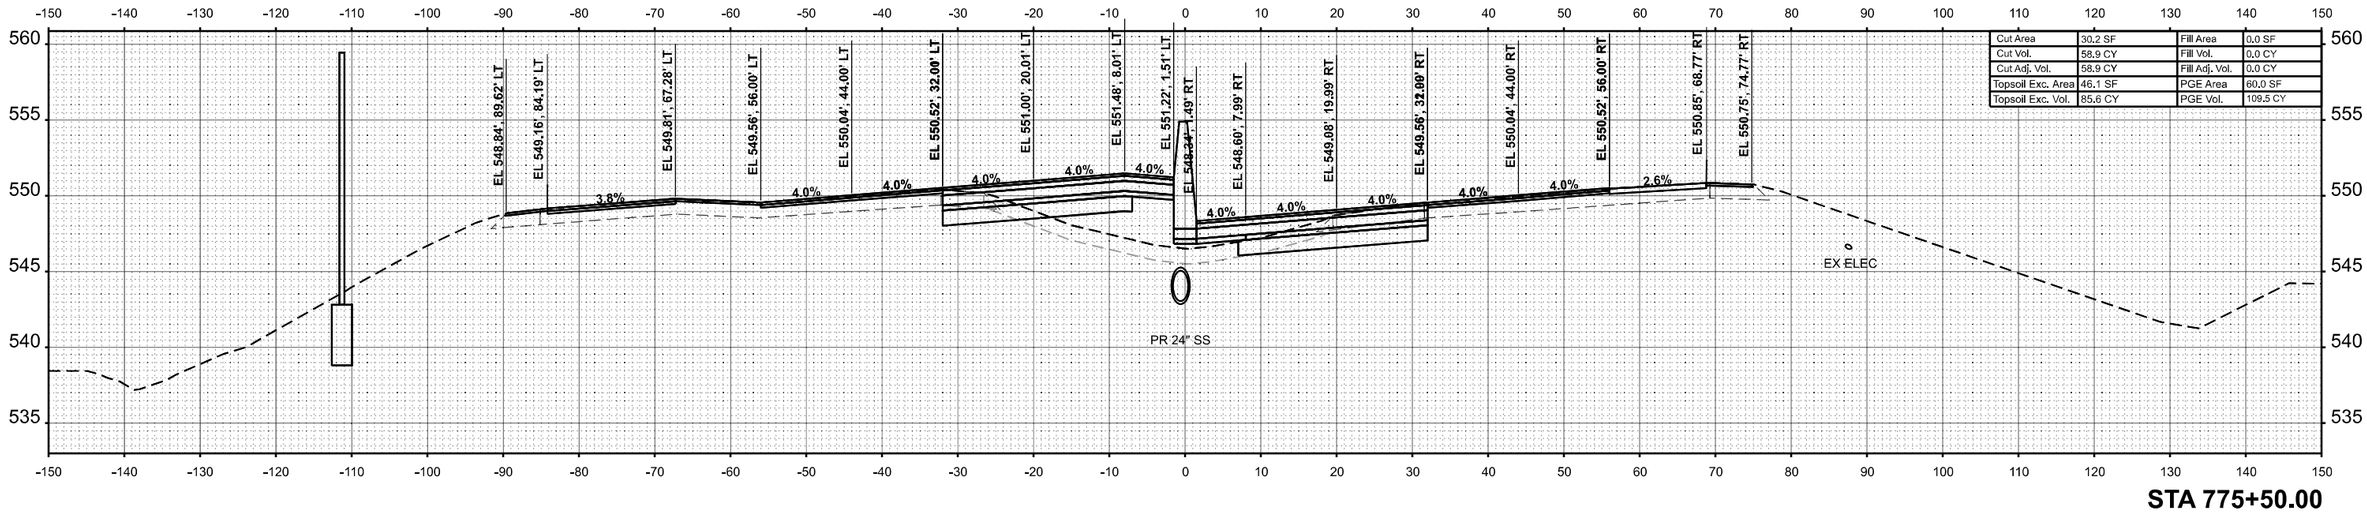

Cut Area	30.2 SF	Fill Area	0.0 SF
Cut Vol.	58.9 CY	Fill Vol.	0.0 CY
Cut Adj. Vol.	58.9 CY	Fill Adj. Vol.	0.0 CY
Topsoil Exc. Area	46.1 SF	PGE Area	60.0 SF
Topsoil Exc. Vol.	85.6 CY	PGE Vol.	109.5 CY

STA 775+50.00

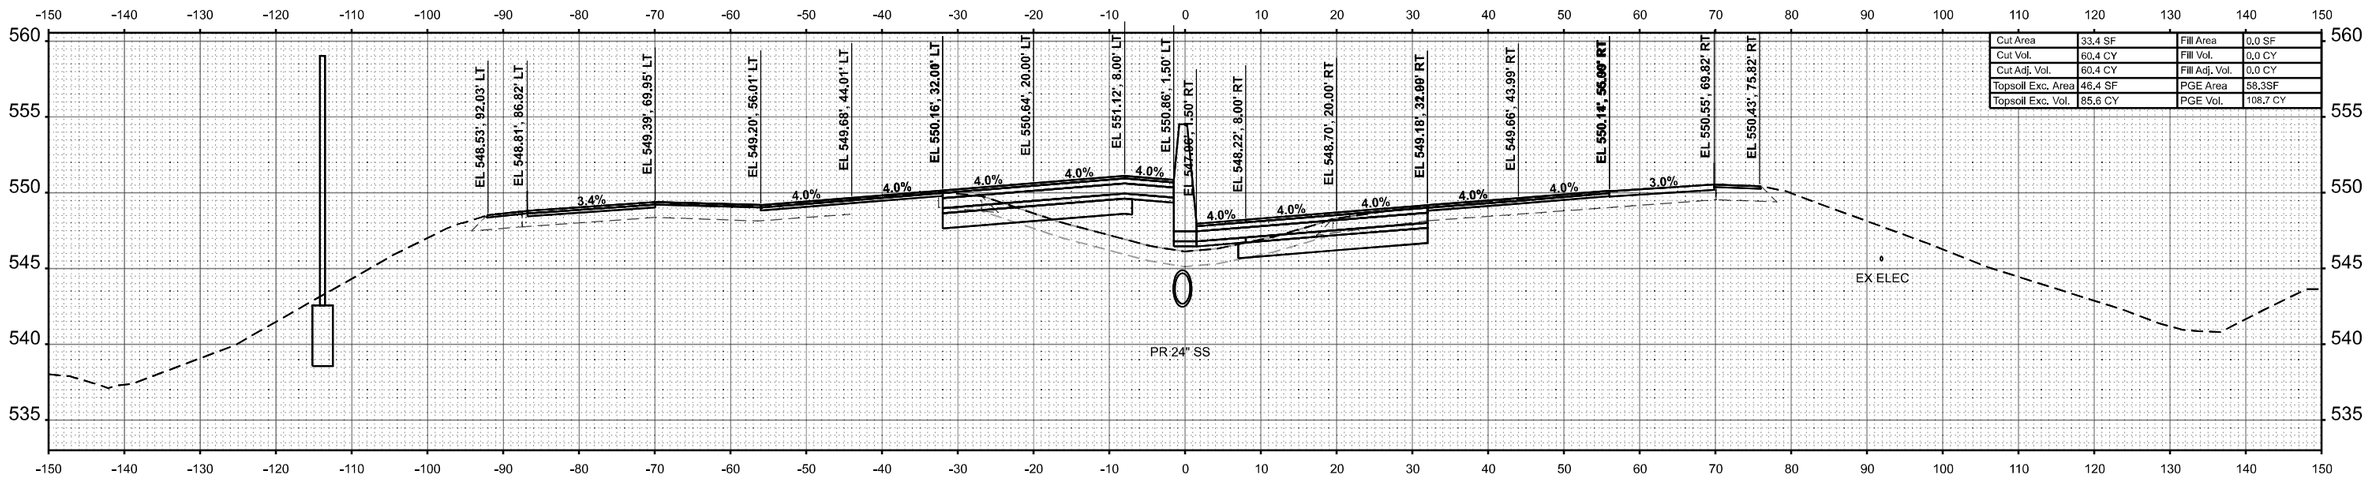

Cut Area	33.4 SF	Fill Area	0.0 SF
Cut Vol.	60.4 CY	Fill Vol.	0.0 CY
Cut Adj. Vol.	60.4 CY	Fill Adj. Vol.	0.0 CY
Topsoil Exc. Area	46.4 SF	PGE Area	58.3SF
Topsoil Exc. Vol.	85.6 CY	PGE Vol.	108.7 CY

STA 775+00.00

ORIGINAL SURVEY		BY	DATE
	SURVEYED		
	PLOTTED		
NOTE BOOK	TEMPLATE		
	AREAS		
NO.	AREAS CHECKED		

MODEL: I64WEST - 775+00.00
FILE NAME: C:\Users\jmarlin\OneDrive - Farnsworth Group, Inc\Desktop\Working Project Files\I-64\DGN\D97RXT4eIhcKtc WsmsA.dgn

Farnsworth GROUP


USER NAME = jmarlin	DESIGNED - JJO	REVISED -	
	DRAWN - JRM	REVISED -	
PLOT SCALE = 0.16666633 ' / In.	CHECKED - ERB	REVISED -	
PLOT DATE = 10/16/2024	DATE - 10/15/2024	REVISED -	

STATE OF ILLINOIS
DEPARTMENT OF TRANSPORTATION


F.A.I. ROUTE 64 (I–64)
CROSS SECTIONS

SCALE: 1:10H / 1:5V | SHEET 52 OF 151 SHEETS | STA. 775+00.00 | TO STA. 775+50.00

F.A.I. RTE.	SECTION	COUNTY	TOTAL SHEETS	SHEET NO.
64	82-7WRS-2	ST CLAIR	691	547
		CONTRACT NO. 76K74		
	ILLINOIS	FED. AID PROJECT		

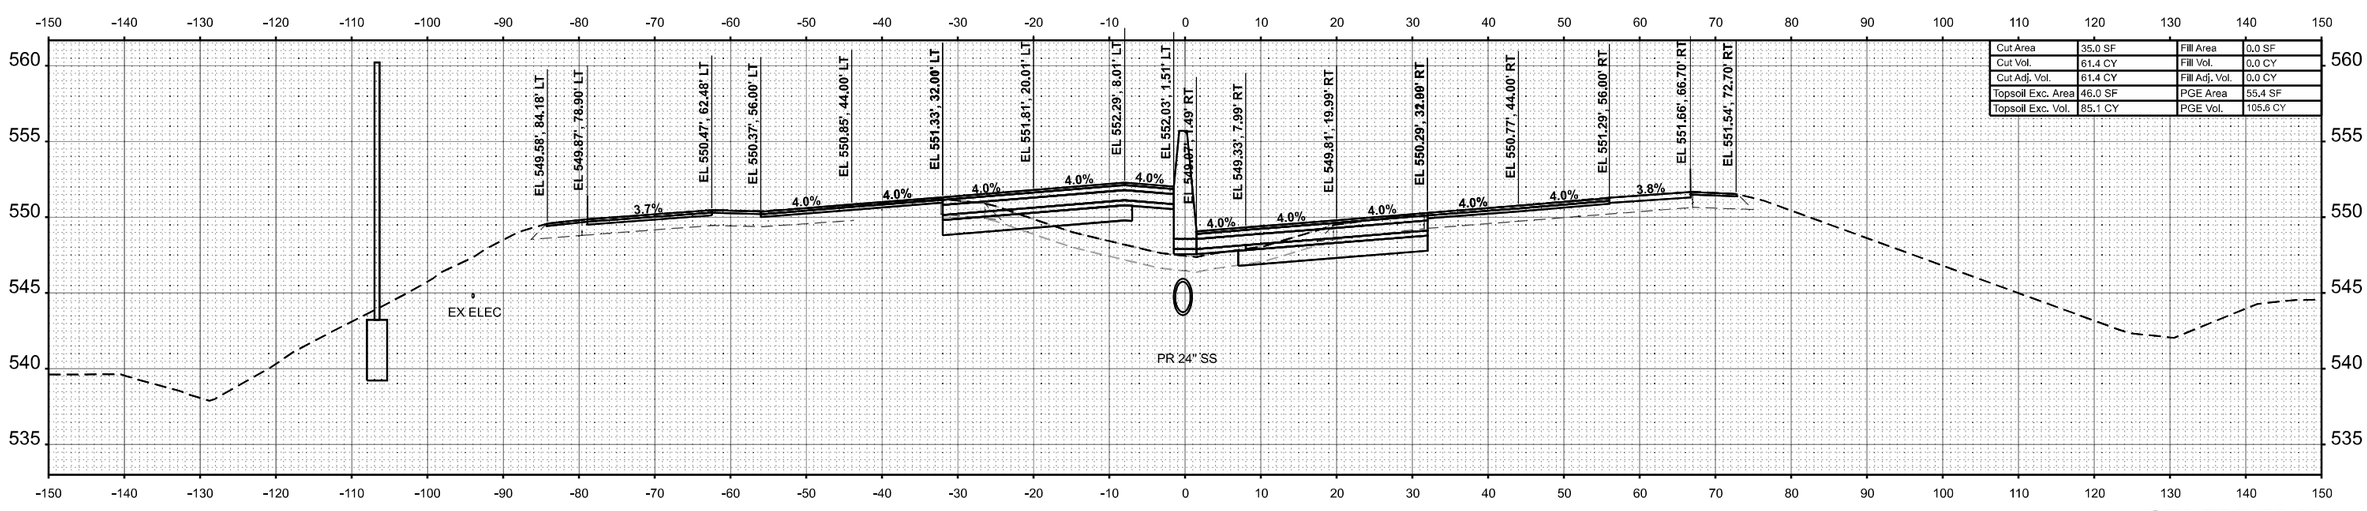

STA 776+50.00

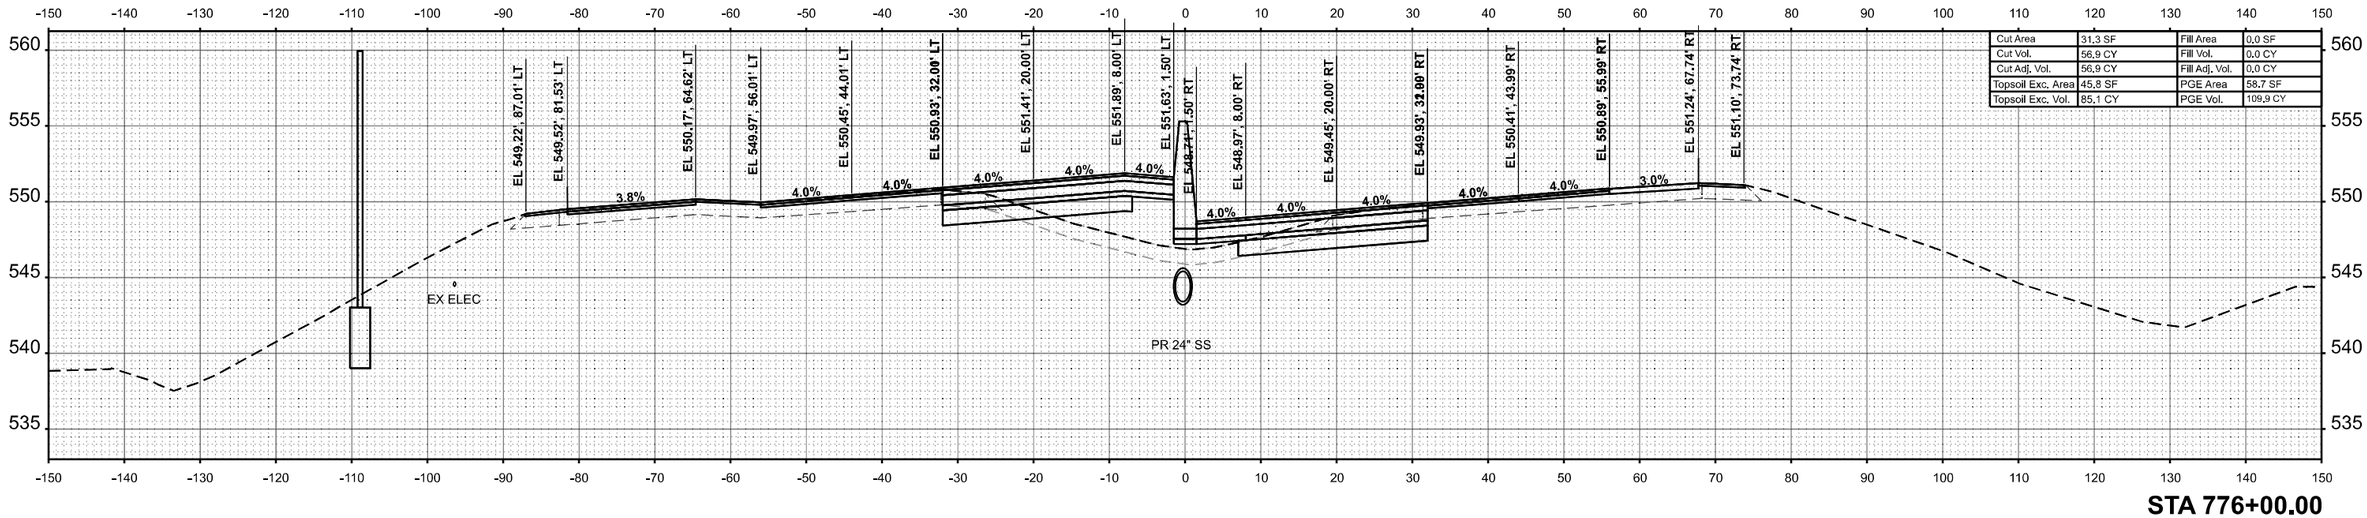

STA 776+00.00

FINAL SURVEY — NOTE BOOK — NO. — SURVEYED — PLOTTED — TEMPLATE — AREAS — AREAS CHECKED — BY — DATE

ORIGINAL SURVEY — NOTE BOOK — NO. — SURVEYED — PLOTTED — TEMPLATE — AREAS — AREAS CHECKED — BY — DATE

MODEL: IRAWEST - 776+00.00
FILE NAME: C:\Users\jmartin\OneDrive - Farnsworth Group, Inc\Desktop\Working Project Files\64FDON\D978K7\edit\Xxx WideA.dgn

Farnsworth GROUP


USER NAME = jmartin		DESIGNED -	JJO	REVISED -	
		DRAWN -	JRM	REVISED -	
PLOT SCALE = 0.16666633 ' / in.		CHECKED -	ERB	REVISED -	
PLOT DATE = 10/16/2024		DATE -	10/15/2024	REVISED -	

STATE OF ILLINOIS
DEPARTMENT OF TRANSPORTATION

F.A.I. ROUTE 64 (I–64)
CROSS SECTIONS


SCALE: 1:10H / 1:5V | SHEET 53 OF 151 SHEETS | STA. 776+00.00 | TO STA. 776+50.00

F.A.I. RTE.	SECTION	COUNTY	TOTAL SHEETS	SHEET NO.
64	82-7WRS-2	ST CLAIR	691	548
		CONTRACT NO. 76K74		
		ILLINOIS	FED. AID PROJECT	

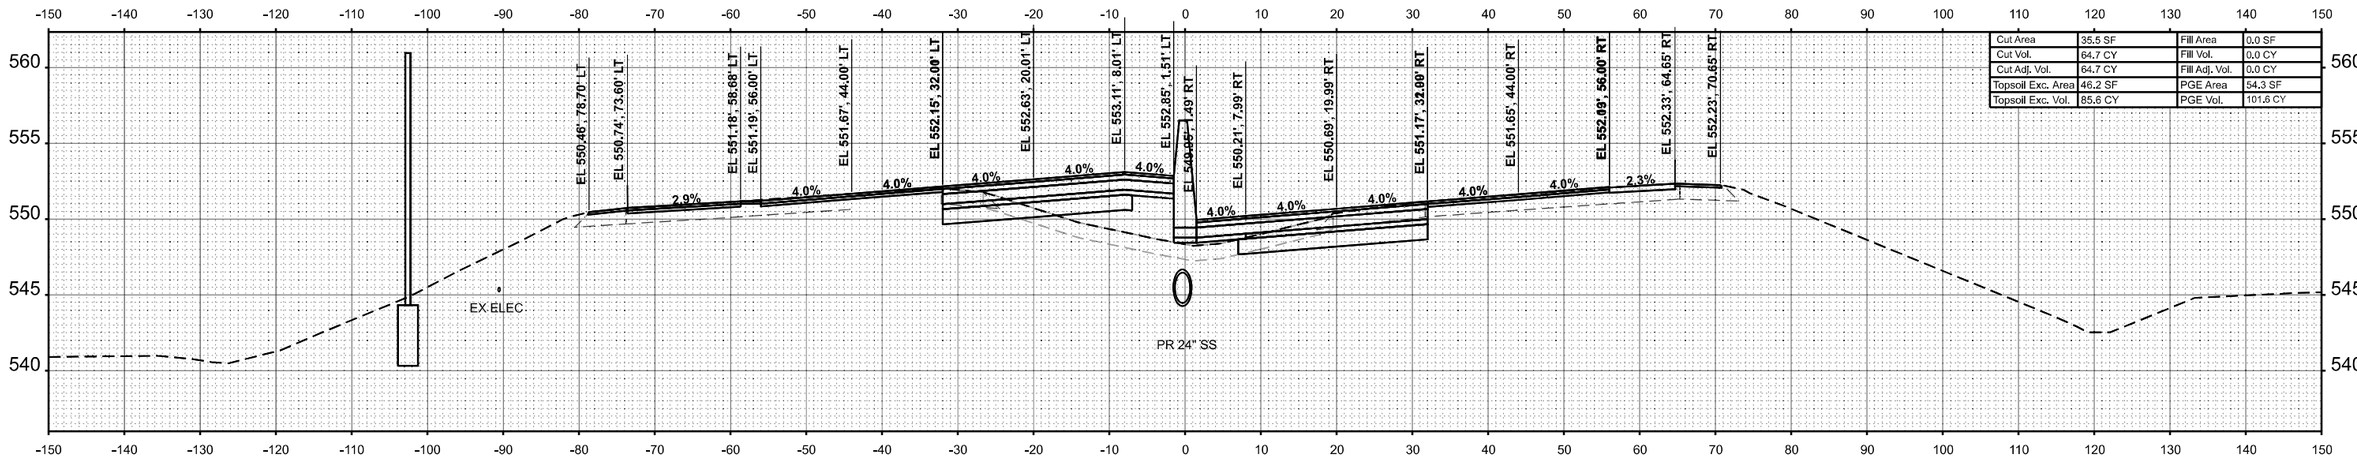

Cut Area	35.5 SF	Fill Area	0.0 SF
Cut Vol.	64.7 CY	Fill Vol.	0.0 CY
Cut Adj. Vol.	64.7 CY	Fill Adj. Vol.	0.0 CY
Topsoil Exc. Area	46.2 SF	PGE Area	54.3 SF
Topsoil Exc. Vol.	85.6 CY	PGE Vol.	101.6 CY

STA 777+50.00

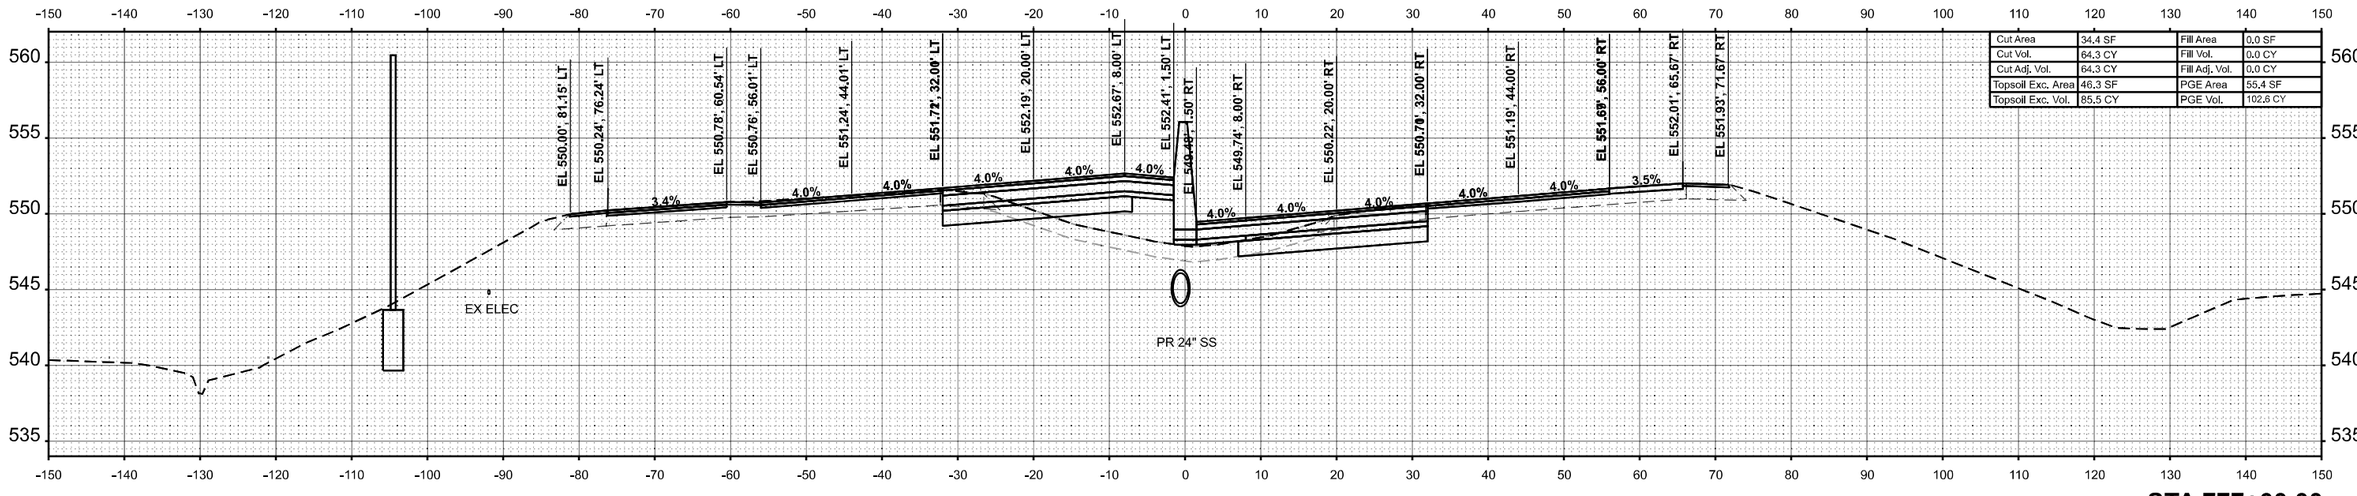

Cut Area	34.4 SF	Fill Area	0.0 SF
Cut Vol.	64.3 CY	Fill Vol.	0.0 CY
Cut Adj. Vol.	64.3 CY	Fill Adj. Vol.	0.0 CY
Topsoil Exc. Area	46.3 SF	PGE Area	55.4 SF
Topsoil Exc. Vol.	85.5 CY	PGE Vol.	102.6 CY

STA 777+00.00

FINAL SURVEY — NOTE BOOK — NO. — SURVEYED — PLOTTED — TEMPLATE — AREAS — AREAS CHECKED — BY — DATE


ORIGINAL SURVEY — NOTE BOOK — NO. — SURVEYED — PLOTTED — TEMPLATE — AREAS — AREAS CHECKED — BY — DATE

MODEL: MAWEST - 777+00.00
FILE NAME: C:\Users\jmartin\OneDrive - Farnsworth Group, Inc\Desktop\Working\Project Files\64\DGN\D076K74-ActivXsc WideA.dgn


Farnsworth GROUP

USER NAME = jmartin	DESIGNED - JJO	REVISED -	**STATE OF ILLINOIS**	**F.A.I. ROUTE 64 (I–64)**
	DRAWN - JRM	REVISED -	**DEPARTMENT OF TRANSPORTATION**	**CROSS SECTIONS**
PLOT SCALE = 0.16666633 ' / In.	CHECKED - ERB	REVISED -		SCALE: 1:10H / 1:5V | SHEET 54 OF 151 SHEETS | STA. 777+00.00 TO STA. 777+50.00
PLOT DATE = 10/16/2024	DATE - 10/15/2024	REVISED -		

F.A.I. RTE.	SECTION	COUNTY	TOTAL SHEETS	SHEET NO.
64	82-7WRS-2	ST CLAIR	691	549
		CONTRACT NO. 76K74		
		ILLINOIS | FED. AID PROJECT		

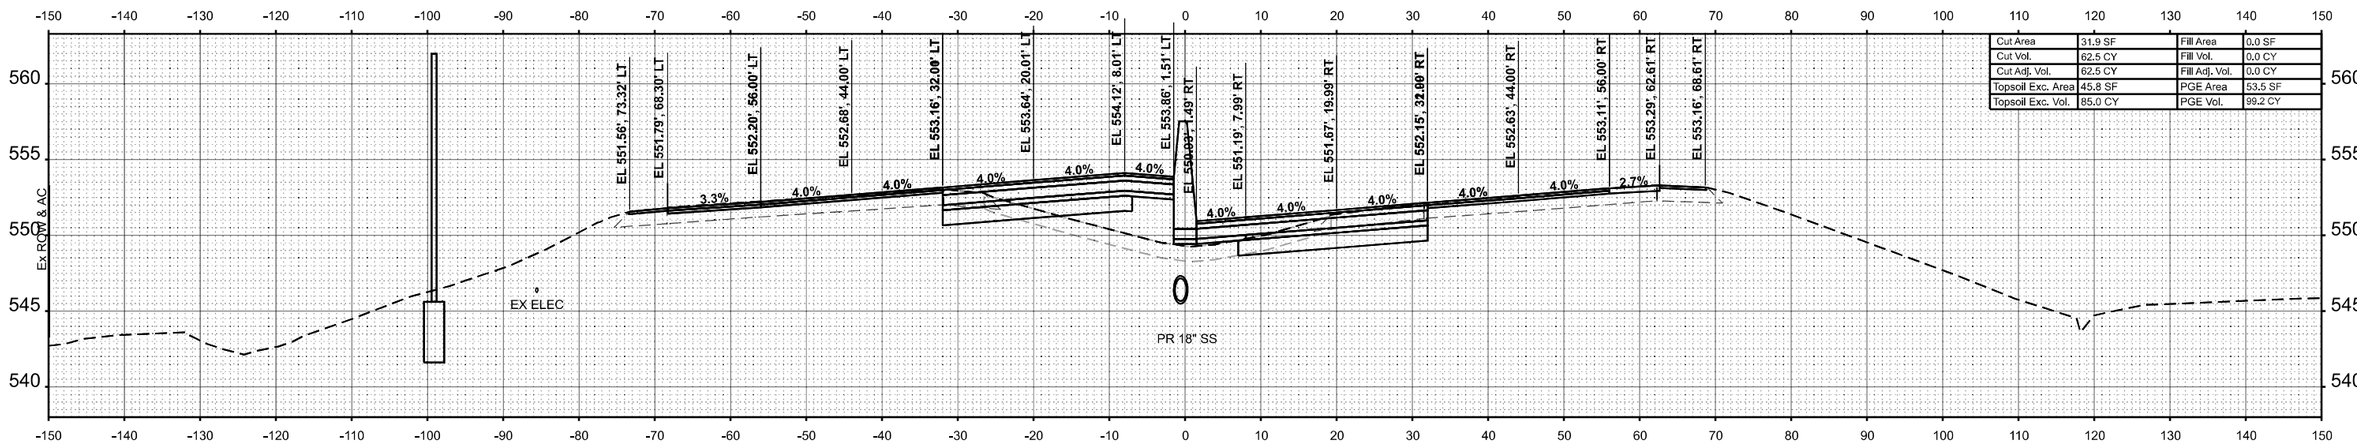

STA 778+50.00

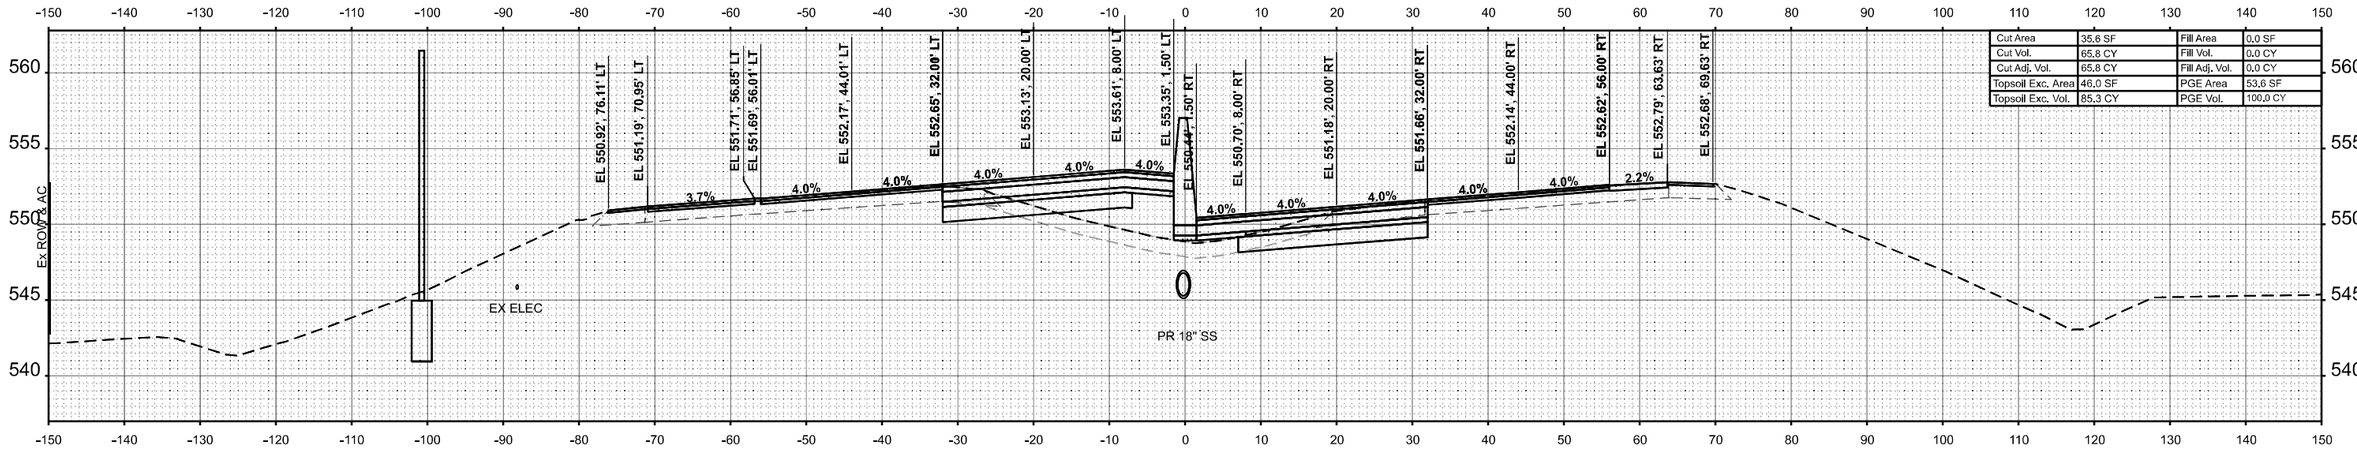

STA 778+00.00

FINAL SURVEY — NOTE BOOK — NO. — SURVEYED — PLOTTED — TEMPLATE — AREAS — AREAS CHECKED — BY — DATE

ORIGINAL SURVEY — NOTE BOOK — NO. — SURVEYED — PLOTTED — TEMPLATE — AREAS — AREAS CHECKED — BY — DATE

MODEL: MWEST - 778+00.00
FILE NAME: C:\Users\jmartin\OneDrive - Farnsworth Group, Inc\Desktop\Working Project Files\64\DGN\D078K74-Ann0Xsc WideA.dgn

Farnsworth GROUP

USER NAME = jmartin	DESIGNED - JJO	REVISED -	
	DRAWN - JRM	REVISED -	
PLOT SCALE = 0.16666633 ' / In.	CHECKED - ERB	REVISED -	
PLOT DATE = 10/16/2024	DATE - 10/15/2024	REVISED -	

STATE OF ILLINOIS
DEPARTMENT OF TRANSPORTATION

F.A.I. ROUTE 64 (I–64)
CROSS SECTIONS


SCALE: 1:10H / 1:5V | SHEET 55 OF 151 SHEETS | STA. 778+00.00 | TO STA. 778+50.00

F.A.I. RTE.	SECTION	COUNTY	TOTAL SHEETS	SHEET NO.
64	82-7WRS-2	ST CLAIR	691	550

CONTRACT NO. 76K74

ILLINOIS | FED. AID PROJECT

FINAL SURVEY	SURVEYED	BY	DATE
	PLOTTED		
NOTE BOOK	TEMPLATE		
NO.	AREAS		
	AREAS CHECKED		

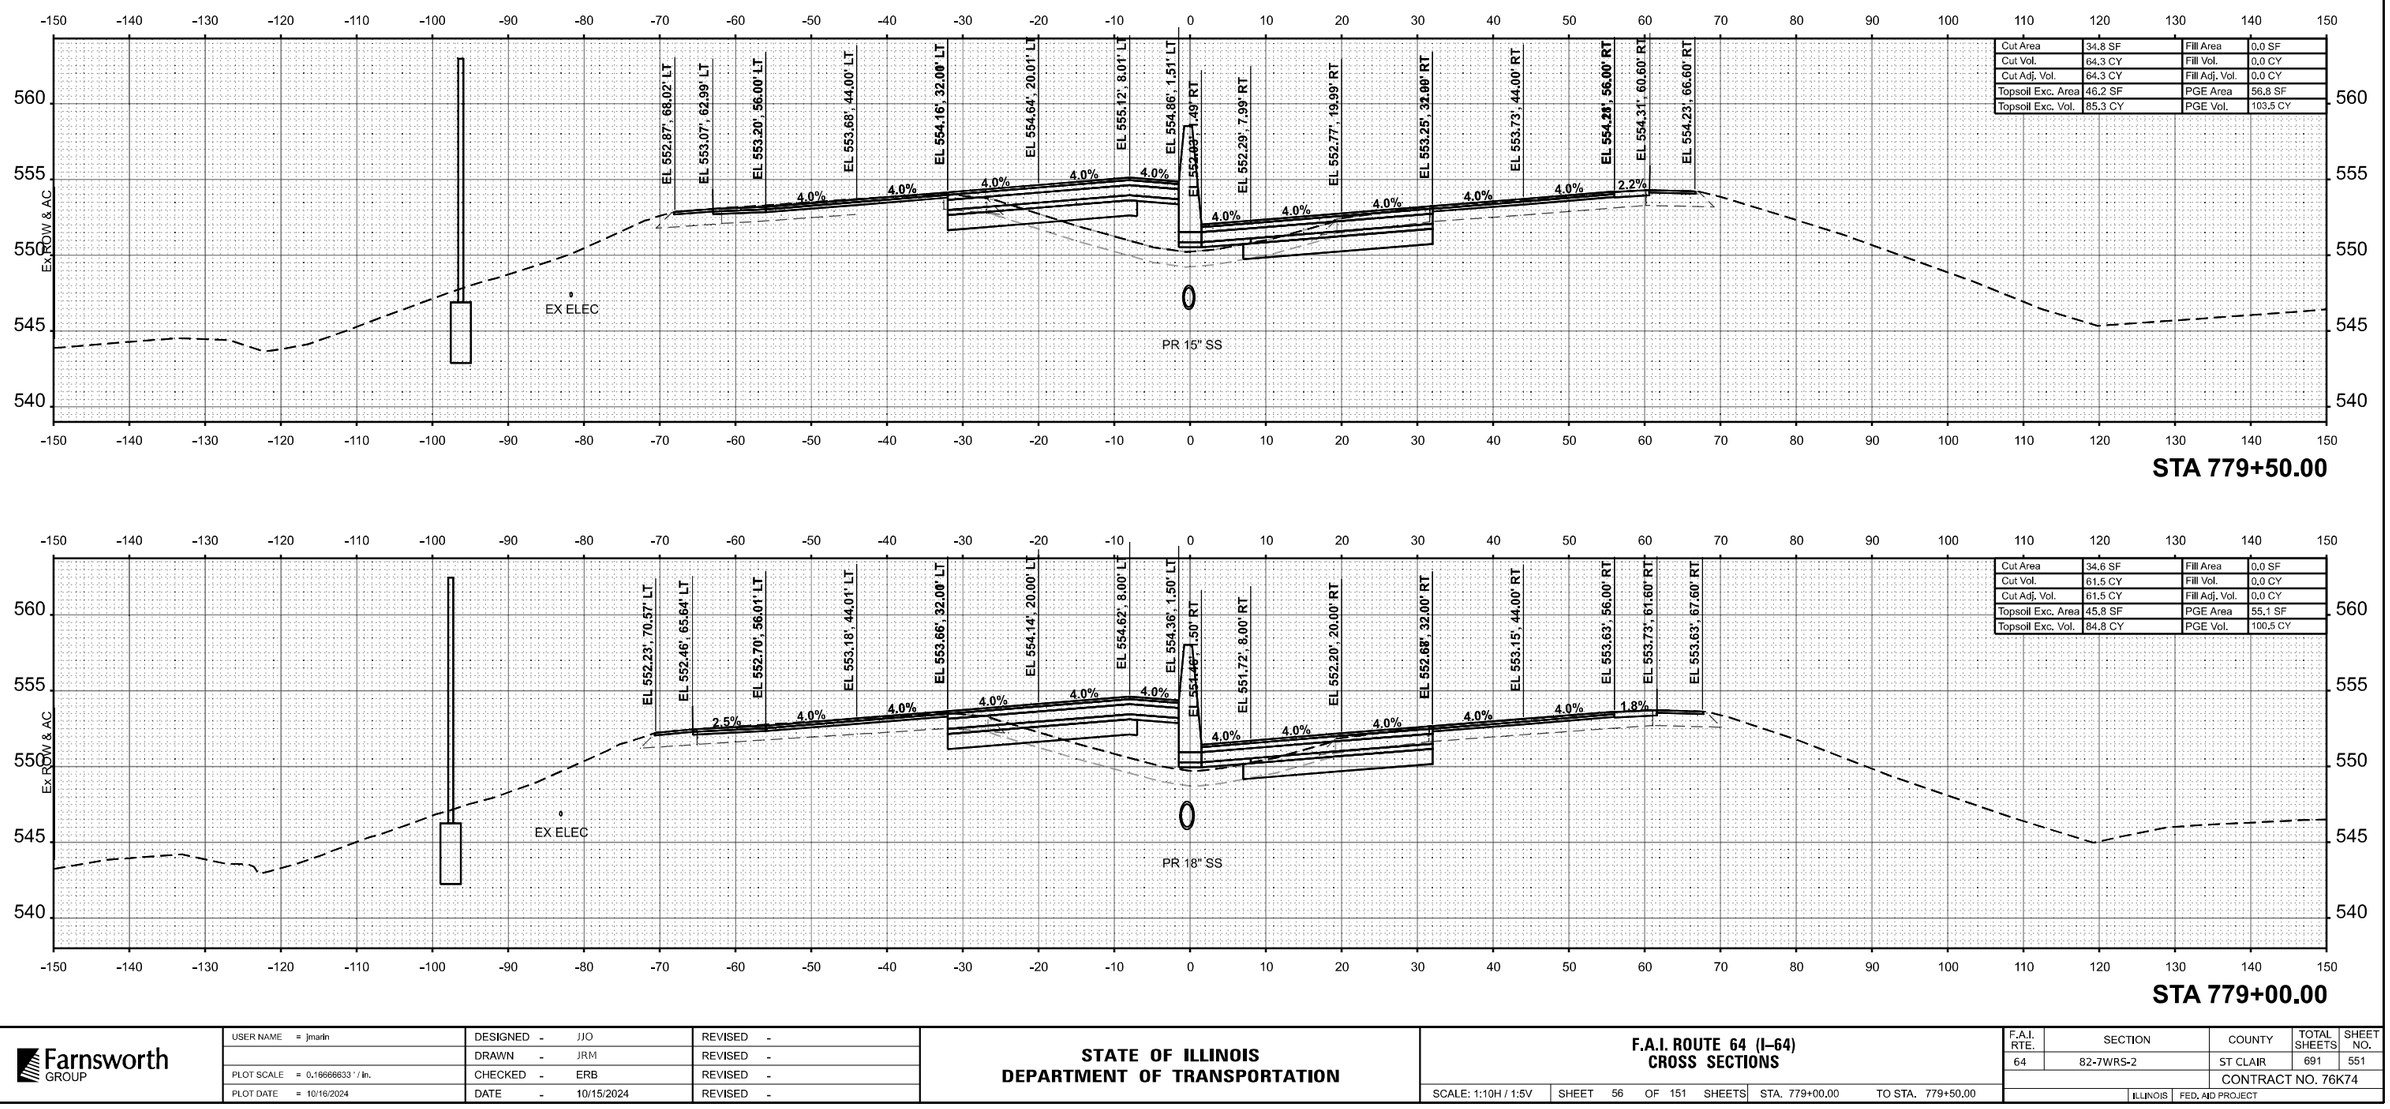

Cut Area	34.8 SF	Fill Area	0.0 SF
Cut Vol.	64.3 CY	Fill Vol.	0.0 CY
Cut Adj. Vol.	64.3 CY	Fill Adj. Vol.	0.0 CY
Topsoil Exc. Area	46.2 SF	PGE Area	56.8 SF
Topsoil Exc. Vol.	85.3 CY	PGE Vol.	103.5 CY

STA 779+50.00

Cut Area	34.6 SF	Fill Area	0.0 SF
Cut Vol.	61.5 CY	Fill Vol.	0.0 CY
Cut Adj. Vol.	61.5 CY	Fill Adj. Vol.	0.0 CY
Topsoil Exc. Area	45.8 SF	PGE Area	55.1 SF
Topsoil Exc. Vol.	84.8 CY	PGE Vol.	100.5 CY

STA 779+00.00

ORIGINAL SURVEY	SURVEYED	BY	DATE
	PLOTTED		
NOTE BOOK	TEMPLATE		
NO.	AREAS		
	AREAS CHECKED		

MODEL: IM-WEST - 779+00.00
FILE NAME: C:\Users\jmarlin\OneDrive - Farnsworth Group, Inc\Desktop\Working Project Files\64\DGN\D876K74-sht-Xsc Width-Sign

Farnsworth GROUP

USER NAME = jmarlin	DESIGNED - JJO	REVISED -	
	DRAWN - JRM	REVISED -	
PLOT SCALE = 0.16666633 ' / In.	CHECKED - ERB	REVISED -	
PLOT DATE = 10/16/2024	DATE - 10/15/2024	REVISED -	


STATE OF ILLINOIS
DEPARTMENT OF TRANSPORTATION

F.A.I. ROUTE 64 (I–64)
CROSS SECTIONS

SCALE: 1:10H / 1:5V | SHEET 56 OF 151 SHEETS | STA. 779+00.00 | TO STA. 779+50.00

F.A.I. RTE.	SECTION	COUNTY	TOTAL SHEETS	SHEET NO.
64	82-7WRS-2	ST CLAIR	691	551
		CONTRACT NO. 76K74		
		ILLINOIS	FED. AID PROJECT	

FINAL SURVEY	SURVEYED	BY	
	PLOTTED		
NOTE BOOK	TEMPLATE		
	AREAS		
NO.	AREAS CHECKED		DATE

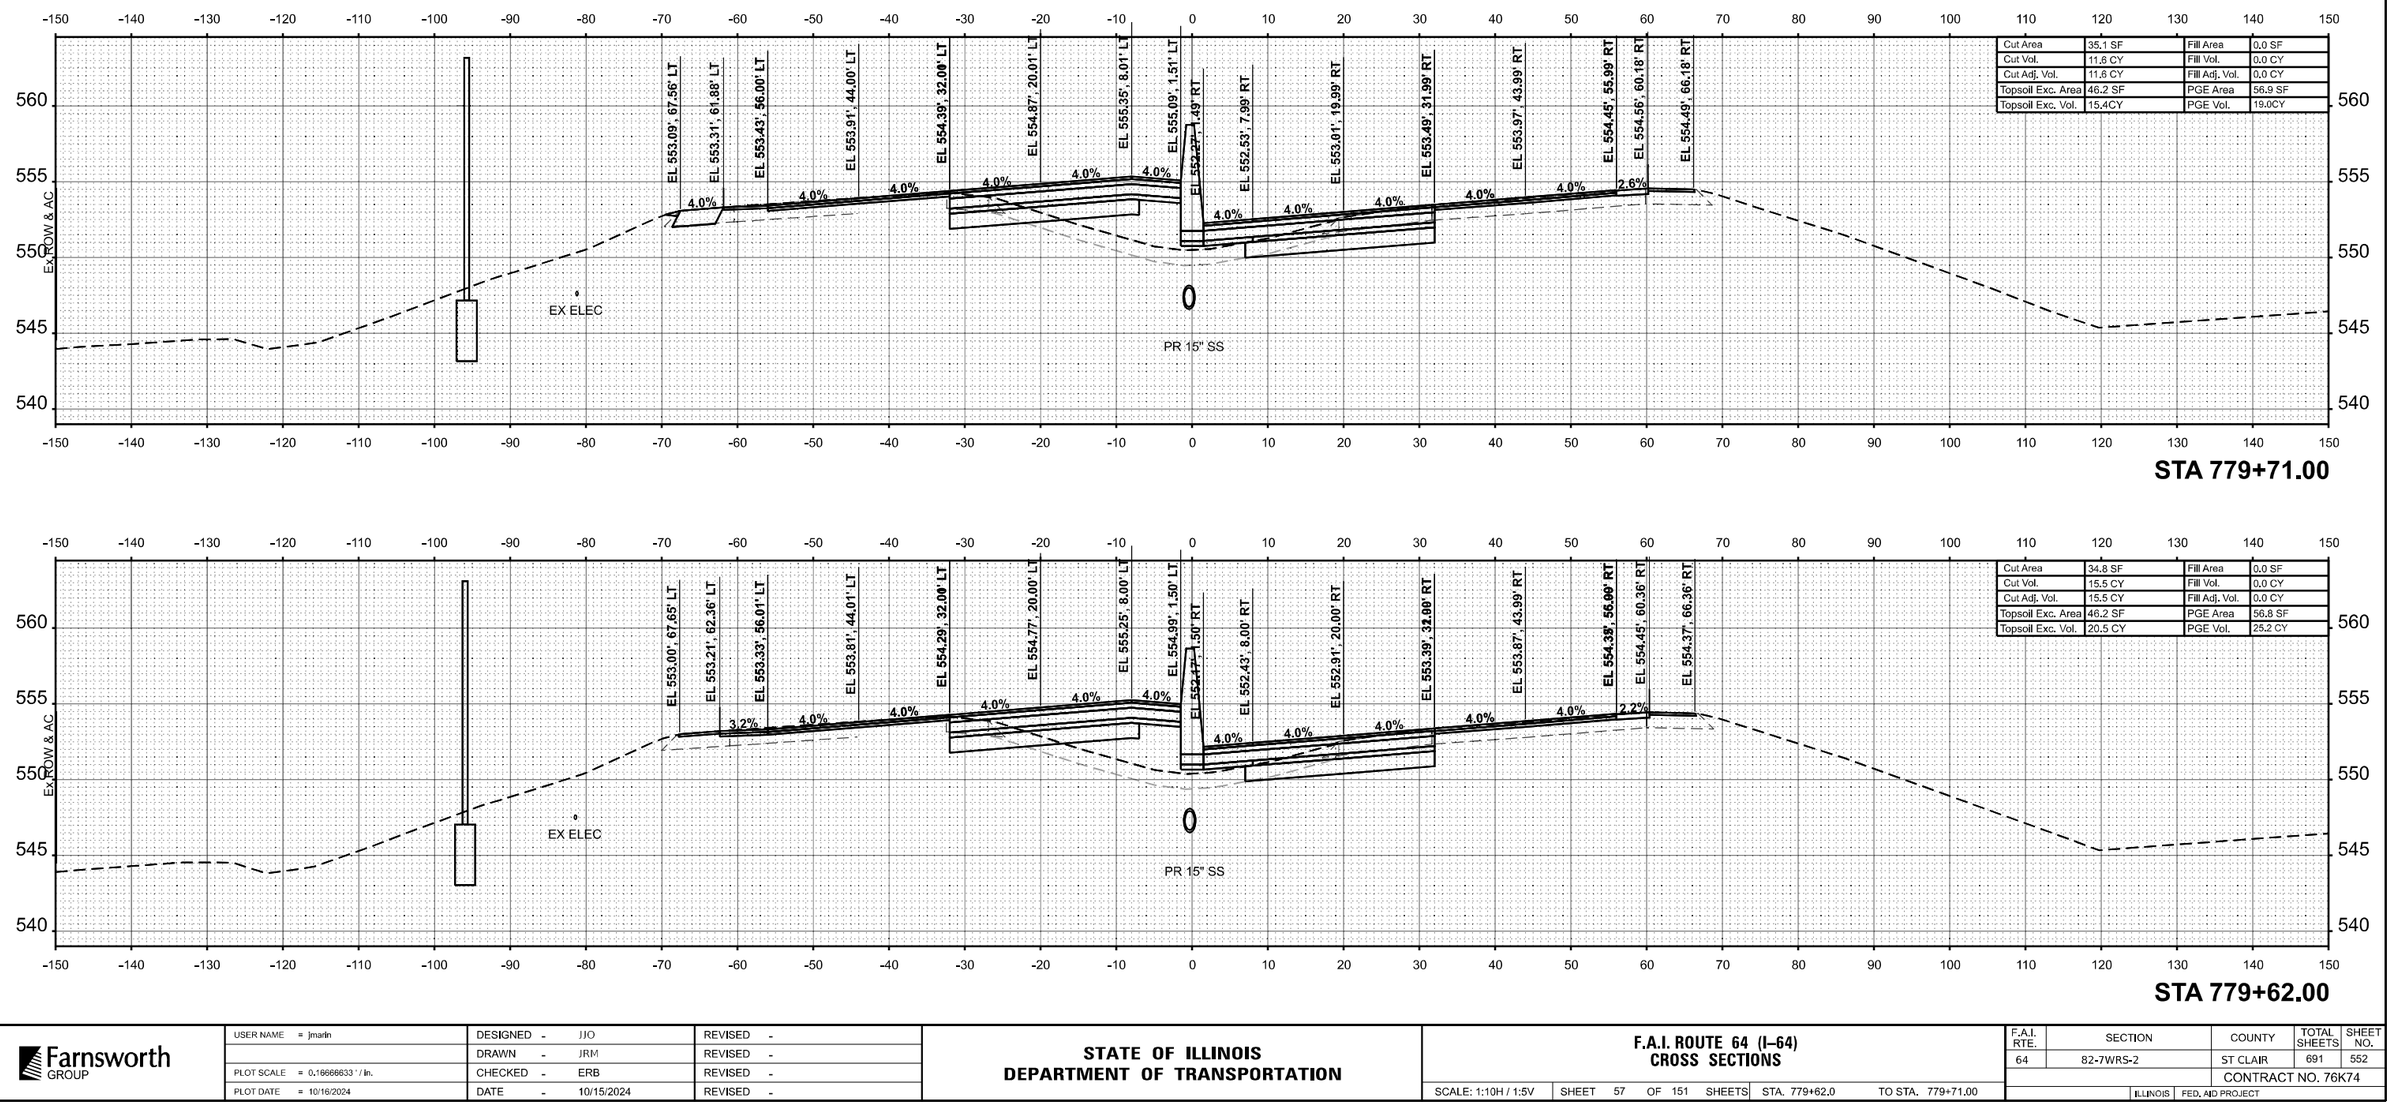

Cut Area	35.1 SF	Fill Area	0.0 SF
Cut Vol.	11.6 CY	Fill Vol.	0.0 CY
Cut Adj. Vol.	11.6 CY	Fill Adj. Vol.	0.0 CY
Topsoil Exc. Area	46.2 SF	PGE Area	56.9 SF
Topsoil Exc. Vol.	15.4CY	PGE Vol.	19.0CY

STA 779+71.00

Cut Area	34.8 SF	Fill Area	0.0 SF
Cut Vol.	15.5 CY	Fill Vol.	0.0 CY
Cut Adj. Vol.	15.5 CY	Fill Adj. Vol.	0.0 CY
Topsoil Exc. Area	46.2 SF	PGE Area	56.8 SF
Topsoil Exc. Vol.	20.5 CY	PGE Vol.	25.2 CY

STA 779+62.00

ORIGINAL SURVEY	SURVEYED	BY	
	PLOTTED		
NOTE BOOK	TEMPLATE		
	AREAS		
NO.	AREAS CHECKED		DATE

MODEL: WAWEST - 779+62.00
FILE NAME: C:\Users\jmarlin\OneDrive - Farnsworth Group, Inc\Desktop\Working Project Files\64\DGN\DB78K7Axis\Xsc Wide3.dgn

Farnsworth GROUP

USER NAME = jmarlin	DESIGNED - JJO	REVISED -		
	DRAWN - JRM	REVISED -		
PLOT SCALE = 0.16666633 ' / In.	CHECKED - ERB	REVISED -		
PLOT DATE = 10/16/2024	DATE - 10/15/2024	REVISED -		


STATE OF ILLINOIS
DEPARTMENT OF TRANSPORTATION

F.A.I. ROUTE 64 (I–64)
CROSS SECTIONS

SCALE: 1:10H / 1:5V | SHEET 57 OF 151 SHEETS | STA. 779+62.0 | TO STA. 779+71.00


F.A.I. RTE.	SECTION	COUNTY	TOTAL SHEETS	SHEET NO.
64	82-7WRS-2	ST CLAIR	691	552
		CONTRACT NO. 76K74		
	ILLINOIS	FED. AID PROJECT		

FINAL SURVEY		BY	DATE
	SURVEYED		
	PLOTTED		
NOTE BOOK	TEMPLATE		
	AREAS		
NO.	AREAS CHECKED		

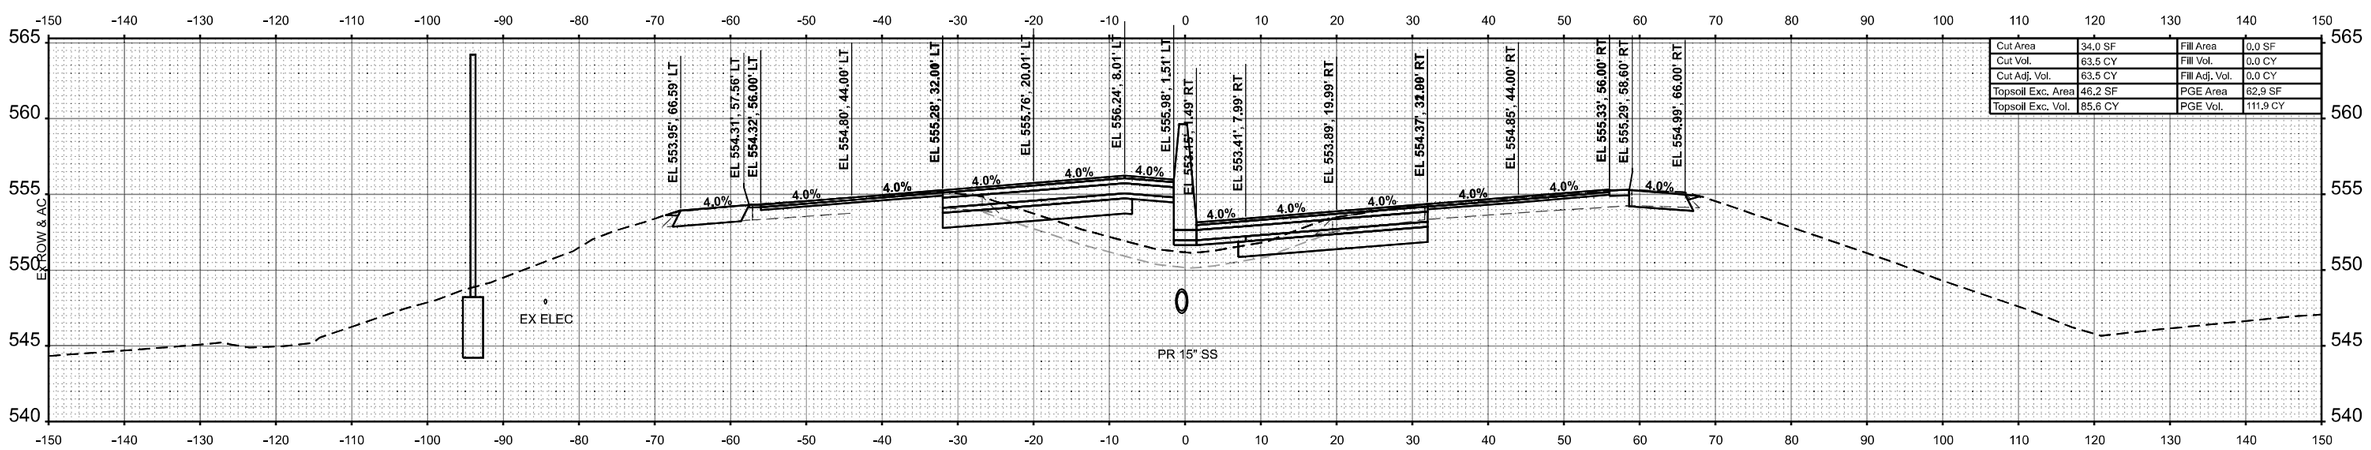

Cut Area	34.0 SF	Fill Area	0.0 SF
Cut Vol.	63.5 CY	Fill Vol.	0.0 CY
Cut Adj. Vol.	63.5 CY	Fill Adj. Vol.	0.0 CY
Topsoil Exc. Area	46.2 SF	PGE Area	62.9 SF
Topsoil Exc. Vol.	85.6 CY	PGE Vol.	111.9 CY

STA 780+50.00

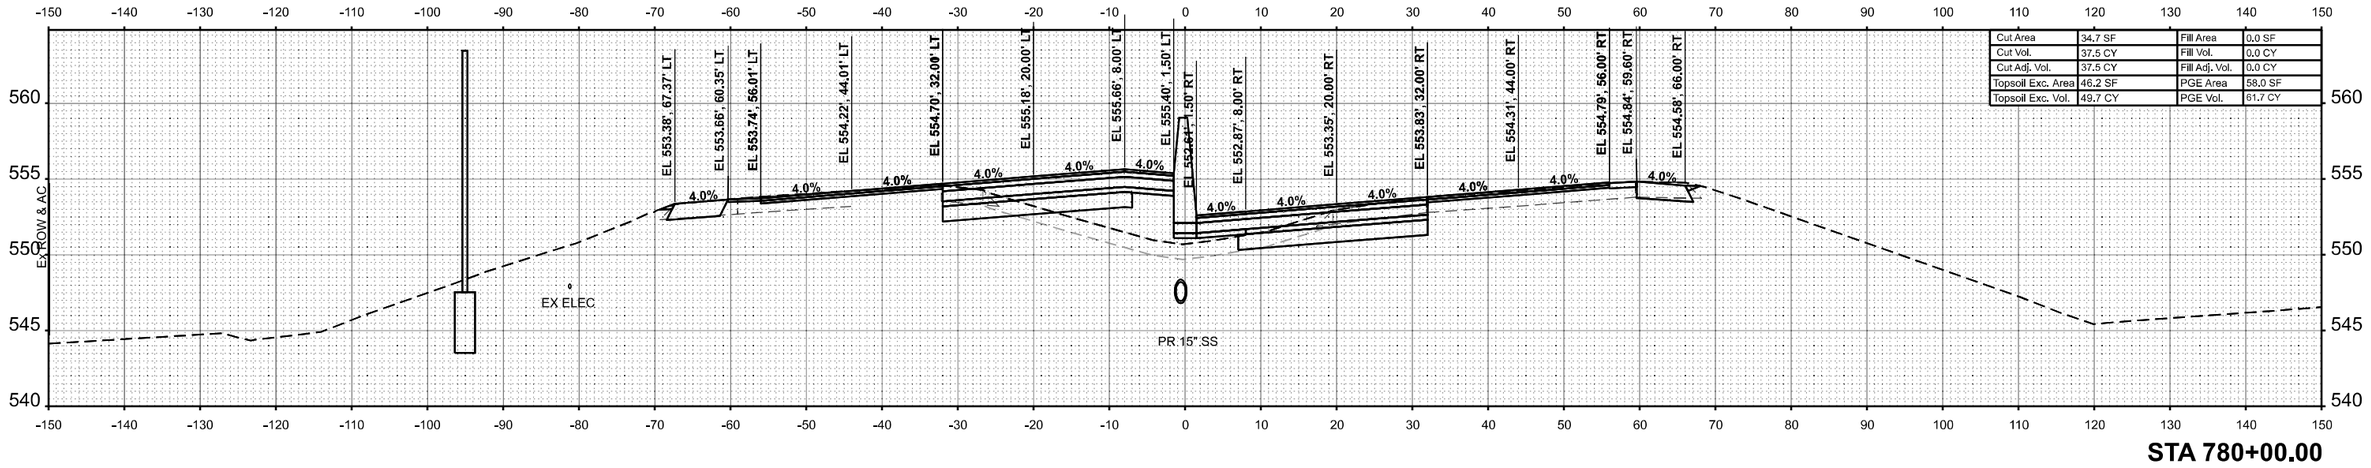

Cut Area	34.7 SF	Fill Area	0.0 SF
Cut Vol.	37.5 CY	Fill Vol.	0.0 CY
Cut Adj. Vol.	37.5 CY	Fill Adj. Vol.	0.0 CY
Topsoil Exc. Area	46.2 SF	PGE Area	58.0 SF
Topsoil Exc. Vol.	49.7 CY	PGE Vol.	61.7 CY

STA 780+00.00

ORIGINAL SURVEY		BY	DATE
	SURVEYED		
	PLOTTED		
NOTE BOOK	TEMPLATE		
	AREAS		
NO.	AREAS CHECKED		

MODEL: 64WEST - 780+00.00
FILE NAME: C:\Users\jmartin\OneDrive - Farnsworth Group, Inc\Desktop\Working Project Files\64\DGN\D3878K7-Section Xsc WideA3.dgn

Farnsworth GROUP


USER NAME = jmartin		DESIGNED -	JJO	REVISED -	
		DRAWN -	JRM	REVISED -	
PLOT SCALE = 0.16666633 ' / In.		CHECKED -	ERB	REVISED -	
PLOT DATE = 10/16/2024		DATE -	10/15/2024	REVISED -	

STATE OF ILLINOIS
DEPARTMENT OF TRANSPORTATION

F.A.I. ROUTE 64 (I–64)
CROSS SECTIONS


SCALE: 1:10H / 1:5V | SHEET 58 OF 151 SHEETS | STA. 780+00.00 | TO STA. 780+50.00

F.A.I. RTE.	SECTION	COUNTY	TOTAL SHEETS	SHEET NO.
64	82-7WRS-2	ST CLAIR	691	553
		CONTRACT NO. 76K74		
	ILLINOIS FED. AID PROJECT			

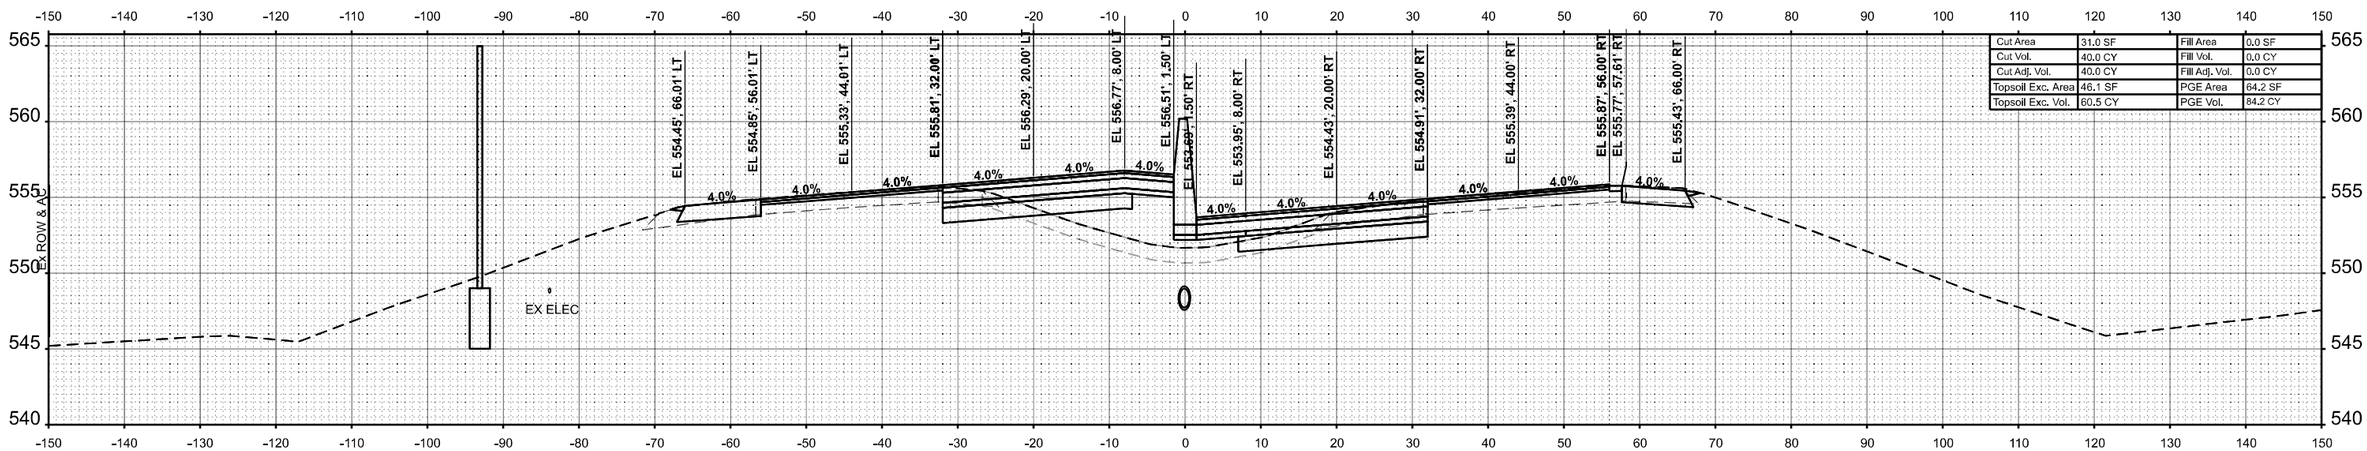

Cut Area	31.0 SF	Fill Area	0.0 SF
Cut Vol.	40.0 CY	Fill Vol.	0.0 CY
Cut Adj. Vol.	40.0 CY	Fill Adj. Vol.	0.0 CY
Topsoil Exc. Area	46.1 SF	PGE Area	64.2 SF
Topsoil Exc. Vol.	60.5 CY	PGE Vol.	84.2 CY

STA 781+00.00

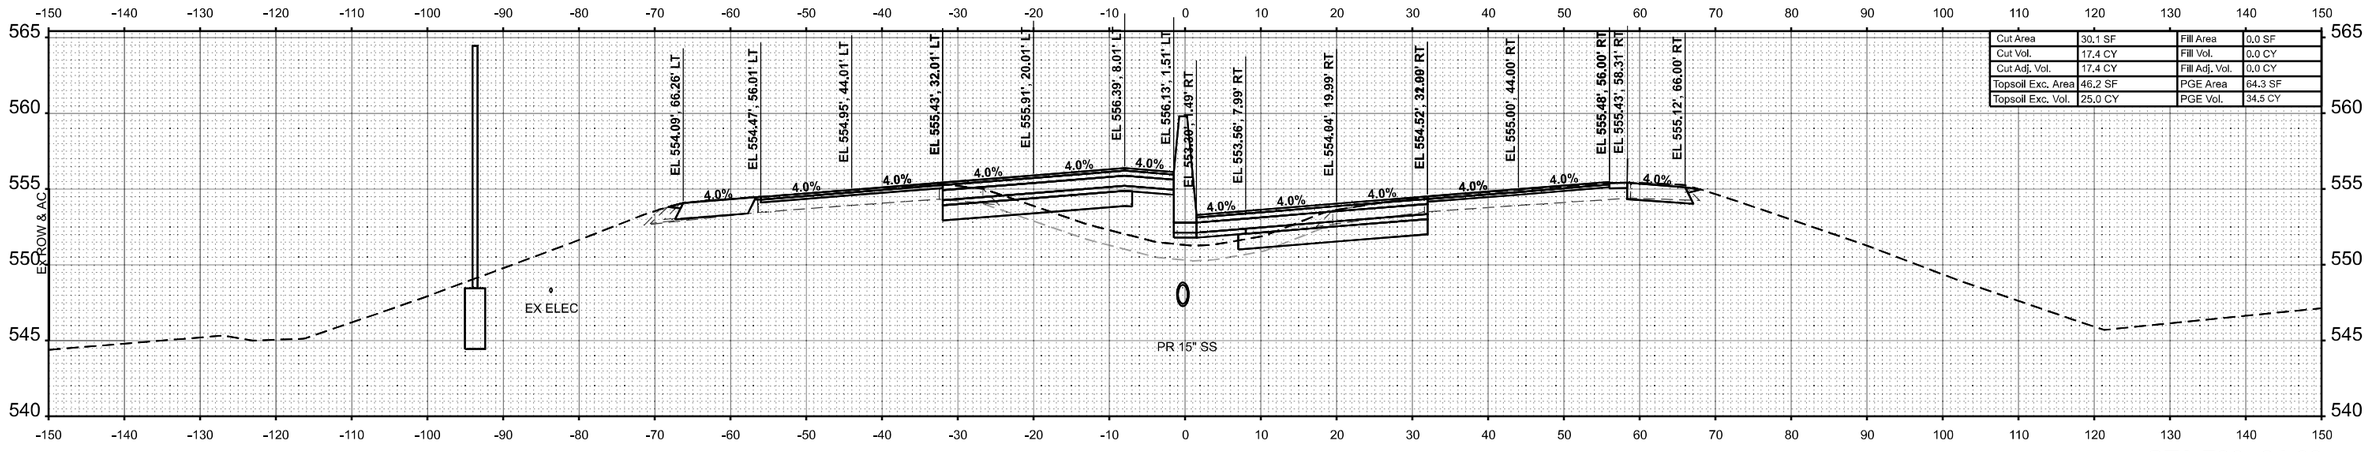

Cut Area	30.1 SF	Fill Area	0.0 SF
Cut Vol.	17.4 CY	Fill Vol.	0.0 CY
Cut Adj. Vol.	17.4 CY	Fill Adj. Vol.	0.0 CY
Topsoil Exc. Area	46.2 SF	PGE Area	64.3 SF
Topsoil Exc. Vol.	25.0 CY	PGE Vol.	34.5 CY

STA 780+64.63

FINAL SURVEY		BY	DATE
NOTE BOOK	SURVEYED		
NO.	PLOTTED		
	TEMPLATE		
	AREAS		
	AREAS CHECKED		

ORIGINAL SURVEY		BY	DATE
NOTE BOOK	SURVEYED		
NO.	PLOTTED		
	TEMPLATE		
	AREAS		
	AREAS CHECKED		

MODEL: MWEST - 780+64.63
FILE NAME: C:\Users\jmartin\OneDrive - Farnsworth Group, Inc\Desktop\Working Project Files\E-64\DGN\D5780K74-mOxSc Wide3.dgn

Farnsworth GROUP


USER NAME = jmartin	DESIGNED -	JJO	REVISED -		
	DRAWN -	JRM	REVISED -		
PLOT SCALE = 0.16666633 ' / In.	CHECKED -	ERB	REVISED -		
PLOT DATE = 10/16/2024	DATE -	10/15/2024	REVISED -		

STATE OF ILLINOIS
DEPARTMENT OF TRANSPORTATION

F.A.I. ROUTE 64 (I-64)
CROSS SECTIONS


SCALE: 1:10H / 1:5V | SHEET 59 OF 151 SHEETS | STA. 780+64.63 | TO STA. 781+00.00

F.A.I. RTE.	SECTION	COUNTY	TOTAL SHEETS	SHEET NO.
64	82-7WRS-2	ST CLAIR	691	554
		CONTRACT NO. 76K74		
		ILLINOIS	FED. AID PROJECT	

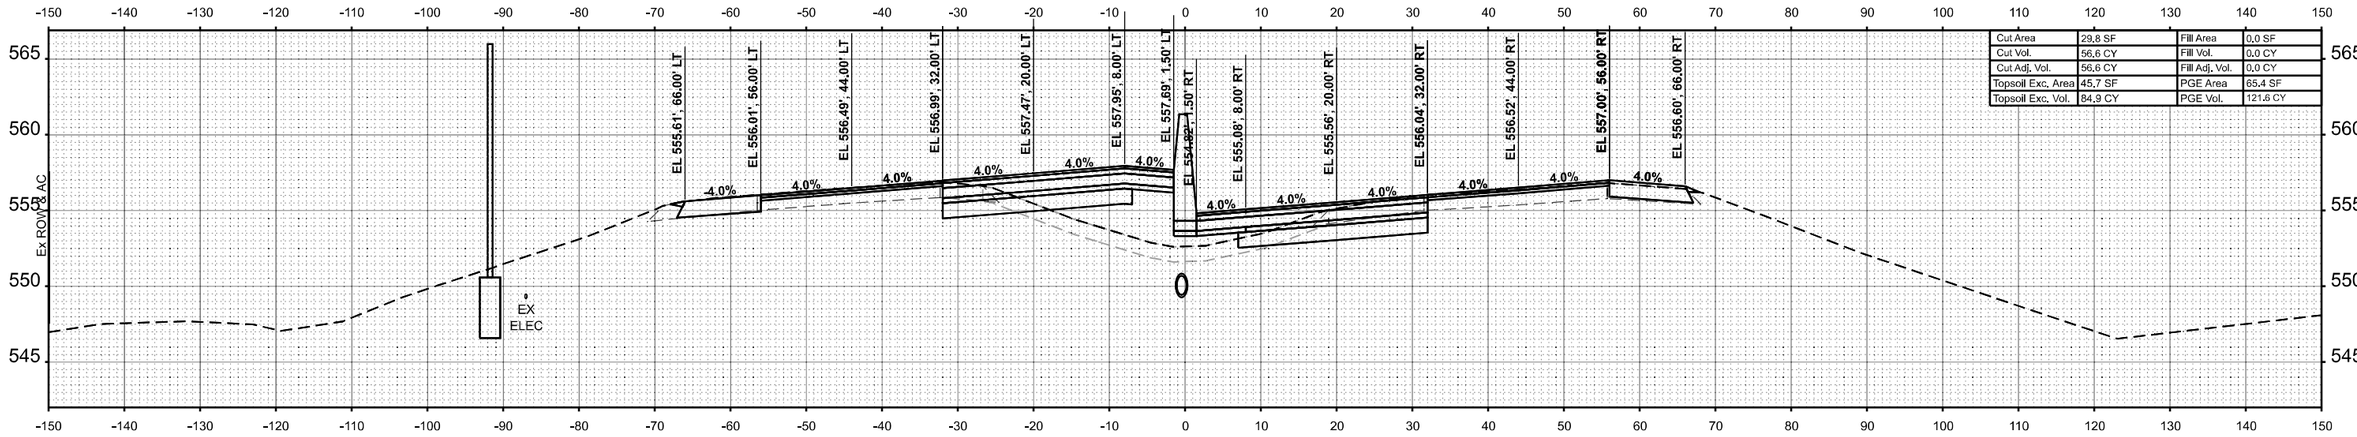

Cut Area	29.8 SF	Fill Area	0.0 SF
Cut Vol.	56.6 CY	Fill Vol.	0.0 CY
Cut Adj. Vol.	56.6 CY	Fill Adj. Vol.	0.0 CY
Topsoil Exc. Area	45.7 SF	PGE Area	65.4 SF
Topsoil Exc. Vol.	84.9 CY	PGE Vol.	121.6 CY

STA 782+00.00

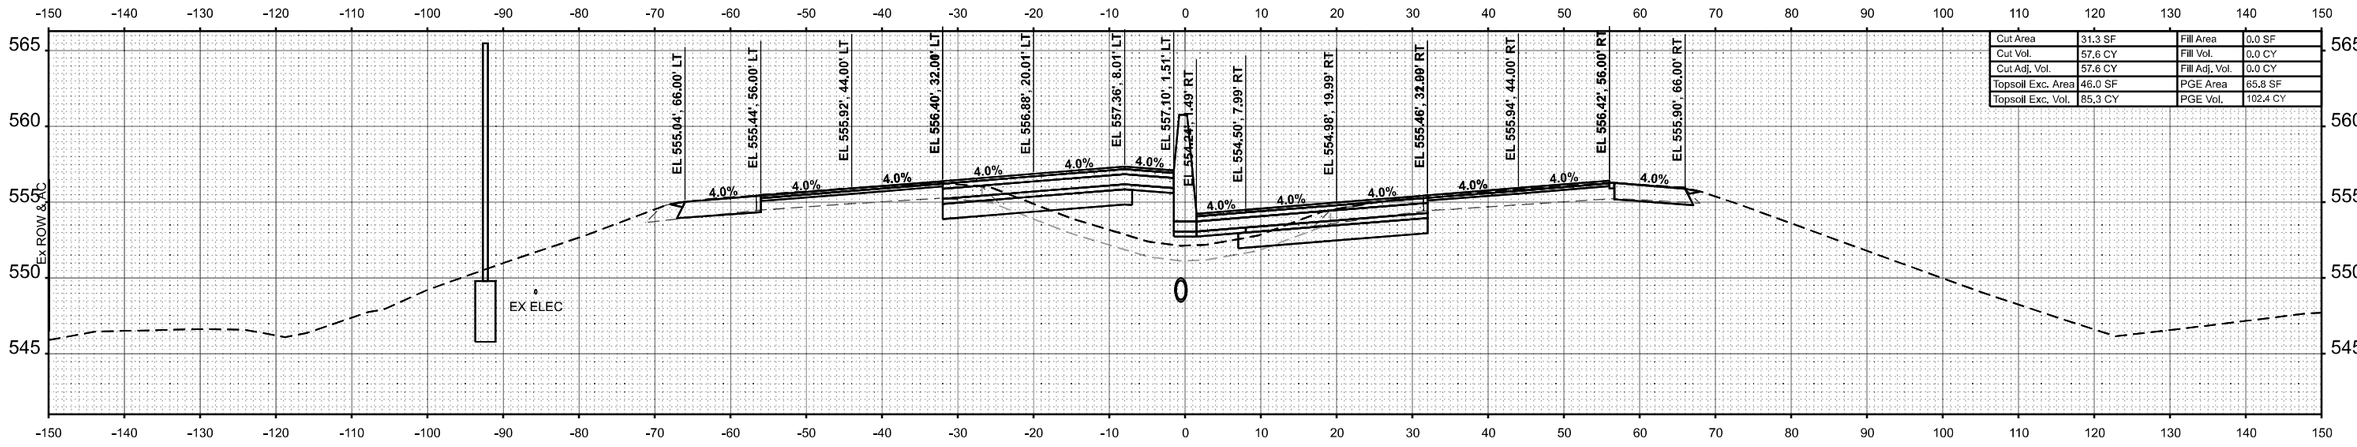

Cut Area	31.3 SF	Fill Area	0.0 SF
Cut Vol.	57.6 CY	Fill Vol.	0.0 CY
Cut Adj. Vol.	57.6 CY	Fill Adj. Vol.	0.0 CY
Topsoil Exc. Area	46.0 SF	PGE Area	65.8 SF
Topsoil Exc. Vol.	85.3 CY	PGE Vol.	102.4 CY

STA 781+50.00

FINAL SURVEY	BY	DATE
SURVEYED		
PLOTTED		
NOTE BOOK	TEMPLATE	
NO.	AREAS	
	AREAS CHECKED	

ORIGINAL SURVEY	BY	DATE
SURVEYED		
PLOTTED		
NOTE BOOK	TEMPLATE	
NO.	AREAS	
	AREAS CHECKED	

MODEL: I64WEST - 781+50.00
FILE NAME: C:\Users\jmarlin\OneDrive - Farnsworth Group, Inc\Desktop\Working Project Files\I-64\DGN\D3576K74-InfoSec Width3.dgn

Farnsworth GROUP


USER NAME = jmarlin	DESIGNED - JJO	REVISED -	
	DRAWN - JRM	REVISED -	
PLOT SCALE = 0.16666633 ' / In.	CHECKED - ERB	REVISED -	
PLOT DATE = 10/16/2024	DATE - 10/15/2024	REVISED -	

STATE OF ILLINOIS
DEPARTMENT OF TRANSPORTATION

F.A.I. ROUTE 64 (I–64)
CROSS SECTIONS


SCALE: 1:10H / 1:5V | SHEET 60 OF 151 SHEETS | STA. 781+50.00 | TO STA. 781+50.00

F.A.I. RTE.	SECTION	COUNTY	TOTAL SHEETS	SHEET NO.
64	82-7WRS-2	ST CLAIR	691	555
		CONTRACT NO. 76K74		
	ILLINOIS	FED. AID PROJECT		

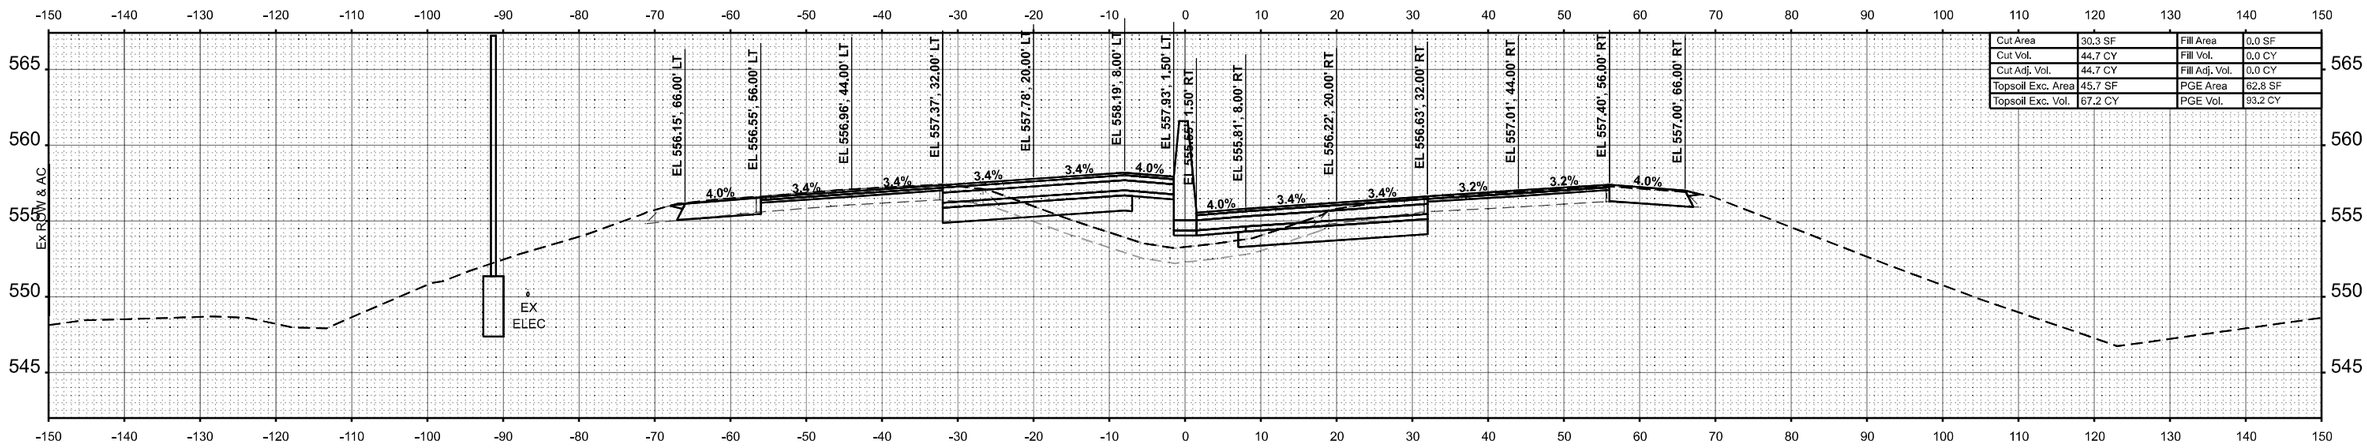

Cut Area	30.3 SF	Fill Area	0.0 SF
Cut Vol.	44.7 CY	Fill Vol.	0.0 CY
Cut Adj. Vol.	44.7 CY	Fill Adj. Vol.	0.0 CY
Topsoil Exc. Area	45.7 SF	PGE Area	62.8 SF
Topsoil Exc. Vol.	67.2 CY	PGE Vol.	93.2 CY

STA 782+50.00

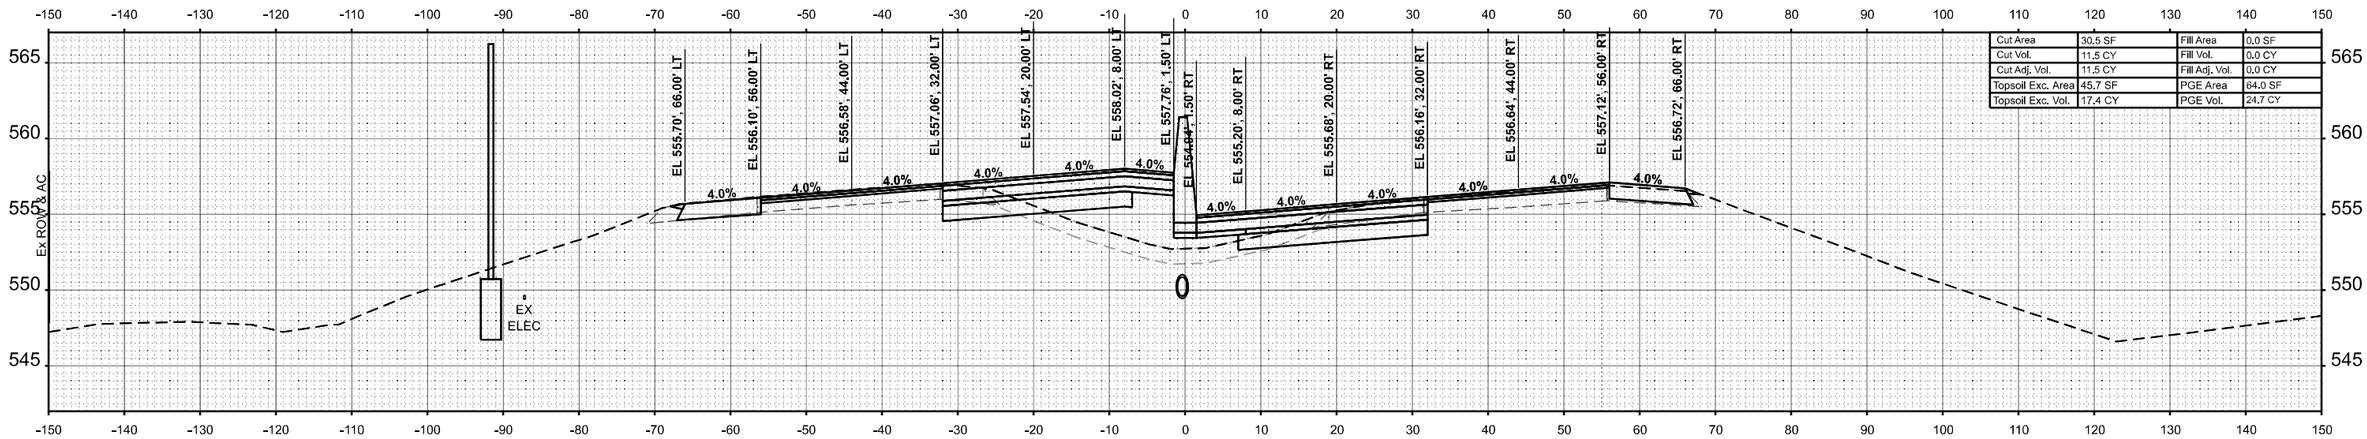

Cut Area	30.5 SF	Fill Area	0.0 SF
Cut Vol.	11.5 CY	Fill Vol.	0.0 CY
Cut Adj. Vol.	11.5 CY	Fill Adj. Vol.	0.0 CY
Topsoil Exc. Area	45.7 SF	PGE Area	64.0 SF
Topsoil Exc. Vol.	17.4 CY	PGE Vol.	24.7 CY

STA 782+10.29

FINAL SURVEY		BY	DATE
	SURVEYED		
	PLOTTED		
NOTE BOOK	TEMPLATE		
	AREAS		
NO.	AREAS CHECKED		

ORIGINAL SURVEY		BY	DATE
	SURVEYED		
	PLOTTED		
NOTE BOOK	TEMPLATE		
	AREAS		
NO.	AREAS CHECKED		

MODEL: MWEST - 782+10.29
FILE NAME: C:\Users\jmarlin\OneDrive - Farnsworth Group, Inc\Desktop\Working Project Files\L64DGN\D876K74-sht-hor-xs-WideLogin

Farnsworth GROUP

USER NAME = jmarlin	DESIGNED -	JJO	REVISED -		
	DRAWN -	JRM	REVISED -		
PLOT SCALE = 0.16666633 ' / In.	CHECKED -	ERB	REVISED -		
PLOT DATE = 10/16/2024	DATE -	10/15/2024	REVISED -		


STATE OF ILLINOIS
DEPARTMENT OF TRANSPORTATION

F.A.I. ROUTE 64 (I–64)
CROSS SECTIONS

SCALE: 1:10H / 1:5V | SHEET 61 OF 151 SHEETS | STA. 782+10.29 | TO STA. 782+50.00


F.A.I. RTE.	SECTION	COUNTY	TOTAL SHEETS	SHEET NO.
64	82-7WRS-2	ST CLAIR	691	556
		CONTRACT NO. 76K74		
	ILLINOIS	FED. AID PROJECT		

FINAL SURVEY		BY	DATE
	SURVEYED		
	PLOTTED		
NOTE BOOK	TEMPLATE		
	AREAS		
NO.	AREAS CHECKED		

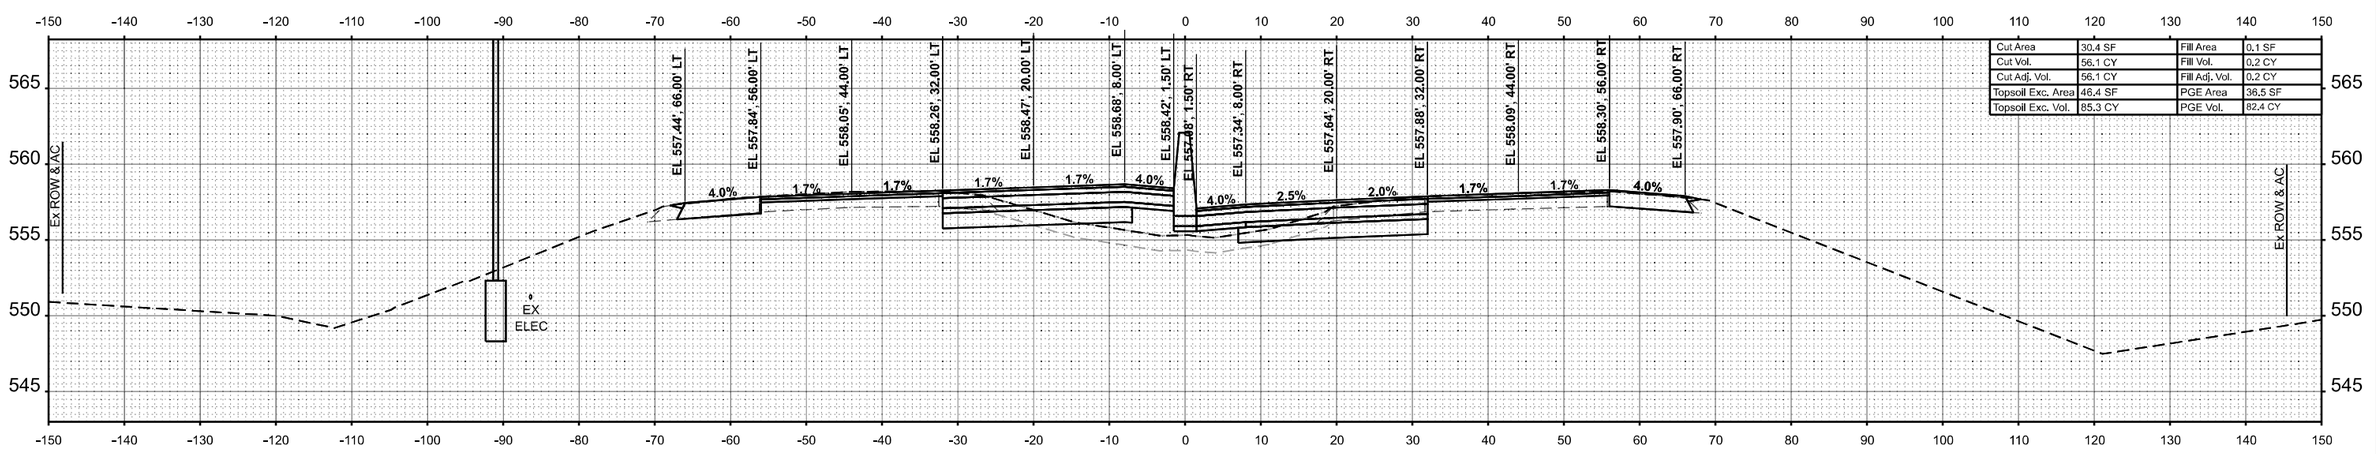

Cut Area	30.4 SF	Fill Area	0.1 SF
Cut Vol.	56.1 CY	Fill Vol.	0.2 CY
Cut Adj. Vol.	56.1 CY	Fill Adj. Vol.	0.2 CY
Topsoil Exc. Area	46.4 SF	PGE Area	36.5 SF
Topsoil Exc. Vol.	85.3 CY	PGE Vol.	82.4 CY

STA 783+50.00

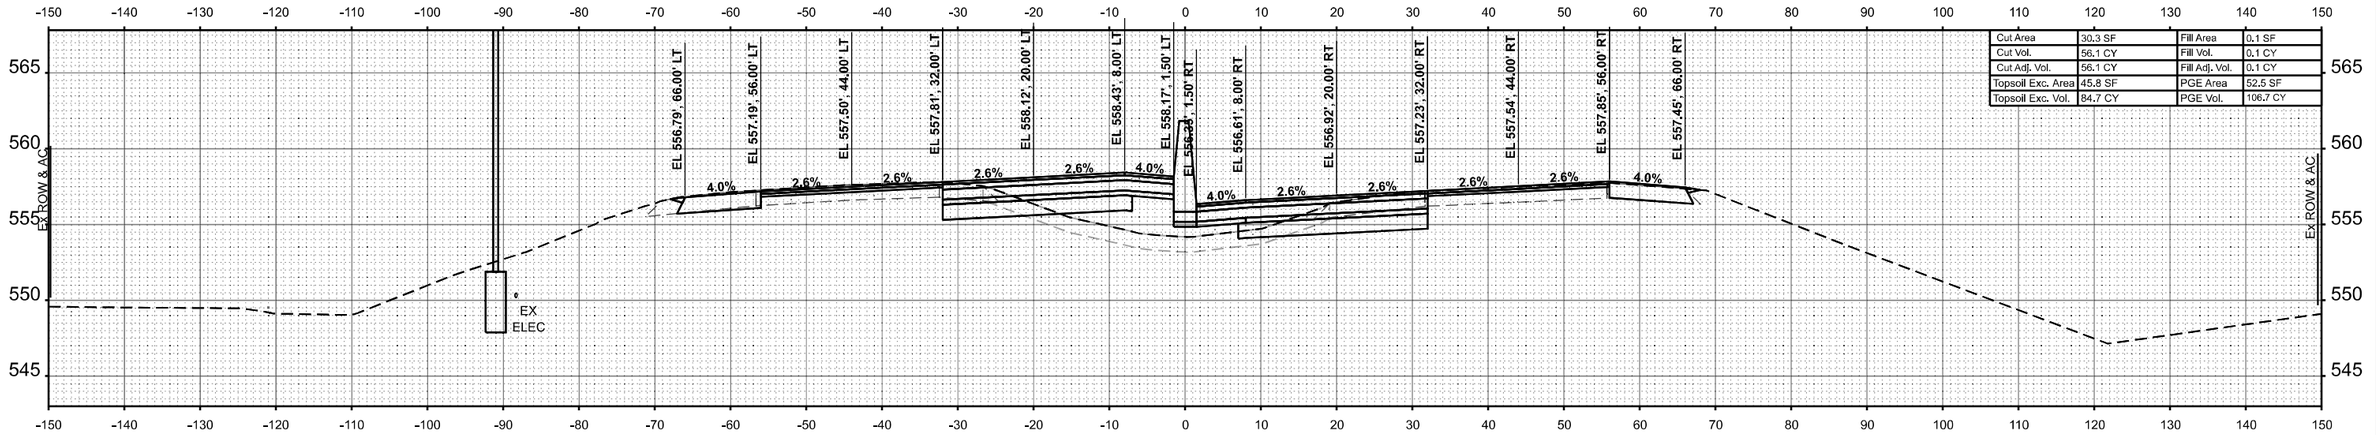

Cut Area	30.3 SF	Fill Area	0.1 SF
Cut Vol.	56.1 CY	Fill Vol.	0.1 CY
Cut Adj. Vol.	56.1 CY	Fill Adj. Vol.	0.1 CY
Topsoil Exc. Area	45.8 SF	PGE Area	52.5 SF
Topsoil Exc. Vol.	84.7 CY	PGE Vol.	106.7 CY

STA 783+00.00

ORIGINAL SURVEY		BY	DATE
	SURVEYED		
	PLOTTED		
NOTE BOOK	TEMPLATE		
	AREAS		
NO.	AREAS CHECKED		

MODEL: NEWEST - 783+00.00
FILE NAME: C:\Users\jmarlin\OneDrive - Farnsworth Group, Inc\Desktop\Working Project Files\64\DGN\D57K74-sht-XSec West-Align

Farnsworth GROUP

USER NAME = jmarlin	DESIGNED - JJO	REVISED -	
	DRAWN - JRM	REVISED -	
PLOT SCALE = 0.16666633 ' / In.	CHECKED - ERB	REVISED -	
PLOT DATE = 10/16/2024	DATE - 10/15/2024	REVISED -	


STATE OF ILLINOIS
DEPARTMENT OF TRANSPORTATION

F.A.I. ROUTE 64 (I–64)
CROSS SECTIONS

SCALE: 1:10H / 1:5V | SHEET 62 OF 151 SHEETS | STA. 783+00.00 | TO STA. 783+50.00


F.A.I. RTE.	SECTION	COUNTY	TOTAL SHEETS	SHEET NO.
64	82-7WRS-2	ST CLAIR	691	557
		CONTRACT NO. 76K74		
	ILLINOIS	FED. AID PROJECT		

FINAL SURVEY		BY	DATE
	SURVEYED		
	PLOTTED		
NOTE BOOK	TEMPLATE		
	AREAS		
NO.	AREAS CHECKED		

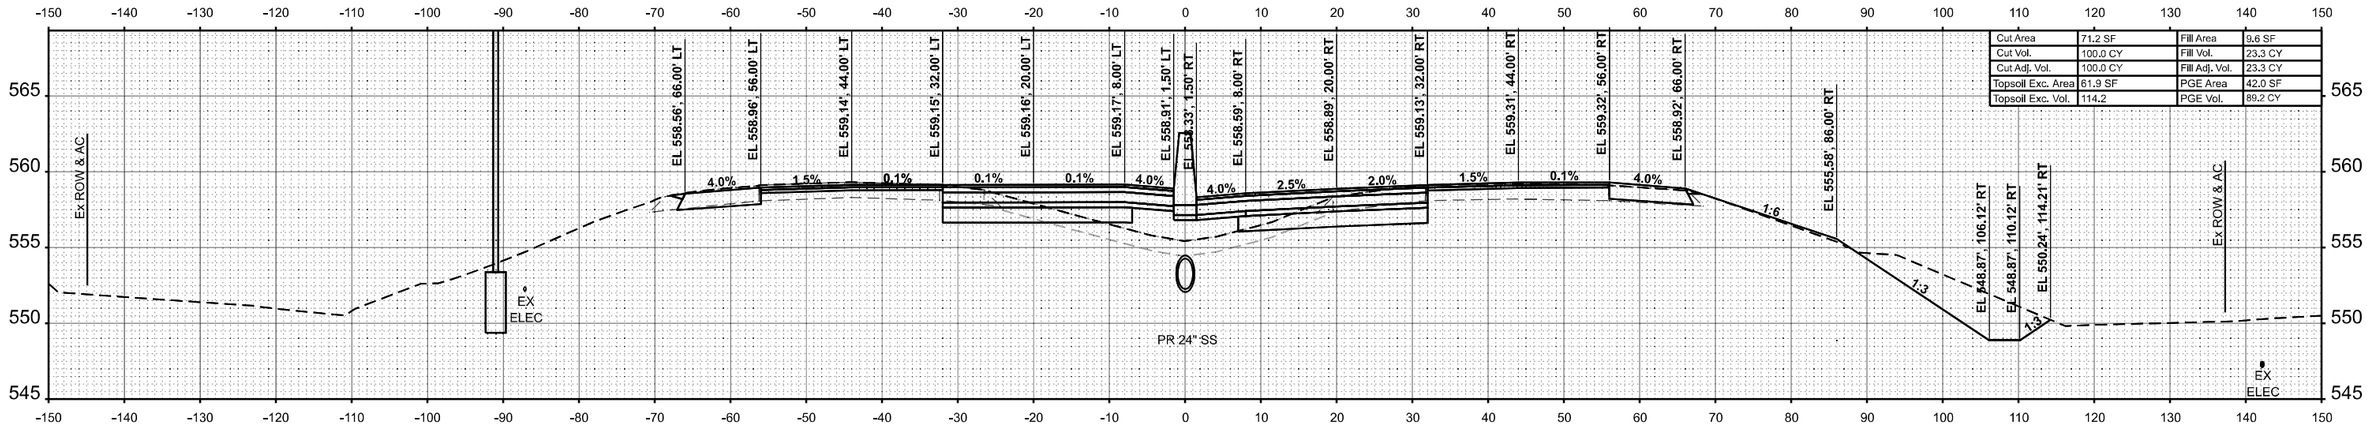

Cut Area	71.2 SF	Fill Area	9.6 SF
Cut Vol.	100.0 CY	Fill Vol.	23.3 CY
Cut Adj. Vol.	100.0 CY	Fill Adj. Vol.	23.3 CY
Topsoil Exc. Area	61.9 SF	PGE Area	42.0 SF
Topsoil Exc. Vol.	114.2	PGE Vol.	89.2 CY

STA 784+50.00

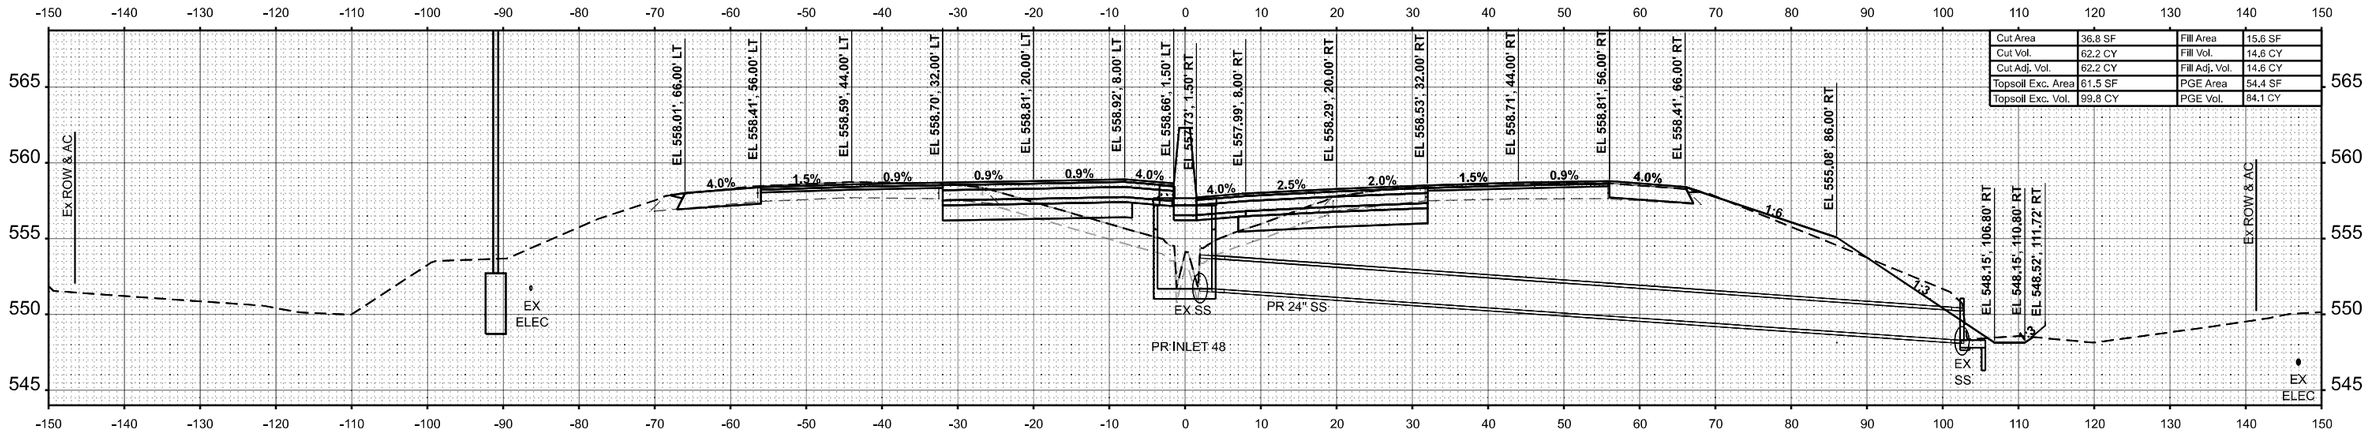

Cut Area	36.8 SF	Fill Area	15.6 SF
Cut Vol.	62.2 CY	Fill Vol.	14.6 CY
Cut Adj. Vol.	62.2 CY	Fill Adj. Vol.	14.6 CY
Topsoil Exc. Area	61.5 SF	PGE Area	54.4 SF
Topsoil Exc. Vol.	99.8 CY	PGE Vol.	84.1 CY

STA 784+00.00

ORIGINAL SURVEY		BY	DATE
	SURVEYED		
	PLOTTED		
NOTE BOOK	TEMPLATE		
	AREAS		
NO.	AREAS CHECKED		

MODEL: MWEST - 784+00.00
FILE NAME: C:\Users\jmarin\OneDrive - Farnsworth Group, Inc\Desktop\Working Project Files\L64DGN\D5784744mNx0ss WideLogin

Farnsworth GROUP


USER NAME = jmarin	DESIGNED - JJO	REVISED -	
	DRAWN - JRM	REVISED -	
PLOT SCALE = 0.16666633 ' / In.	CHECKED - ERB	REVISED -	
PLOT DATE = 10/16/2024	DATE - 10/15/2024	REVISED -	

STATE OF ILLINOIS
DEPARTMENT OF TRANSPORTATION

F.A.I. ROUTE 64 (I–64)
CROSS SECTIONS


SCALE: 1:10H / 1:5V | SHEET 63 OF 151 SHEETS | STA. 784+00.00 | TO STA. 784+50.00

F.A.I. RTE.	SECTION	COUNTY	TOTAL SHEETS	SHEET NO.
64	82-7WRS-2	ST CLAIR	691	558
		CONTRACT NO. 76K74		
		ILLINOIS	FED. AID PROJECT	

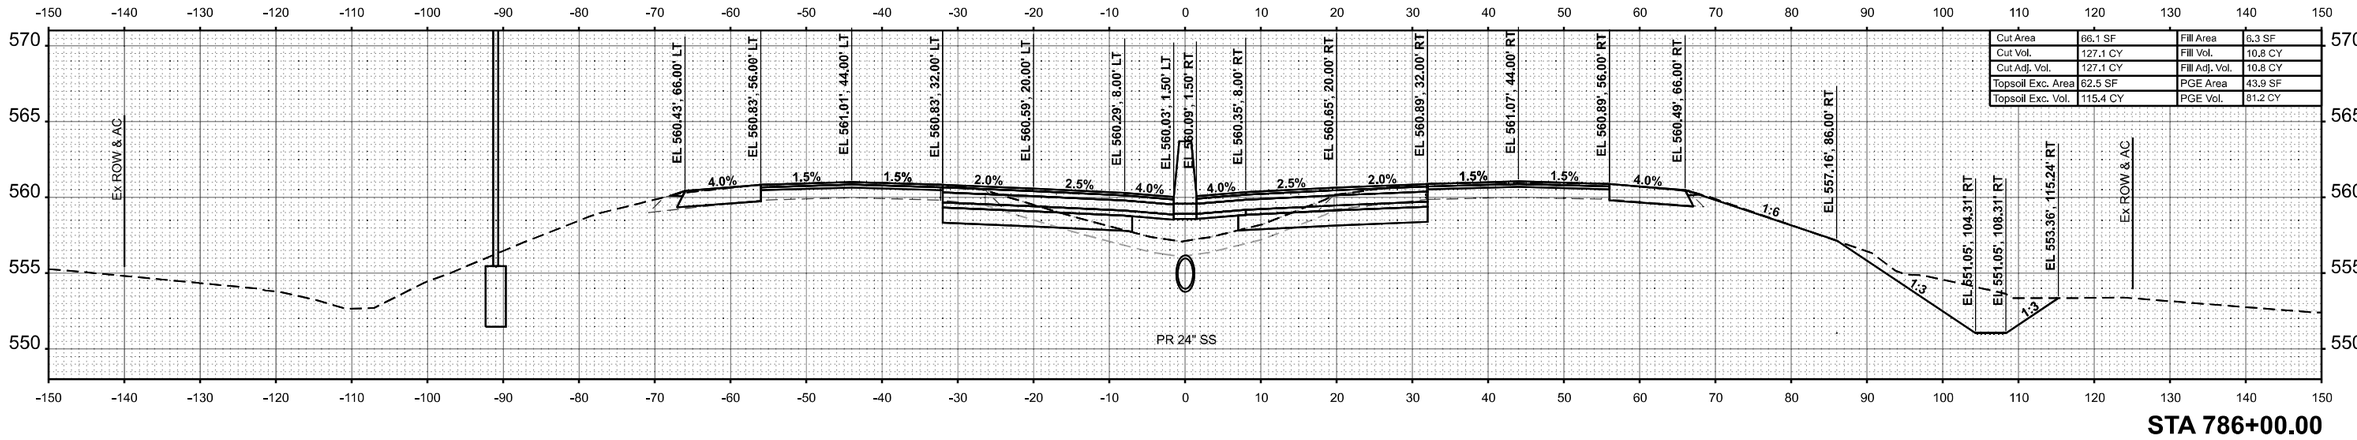


Cut Area	66.1 SF	Fill Area	6.3 SF
Cut Vol.	127.1 CY	Fill Vol.	10.8 CY
Cut Adj. Vol.	127.1 CY	Fill Adj. Vol.	10.8 CY
Topsoil Exc. Area	62.5 SF	PGE Area	43.9 SF
Topsoil Exc. Vol.	115.4 CY	PGE Vol.	81.2 CY

STA 786+00.00

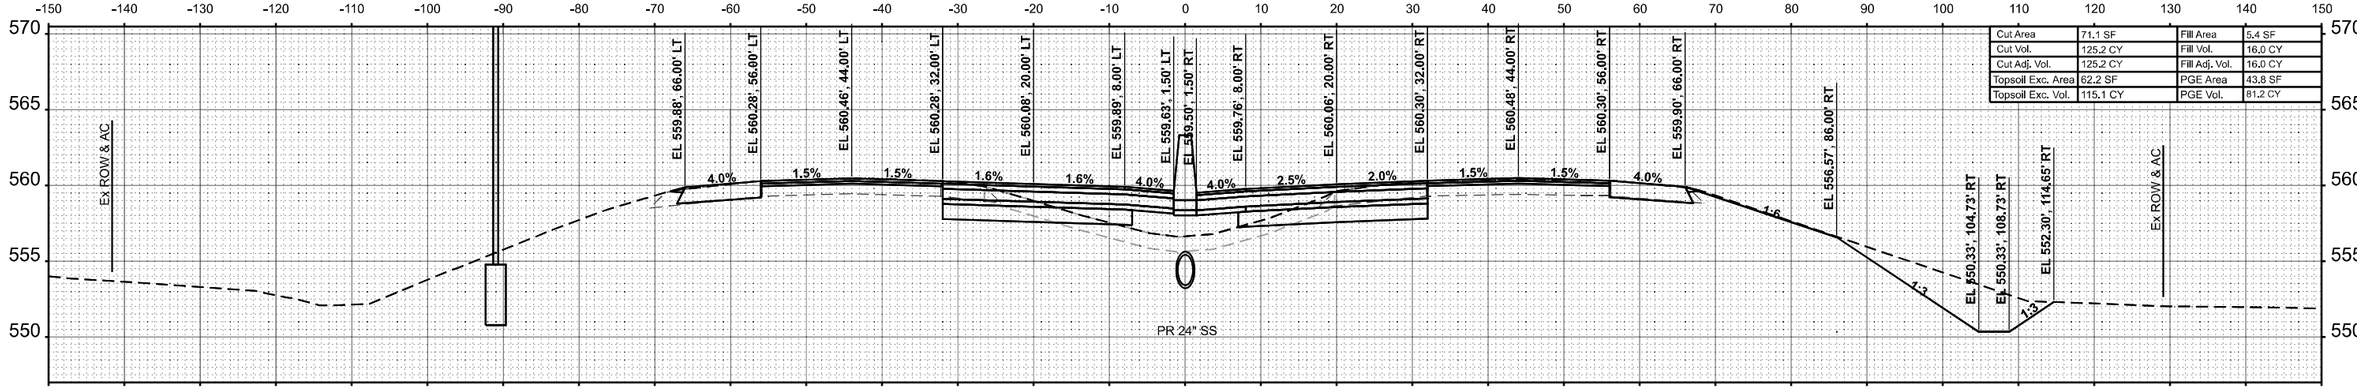

Cut Area	71.1 SF	Fill Area	5.4 SF
Cut Vol.	125.2 CY	Fill Vol.	16.0 CY
Cut Adj. Vol.	125.2 CY	Fill Adj. Vol.	16.0 CY
Topsoil Exc. Area	62.2 SF	PGE Area	43.8 SF
Topsoil Exc. Vol.	115.1 CY	PGE Vol.	81.2 CY

STA 785+50.00

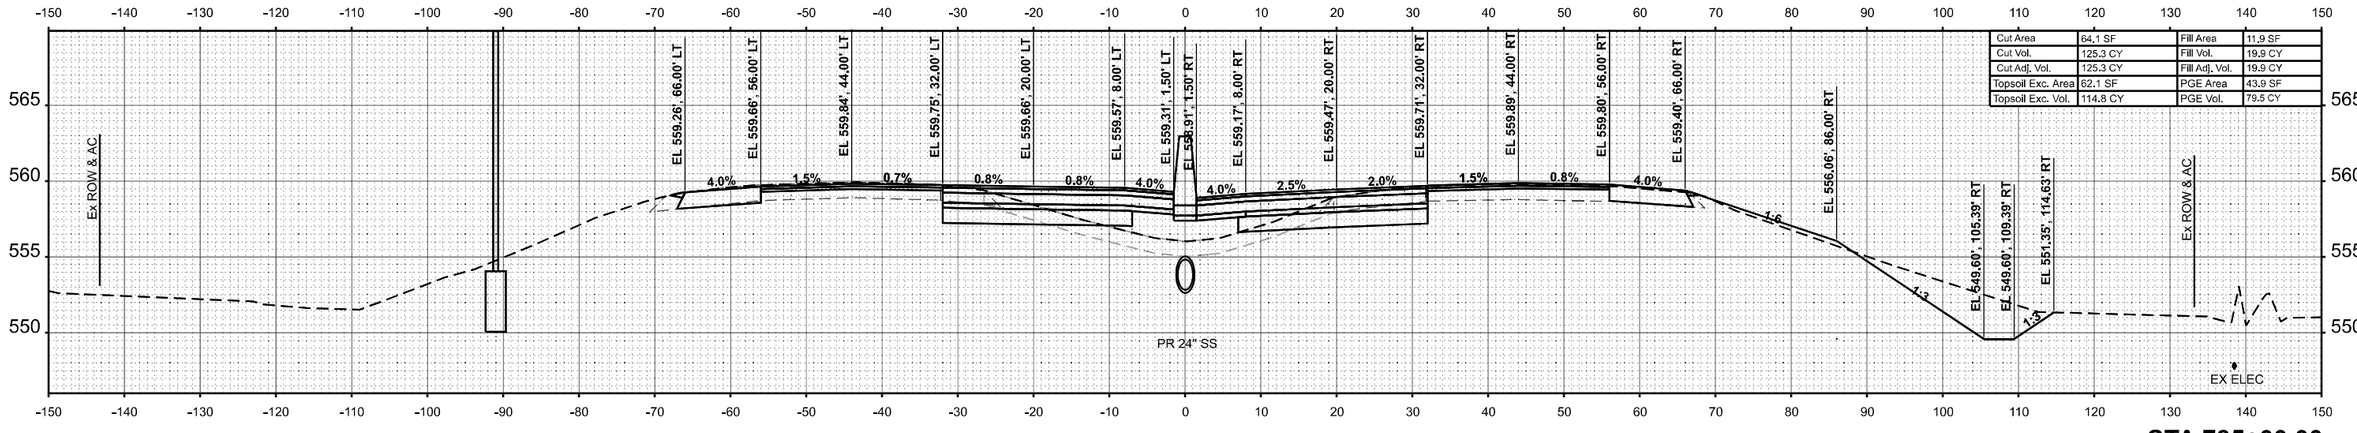

Cut Area	64.1 SF	Fill Area	11.9 SF
Cut Vol.	125.3 CY	Fill Vol.	19.9 CY
Cut Adj. Vol.	125.3 CY	Fill Adj. Vol.	19.9 CY
Topsoil Exc. Area	62.1 SF	PGE Area	43.9 SF
Topsoil Exc. Vol.	114.8 CY	PGE Vol.	79.5 CY

STA 785+00.00

FINAL SURVEY — NOTE BOOK — NO. — SURVEYED — PLOTTED — TEMPLATE — AREAS — AREAS CHECKED — BY — DATE

ORIGINAL SURVEY — NOTE BOOK — NO. — SURVEYED — PLOTTED — TEMPLATE — AREAS — AREAS CHECKED — BY — DATE

MODEL: RWWEST - 785+00.00
FILE NAME: C:\Users\jmarlin\OneDrive - Farnsworth Group, Inc\Desktop\Working Project Files\64\DGN\DS785K74eshoXsc Wrsh64.dgn

Farnsworth GROUP


USER NAME = jmarlin	DESIGNED - JJO	REVISED -	
	DRAWN - JRM	REVISED -	
PLOT SCALE = 0.16666633 ' / In.	CHECKED - ERB	REVISED -	
PLOT DATE = 10/16/2024	DATE - 10/15/2024	REVISED -	

STATE OF ILLINOIS
DEPARTMENT OF TRANSPORTATION

F.A.I. ROUTE 64 (I–64)
CROSS SECTIONS


SCALE: 1:10H / 1:5V | SHEET 64 OF 151 SHEETS | STA. 785+00.00 | TO STA. 786+00.00

F.A.I. RTE.	SECTION	COUNTY	TOTAL SHEETS	SHEET NO.
64	82-7WRS-2	ST CLAIR	691	559
		CONTRACT NO. 76K74		
		ILLINOIS	FED. AID PROJECT	

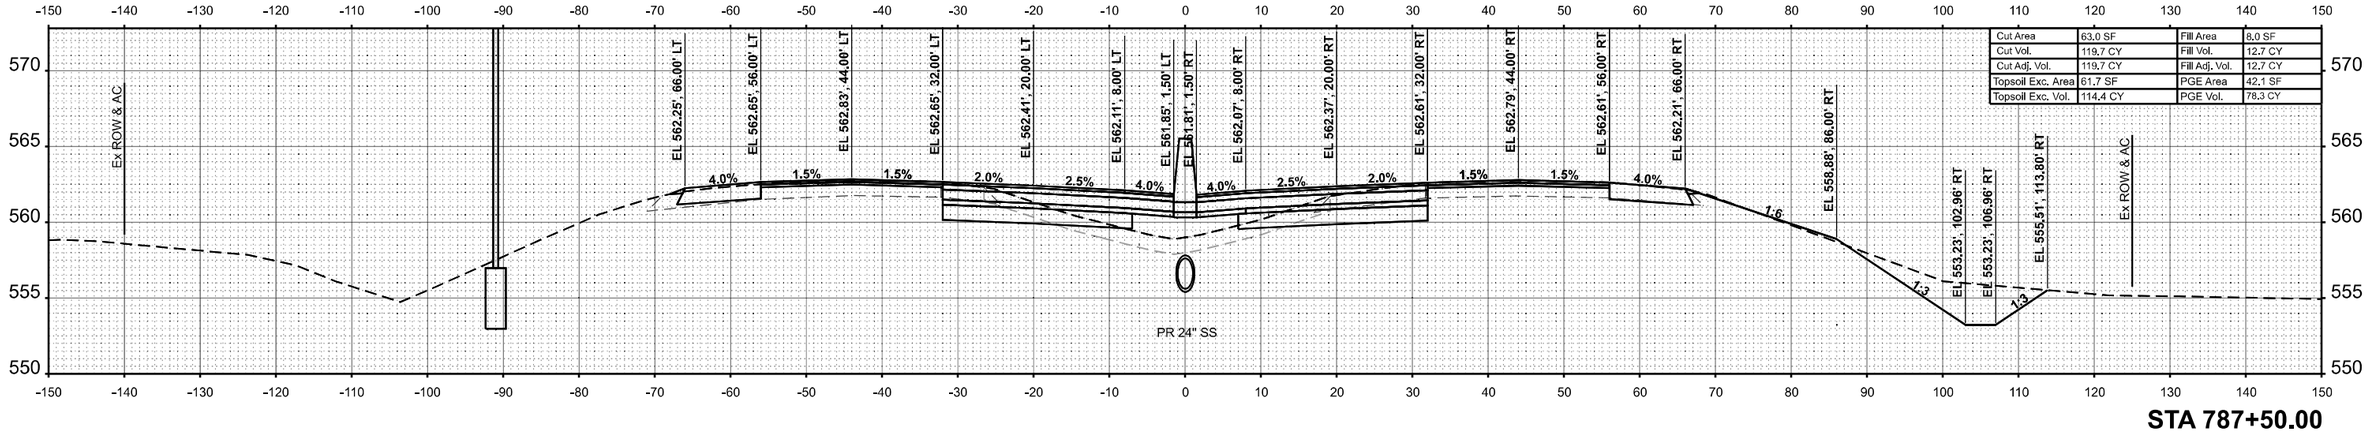


Cut Area	63.0 SF	Fill Area	8.0 SF
Cut Vol.	119.7 CY	Fill Vol.	12.7 CY
Cut Adj. Vol.	119.7 CY	Fill Adj. Vol.	12.7 CY
Topsoil Exc. Area	61.7 SF	PGE Area	42.1 SF
Topsoil Exc. Vol.	114.4 CY	PGE Vol.	78.3 CY

STA 787+50.00

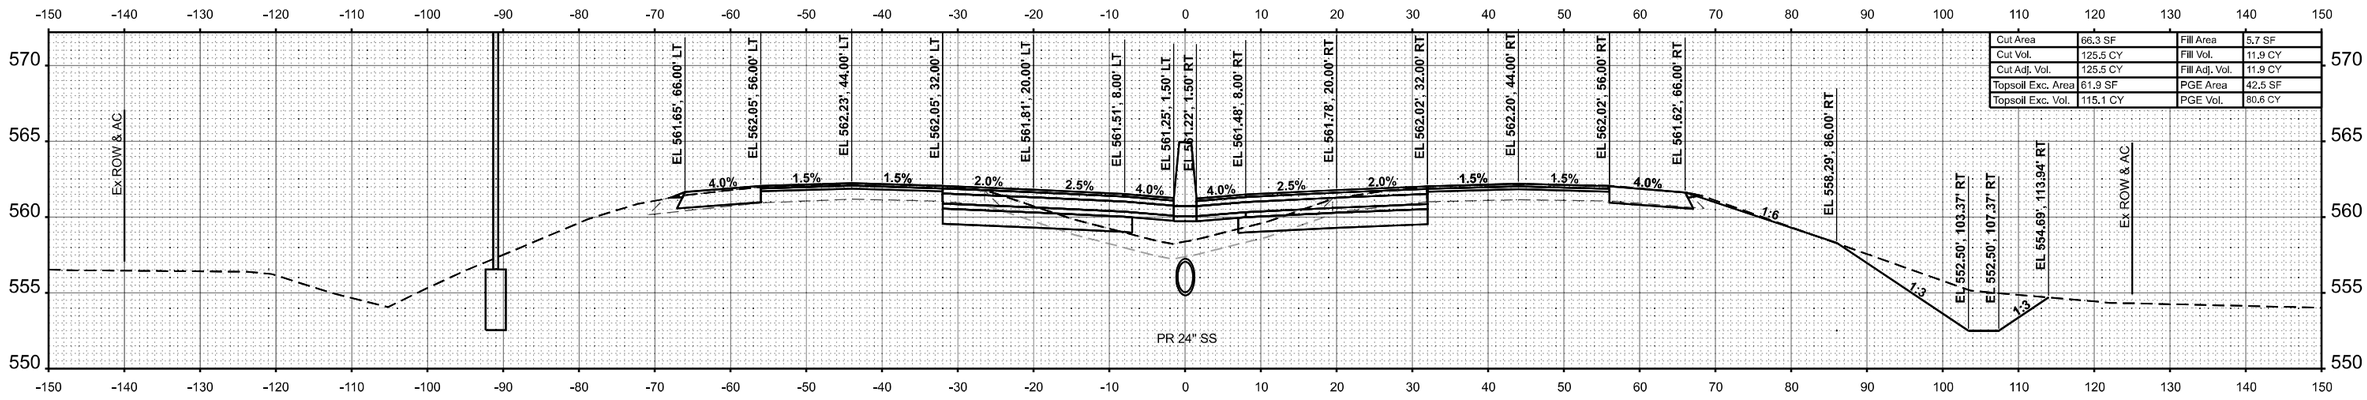

Cut Area	66.3 SF	Fill Area	5.7 SF
Cut Vol.	125.5 CY	Fill Vol.	11.9 CY
Cut Adj. Vol.	125.5 CY	Fill Adj. Vol.	11.9 CY
Topsoil Exc. Area	61.9 SF	PGE Area	42.5 SF
Topsoil Exc. Vol.	115.1 CY	PGE Vol.	80.6 CY

STA 787+00.00

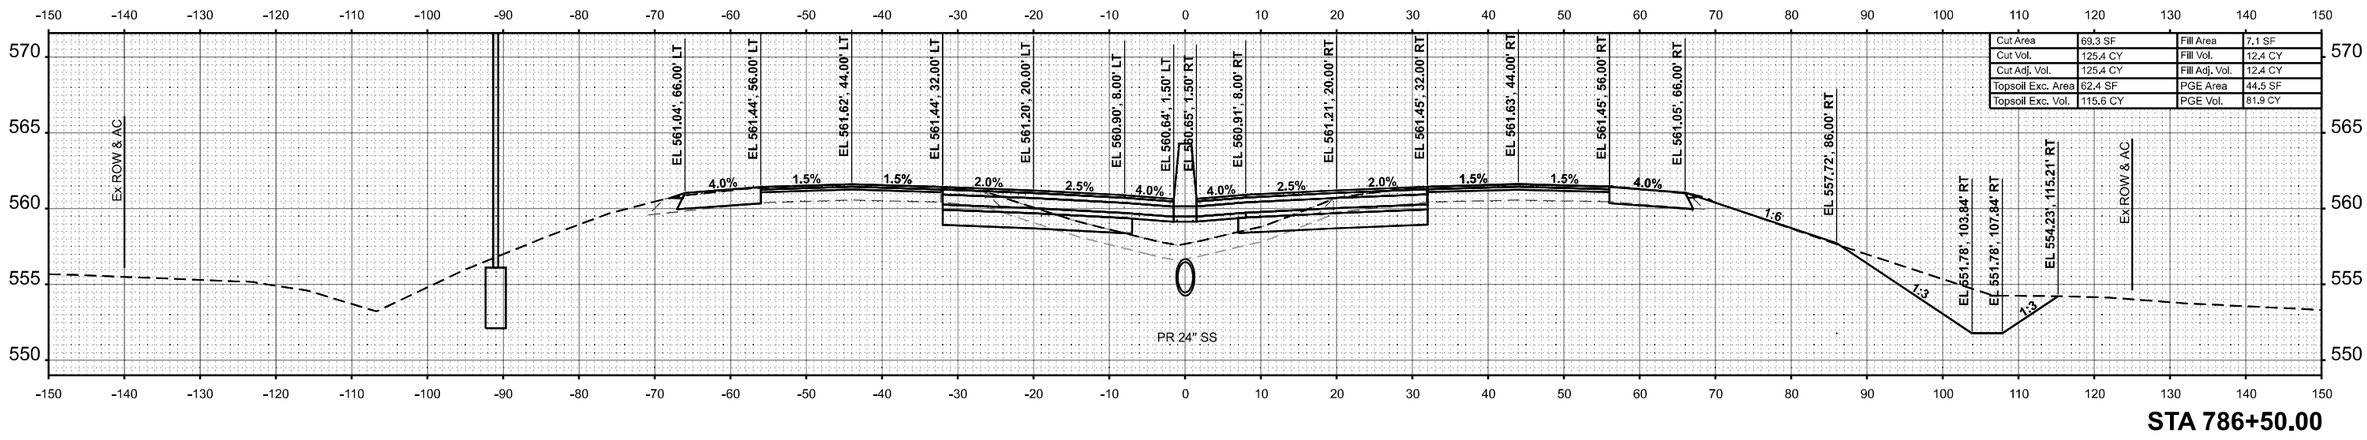

Cut Area	69.3 SF	Fill Area	7.1 SF
Cut Vol.	125.4 CY	Fill Vol.	12.4 CY
Cut Adj. Vol.	125.4 CY	Fill Adj. Vol.	12.4 CY
Topsoil Exc. Area	62.4 SF	PGE Area	44.5 SF
Topsoil Exc. Vol.	115.6 CY	PGE Vol.	81.9 CY

STA 786+50.00

USER NAME = jmarin	DESIGNED - JJO	REVISED -	
	DRAWN - JRM	REVISED -	
PLOT SCALE = 0.16666633 ' / In.	CHECKED - ERB	REVISED -	
PLOT DATE = 10/16/2024	DATE - 10/15/2024	REVISED -	

Farnsworth GROUP

STATE OF ILLINOIS
DEPARTMENT OF TRANSPORTATION

F.A.I. ROUTE 64 (I-64)
CROSS SECTIONS


SCALE: 1:10H / 1:5V | SHEET 65 OF 151 SHEETS | STA. 786+50.00 | TO STA. 787+50.00

F.A.I. RTE.	SECTION	COUNTY	TOTAL SHEETS	SHEET NO.
64	82-7WRS-2	ST CLAIR	691	560
		CONTRACT NO. 76K74		
		ILLINOIS	FED. AID PROJECT	

FINAL SURVEY — NOTE BOOK — NO. — SURVEYED — PLOTTED — TEMPLATE — AREAS — AREAS CHECKED — BY — DATE


ORIGINAL SURVEY — NOTE BOOK — NO. — SURVEYED — PLOTTED — TEMPLATE — AREAS — AREAS CHECKED — BY — DATE

MODEL: MWEST - 786+50.00
FILE NAME: C:\Users\jmarin\OneDrive - Farnsworth Group, Inc\Desktop\Working Project Files\64\MDGN\DS786X74mcNxSc WideLogin

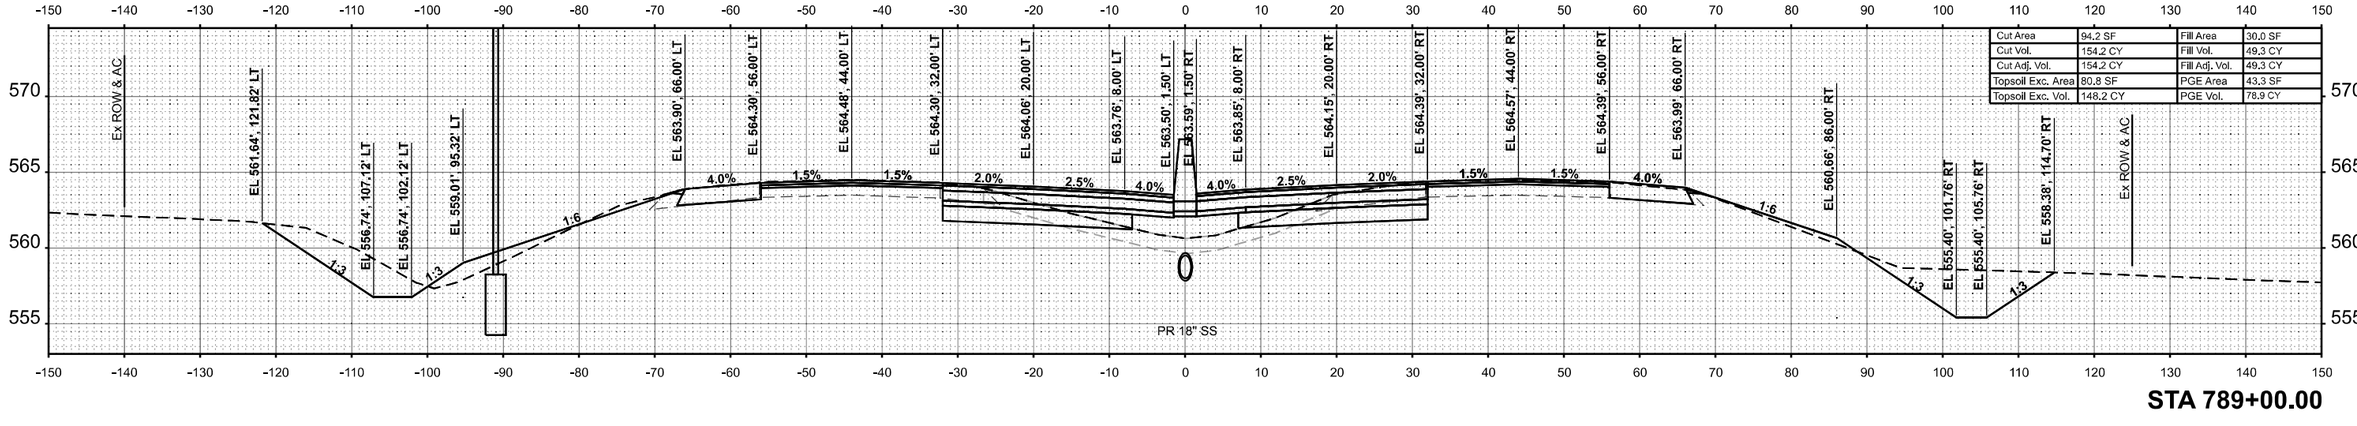


Cut Area	94.2 SF	Fill Area	30.0 SF
Cut Vol.	154.2 CY	Fill Vol.	49.3 CY
Cut Adj. Vol.	154.2 CY	Fill Adj. Vol.	49.3 CY
Topsoil Exc. Area	80.8 SF	PGE Area	43.3 SF
Topsoil Exc. Vol.	148.2 CY	PGE Vol.	78.9 CY

STA 789+00.00

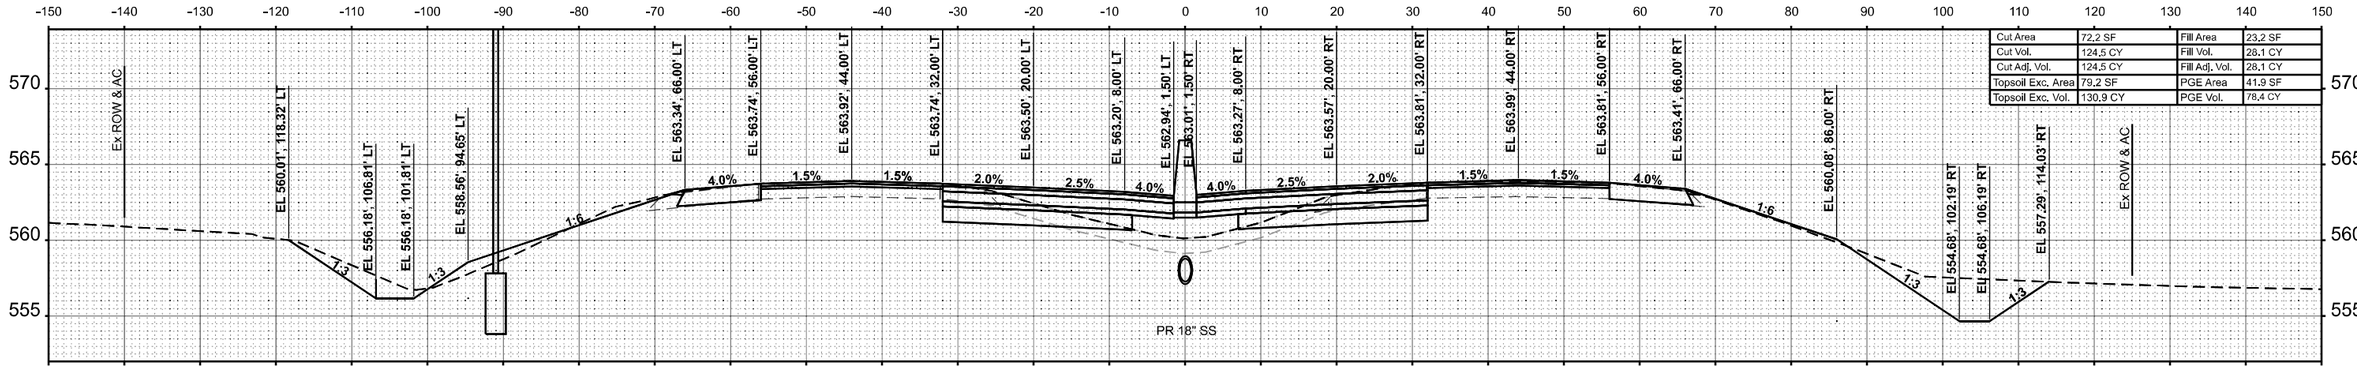

Cut Area	72.2 SF	Fill Area	23.2 SF
Cut Vol.	124.5 CY	Fill Vol.	28.1 CY
Cut Adj. Vol.	124.5 CY	Fill Adj. Vol.	28.1 CY
Topsoil Exc. Area	79.2 SF	PGE Area	41.9 SF
Topsoil Exc. Vol.	130.9 CY	PGE Vol.	78.4 CY

STA 788+50.00

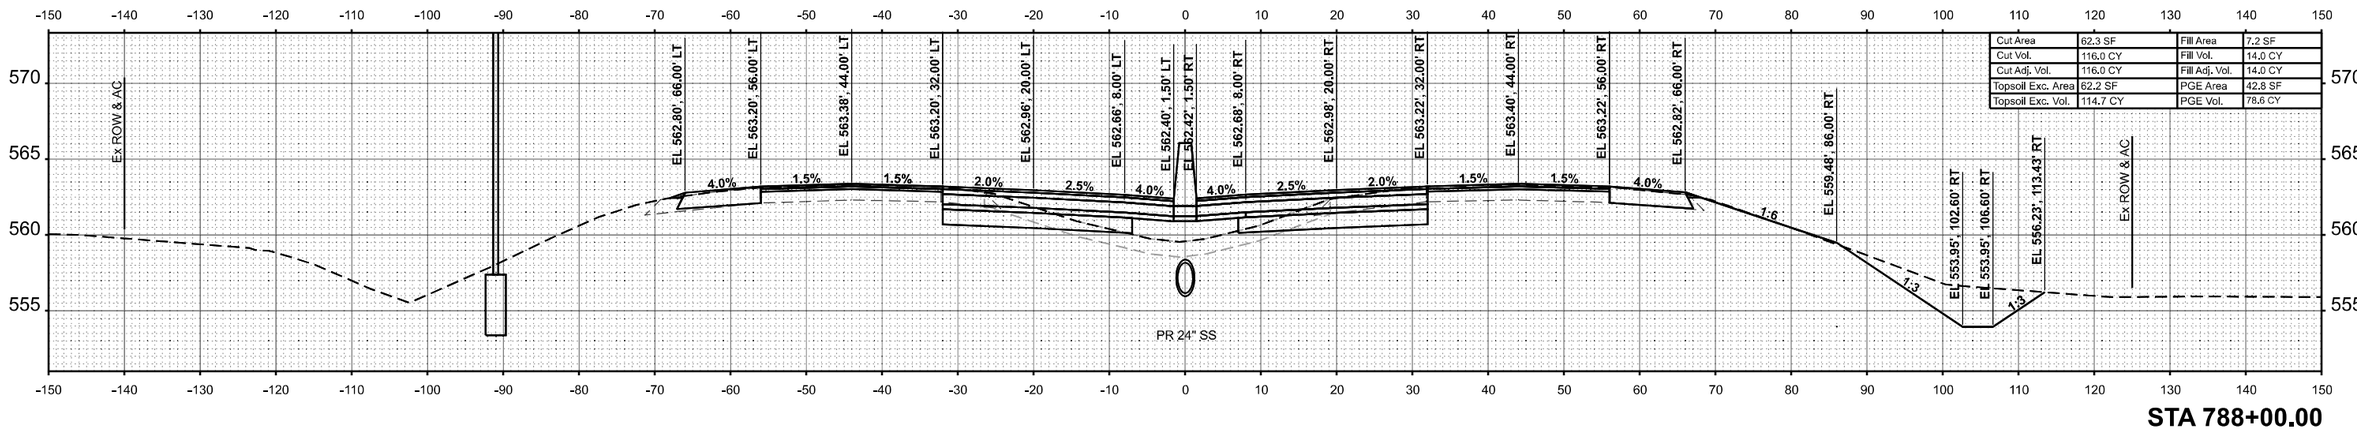

Cut Area	62.3 SF	Fill Area	7.2 SF
Cut Vol.	116.0 CY	Fill Vol.	14.0 CY
Cut Adj. Vol.	116.0 CY	Fill Adj. Vol.	14.0 CY
Topsoil Exc. Area	62.2 SF	PGE Area	42.8 SF
Topsoil Exc. Vol.	114.7 CY	PGE Vol.	78.6 CY

STA 788+00.00

FINAL SURVEY	
SURVEYED	
PLOTTED	
TEMPLATE	
AREAS	
AREAS CHECKED	
NOTE BOOK	
NO.	

BY	DATE

ORIGINAL SURVEY	
SURVEYED	
PLOTTED	
TEMPLATE	
AREAS	
AREAS CHECKED	
NOTE BOOK	
NO.	

BY	DATE

MODEL: MWEST - 788+00.00
FILE NAME: C:\Users\jmarlin\OneDrive - Farnsworth Group, Inc\Desktop\Working Project Files\L64DGN\DS788764mNOss WideLogin

Farnsworth GROUP


USER NAME = jmarlin	DESIGNED - JJO	REVISED -	
	DRAWN - JRM	REVISED -	
PLOT SCALE = 0.16666633 ' / In.	CHECKED - ERB	REVISED -	
PLOT DATE = 10/16/2024	DATE - 10/15/2024	REVISED -	

STATE OF ILLINOIS
DEPARTMENT OF TRANSPORTATION

F.A.I. ROUTE 64 (I–64)
CROSS SECTIONS


SCALE: 1:10H / 1:5V | SHEET 66 OF 151 SHEETS | STA. 788+00.00 | TO STA. 789+00.00

F.A.I. RTE.	SECTION	COUNTY	TOTAL SHEETS	SHEET NO.
64	82-7WRS-2	ST CLAIR	691	561
		CONTRACT NO. 76K74		
		ILLINOIS	FED. AID PROJECT	

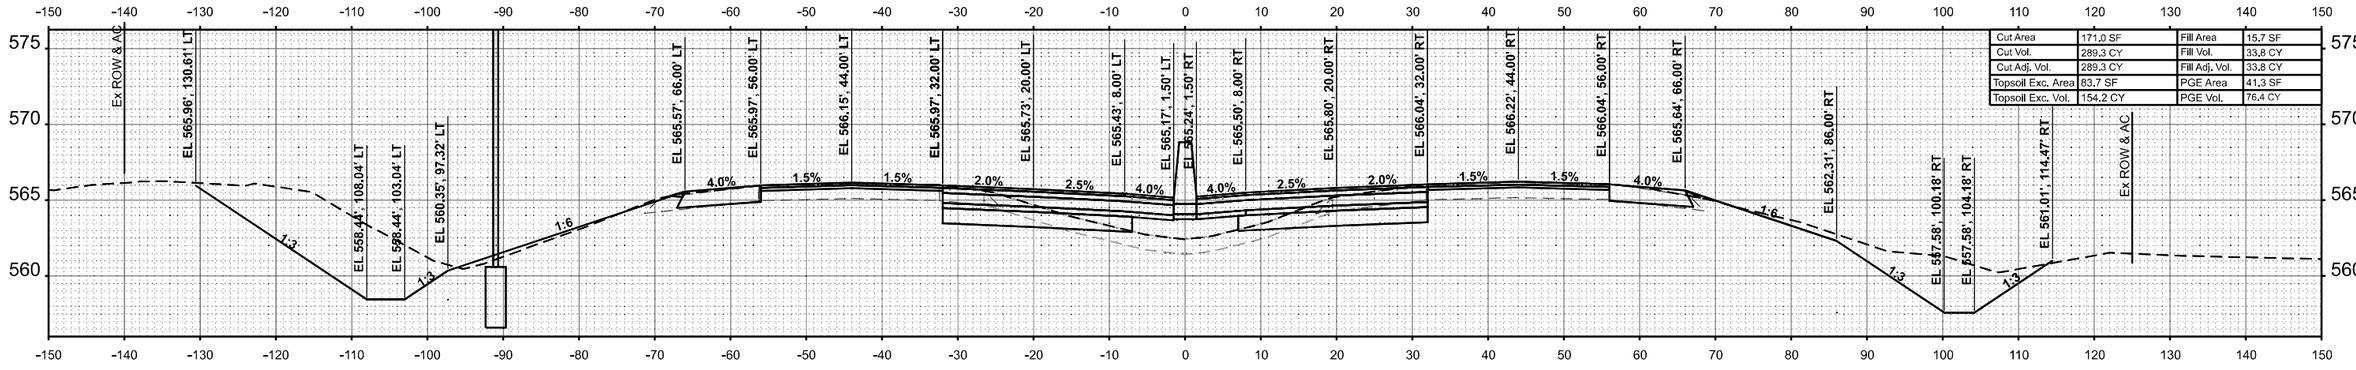


Cut Area	171.0 SF	Fill Area	15.7 SF
Cut Vol.	289.3 CY	Fill Vol.	33.8 CY
Cut Adj. Vol.	289.3 CY	Fill Adj. Vol.	33.8 CY
Topsoil Exc. Area	83.7 SF	PGE Area	41.3 SF
Topsoil Exc. Vol.	154.2 CY	PGE Vol.	76.4 CY

STA 790+50.00

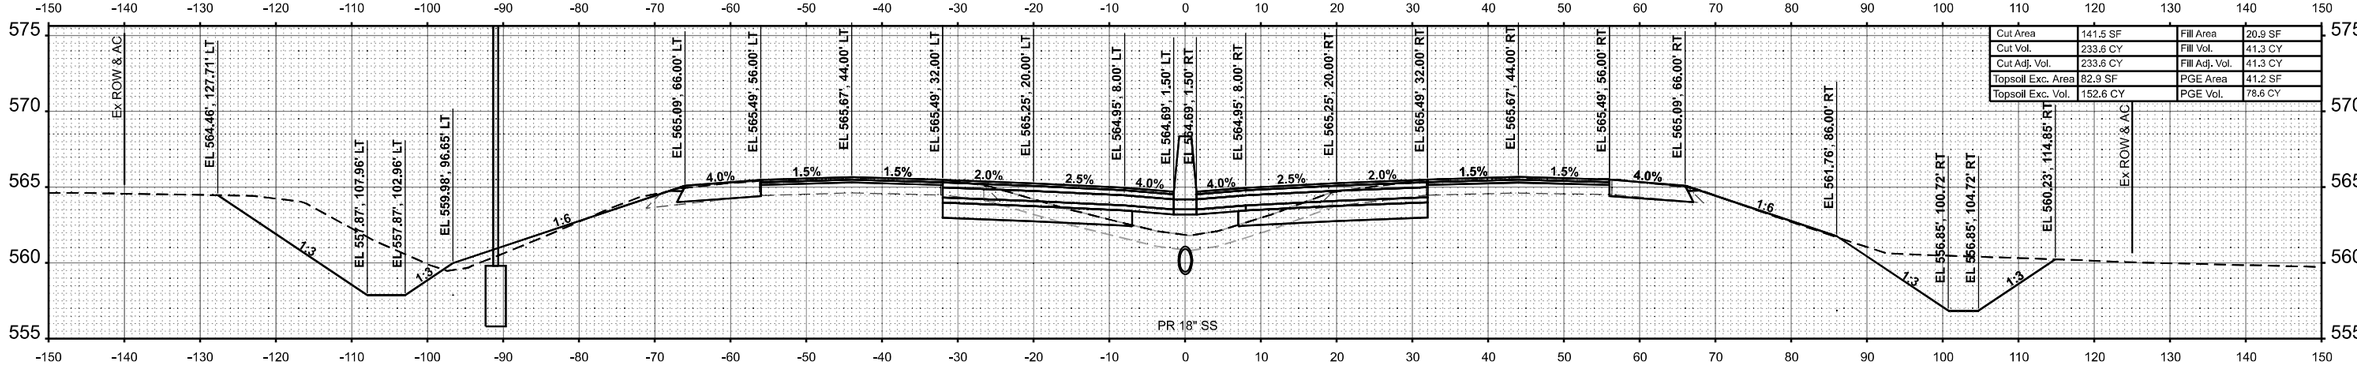

Cut Area	141.5 SF	Fill Area	20.9 SF
Cut Vol.	233.6 CY	Fill Vol.	41.3 CY
Cut Adj. Vol.	233.6 CY	Fill Adj. Vol.	41.3 CY
Topsoil Exc. Area	82.9 SF	PGE Area	41.2 SF
Topsoil Exc. Vol.	152.6 CY	PGE Vol.	78.6 CY

STA 790+00.00

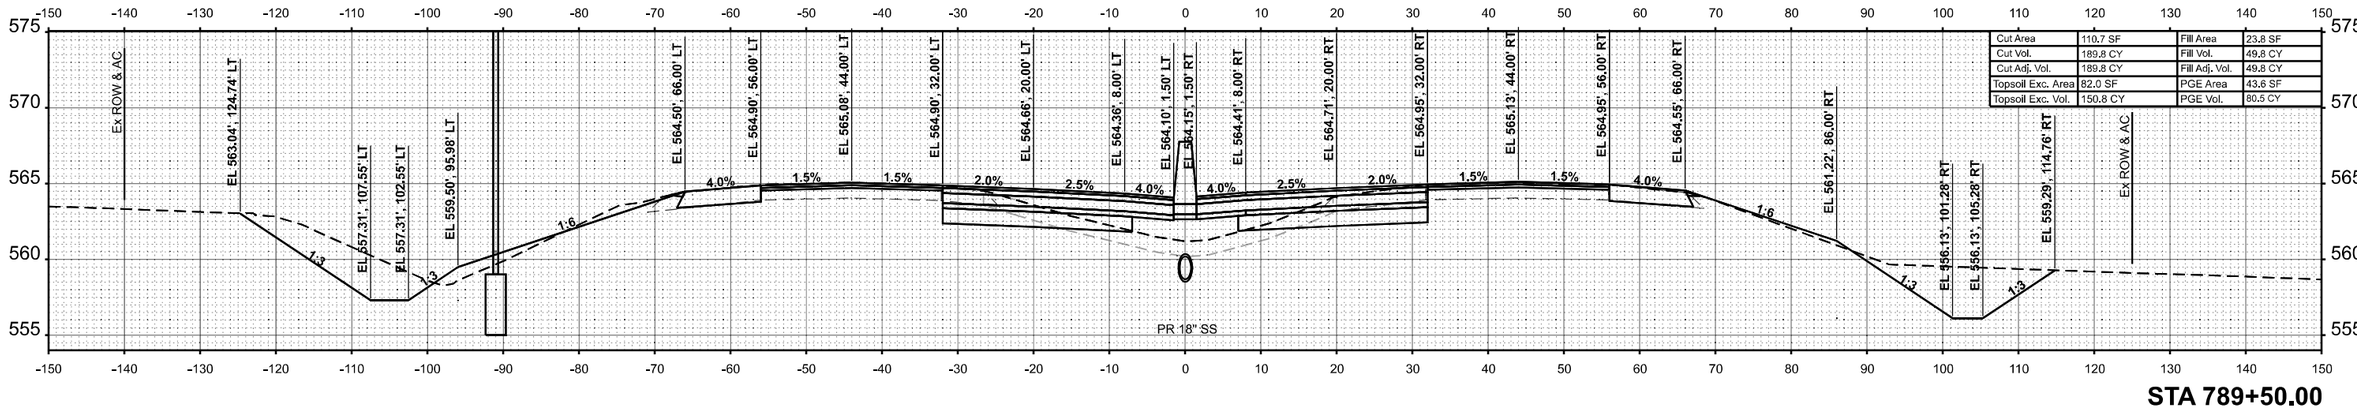

Cut Area	110.7 SF	Fill Area	23.8 SF
Cut Vol.	189.8 CY	Fill Vol.	49.8 CY
Cut Adj. Vol.	189.8 CY	Fill Adj. Vol.	49.8 CY
Topsoil Exc. Area	82.0 SF	PGE Area	43.6 SF
Topsoil Exc. Vol.	150.8 CY	PGE Vol.	80.5 CY

STA 789+50.00

FINAL SURVEY	BY	DATE
SURVEYED		
PLOTTED		
NOTE BOOK	TEMPLATE	
NO.	AREAS	
	AREAS CHECKED	

ORIGINAL SURVEY	BY	DATE
SURVEYED		
PLOTTED		
NOTE BOOK	TEMPLATE	
NO.	AREAS	
	AREAS CHECKED	

MODEL: MIDWEST - 789+50.00
FILE NAME: C:\Users\jmartin\OneDrive - Farnsworth Group, Inc\Desktop\Working Project Files\64\D63\D076K74-ed\e30xc WideLegn

Farnsworth GROUP


USER NAME = jmartin	DESIGNED - JJO	REVISED -	
	DRAWN - JRM	REVISED -	
PLOT SCALE = 0.16666633 ' / In.	CHECKED - ERB	REVISED -	
PLOT DATE = 10/16/2024	DATE - 10/15/2024	REVISED -	

STATE OF ILLINOIS
DEPARTMENT OF TRANSPORTATION

F.A.I. ROUTE 64 (I–64)
CROSS SECTIONS


SCALE: 1:10H / 1:5V | SHEET 67 OF 151 SHEETS | STA. 789+50.00 | TO STA. 790+50.00

F.A.I. RTE.	SECTION	COUNTY	TOTAL SHEETS	SHEET NO.
64	82-7WRS-2	ST CLAIR	691	562
		CONTRACT NO. 76K74		
	ILLINOIS	FED. AID PROJECT		

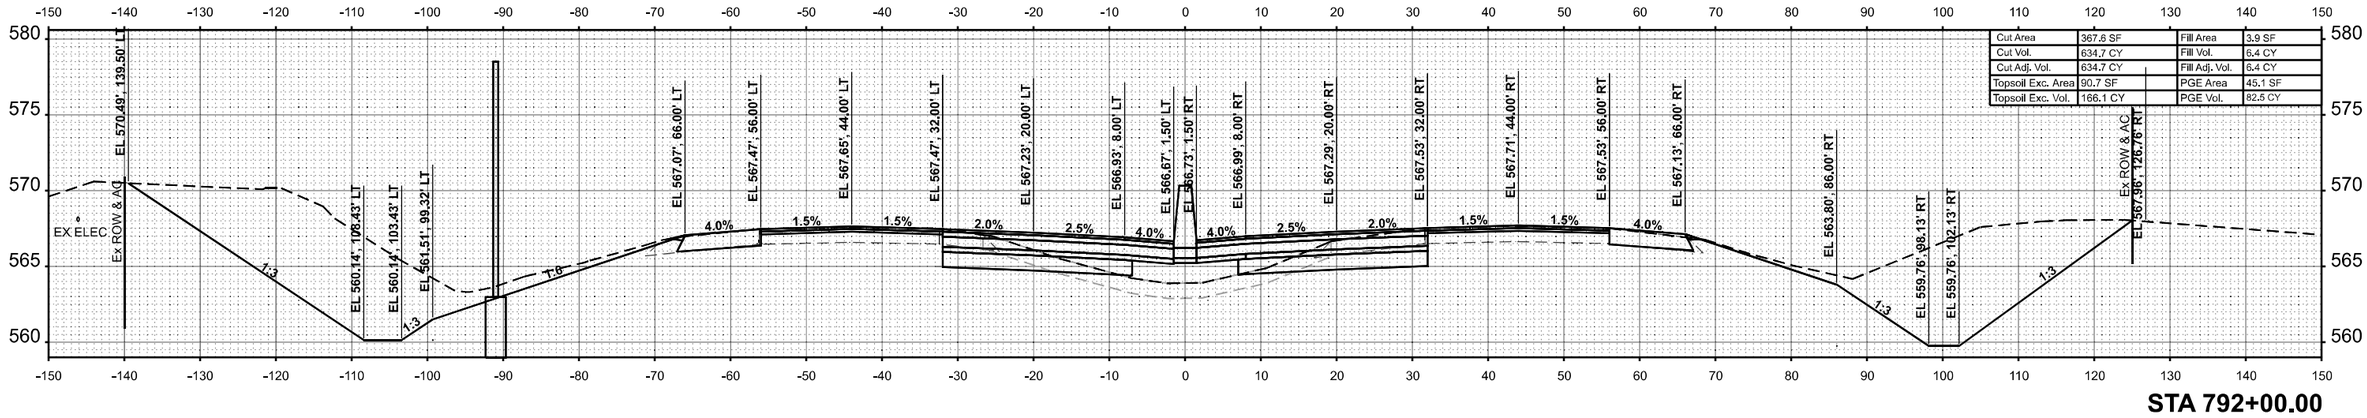


Cut Area	367.8 SF	Fill Area	3.9 SF
Cut Vol.	634.7 CY	Fill Vol.	6.4 CY
Cut Adj. Vol.	634.7 CY	Fill Adj. Vol.	6.4 CY
Topsoil Exc. Area	90.7 SF	PGE Area	45.1 SF
Topsoil Exc. Vol.	166.1 CY	PGE Vol.	82.5 CY

STA 792+00.00

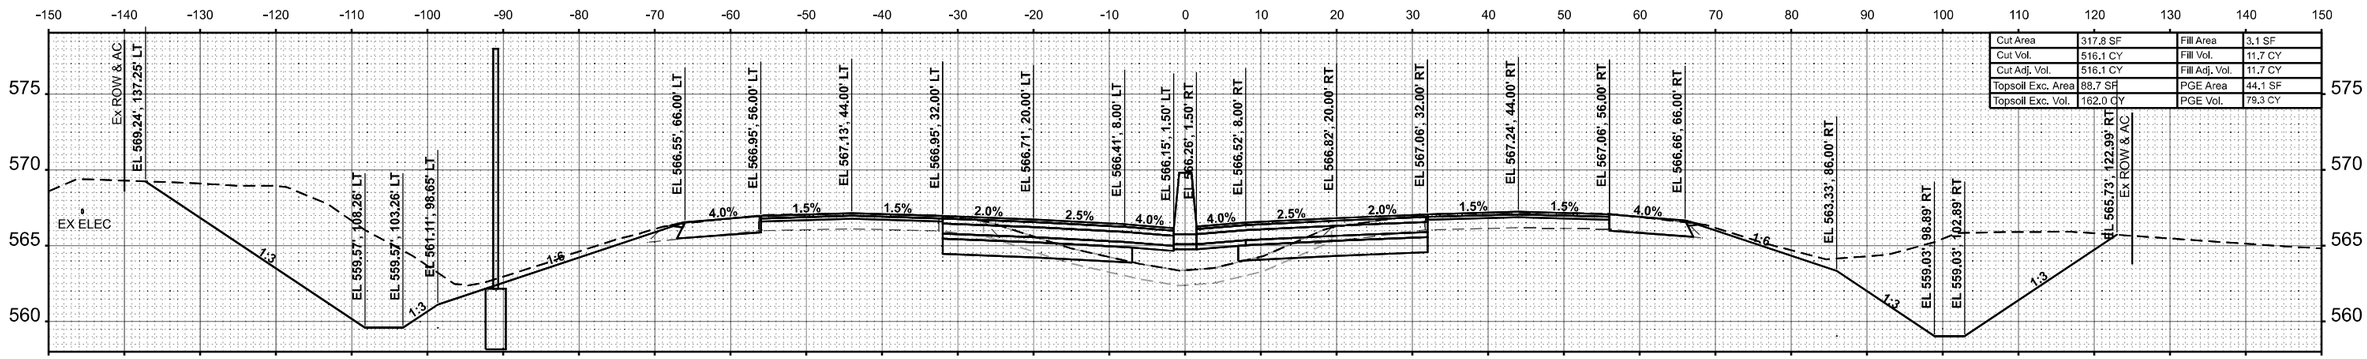

Cut Area	317.8 SF	Fill Area	3.1 SF
Cut Vol.	516.1 CY	Fill Vol.	11.7 CY
Cut Adj. Vol.	516.1 CY	Fill Adj. Vol.	11.7 CY
Topsoil Exc. Area	88.7 SF	PGE Area	44.1 SF
Topsoil Exc. Vol.	162.0 CY	PGE Vol.	79.3 CY

STA 791+50.00

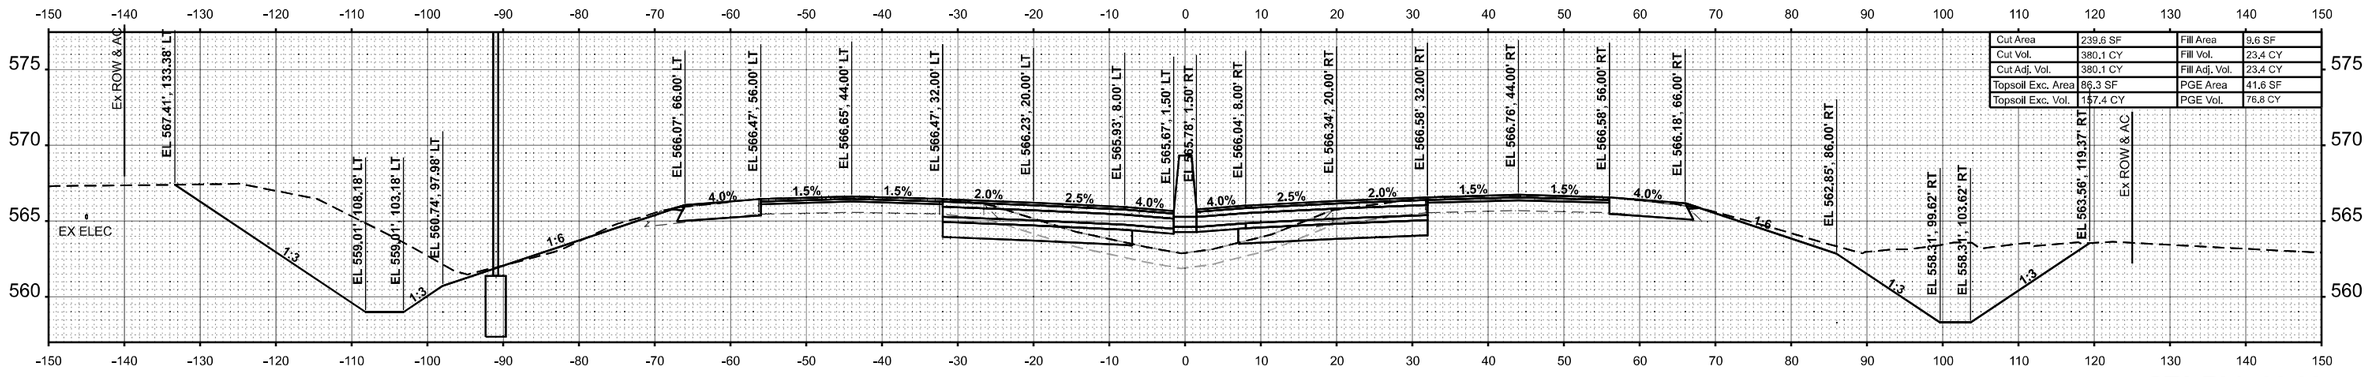

Cut Area	239.6 SF	Fill Area	9.6 SF
Cut Vol.	380.1 CY	Fill Vol.	23.4 CY
Cut Adj. Vol.	380.1 CY	Fill Adj. Vol.	23.4 CY
Topsoil Exc. Area	86.3 SF	PGE Area	41.6 SF
Topsoil Exc. Vol.	157.4 CY	PGE Vol.	76.8 CY

STA 791+00.00

FINAL SURVEY — NOTE BOOK — NO. — SURVEYED — PLOTTED — TEMPLATE — AREAS — AREAS CHECKED — BY — DATE

ORIGINAL SURVEY — NOTE BOOK — NO. — SURVEYED — PLOTTED — TEMPLATE — AREAS — AREAS CHECKED — BY — DATE

MODEL: IM-WEST - 791+00.00
FILE NAME: C:\Users\jmarlin\OneDrive - Farnsworth Group, Inc\Desktop\Working Project Files\I-64\DGN\D3678K7-tech-Xs-WestIm4.dgn

Farnsworth GROUP


USER NAME = jmarlin	DESIGNED - JJO	REVISED -	
	DRAWN - JRM	REVISED -	
PLOT SCALE = 0.16666633 ' / In.	CHECKED - ERB	REVISED -	
PLOT DATE = 10/16/2024	DATE - 10/15/2024	REVISED -	

STATE OF ILLINOIS
DEPARTMENT OF TRANSPORTATION

F.A.I. ROUTE 64 (I–64)
CROSS SECTIONS


SCALE: 1:10H / 1:5V | SHEET 68 OF 151 SHEETS | STA. 791+00.00 | TO STA. 792+00.00

F.A.I. RTE.	SECTION	COUNTY	TOTAL SHEETS	SHEET NO.
64	82-7WRS-2	ST CLAIR	691	563
		CONTRACT NO. 76K74		
	ILLINOIS	FED. AID PROJECT		

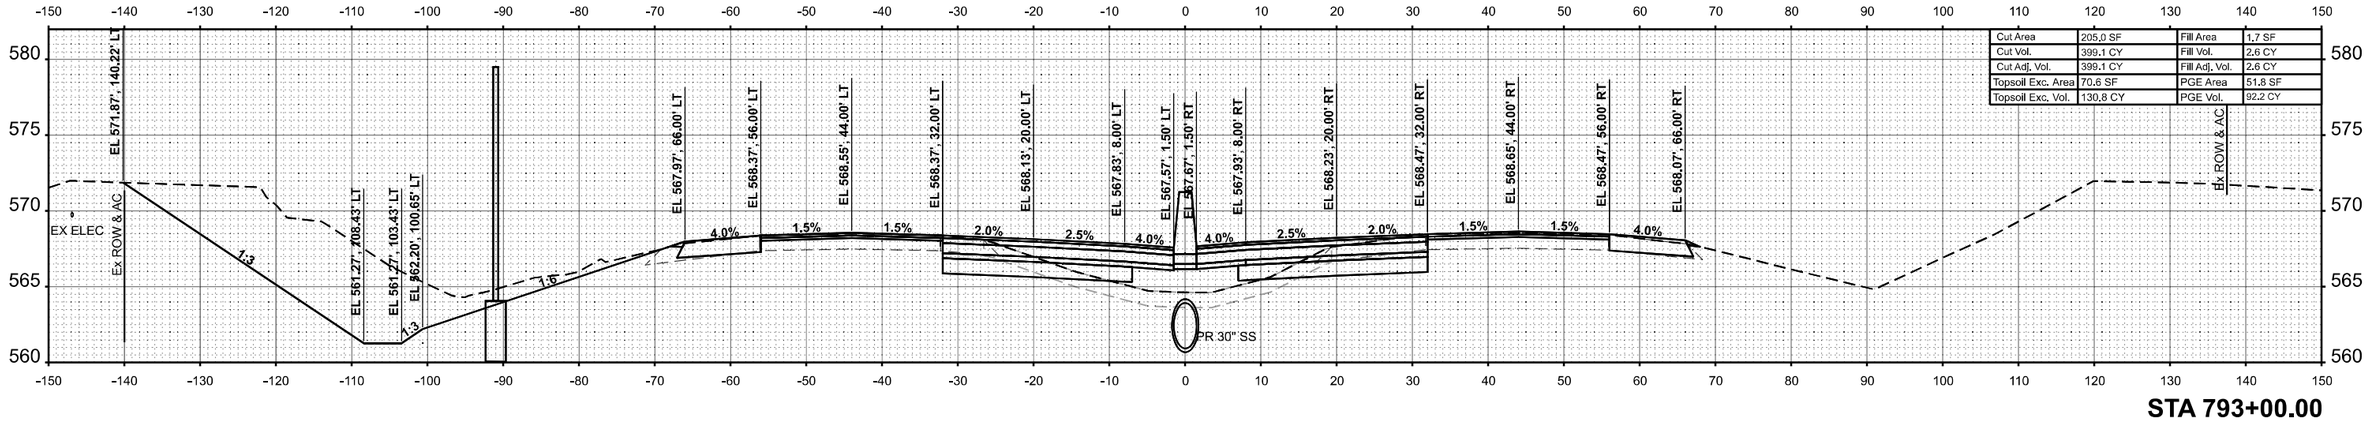


Cut Area	205.0 SF	Fill Area	1.7 SF
Cut Vol.	399.1 CY	Fill Vol.	2.6 CY
Cut Adj. Vol.	399.1 CY	Fill Adj. Vol.	2.6 CY
Topsoil Exc. Area	70.6 SF	PGE Area	51.8 SF
Topsoil Exc. Vol.	130.8 CY	PGE Vol.	92.2 CY

STA 793+00.00

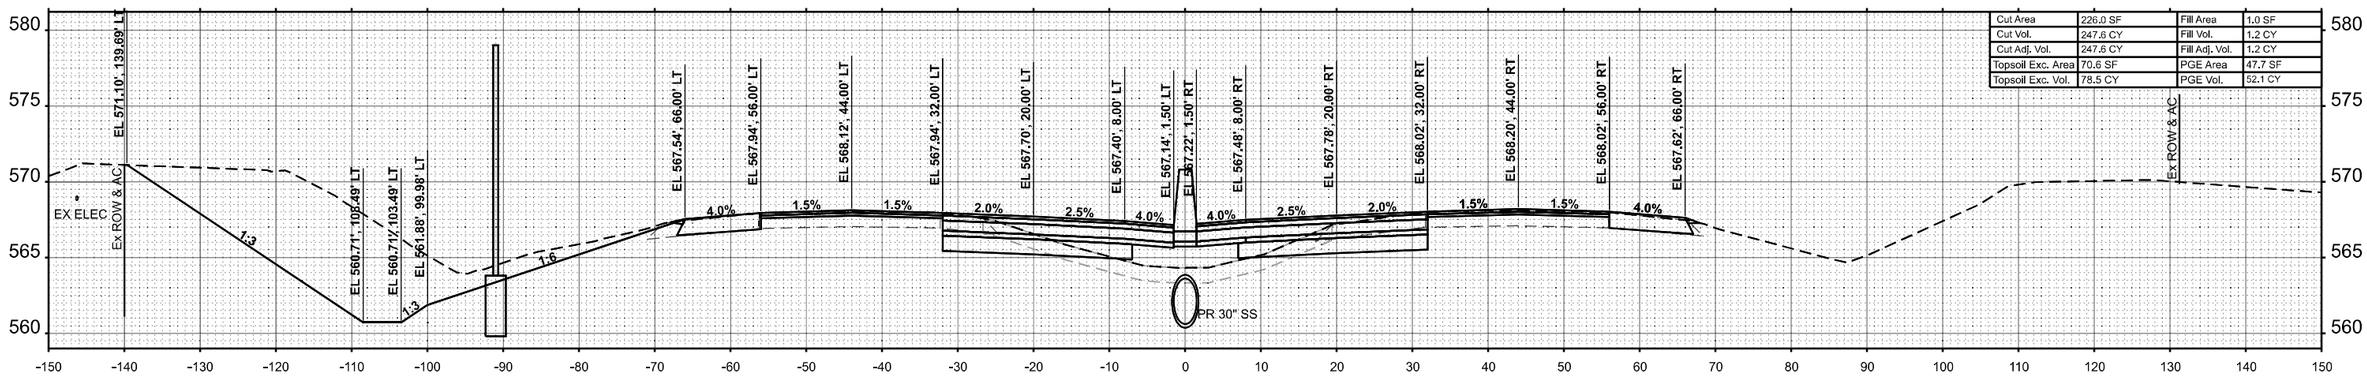

Cut Area	226.0 SF	Fill Area	1.0 SF
Cut Vol.	247.6 CY	Fill Vol.	1.2 CY
Cut Adj. Vol.	247.6 CY	Fill Adj. Vol.	1.2 CY
Topsoil Exc. Area	70.6 SF	PGE Area	47.7 SF
Topsoil Exc. Vol.	78.5 CY	PGE Vol.	52.1 CY

STA 792+50.00

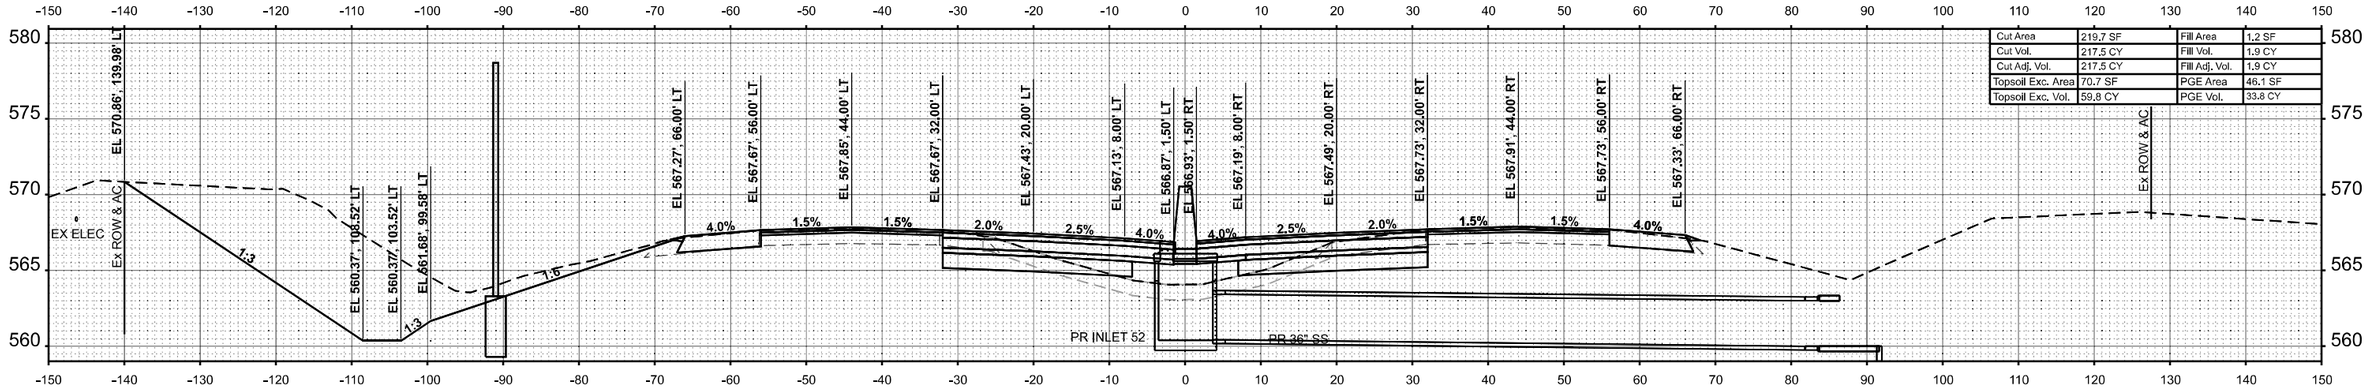

Cut Area	219.7 SF	Fill Area	1.2 SF
Cut Vol.	217.5 CY	Fill Vol.	1.9 CY
Cut Adj. Vol.	217.5 CY	Fill Adj. Vol.	1.9 CY
Topsoil Exc. Area	70.7 SF	PGE Area	46.1 SF
Topsoil Exc. Vol.	59.8 CY	PGE Vol.	33.8 CY

STA 792+20.00

FINAL SURVEY		BY	DATE
	SURVEYED		
	PLOTTED		
NOTE BOOK	TEMPLATE		
NO.	AREAS		
	AREAS CHECKED		

ORIGINAL SURVEY			
	SURVEYED		
	PLOTTED		
NOTE BOOK	TEMPLATE		
NO.	AREAS		
	AREAS CHECKED		

MODEL: IMWEST - 792+20.00
FILE NAME: C:\Users\jmarin\OneDrive - Farnsworth Group, Inc\Desktop\Working Project Files\64\DGN\D3978K7\eshAtoVos.WestHalf.dgn

Farnsworth GROUP

USER NAME = jmarin	DESIGNED - JJO	REVISED -	
	DRAWN - JRM	REVISED -	
PLOT SCALE = 0.16666633 ' / In.	CHECKED - ERB	REVISED -	
PLOT DATE = 10/16/2024	DATE - 10/15/2024	REVISED -	


STATE OF ILLINOIS
DEPARTMENT OF TRANSPORTATION

F.A.I. ROUTE 64 (I–64)
CROSS SECTIONS

SCALE: 1:10H / 1:5V | SHEET 69 OF 151 SHEETS | STA. 792+20.00 | TO STA. 793+00.00


F.A.I. RTE.	SECTION	COUNTY	TOTAL SHEETS	SHEET NO.
64	82-7WRS-2	ST CLAIR	691	564
		CONTRACT NO. 76K74		
		ILLINOIS	FED. AID PROJECT	

FINAL SURVEY		BY	DATE
	SURVEYED		
	PLOTTED		
NOTE BOOK	TEMPLATE		
	AREAS		
NO.	AREAS CHECKED		

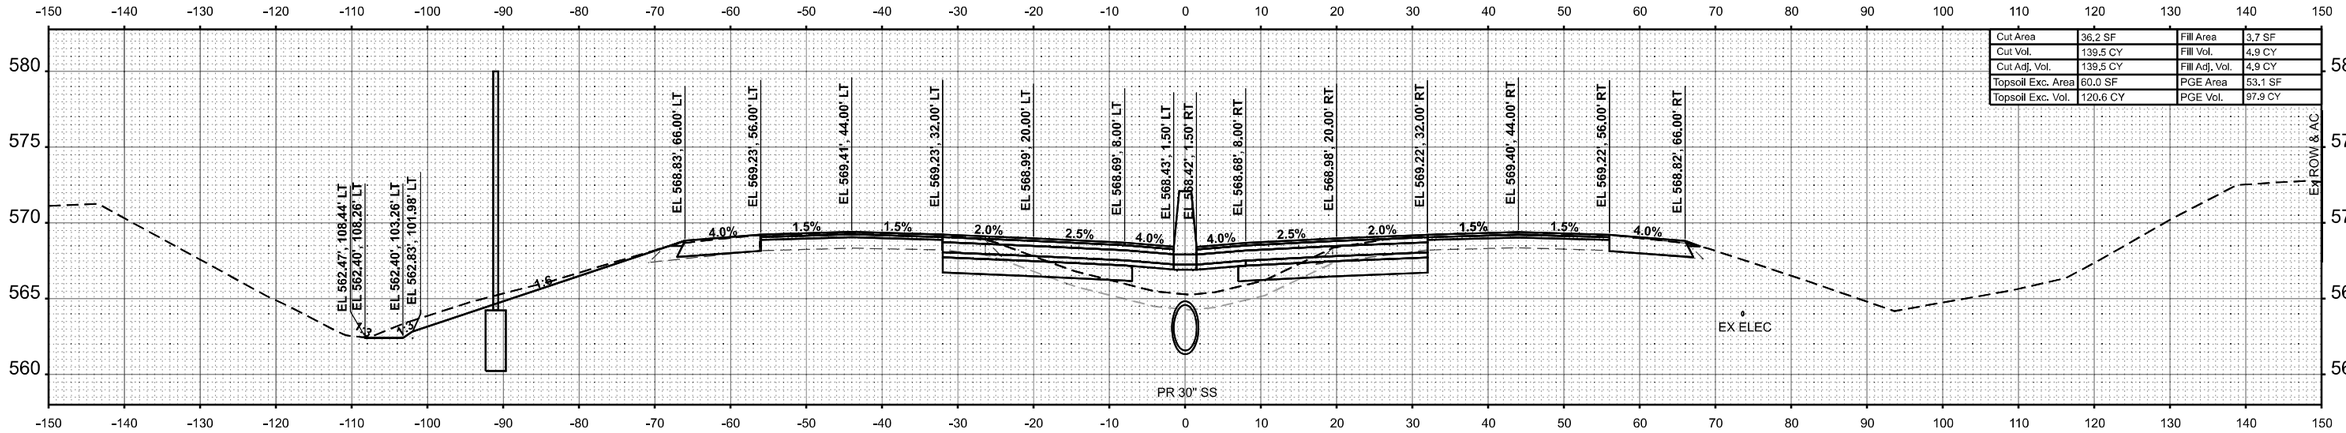

Cut Area	36.2 SF	Fill Area	3.7 SF
Cut Vol.	139.5 CY	Fill Vol.	4.9 CY
Cut Adj. Vol.	139.5 CY	Fill Adj. Vol.	4.9 CY
Topsoil Exc. Area	60.0 SF	PGE Area	53.1 SF
Topsoil Exc. Vol.	120.6 CY	PGE Vol.	97.9 CY

STA 794+00.00

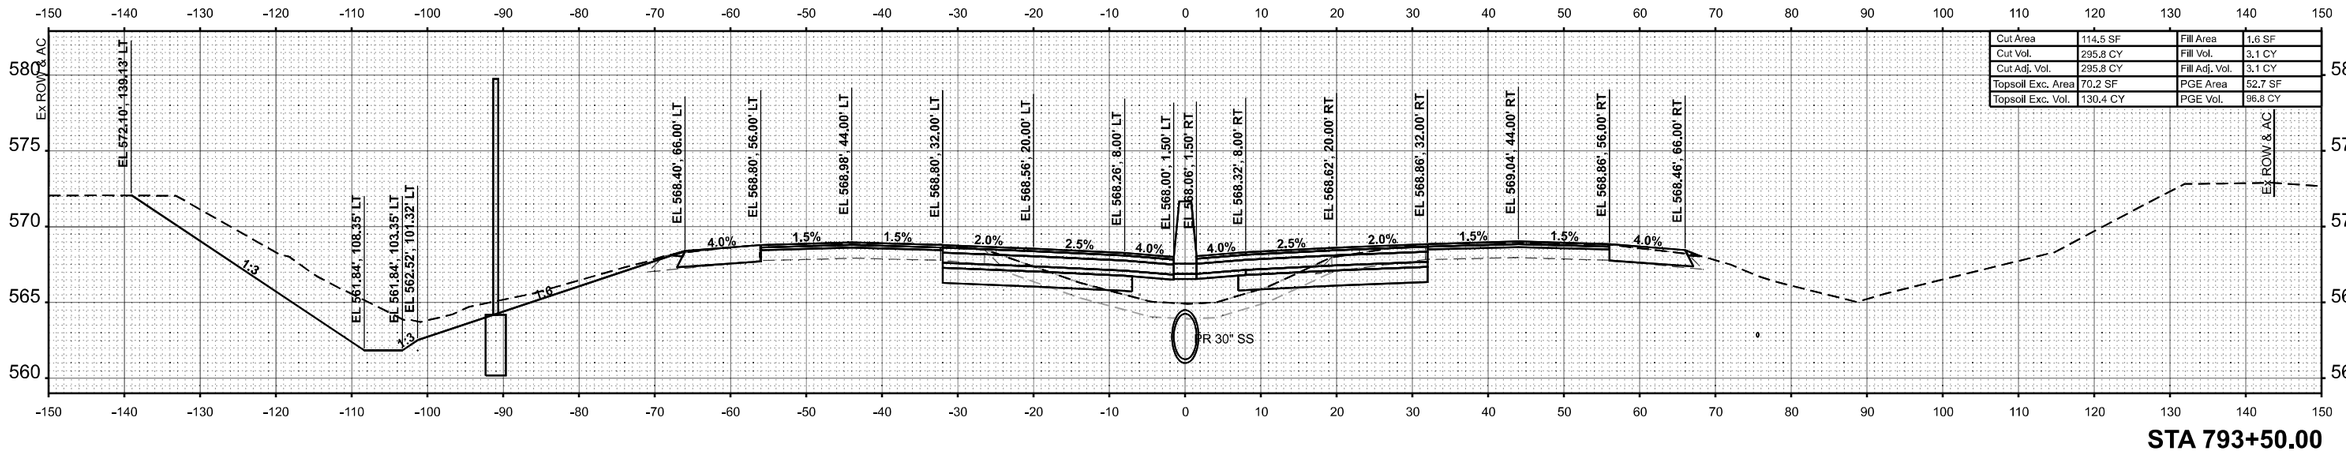

Cut Area	114.5 SF	Fill Area	1.6 SF
Cut Vol.	295.8 CY	Fill Vol.	3.1 CY
Cut Adj. Vol.	295.8 CY	Fill Adj. Vol.	3.1 CY
Topsoil Exc. Area	70.2 SF	PGE Area	52.7 SF
Topsoil Exc. Vol.	130.4 CY	PGE Vol.	96.8 CY

STA 793+50.00

ORIGINAL SURVEY		BY	DATE
	SURVEYED		
	PLOTTED		
NOTE BOOK	TEMPLATE		
	AREAS		
NO.	AREAS CHECKED		

MODEL: IMWEST - 793+50.00
FILE NAME: C:\Users\jmarin\OneDrive - Farnsworth Group, Inc\Desktop\Working Project Files\64\DGN\76K74eInXsc WestHalf.dgn

Farnsworth GROUP


USER NAME = jmarin	DESIGNED - JJO	REVISED -	
	DRAWN - JRM	REVISED -	
PLOT SCALE = 0.16666633 ' / In.	CHECKED - ERB	REVISED -	
PLOT DATE = 10/16/2024	DATE - 10/15/2024	REVISED -	

STATE OF ILLINOIS
DEPARTMENT OF TRANSPORTATION

F.A.I. ROUTE 64 (I–64)
CROSS SECTIONS


SCALE: 1:10H / 1:5V | SHEET 70 OF 151 SHEETS | STA. 793+50.00 | TO STA. 794+00.00

F.A.I. RTE.	SECTION	COUNTY	TOTAL SHEETS	SHEET NO.
64	82-7WRS-2	ST CLAIR	691	565
		CONTRACT NO. 76K74		
	ILLINOIS FED. AID PROJECT			

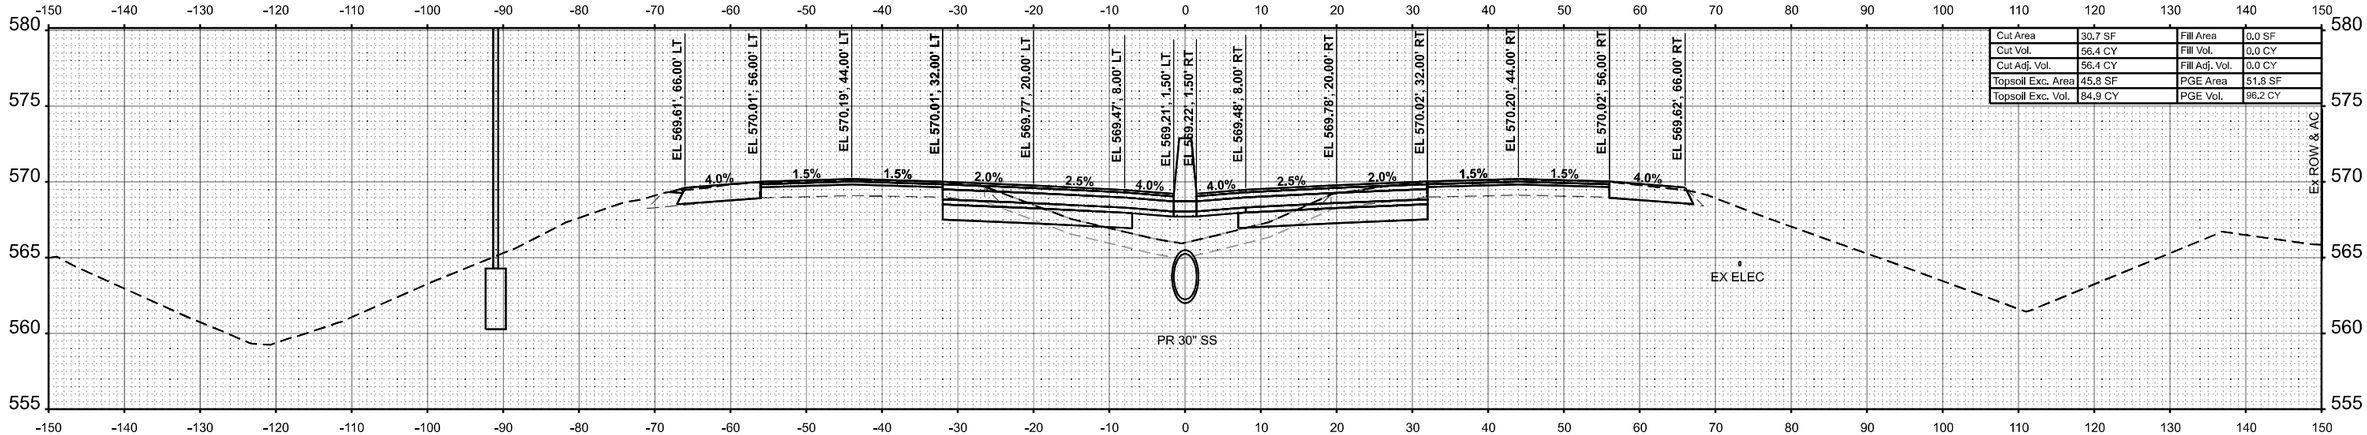

Cut Area	30.7 SF	Fill Area	0.0 SF
Cut Vol.	56.4 CY	Fill Vol.	0.0 CY
Cut Adj. Vol.	56.4 CY	Fill Adj. Vol.	0.0 CY
Topsoil Exc. Area	45.8 SF	PGE Area	51.8 SF
Topsoil Exc. Vol.	84.9 CY	PGE Vol.	96.2 CY

STA 795+00.00

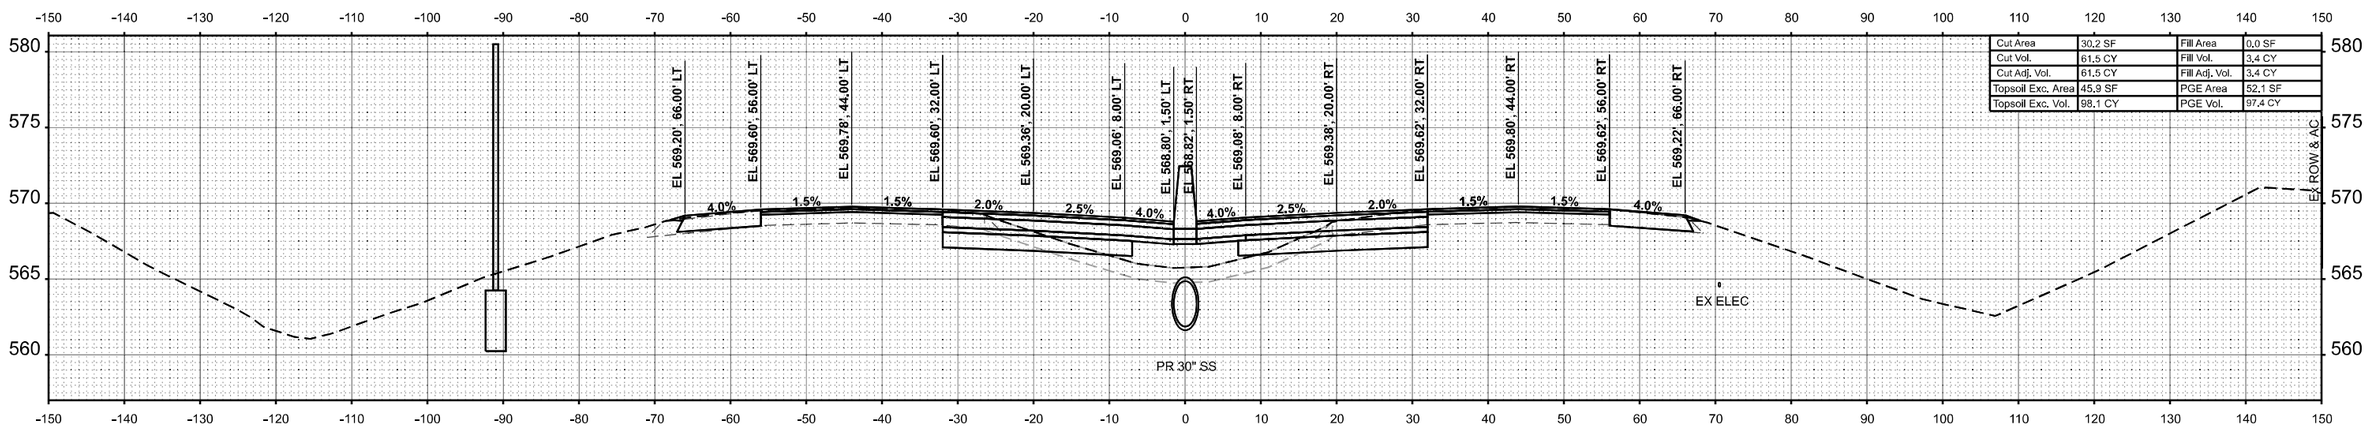

Cut Area	30.2 SF	Fill Area	0.0 SF
Cut Vol.	61.5 CY	Fill Vol.	3.4 CY
Cut Adj. Vol.	61.5 CY	Fill Adj. Vol.	3.4 CY
Topsoil Exc. Area	45.9 SF	PGE Area	52.1 SF
Topsoil Exc. Vol.	98.1 CY	PGE Vol.	97.4 CY

STA 794+50.00

FINAL SURVEY	BY	DATE
SURVEYED		
PLOTTED		
NOTE BOOK	TEMPLATE	
NO.	AREAS	
	AREAS CHECKED	

ORIGINAL SURVEY	BY	DATE
SURVEYED		
PLOTTED		
NOTE BOOK	TEMPLATE	
NO.	AREAS	
	AREAS CHECKED	

MODEL: MWEST - 794+50.00
FILE NAME: C:\Users\jmartin\OneDrive - Farnsworth Group, Inc\Desktop\Working Project Files\64\DGN\D57K74-sht-hor-loc Model-Login

Farnsworth GROUP


USER NAME = jmartin	DESIGNED - JJO	REVISED -	
	DRAWN - JRM	REVISED -	
PLOT SCALE = 0.16666633 ' / In.	CHECKED - ERB	REVISED -	
PLOT DATE = 10/16/2024	DATE - 10/15/2024	REVISED -	

STATE OF ILLINOIS
DEPARTMENT OF TRANSPORTATION


F.A.I. ROUTE 64 (I-64)
CROSS SECTIONS

SCALE: 1:10H / 1:5V | SHEET 71 OF 151 SHEETS | STA. 794+50.00 | TO STA. 795+00.00

F.A.I. RTE.	SECTION	COUNTY	TOTAL SHEETS	SHEET NO.
64	82-7WRS-2	ST CLAIR	691	566
		CONTRACT NO. 76K74		
	ILLINOIS	FED. AID PROJECT		

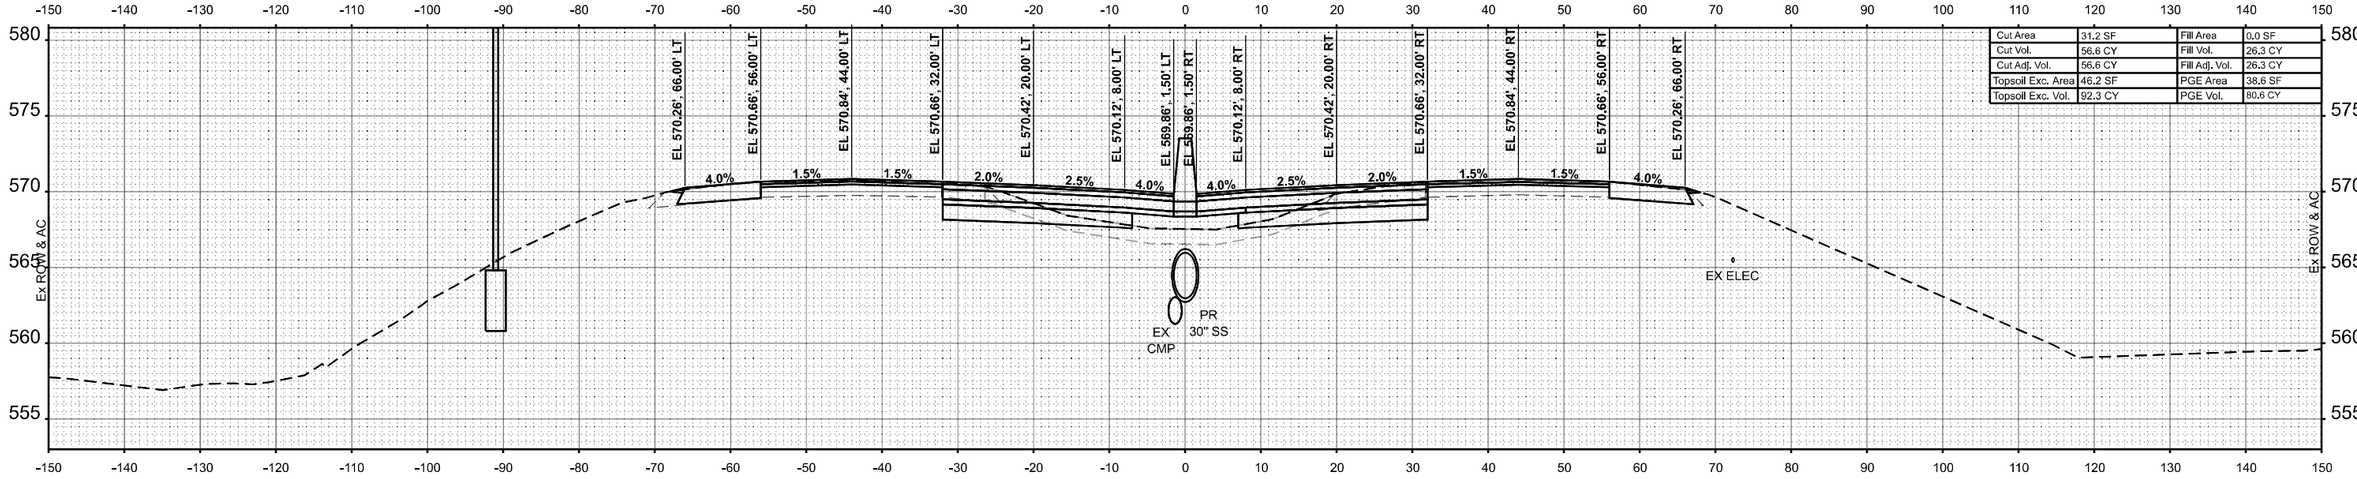

STA 796+00.00

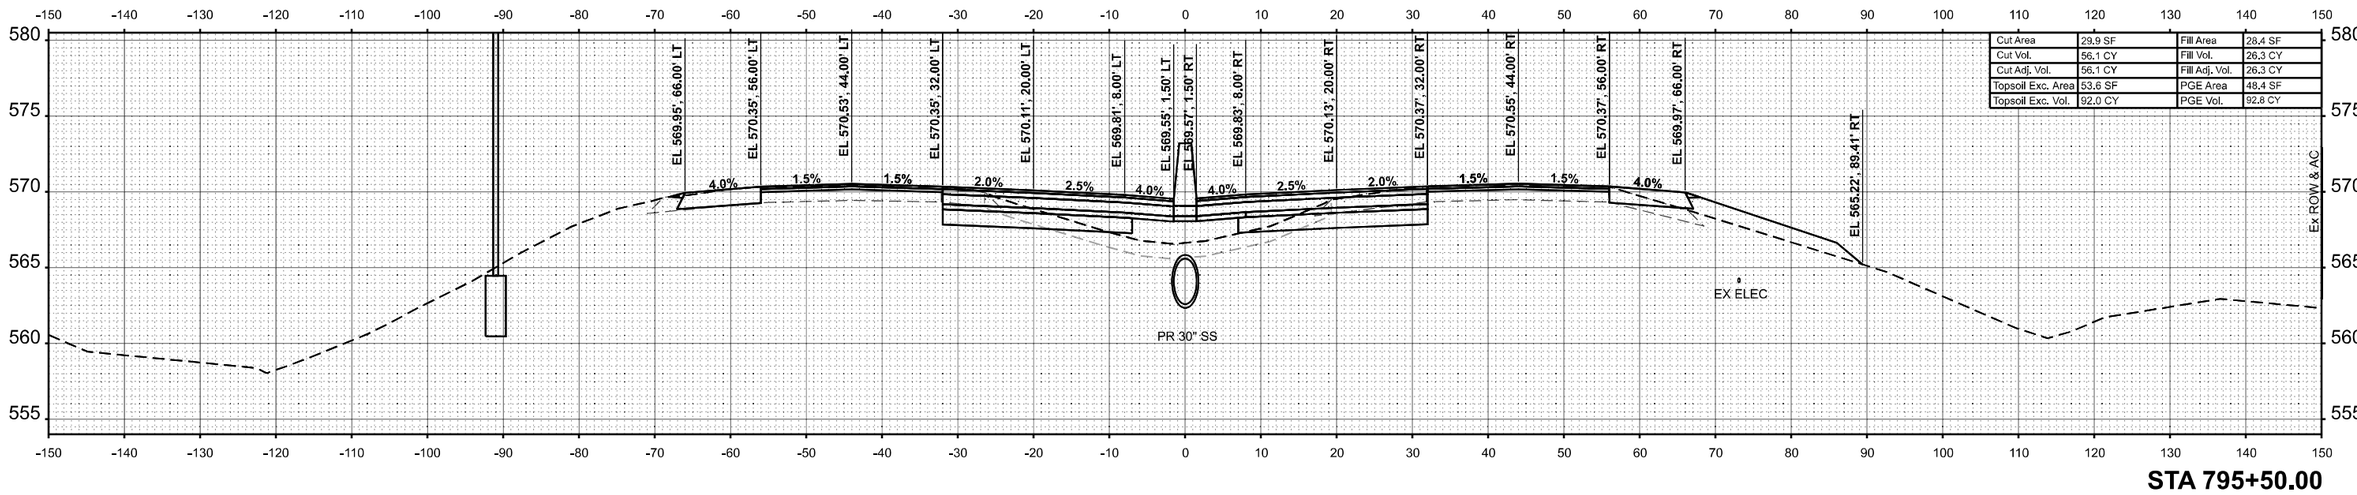

STA 795+50.00

FINAL SURVEY		BY	DATE
NOTE BOOK	SURVEYED		
NO.	PLOTTED		
	TEMPLATE		
	AREAS		
	AREAS CHECKED		

ORIGINAL SURVEY		BY	DATE
NOTE BOOK	SURVEYED		
NO.	PLOTTED		
	TEMPLATE		
	AREAS		
	AREAS CHECKED		

MODEL: I64WEST - 795+50.00
FILE NAME: C:\Users\jmarlin\OneDrive - Farnsworth Group, Inc\Desktop\Working Project Files\I-64\IDOT\DSR\SKT4eche1cc Wash4.dgn

Farnsworth GROUP


USER NAME = jmarlin	DESIGNED - JJO	REVISED -	
	DRAWN - JRM	REVISED -	
PLOT SCALE = 0.16666633 ' / In.	CHECKED - ERB	REVISED -	
PLOT DATE = 10/16/2024	DATE - 10/15/2024	REVISED -	

STATE OF ILLINOIS
DEPARTMENT OF TRANSPORTATION


F.A.I. ROUTE 64 (I–64)
CROSS SECTIONS

SCALE: 1:10H / 1:5V | SHEET 72 OF 151 SHEETS | STA. 795+50.00 TO STA. 796+00.00

F.A.I. RTE.	SECTION	COUNTY	TOTAL SHEETS	SHEET NO.
64	82-7WRS-2	ST CLAIR	691	567
		CONTRACT NO. 76K74		
		ILLINOIS	FED. AID PROJECT	

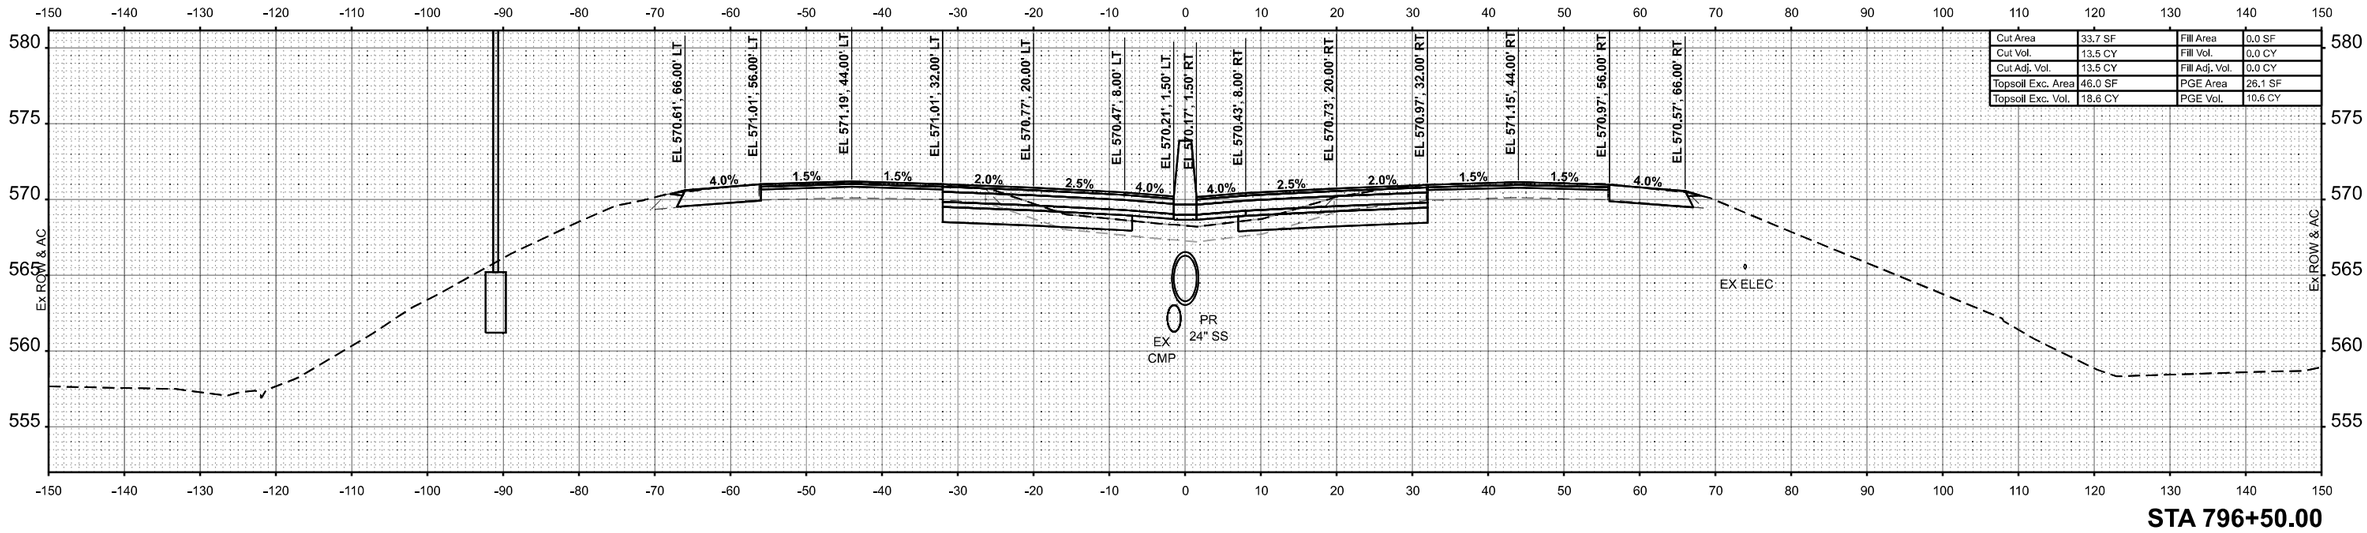

STA 796+50.00

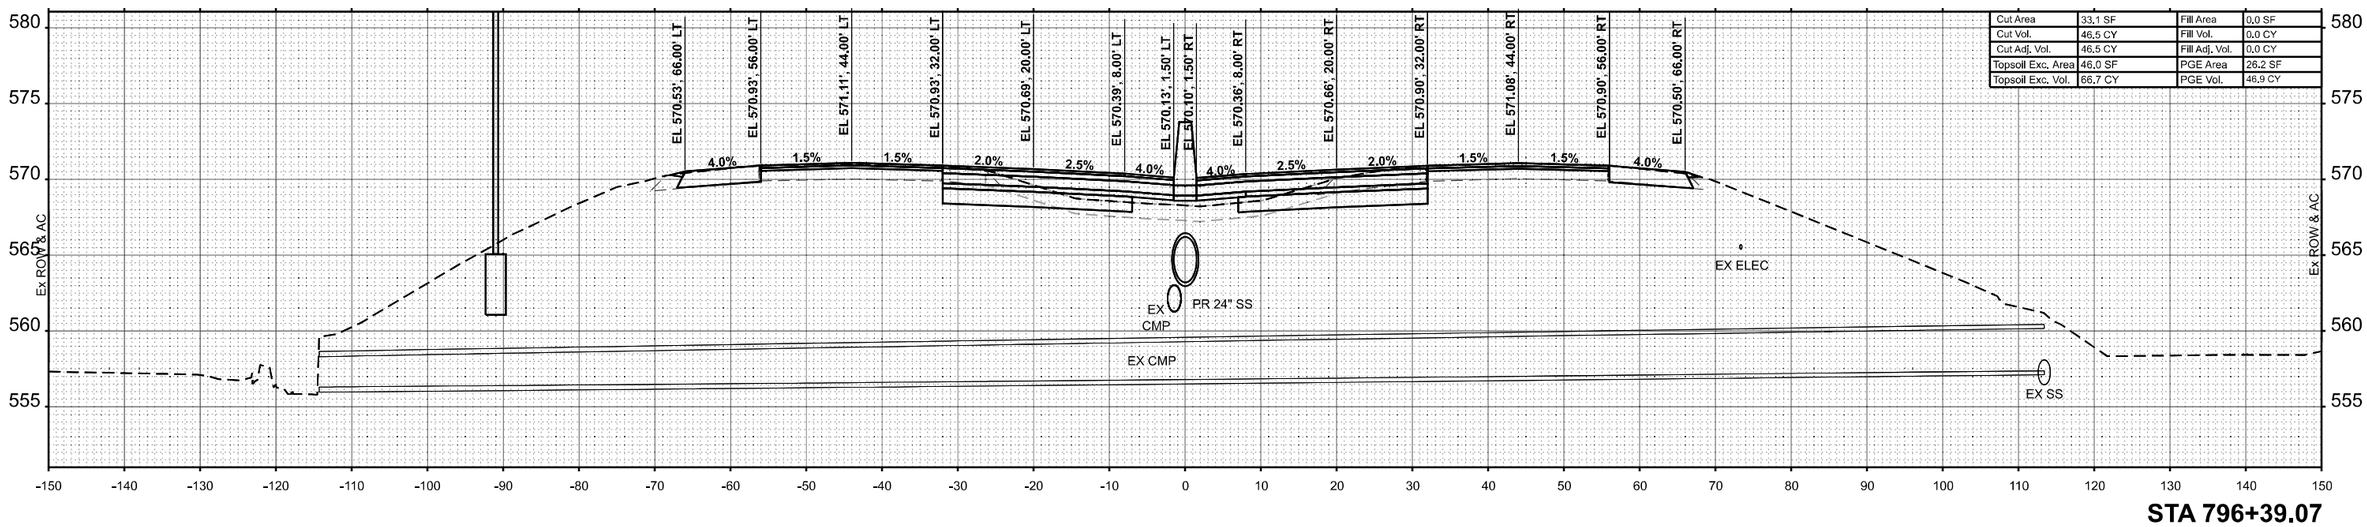

STA 796+39.07

FINAL SURVEY — NOTE BOOK — NO. — SURVEYED — PLOTTED — TEMPLATE — AREAS — AREAS CHECKED — BY — DATE

ORIGINAL SURVEY — NOTE BOOK — NO. — SURVEYED — PLOTTED — TEMPLATE — AREAS — AREAS CHECKED — BY — DATE

MODEL: RAWEST - 796+39.07
FILE NAME: C:\Users\jmarin\OneDrive - Farnsworth Group, Inc\Desktop\Working Project Files\64-IDOT\76K74-InfoXs_WorkHrd.dgn

Farnsworth GROUP


USER NAME = jmarin	DESIGNED - JJO	REVISED -	
	DRAWN - JRM	REVISED -	
PLOT SCALE = 0.16666633 ' / In.	CHECKED - ERB	REVISED -	
PLOT DATE = 10/16/2024	DATE - 10/15/2024	REVISED -	

STATE OF ILLINOIS
DEPARTMENT OF TRANSPORTATION

F.A.I. ROUTE 64 (I–64)
CROSS SECTIONS


SCALE: 1:10H / 1:5V | SHEET 73 OF 151 SHEETS | STA. 796+39.07 | TO STA. 796+50.00

F.A.I. RTE.	SECTION	COUNTY	TOTAL SHEETS	SHEET NO.
64	82-7WRS-2	ST CLAIR	691	568
		CONTRACT NO. 76K74		
	ILLINOIS	FED. AID PROJECT		

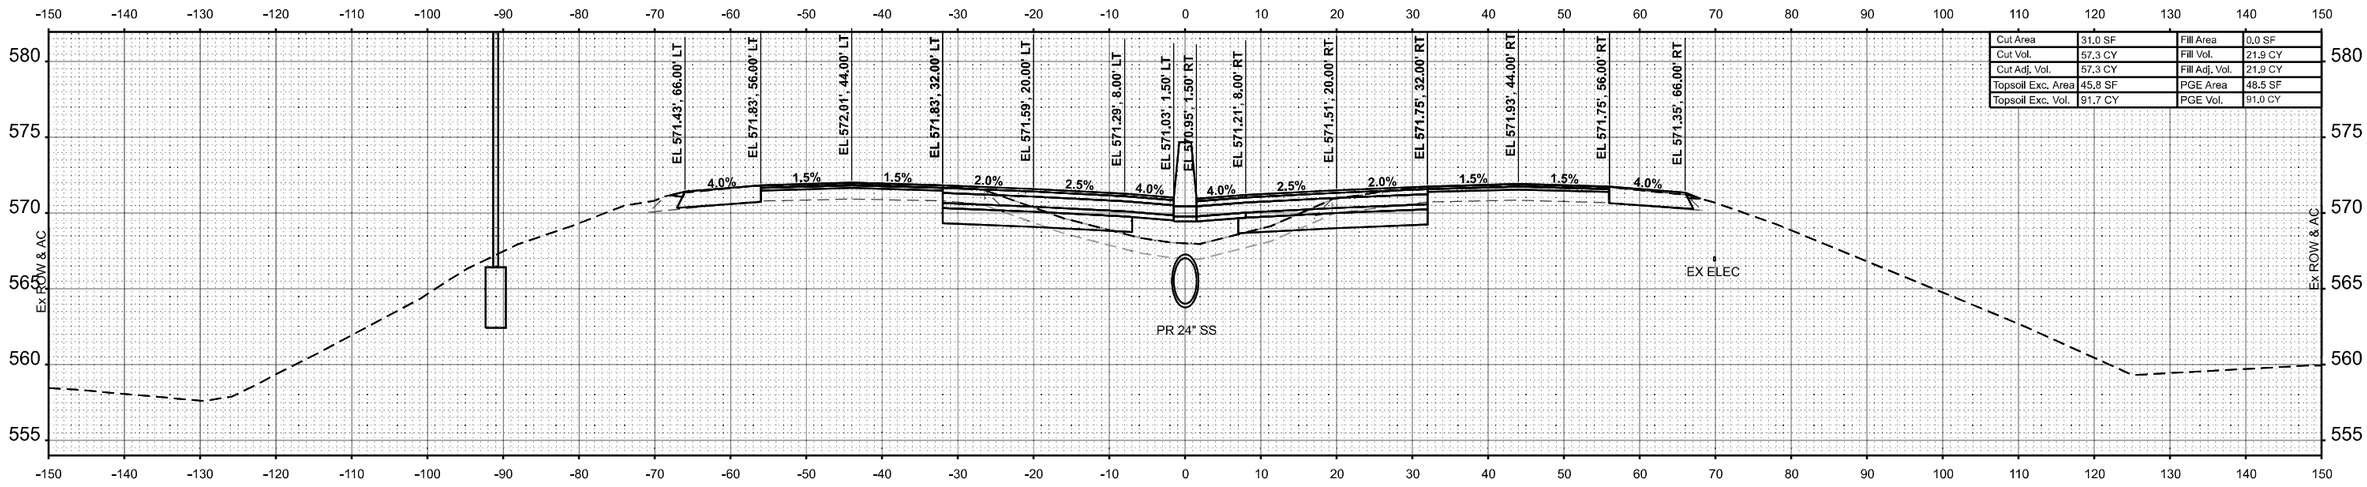

Cut Area	31.0 SF	Fill Area	0.0 SF
Cut Vol.	57.3 CY	Fill Vol.	21.9 CY
Cut Adj. Vol.	57.3 CY	Fill Adj. Vol.	21.9 CY
Topsoil Exc. Area	45.8 SF	PGE Area	48.5 SF
Topsoil Exc. Vol.	91.7 CY	PGE Vol.	91.0 CY

STA 797+50.00

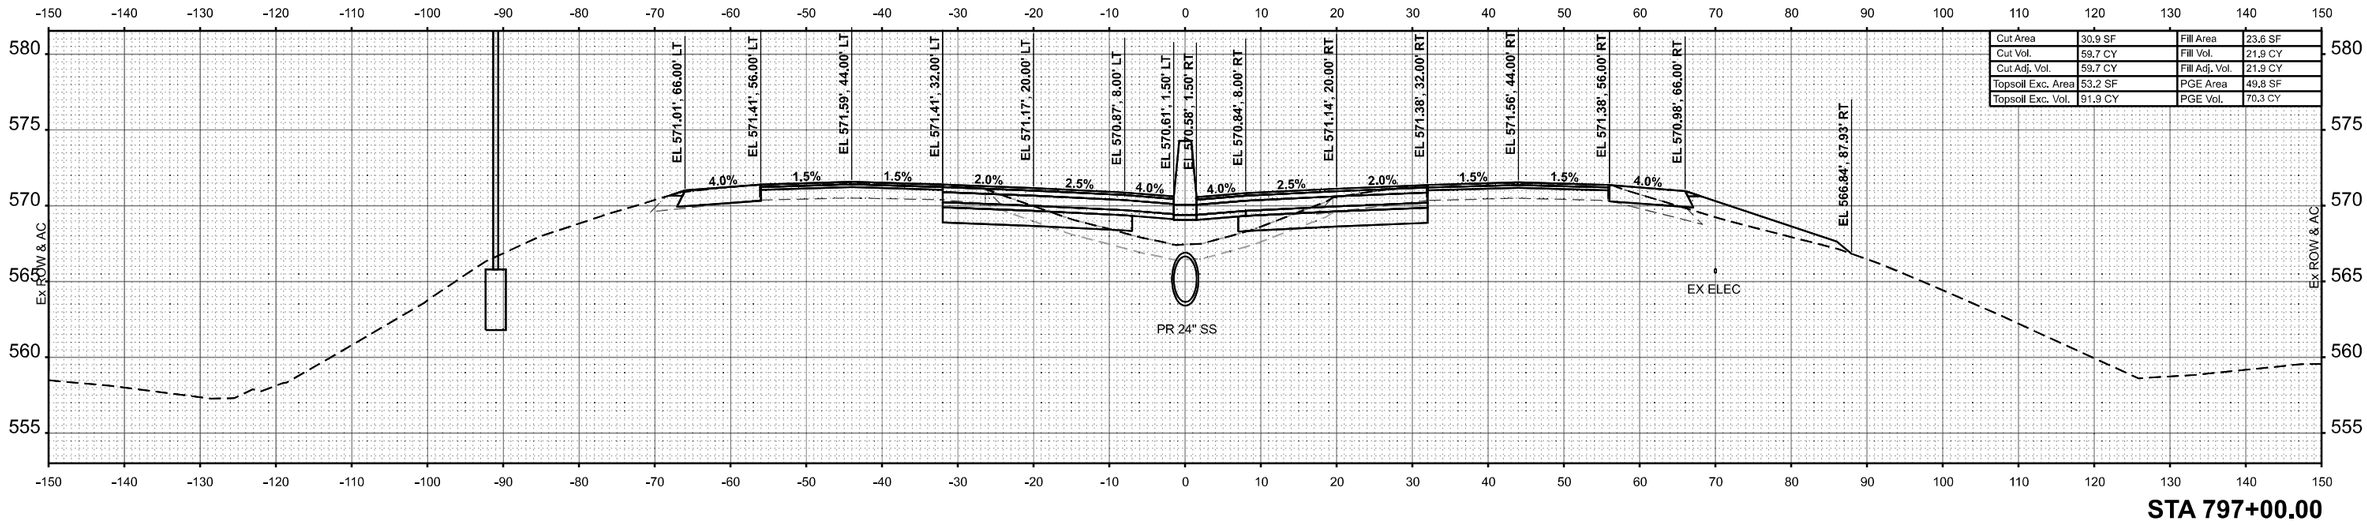

Cut Area	30.9 SF	Fill Area	23.6 SF
Cut Vol.	59.7 CY	Fill Vol.	21.9 CY
Cut Adj. Vol.	59.7 CY	Fill Adj. Vol.	21.9 CY
Topsoil Exc. Area	53.2 SF	PGE Area	49.8 SF
Topsoil Exc. Vol.	91.9 CY	PGE Vol.	70.3 CY

STA 797+00.00

FINAL SURVEY — NOTE BOOK — NO. — SURVEYED — PLOTTED — TEMPLATE — AREAS — AREAS CHECKED — BY — DATE

ORIGINAL SURVEY — NOTE BOOK — NO. — SURVEYED — PLOTTED — TEMPLATE — AREAS — AREAS CHECKED — BY — DATE

MODEL: RAWEST - 797+00.00
FILE NAME: C:\Users\jmarin\OneDrive - Farnsworth Group, Inc\Desktop\Working Project Files\64-IDON\D3876K7\edn\Xsc WsteHi.dgn

Farnsworth GROUP


USER NAME = jmarin	DESIGNED - JJO	REVISED -	
	DRAWN - JRM	REVISED -	
PLOT SCALE = 0.16666633 ' / In.	CHECKED - ERB	REVISED -	
PLOT DATE = 10/16/2024	DATE - 10/15/2024	REVISED -	

STATE OF ILLINOIS
DEPARTMENT OF TRANSPORTATION

F.A.I. ROUTE 64 (I–64)
CROSS SECTIONS


SCALE: 1:10H / 1:5V | SHEET 74 OF 151 SHEETS | STA. 797+00.00 | TO STA. 797+50.00

F.A.I. RTE.	SECTION	COUNTY	TOTAL SHEETS	SHEET NO.
64	82-7WRS-2	ST CLAIR	691	569
		CONTRACT NO. 76K74		
	ILLINOIS	FED. AID PROJECT		

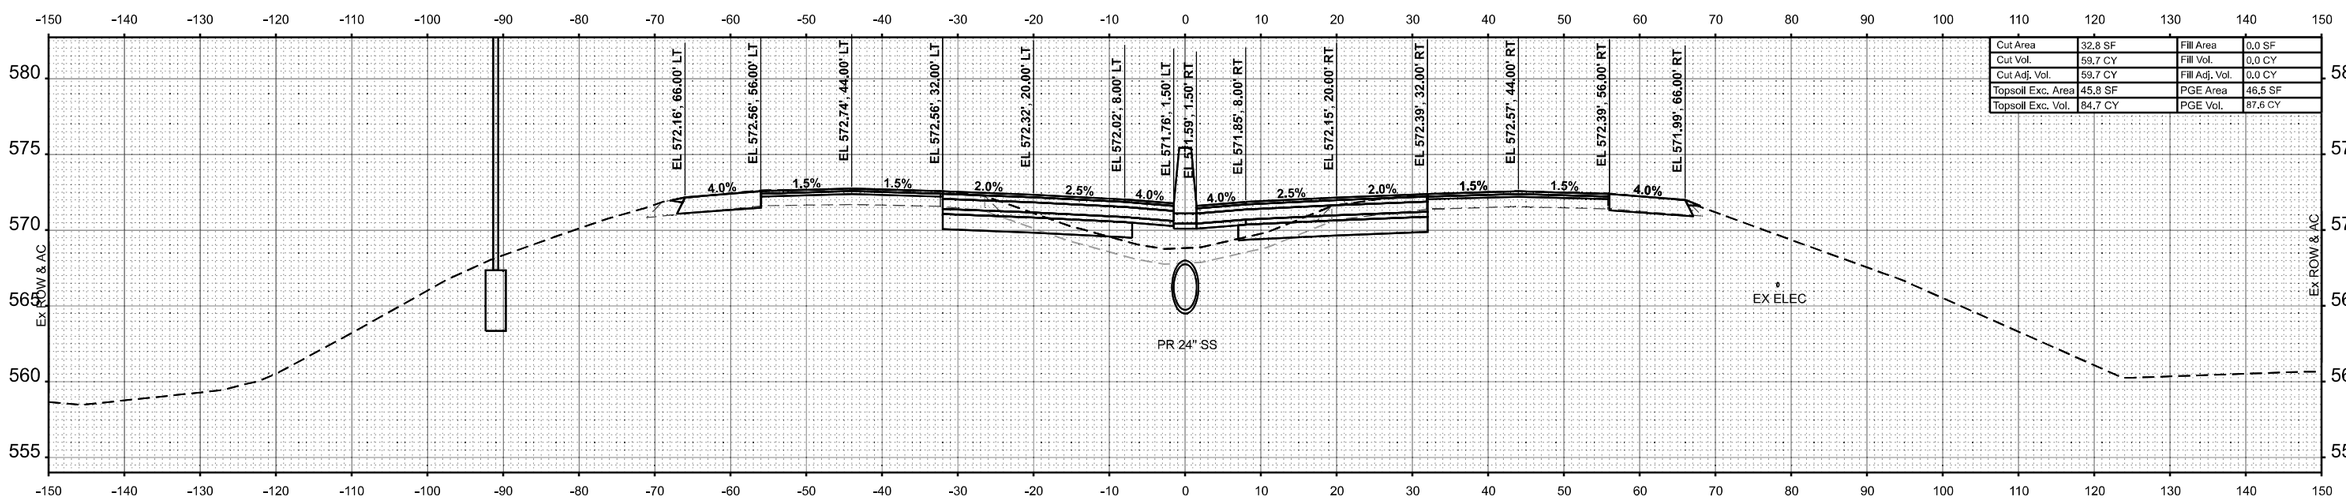

Cut Area	32.8 SF	Fill Area	0.0 SF
Cut Vol.	59.7 CY	Fill Vol.	0.0 CY
Cut Adj. Vol.	59.7 CY	Fill Adj. Vol.	0.0 CY
Topsoil Exc. Area	45.8 SF	PGE Area	46.5 SF
Topsoil Exc. Vol.	84.7 CY	PGE Vol.	87.6 CY

STA 798+50.00

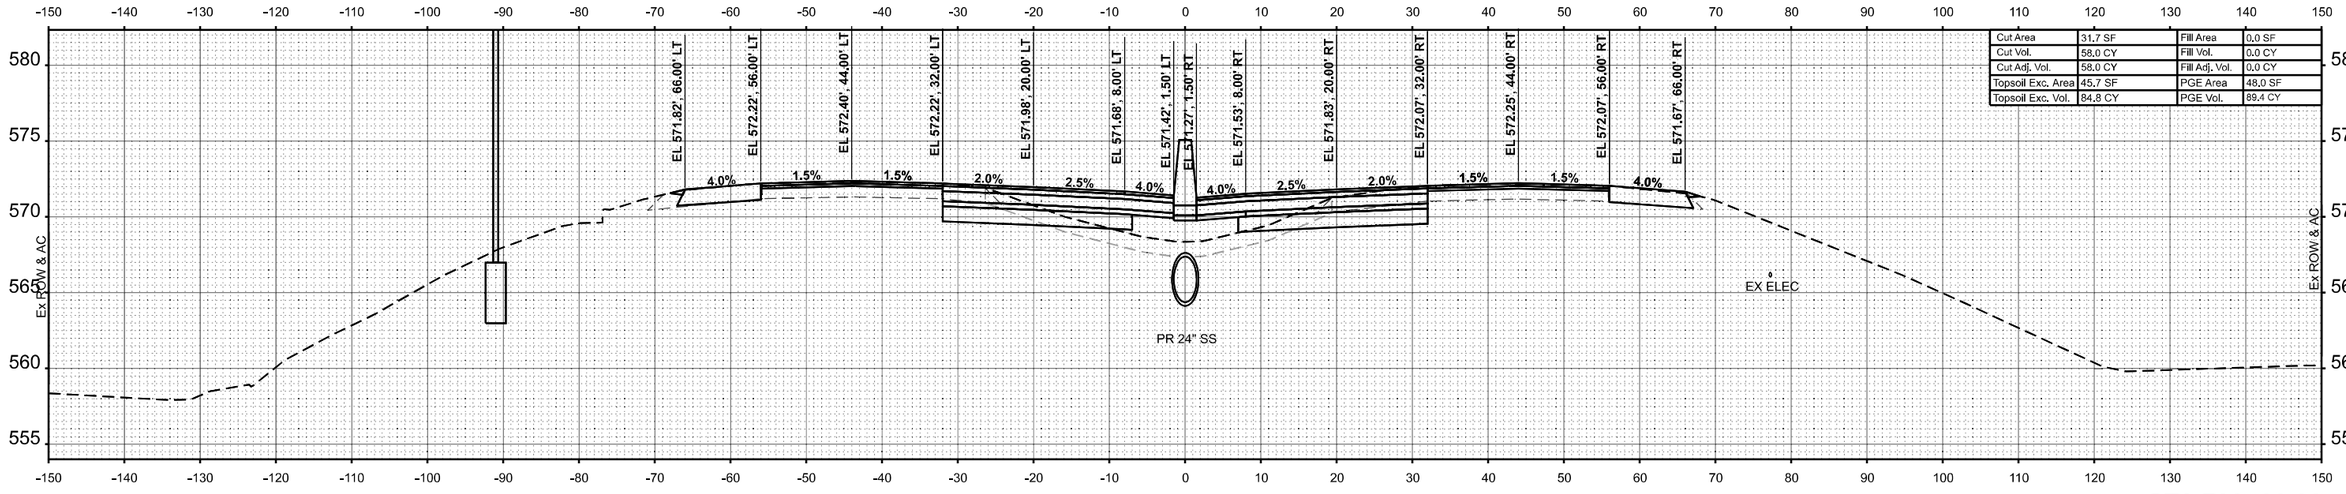

Cut Area	31.7 SF	Fill Area	0.0 SF
Cut Vol.	58.0 CY	Fill Vol.	0.0 CY
Cut Adj. Vol.	58.0 CY	Fill Adj. Vol.	0.0 CY
Topsoil Exc. Area	45.7 SF	PGE Area	48.0 SF
Topsoil Exc. Vol.	84.8 CY	PGE Vol.	89.4 CY

STA 798+00.00

FINAL SURVEY — NOTE BOOK — NO. — SURVEYED — PLOTTED — TEMPLATE — AREAS — AREAS CHECKED — BY — DATE

ORIGINAL SURVEY — NOTE BOOK — NO. — SURVEYED — PLOTTED — TEMPLATE — AREAS — AREAS CHECKED — BY — DATE

MODEL: IM-WEST - 798+00.00
FILE NAME: C:\Users\jmarlin\OneDrive - Farnsworth Group, Inc\Desktop\Working Project Files\IM-64\DGN\D3678K7-Im-Xs-Ex-West-Ld.dgn

Farnsworth GROUP

USER NAME = jmarlin	DESIGNED - JJO	REVISED -	
	DRAWN - JRM	REVISED -	
PLOT SCALE = 0.16666633 ' / In.	CHECKED - ERB	REVISED -	
PLOT DATE = 10/16/2024	DATE - 10/15/2024	REVISED -	


STATE OF ILLINOIS
DEPARTMENT OF TRANSPORTATION

F.A.I. ROUTE 64 (I-64)
CROSS SECTIONS

SCALE: 1:10H / 1:5V | SHEET 75 OF 151 SHEETS | STA. 798+00.00 | TO STA. 798+50.00


F.A.I. RTE.	SECTION	COUNTY	TOTAL SHEETS	SHEET NO.
64	82-7WRS-2	ST CLAIR	691	570
		CONTRACT NO. 76K74		
	ILLINOIS	FED. AID PROJECT		

FINAL SURVEY		BY	DATE
	SURVEYED		
	PLOTTED		
NOTE BOOK	TEMPLATE		
	AREAS		
NO.	AREAS CHECKED		

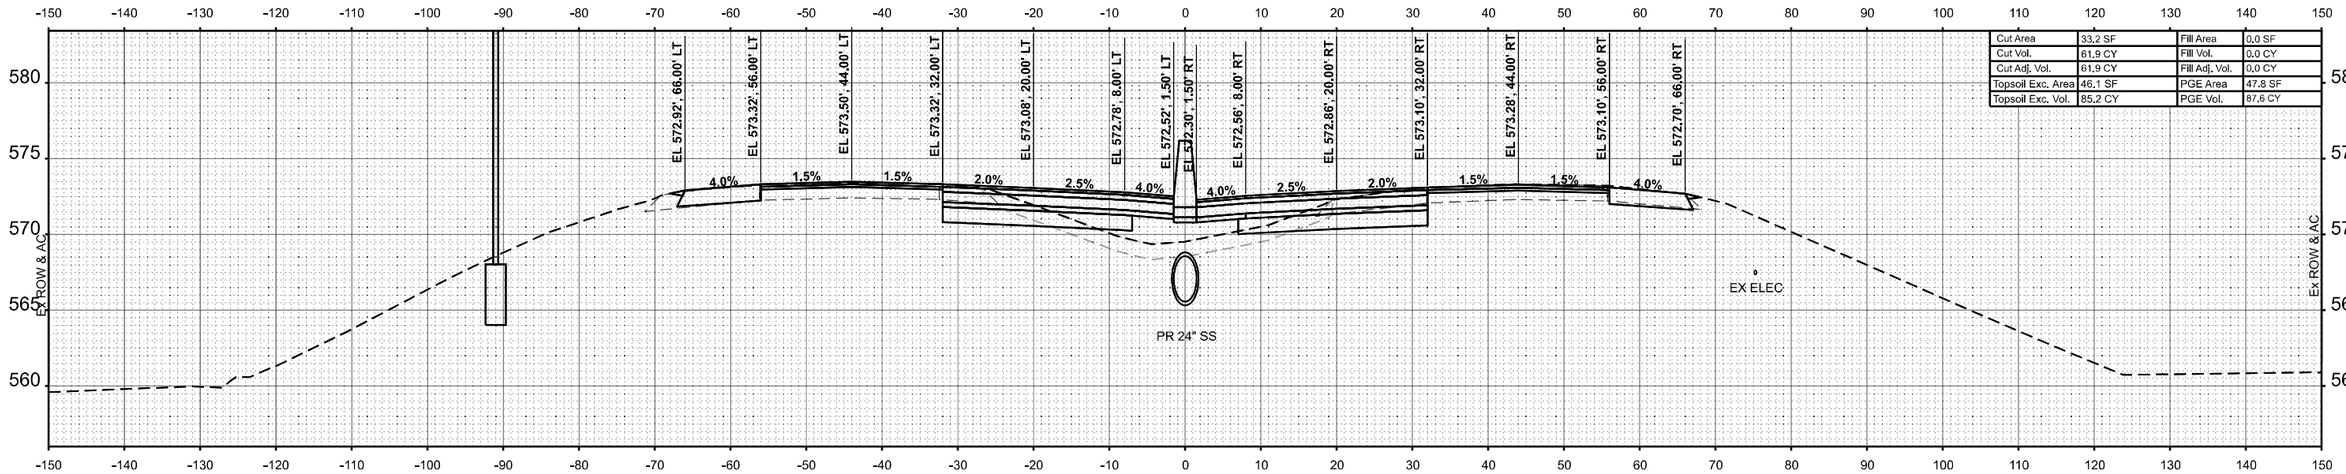

Cut Area	33.2 SF	Fill Area	0.0 SF
Cut Vol.	61.9 CY	Fill Vol.	0.0 CY
Cut Adj. Vol.	61.9 CY	Fill Adj. Vol.	0.0 CY
Topsoil Exc. Area	46.1 SF	PGE Area	47.8 SF
Topsoil Exc. Vol.	85.2 CY	PGE Vol.	87.6 CY

STA 799+50.00

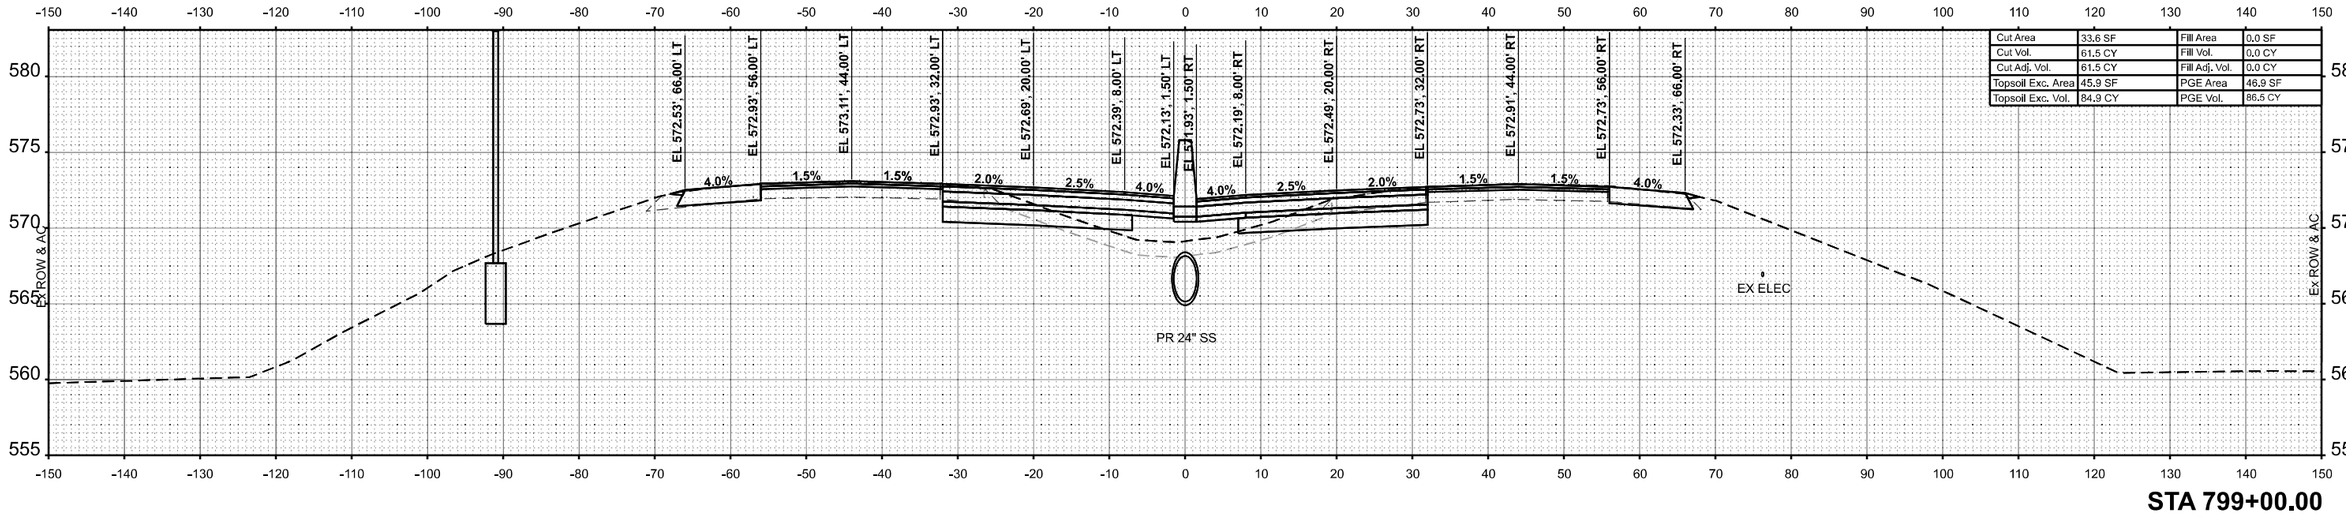

Cut Area	33.6 SF	Fill Area	0.0 SF
Cut Vol.	61.5 CY	Fill Vol.	0.0 CY
Cut Adj. Vol.	61.5 CY	Fill Adj. Vol.	0.0 CY
Topsoil Exc. Area	45.9 SF	PGE Area	46.9 SF
Topsoil Exc. Vol.	84.9 CY	PGE Vol.	86.5 CY

STA 799+00.00

ORIGINAL SURVEY		BY	DATE
	SURVEYED		
	PLOTTED		
NOTE BOOK	TEMPLATE		
	AREAS		
NO.	AREAS CHECKED		

MODEL: MWEST - 799+00.00
FILE NAME: C:\Users\jmarlin\Desktop\Working Project Files\64DGN\DB76K74-sht-Xsc WideLegin

Farnsworth GROUP


USER NAME = jmarlin	DESIGNED - JJO	REVISED -	
	DRAWN - JRM	REVISED -	
PLOT SCALE = 0.16666633 ' / In.	CHECKED - ERB	REVISED -	
PLOT DATE = 10/16/2024	DATE - 10/15/2024	REVISED -	

STATE OF ILLINOIS
DEPARTMENT OF TRANSPORTATION

F.A.I. ROUTE 64 (I–64)
CROSS SECTIONS

SCALE: 1:10H / 1:5V | SHEET 76 OF 151 SHEETS | STA. 799+00.00 | TO STA. 799+50.00

F.A.I. RTE.	SECTION	COUNTY	TOTAL SHEETS	SHEET NO.
64	82-7WRS-2	ST CLAIR	691	571
		CONTRACT NO. 76K74		
	ILLINOIS	FED. AID PROJECT		

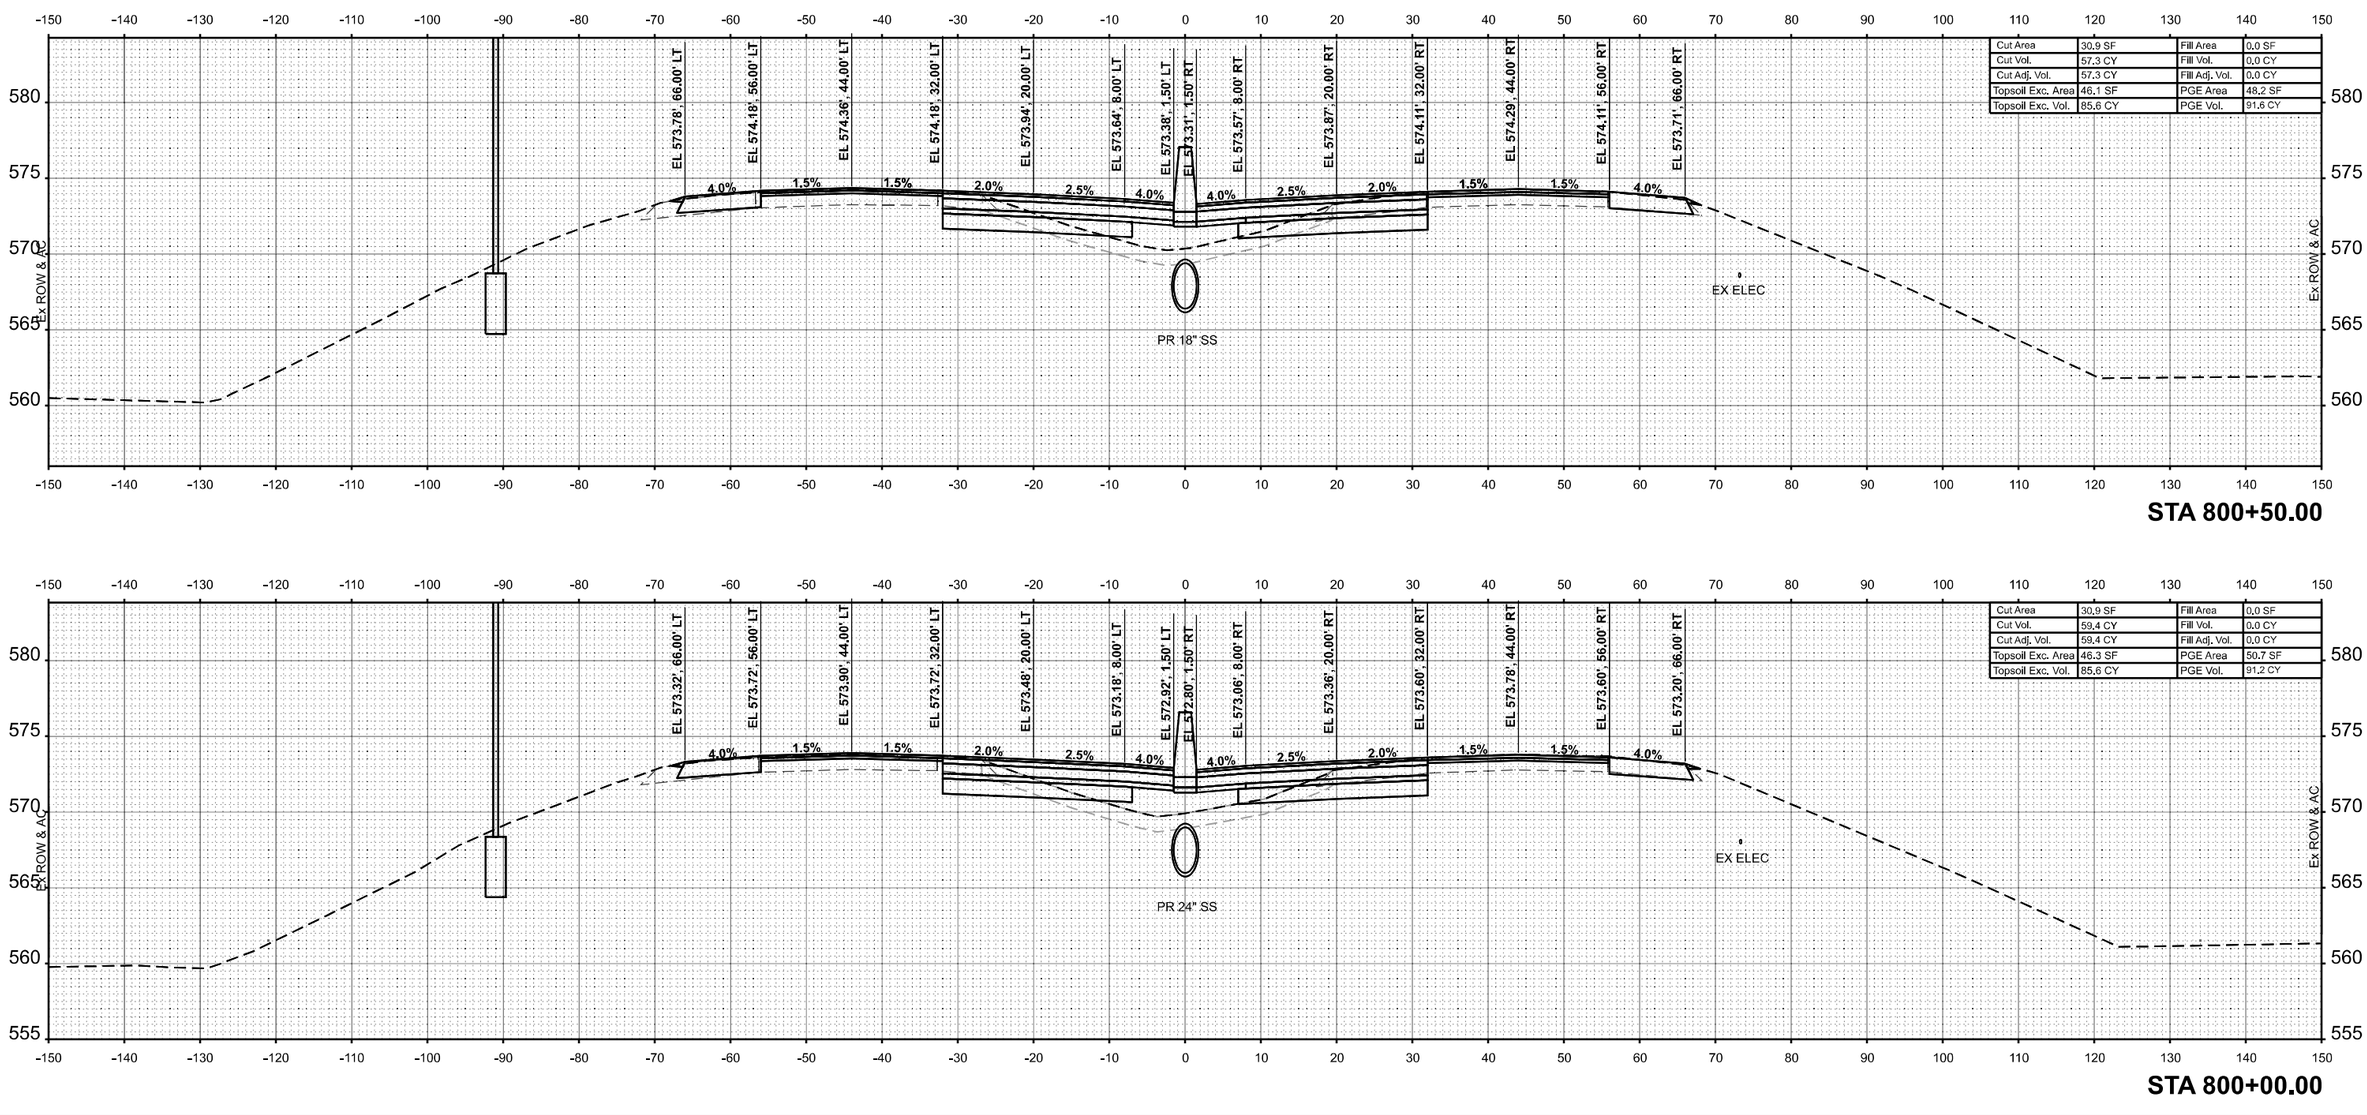

Cut Area	30.9 SF	Fill Area	0.0 SF
Cut Vol.	57.3 CY	Fill Vol.	0.0 CY
Cut Adj. Vol.	57.3 CY	Fill Adj. Vol.	0.0 CY
Topsoil Exc. Area	46.1 SF	PGE Area	48.2 SF
Topsoil Exc. Vol.	85.6 CY	PGE Vol.	91.6 CY

STA 800+50.00

Cut Area	30.9 SF	Fill Area	0.0 SF
Cut Vol.	59.4 CY	Fill Vol.	0.0 CY
Cut Adj. Vol.	59.4 CY	Fill Adj. Vol.	0.0 CY
Topsoil Exc. Area	46.3 SF	PGE Area	50.7 SF
Topsoil Exc. Vol.	85.6 CY	PGE Vol.	91.2 CY

STA 800+00.00

FINAL SURVEY — NOTE BOOK — NO. — SURVEYED — PLOTTED — TEMPLATE — AREAS — AREAS CHECKED — BY — DATE

ORIGINAL SURVEY — NOTE BOOK — NO. — SURVEYED — PLOTTED — TEMPLATE — AREAS — AREAS CHECKED — BY — DATE

MODEL: IDAWEST - 800+00.00
FILE NAME: C:\Users\jmartin\OneDrive - Farnsworth Group, Inc\Desktop\Working Project Files\64\DGN\D8786K7edsXsc WideAdjgn

Farnsworth GROUP


USER NAME = jmartin	DESIGNED - JJO	REVISED -			
	DRAWN - JRM	REVISED -			
PLOT SCALE = 0.16666633 ' / In.	CHECKED - ERB	REVISED -			
PLOT DATE = 10/16/2024	DATE - 10/15/2024	REVISED -			

STATE OF ILLINOIS
DEPARTMENT OF TRANSPORTATION


F.A.I. ROUTE 64 (I–64)
CROSS SECTIONS

SCALE: 1:10H / 1:5V | SHEET 77 OF 151 SHEETS | STA. 800+00.00 | TO STA. 800+50.00

F.A.I. RTE.	SECTION	COUNTY	TOTAL SHEETS	SHEET NO.
64	82-7WRS-2	ST CLAIR	691	572
		CONTRACT NO. 76K74		
	ILLINOIS FED. AID PROJECT			

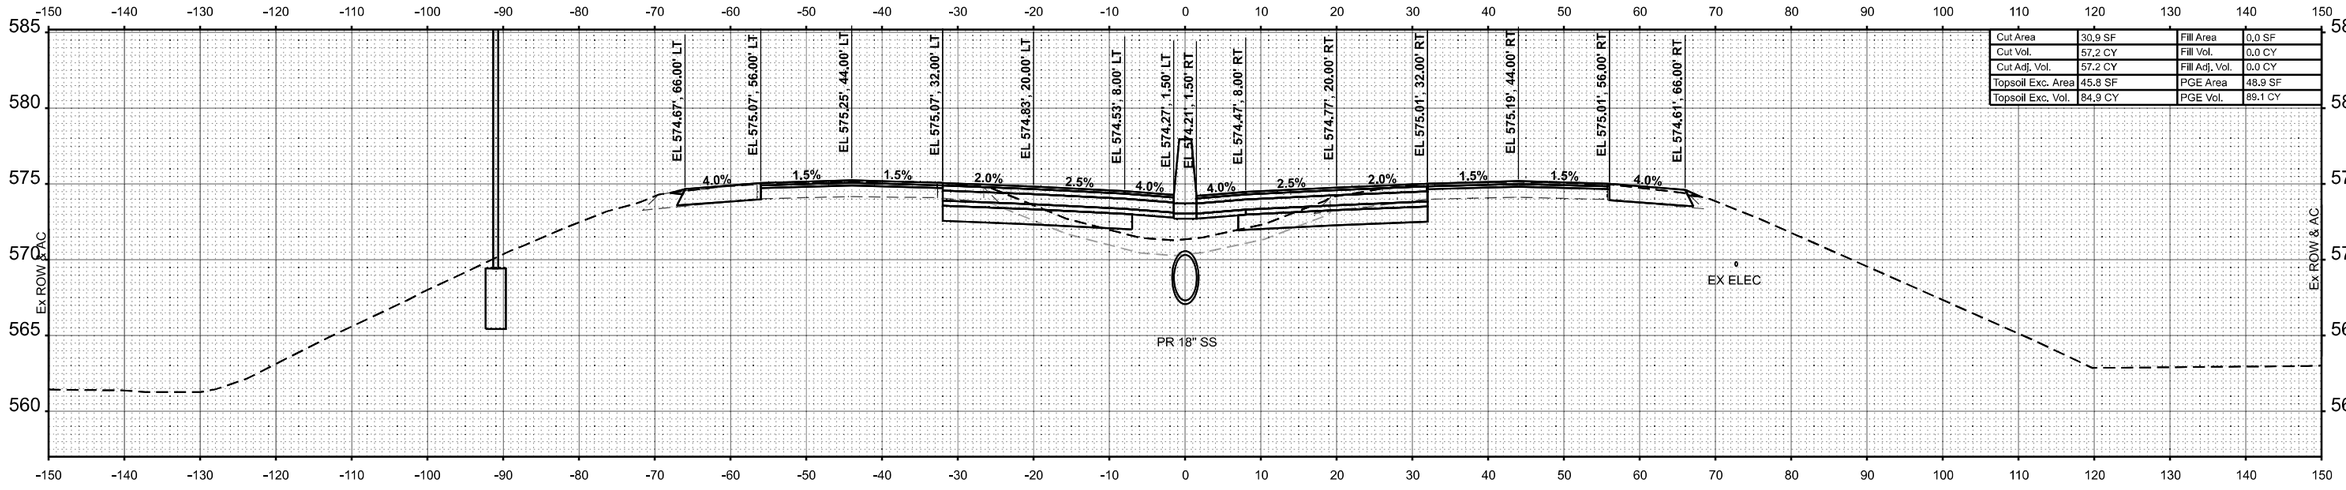

STA 801+50.00

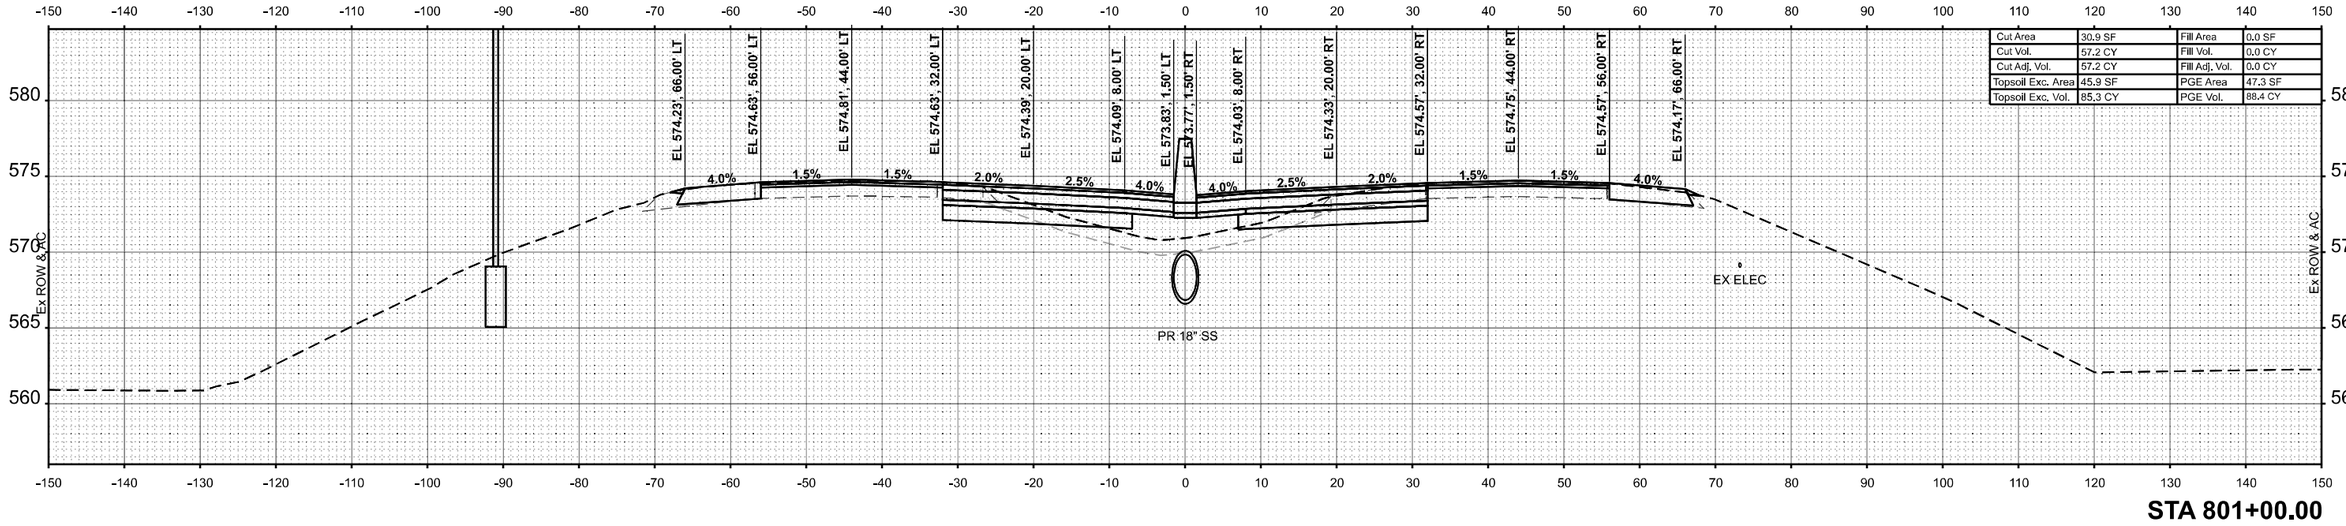

STA 801+00.00

FINAL SURVEY — SURVEYED — PLOTTED — TEMPLATE — AREAS — AREAS CHECKED — NOTE BOOK — NO. — BY — DATE

ORIGINAL SURVEY — SURVEYED — PLOTTED — TEMPLATE — AREAS — AREAS CHECKED — NOTE BOOK — NO. — BY — DATE

MODEL: RAWEST - 801+00.00
FILE NAME: C:\Users\jmarin\OneDrive - Farnsworth Group, Inc\Desktop\Working Project Files\64-I-DON\D3876K74e\INXtc WsteHt.dgn

Farnsworth GROUP

USER NAME = jmarin	DESIGNED - JJO	REVISED -	
	DRAWN - JRM	REVISED -	
PLOT SCALE = 0.16666633 ' / In.	CHECKED - ERB	REVISED -	
PLOT DATE = 10/16/2024	DATE - 10/15/2024	REVISED -	

STATE OF ILLINOIS
DEPARTMENT OF TRANSPORTATION

F.A.I. ROUTE 64 (I–64)
CROSS SECTIONS


SCALE: 1:10H / 1:5V | SHEET 78 OF 151 SHEETS | STA. 801+00.00 | TO STA. 801+50.00

F.A.I. RTE.	SECTION	COUNTY	TOTAL SHEETS	SHEET NO.
64	82-7WRS-2	ST CLAIR	691	573

CONTRACT NO. 76K74


ILLINOIS | FED. AID PROJECT

FINAL SURVEY	BY	DATE
SURVEYED		
PLOTTED		
NOTE BOOK	TEMPLATE	
NO.	AREAS	
	AREAS CHECKED	

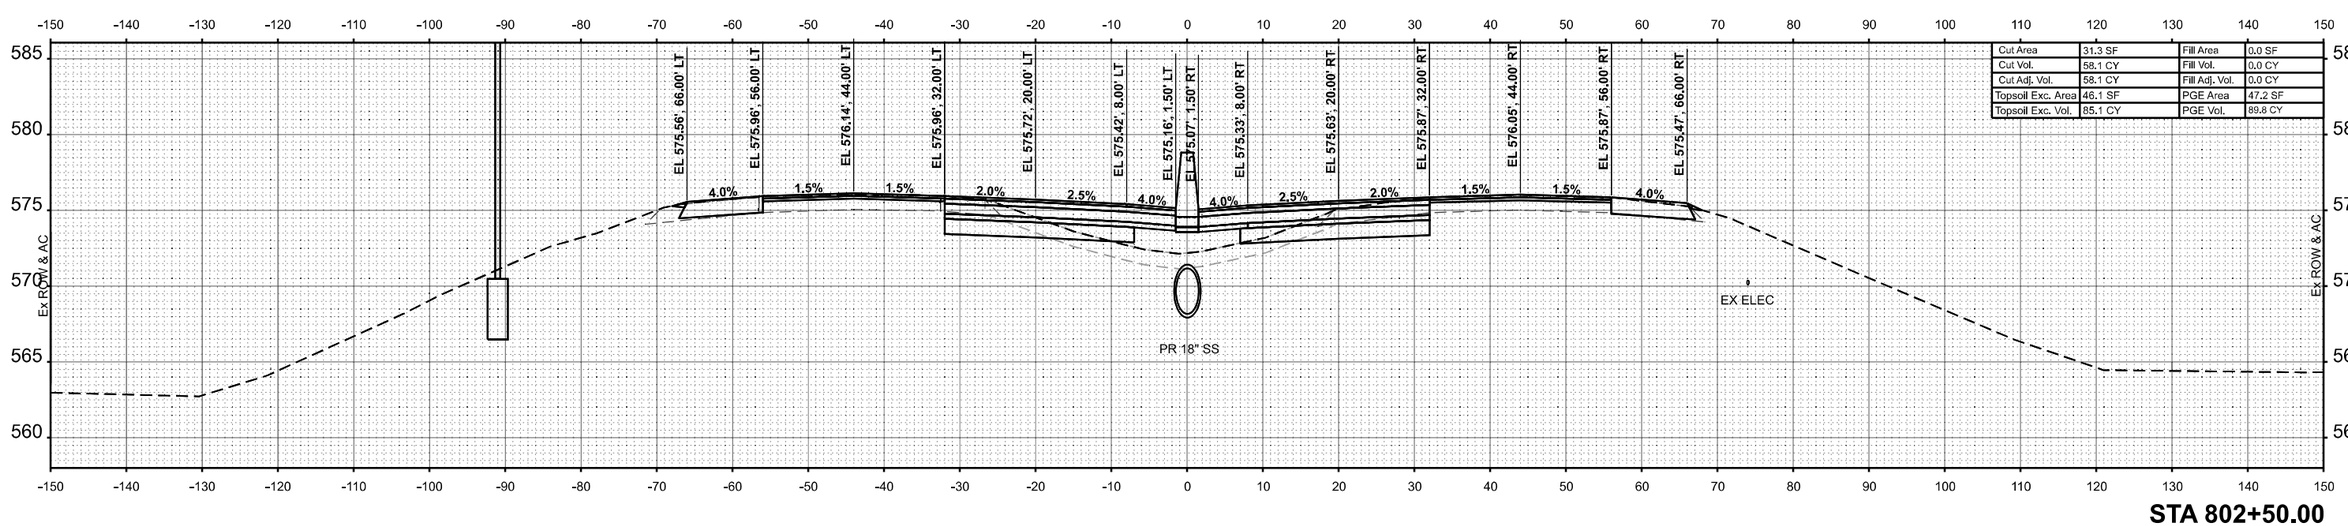

Cut Area	31.3 SF	Fill Area	0.0 SF
Cut Vol.	58.1 CY	Fill Vol.	0.0 CY
Cut Adj. Vol.	58.1 CY	Fill Adj. Vol.	0.0 CY
Topsoil Exc. Area	46.1 SF	PGE Area	47.2 SF
Topsoil Exc. Vol.	85.1 CY	PGE Vol.	89.8 CY

STA 802+50.00

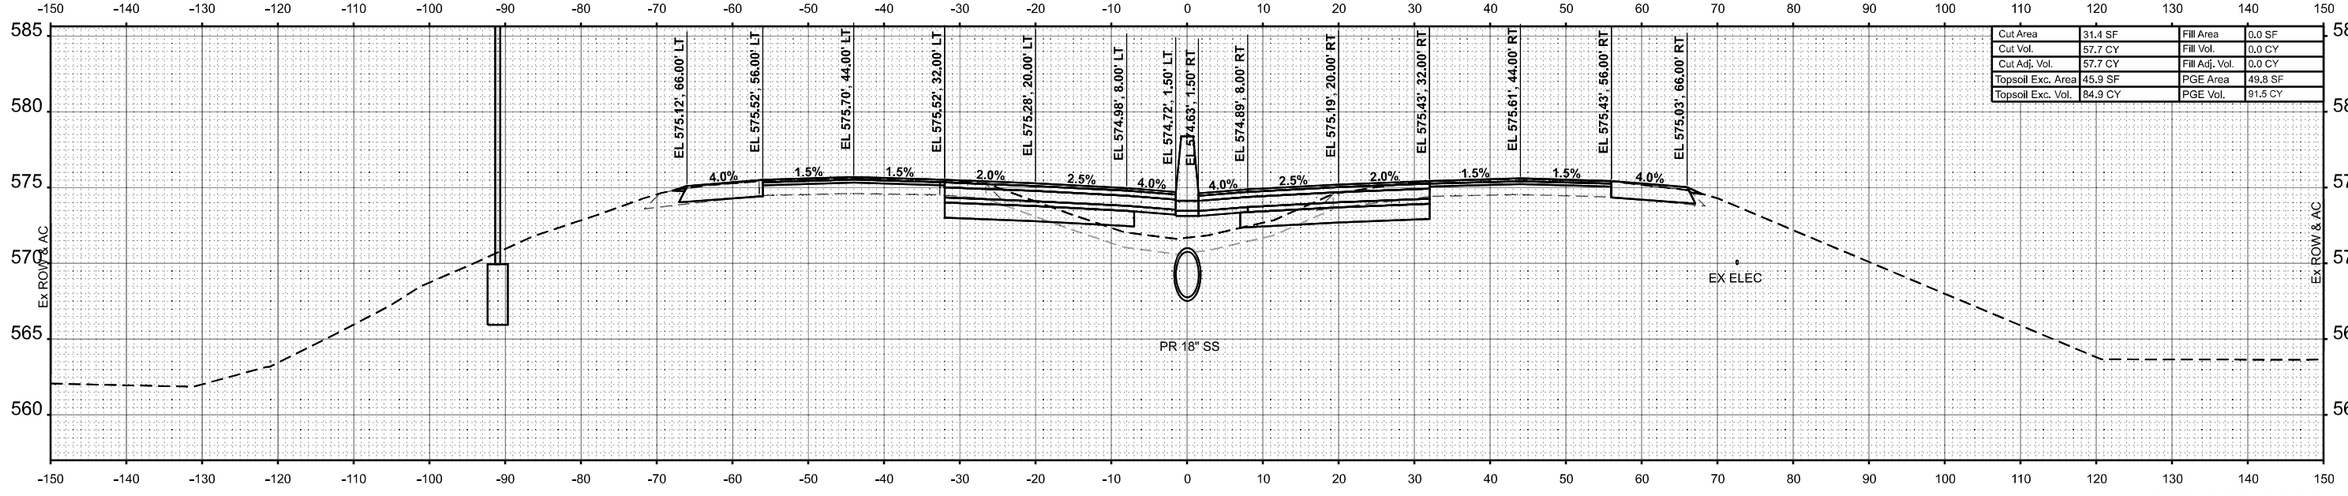

Cut Area	31.4 SF	Fill Area	0.0 SF
Cut Vol.	57.7 CY	Fill Vol.	0.0 CY
Cut Adj. Vol.	57.7 CY	Fill Adj. Vol.	0.0 CY
Topsoil Exc. Area	45.9 SF	PGE Area	49.8 SF
Topsoil Exc. Vol.	84.9 CY	PGE Vol.	91.5 CY

STA 802+00.00

ORIGINAL SURVEY	BY	DATE
SURVEYED		
PLOTTED		
NOTE BOOK	TEMPLATE	
NO.	AREAS	
	AREAS CHECKED	

MODEL: IM4WEST - 802+00.00
FILE NAME: C:\Users\jmarlin\OneDrive - Farnsworth Group, Inc\Desktop\Working Project Files\I-64\DGN\D57RXT-Ied-hch01c-WestI-Ldgn

Farnsworth GROUP


USER NAME = jmarlin	DESIGNED - JJO	REVISED -			
	DRAWN - JRM	REVISED -			
PLOT SCALE = 0.16666633 ' / In.	CHECKED - ERB	REVISED -			
PLOT DATE = 10/16/2024	DATE - 10/15/2024	REVISED -			

STATE OF ILLINOIS
DEPARTMENT OF TRANSPORTATION


F.A.I. ROUTE 64 (I-64)
CROSS SECTIONS

SCALE: 1:10H / 1:5V | SHEET 79 OF 151 SHEETS | STA. 802+00.00 | TO STA. 802+50.00

F.A.I. RTE.	SECTION	COUNTY	TOTAL SHEETS	SHEET NO.
64	82-7WRS-2	ST CLAIR	691	574
		CONTRACT NO. 76K74		
		ILLINOIS	FED. AID PROJECT	

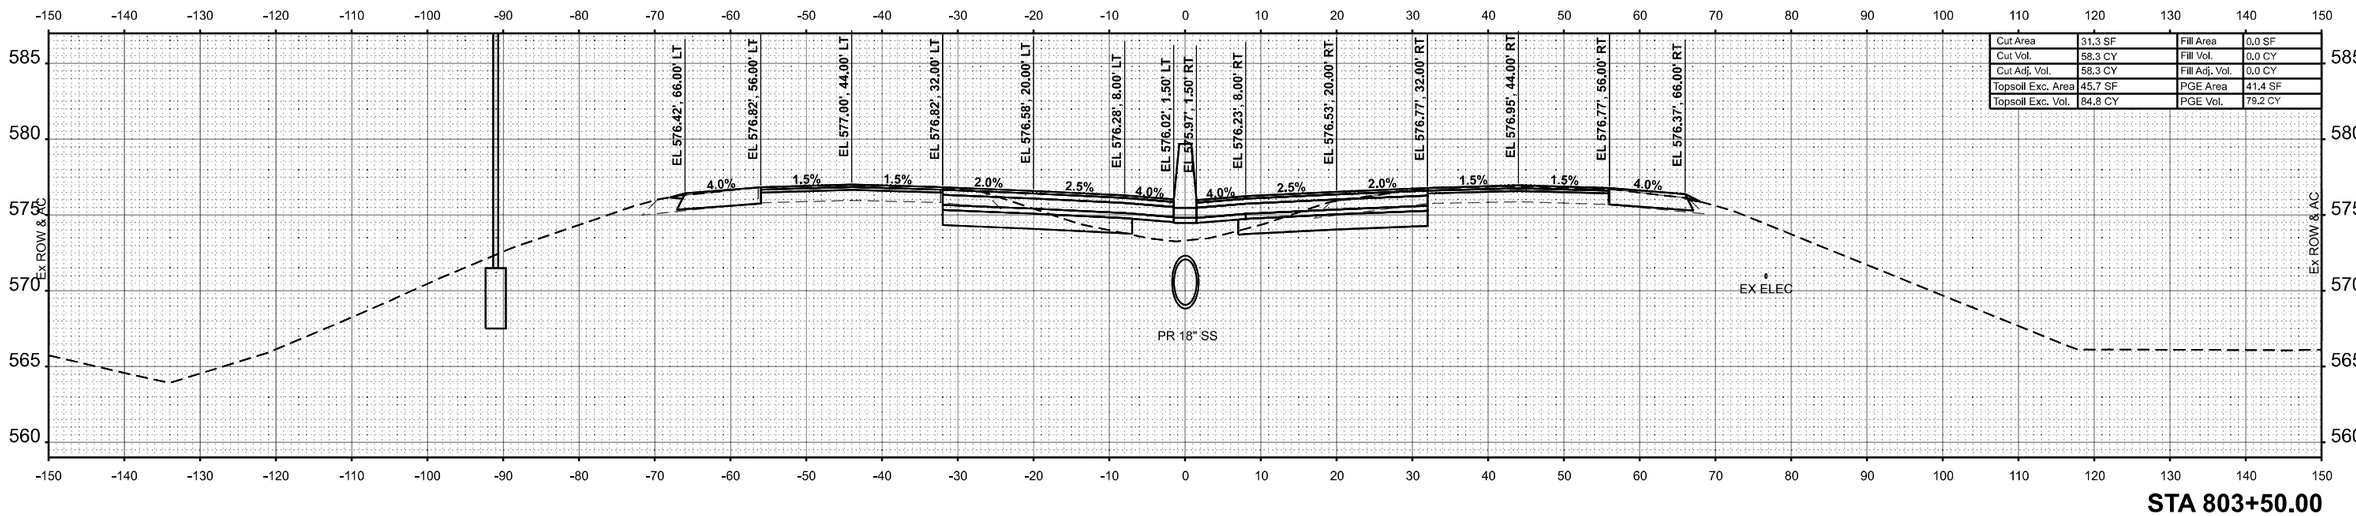

STA 803+50.00

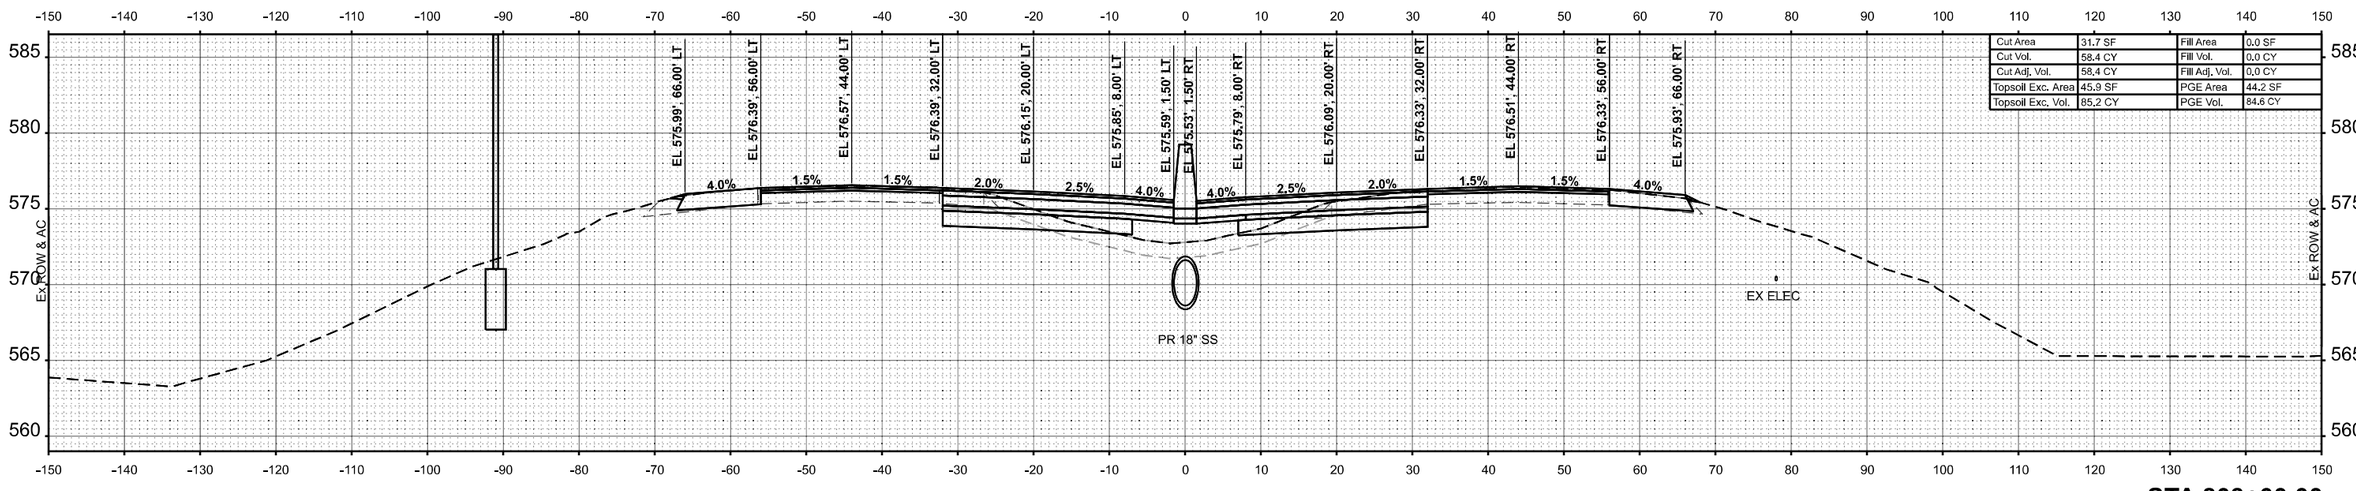

STA 803+00.00

FINAL SURVEY	BY	DATE
SURVEYED		
PLOTTED		
NOTE BOOK	TEMPLATE	
NO.	AREAS	
	AREAS CHECKED	

ORIGINAL SURVEY	BY	DATE
SURVEYED		
PLOTTED		
NOTE BOOK	TEMPLATE	
NO.	AREAS	
	AREAS CHECKED	

MODEL: NHWEST - 803+00.00
FILE NAME: C:\Users\jmarlin\OneDrive - Farnsworth Group, Inc\Desktop\Working Project Files\64\DGN\D57K74-xsIxsXsc Wide4-Align

Farnsworth GROUP

USER NAME = jmarlin	DESIGNED - JJO	REVISED -	
	DRAWN - JRM	REVISED -	
PLOT SCALE = 0.16666633 ' / In.	CHECKED - ERB	REVISED -	
PLOT DATE = 10/16/2024	DATE - 10/15/2024	REVISED -	

STATE OF ILLINOIS
DEPARTMENT OF TRANSPORTATION


F.A.I. ROUTE 64 (I–64)
CROSS SECTIONS

SCALE: 1:10H / 1:5V | SHEET 80 OF 151 SHEETS | STA. 803+00.00 | TO STA. 803+50.00

F.A.I. RTE.	SECTION	COUNTY	TOTAL SHEETS	SHEET NO.
64	82-7WRS-2	ST CLAIR	691	575
		CONTRACT NO. 76K74		
		ILLINOIS	FED. AID PROJECT	

FINAL SURVEY		BY	DATE
NOTE BOOK	SURVEYED		
NO.	PLOTTED		
	TEMPLATE		
	AREAS		
	AREAS CHECKED		

ORIGINAL SURVEY		BY	DATE
NOTE BOOK	SURVEYED		
NO.	PLOTTED		
	TEMPLATE		
	AREAS		
	AREAS CHECKED		

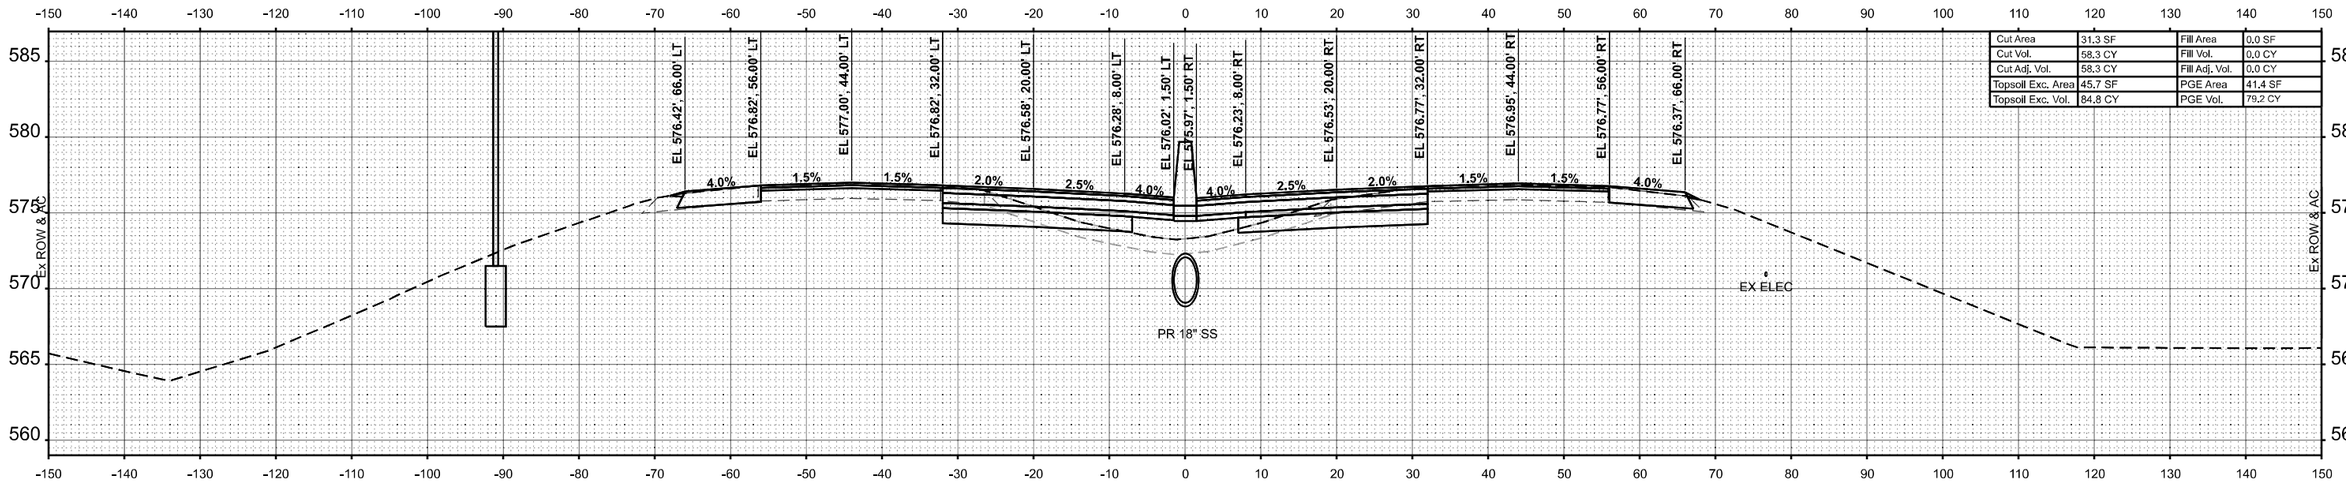

Cut Area	31.3 SF	Fill Area	0.0 SF
Cut Vol.	58.3 CY	Fill Vol.	0.0 CY
Cut Adj. Vol.	58.3 CY	Fill Adj. Vol.	0.0 CY
Topsoil Exc. Area	45.7 SF	PGE Area	41.4 SF
Topsoil Exc. Vol.	84.8 CY	PGE Vol.	79.2 CY

STA 803+50.00

MODEL: I64WEST - 803+50.00 [Sheet]
FILE NAME: C:\Users\jmarlin\OneDrive - Farnsworth Group, Inc\Desktop\Working Project Files\I-64\DGN\D87K74-sht-hor-loc Model-Login

USER NAME = jmarlin	DESIGNED - JJO	REVISED -	
	DRAWN - JRM	REVISED -	
PLOT SCALE = 0.16666633 ' / In.	CHECKED - ERB	REVISED -	
PLOT DATE = 10/16/2024	DATE - 10/15/2024	REVISED -	


Farnsworth GROUP

STATE OF ILLINOIS
DEPARTMENT OF TRANSPORTATION

F.A.I. ROUTE 64 (I–64)
CROSS SECTIONS


SCALE: 1:10H / 1:5V | SHEET 81 OF 151 SHEETS | STA. 803+50.00 | TO STA. 803+50.00

F.A.I. RTE.	SECTION	COUNTY	TOTAL SHEETS	SHEET NO.
64	82-7WRS-2	ST CLAIR	691	576
		CONTRACT NO. 76K74		
	ILLINOIS	FED. AID PROJECT		

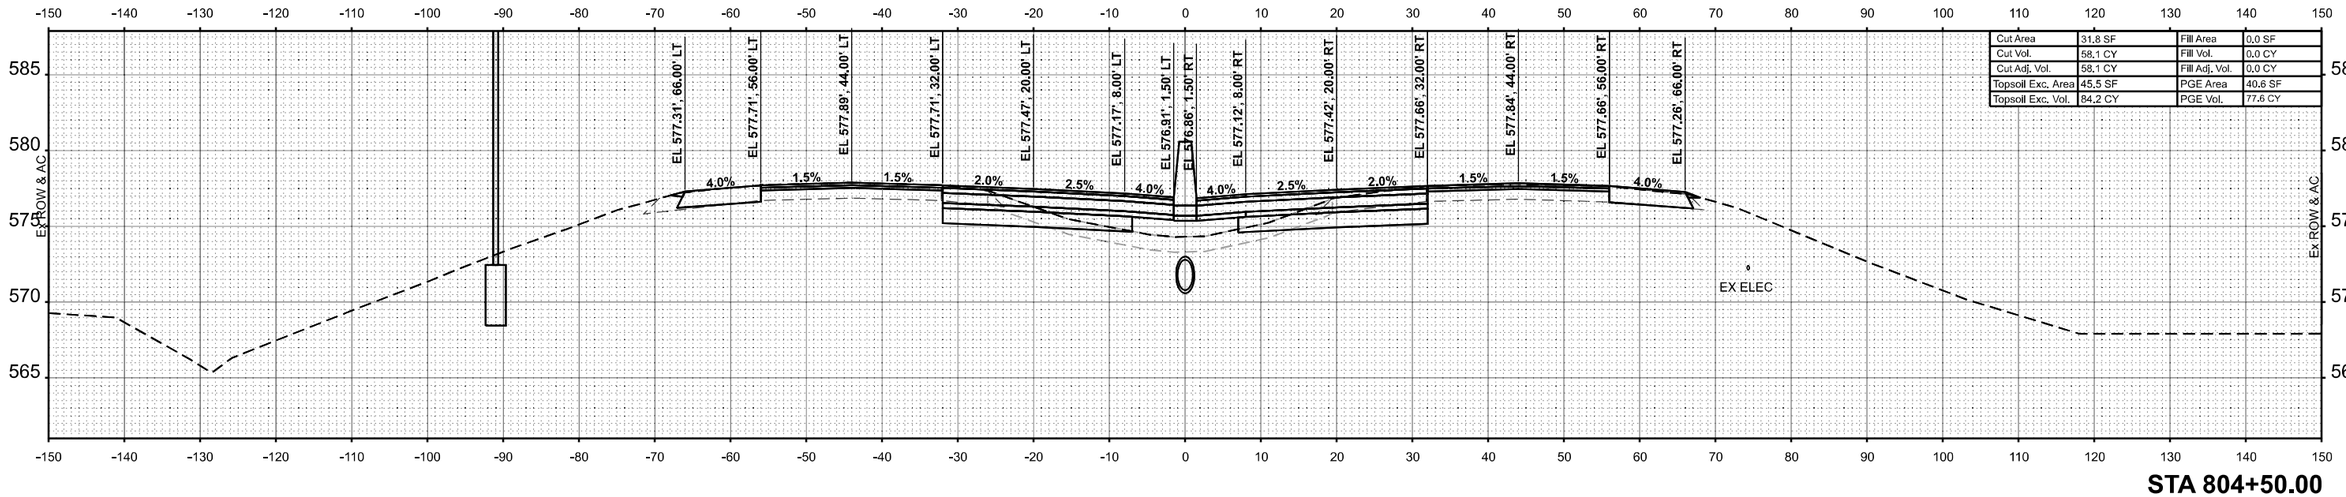

Cut Area	31.8 SF	Fill Area	0.0 SF
Cut Vol.	58.1 CY	Fill Vol.	0.0 CY
Cut Adj. Vol.	58.1 CY	Fill Adj. Vol.	0.0 CY
Topsoil Exc. Area	45.5 SF	PGE Area	40.6 SF
Topsoil Exc. Vol.	84.2 CY	PGE Vol.	77.6 CY

STA 804+50.00

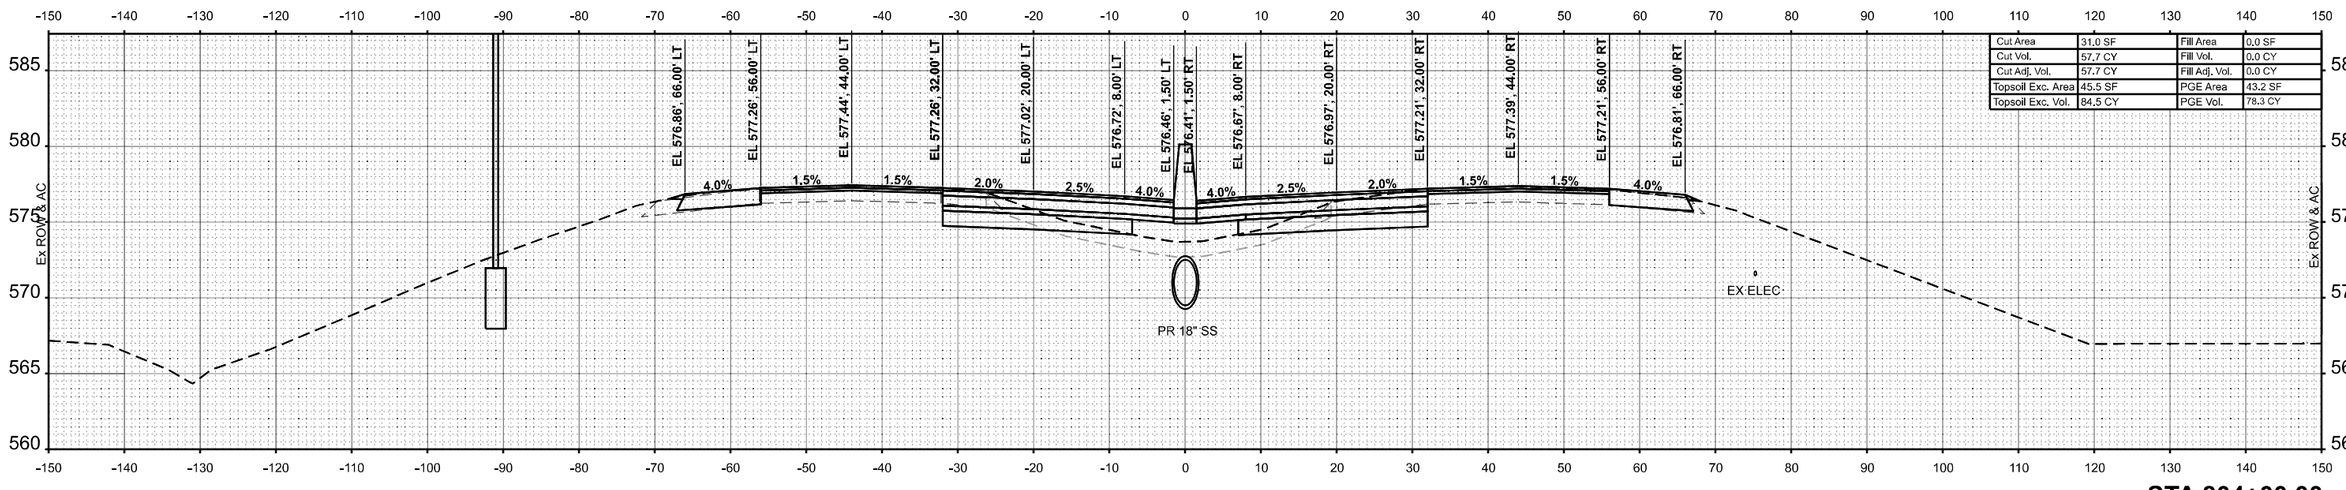

Cut Area	31.0 SF	Fill Area	0.0 SF
Cut Vol.	57.7 CY	Fill Vol.	0.0 CY
Cut Adj. Vol.	57.7 CY	Fill Adj. Vol.	0.0 CY
Topsoil Exc. Area	45.5 SF	PGE Area	43.2 SF
Topsoil Exc. Vol.	84.5 CY	PGE Vol.	78.3 CY

STA 804+00.00

FINAL SURVEY		BY	DATE
NOTE BOOK	SURVEYED		
NO.	PLOTTED		
	TEMPLATE		
	AREAS		
	AREAS CHECKED		

ORIGINAL SURVEY		BY	DATE
NOTE BOOK	SURVEYED		
NO.	PLOTTED		
	TEMPLATE		
	AREAS		
	AREAS CHECKED		

MODEL: RWWEST - 804+00.00
FILE NAME: C:\Users\jmarlin\OneDrive - Farnsworth Group, Inc\Desktop\Working Project Files\64\DGN\D57K74-sht-hcv0sc Wsht-5.dgn

Farnsworth GROUP

USER NAME = jmarlin	DESIGNED - JJO	REVISED -	
	DRAWN - JRM	REVISED -	
PLOT SCALE = 0.16666633 ' / In.	CHECKED - ERB	REVISED -	
PLOT DATE = 10/16/2024	DATE - 10/15/2024	REVISED -	


STATE OF ILLINOIS
DEPARTMENT OF TRANSPORTATION

F.A.I. ROUTE 64 (I–64)
CROSS SECTIONS

SCALE: 1:10H / 1:5V | SHEET 82 OF 151 SHEETS | STA. 804+50.00 TO STA. 804+00.00


F.A.I. RTE.	SECTION	COUNTY	TOTAL SHEETS	SHEET NO.
64	82-7WRS-2	ST CLAIR	691	577
		CONTRACT NO. 76K74		
		ILLINOIS	FED. AID PROJECT	

FINAL SURVEY		BY	DATE
	SURVEYED		
	PLOTTED		
NOTE BOOK	TEMPLATE		
	AREAS		
NO.	AREAS CHECKED		

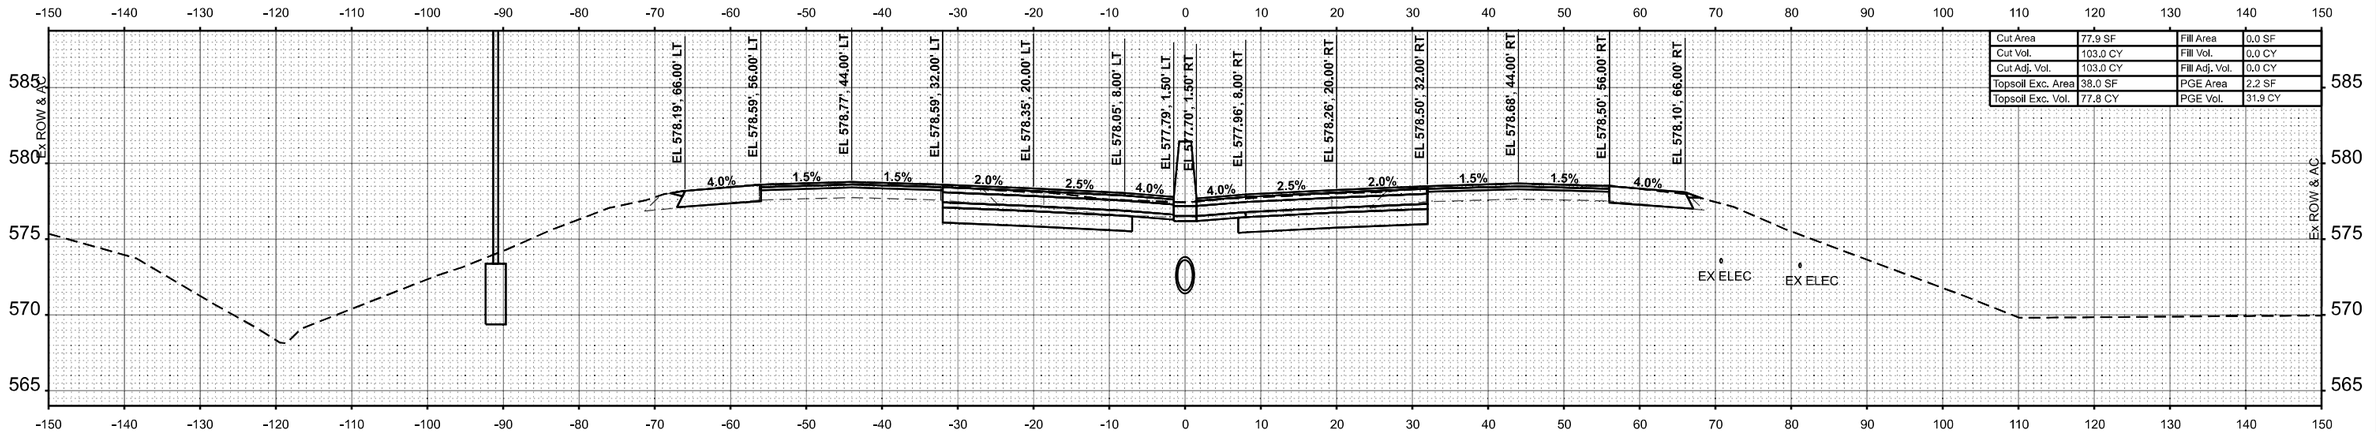

Cut Area	77.9 SF	Fill Area	0.0 SF
Cut Vol.	103.0 CY	Fill Vol.	0.0 CY
Cut Adj. Vol.	103.0 CY	Fill Adj. Vol.	0.0 CY
Topsoil Exc. Area	38.0 SF	PGE Area	2.2 SF
Topsoil Exc. Vol.	77.8 CY	PGE Vol.	31.9 CY

STA 805+50.00

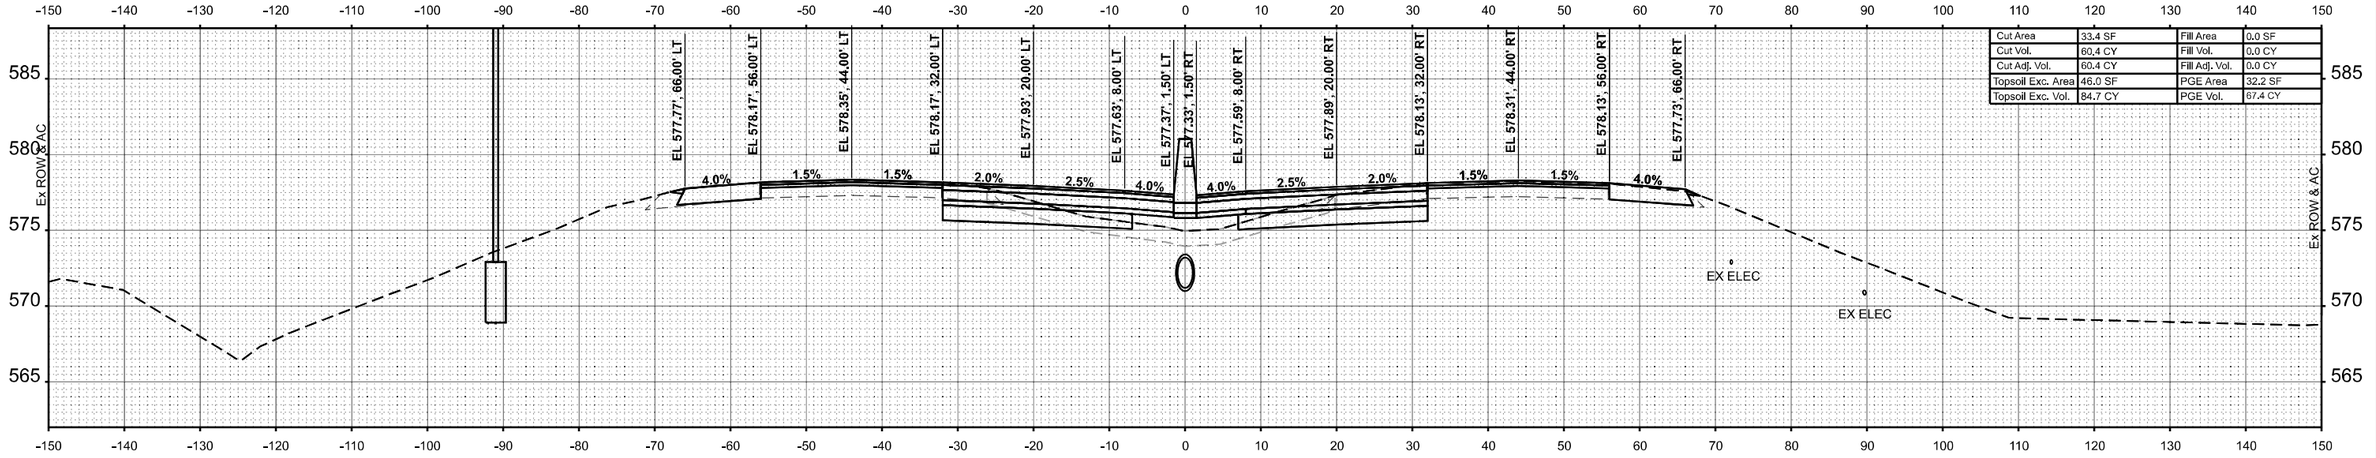

Cut Area	33.4 SF	Fill Area	0.0 SF
Cut Vol.	60.4 CY	Fill Vol.	0.0 CY
Cut Adj. Vol.	60.4 CY	Fill Adj. Vol.	0.0 CY
Topsoil Exc. Area	46.0 SF	PGE Area	32.2 SF
Topsoil Exc. Vol.	84.7 CY	PGE Vol.	67.4 CY

STA 805+00.00

ORIGINAL SURVEY		BY	DATE
	SURVEYED		
	PLOTTED		
NOTE BOOK	TEMPLATE		
	AREAS		
NO.	AREAS CHECKED		

MODEL: IM-WEST - 805+00.00
FILE NAME: C:\Users\jmarlin\OneDrive - Farnsworth Group, Inc\Desktop\Working Project Files\64\DGN\D3787K7-tech-Xs-Wests-Sign

Farnsworth GROUP


USER NAME = jmarlin	DESIGNED - JJO	REVISED -	
	DRAWN - JRM	REVISED -	
PLOT SCALE = 0.16666633 ' / In.	CHECKED - ERB	REVISED -	
PLOT DATE = 10/16/2024	DATE - 10/15/2024	REVISED -	

STATE OF ILLINOIS
DEPARTMENT OF TRANSPORTATION

F.A.I. ROUTE 64 (I–64)
CROSS SECTIONS


SCALE: 1:10H / 1:5V | SHEET 83 OF 151 SHEETS | STA. 805+50.00 | TO STA. 805+00.00

F.A.I. RTE.	SECTION	COUNTY	TOTAL SHEETS	SHEET NO.
64	82-7WRS-2	ST CLAIR	691	578
		CONTRACT NO. 76K74		
		ILLINOIS	FED. AID PROJECT	

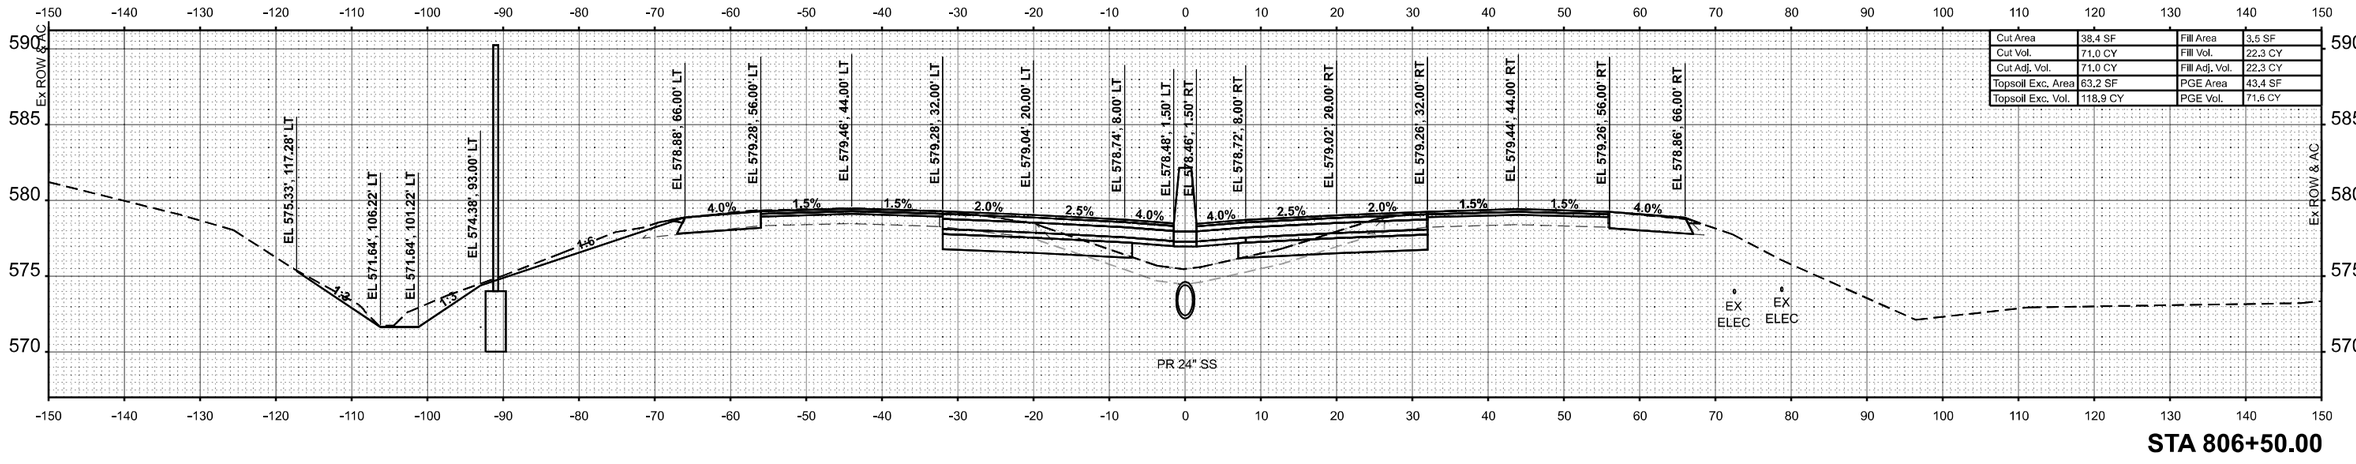


Cut Area	38.4 SF	Fill Area	3.5 SF
Cut Vol.	71.0 CY	Fill Vol.	22.3 CY
Cut Adj. Vol.	71.0 CY	Fill Adj. Vol.	22.3 CY
Topsoil Exc. Area	63.2 SF	PGE Area	43.4 SF
Topsoil Exc. Vol.	118.9 CY	PGE Vol.	71.6 CY

STA 806+50.00

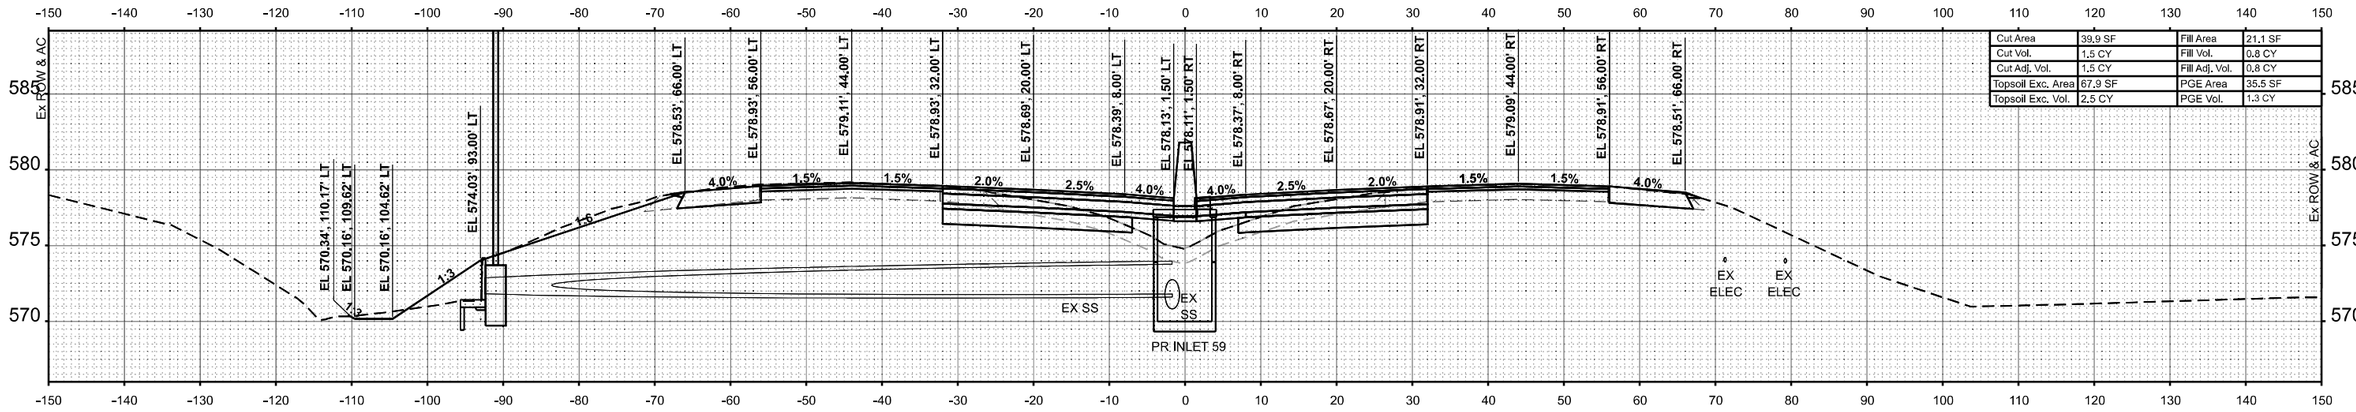

Cut Area	39.9 SF	Fill Area	21.1 SF
Cut Vol.	1.5 CY	Fill Vol.	0.8 CY
Cut Adj. Vol.	1.5 CY	Fill Adj. Vol.	0.8 CY
Topsoil Exc. Area	67.9 SF	PGE Area	35.5 SF
Topsoil Exc. Vol.	2.5 CY	PGE Vol.	1.3 CY

STA 806+01.00

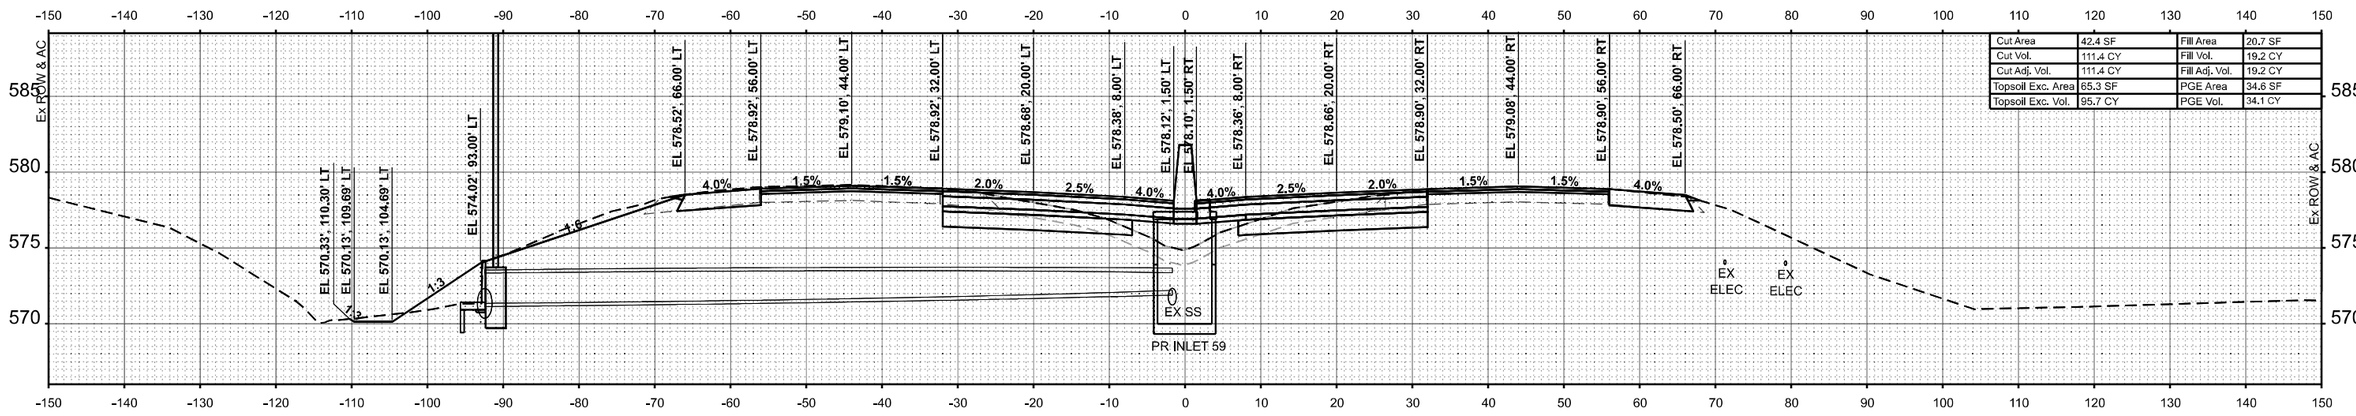

Cut Area	42.4 SF	Fill Area	20.7 SF
Cut Vol.	111.4 CY	Fill Vol.	19.2 CY
Cut Adj. Vol.	111.4 CY	Fill Adj. Vol.	19.2 CY
Topsoil Exc. Area	65.3 SF	PGE Area	34.6 SF
Topsoil Exc. Vol.	95.7 CY	PGE Vol.	34.1 CY

STA 806+00.00

FINAL SURVEY		BY	DATE
NOTE BOOK	SURVEYED		
NO.	PLOTTED		
	TEMPLATE		
	AREAS		
	AREAS CHECKED		

ORIGINAL SURVEY			
NOTE BOOK	SURVEYED		
NO.	PLOTTED		
	TEMPLATE		
	AREAS		
	AREAS CHECKED		

MODEL: MAWEST - 806+00.00
FILE NAME: C:\Users\jmartin\OneDrive - Farnsworth Group, Inc\Desktop\Working Project Files\64\DGN\D8786K7-AutoVue WideAdjgn

Farnsworth GROUP

USER NAME = jmartin	DESIGNED -	JJO	REVISED -		
	DRAWN -	JRM	REVISED -		
PLOT SCALE = 0.16666633 ' / In.	CHECKED -	ERB	REVISED -		
PLOT DATE = 10/16/2024	DATE -	10/15/2024	REVISED -		


STATE OF ILLINOIS
DEPARTMENT OF TRANSPORTATION

F.A.I. ROUTE 64 (I–64)
CROSS SECTIONS

SCALE: 1:10H / 1:5V | SHEET 84 OF 151 SHEETS | STA. 806+01.00 | TO STA. 806+00.00


F.A.I. RTE.	SECTION	COUNTY	TOTAL SHEETS	SHEET NO.
64	82-7WRS-2	ST CLAIR	691	579
		CONTRACT NO. 76K74		
	ILLINOIS FED. AID PROJECT			

FINAL SURVEY		BY	DATE
	SURVEYED		
	PLOTTED		
NOTE BOOK	TEMPLATE		
	AREAS		
NO.	AREAS CHECKED		

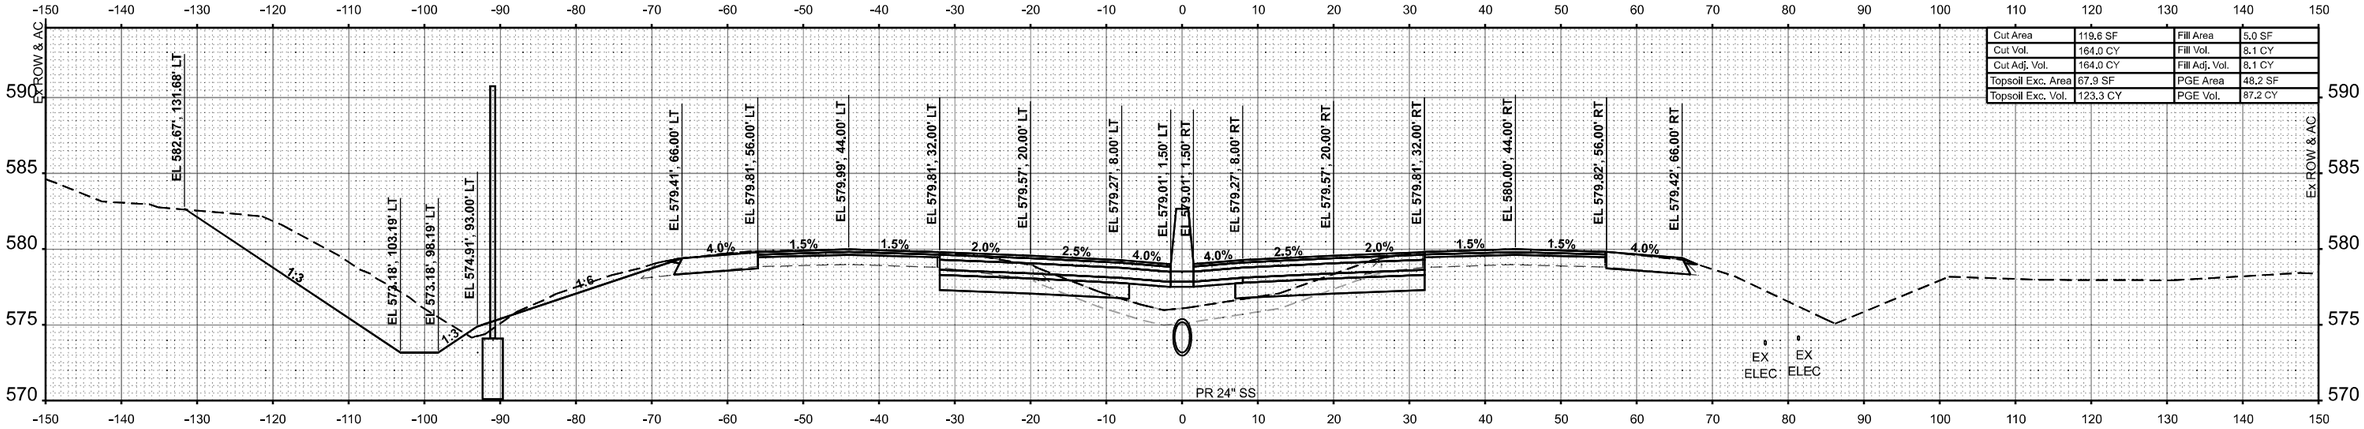

Cut Area	119.6 SF	Fill Area	5.0 SF
Cut Vol.	164.0 CY	Fill Vol.	8.1 CY
Cut Adj. Vol.	164.0 CY	Fill Adj. Vol.	8.1 CY
Topsoil Exc. Area	67.9 SF	PGE Area	48.2 SF
Topsoil Exc. Vol.	123.3 CY	PGE Vol.	87.2 CY

STA 807+50.00

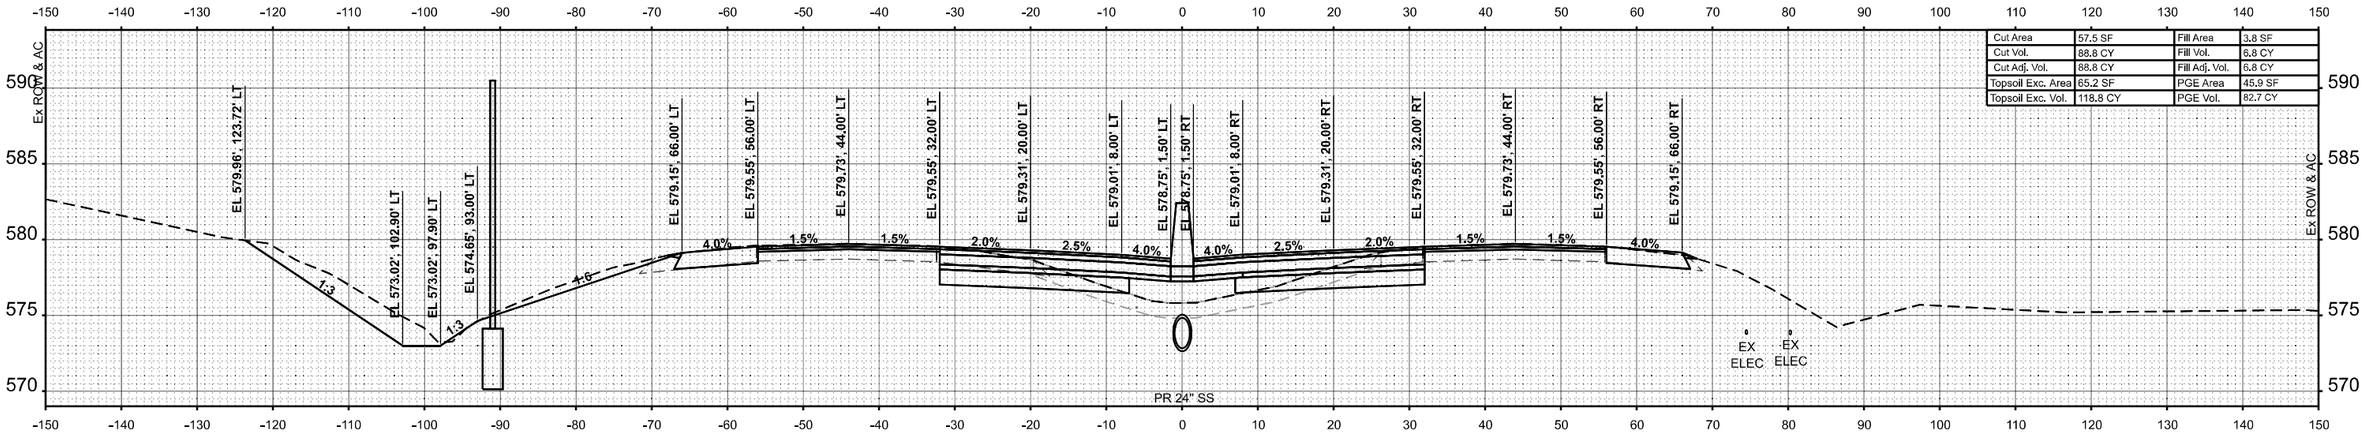

Cut Area	57.5 SF	Fill Area	3.8 SF
Cut Vol.	88.8 CY	Fill Vol.	6.8 CY
Cut Adj. Vol.	88.8 CY	Fill Adj. Vol.	6.8 CY
Topsoil Exc. Area	65.2 SF	PGE Area	45.9 SF
Topsoil Exc. Vol.	118.8 CY	PGE Vol.	82.7 CY

STA 807+00.00

ORIGINAL SURVEY		BY	DATE
	SURVEYED		
	PLOTTED		
NOTE BOOK	TEMPLATE		
	AREAS		
NO.	AREAS CHECKED		

MODEL: IRAWEST - 807+00.00
FILE NAME: C:\Users\jmarin\OneDrive - Farnsworth Group, Inc\Desktop\Working Project Files\64\DGN\D3787K7-InterNov Westb5.dgn

Farnsworth GROUP

USER NAME = jmarin	DESIGNED - JJO	REVISED -	
	DRAWN - JRM	REVISED -	
PLOT SCALE = 0.16666633 ' / In.	CHECKED - ERB	REVISED -	
PLOT DATE = 10/16/2024	DATE - 10/15/2024	REVISED -	


STATE OF ILLINOIS
DEPARTMENT OF TRANSPORTATION

F.A.I. ROUTE 64 (I–64)
CROSS SECTIONS

SCALE: 1:10H / 1:5V | SHEET 85 OF 151 SHEETS | STA. 807+50.00 | TO STA. 807+00.00


F.A.I. RTE.	SECTION	COUNTY	TOTAL SHEETS	SHEET NO.
64	82-7WRS-2	ST CLAIR	691	580
		CONTRACT NO. 76K74		
		ILLINOIS	FED. AID PROJECT	

FINAL SURVEY		BY	DATE
	SURVEYED		
	PLOTTED		
NOTE BOOK	TEMPLATE		
	AREAS		
NO.	AREAS CHECKED		

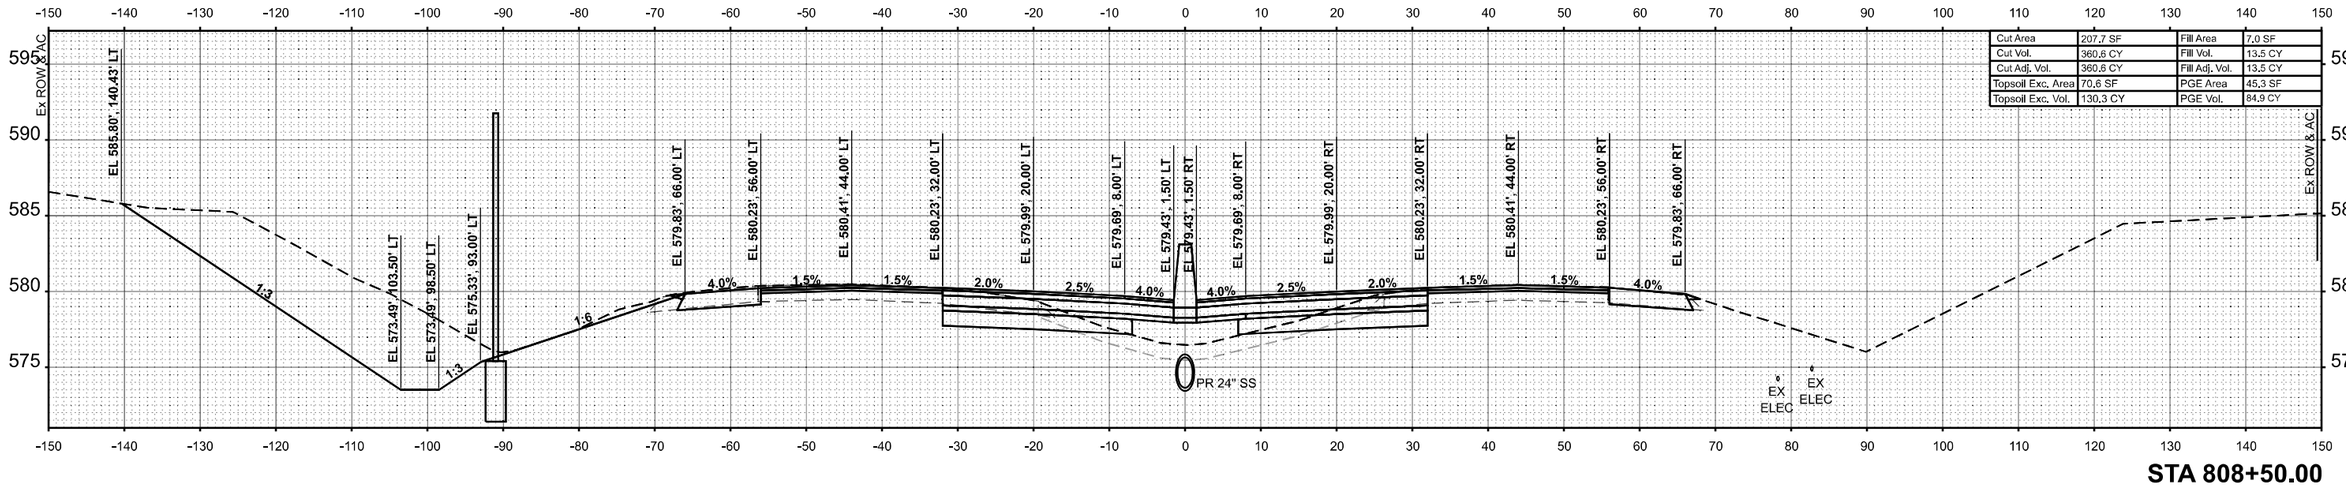

Cut Area	207,7 SF	Fill Area	7,0 SF
Cut Vol.	360,6 CY	Fill Vol.	13,5 CY
Cut Adj. Vol.	360,6 CY	Fill Adj. Vol.	13,5 CY
Topsoil Exc. Area	70,6 SF	PGE Area	45,3 SF
Topsoil Exc. Vol.	130,3 CY	PGE Vol.	84,9 CY

STA 808+50.00

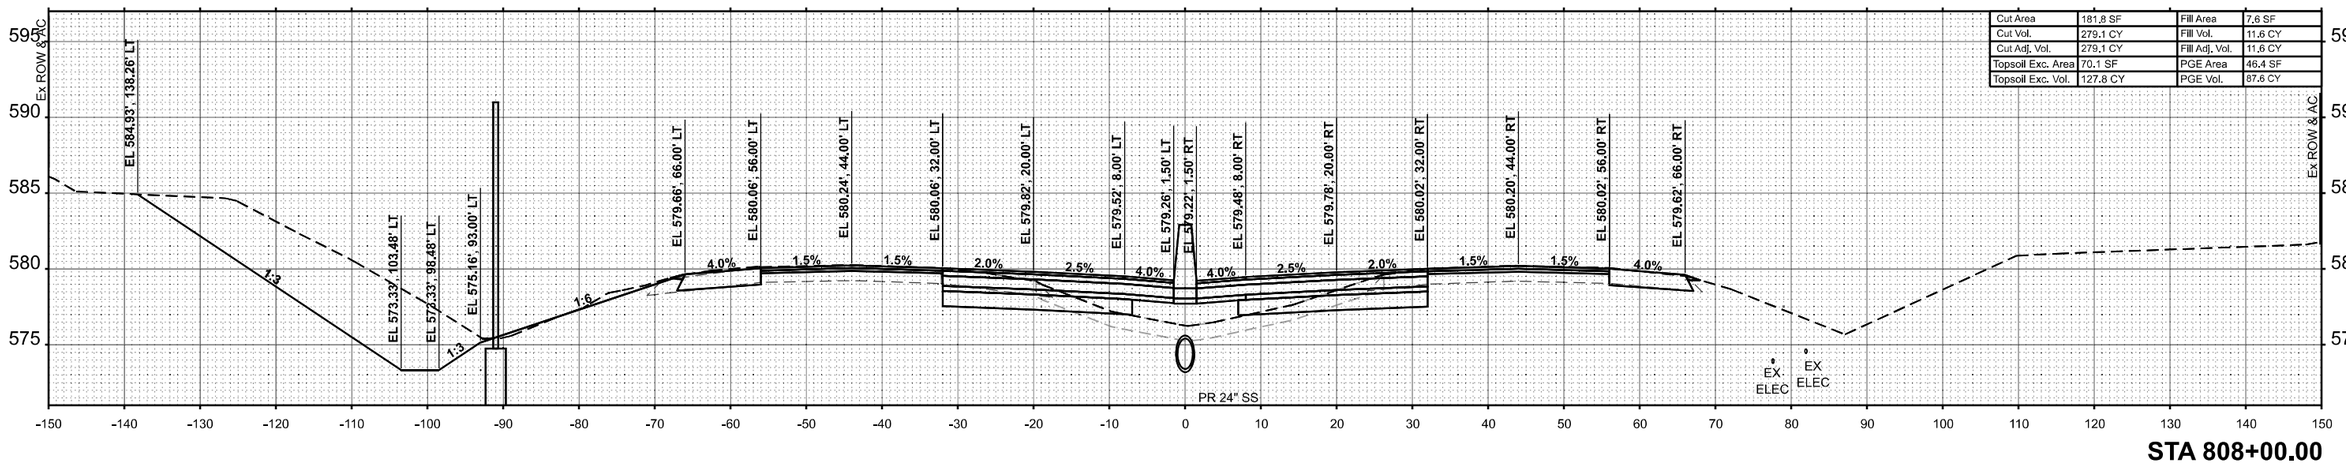

Cut Area	181,8 SF	Fill Area	7,6 SF
Cut Vol.	279,1 CY	Fill Vol.	11,6 CY
Cut Adj. Vol.	279,1 CY	Fill Adj. Vol.	11,6 CY
Topsoil Exc. Area	70,1 SF	PGE Area	46,4 SF
Topsoil Exc. Vol.	127,8 CY	PGE Vol.	87,6 CY

STA 808+00.00

ORIGINAL SURVEY		BY	DATE
	SURVEYED		
	PLOTTED		
NOTE BOOK	TEMPLATE		
	AREAS		
NO.	AREAS CHECKED		

MODEL: MWEST - 808+00.00
FILE NAME: C:\Users\jmartin\OneDrive - Farnsworth Group, Inc\Desktop\Working Project Files\64\DGN\D576674-sht-hor-Xs-WideS.dgn

Farnsworth GROUP

USER NAME = jmartin	DESIGNED - JJO	REVISED -	
	DRAWN - JRM	REVISED -	
PLOT SCALE = 0.16666633 ' / in.	CHECKED - ERB	REVISED -	
PLOT DATE = 10/16/2024	DATE - 10/15/2024	REVISED -	


STATE OF ILLINOIS
DEPARTMENT OF TRANSPORTATION

F.A.I. ROUTE 64 (I–64)
CROSS SECTIONS

SCALE: 1:10H / 1:5V | SHEET 86 OF 151 SHEETS | STA. 808+00.00 | TO STA. 808+50.00

F.A.I. RTE.	SECTION	COUNTY	TOTAL SHEETS	SHEET NO.
64	82-7WRS-2	ST CLAIR	691	581
		CONTRACT NO. 76K74		
	ILLINOIS	FED. AID PROJECT		


FINAL SURVEY	BY	DATE
SURVEYED		
PLOTTED		
NOTE BOOK	TEMPLATE	
NO.	AREAS	
	AREAS CHECKED	

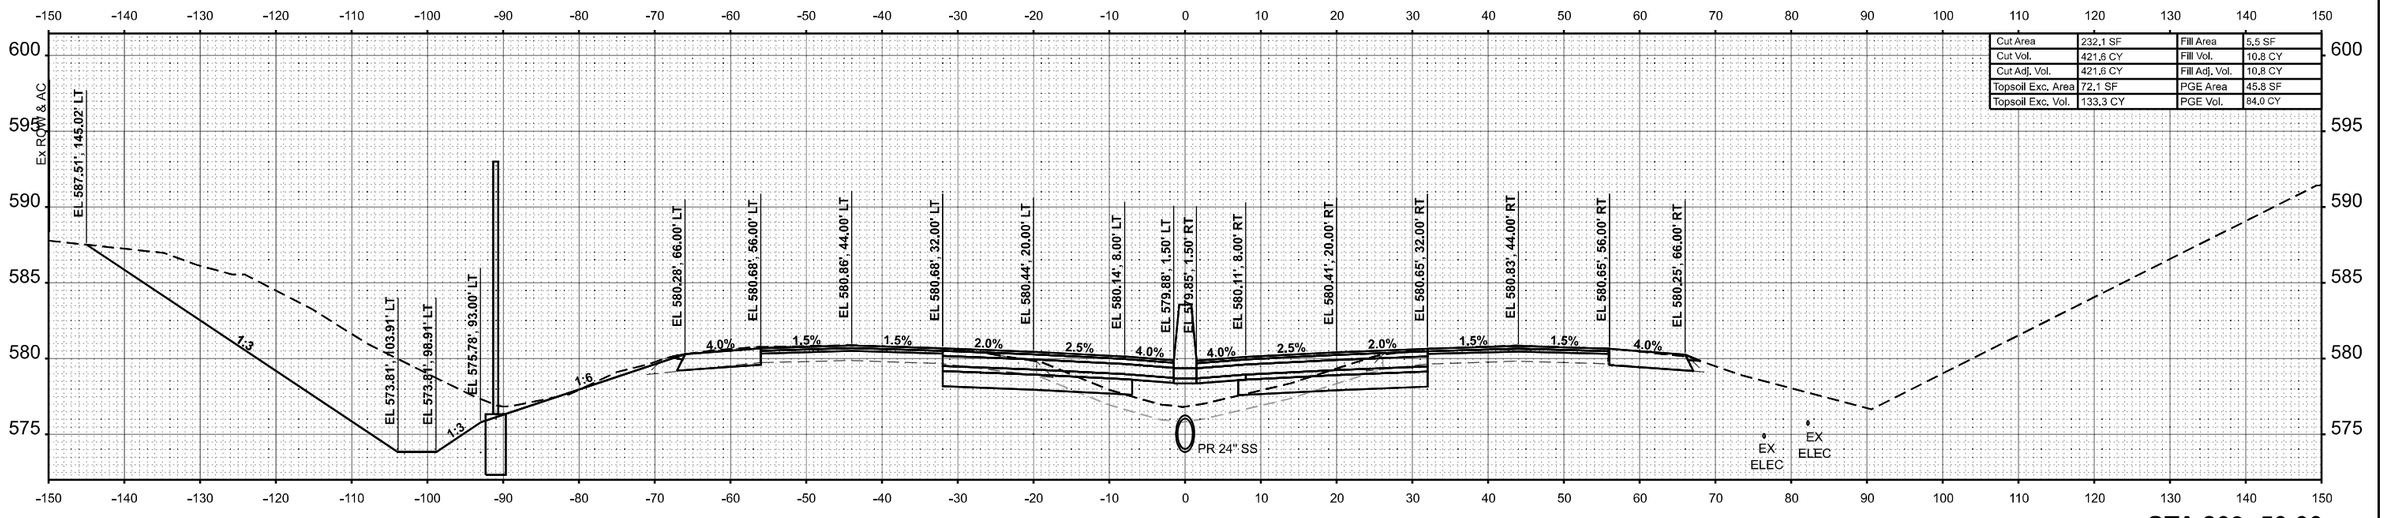

Cut Area	232.1 SF	Fill Area	5.5 SF
Cut Vol.	421.6 CY	Fill Vol.	10.8 CY
Cut Adj. Vol.	421.6 CY	Fill Adj. Vol.	10.8 CY
Topsoil Exc. Area	72.1 SF	PGE Area	45.8 SF
Topsoil Exc. Vol.	133.3 CY	PGE Vol.	84.0 CY

STA 809+50.00

ORIGINAL SURVEY	BY	DATE
SURVEYED		
PLOTTED		
NOTE BOOK	TEMPLATE	
NO.	AREAS	
	AREAS CHECKED	

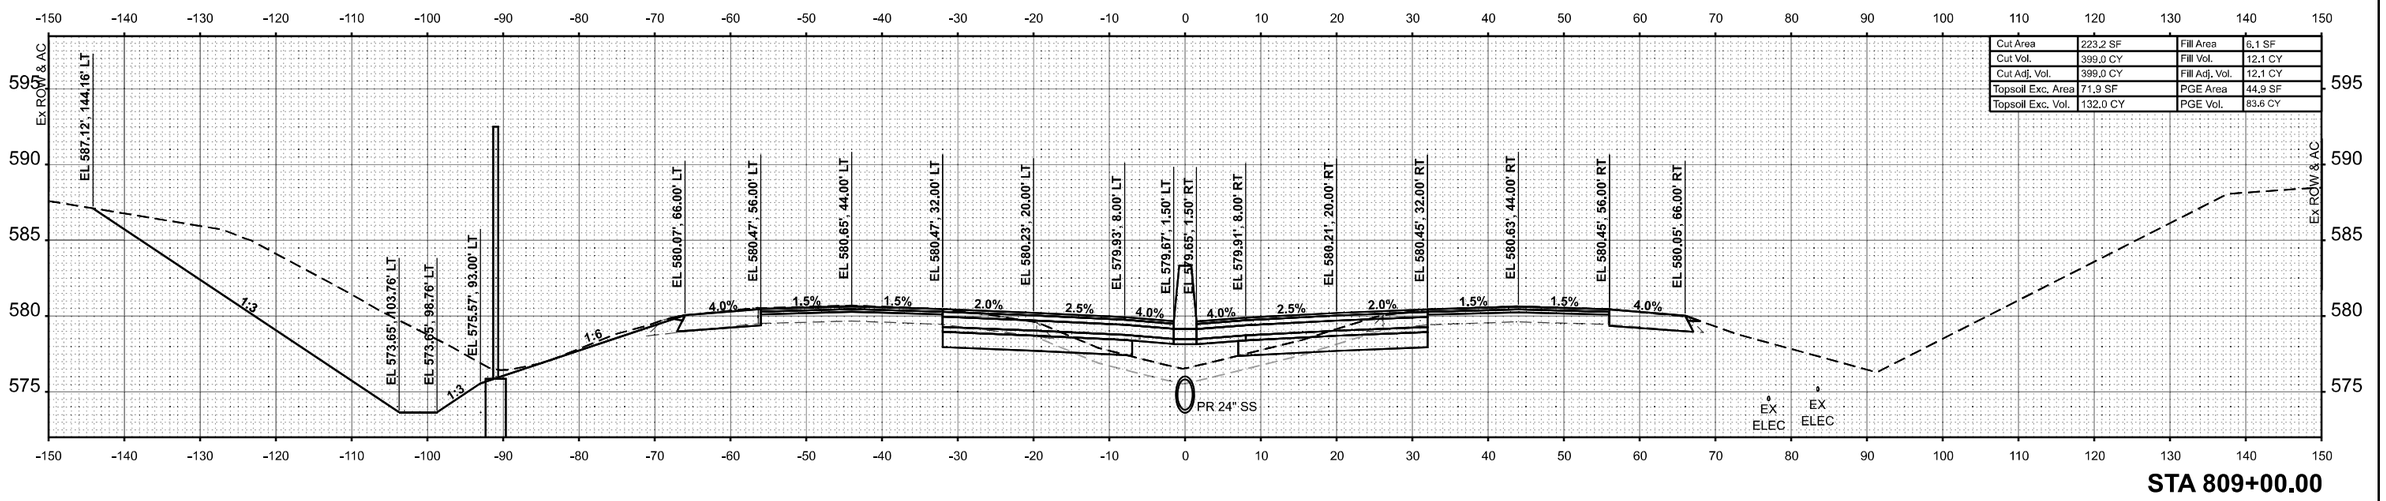

Cut Area	223.2 SF	Fill Area	6.1 SF
Cut Vol.	399.0 CY	Fill Vol.	12.1 CY
Cut Adj. Vol.	399.0 CY	Fill Adj. Vol.	12.1 CY
Topsoil Exc. Area	71.9 SF	PGE Area	44.9 SF
Topsoil Exc. Vol.	132.0 CY	PGE Vol.	83.6 CY

STA 809+00.00

MODEL: MWEST - 809+00.00
FILE NAME: C:\Users\jmarin\OneDrive - Farnsworth Group, Inc\Desktop\Working Project Files\64\D63\D63767\4-edit\Xsc Work5.dgn

Farnsworth GROUP

USER NAME = jmarin	DESIGNED - JJO	REVISED -			
	DRAWN - JRM	REVISED -			
PLOT SCALE = 0.16666633 ' / In.	CHECKED - ERB	REVISED -			
PLOT DATE = 10/16/2024	DATE - 10/15/2024	REVISED -			


STATE OF ILLINOIS
DEPARTMENT OF TRANSPORTATION

F.A.I. ROUTE 64 (I-64)
CROSS SECTIONS

SCALE: 1:10H / 1:5V | SHEET 87 OF 151 SHEETS | STA. 809+00.00 | TO STA. 809+50.00


F.A.I. RTE.	SECTION	COUNTY	TOTAL SHEETS	SHEET NO.
64	82-7WRS-2	ST CLAIR	691	582
		CONTRACT NO. 76K74		
	ILLINOIS	FED. AID PROJECT		

FINAL SURVEY		BY	DATE
	SURVEYED		
	PLOTTED		
NOTE BOOK	TEMPLATE		
	AREAS		
NO.	AREAS CHECKED		

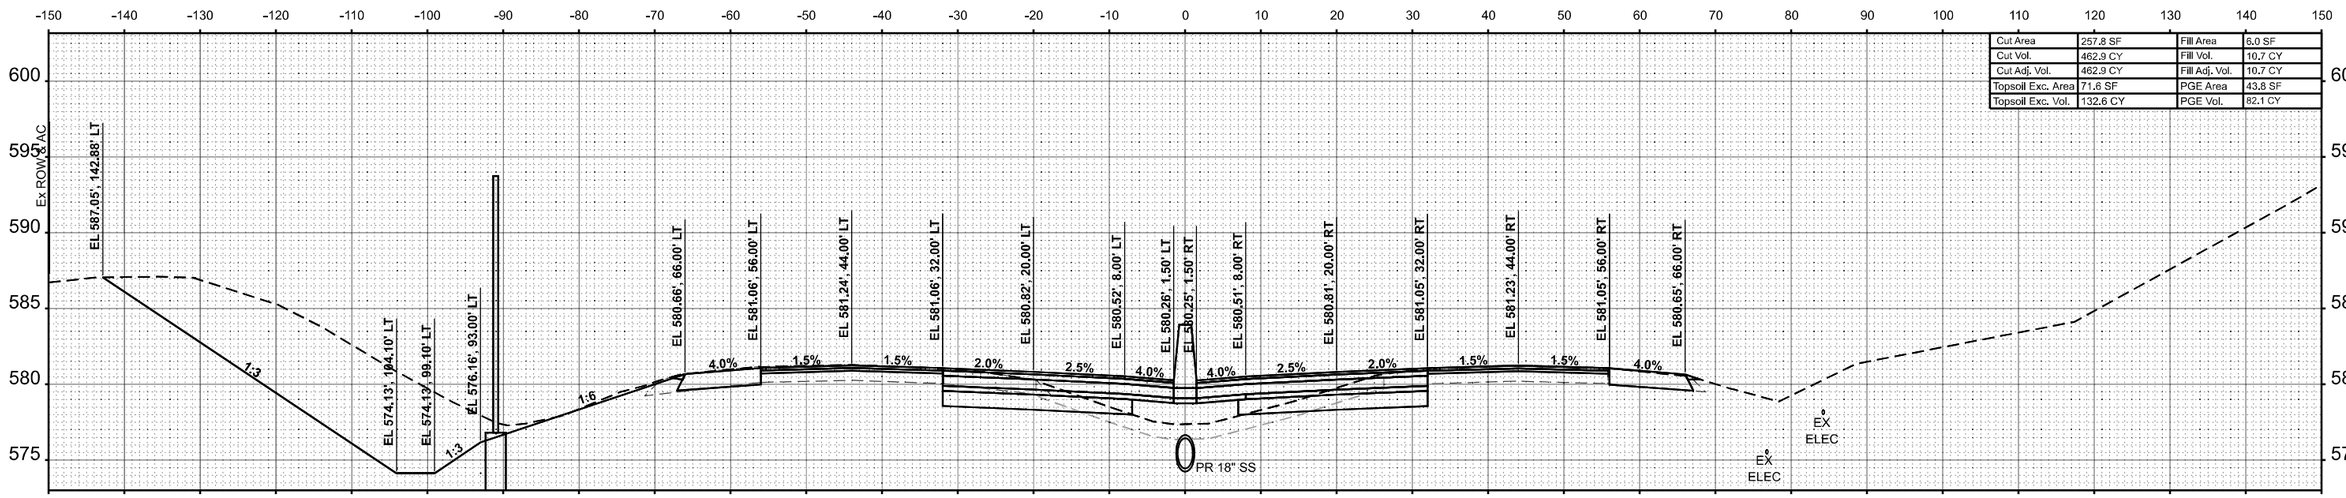

Cut Area	257.8 SF	Fill Area	6.0 SF
Cut Vol.	462.9 CY	Fill Vol.	10.7 CY
Cut Adj. Vol.	462.9 CY	Fill Adj. Vol.	10.7 CY
Topsoil Exc. Area	71.6 SF	PGE Area	43.8 SF
Topsoil Exc. Vol.	132.6 CY	PGE Vol.	82.1 CY

STA 810+50.00

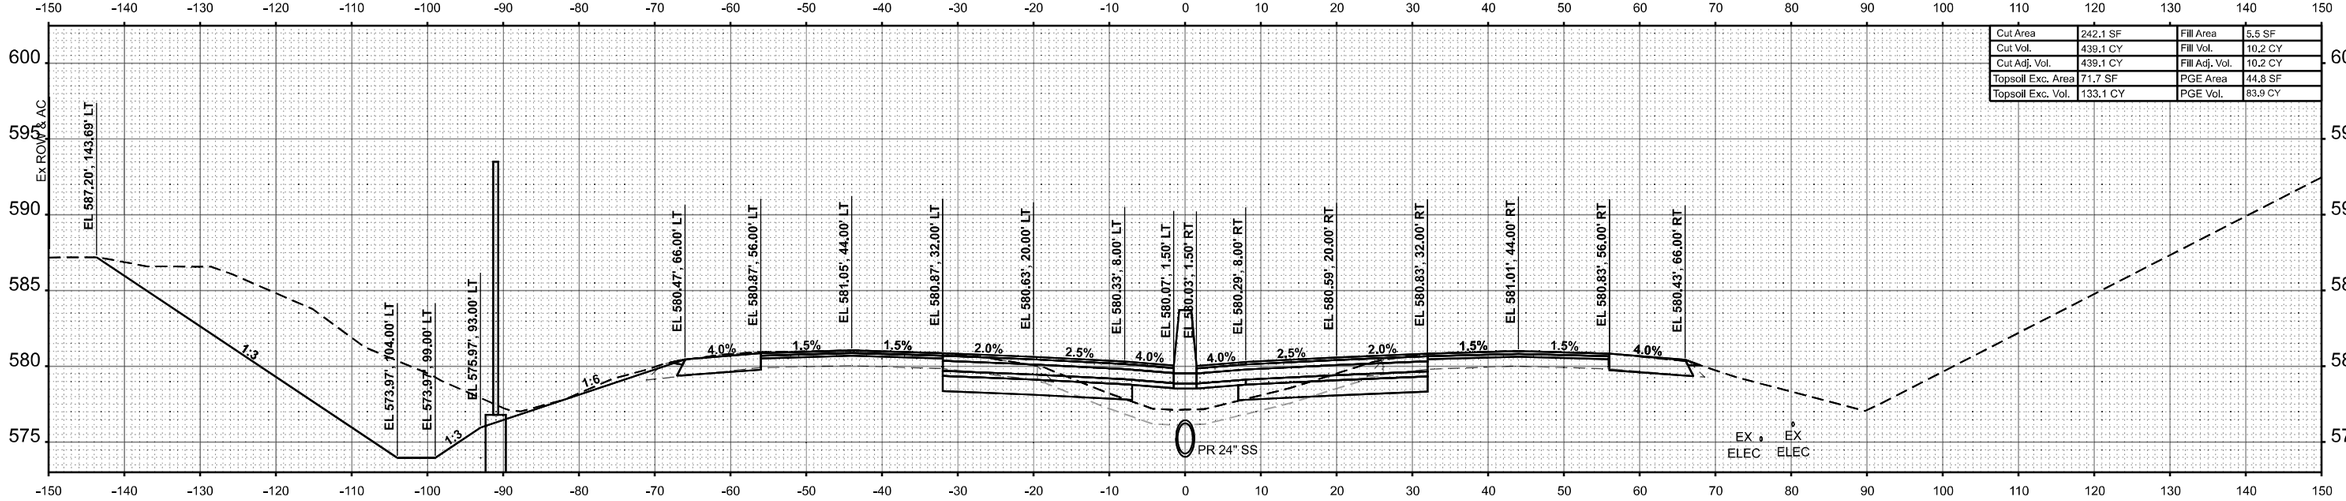

Cut Area	242.1 SF	Fill Area	5.5 SF
Cut Vol.	439.1 CY	Fill Vol.	10.2 CY
Cut Adj. Vol.	439.1 CY	Fill Adj. Vol.	10.2 CY
Topsoil Exc. Area	71.7 SF	PGE Area	44.8 SF
Topsoil Exc. Vol.	133.1 CY	PGE Vol.	83.9 CY

STA 810+00.00

ORIGINAL SURVEY		BY	DATE
	SURVEYED		
	PLOTTED		
NOTE BOOK	TEMPLATE		
	AREAS		
NO.	AREAS CHECKED		

MODEL: NEWEST - 810+00.00
FILE NAME: C:\Users\jmarlin\OneDrive - Farnsworth Group, Inc\Desktop\Working Project Files\64\DGN\D576K74-sht-Xsc Wide4.dgn

Farnsworth GROUP

USER NAME = jmarlin		DESIGNED -	JJO	REVISED -	
		DRAWN -	JRM	REVISED -	
PLOT SCALE = 0.16666633 ' / In.		CHECKED -	ERB	REVISED -	
PLOT DATE = 10/16/2024		DATE -	10/15/2024	REVISED -	


STATE OF ILLINOIS
DEPARTMENT OF TRANSPORTATION

F.A.I. ROUTE 64 (I–64)
CROSS SECTIONS

SCALE: 1:10H / 1:5V | SHEET 88 OF 151 SHEETS | STA. 810+00.00 | TO STA. 810+50.00

F.A.I. RTE.	SECTION	COUNTY	TOTAL SHEETS	SHEET NO.
64	82-7WRS-2	ST CLAIR	691	583
		CONTRACT NO. 76K74		
	ILLINOIS	FED. AID PROJECT		


FINAL SURVEY		BY	DATE
	SURVEYED		
	PLOTTED		
NOTE BOOK	TEMPLATE		
	AREAS		
NO.	AREAS CHECKED		

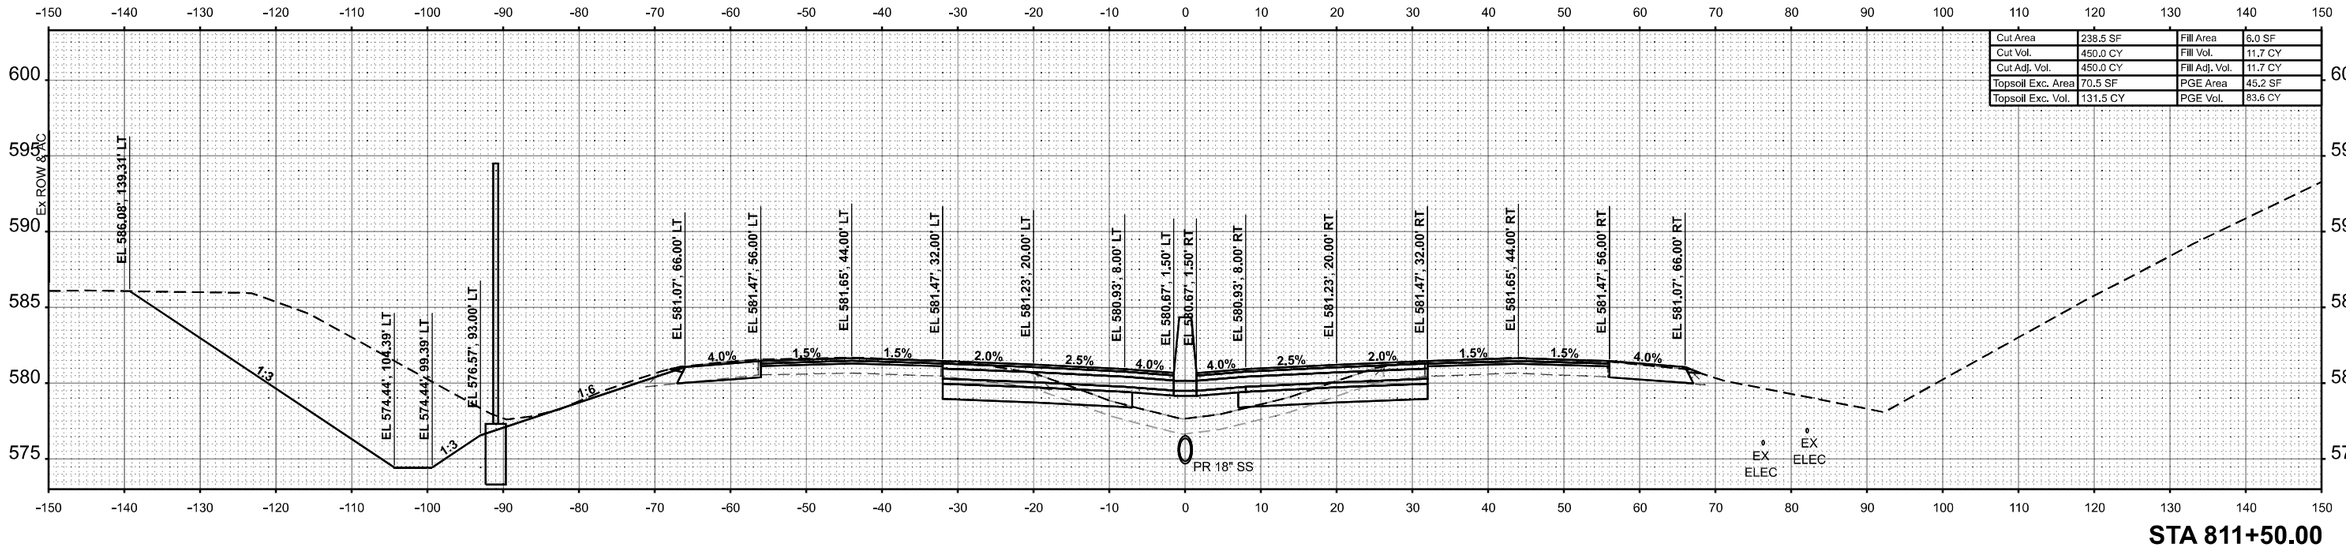

Cut Area	238.5 SF	Fill Area	6.0 SF
Cut Vol.	450.0 CY	Fill Vol.	11.7 CY
Cut Adj. Vol.	450.0 CY	Fill Adj. Vol.	11.7 CY
Topsoil Exc. Area	70.5 SF	PGE Area	45.2 SF
Topsoil Exc. Vol.	131.5 CY	PGE Vol.	83.6 CY

STA 811+50.00

ORIGINAL SURVEY		BY	DATE
	SURVEYED		
	PLOTTED		
NOTE BOOK	TEMPLATE		
	AREAS		
NO.	AREAS CHECKED		

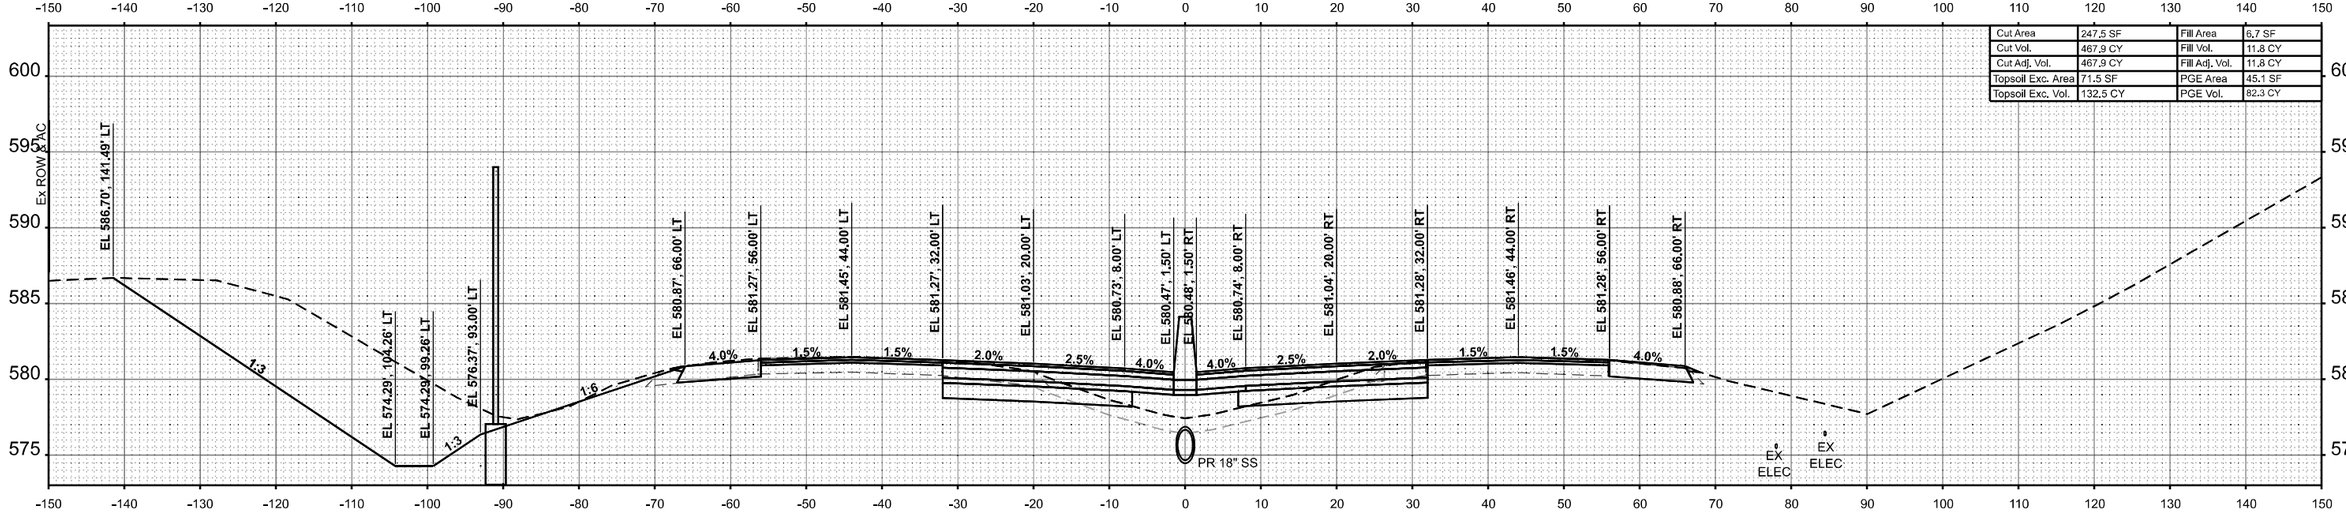

Cut Area	247.5 SF	Fill Area	6.7 SF
Cut Vol.	467.9 CY	Fill Vol.	11.8 CY
Cut Adj. Vol.	467.9 CY	Fill Adj. Vol.	11.8 CY
Topsoil Exc. Area	71.5 SF	PGE Area	45.1 SF
Topsoil Exc. Vol.	132.5 CY	PGE Vol.	82.3 CY

STA 811+00.00

MODEL: NHWEST - 811+00.00
FILE NAME: C:\Users\jmartin\OneDrive - Farnsworth Group, Inc\Desktop\Working in Project Files\64\DGN\D078K74-AeboXoc Wide5.dgn

Farnsworth GROUP


USER NAME = jmartin		DESIGNED -	JJO	REVISED -	
		DRAWN -	JRM	REVISED -	
PLOT SCALE = 0.16666633 ' / In.		CHECKED -	ERB	REVISED -	
PLOT DATE = 10/16/2024		DATE -	10/15/2024	REVISED -	

STATE OF ILLINOIS
DEPARTMENT OF TRANSPORTATION

F.A.I. ROUTE 64 (I–64)
CROSS SECTIONS

SCALE: 1:10H / 1:5V | SHEET 89 OF 151 SHEETS | STA. 811+00.00 | TO STA. 811+50.00

F.A.I. RTE.	SECTION	COUNTY	TOTAL SHEETS	SHEET NO.
64	82-7WRS-2	ST CLAIR	691	584
		CONTRACT NO. 76K74		
	ILLINOIS	FED. AID PROJECT		

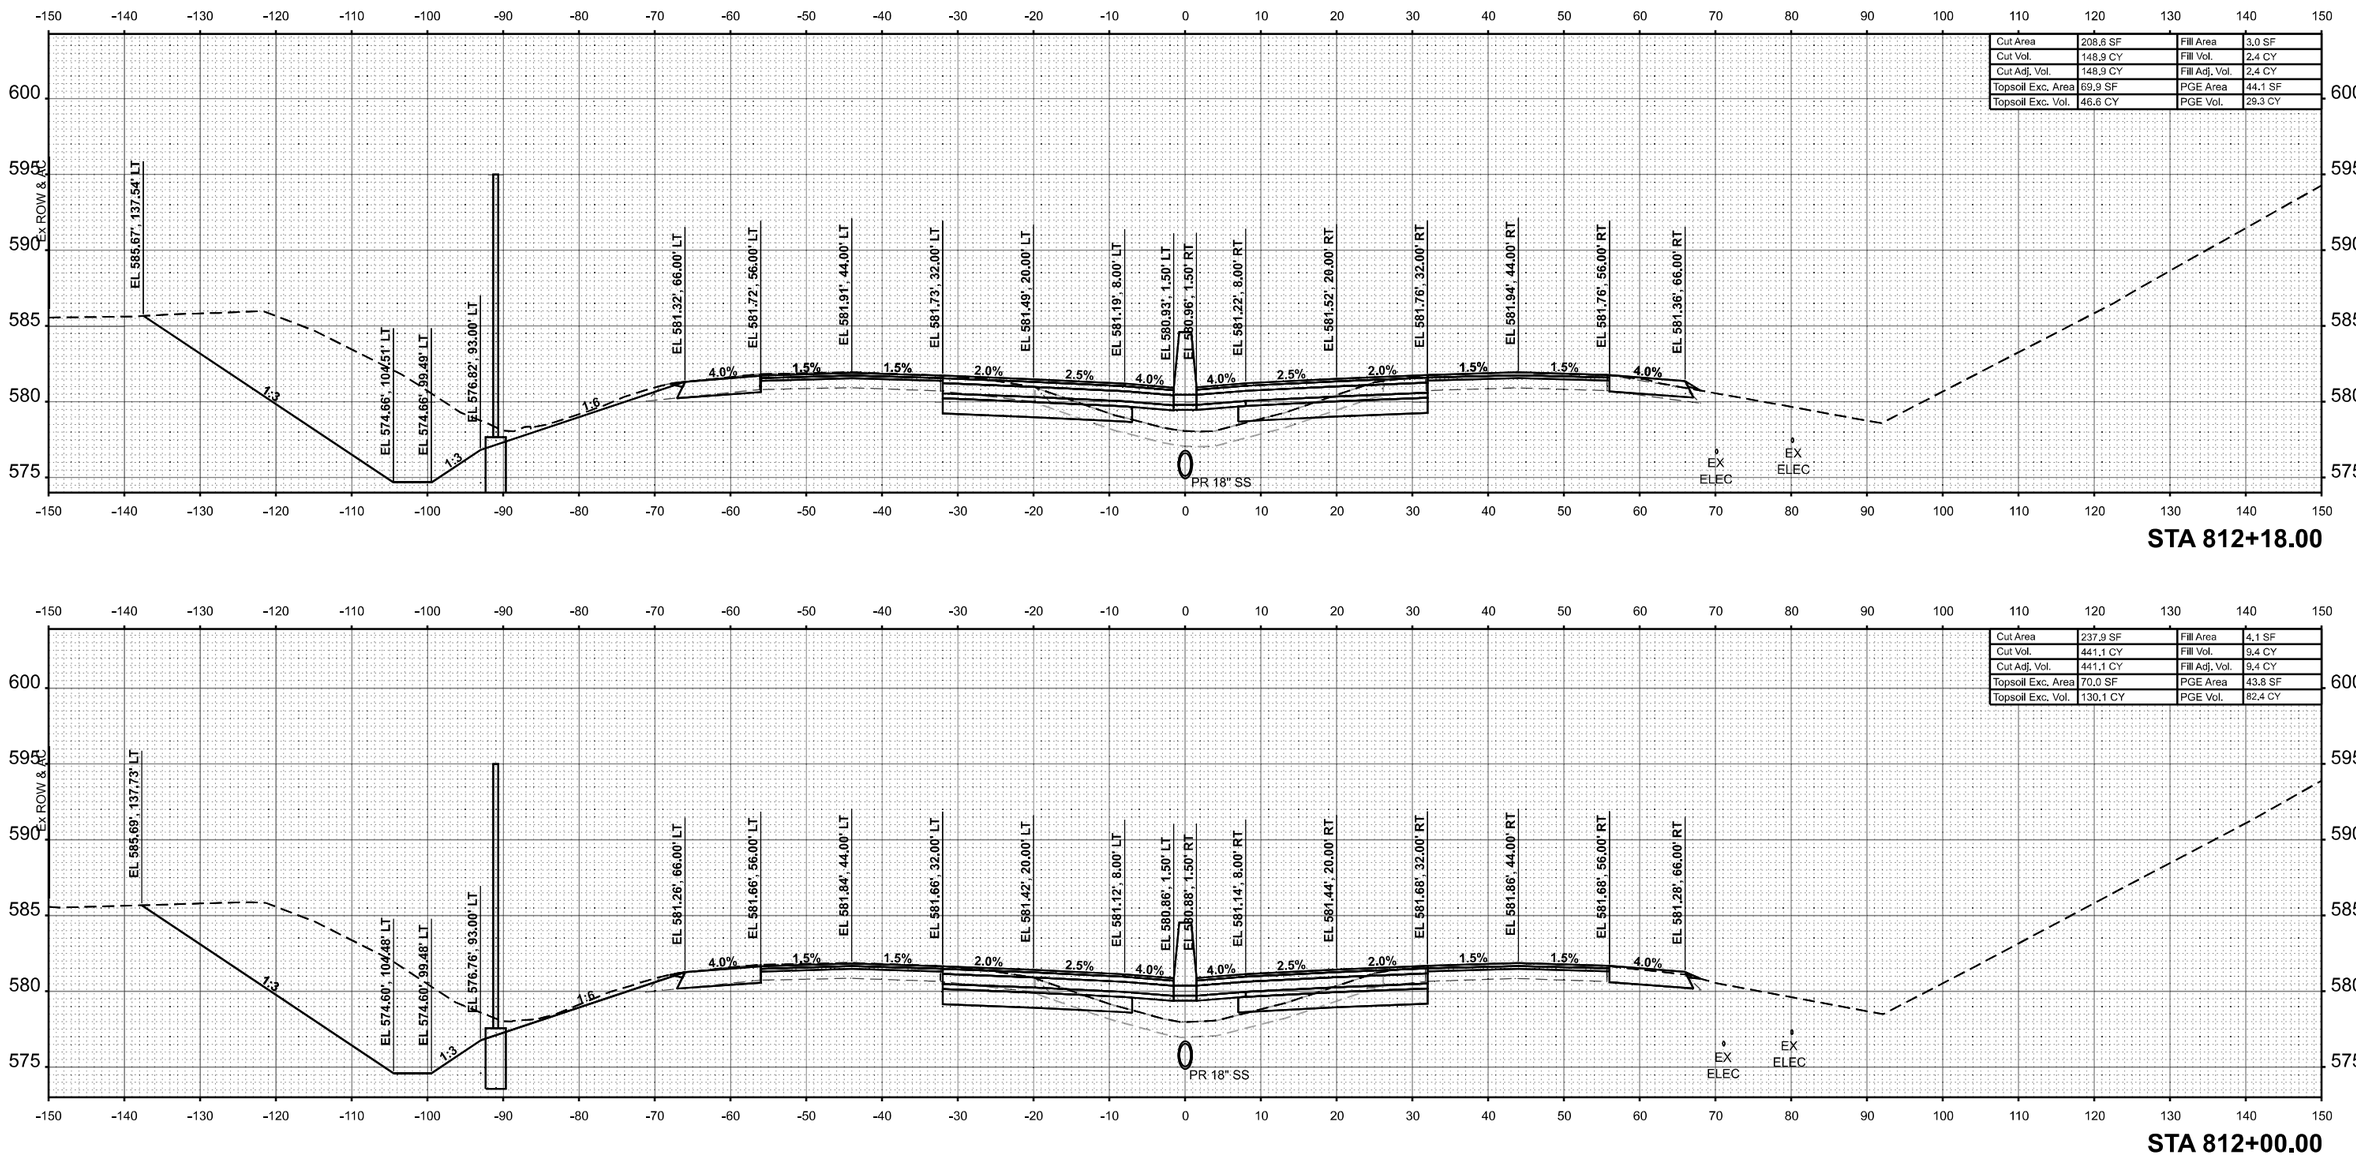

FINAL SURVEY	BY	DATE
SURVEYED		
PLOTTED		
NOTE BOOK	TEMPLATE	
NO.	AREAS	
	AREAS CHECKED	

ORIGINAL SURVEY	BY	DATE
SURVEYED		
PLOTTED		
NOTE BOOK	TEMPLATE	
NO.	AREAS	
	AREAS CHECKED	

MODEL: IM4WEST - 612+00.00
FILE NAME: C:\Users\jmarlin\OneDrive - Farnsworth Group, Inc\Desktop\Working Project Files\4-6\DGN\D3678K7-tech-Xs-Mainline-Sign

Farnsworth GROUP

USER NAME = jmarlin	DESIGNED - JJO	REVISED -	
	DRAWN - JRM	REVISED -	
PLOT SCALE = 0.16666633 ' / In.	CHECKED - ERB	REVISED -	
PLOT DATE = 10/16/2024	DATE - 10/15/2024	REVISED -	


STATE OF ILLINOIS
DEPARTMENT OF TRANSPORTATION

F.A.I. ROUTE 64 (I-64)
CROSS SECTIONS

SCALE: 1:10H / 1:5V | SHEET 90 OF 151 SHEETS | STA. 812+00.00 | TO STA. 812+18.00


F.A.I. RTE.	SECTION	COUNTY	TOTAL SHEETS	SHEET NO.
64	82-7WRS-2	ST CLAIR	691	585
		CONTRACT NO. 76K74		
	ILLINOIS	FED. AID PROJECT		

FINAL SURVEY	BY	DATE
NOTE BOOK	SURVEYED	
NO.	PLOTTED	
	TEMPLATE	
	AREAS	
	AREAS CHECKED	

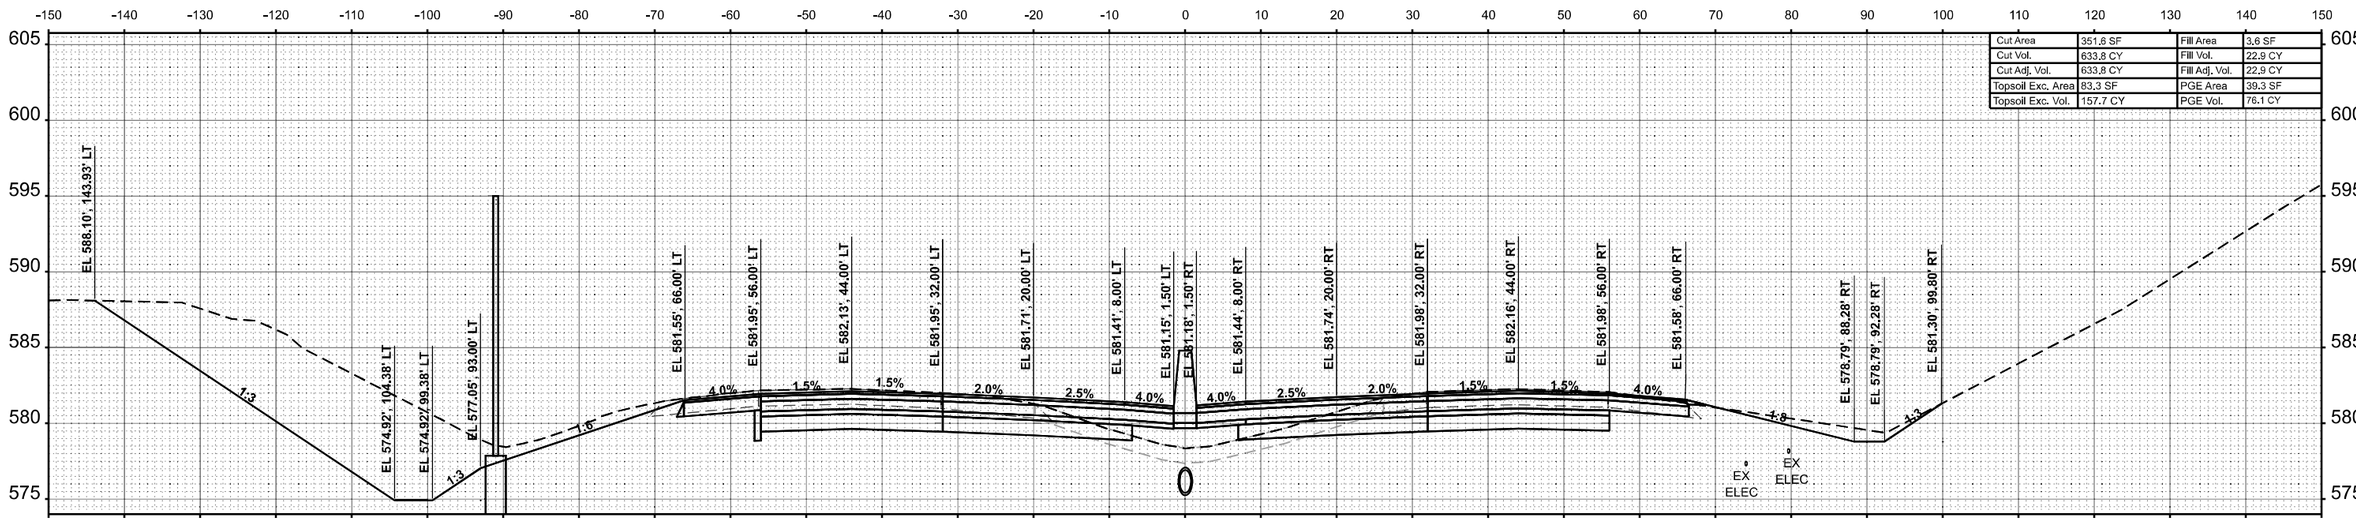

Cut Area	351.6 SF	Fill Area	3.6 SF
Cut Vol.	633.8 CY	Fill Vol.	22.9 CY
Cut Adj. Vol.	633.8 CY	Fill Adj. Vol.	22.9 CY
Topsoil Exc. Area	83.3 SF	PGE Area	39.3 SF
Topsoil Exc. Vol.	157.7 CY	PGE Vol.	76.1 CY

STA 813+00.00

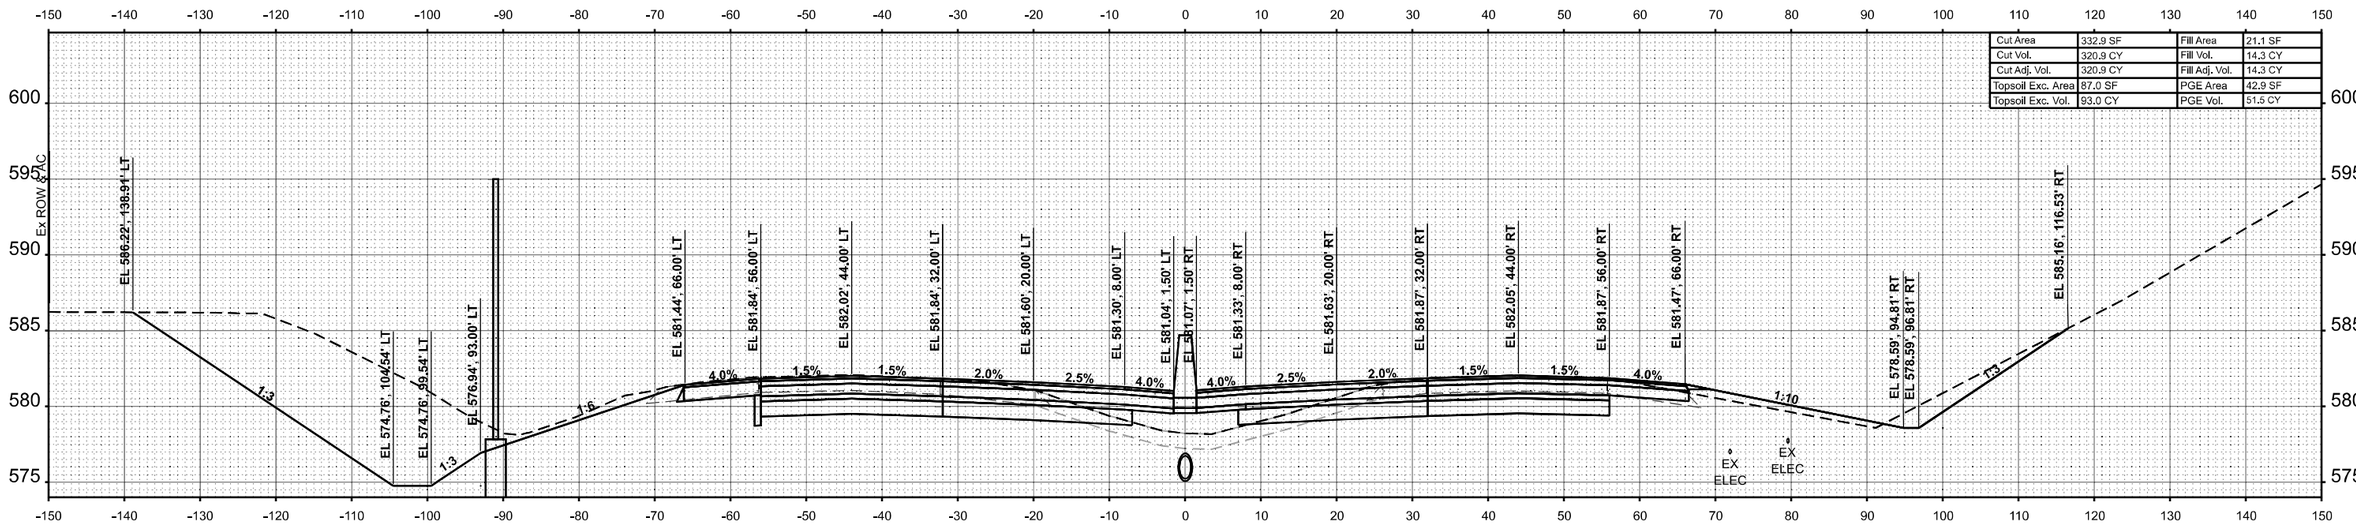

Cut Area	332.9 SF	Fill Area	21.1 SF
Cut Vol.	320.9 CY	Fill Vol.	14.3 CY
Cut Adj. Vol.	320.9 CY	Fill Adj. Vol.	14.3 CY
Topsoil Exc. Area	87.0 SF	PGE Area	42.9 SF
Topsoil Exc. Vol.	93.0 CY	PGE Vol.	51.5 CY

STA 812+50.00

ORIGINAL SURVEY	BY	DATE
NOTE BOOK	SURVEYED	
NO.	PLOTTED	
	TEMPLATE	
	AREAS	
	AREAS CHECKED	

MODEL: IM-WEST - 812+50.00
FILE NAME: C:\Users\martin\OneDrive - Farnsworth Group, Inc\Desktop\Working Project Files\64\DGN\D57K74-InterXsc WestC.dgn

Farnsworth GROUP

USER NAME = jmartin		DESIGNED -		REVISED -	
		DRAWN -		REVISED -	
PLOT SCALE = 0.16666633 ' / In.		CHECKED -	ERB	REVISED -	
PLOT DATE = 10/16/2024		DATE -	10/15/2024	REVISED -	


STATE OF ILLINOIS
DEPARTMENT OF TRANSPORTATION


F.A.I. ROUTE 64 (I–64)
CROSS SECTIONS

SCALE: 1:10H / 1:5V | SHEET 91 OF 151 SHEETS | STA. 812+50.00 | TO STA. 813+00.00

F.A.I. RTE.	SECTION	COUNTY	TOTAL SHEETS	SHEET NO.
64	82-7WRS-2	ST CLAIR	691	586
		CONTRACT NO. 76K74		
		ILLINOIS	FED. AID PROJECT	

FINAL SURVEY		BY	DATE
	SURVEYED		
	PLOTTED		
NOTE BOOK	TEMPLATE		
	AREAS		
NO.	AREAS CHECKED		

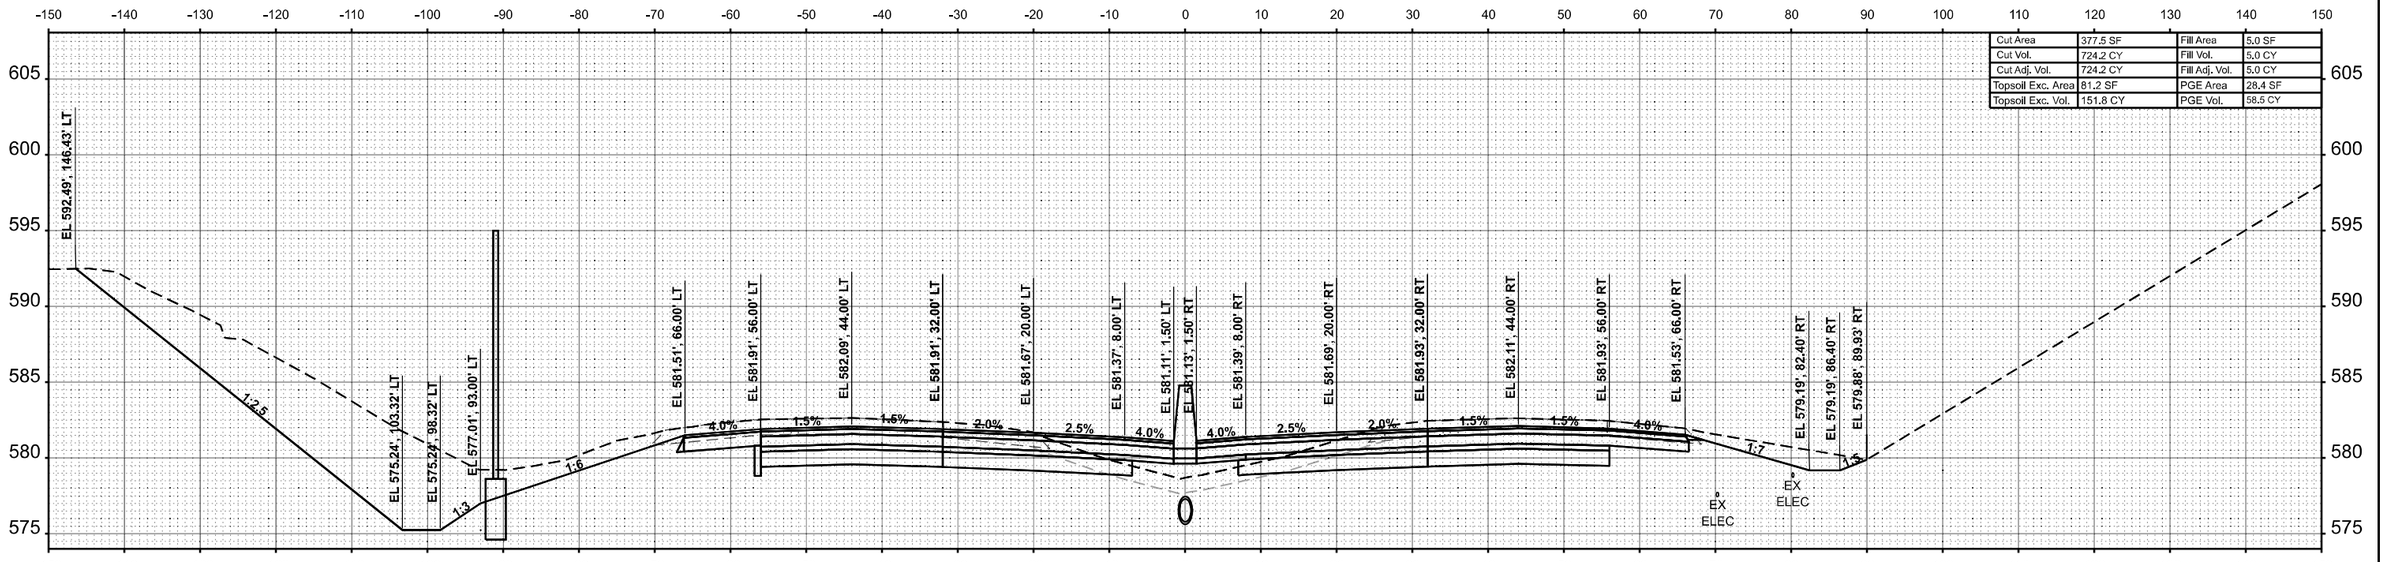

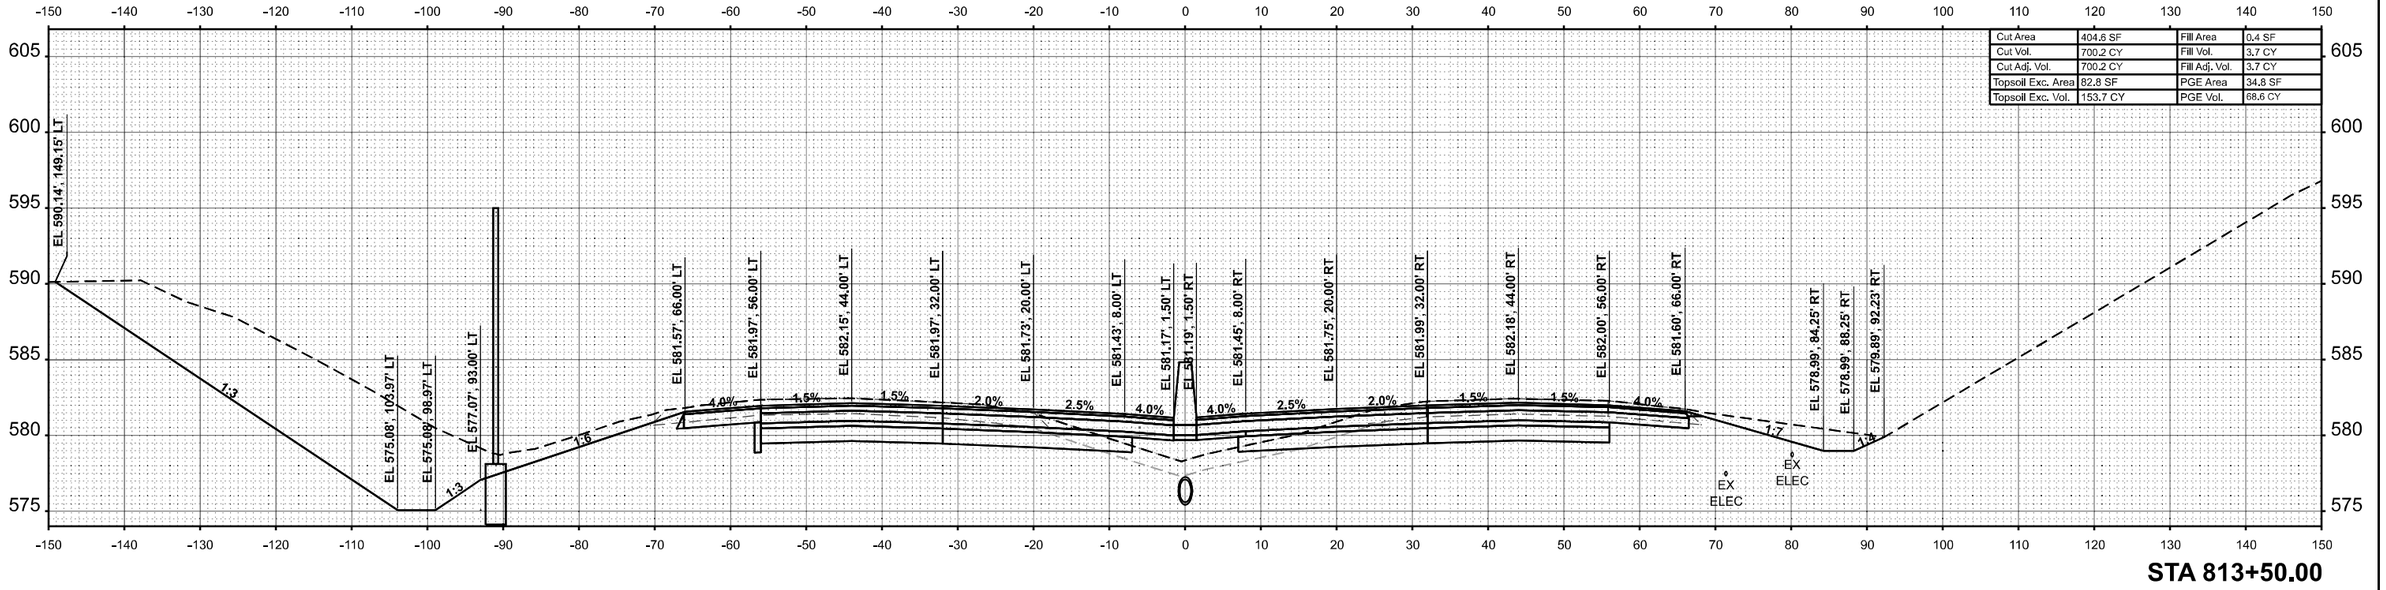

ORIGINAL SURVEY		BY	DATE
	SURVEYED		
	PLOTTED		
NOTE BOOK	TEMPLATE		
	AREAS		
NO.	AREAS CHECKED		

MODEL: IM4WEST - 813+50.00
FILE NAME: C:\Users\jmarlin\OneDrive - Farnsworth Group, Inc\Desktop\Working Project Files\64\DGN\397K7-eshxx-Vxx-Wxxx5x.dgn

Farnsworth GROUP

USER NAME = jmarlin		DESIGNED - JJO		REVISED -	
		DRAWN - JRM		REVISED -	
PLOT SCALE = 0.16666633 ' / In.		CHECKED - ERB		REVISED -	
PLOT DATE = 10/16/2024		DATE - 10/15/2024		REVISED -	


STATE OF ILLINOIS
DEPARTMENT OF TRANSPORTATION

F.A.I. ROUTE 64 (I–64)
CROSS SECTIONS

SCALE: 1:10H / 1:5V | SHEET 92 OF 151 SHEETS | STA. 813+50.00 | TO STA. 814+00.00


F.A.I. RTE.	SECTION	COUNTY	TOTAL SHEETS	SHEET NO.
64	82-7WRS-2	ST CLAIR	691	587
		CONTRACT NO. 76K74		
	ILLINOIS	FED. AID PROJECT		

Cut Area	550.9 SF	Fill Area	0.1 SF
Cut Vol.	623.1 CY	Fill Vol.	0.7 CY
Cut Adj. Vol.	623.1 CY	Fill Adj. Vol.	0.7 CY
Topsoil Exc. Area	81.0 SF	PGE Area	16.0 SF
Topsoil Exc. Vol.	100.0 CY	PGE Vol.	23.8 CY

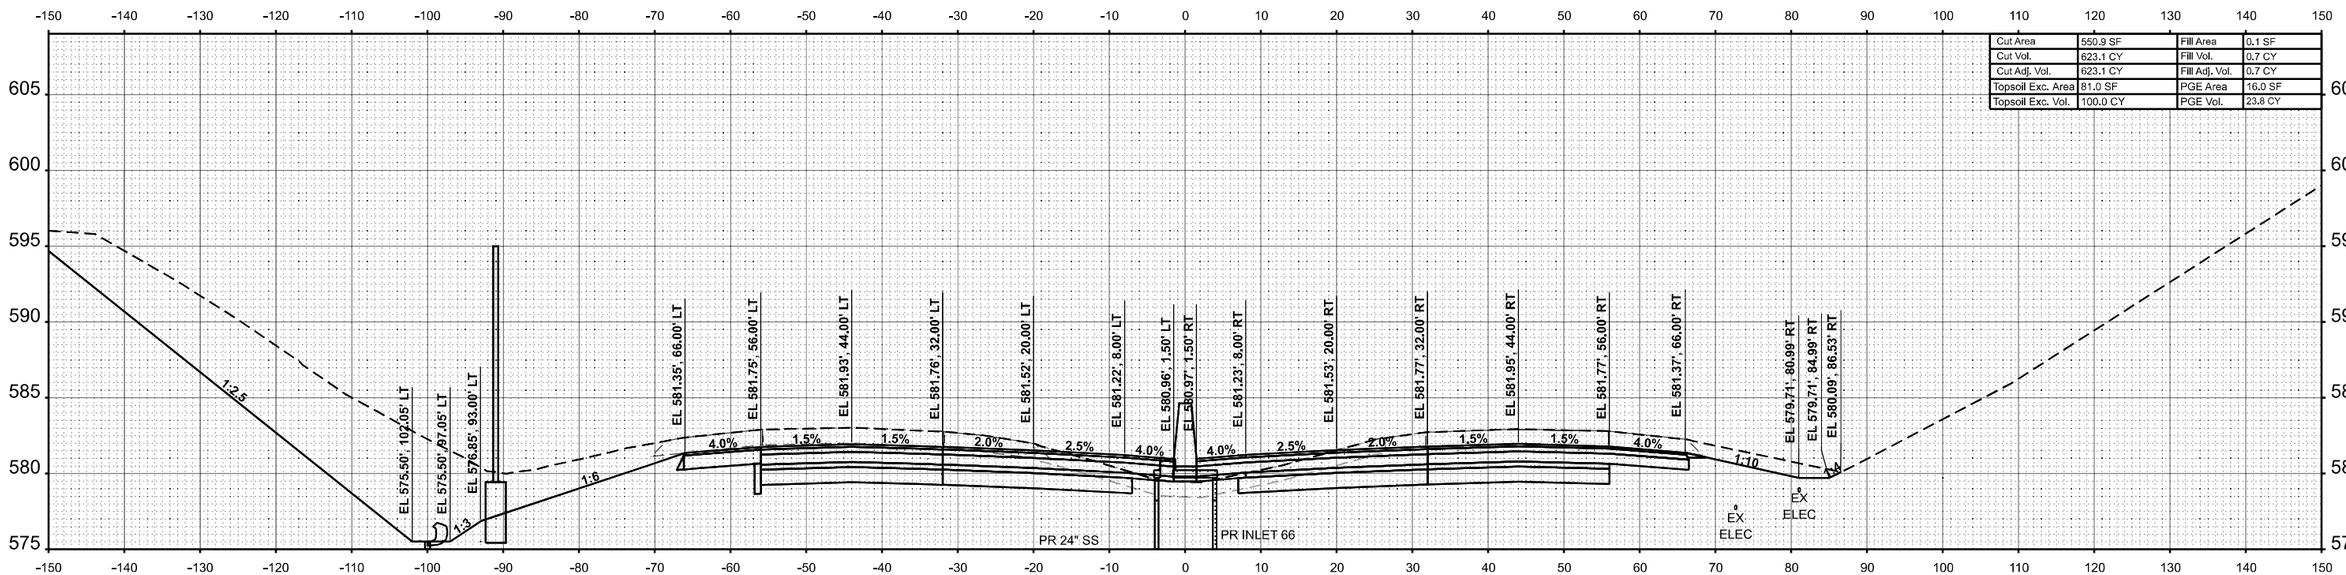

STA 814+83.21

Cut Area	462.2 SF	Fill Area	1.1 SF
Cut Vol.	777.5 CY	Fill Vol.	5.7 CY
Cut Adj. Vol.	777.5 CY	Fill Adj. Vol.	5.7 CY
Topsoil Exc. Area	81.6 SF	PGE Area	22.7 SF
Topsoil Exc. Vol.	150.8 CY	PGE Vol.	47.3 CY

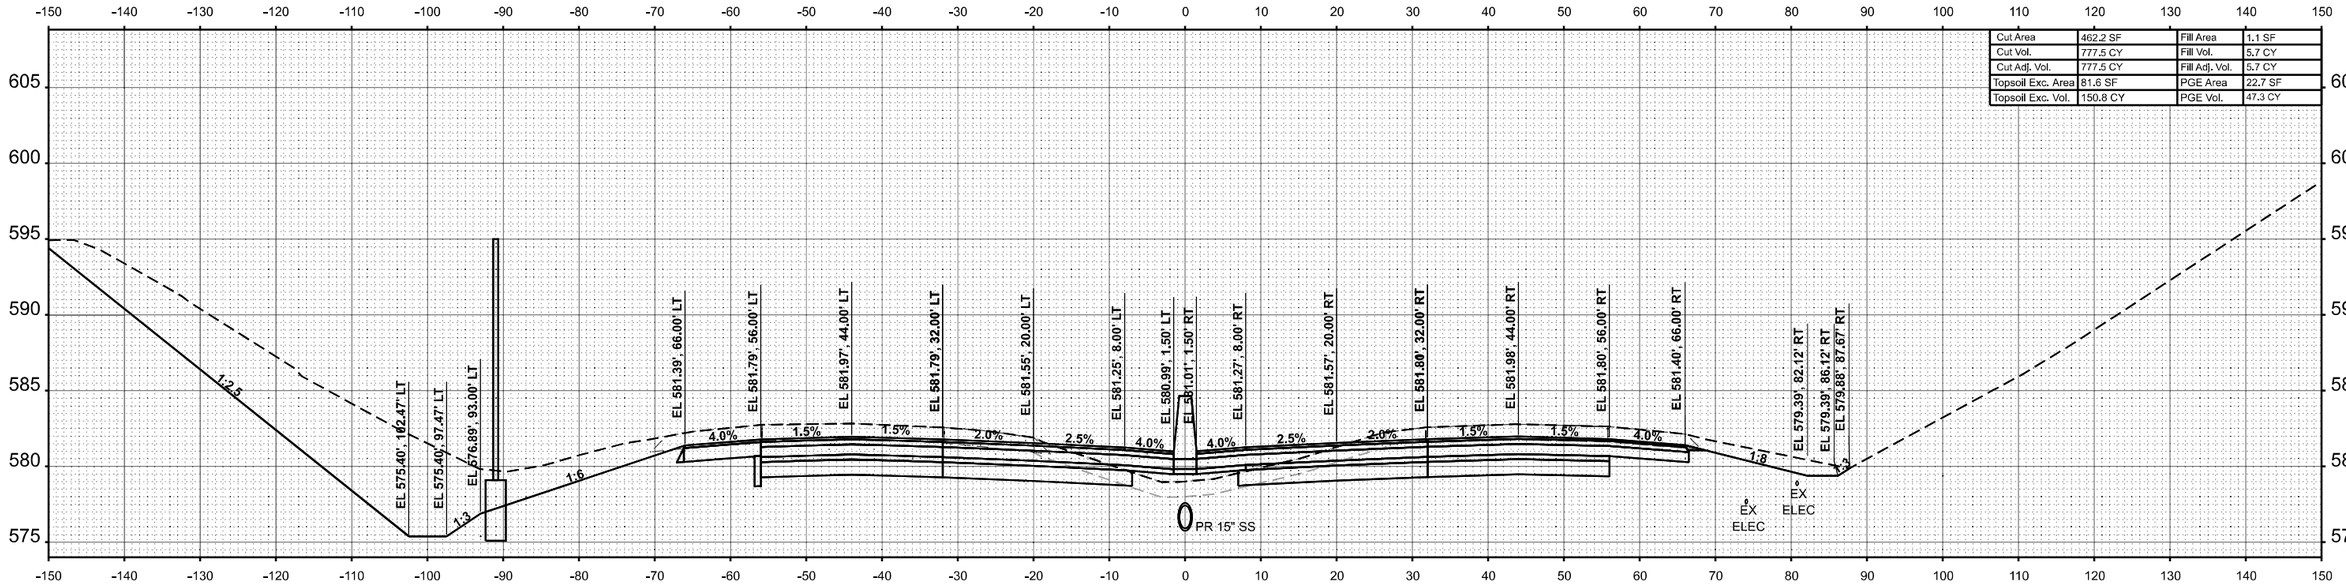

STA 814+50.00

FINAL SURVEY	SURVEYED	BY	DATE
NOTE BOOK	PLOTTED		
NO.	TEMPLATE		
	AREAS		
	AREAS CHECKED		

ORIGINAL SURVEY	SURVEYED	BY	DATE
NOTE BOOK	PLOTTED		
NO.	TEMPLATE		
	AREAS		
	AREAS CHECKED		

MODEL: I64WEST • 814+00.00
FILE NAME: C:\Users\marlin\OneDrive - Farnsworth Group, Inc\Desktop\Working Project Files\I-64\DGN\D87K74-InfoSec WorkSet.dgn

Farnsworth GROUP


USER NAME = jmarlin	DESIGNED - JJO	REVISED -
	DRAWN - JRM	REVISED -
PLOT SCALE = 0.16666633 ' / In.	CHECKED - ERB	REVISED -
PLOT DATE = 10/16/2024	DATE - 10/15/2024	REVISED -

STATE OF ILLINOIS
DEPARTMENT OF TRANSPORTATION

F.A.I. ROUTE 64 (I–64)
CROSS SECTIONS


SCALE: 1:10H / 1:5V | SHEET 93 OF 151 SHEETS | STA. 814+50.00 | TO STA. 814+83.21

F.A.I. RTE.	SECTION	COUNTY	TOTAL SHEETS	SHEET NO.
64	82-7WRS-2	ST CLAIR	691	588
		CONTRACT NO. 76K74		
		ILLINOIS	FED. AID PROJECT	

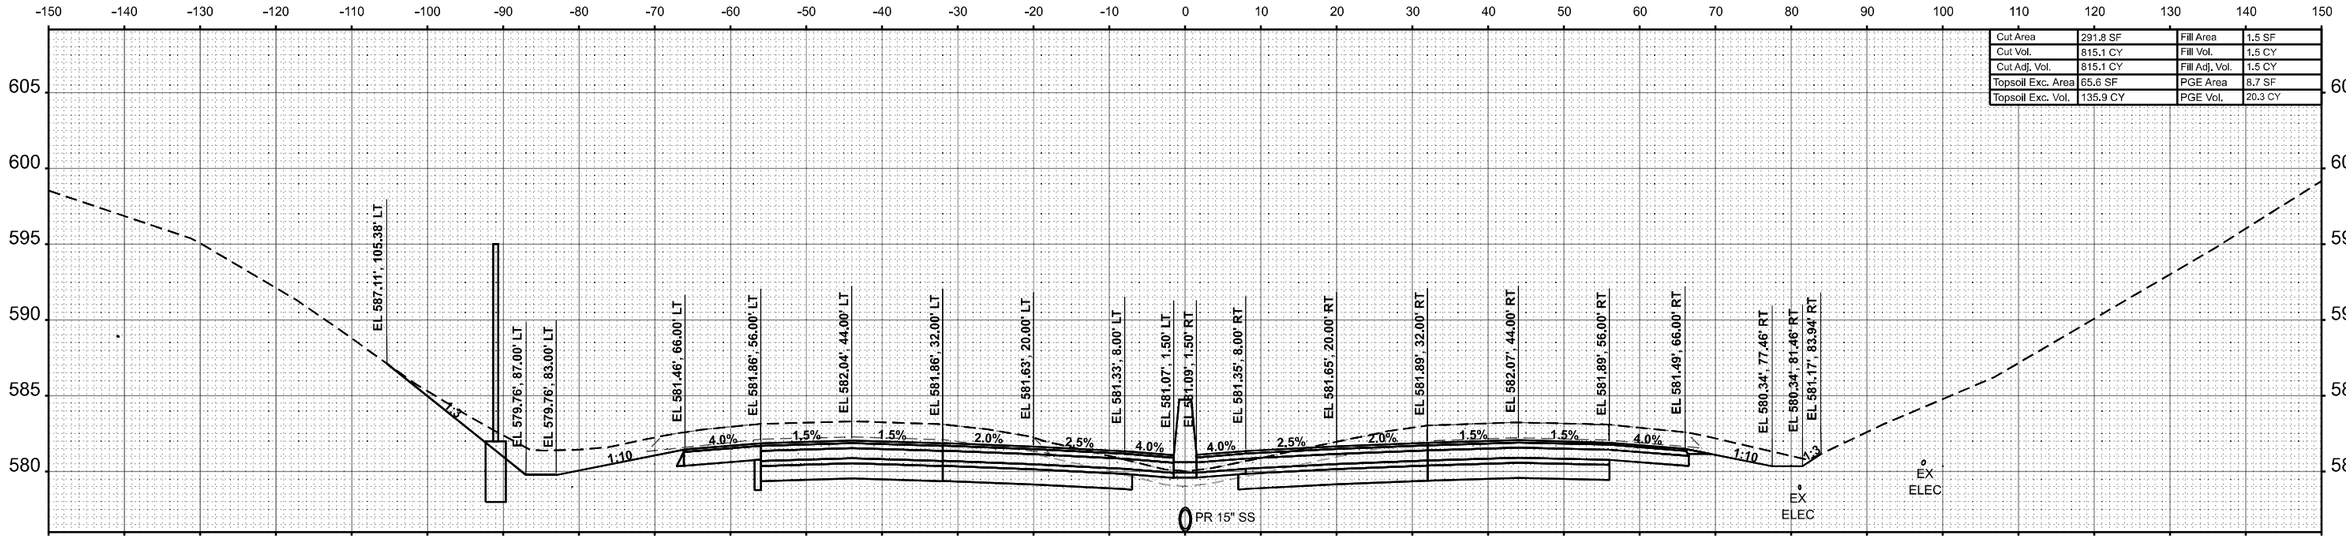

Cut Area	291.8 SF	Fill Area	1.5 SF
Cut Vol.	815.1 CY	Fill Vol.	1.5 CY
Cut Adj. Vol.	815.1 CY	Fill Adj. Vol.	1.5 CY
Topsoil Exc. Area	65.6 SF	PGE Area	8.7 SF
Topsoil Exc. Vol.	135.9 CY	PGE Vol.	20.3 CY

STA 815+50.00

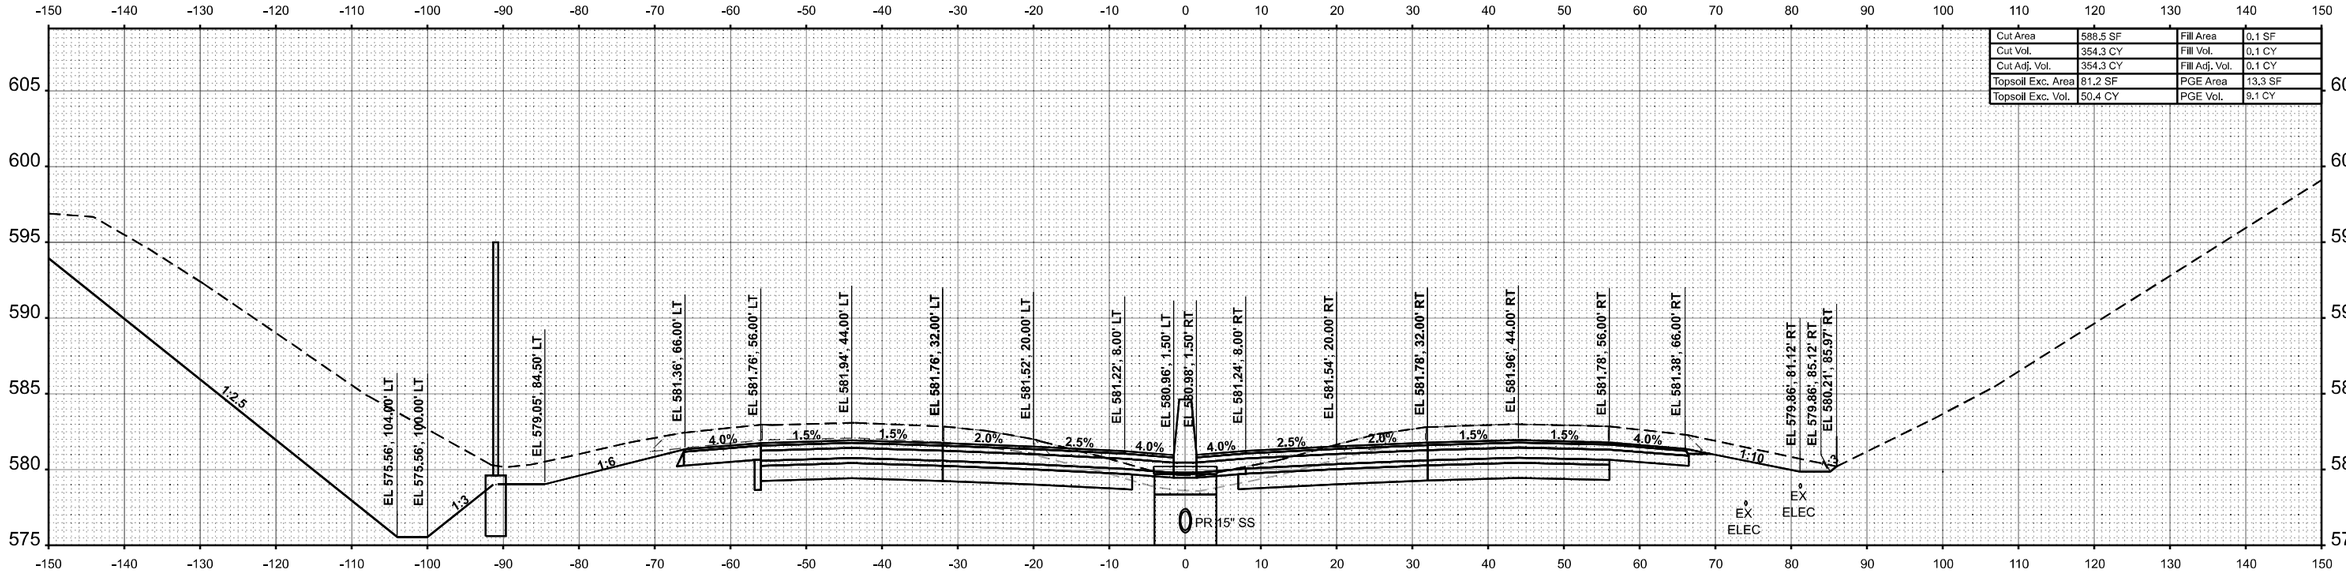

Cut Area	588.5 SF	Fill Area	0.1 SF
Cut Vol.	354.3 CY	Fill Vol.	0.1 CY
Cut Adj. Vol.	354.3 CY	Fill Adj. Vol.	0.1 CY
Topsoil Exc. Area	81.2 SF	PGE Area	13.3 SF
Topsoil Exc. Vol.	50.4 CY	PGE Vol.	9.1 CY

STA 815+00.00

FINAL SURVEY — NOTE BOOK — NO. — SURVEYED — PLOTTED — TEMPLATE — AREAS — AREAS CHECKED — BY — DATE

ORIGINAL SURVEY — NOTE BOOK — NO. — SURVEYED — PLOTTED — TEMPLATE — AREAS — AREAS CHECKED — BY — DATE

MODEL: I64WEST - 815+00.00
FILE NAME: C:\Users\jmarlin\OneDrive - Farnsworth Group, Inc\Desktop\Working Project Files\I-64\DGN\D3STRKT4ed\e3d\c 76K74 Web-e3d.dgn

Farnsworth GROUP

USER NAME = jmarlin	DESIGNED - JJO	REVISED -	
	DRAWN - JRM	REVISED -	
PLOT SCALE = 0.16666633 ' / In.	CHECKED - ERB	REVISED -	
PLOT DATE = 10/16/2024	DATE - 10/15/2024	REVISED -	


STATE OF ILLINOIS
DEPARTMENT OF TRANSPORTATION

F.A.I. ROUTE 64 (I–64)
CROSS SECTIONS

SCALE: 1:10H / 1:5V | SHEET 94 OF 151 SHEETS | STA. 815+00.00 | TO STA. 815+50.00


F.A.I. RTE.	SECTION	COUNTY	TOTAL SHEETS	SHEET NO.
64	82-7WRS-2	ST CLAIR	691	589
		CONTRACT NO. 76K74		
		ILLINOIS	FED. AID PROJECT	

FINAL SURVEY		BY	DATE
	SURVEYED		
	PLOTTED		
NOTE BOOK	TEMPLATE		
	AREAS		
NO.	AREAS CHECKED		

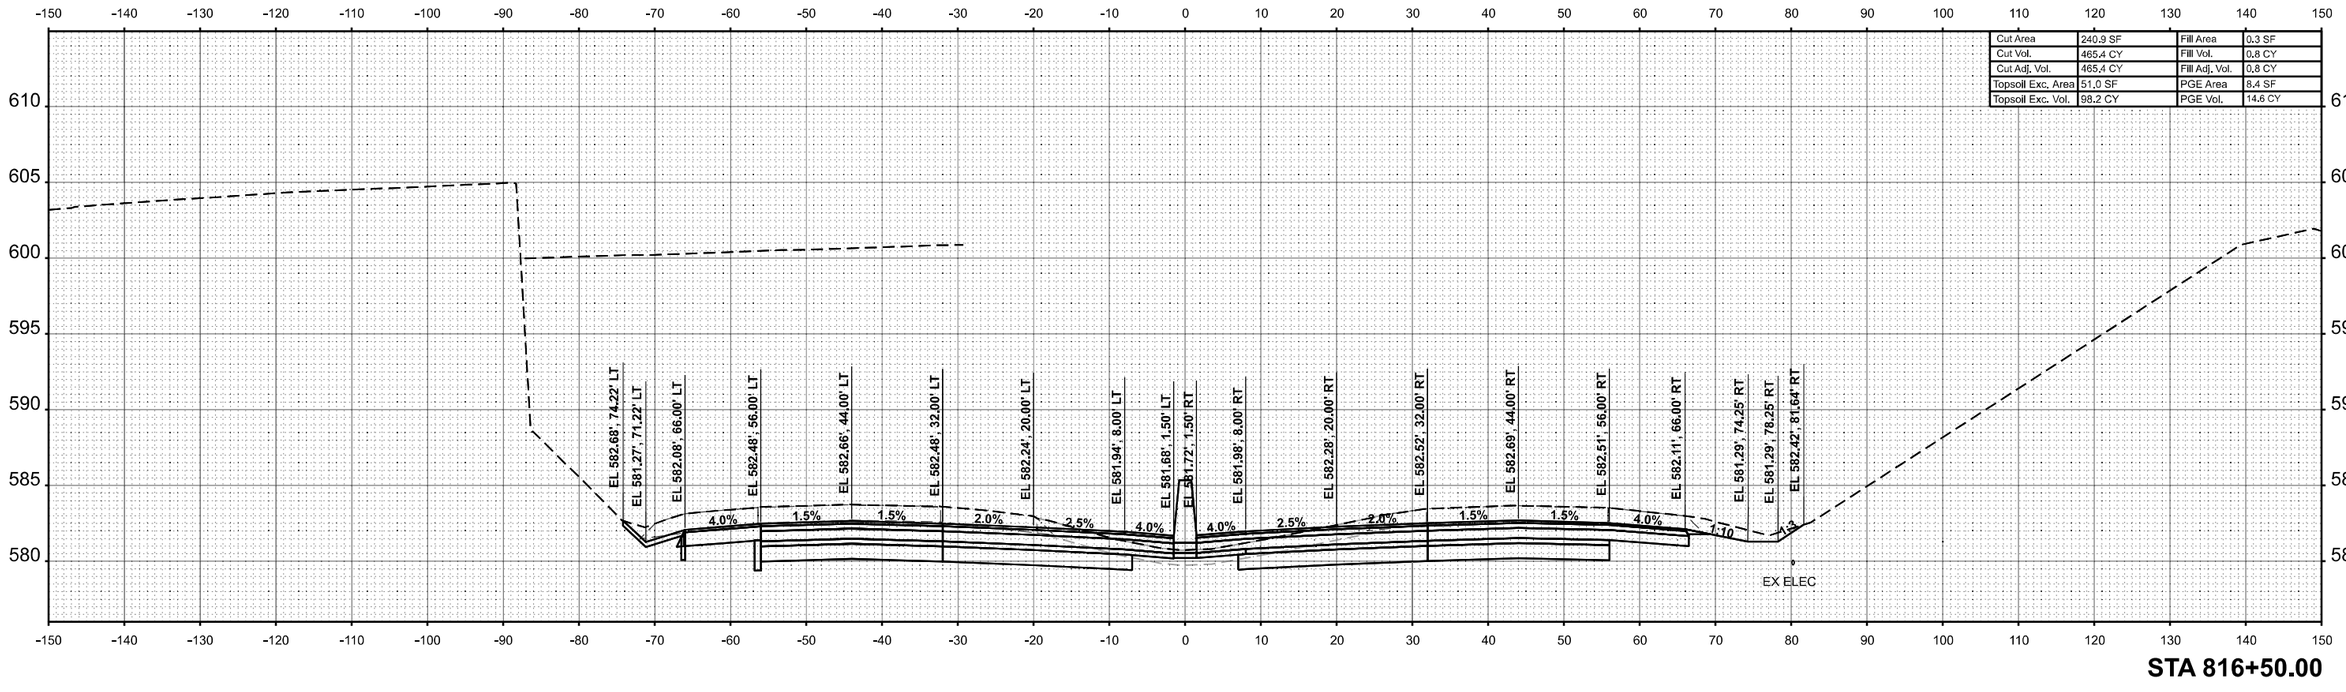

Cut Area	240.9 SF	Fill Area	0.3 SF
Cut Vol.	465.4 CY	Fill Vol.	0.8 CY
Cut Adj. Vol.	465.4 CY	Fill Adj. Vol.	0.8 CY
Topsoil Exc. Area	51.0 SF	PGE Area	8.4 SF
Topsoil Exc. Vol.	98.2 CY	PGE Vol.	14.6 CY

STA 816+50.00

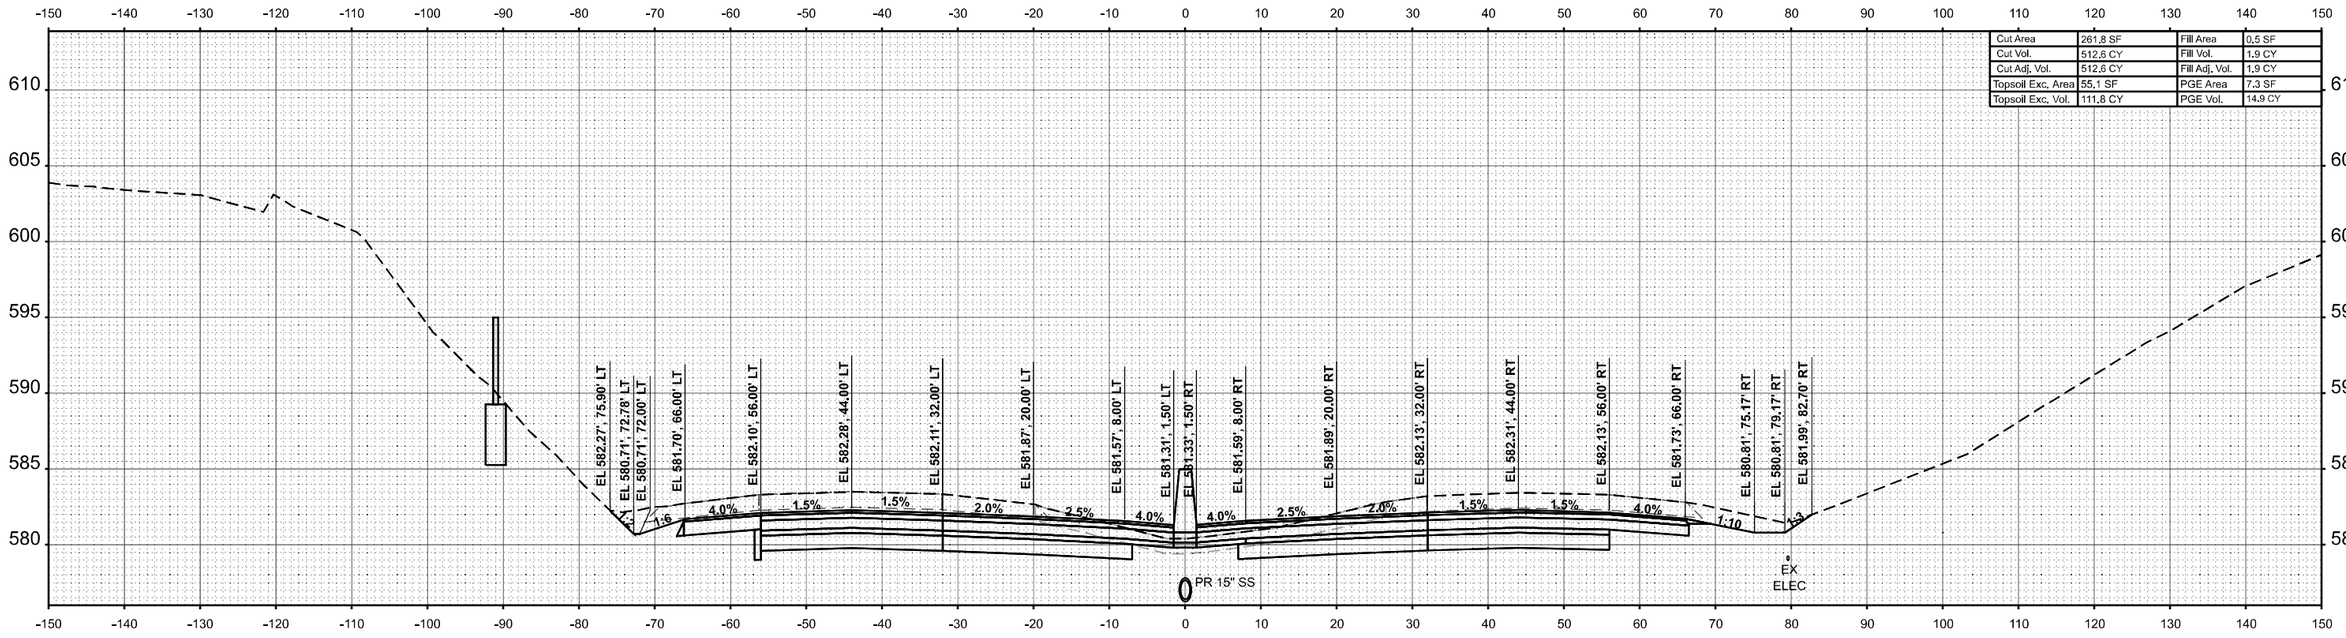

Cut Area	261.8 SF	Fill Area	0.5 SF
Cut Vol.	512.6 CY	Fill Vol.	1.9 CY
Cut Adj. Vol.	512.6 CY	Fill Adj. Vol.	1.9 CY
Topsoil Exc. Area	55.1 SF	PGE Area	7.3 SF
Topsoil Exc. Vol.	111.8 CY	PGE Vol.	14.9 CY

STA 816+00.00

ORIGINAL SURVEY		BY	DATE
	SURVEYED		
	PLOTTED		
NOTE BOOK	TEMPLATE		
	AREAS		
NO.	AREAS CHECKED		

MODEL: I64WEST - 816+00.00
FILE NAME: C:\Users\jmartin\OneDrive - Farnsworth Group, Inc\Desktop\Working Project Files\I-64\DGN\D3576K74-sht-hc16c WideS.dgn

Farnsworth GROUP

USER NAME = jmartin	DESIGNED - JJO	REVISED -	
	DRAWN - JRM	REVISED -	
PLOT SCALE = 0.16666633 ' / In.	CHECKED - ERB	REVISED -	
PLOT DATE = 10/16/2024	DATE - 10/15/2024	REVISED -	

STATE OF ILLINOIS
DEPARTMENT OF TRANSPORTATION


F.A.I. ROUTE 64 (I–64)
CROSS SECTIONS

SCALE: 1:10H / 1:5V | SHEET 95 OF 151 SHEETS | STA. 816+00.00 | TO STA. 816+50.00

F.A.I. RTE.	SECTION	COUNTY	TOTAL SHEETS	SHEET NO.
64	82-7WRS-2	ST CLAIR	691	590
		CONTRACT NO. 76K74		
	ILLINOIS	FED. AID PROJECT		

FINAL SURVEY		BY	DATE
NOTE BOOK	SURVEYED		
NO.	PLOTTED		
	TEMPLATE		
	AREAS		
	AREAS CHECKED		

ORIGINAL SURVEY		BY	DATE
NOTE BOOK	SURVEYED		
NO.	PLOTTED		
	TEMPLATE		
	AREAS		
	AREAS CHECKED		

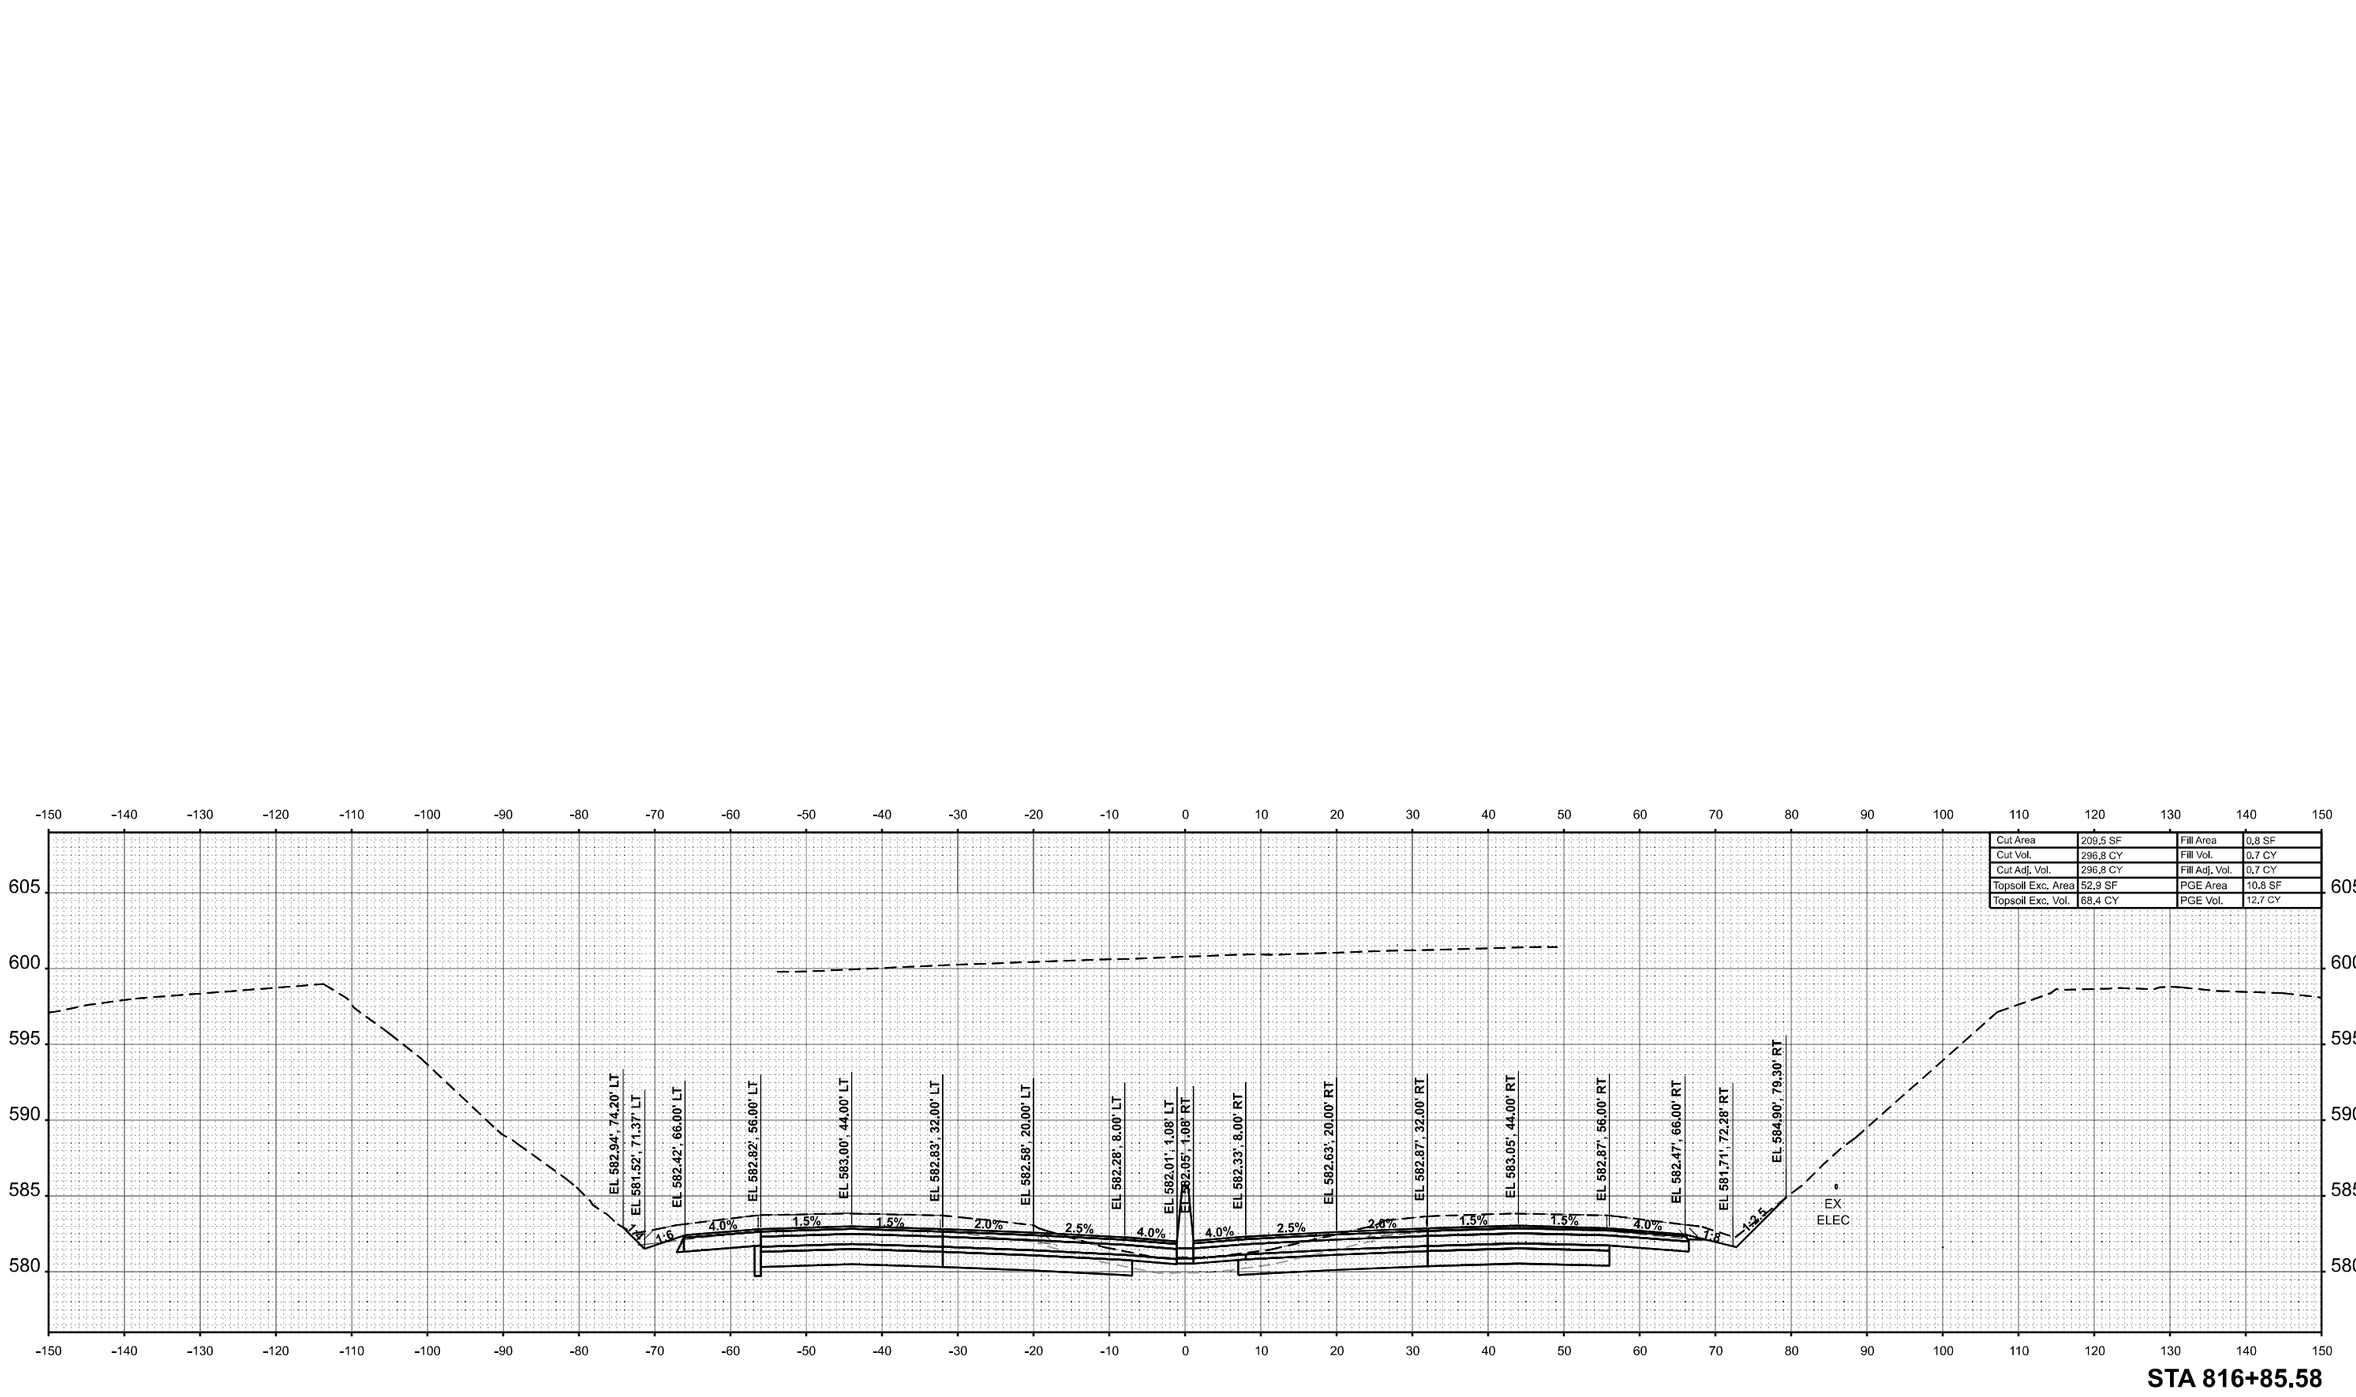

Cut Area	209.5 SF	Fill Area	0.8 SF
Cut Vol.	296.8 CY	Fill Vol.	0.7 CY
Cut Adj. Vol.	296.8 CY	Fill Adj. Vol.	0.7 CY
Topsoil Exc. Area	52.9 SF	PGE Area	10.8 SF
Topsoil Exc. Vol.	68.4 CY	PGE Vol.	12.7 CY

STA 816+85.58

MODEL: I64WEST - 816+85.58
FILE NAME: C:\Users\jmarlin\OneDrive - Farnsworth Group, Inc\Desktop\Working Project Files\I-64\DGN\D87K74-sht-hc0sc Width-Sign

Farnsworth GROUP

USER NAME = jmarlin	DESIGNED - JJO	REVISED -	
	DRAWN - JRM	REVISED -	
PLOT SCALE = 0.16666633 ' / In.	CHECKED - ERB	REVISED -	
PLOT DATE = 10/16/2024	DATE - 10/15/2024	REVISED -	


STATE OF ILLINOIS
DEPARTMENT OF TRANSPORTATION

F.A.I. ROUTE 64 (I–64)
CROSS SECTIONS

SCALE: 1:10H / 1:5V | SHEET 96 OF 151 SHEETS | STA. 816+85.58 | TO STA. 816+85.58


F.A.I. RTE.	SECTION	COUNTY	TOTAL SHEETS	SHEET NO.
64	82-7WRS-2	ST CLAIR	691	591
		CONTRACT NO. 76K74		
	ILLINOIS	FED. AID PROJECT		

Cut Area	436.5 SF	Fill Area	3.4 SF
Cut Vol.	596.0 CY	Fill Vol.	3.9 CY
Cut Adj. Vol.	596.0 CY	Fill Adj. Vol.	3.9 CY
Topsoil Exc. Area	71.5 SF	PGE Area	15.7 SF
Topsoil Exc. Vol.	115.1 CY	PGE Vol.	26.0 CY

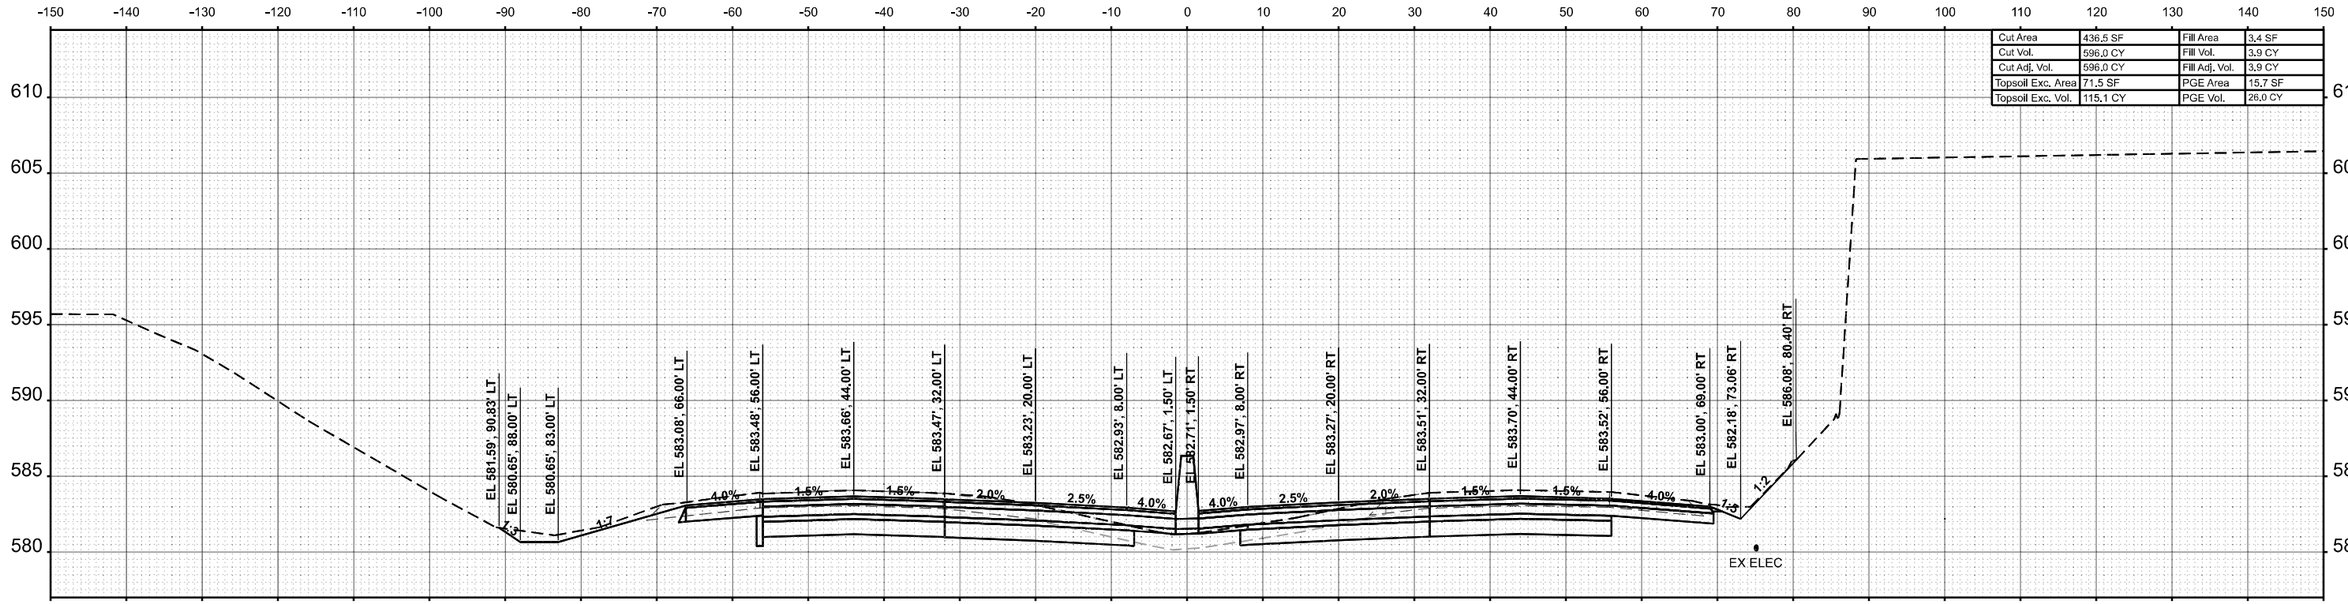

STA 817+50.00

Cut Area	207.2 SF	Fill Area	0.5 SF
Cut Vol.	112.1 CY	Fill Vol.	0.2 CY
Cut Adj. Vol.	112.1 CY	Fill Adj. Vol.	0.2 CY
Topsoil Exc. Area	52.8 SF	PGE Area	12.3 SF
Topsoil Exc. Vol.	28.2 CY	PGE Vol.	6.2 CY

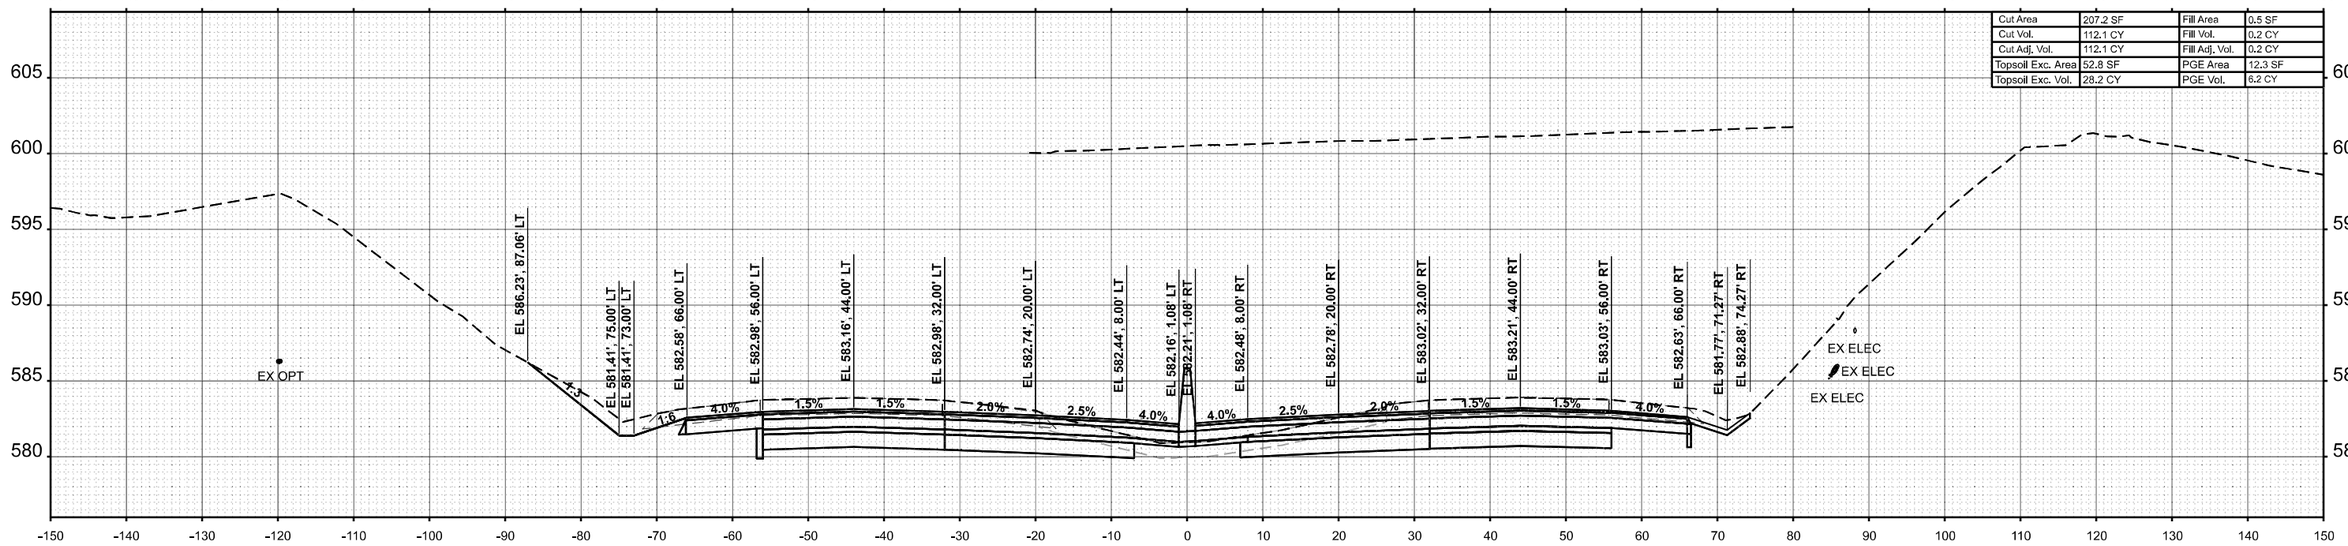

STA 817+00.00

FINAL SURVEY		BY	DATE
NOTE BOOK	SURVEYED		
NO.	PLOTTED		
	TEMPLATE		
	AREAS		
	AREAS CHECKED		

ORIGINAL SURVEY			
NOTE BOOK	SURVEYED		
NO.	PLOTTED		
	TEMPLATE		
	AREAS		
	AREAS CHECKED		

MODEL: IMPEAST1 - 817+00.00
FILE NAME: C:\Users\lswinford\OneDrive - Farnsworth Group, Inc\Desktop\64\CAD_Sheets\21 Cross Sections\D576K74eb1e0cs Estim1.dgn

Farnsworth GROUP

USER NAME = lswinford	DESIGNED - JJO	REVISED -
	DRAWN - MRA	REVISED -
PLOT SCALE = 0.16666633 ' / in.	CHECKED - ERB	REVISED -
PLOT DATE = 10/15/2024	DATE - 10/15/2024	REVISED -


STATE OF ILLINOIS
DEPARTMENT OF TRANSPORTATION

F.A.I. ROUTE 64 (I–64)
CROSS SECTIONS

SCALE: 1:10H / 1:5V | SHEET 97 OF 151 SHEETS | STA. 817+00.00 | TO STA. 817+50.00


F.A.I. RTE.	SECTION	COUNTY	TOTAL SHEETS	SHEET NO.
64	82-7WRS-2	ST CLAIR	691	592
		CONTRACT NO. 76K74		
	ILLINOIS	FED. AID PROJECT		

FINAL SURVEY		BY	DATE
	SURVEYED		
	PLOTTED		
NOTE BOOK	TEMPLATE		
	AREAS		
NO.	AREAS CHECKED		

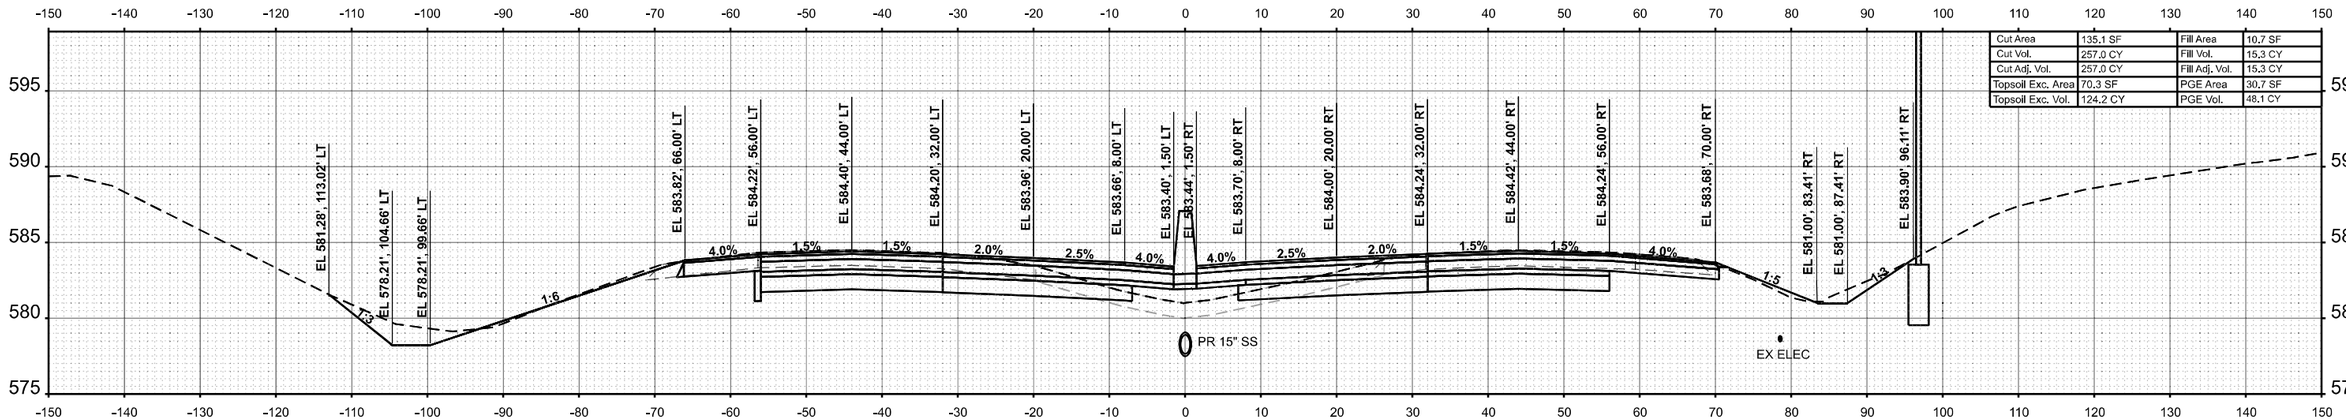

Cut Area	135.1 SF	Fill Area	10.7 SF
Cut Vol.	257.0 CY	Fill Vol.	15.3 CY
Cut Adj. Vol.	257.0 CY	Fill Adj. Vol.	15.3 CY
Topsoil Exc. Area	70.3 SF	PGE Area	30.7 SF
Topsoil Exc. Vol.	124.2 CY	PGE Vol.	48.1 CY

STA 818+50.00

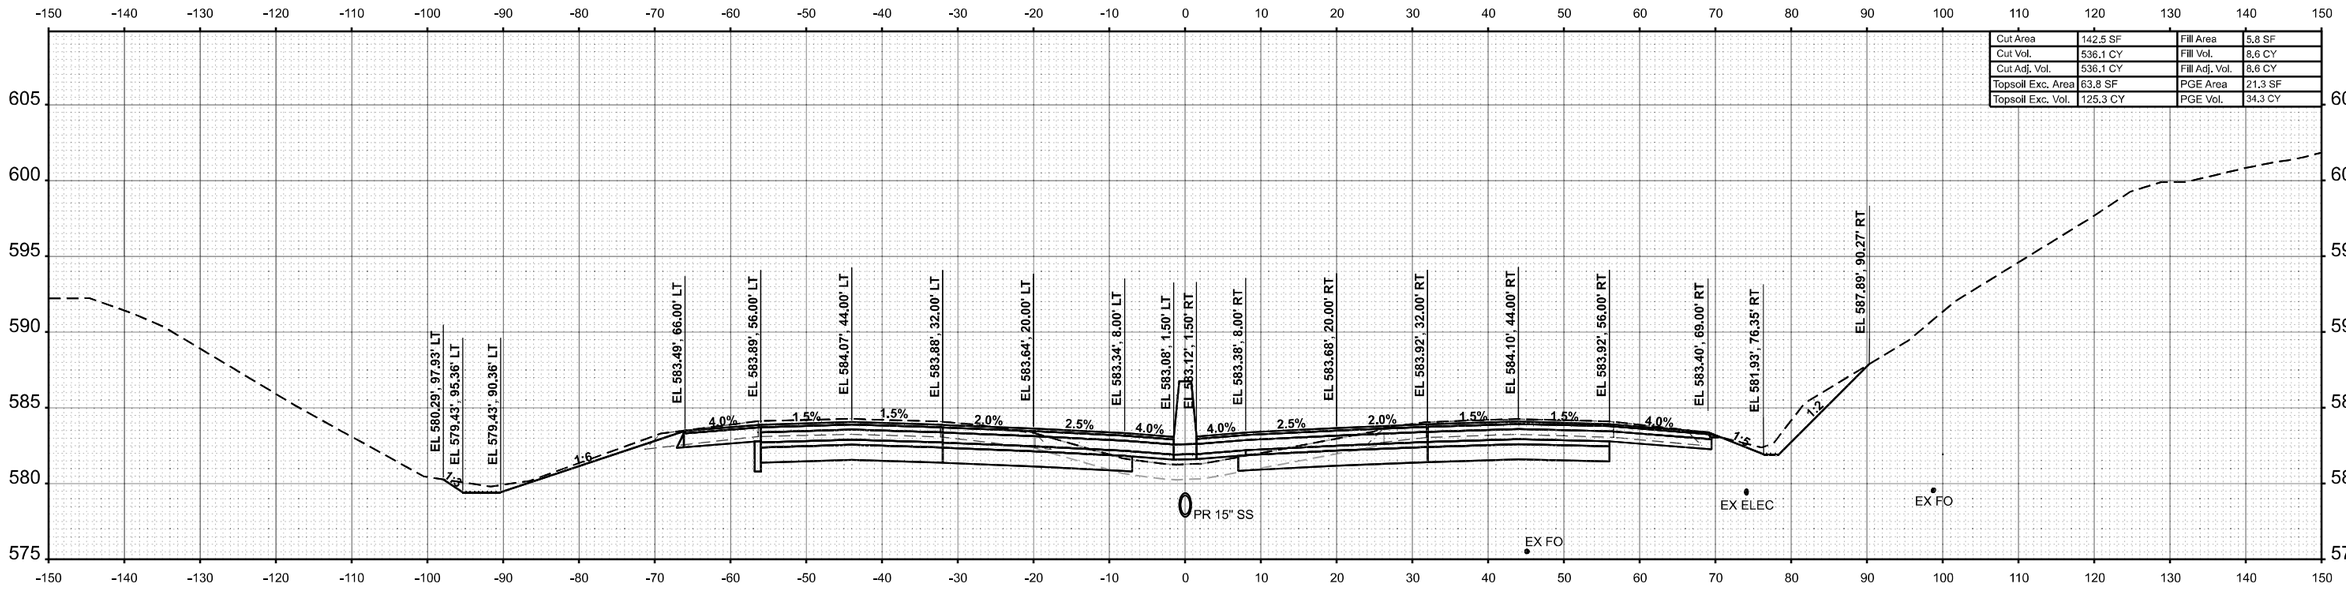

Cut Area	142.5 SF	Fill Area	5.8 SF
Cut Vol.	536.1 CY	Fill Vol.	8.6 CY
Cut Adj. Vol.	536.1 CY	Fill Adj. Vol.	8.6 CY
Topsoil Exc. Area	63.8 SF	PGE Area	21.3 SF
Topsoil Exc. Vol.	125.3 CY	PGE Vol.	34.3 CY

STA 818+00.00

ORIGINAL SURVEY		BY	DATE
	SURVEYED		
	PLOTTED		
NOTE BOOK	TEMPLATE		
	AREAS		
NO.	AREAS CHECKED		

MODEL: I64EAST1 - 818+00.00
FILE NAME: C:\Users\lswinford\OneDrive - Farnsworth Group, Inc\Desktop\64\CAD_Sheets\01 Cross Sections\D87BK7\e3rh3x1s Elash1.dgn

Farnsworth GROUP


USER NAME = lswinford		DESIGNED -	JJO	REVISED -	
		DRAWN -	MRA	REVISED -	
PLOT SCALE = 0.16666633 ' / In.		CHECKED -	ERB	REVISED -	
PLOT DATE = 10/15/2024		DATE -	10/15/2024	REVISED -	

STATE OF ILLINOIS
DEPARTMENT OF TRANSPORTATION

F.A.I. ROUTE 64 (I–64)
CROSS SECTIONS


SCALE: 1:10H / 1:5V | SHEET 98 OF 151 SHEETS | STA. 818+00.00 | TO STA. 818+50.00

F.A.I. RTE.	SECTION	COUNTY	TOTAL SHEETS	SHEET NO.
64	82-7WRS-2	ST CLAIR	691	593
		CONTRACT NO. 76K74		
	ILLINOIS	FED. AID PROJECT		

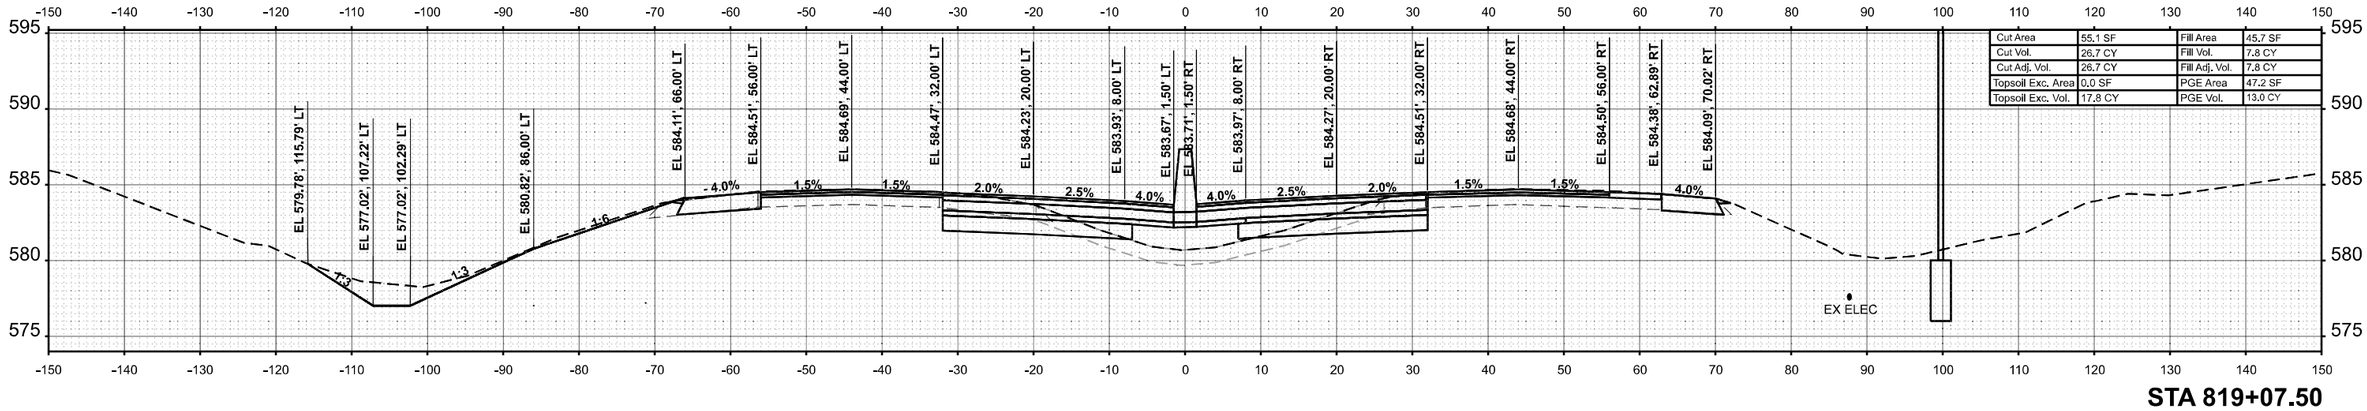


Cut Area	55.1 SF	Fill Area	45.7 SF
Cut Vol.	26.7 CY	Fill Vol.	7.8 CY
Cut Adj. Vol.	26.7 CY	Fill Adj. Vol.	7.8 CY
Topsoil Exc. Area	0.0 SF	PGE Area	47.2 SF
Topsoil Exc. Vol.	17.8 CY	PGE Vol.	13.0 CY

STA 819+07.50

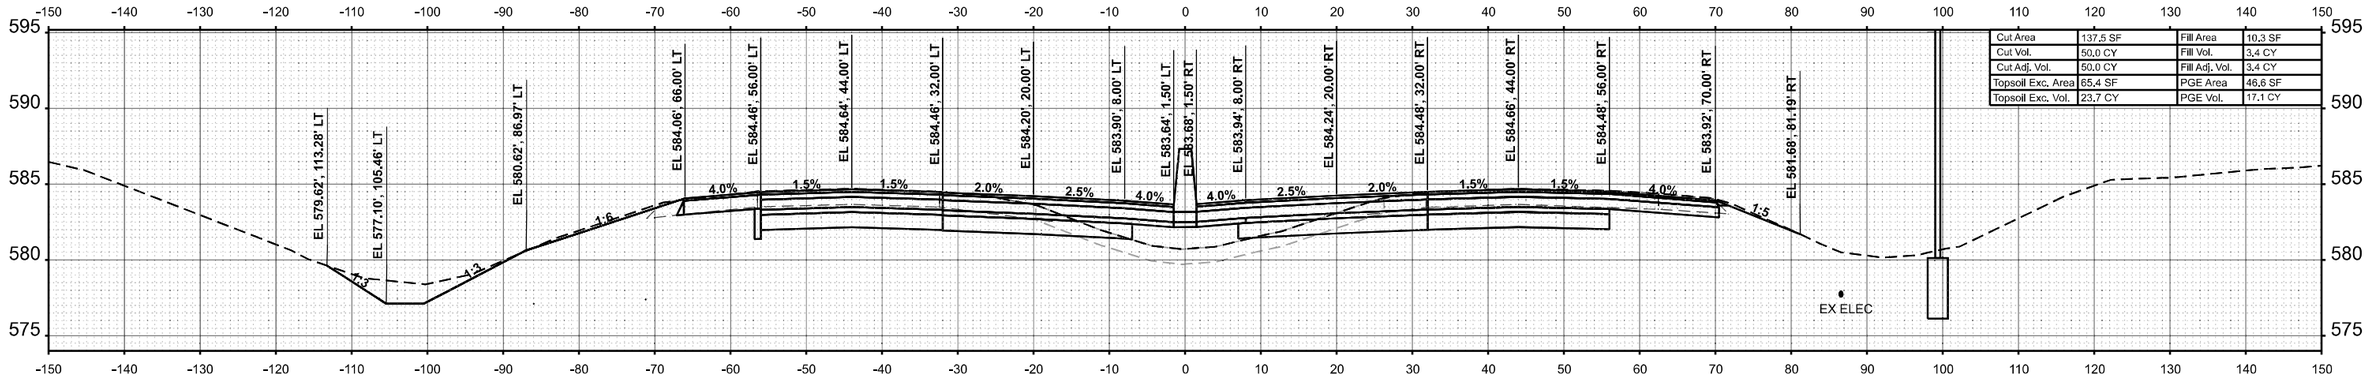

Cut Area	137.5 SF	Fill Area	10.3 SF
Cut Vol.	50.0 CY	Fill Vol.	3.4 CY
Cut Adj. Vol.	50.0 CY	Fill Adj. Vol.	3.4 CY
Topsoil Exc. Area	65.4 SF	PGE Area	46.6 SF
Topsoil Exc. Vol.	23.7 CY	PGE Vol.	17.1 CY

STA 819+00.00

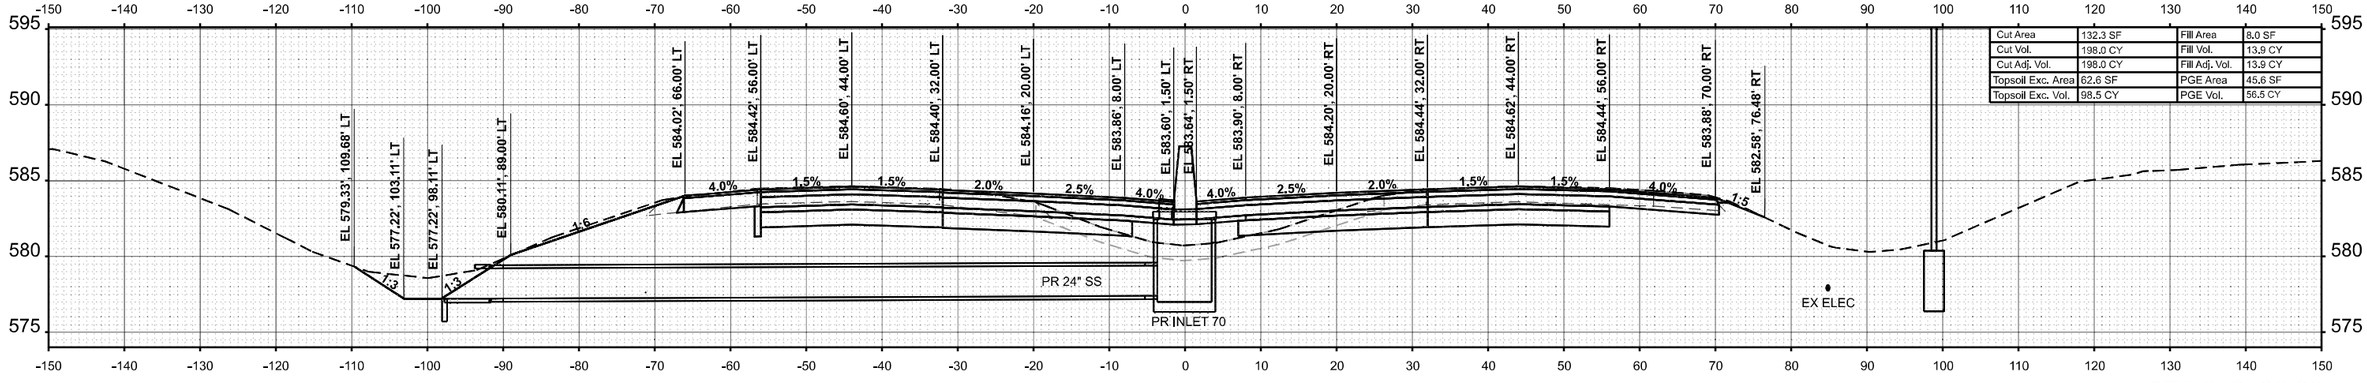

Cut Area	132.3 SF	Fill Area	8.0 SF
Cut Vol.	198.0 CY	Fill Vol.	13.9 CY
Cut Adj. Vol.	198.0 CY	Fill Adj. Vol.	13.9 CY
Topsoil Exc. Area	62.6 SF	PGE Area	45.6 SF
Topsoil Exc. Vol.	98.5 CY	PGE Vol.	56.5 CY

STA 818+90.00

FINAL SURVEY	BY	DATE
SURVEYED		
PLOTTED		
NOTE BOOK	TEMPLATE	
NO.	AREAS	
	AREAS CHECKED	

ORIGINAL SURVEY	BY	DATE
SURVEYED		
PLOTTED		
NOTE BOOK	TEMPLATE	
NO.	AREAS	
	AREAS CHECKED	

MODEL: I64EAST1 - 819+90.00
FILE NAME: C:\Users\lswinford\OneDrive - Farnsworth Group\Documents\Desktop\64\CAD_Sheets\2 Cross Sections\D876K7\edh\Xs Elab4.dgn

Farnsworth GROUP

USER NAME = lswinford	DESIGNED - JJO	REVISED -	
	DRAWN - MRA	REVISED -	
PLOT SCALE = 0.16666633 ' / In.	CHECKED - ERB	REVISED -	
PLOT DATE = 10/15/2024	DATE - 10/15/2024	REVISED -	


STATE OF ILLINOIS
DEPARTMENT OF TRANSPORTATION

F.A.I. ROUTE 64 (I–64)
CROSS SECTIONS

SCALE: 1:10H / 1:5V | SHEET 99 OF 151 SHEETS | STA. 818+90.00 | TO STA. 819+07.50


F.A.I. RTE.	SECTION	COUNTY	TOTAL SHEETS	SHEET NO.
64	82-7WRS-2	ST CLAIR	691	594
		CONTRACT NO. 76K74		
	ILLINOIS	FED. AID PROJECT		

Cut Area	36.9 SF
Cut Vol.	2.1 CY
Cut Adj. Vol.	2.1 CY
Topsoil Exc. Area	63.0 SF
Topsoil Exc. Vol.	3.6 CY
Fill Area	11.4 SF
Fill Vol.	0.7 CY
Fill Adj. Vol.	0.7 CY
PGE Area	66.5 SF
PGE Vol.	3.8 CY

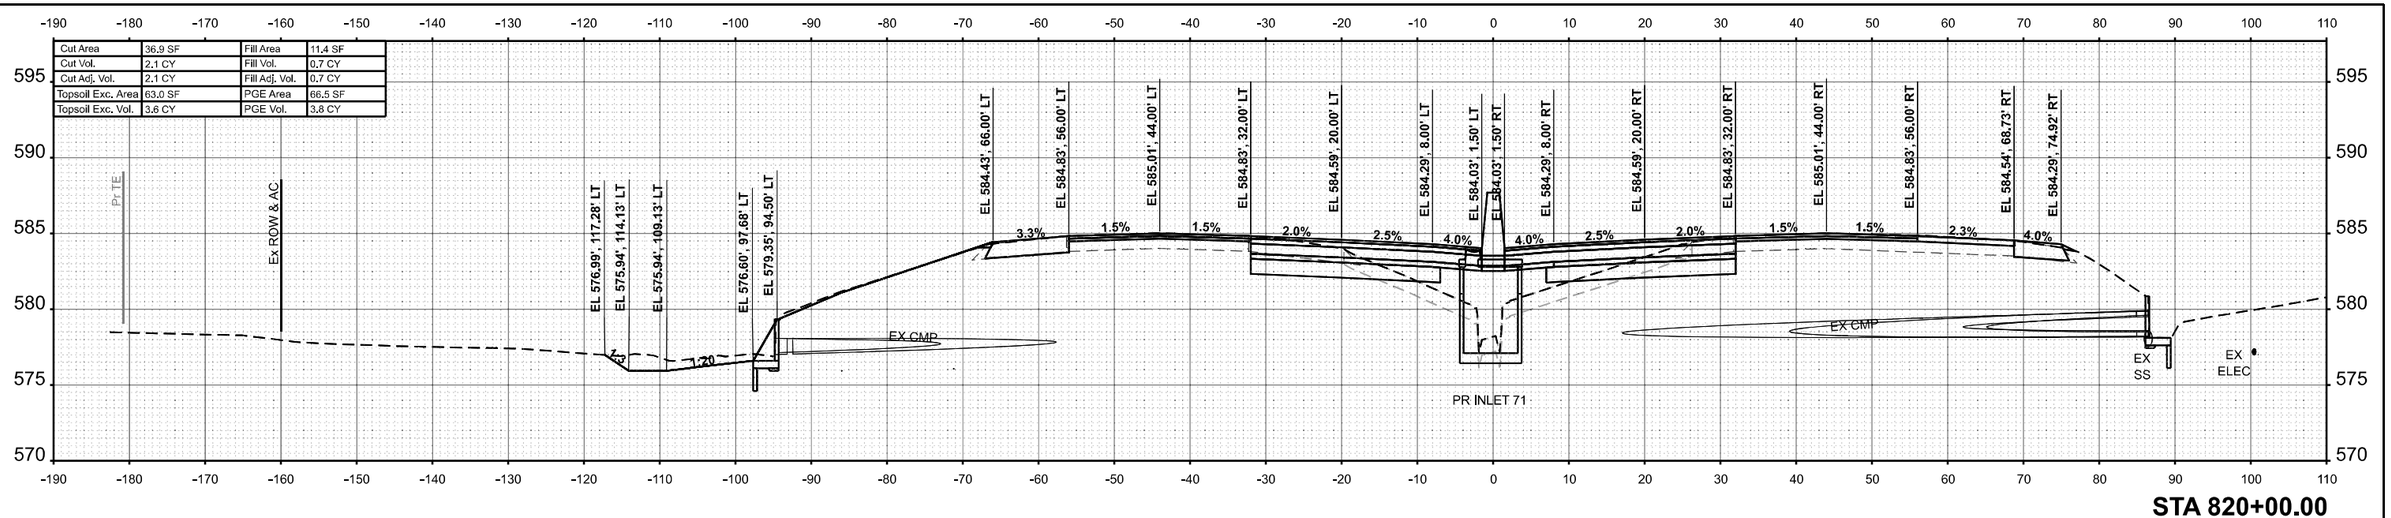


STA 820+00.00

Cut Area	38.2 SF
Cut Vol.	84.7 CY
Cut Adj. Vol.	84.7 CY
Topsoil Exc. Area	63.1 SF
Topsoil Exc. Vol.	117.1 CY
Fill Area	12.4 SF
Fill Vol.	22.7 CY
Fill Adj. Vol.	22.7 CY
PGE Area	65.4 SF
PGE Vol.	104.9 CY

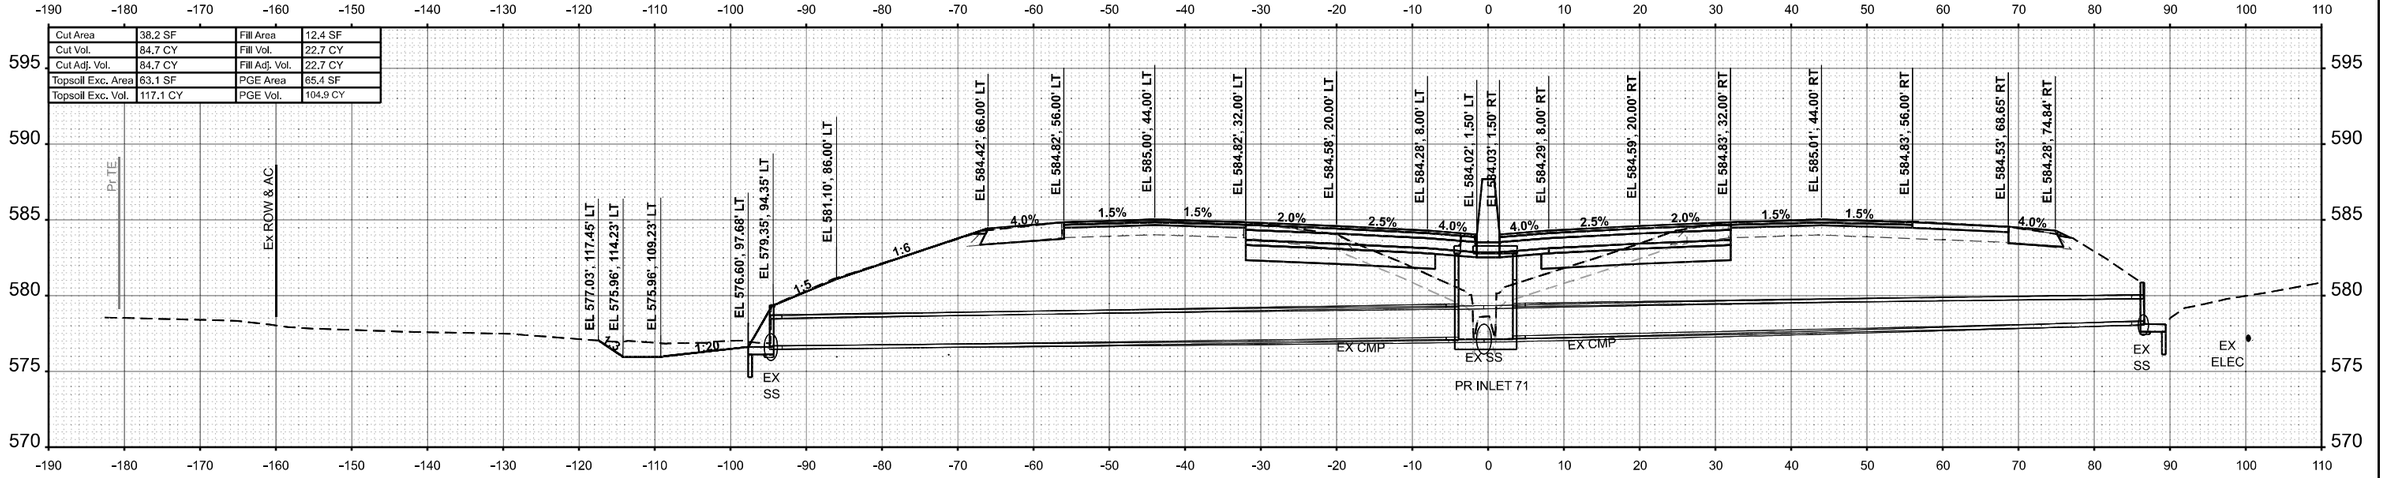

STA 819+98.46

Cut Area	56.1 SF
Cut Vol.	78.4 CY
Cut Adj. Vol.	78.4 CY
Topsoil Exc. Area	67.4 SF
Topsoil Exc. Vol.	102.3 CY
Fill Area	12.9 SF
Fill Vol.	14.2 CY
Fill Adj. Vol.	14.2 CY
PGE Area	51.6 SF
PGE Vol.	77.7 CY

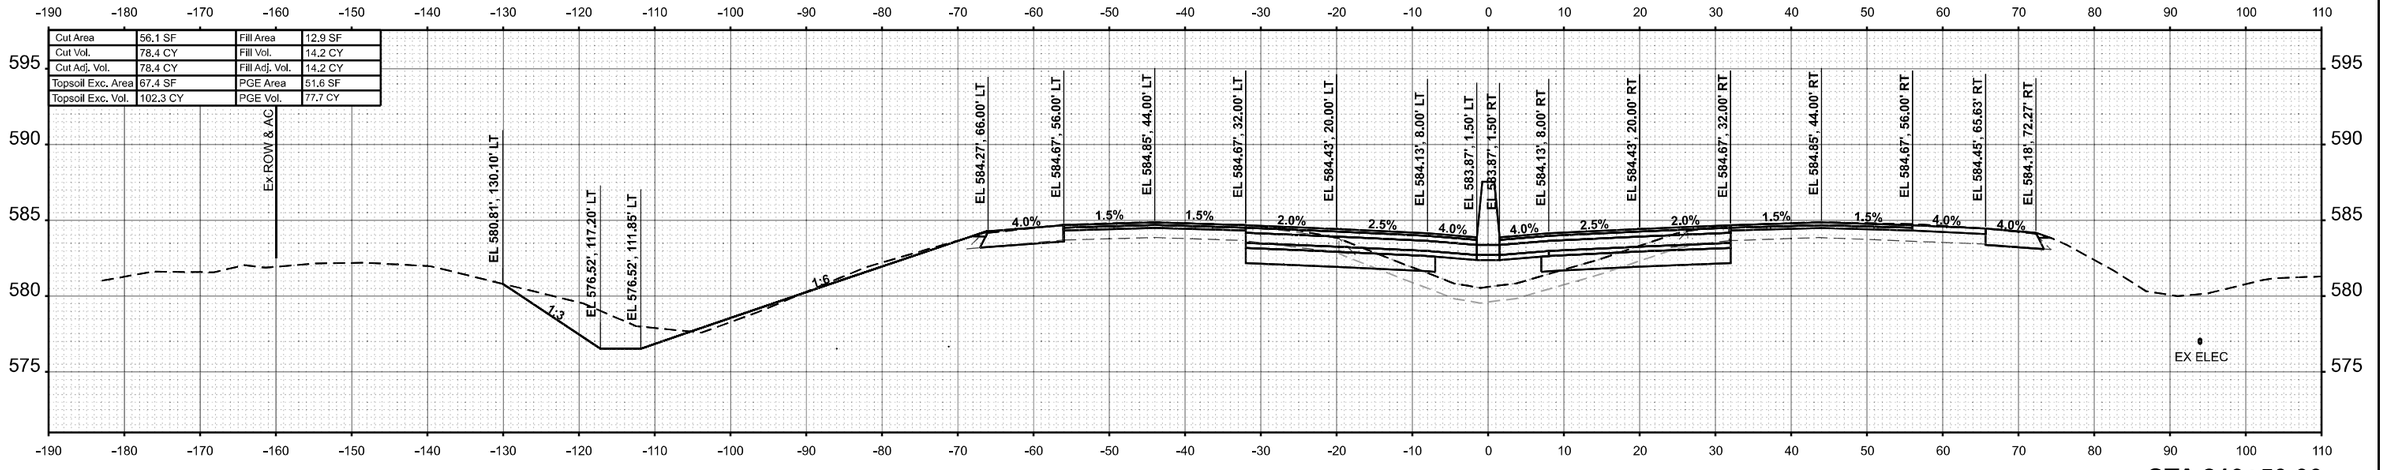

STA 819+50.00

USER NAME = lswinford	DESIGNED - JJO	REVISED -	
	DRAWN - MRA	REVISED -	
PLOT SCALE = 0.16666633 ' / In.	CHECKED - ERB	REVISED -	
PLOT DATE = 10/15/2024	DATE - 10/15/2024	REVISED -	

Farnsworth GROUP

STATE OF ILLINOIS
DEPARTMENT OF TRANSPORTATION

F.A.I. ROUTE 64 (I–64)
CROSS SECTIONS


SCALE: 1:10H / 1:5V | SHEET 100 OF 151 SHEETS | STA. 819+50.00 | TO STA. 820+00.00

F.A.I. RTE.	SECTION	COUNTY	TOTAL SHEETS	SHEET NO.
64	82-7WRS-2	ST CLAIR	691	595
		CONTRACT NO. 76K74		
	ILLINOIS FED. AID PROJECT			


FINAL SURVEY — NOTE BOOK — NO. — BY — DATE — SURVEYED — PLOTTED — TEMPLATE — AREAS — AREAS CHECKED

ORIGINAL SURVEY — NOTE BOOK — NO. — BY — DATE — SURVEYED — PLOTTED — TEMPLATE — AREAS — AREAS CHECKED

MODEL: IM64EAST1 - 819+00.00
FILE NAME: C:\Users\lswinford\OneDrive - Farnsworth Group\Desktop\64\CAD_Sheets\21 Cross Sections\D876K7-IM64NX0e Elate4.dgn

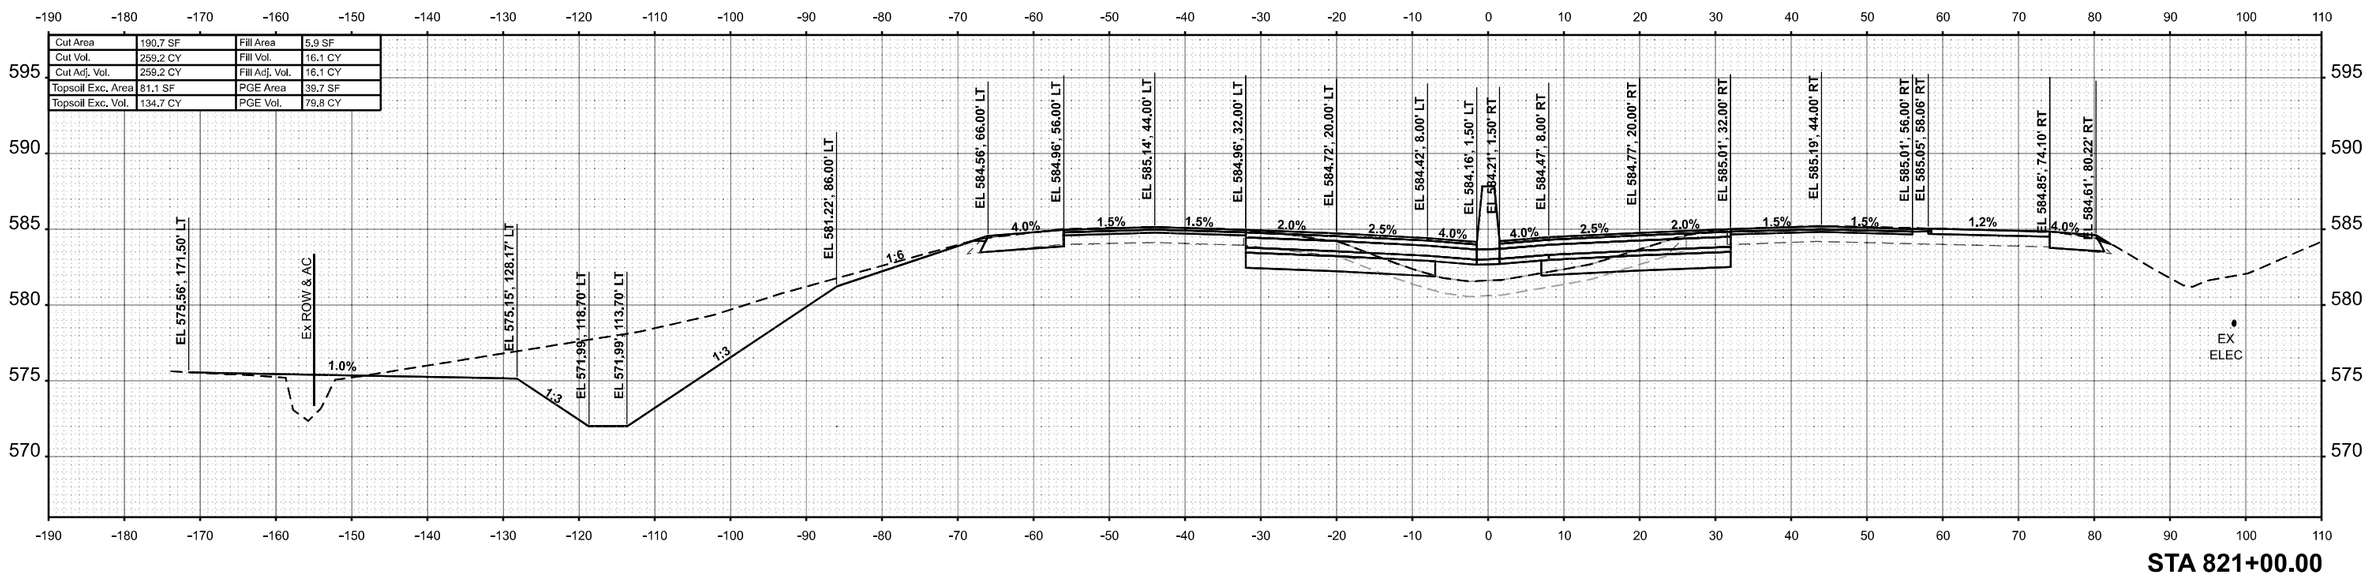

STA 821+00.00

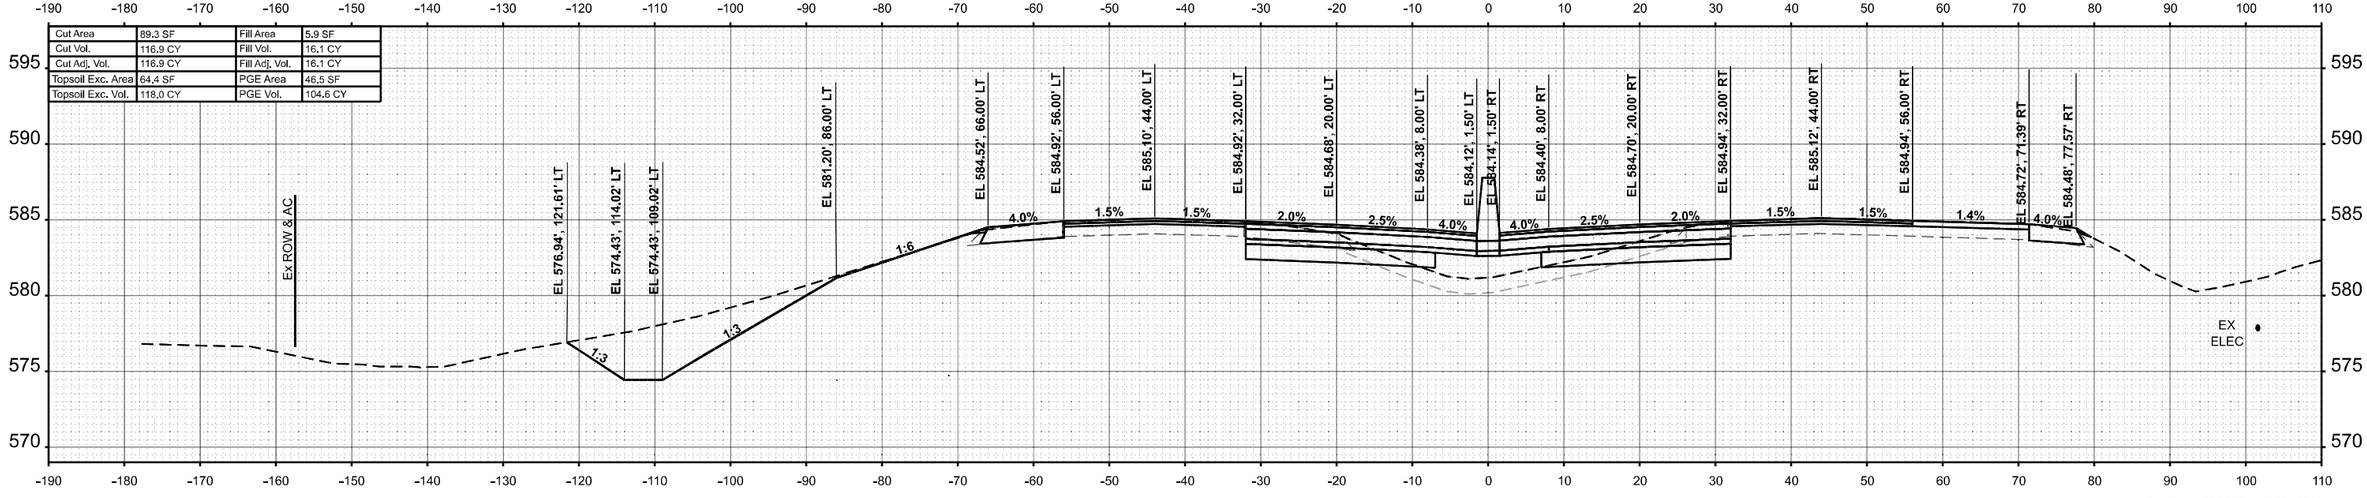

STA 820+50.00

FINAL SURVEY — SURVEYED — PLOTTED — TEMPLATE — AREAS — AREAS CHECKED — NOTE BOOK — NO. — BY — DATE

ORIGINAL SURVEY — SURVEYED — PLOTTED — TEMPLATE — AREAS — AREAS CHECKED — NOTE BOOK — NO. — BY — DATE

MODEL: IMPERIAL - 820+50.00
FILE NAME: C:\Users\twinford\OneDrive - Farnsworth Group, Inc\Desktop\64\CAD_Sheets\2 Cross Sections\D576K74eIlsNxs Estim1.dgn

Farnsworth GROUP


USER NAME = twinford	DESIGNED - JJO	REVISED -	
	DRAWN - MRA	REVISED -	
PLOT SCALE = 0.16666633 ' / In.	CHECKED - ERB	REVISED -	
PLOT DATE = 10/15/2024	DATE - 10/15/2024	REVISED -	

STATE OF ILLINOIS
DEPARTMENT OF TRANSPORTATION


F.A.I. ROUTE 64 (I–64)
CROSS SECTIONS

SCALE: 1:10H / 1:5V | SHEET 101 OF 151 SHEETS | STA. 820+50.00 | TO STA. 821+00.00

F.A.I. RTE.	SECTION	COUNTY	TOTAL SHEETS	SHEET NO.
64	82-7WRS-2	ST CLAIR	691	596
		CONTRACT NO. 76K74		
		ILLINOIS	FED. AID PROJECT	

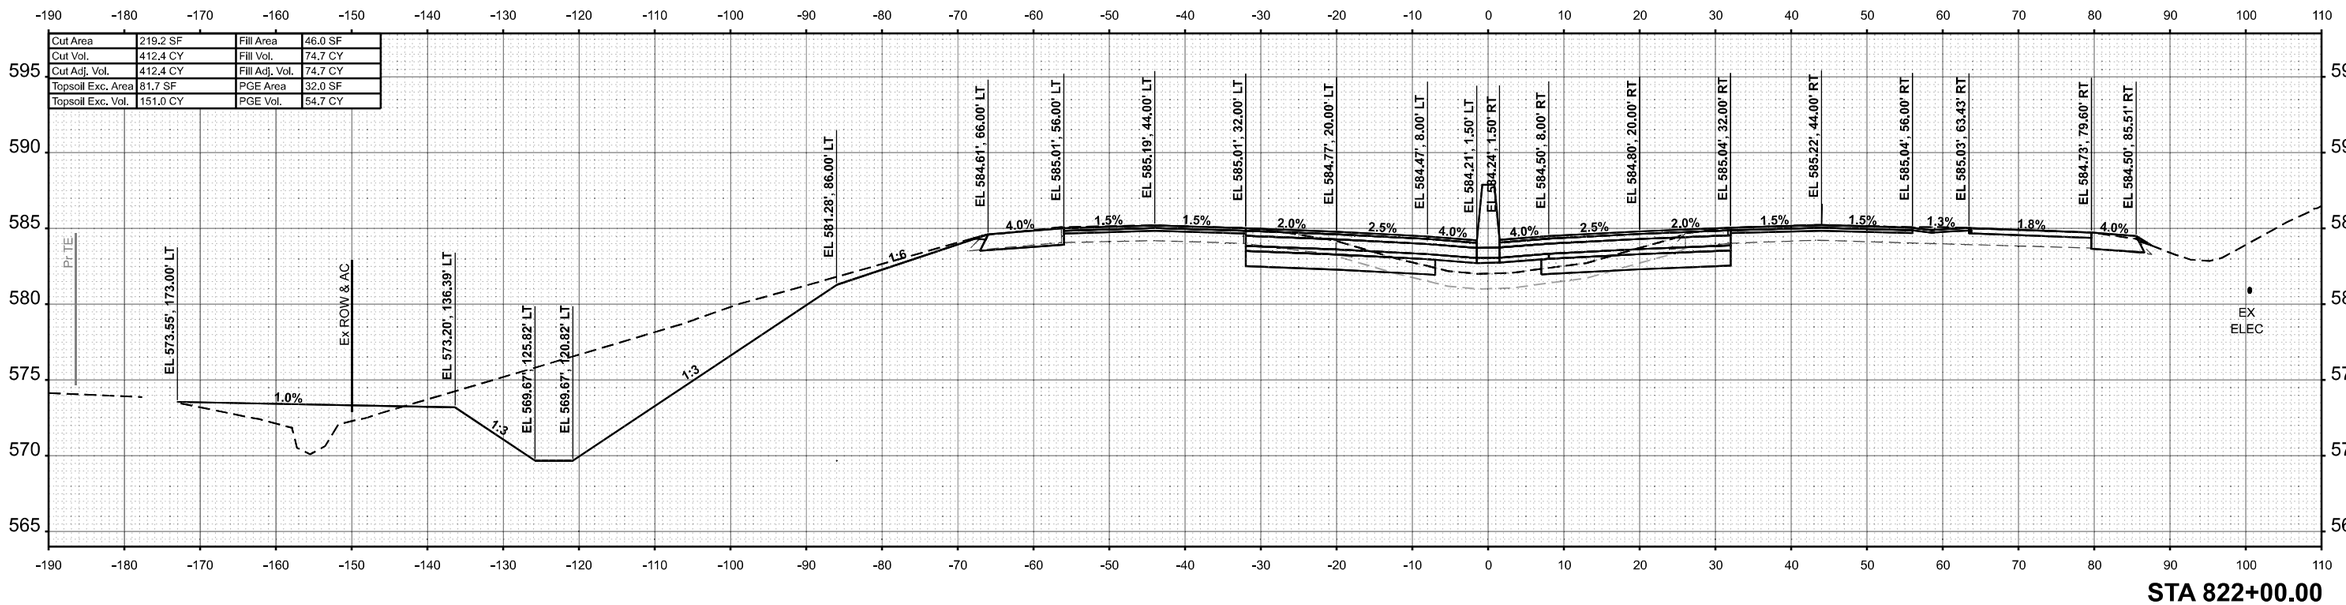

STA 822+00.00

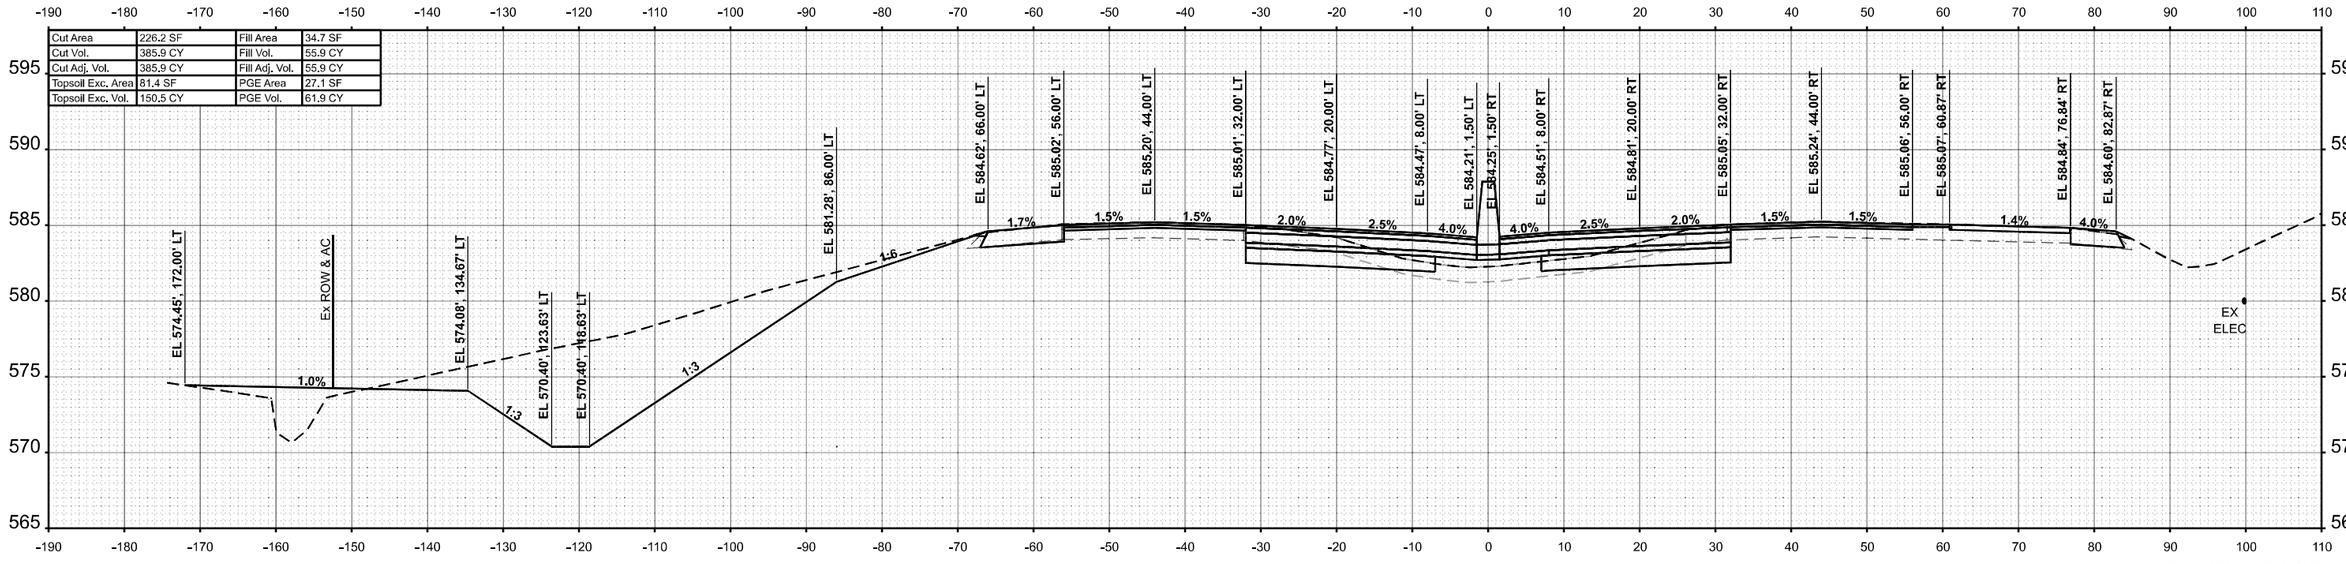

STA 821+50.00

FINAL SURVEY — NOTE BOOK — NO. — SURVEYED — PLOTTED — TEMPLATE — AREAS — AREAS CHECKED — BY — DATE

ORIGINAL SURVEY — NOTE BOOK — NO. — SURVEYED — PLOTTED — TEMPLATE — AREAS — AREAS CHECKED — BY — DATE

MODEL: IM-EAST1 - 821+50.00
FILE NAME: C:\Users\tswinford\OneDrive - Farnsworth Group, Inc\Desktop\64\CAD_Sheets\21 Cross Sections\D576K74eIb4Xss Estim1.dgn

Farnsworth GROUP

USER NAME = tswinford	DESIGNED - JJO	REVISED -	
	DRAWN - MRA	REVISED -	
PLOT SCALE = 0.16666633 ' / in.	CHECKED - ERB	REVISED -	
PLOT DATE = 10/15/2024	DATE - 10/15/2024	REVISED -	


STATE OF ILLINOIS
DEPARTMENT OF TRANSPORTATION

F.A.I. ROUTE 64 (I–64)
CROSS SECTIONS

SCALE: 1:10H / 1:5V | SHEET 102 OF 151 SHEETS | STA. 821+50.00 | TO STA. 822+00.00


F.A.I. RTE.	SECTION	COUNTY	TOTAL SHEETS	SHEET NO.
64	82-7WRS-2	ST CLAIR	691	597
		CONTRACT NO. 76K74		
		ILLINOIS	FED. AID PROJECT	

Cut Area	192.2 SF
Cut Vol.	367.1 CY
Cut Adj. Vol.	367.1 CY
Topsoil Exc. Area	79.1 SF
Topsoil Exc. Vol.	147.9 CY
Fill Area	77.4 SF
Fill Vol.	130.1 CY
Fill Adj. Vol.	130.1 CY
PGE Area	44.6 SF
PGE Vol.	78.8 CY

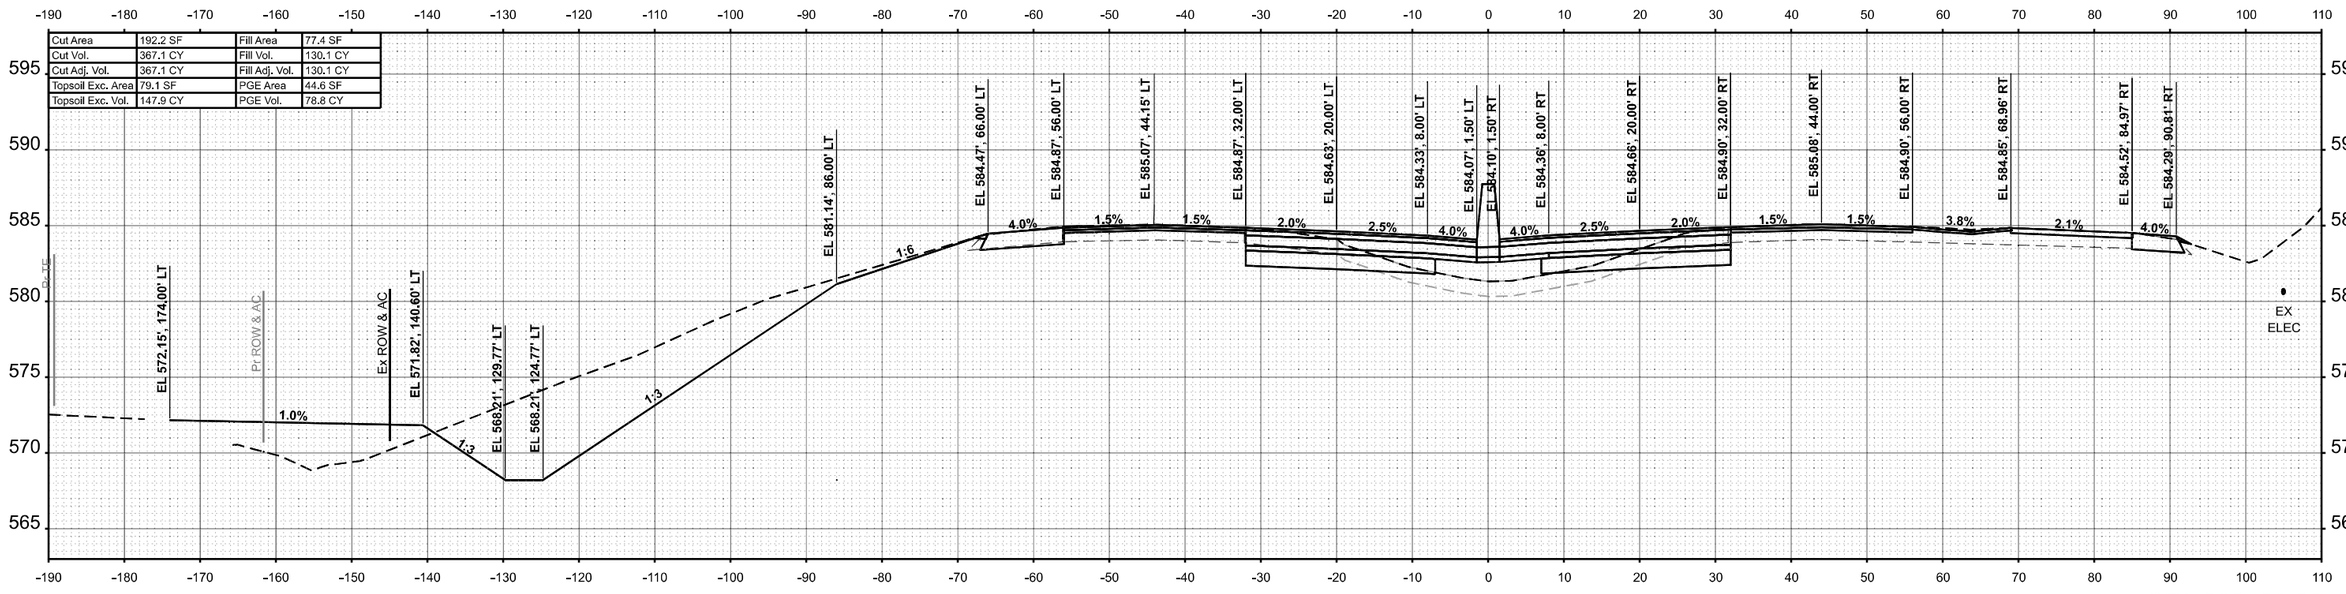

STA 823+00.00

Cut Area	204.3 SF
Cut Vol.	392.1 CY
Cut Adj. Vol.	392.1 CY
Topsoil Exc. Area	80.7 SF
Topsoil Exc. Vol.	150.4 CY
Fill Area	63.2 SF
Fill Vol.	101.1 CY
Fill Adj. Vol.	101.1 CY
PGE Area	40.6 SF
PGE Vol.	67.2 CY

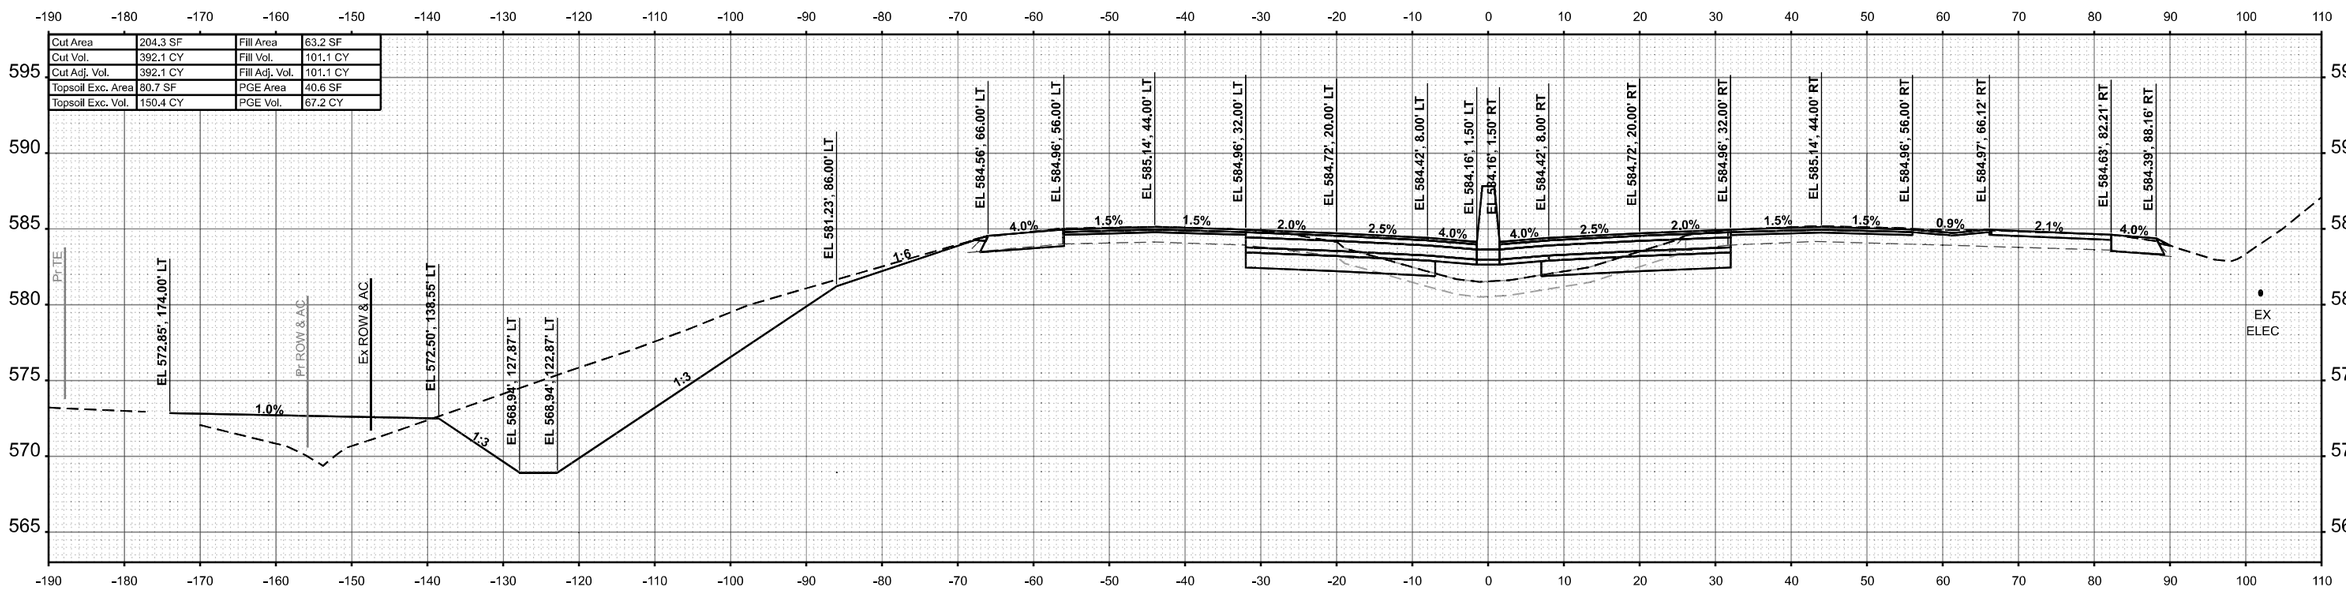

STA 822+50.00

USER NAME = lswinford	DESIGNED - JJO	REVISED -	
	DRAWN - MRA	REVISED -	
PLOT SCALE = 0.16666633 ' / In.	CHECKED - ERB	REVISED -	
PLOT DATE = 10/15/2024	DATE - 10/15/2024	REVISED -	

Farnsworth GROUP

STATE OF ILLINOIS
DEPARTMENT OF TRANSPORTATION

F.A.I. ROUTE 64 (I–64)
CROSS SECTIONS

SCALE: 1:10H / 1:5V | SHEET 103 OF 151 SHEETS | STA. 822+50.00 | TO STA. 823+00.00

F.A.I. RTE.	SECTION	COUNTY	TOTAL SHEETS	SHEET NO.
64	82-7WRS-2	ST CLAIR	691	598
		CONTRACT NO. 76K74		
		ILLINOIS	FED. AID PROJECT	


ORIGINAL SURVEY — NOTE BOOK — NO. — SURVEYED — PLOTTED — TEMPLATE — AREAS — AREAS CHECKED — BY — DATE

MODEL: I64EAST1 - 822+50.00
FILE NAME: C:\Users\lswinford\OneDrive - Farnsworth Group, Inc\Desktop\64\CAD_Sheets\21 Cross Sections\D876K76K1e2rk2vs Elash1.dgn

FINAL SURVEY		BY	DATE
	SURVEYED		
	PLOTTED		
NOTE BOOK	TEMPLATE		
	AREAS		
NO.	AREAS CHECKED		

ORIGINAL SURVEY		BY	DATE
	SURVEYED		
	PLOTTED		
NOTE BOOK	TEMPLATE		
	AREAS		
NO.	AREAS CHECKED		

Cut Area	174.7 SF	Fill Area	87.2 SF
Cut Vol.	339.8 CY	Fill Vol.	152.4 CY
Cut Adj. Vol.	339.8 CY	Fill Adj. Vol.	152.4 CY
Topsoil Exc. Area	77.3 SF	PGE Area	46.9 SF
Topsoil Exc. Vol.	144.8 CY	PGE Vol.	84.7 CY

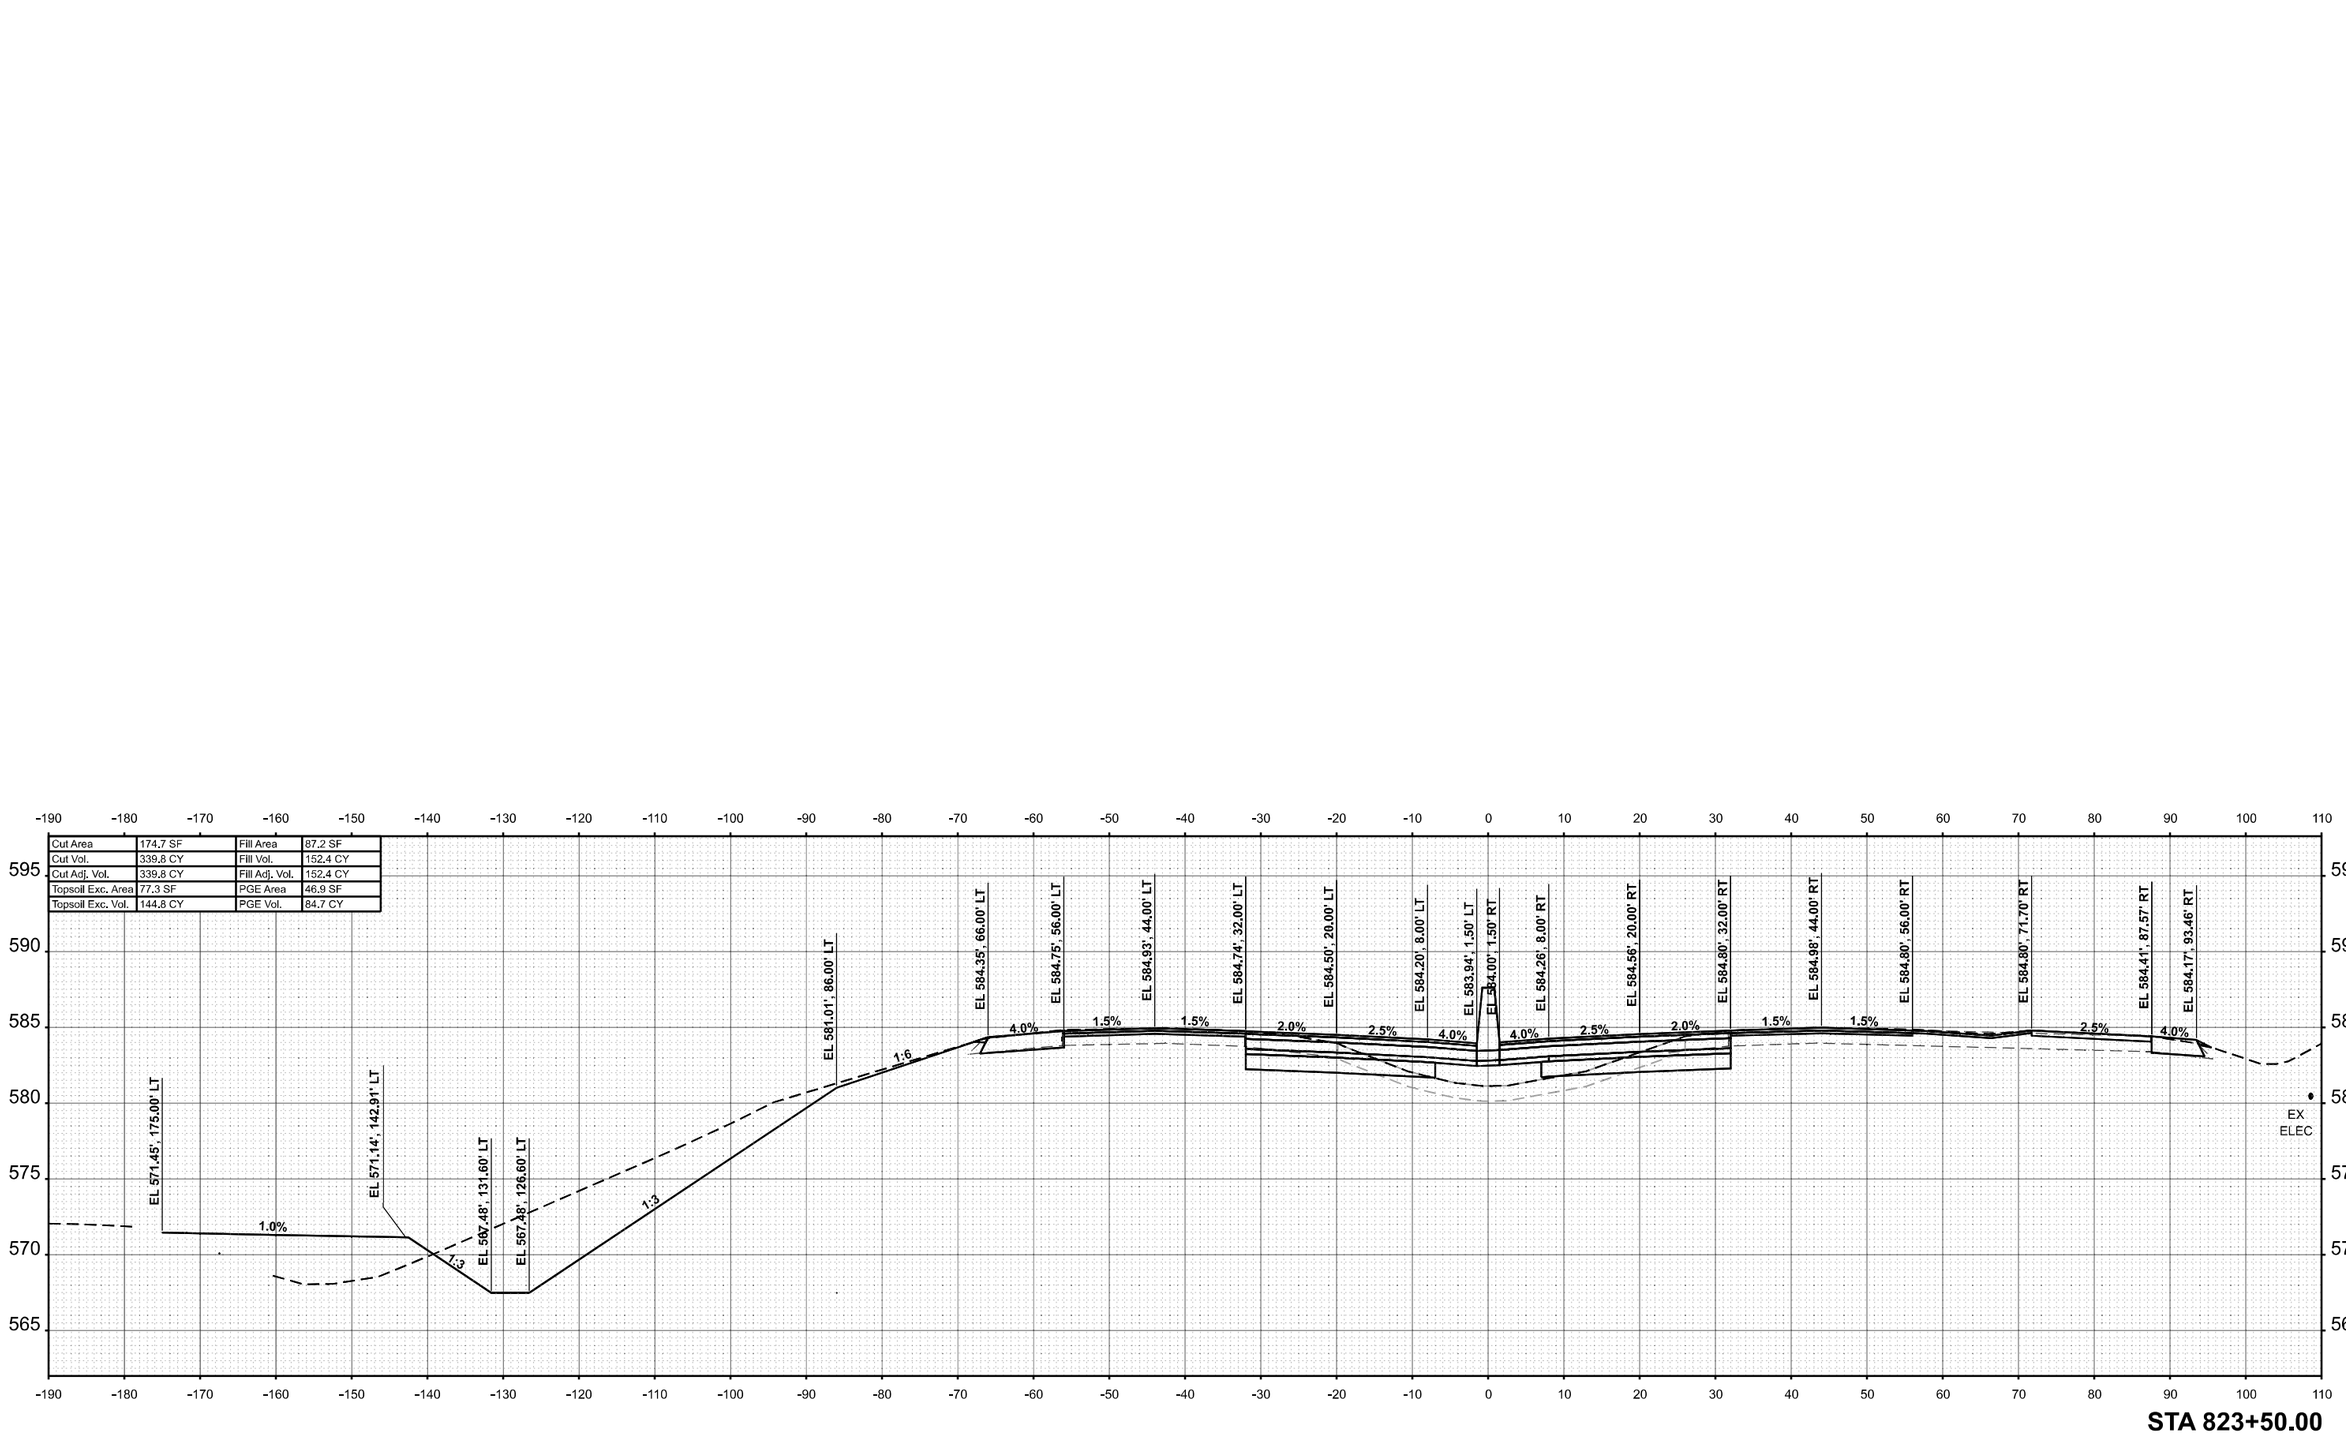

STA 823+50.00

MODEL: IM-EAST1 - 823+50.00
FILE NAME: C:\Users\lswinford\OneDrive - Farnsworth Group, Inc\Desktop\64\CAD_Sheets\21 Cross Sections\D67K74-Sht-Xs1x5 Elsht1.dgn

Farnsworth GROUP

USER NAME = lswinford	DESIGNED - JJO	REVISED -	
	DRAWN - MRA	REVISED -	
PLOT SCALE = 0.16666633 ' / In.	CHECKED - ERB	REVISED -	
PLOT DATE = 10/15/2024	DATE - 10/15/2024	REVISED -	

STATE OF ILLINOIS
DEPARTMENT OF TRANSPORTATION

F.A.I. ROUTE 64 (I–64)
CROSS SECTIONS


SCALE: 1:10H / 1:5V | SHEET 104 OF 151 SHEETS | STA. 823+50.00 | TO STA. 823+50.00

F.A.I. RTE.	SECTION	COUNTY	TOTAL SHEETS	SHEET NO.
64	82-7WRS-2	ST CLAIR	691	599
		CONTRACT NO. 76K74		
	ILLINOIS	FED. AID PROJECT		

FINAL SURVEY		BY	DATE
	SURVEYED		
	PLOTTED		
NOTE BOOK	TEMPLATE		
	AREAS		
NO.	AREAS CHECKED		

ORIGINAL SURVEY		BY	DATE
	SURVEYED		
	PLOTTED		
NOTE BOOK	TEMPLATE		
	AREAS		
NO.	AREAS CHECKED		

Cut Area	184.5 SF	Fill Area	96.7 SF
Cut Vol.	332.6 CY	Fill Vol.	171.1 CY
Cut Adj. Vol.	332.6 CY	Fill Adj. Vol.	171.1 CY
Topsoil Exc. Area	81.0 SF	PGE Area	44.7 SF
Topsoil Exc. Vol.	146.6 CY	PGE Vol.	84.8 CY

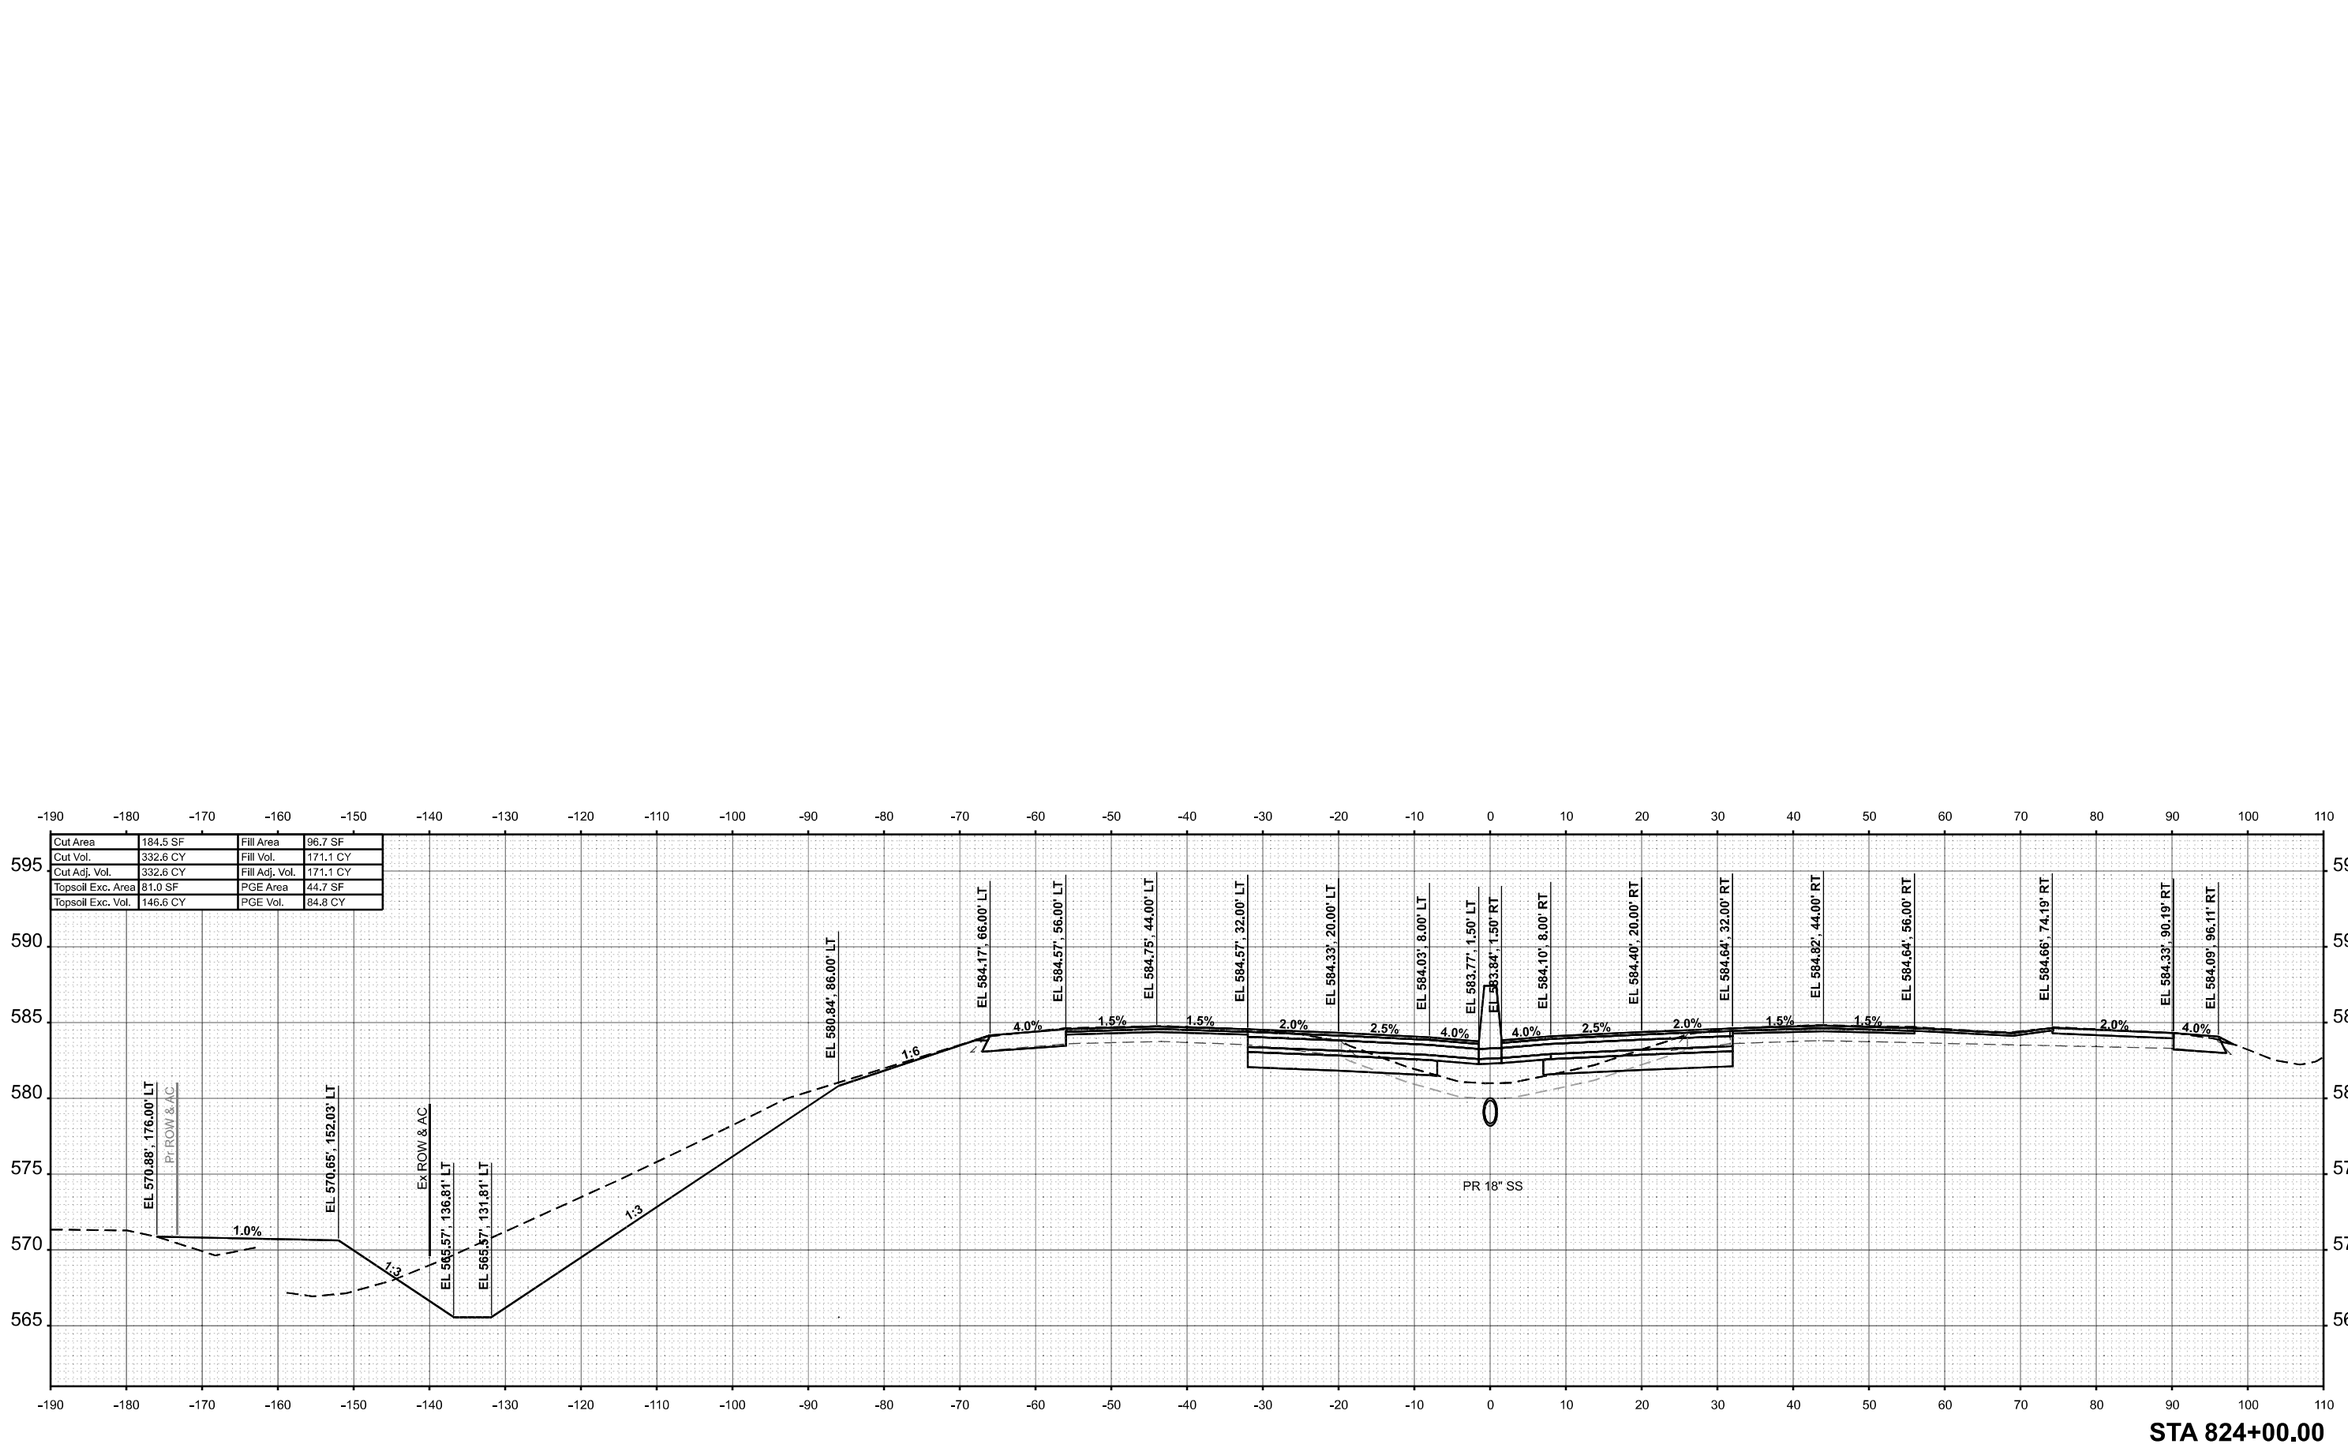

STA 824+00.00

MODEL: IMEAST1 - 824+00.00
FILE NAME: C:\Users\lswinford\OneDrive - Farnsworth Group, Inc\Desktop\64\CAD_Sheets\21 Cross Sections\SB76K74-eth-hOv1s Elsh1.dgn

Farnsworth GROUP

USER NAME = lswinford	DESIGNED - JJO	REVISED -	
	DRAWN - MRA	REVISED -	
PLOT SCALE = 0.16666633 ' / In.	CHECKED - ERB	REVISED -	
PLOT DATE = 10/15/2024	DATE - 10/15/2024	REVISED -	

STATE OF ILLINOIS
DEPARTMENT OF TRANSPORTATION

F.A.I. ROUTE 64 (I–64)
CROSS SECTIONS

SCALE: 1:10H / 1:5V | SHEET 105 OF 151 SHEETS | STA. 824+00.00 | TO STA. 824+00.00

F.A.I. RTE.	SECTION	COUNTY	TOTAL SHEETS	SHEET NO.
64	82-7WRS-2	ST CLAIR	691	600
		CONTRACT NO. 76K74		
	ILLINOIS	FED. AID PROJECT		