
FINAL SURVEY		BY	DATE
	SURVEYED		
	PLOTTED		
NOTE BOOK	TEMPLATE		
	AREAS		
NO.	AREAS CHECKED		

ORIGINAL SURVEY		BY	DATE
	SURVEYED		
	PLOTTED		
NOTE BOOK	TEMPLATE		
	AREAS		
NO.	AREAS CHECKED		

Cut Area	209.1 SF	Fill Area	39.6 SF
Cut Vol.	364.5 CY	Fill Vol.	127.0 CY
Cut Adj. Vol.	364.5 CY	Fill Adj. Vol.	127.0 CY
Topsoil Exc. Area	82.7 SF	PGE Area	43.6 SF
Topsoil Exc. Vol.	151.6 CY	PGE Vol.	81.8 CY

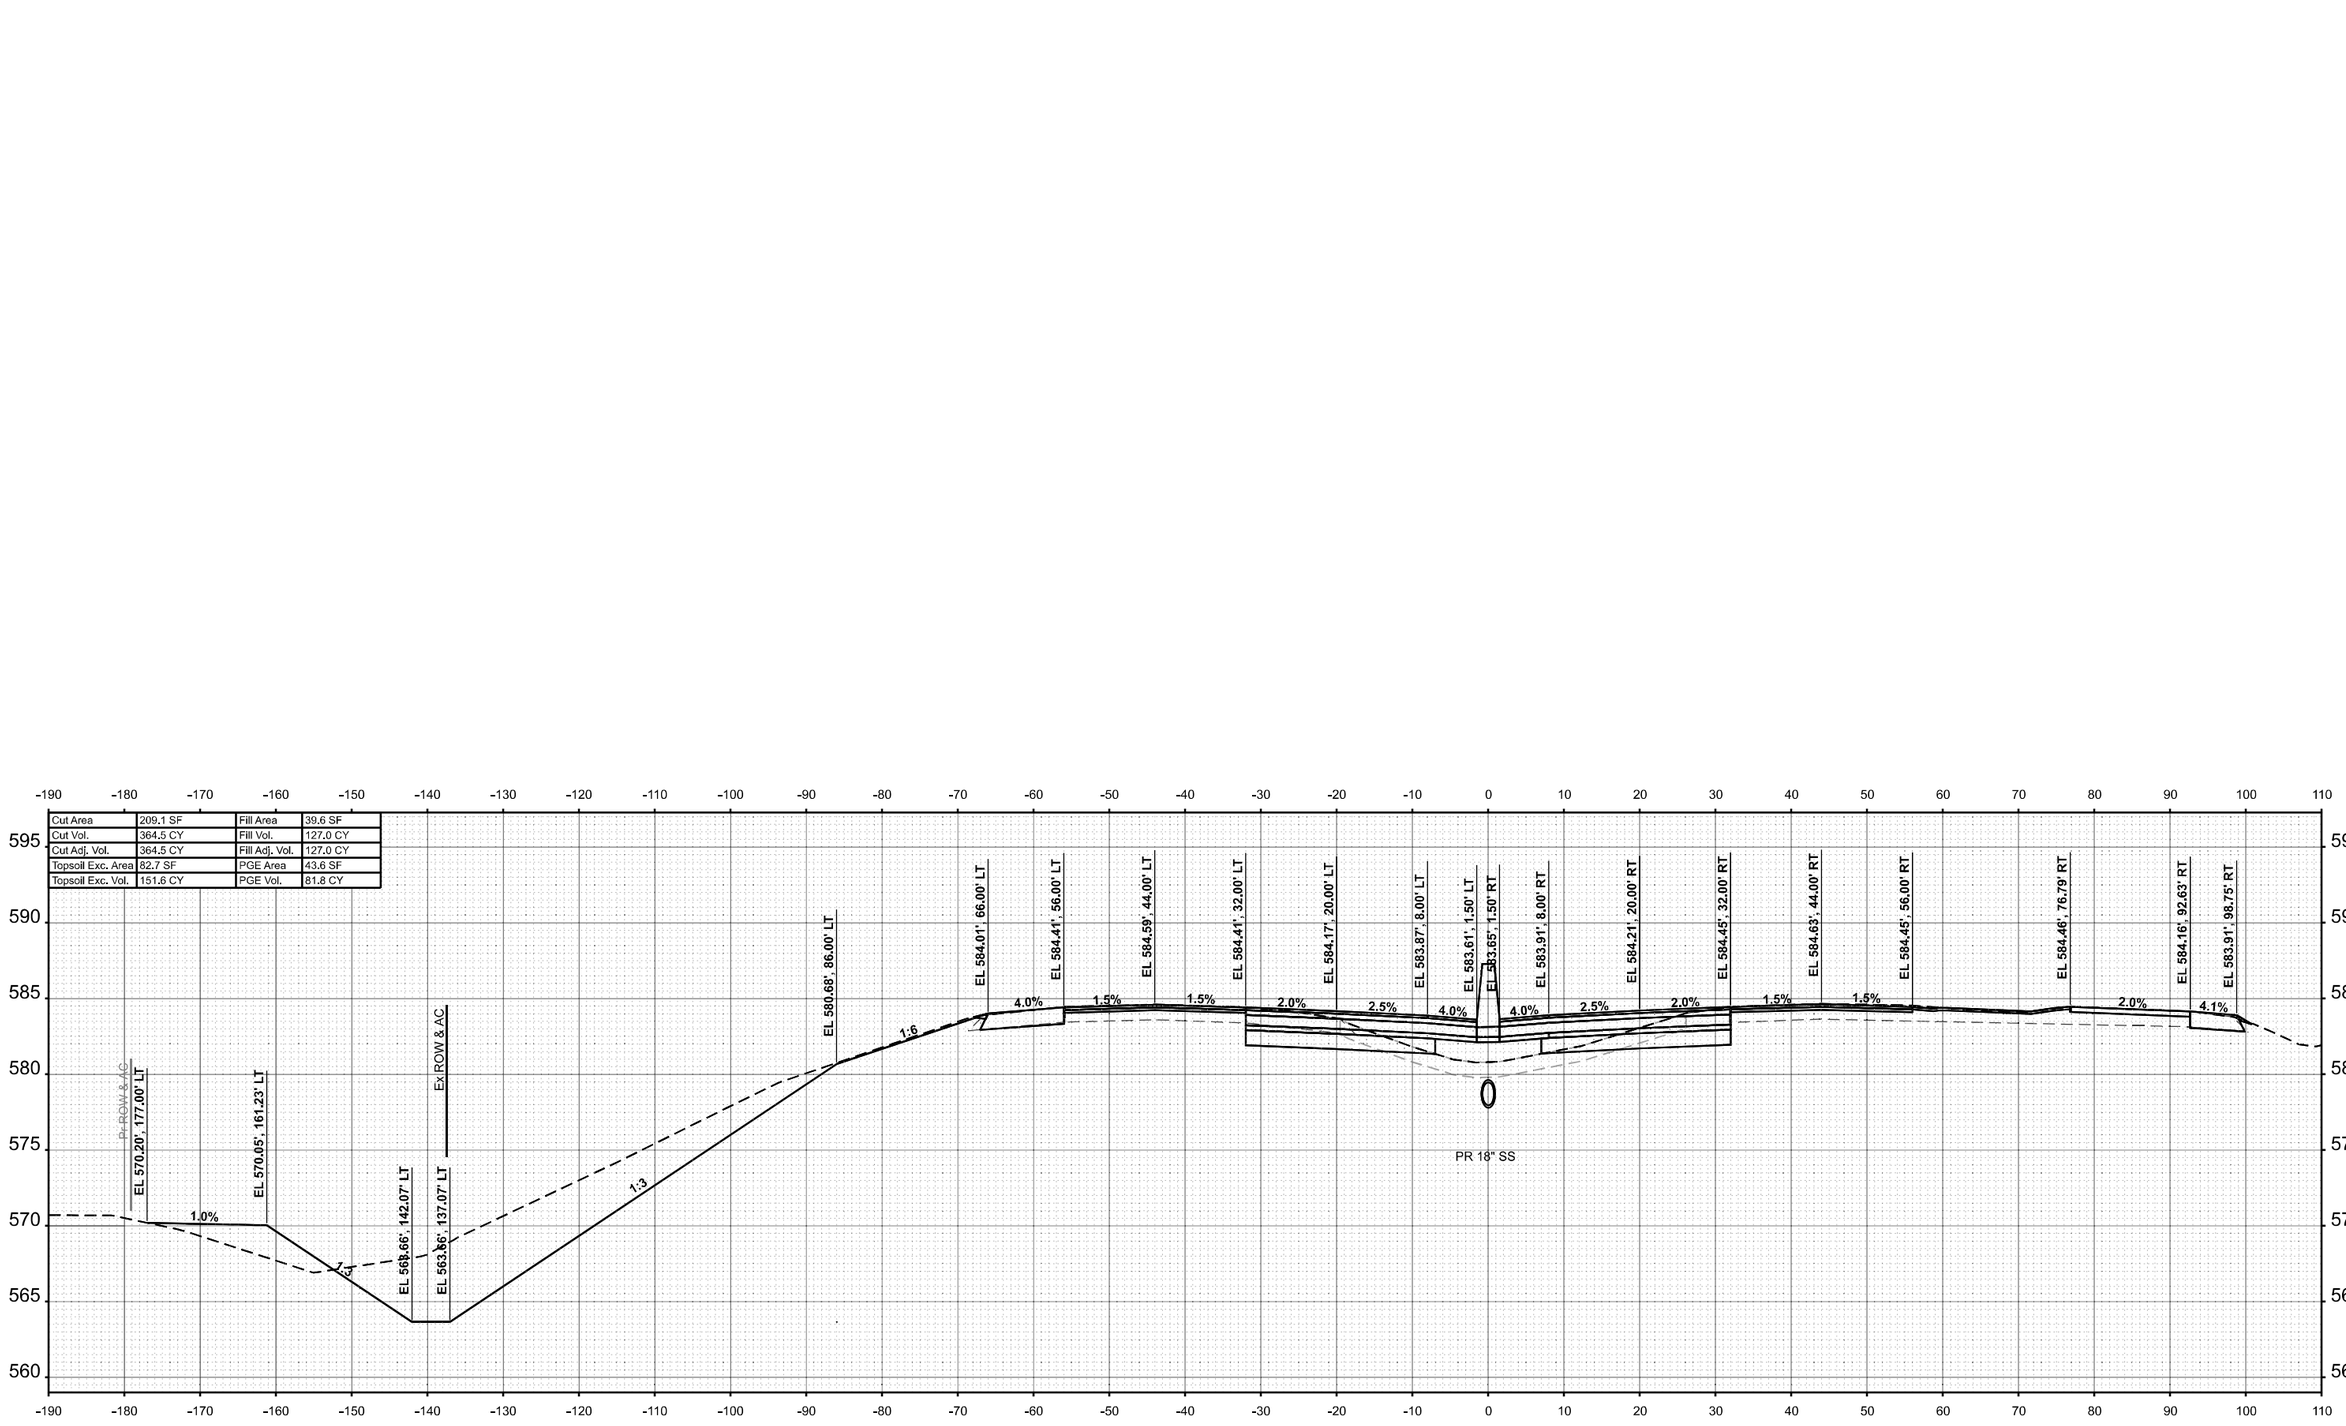

STA 824+50.00

MODEL: IMPART1 - 824+50.00
FILE NAME: C:\Users\lswinford\OneDrive - Farnsworth Group, Inc\Desktop\64\CAD_Sheets\21 Cross Sections\D876K7\edh\Xs Elsht1.dgn

Farnsworth GROUP

USER NAME = lswinford	DESIGNED - JJO		REVISED -
	DRAWN - MRA		REVISED -
PLOT SCALE = 0.16666633 ' / In.	CHECKED - ERB		REVISED -
PLOT DATE = 10/15/2024	DATE - 10/15/2024		REVISED -

STATE OF ILLINOIS
DEPARTMENT OF TRANSPORTATION

F.A.I. ROUTE 64 (I–64)
CROSS SECTIONS

SCALE: 1:10H / 1:5V | SHEET 106 OF 151 SHEETS | STA. 824+50.00 | TO STA. 824+50.00

F.A.I. RTE.	SECTION	COUNTY	TOTAL SHEETS	SHEET NO.
64	82-7WRS-2	ST CLAIR	691	601
		CONTRACT NO. 76K74		
	ILLINOIS	FED. AID PROJECT		


FINAL SURVEY	
	SURVEYED
	PLOTTED
NOTE BOOK	TEMPLATE
	AREAS
NO.	AREAS CHECKED

BY	DATE

ORIGINAL SURVEY	
	SURVEYED
	PLOTTED
NOTE BOOK	TEMPLATE
	AREAS
NO.	AREAS CHECKED

BY	DATE

Cut Area	224.4 SF	Fill Area	32.4 SF
Cut Vol.	88.3 CY	Fill Vol.	15.0 CY
Cut Adj. Vol.	88.3 CY	Fill Adj. Vol.	15.0 CY
Topsoil Exc. Area	82.7 SF	PGE Area	43.7 SF
Topsoil Exc. Vol.	33.7 CY	PGE Vol.	17.8 CY

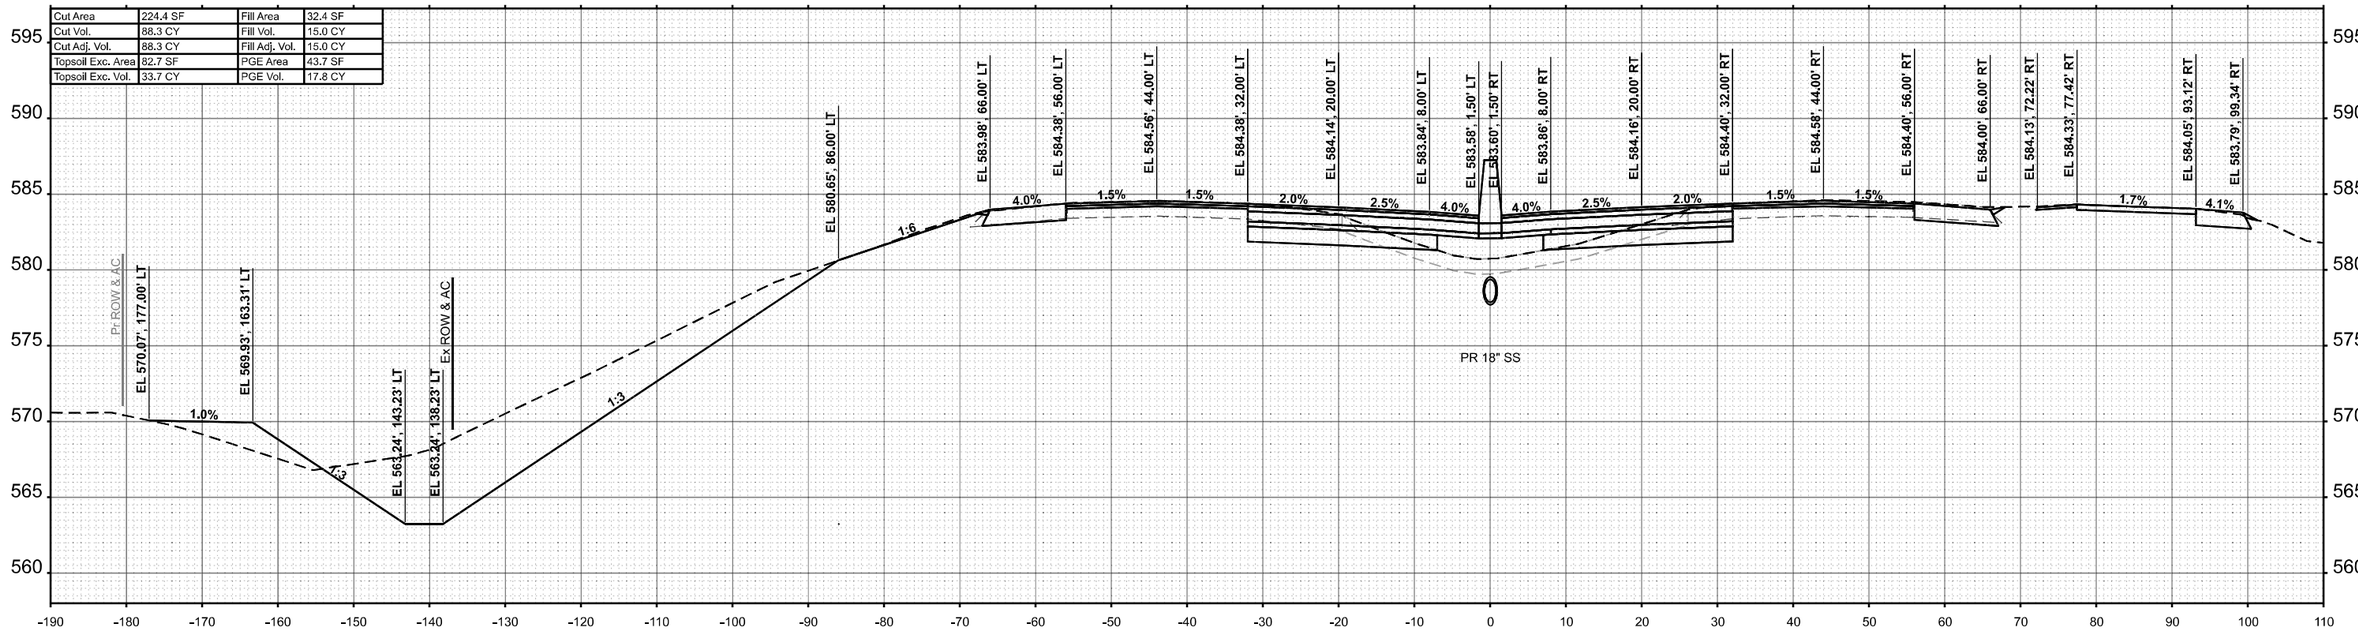

STA 824+61.00

MODEL: I64EAST1 - 824+61.00
FILE NAME: C:\Users\lswinford\OneDrive - Farnsworth Group, Inc\Desktop\64\CAD_Sheets\21 Cross Sections\D67K7Arch\x1x Elsht1.dgn

Farnsworth GROUP

USER NAME = lswinford	DESIGNED - JJO	REVISED -
	DRAWN - MRA	REVISED -
PLOT SCALE = 0.16666633 ' / In.	CHECKED - ERB	REVISED -
PLOT DATE = 10/15/2024	DATE - 10/15/2024	REVISED -

STATE OF ILLINOIS
DEPARTMENT OF TRANSPORTATION

F.A.I. ROUTE 64 (I–64)
CROSS SECTIONS


SCALE: 1:10H / 1:5V | SHEET 107 OF 151 SHEETS | STA. 817+00.00 | TO STA. 817+50.00

F.A.I. RTE.	SECTION	COUNTY	TOTAL SHEETS	SHEET NO.
64	82-7WRS-2	ST CLAIR	691	602
		CONTRACT NO. 76K74		
	ILLINOIS	FED. AID PROJECT		

FINAL SURVEY		BY	DATE
	SURVEYED		
	PLOTTED		
NOTE BOOK	TEMPLATE		
	AREAS		
NO.	AREAS CHECKED		

ORIGINAL SURVEY		BY	DATE
	SURVEYED		
	PLOTTED		
NOTE BOOK	TEMPLATE		
	AREAS		
NO.	AREAS CHECKED		

Cut Area	256.3 SF	Fill Area	14.1 SF
Cut Vol.	347.2 CY	Fill Vol.	34.9 CY
Cut Adj. Vol.	347.2 CY	Fill Adj. Vol.	34.9 CY
Topsoil Exc. Area	82.6 SF	PGE Area	43.7 SF
Topsoil Exc. Vol.	119.4 CY	PGE Vol.	63.1 CY

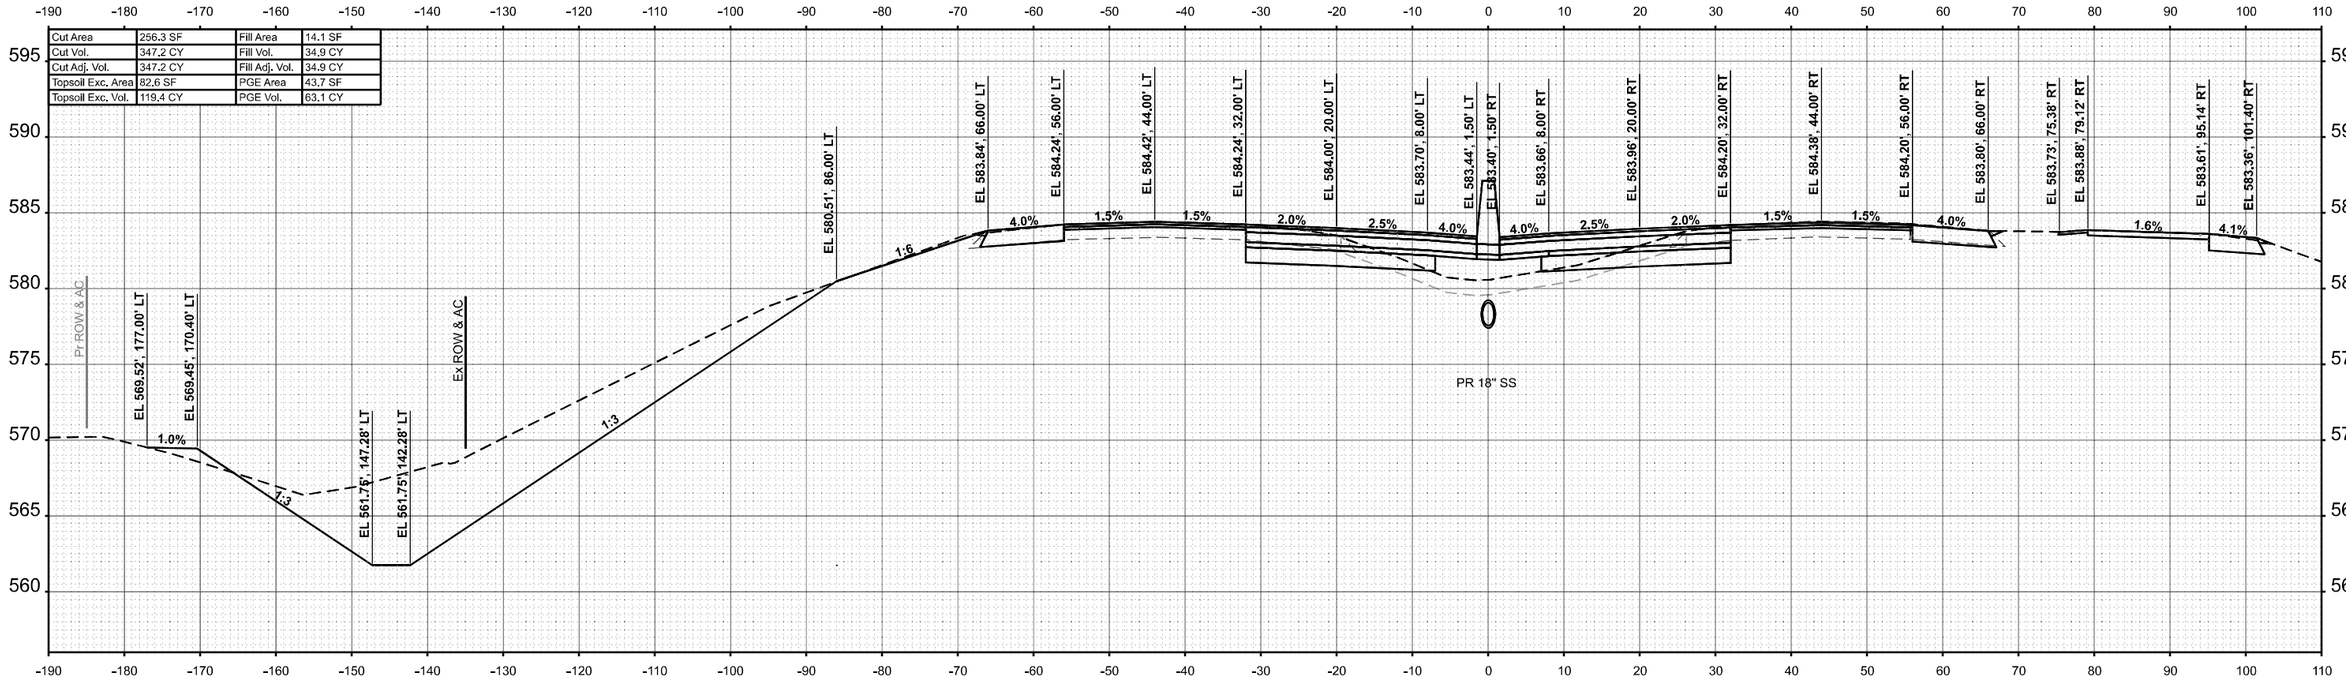

STA 825+00.00

MODEL: tMEAST1 - 825+00.00
FILE NAME: C:\Users\tswinford\OneDrive - Farnsworth Group, Inc\Desktop\84\CAD_Sheets\21 Cross Sections\D876K74+tsh+Xs Estsh1.dgn

Farnsworth GROUP

USER NAME = tswinford	DESIGNED -		REVISED -
	DRAWN -		REVISED -
PLOT SCALE = 0.16666633 ' / In.	CHECKED -	ERB	REVISED -
PLOT DATE = 10/15/2024	DATE -	10/15/2024	REVISED -

STATE OF ILLINOIS
DEPARTMENT OF TRANSPORTATION

F.A.I. ROUTE 64 (I–64)
CROSS SECTIONS


SCALE: 1:10H / 1:5V | SHEET 108 OF 151 SHEETS | STA. | TO STA.

F.A.I. RTE.	SECTION	COUNTY	TOTAL SHEETS	SHEET NO.
64	82-7WRS-2	ST CLAIR	691	603
		CONTRACT NO. 76K74		
	ILLINOIS	FED. AID PROJECT		

FINAL SURVEY		BY	DATE
	SURVEYED		
	PLOTTED		
NOTE BOOK	TEMPLATE		
	AREAS		
NO.	AREAS CHECKED		

ORIGINAL SURVEY		BY	DATE
	SURVEYED		
	PLOTTED		
NOTE BOOK	TEMPLATE		
	AREAS		
NO.	AREAS CHECKED		

Cut Area	236.5 SF	Fill Area	14.1 SF
Cut Vol.	456.2 CY	Fill Vol.	26.1 CY
Cut Adj. Vol.	456.2 CY	Fill Adj. Vol.	26.1 CY
Topsoil Exc. Area	82.7 SF	PGE Area	45.1 SF
Topsoil Exc. Vol.	153.0 CY	PGE Vol.	82.2 CY

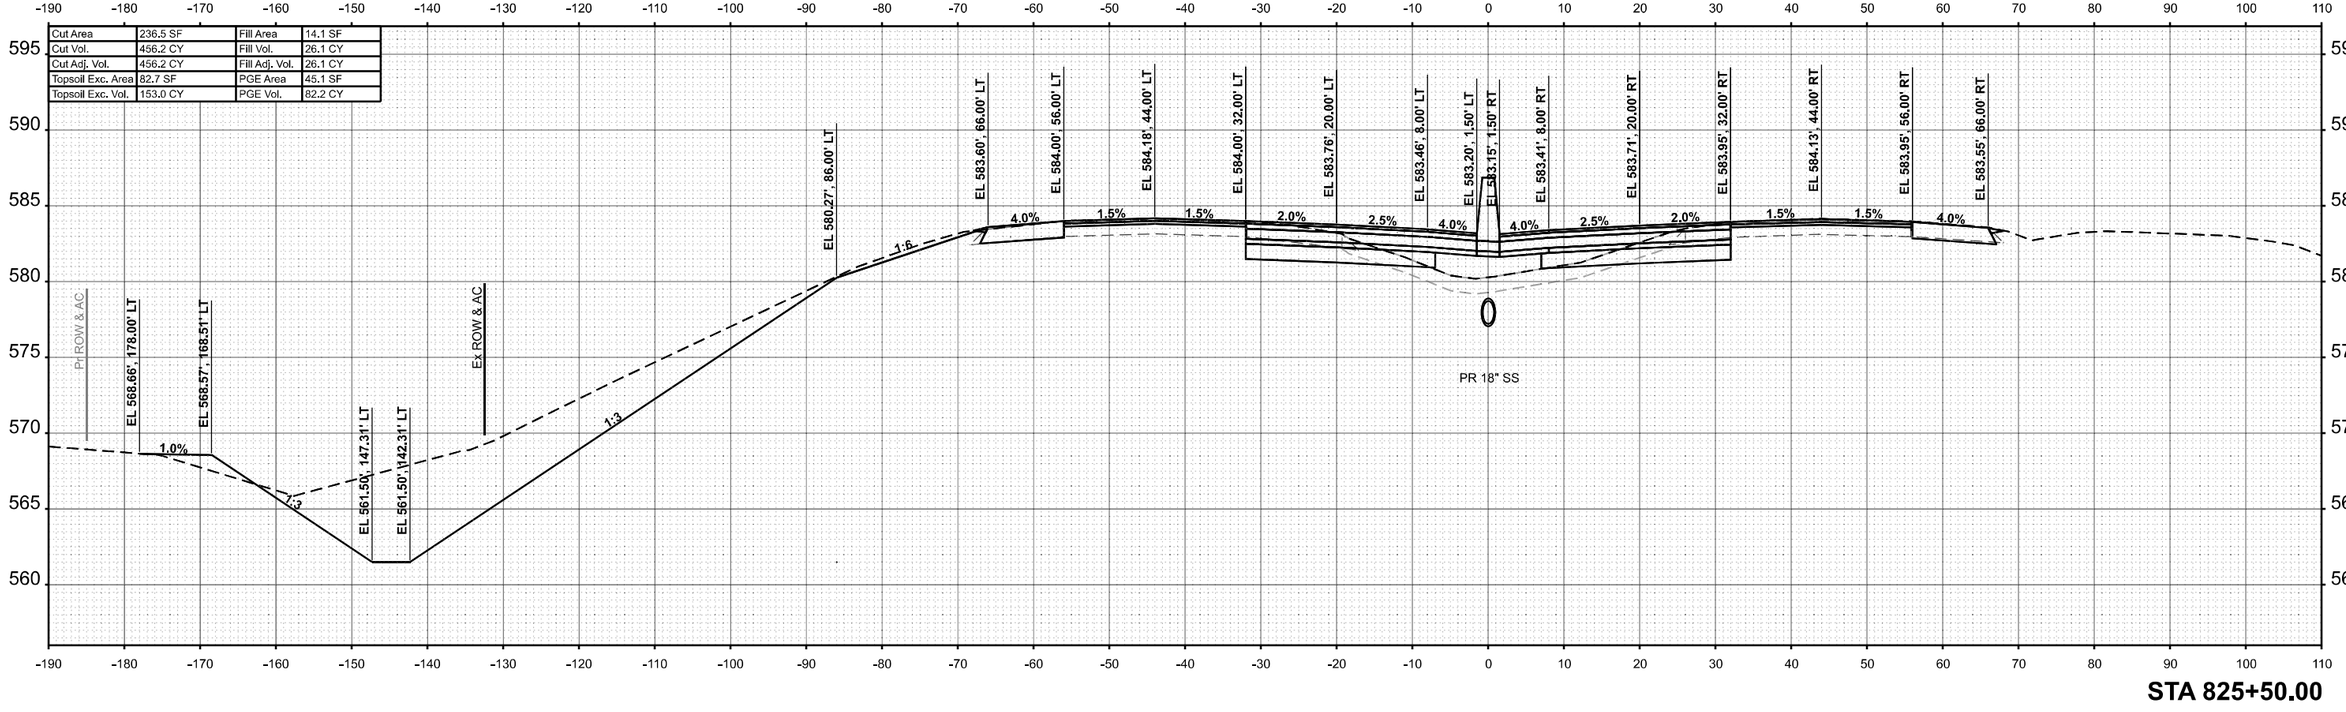

STA 825+50.00

MODEL: IM4EAST1 - 825+50.00
FILE NAME: C:\Users\lswinford\OneDrive - Farnsworth Group\Desktop\84\CAD_Sheets\21 Cross Sections\D8784K7-hwlyKce Elate1.dgn

Farnsworth GROUP

USER NAME = lswinford		DESIGNED -		REVISED -
		DRAWN -		REVISED -
PLOT SCALE = 0.16666633 ' / In.		CHECKED -	ERB	REVISED -
PLOT DATE = 10/15/2024		DATE -	10/15/2024	REVISED -

STATE OF ILLINOIS
DEPARTMENT OF TRANSPORTATION


F.A.I. ROUTE 64 (I–64)
CROSS SECTIONS

SCALE: 1:10H / 1:5V | SHEET 109 OF 151 SHEETS | STA. | TO STA.

F.A.I. RTE.	SECTION	COUNTY	TOTAL SHEETS	SHEET NO.
64	82-7WRS-2	ST CLAIR	691	604
		CONTRACT NO. 76K74		
	ILLINOIS	FED. AID PROJECT		

FINAL SURVEY		BY	DATE
	SURVEYED		
	PLOTTED		
NOTE BOOK	TEMPLATE		
	AREAS		
NO.	AREAS CHECKED		

Cut Area	225.4 SF	Fill Area	19.2 SF
Cut Vol.	427.7 CY	Fill Vol.	30.8 CY
Cut Adj. Vol.	427.7 CY	Fill Adj. Vol.	30.8 CY
Topsoil Exc. Area	83.1 SF	PGE Area	43.5 SF
Topsoil Exc. Vol.	153.5 CY	PGE Vol.	82.0 CY

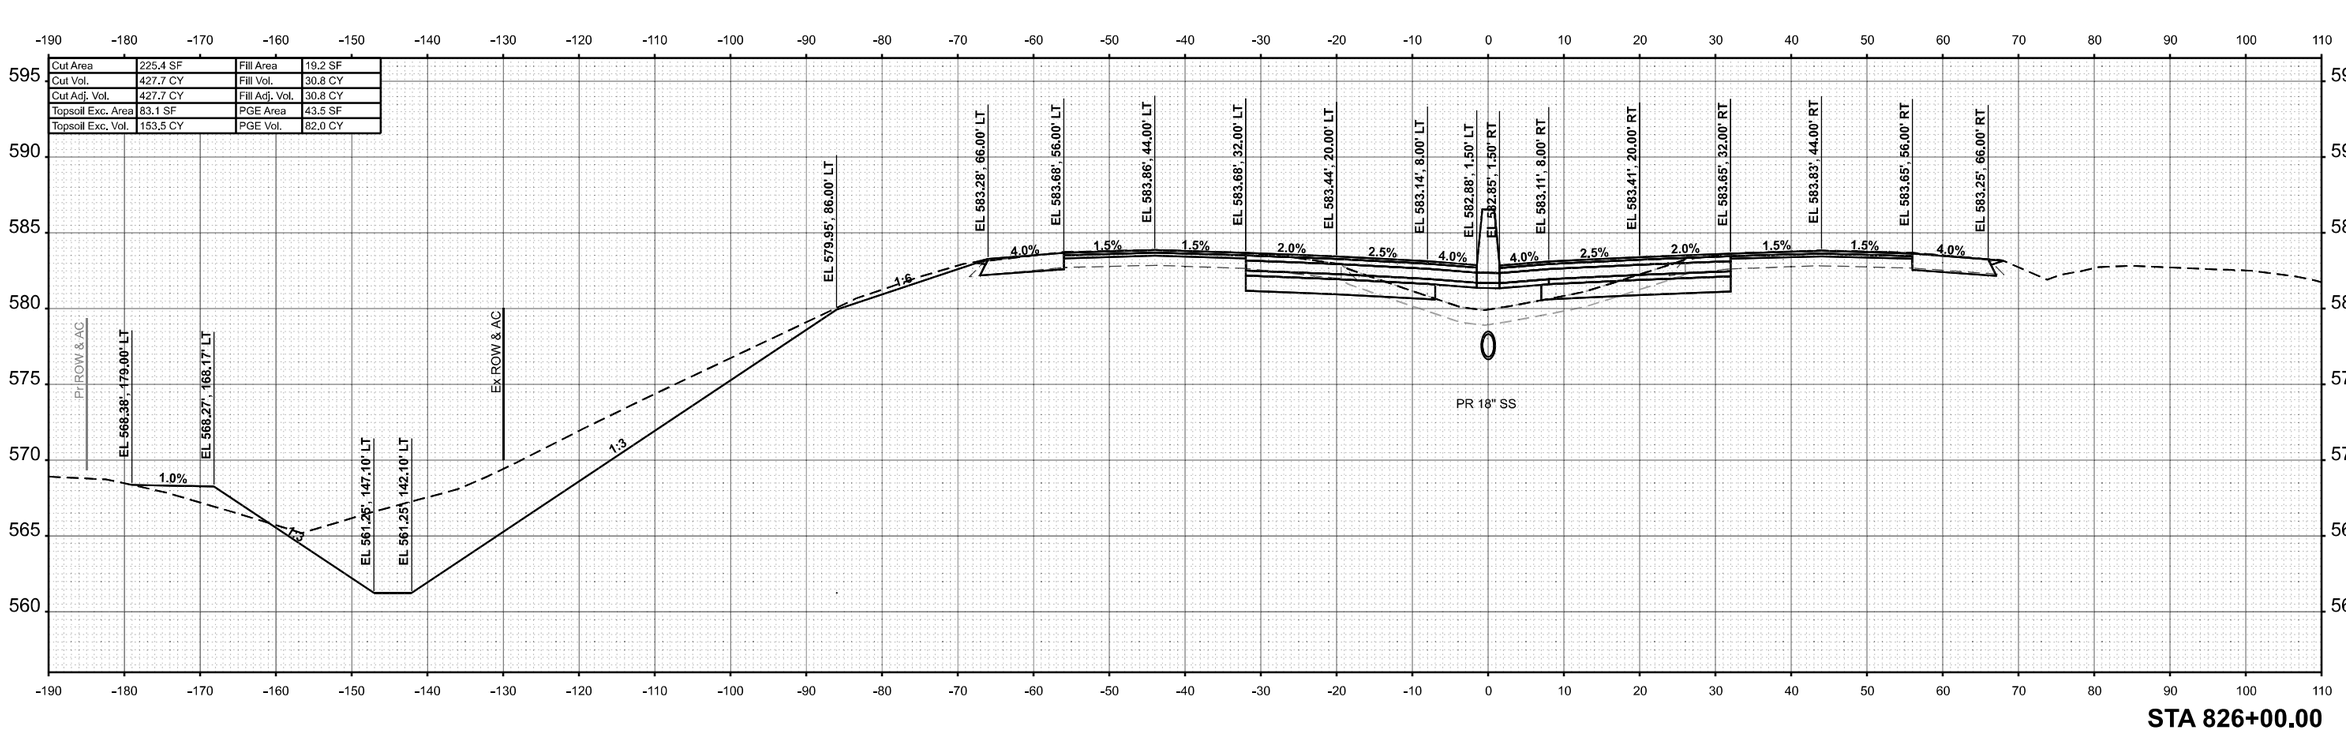

STA 826+00.00

ORIGINAL SURVEY		BY	DATE
	SURVEYED		
	PLOTTED		
NOTE BOOK	TEMPLATE		
	AREAS		
NO.	AREAS CHECKED		

MODEL: I64EAST1 - 826+00.00
FILE NAME: C:\Users\lswinford\OneDrive - Farnsworth Group, Inc\Desktop\64\CAD_Sheets\21 Cross Sections\D876K7\e\h\x\s\ Esa4.dgn

Farnsworth GROUP


USER NAME = lswinford	DESIGNED -		REVISED -
	DRAWN -		REVISED -
PLOT SCALE = 0.16666633 ' / In.	CHECKED -	ERB	REVISED -
PLOT DATE = 10/15/2024	DATE -	10/15/2024	REVISED -


STATE OF ILLINOIS
DEPARTMENT OF TRANSPORTATION

F.A.I. ROUTE 64 (I–64)
CROSS SECTIONS

SCALE: 1:10H / 1:5V | SHEET 110 OF 151 SHEETS | STA. | TO STA.

F.A.I. RTE.	SECTION	COUNTY	TOTAL SHEETS	SHEET NO.
64	82-7WRS-2	ST CLAIR	691	605
		CONTRACT NO. 76K74		
	ILLINOIS	FED. AID PROJECT		

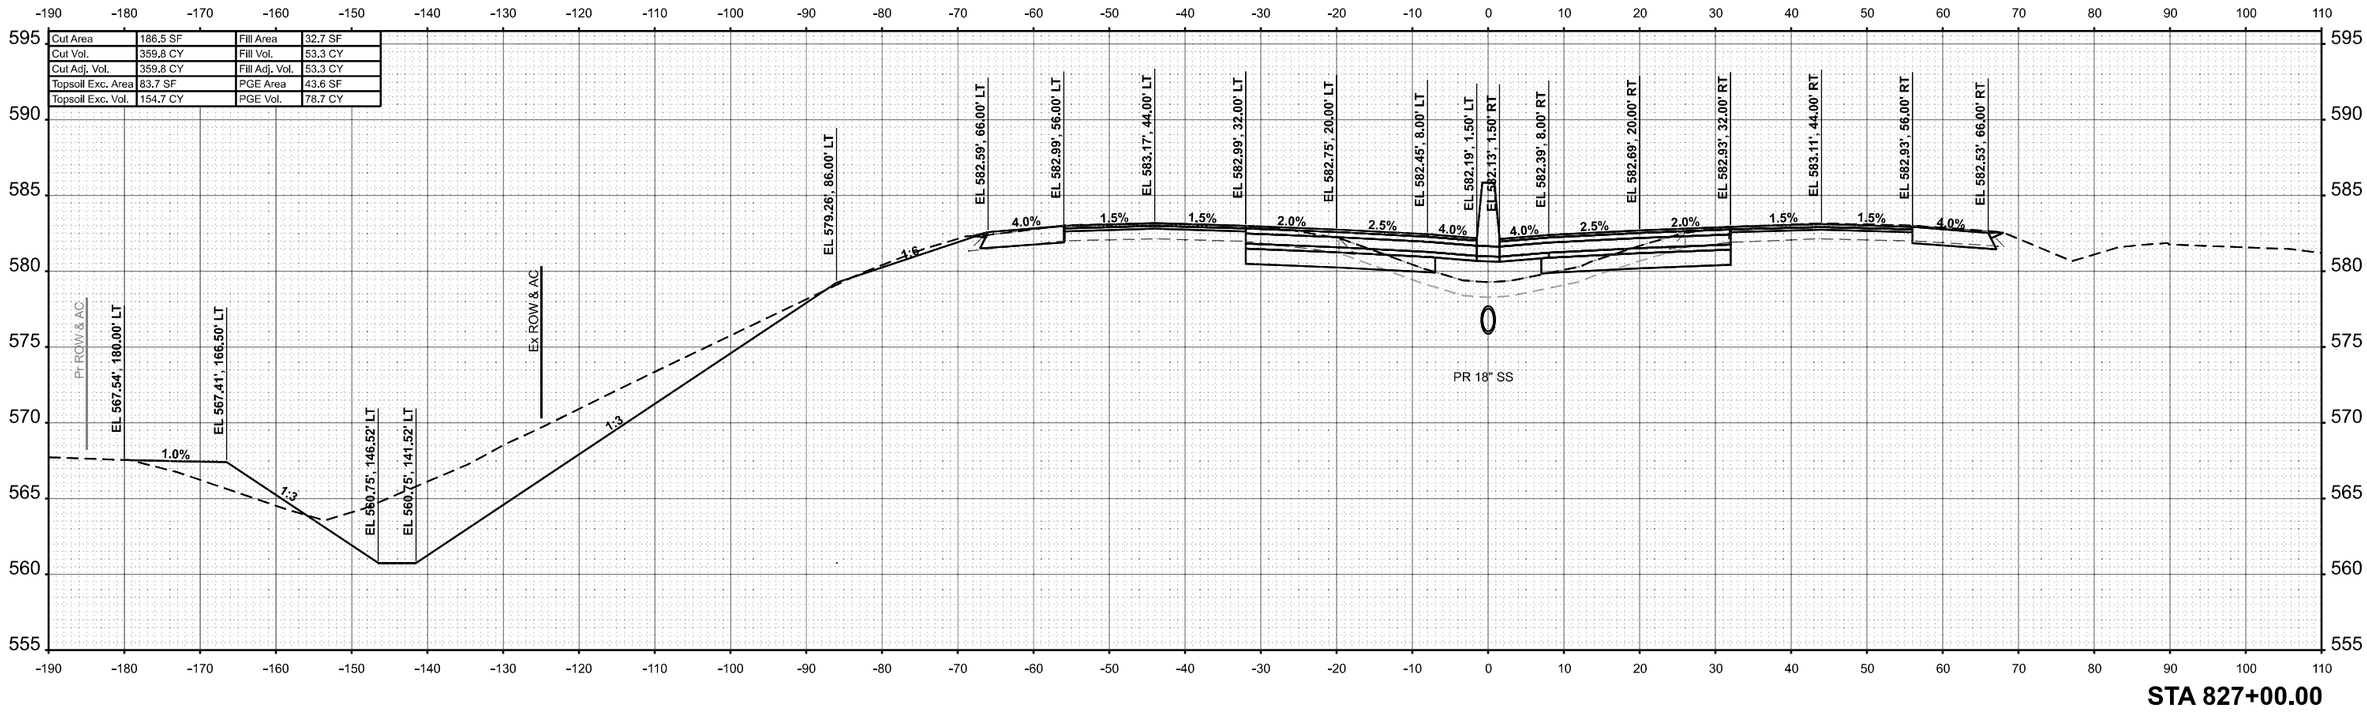

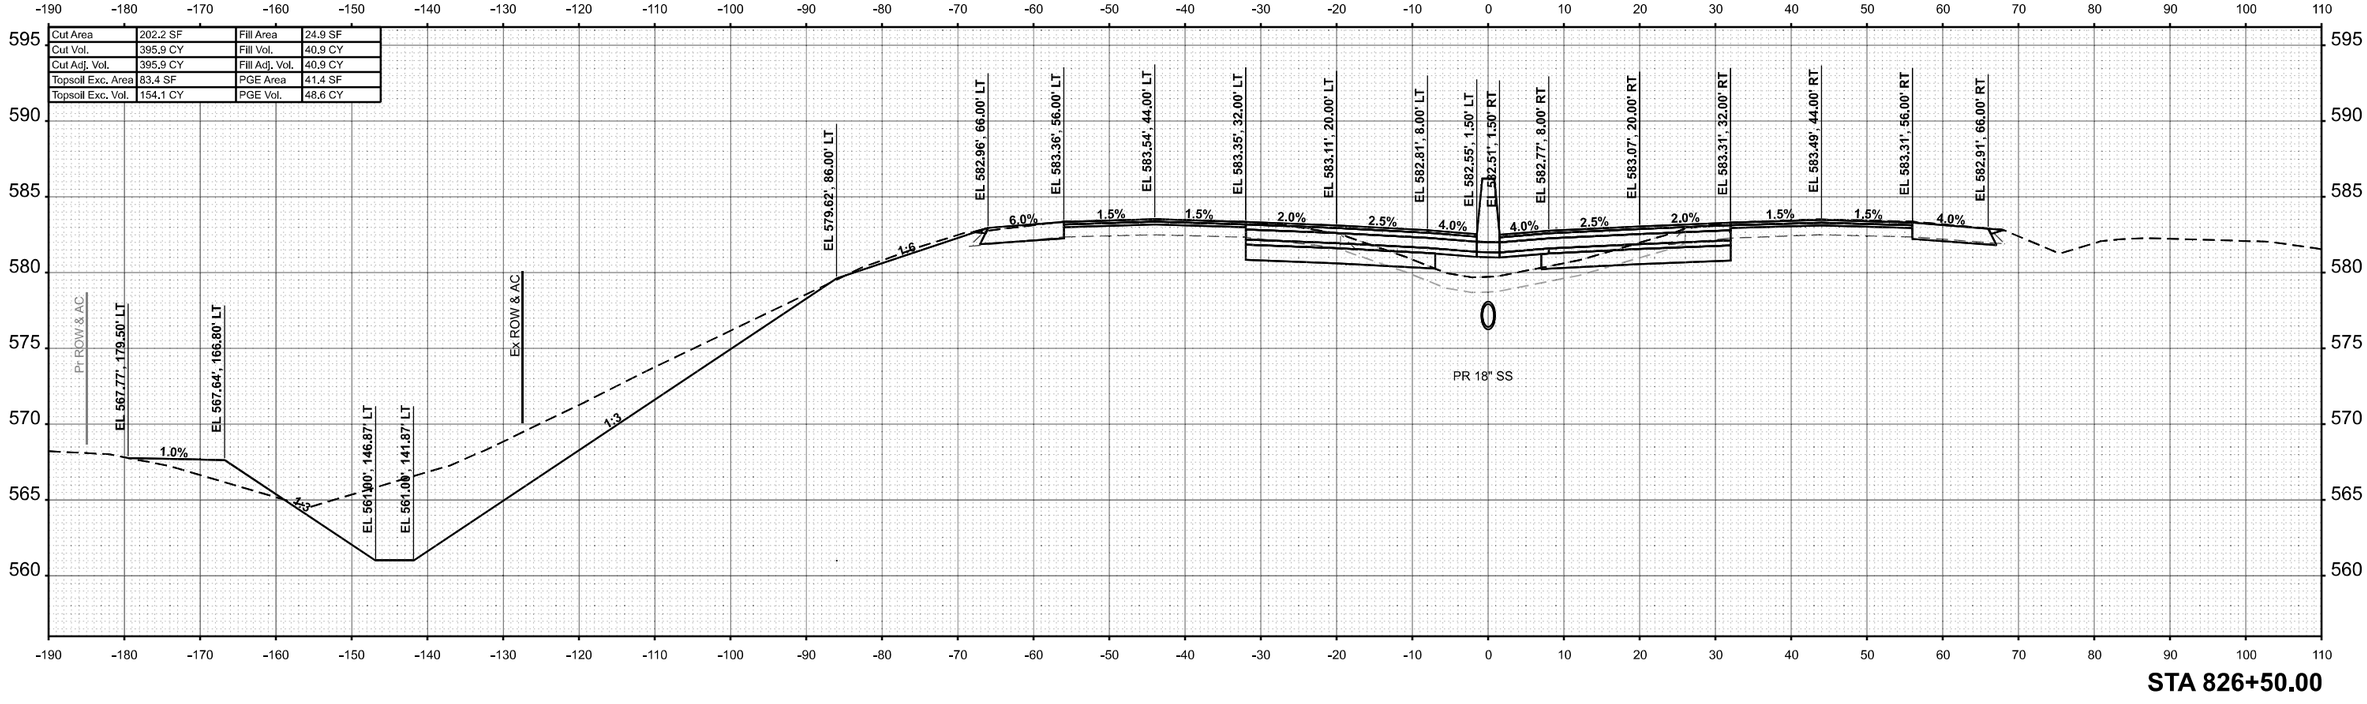

USER NAME = tswinford	DESIGNED -		REVISED -
	DRAWN -		REVISED -
PLOT SCALE = 0.16666633 ' / In.	CHECKED -	ERB	REVISED -
PLOT DATE = 10/15/2024	DATE -	10/15/2024	REVISED -

Farnsworth GROUP

STATE OF ILLINOIS
DEPARTMENT OF TRANSPORTATION

F.A.I. ROUTE 64 (I–64)
CROSS SECTIONS


SCALE: 1:10H / 1:5V | SHEET 111 OF 151 SHEETS | STA. | TO STA.


F.A.I. RTE.	SECTION	COUNTY	TOTAL SHEETS	SHEET NO.
64	82-7WRS-2	ST CLAIR	691	606
		CONTRACT NO. 76K74		
	ILLINOIS	FED. AID PROJECT		

FINAL SURVEY — NOTE BOOK — NO. — SURVEYED — PLOTTED — TEMPLATE — AREAS — AREAS CHECKED — BY — DATE

ORIGINAL SURVEY — NOTE BOOK — NO. — SURVEYED — PLOTTED — TEMPLATE — AREAS — AREAS CHECKED — BY — DATE

MODEL: I64EAST1 - 826+50.00
FILE NAME: C:\Users\tswinford\OneDrive - Farnsworth Group, Inc\Desktop\64\CAD_Sheets\S21 Cross Sections\D87K7Arch\k7cs Etah1.dgn

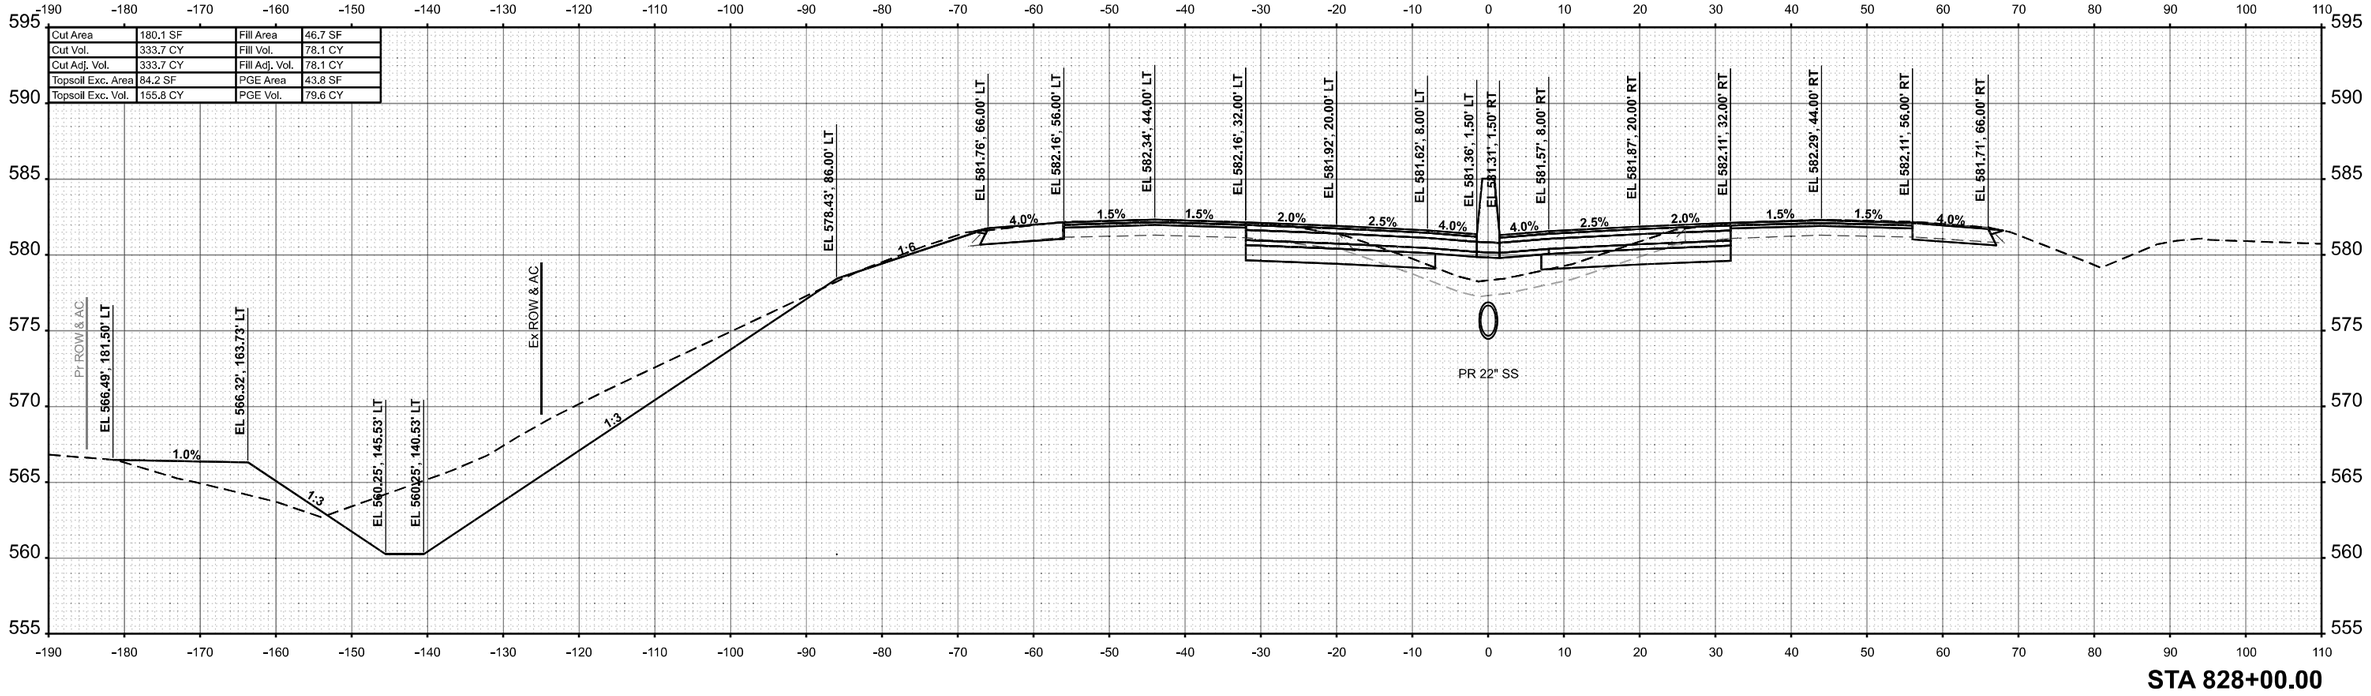

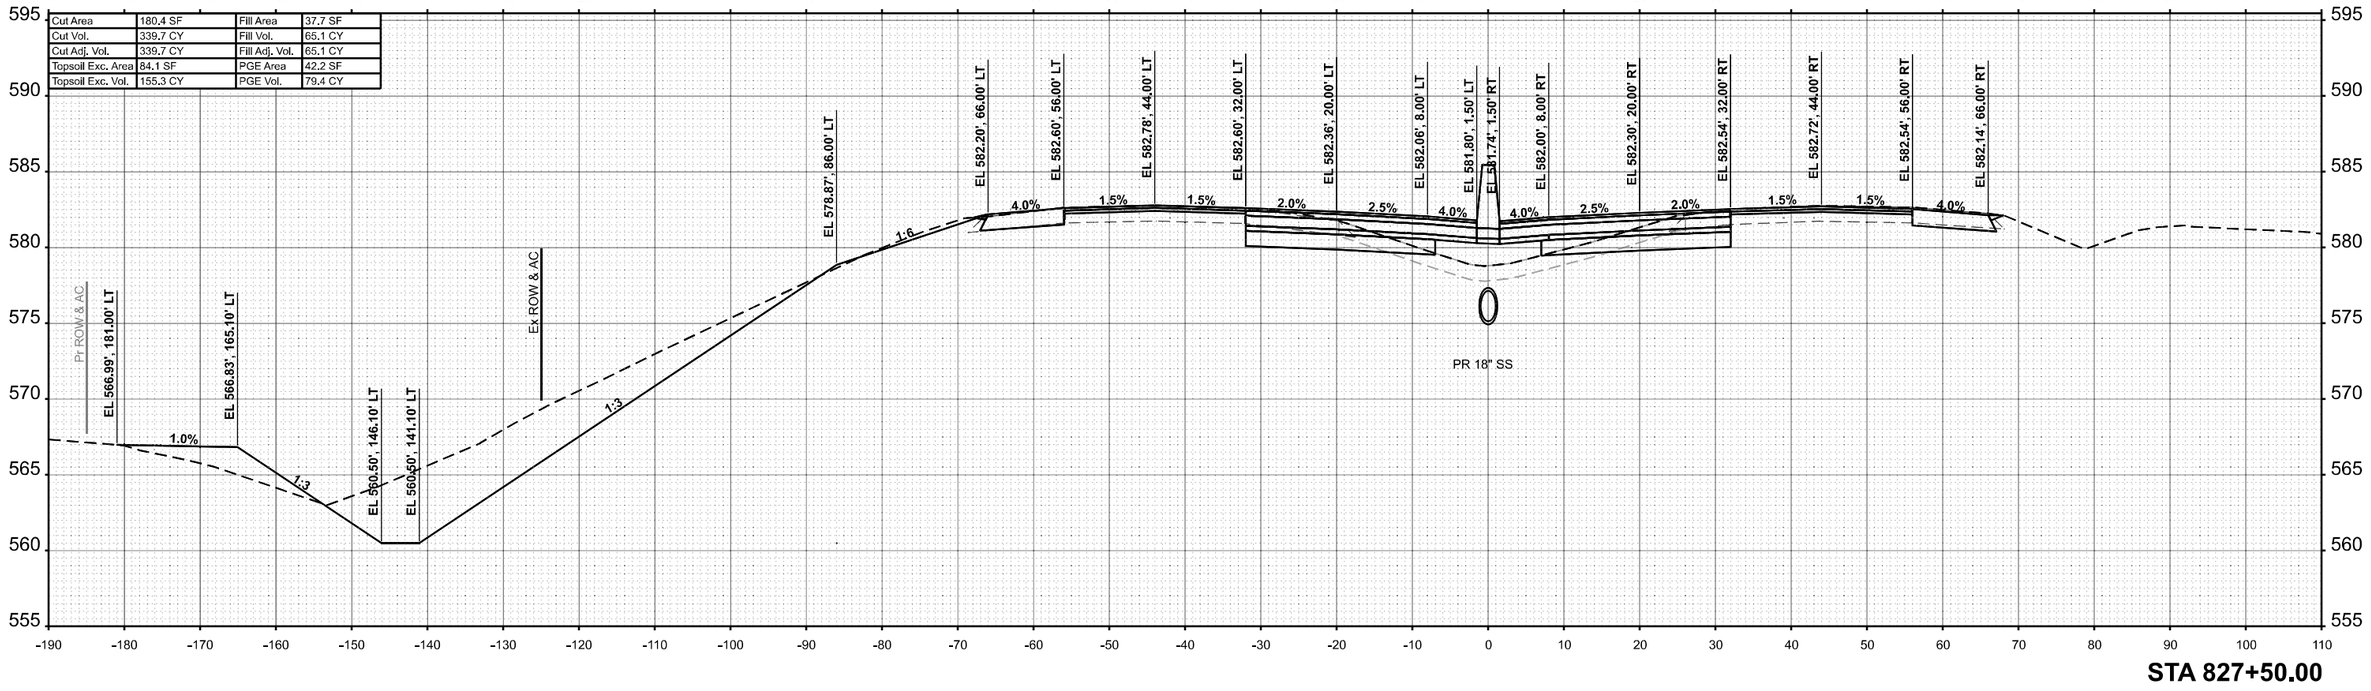

Farnsworth GROUP	USER NAME = lswinford	DESIGNED -	REVISED -
		DRAWN -	REVISED -
	PLOT SCALE = 0.16666633 ' / In.	CHECKED - ERB	REVISED -
	PLOT DATE = 10/15/2024	DATE - 10/15/2024	REVISED -

STATE OF ILLINOIS
DEPARTMENT OF TRANSPORTATION

F.A.I. ROUTE 64 (I–64)
CROSS SECTIONS

SCALE: 1:10H / 1:5V | SHEET 112 OF 151 SHEETS | STA. | TO STA.


F.A.I. RTE.	SECTION	COUNTY	TOTAL SHEETS	SHEET NO.
64	82-7WRS-2	ST CLAIR	691	607
		CONTRACT NO. 76K74		
	ILLINOIS	FED. AID PROJECT		

FINAL SURVEY — NOTE BOOK — NO. — SURVEYED — PLOTTED — TEMPLATE — AREAS — AREAS CHECKED — BY — DATE

ORIGINAL SURVEY — NOTE BOOK — NO. — SURVEYED — PLOTTED — TEMPLATE — AREAS — AREAS CHECKED — BY — DATE


MODEL: I64EAST1 - 827+50.00
FILE NAME: C:\Users\lswinford\OneDrive - Farnsworth Group, Inc\Desktop\64\CAD_Sheets\21 Cross Sections\D87K7\e3vXvs Elash1.dgn

Cut Area	182.3 SF	Fill Area	63.3 SF
Cut Vol.	338.8 CY	Fill Vol.	109.1 CY
Cut Adj. Vol.	338.8 CY	Fill Adj. Vol.	109.1 CY
Topsoil Exc. Area	84.6 SF	PGE Area	47.6 SF
Topsoil Exc. Vol.	156.2 CY	PGE Vol.	85.1 CY

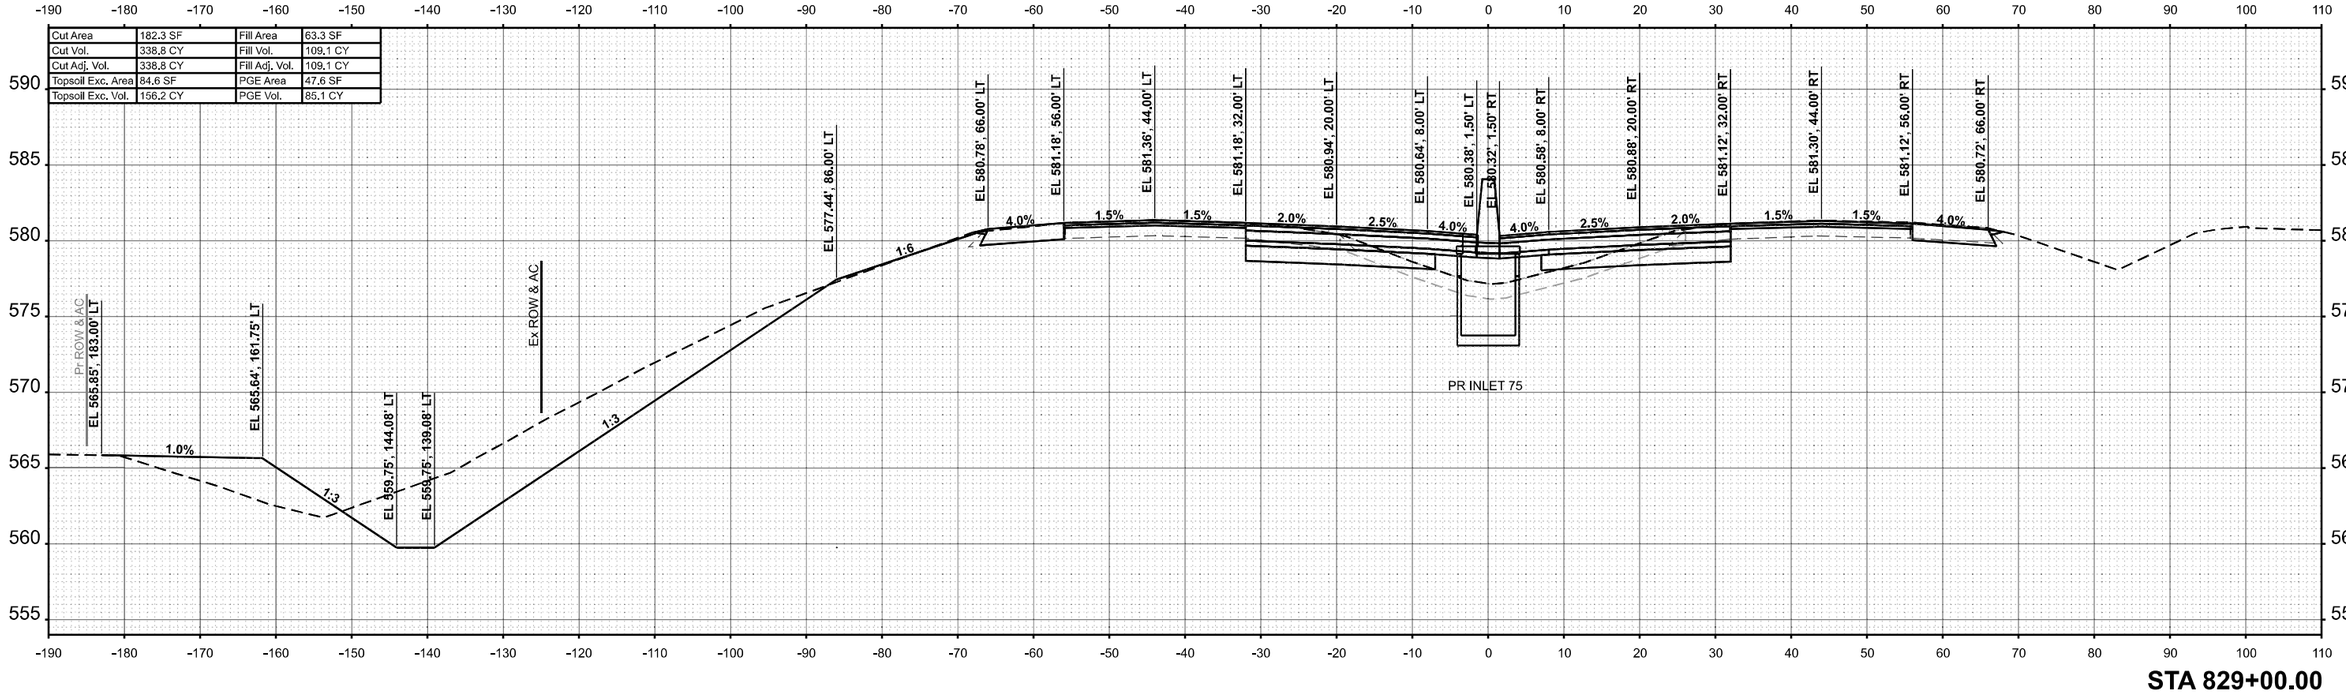

STA 829+00.00

Cut Area	183.7 SF	Fill Area	54.6 SF
Cut Vol.	336.8 CY	Fill Vol.	93.7 CY
Cut Adj. Vol.	336.8 CY	Fill Adj. Vol.	93.7 CY
Topsoil Exc. Area	84.1 SF	PGE Area	44.2 SF
Topsoil Exc. Vol.	155.9 CY	PGE Vol.	81.5 CY

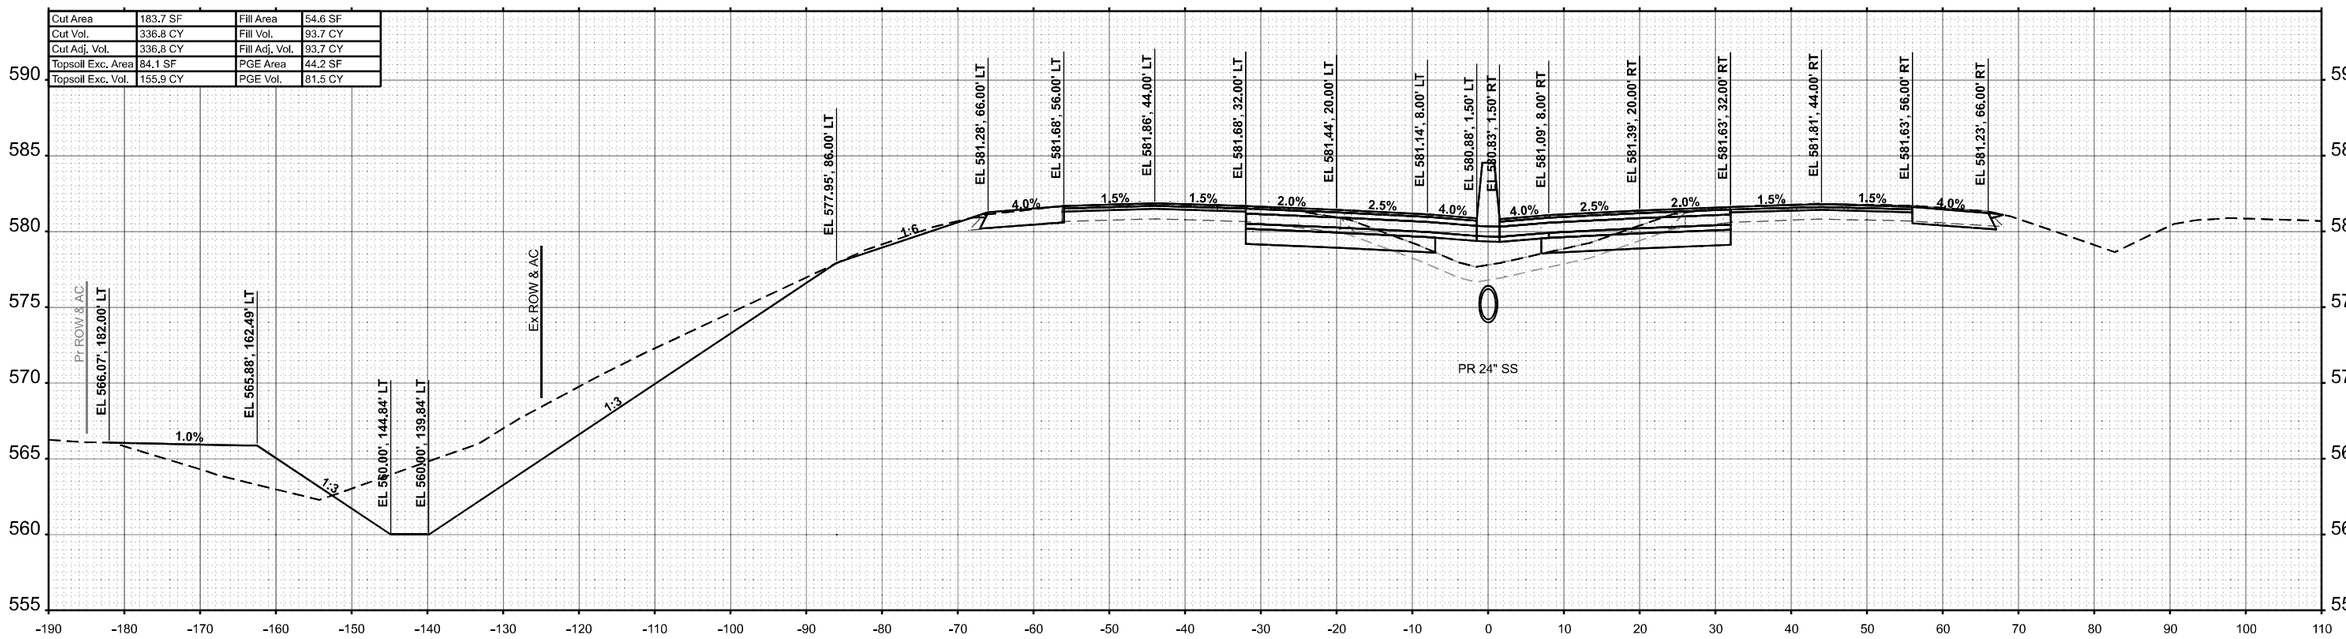

STA 828+50.00

FINAL SURVEY — NOTE BOOK — NO. — SURVEYED — PLOTTED — TEMPLATE — AREAS — AREAS CHECKED — BY — DATE

ORIGINAL SURVEY — NOTE BOOK — NO. — SURVEYED — PLOTTED — TEMPLATE — AREAS — AREAS CHECKED — BY — DATE

MODEL: IMEAST1 - 828+50.00
FILE NAME: C:\Users\tswinford\OneDrive - Farnsworth Group, Inc\Desktop\IMEAST\CAD_Sheets\21 Cross Sections\D076K74-HwbWyc Esite1.dgn

Farnsworth GROUP


USER NAME = tswinford	DESIGNED -		REVISED -		
	DRAWN -		REVISED -		
PLOT SCALE = 0.16666633 ' / in.	CHECKED -	ERB	REVISED -		
PLOT DATE = 10/15/2024	DATE -	10/15/2024	REVISED -		

STATE OF ILLINOIS
DEPARTMENT OF TRANSPORTATION


F.A.I. ROUTE 64 (I–64)
CROSS SECTIONS

SCALE: 1:10H / 1:5V | SHEET 113 OF 151 SHEETS | STA. | TO STA.

F.A.I. RTE.	SECTION	COUNTY	TOTAL SHEETS	SHEET NO.
64	82-7WRS-2	ST CLAIR	691	608
		CONTRACT NO. 76K74		
	ILLINOIS	FED. AID PROJECT		

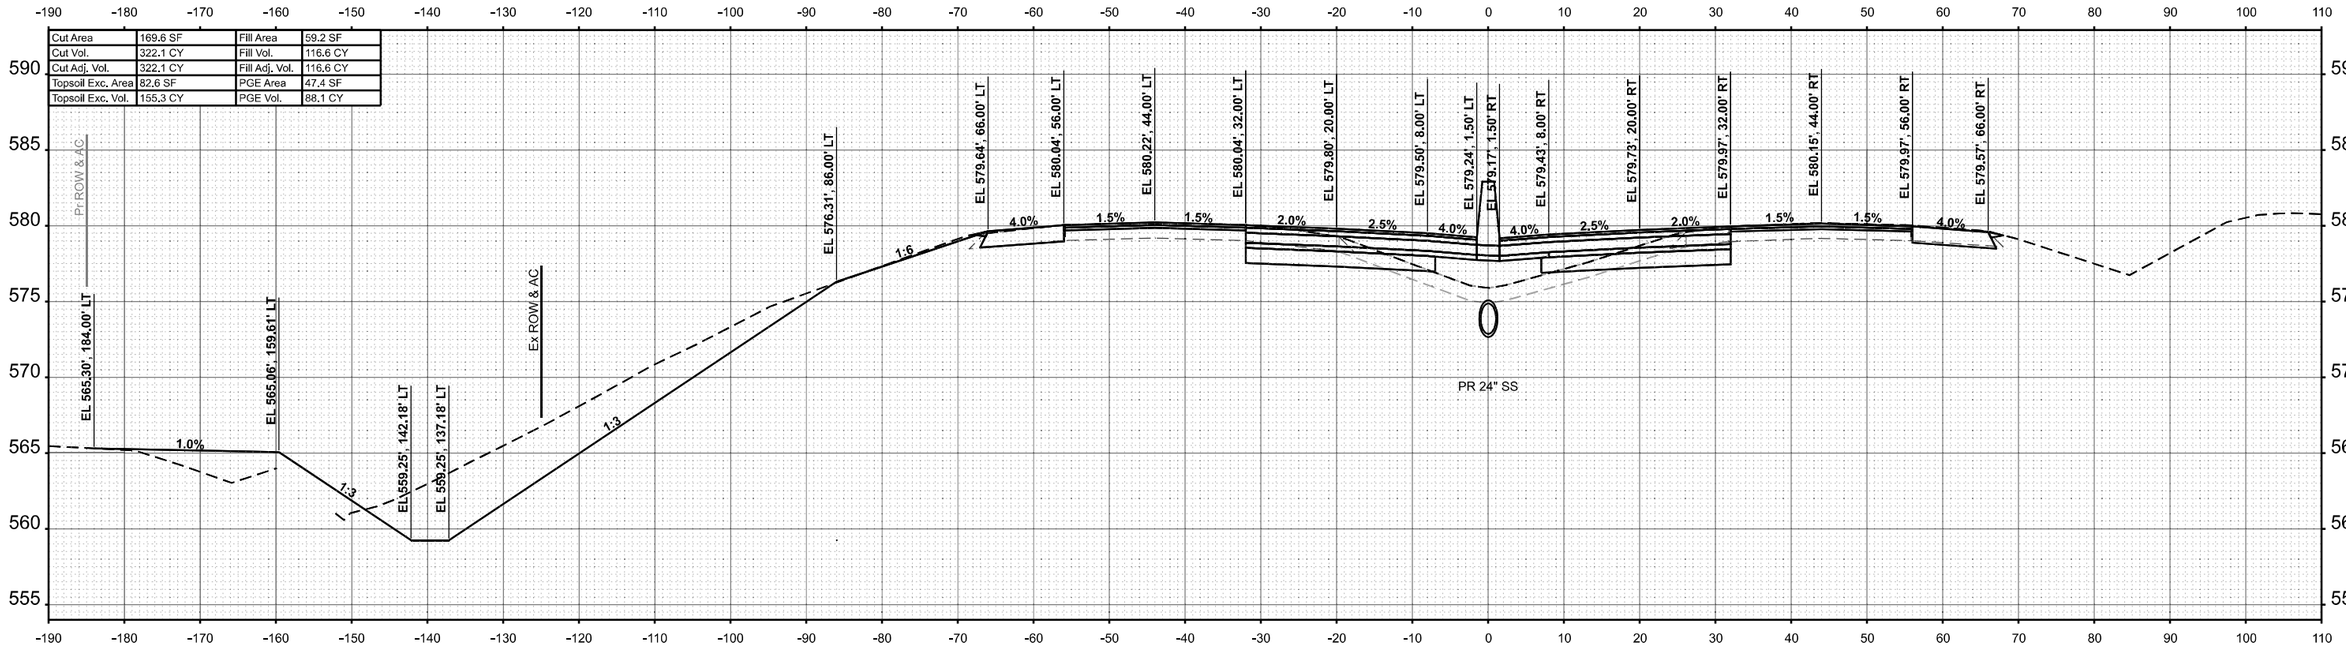

STA 830+00.00

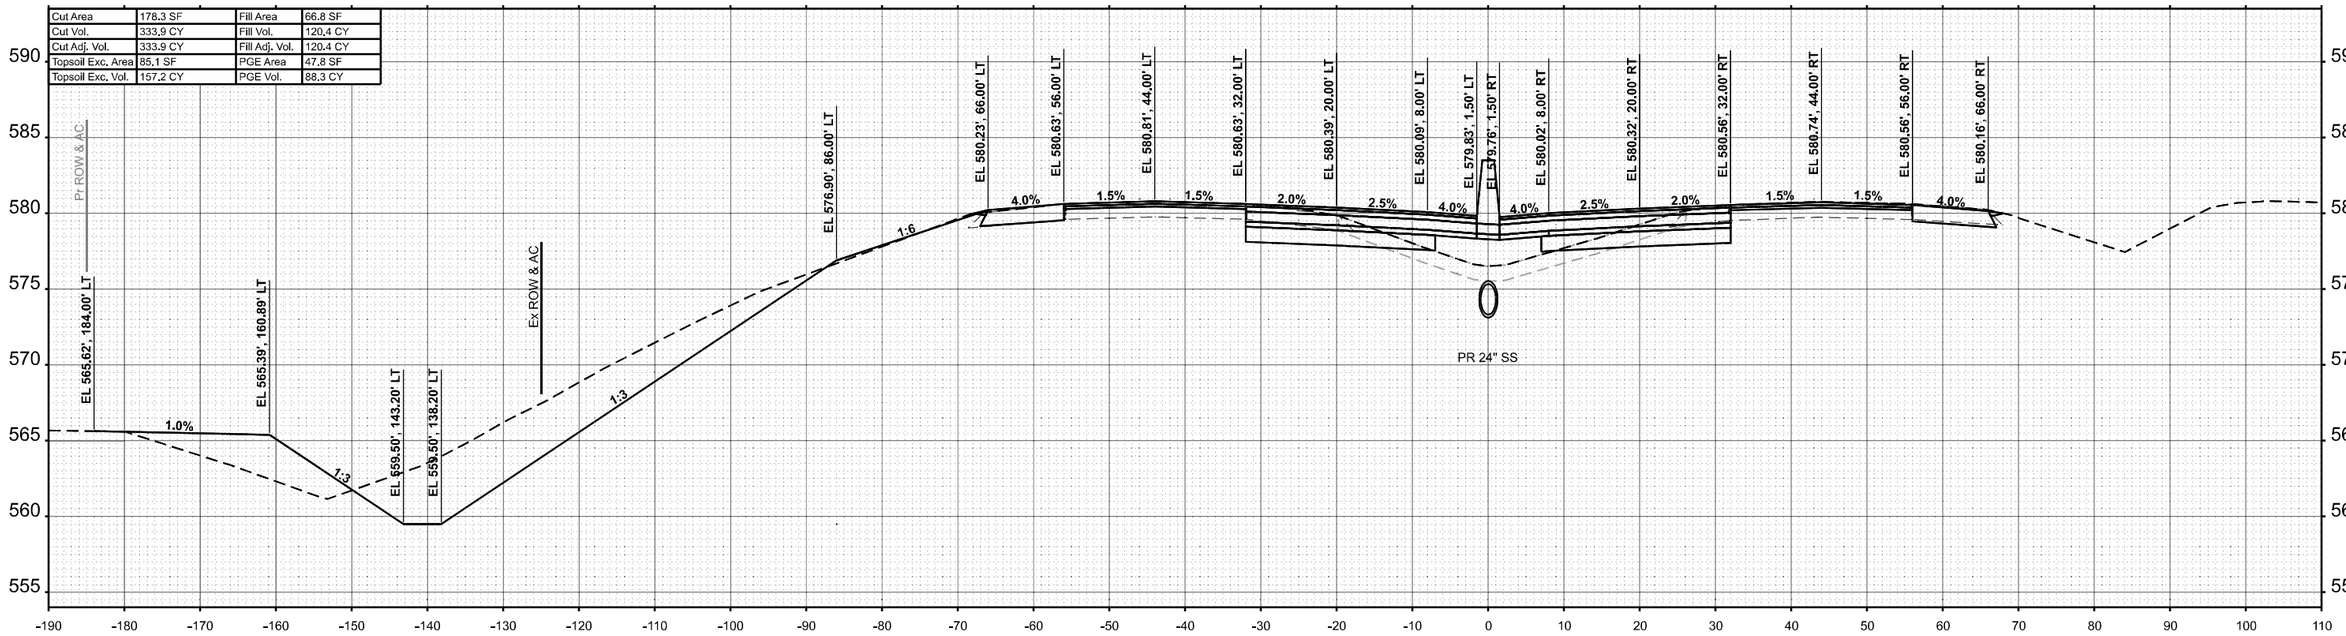

STA 829+50.00

Farnsworth GROUP	USER NAME = lswinford	DESIGNED -	REVISED -	**STATE OF ILLINOIS** **DEPARTMENT OF TRANSPORTATION**
		DRAWN -	REVISED -	
	PLOT SCALE = 0.16666633 ' / In.	CHECKED - ERB	REVISED -	
	PLOT DATE = 10/15/2024	DATE - 10/15/2024	REVISED -	

F.A.I. ROUTE 64 (I–64)
CROSS SECTIONS

SCALE: 1:10H / 1:5V | SHEET 114 OF 151 SHEETS | STA. | TO STA.


F.A.I. RTE.	SECTION	COUNTY	TOTAL SHEETS	SHEET NO.
64	82-7WRS-2	ST CLAIR	691	609
		CONTRACT NO. 76K74		
		ILLINOIS	FED. AID PROJECT	

FINAL SURVEY — NOTE BOOK — NO. — SURVEYED — PLOTTED — TEMPLATE — AREAS — AREAS CHECKED — BY — DATE

ORIGINAL SURVEY — NOTE BOOK — NO. — SURVEYED — PLOTTED — TEMPLATE — AREAS — AREAS CHECKED — BY — DATE


MODEL: MAFAST1 - 829+50.00
FILE NAME: C:\Users\lswinford\OneDrive - Farnsworth Group, Inc\Desktop\64\CAD_Sheets\21 Cross Sections\82R7WRS-2wb1v3x1s Elash1.dgn

Cut Area	151.2 SF	Fill Area	61.1 SF
Cut Vol.	294.6 CY	Fill Vol.	99.5 CY
Cut Adj. Vol.	294.6 CY	Fill Adj. Vol.	99.5 CY
Topsoil Exc. Area	78.8 SF	PGE Area	46.6 SF
Topsoil Exc. Vol.	146.0 CY	PGE Vol.	88.1 CY

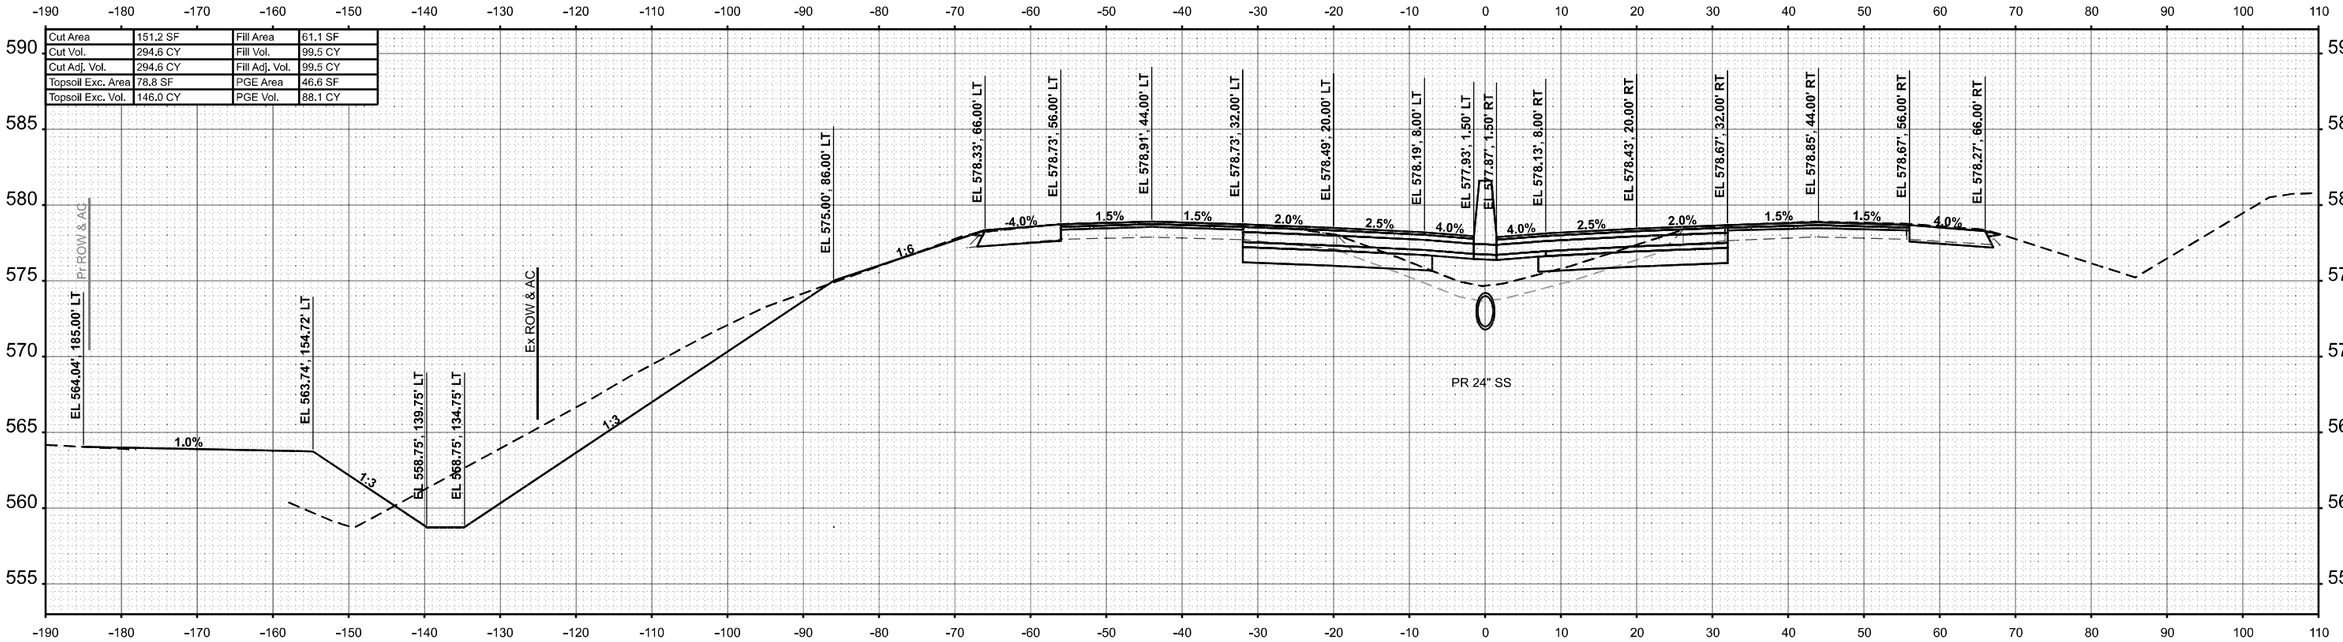

STA 831+00.00

Cut Area	166.9 SF	Fill Area	46.4 SF
Cut Vol.	311.5 CY	Fill Vol.	97.7 CY
Cut Adj. Vol.	311.5 CY	Fill Adj. Vol.	97.7 CY
Topsoil Exc. Area	78.9 SF	PGE Area	48.5 SF
Topsoil Exc. Vol.	149.5 CY	PGE Vol.	88.8 CY

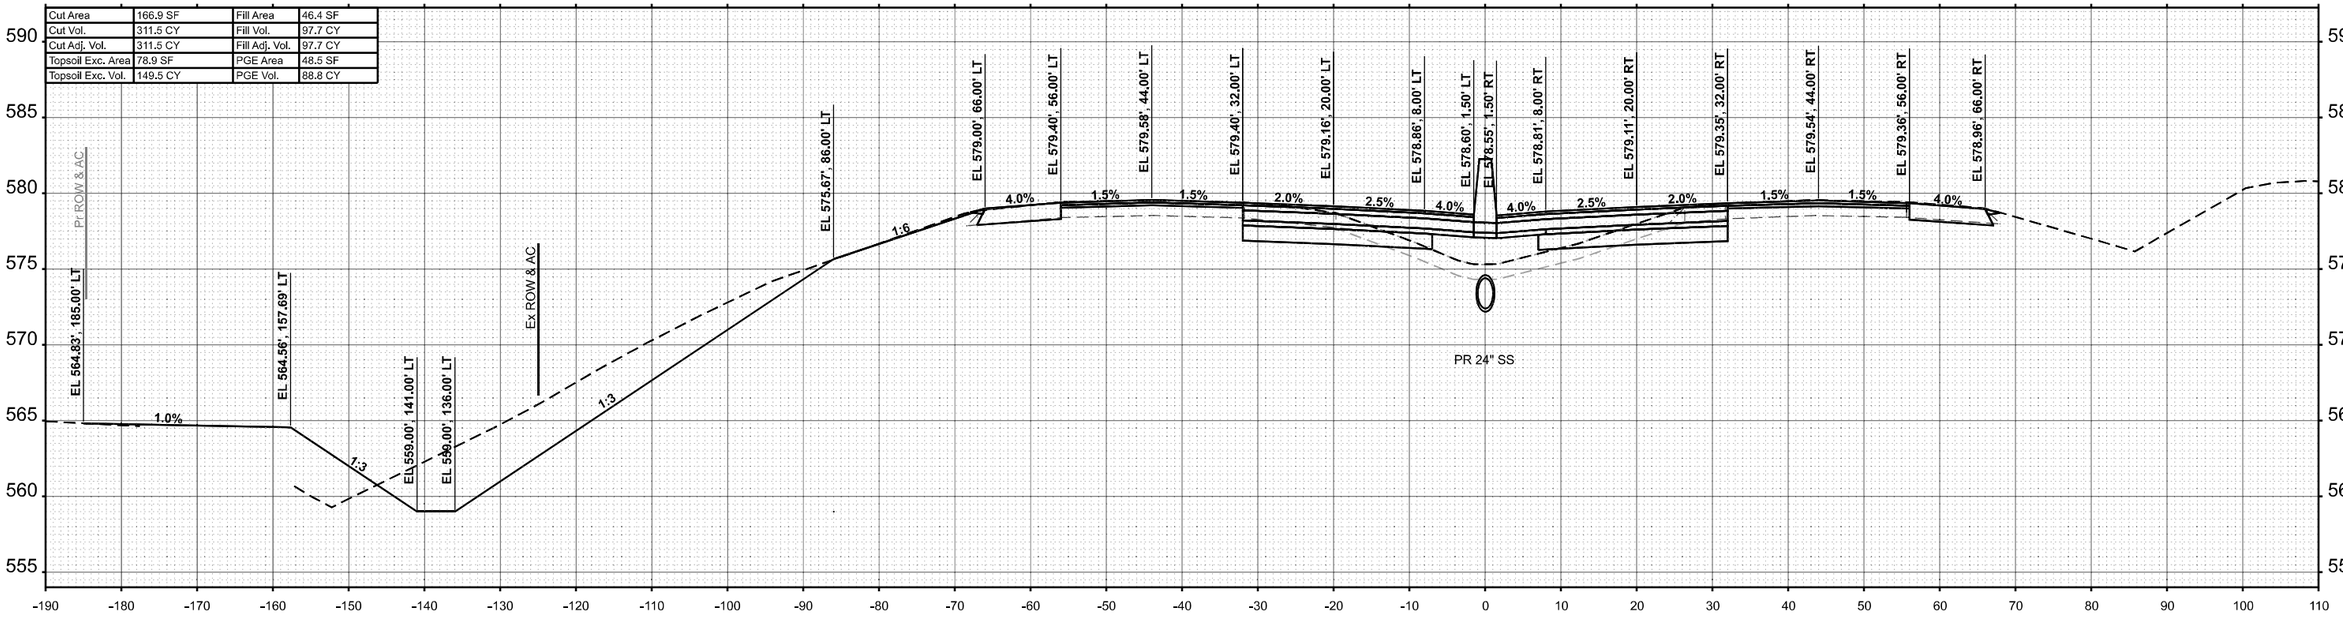

STA 830+50.00

FINAL SURVEY — NOTE BOOK — NO. — SURVEYED — PLOTTED — TEMPLATE — AREAS — AREAS CHECKED — BY — DATE

ORIGINAL SURVEY — NOTE BOOK — NO. — SURVEYED — PLOTTED — TEMPLATE — AREAS — AREAS CHECKED — BY — DATE

MODEL: I64EAST1 - 830+50.00
FILE NAME: C:\Users\lswinford\OneDrive - Farnsworth Group, Inc\Desktop\64\CAD_Sheets\21 Cross Sections\76K74\Exhibits\Xs Exhibit.dgn

Farnsworth GROUP

USER NAME = lswinford	DESIGNED - JJO	REVISED -	
	DRAWN - MRA	REVISED -	
PLOT SCALE = 0.16666633 ' / In.	CHECKED - ERB	REVISED -	
PLOT DATE = 10/15/2024	DATE - 10/15/2024	REVISED -	

STATE OF ILLINOIS
DEPARTMENT OF TRANSPORTATION

F.A.I. ROUTE 64 (I–64)
CROSS SECTIONS


SCALE: 1:10H / 1:5V | SHEET 115 OF 151 SHEETS | STA. 830+50.00 | TO STA. 831+00.00

F.A.I. RTE.	SECTION	COUNTY	TOTAL SHEETS	SHEET NO.
64	82-7WRS-2	ST CLAIR	691	610
		CONTRACT NO. 76K74		
	ILLINOIS	FED. AID PROJECT		

FINAL SURVEY		BY	DATE
	SURVEYED		
	PLOTTED		
NOTE BOOK	TEMPLATE		
	AREAS		
NO.	AREAS CHECKED		

ORIGINAL SURVEY		BY	DATE
	SURVEYED		
	PLOTTED		
NOTE BOOK	TEMPLATE		
	AREAS		
NO.	AREAS CHECKED		

Cut Area	140.7 SF	Fill Area	74.6 SF
Cut Vol.	270.3 CY	Fill Vol.	125.7 CY
Cut Adj. Vol.	270.3 CY	Fill Adj. Vol.	125.7 CY
Topsoil Exc. Area	81.2 SF	PGE Area	47.5 SF
Topsoil Exc. Vol.	148.1 CY	PGE Vol.	87.2 CY

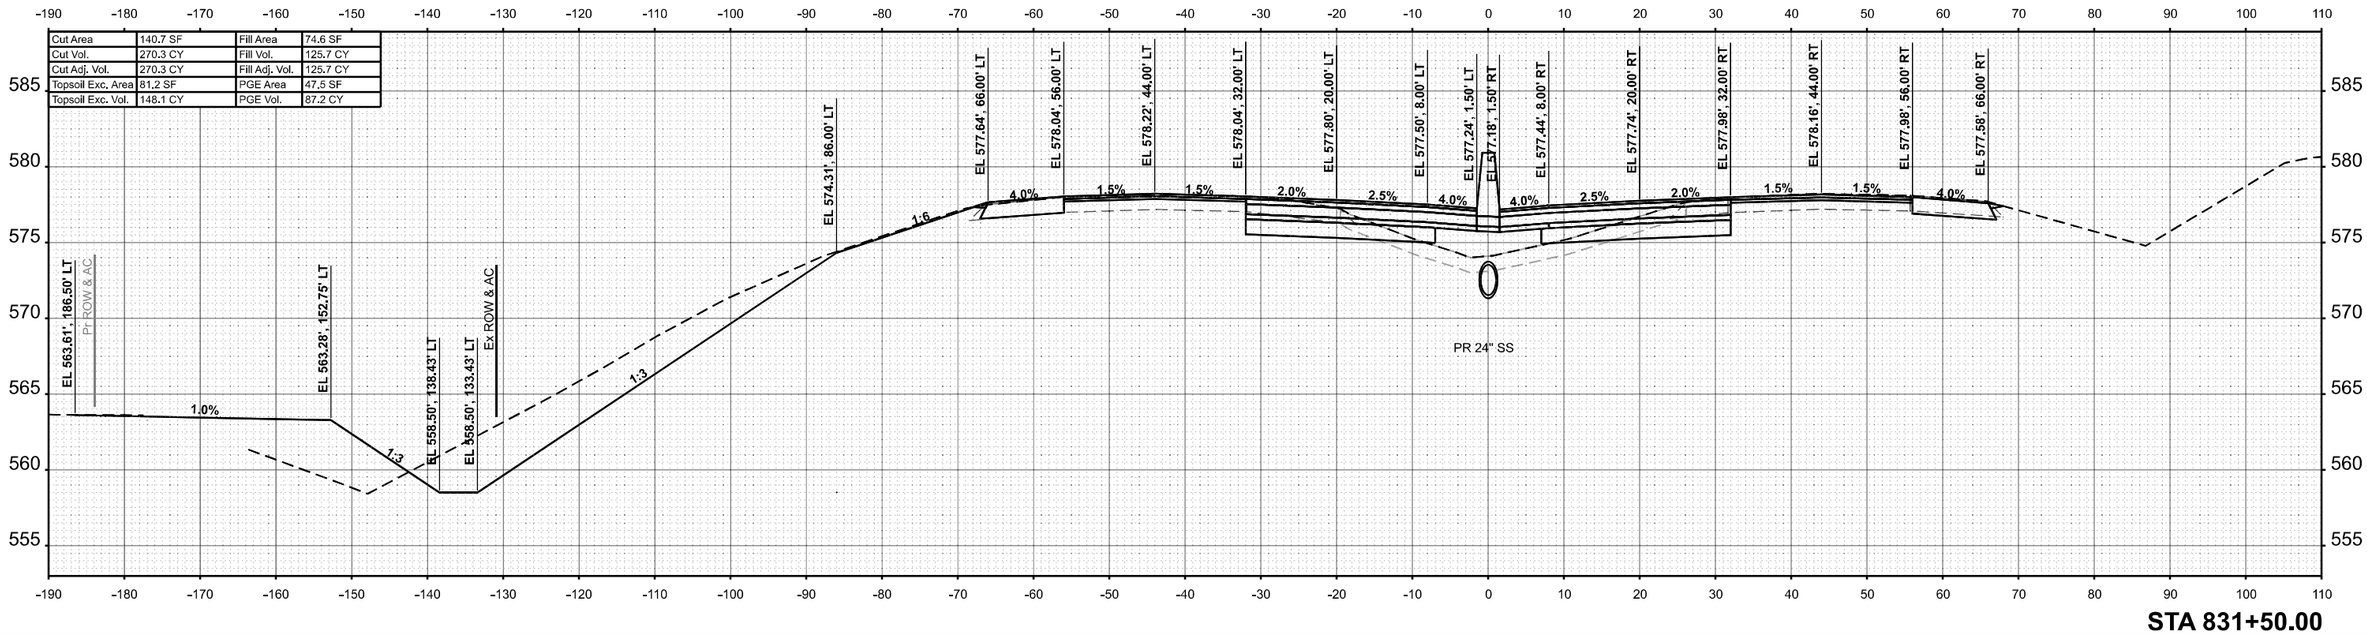

STA 831+50.00

MODEL: MSEAST1 - 831+50.00
FILE NAME: C:\Users\lswinford\OneDrive - Farnsworth Group, Inc\Desktop\64\CAD_Sheets\21 Cross Sections\76K74-Sht-Xs1vs Est-Xs2.dgn

Farnsworth GROUP

USER NAME = lswinford	DESIGNED - JJO	REVISED -	
	DRAWN - MRA	REVISED -	
PLOT SCALE = 0.16666633 ' / In.	CHECKED - ERB	REVISED -	
PLOT DATE = 10/15/2024	DATE - 10/15/2024	REVISED -	


STATE OF ILLINOIS
DEPARTMENT OF TRANSPORTATION

F.A.I. ROUTE 64 (I–64)
CROSS SECTIONS

SCALE: 1:10H / 1:5V | SHEET 116 OF 151 SHEETS | STA. 831+50.00 | TO STA. 831+50.00


F.A.I. RTE.	SECTION	COUNTY	TOTAL SHEETS	SHEET NO.
64	82-7WRS-2	ST CLAIR	691	611
		CONTRACT NO. 76K74		
	ILLINOIS	FED. AID PROJECT		

Cut Area	139.5 SF
Cut Vol.	261.8 CY
Cut Adj. Vol.	261.8 CY
Topsoil Exc. Area	85.2 SF
Topsoil Exc. Vol.	156.9 CY
Fill Area	100.2 SF
Fill Vol.	177.6 CY
Fill Adj. Vol.	177.6 CY
PGE Area	44.8 SF
PGE Vol.	84.2 CY

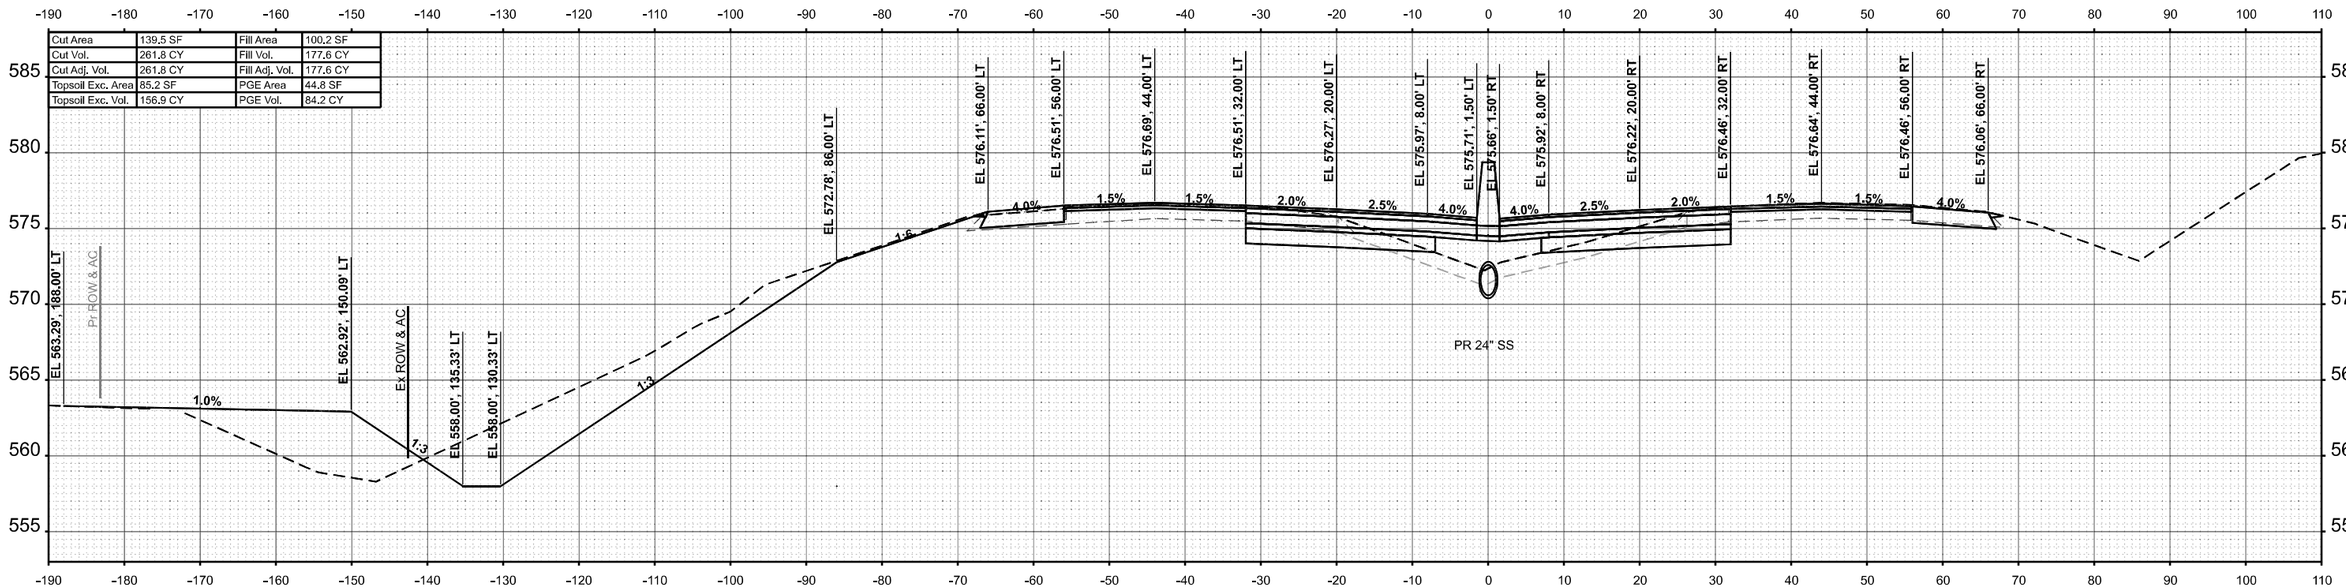

STA 832+50.00

Cut Area	143.2 SF
Cut Vol.	262.9 CY
Cut Adj. Vol.	262.9 CY
Topsoil Exc. Area	84.2 SF
Topsoil Exc. Vol.	153.2 CY
Fill Area	91.6 SF
Fill Vol.	154.0 CY
Fill Adj. Vol.	154.0 CY
PGE Area	46.2 SF
PGE Vol.	86.8 CY

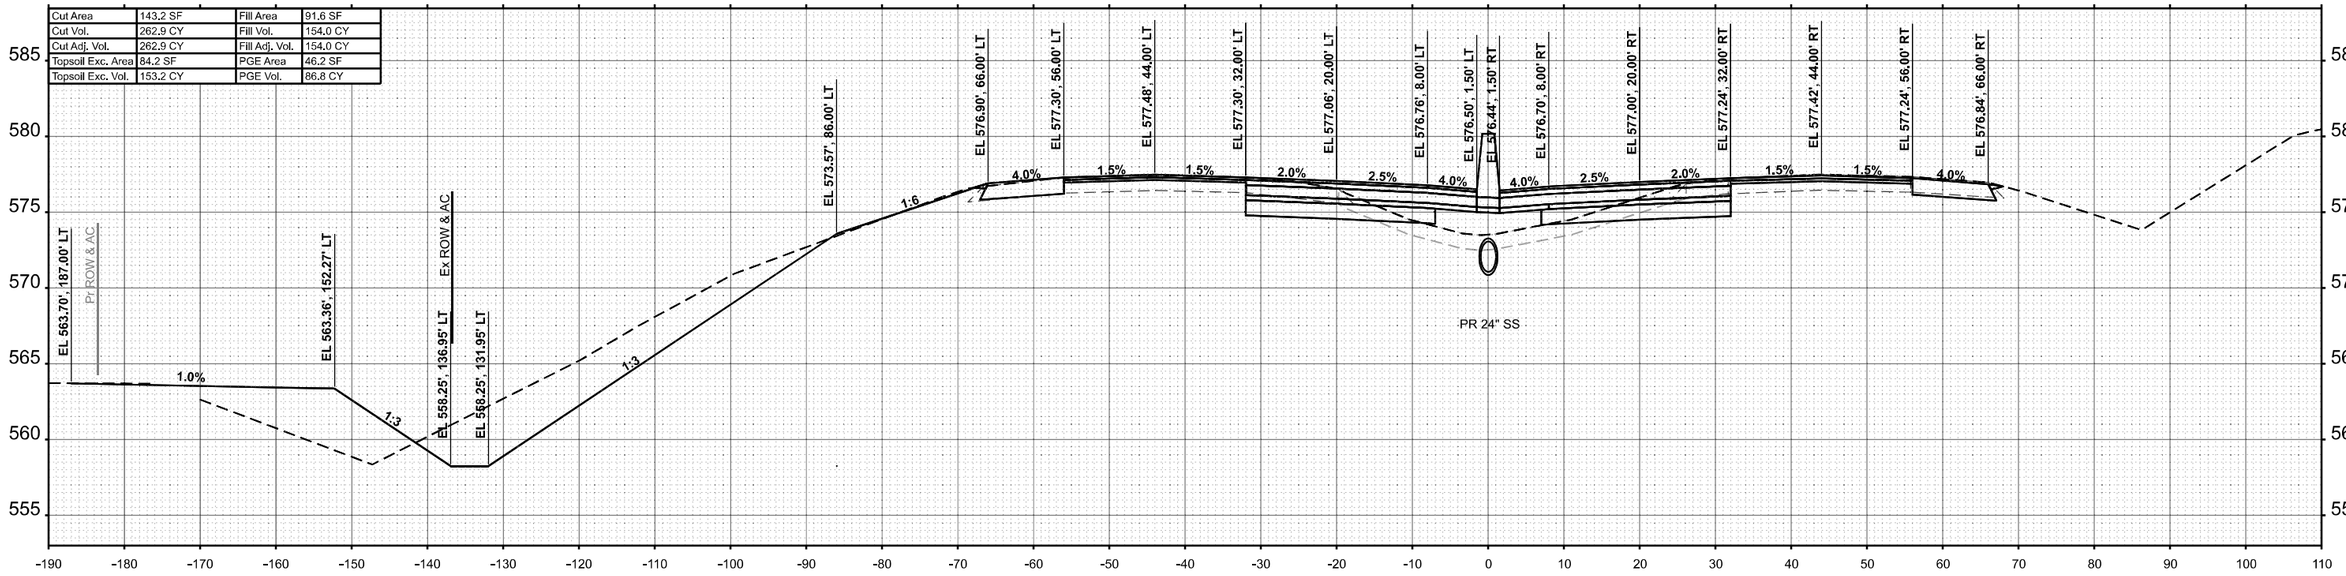

STA 832+00.00

FINAL SURVEY — NOTE BOOK — NO. — SURVEYED — PLOTTED — TEMPLATE — AREAS — AREAS CHECKED — BY — DATE

ORIGINAL SURVEY — NOTE BOOK — NO. — SURVEYED — PLOTTED — TEMPLATE — AREAS — AREAS CHECKED — BY — DATE

MODEL: IMEAST1 - 832+50.00
FILE NAME: C:\Users\lswinford\OneDrive - Farnsworth Group, Inc\Desktop\BA\CAD_Sheets\2 Cross Sections\D576K74eb1hOVol Estm2.dgn

Farnsworth GROUP

USER NAME = lswinford	DESIGNED - JJO	REVISED -	
	DRAWN - MRA	REVISED -	
PLOT SCALE = 0.16666633 ' / In.	CHECKED - ERB	REVISED -	
PLOT DATE = 10/15/2024	DATE - 10/15/2024	REVISED -	


STATE OF ILLINOIS
DEPARTMENT OF TRANSPORTATION

F.A.I. ROUTE 64 (I–64)
CROSS SECTIONS

SCALE: 1:10H / 1:5V | SHEET 117 OF 151 SHEETS | STA. 832+00.00 | TO STA. 832+50.00


F.A.I. RTE.	SECTION	COUNTY	TOTAL SHEETS	SHEET NO.
64	82-7WRS-2	ST CLAIR	691	612
		CONTRACT NO. 76K74		
	ILLINOIS	FED. AID PROJECT		

Cut Area	159.8 SF	Fill Area	112.1 SF
Cut Vol.	228.9 CY	Fill Vol.	166.6 CY
Cut Adj. Vol.	228.9 CY	Fill Adj. Vol.	166.6 CY
Topsoil Exc. Area	86.3 SF	PGE Area	32.7 SF
Topsoil Exc. Vol.	134.0 CY	PGE Vol.	63.4 CY

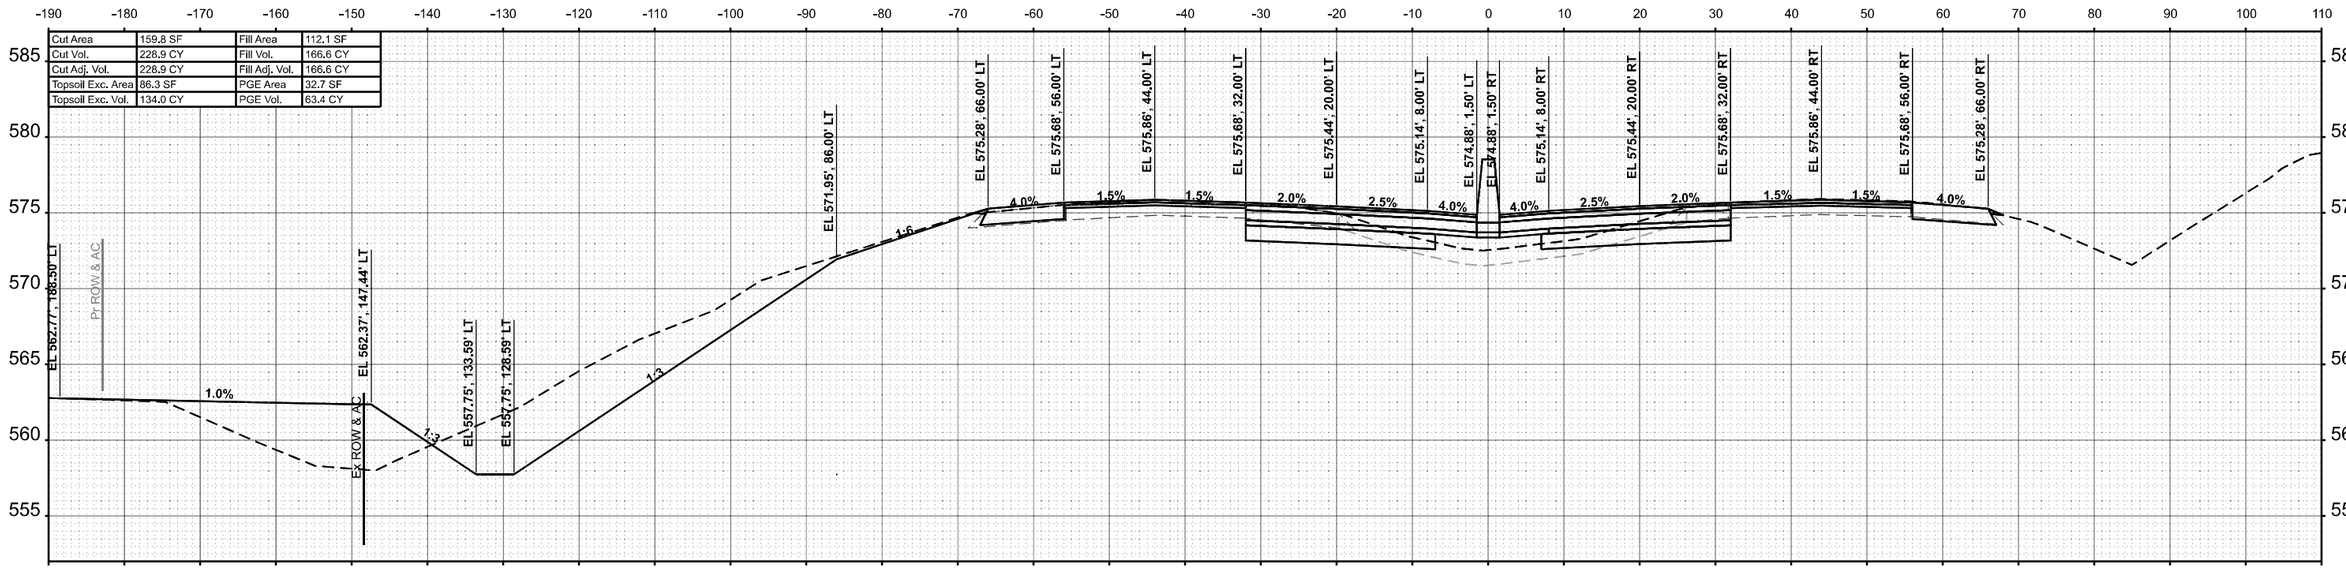

STA 833+00.00

Cut Area	133.4 SF	Fill Area	101.2 SF
Cut Vol.	39.6 CY	Fill Vol.	29.2 CY
Cut Adj. Vol.	39.6 CY	Fill Adj. Vol.	29.2 CY
Topsoil Exc. Area	85.3 SF	PGE Area	48.5 SF
Topsoil Exc. Vol.	24.8 CY	PGE Vol.	13.6 CY

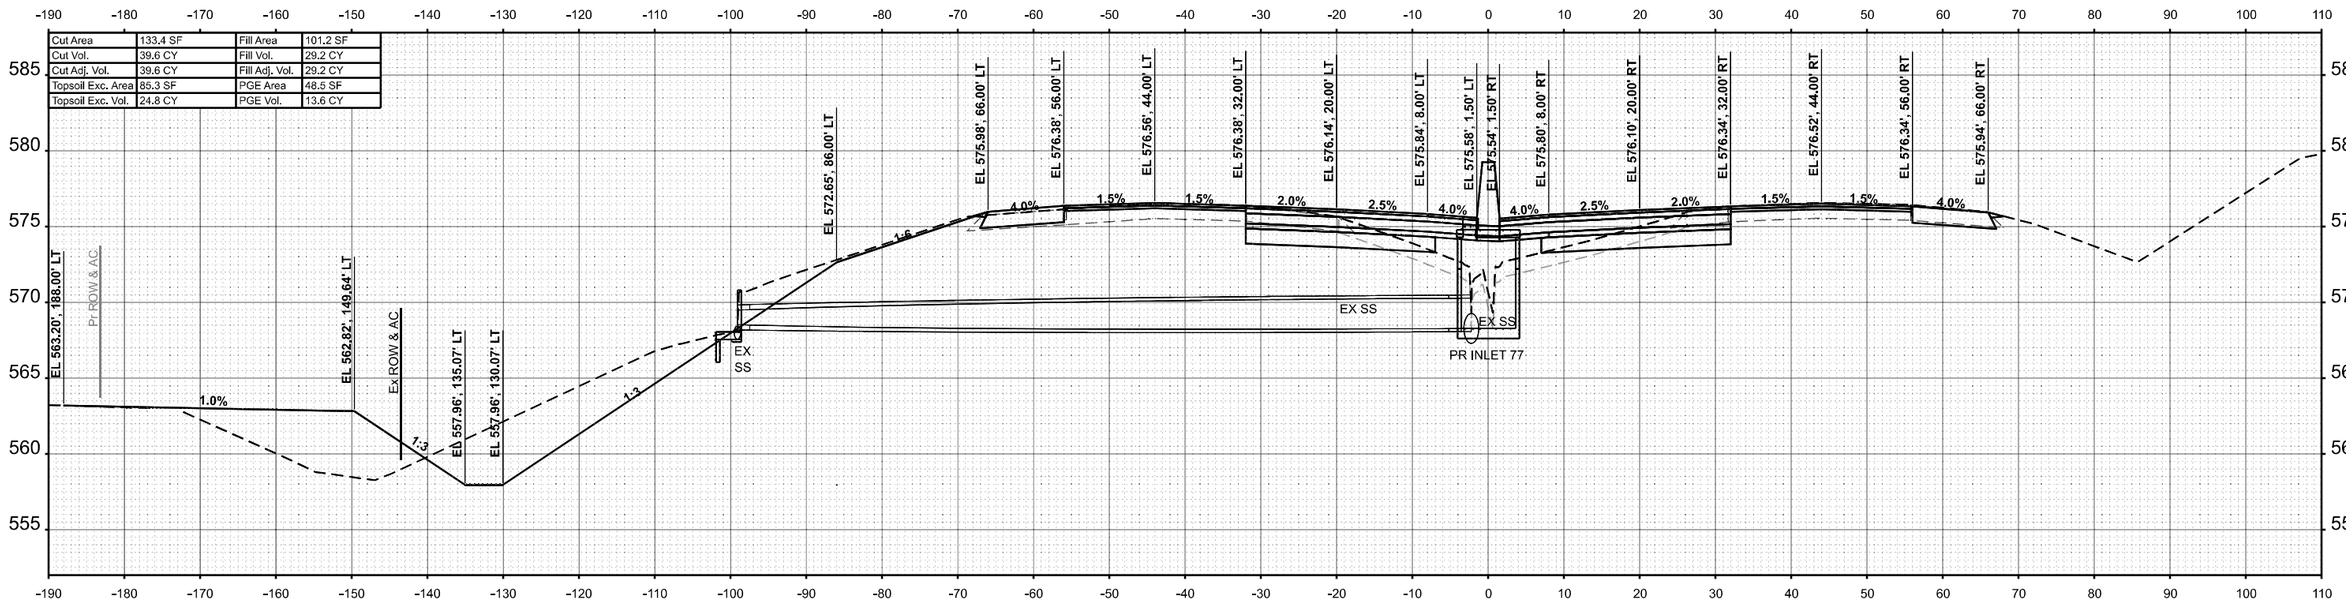

STA 832+57.84

USER NAME = lswinford	DESIGNED - JJO	REVISED -	
	DRAWN - MRA	REVISED -	
PLOT SCALE = 0.16666633 ' / In.	CHECKED - ERB	REVISED -	
PLOT DATE = 10/15/2024	DATE - 10/15/2024	REVISED -	

Farnsworth GROUP

STATE OF ILLINOIS
DEPARTMENT OF TRANSPORTATION

F.A.I. ROUTE 64 (I–64)
CROSS SECTIONS


SCALE: 1:10H / 1:5V | SHEET 118 OF 151 SHEETS | STA. 832+57.84 | TO STA. 833+00.00

F.A.I. RTE.	SECTION	COUNTY	TOTAL SHEETS	SHEET NO.
64	82-7WRS-2	ST CLAIR	691	613
		CONTRACT NO. 76K74		
	ILLINOIS	FED. AID PROJECT		

FINAL SURVEY — NOTE BOOK — NO. — SURVEYED — PLOTTED — TEMPLATE — AREAS — AREAS CHECKED — BY — DATE

ORIGINAL SURVEY — NOTE BOOK — NO. — SURVEYED — PLOTTED — TEMPLATE — AREAS — AREAS CHECKED — BY — DATE

MODEL: I64EAST1 - 833+00.00
FILE NAME: C:\Users\lswinford\OneDrive - Farnsworth Group, Inc\Desktop\64\CAD_Sheets\21 Cross Sections\D87BK7\e3vNJ\Vol Elan5.dgn

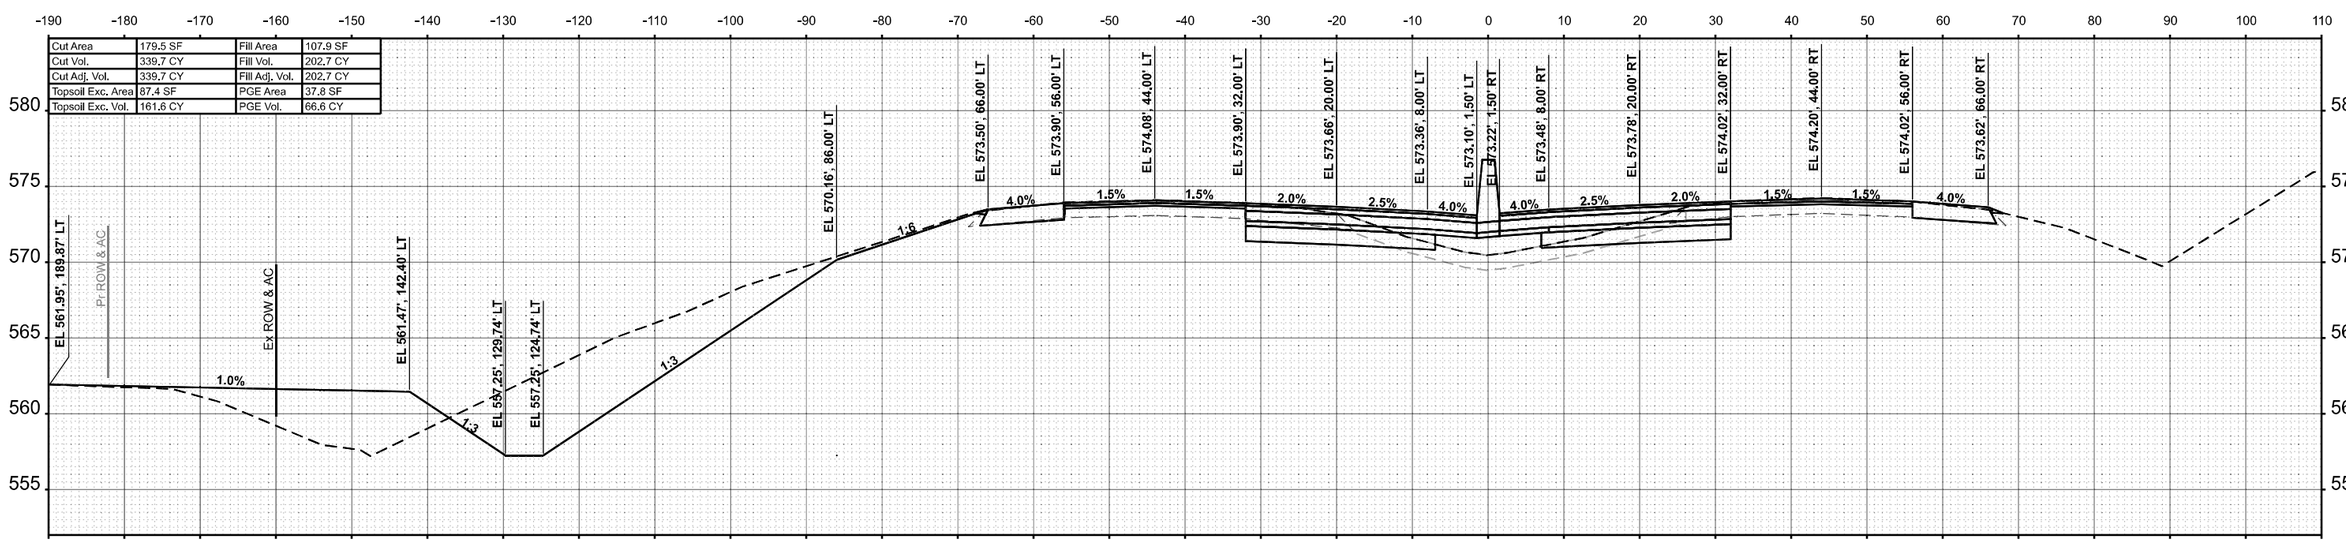

Cut Area	179.5 SF	Fill Area	107.9 SF
Cut Vol.	339.7 CY	Fill Vol.	202.7 CY
Cut Adj. Vol.	339.7 CY	Fill Adj. Vol.	202.7 CY
Topsoil Exc. Area	87.4 SF	PGE Area	37.8 SF
Topsoil Exc. Vol.	161.6 CY	PGE Vol.	66.6 CY

Cut Area	187.4 SF	Fill Area	111.0 SF
Cut Vol.	321.5 CY	Fill Vol.	206.6 CY
Cut Adj. Vol.	321.5 CY	Fill Adj. Vol.	206.6 CY
Topsoil Exc. Area	87.0 SF	PGE Area	34.1 SF
Topsoil Exc. Vol.	160.5 CY	PGE Vol.	61.9 CY

FINAL SURVEY — NOTE BOOK — NO. — BY — DATE
SURVEYED — PLOTTED — TEMPLATE — AREAS — AREAS CHECKED

ORIGINAL SURVEY — NOTE BOOK — NO. — BY — DATE
SURVEYED — PLOTTED — TEMPLATE — AREAS — AREAS CHECKED

MODEL: IMEAST1 - 834+00.00
FILE NAME: C:\Users\tswinford\OneDrive - Farnsworth Group, Inc\Desktop\864\CAD_Sheets\21 Cross Sections\D876074-sht-hdx-Xsc Estes2.dgn

Farnsworth GROUP

USER NAME = tswinford	DESIGNED - JJO	REVISED -			
	DRAWN - MRA	REVISED -			
PLOT SCALE = 0.16666633 ' / In.	CHECKED - ERB	REVISED -			
PLOT DATE = 10/15/2024	DATE - 10/15/2024	REVISED -			


STATE OF ILLINOIS
DEPARTMENT OF TRANSPORTATION

F.A.I. ROUTE 64 (I–64)
CROSS SECTIONS

SCALE: 1:10H / 1:5V | SHEET 119 OF 151 SHEETS | STA. 833+50.00 | TO STA. 834+00.00


F.A.I. RTE.	SECTION	COUNTY	TOTAL SHEETS	SHEET NO.
64	82-7WRS-2	ST CLAIR	691	614
		CONTRACT NO. 76K74		
	ILLINOIS	FED. AID PROJECT		

Cut Area	113.4 SF	Fill Area	119.8 SF
Cut Vol.	262.4 CY	Fill Vol.	216.3 CY
Cut Adj. Vol.	262.4 CY	Fill Adj. Vol.	216.3 CY
Topsoil Exc. Area	87.1 SF	PGE Area	49.3 SF
Topsoil Exc. Vol.	161.6 CY	PGE Vol.	85.2 CY

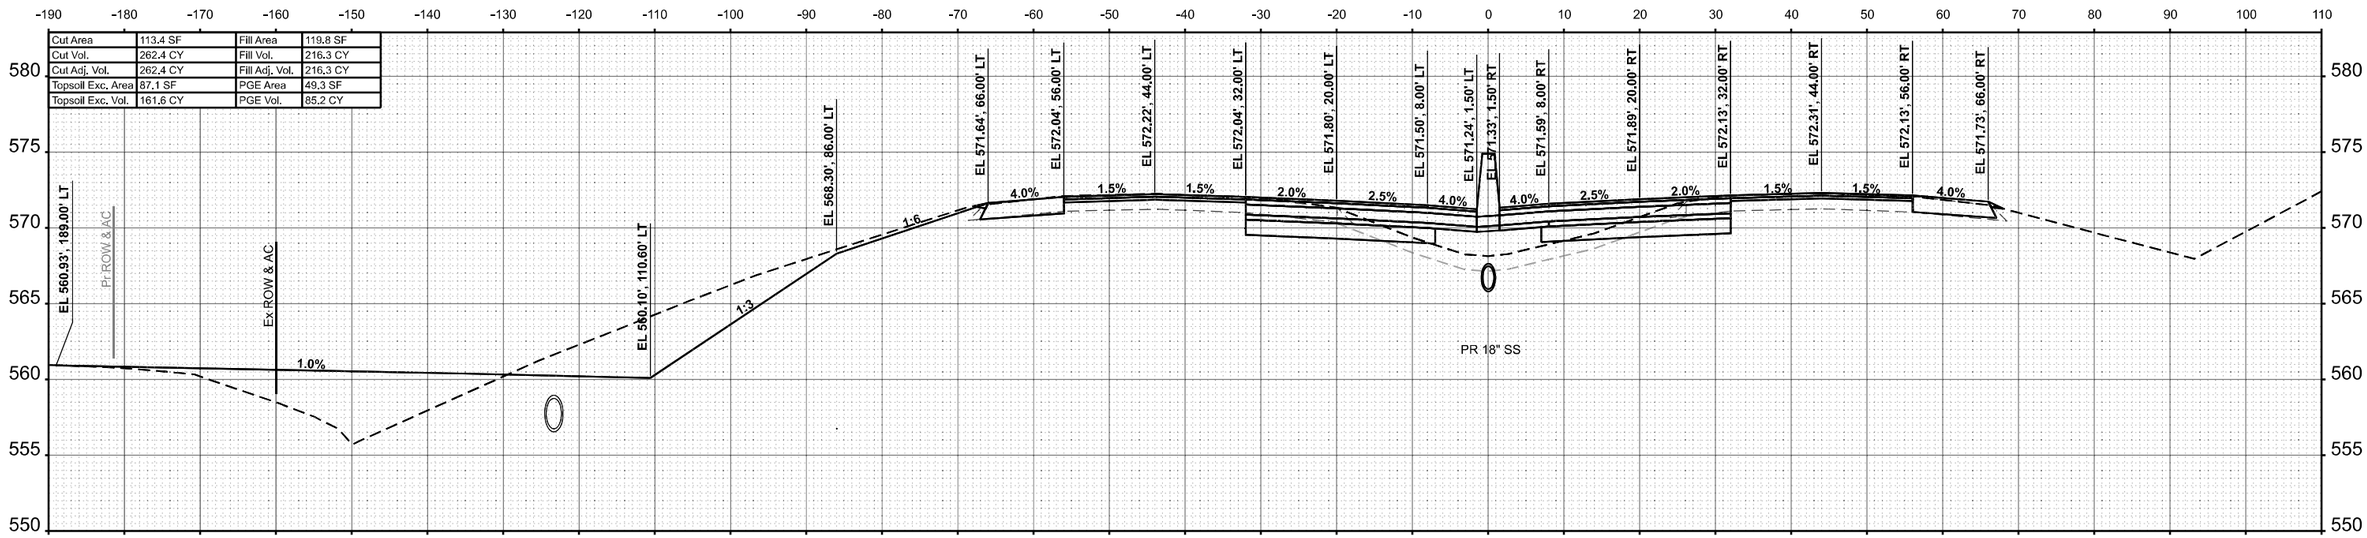

STA 835+00.00

Cut Area	170.0 SF	Fill Area	113.8SF
Cut Vol.	323.5 CY	Fill Vol.	205.2 CY
Cut Adj. Vol.	323.5 CY	Fill Adj. Vol.	205.2 CY
Topsoil Exc. Area	87.4 SF	PGE Area	42.7 SF
Topsoil Exc. Vol.	161.9 CY	PGE Vol.	74.5 CY

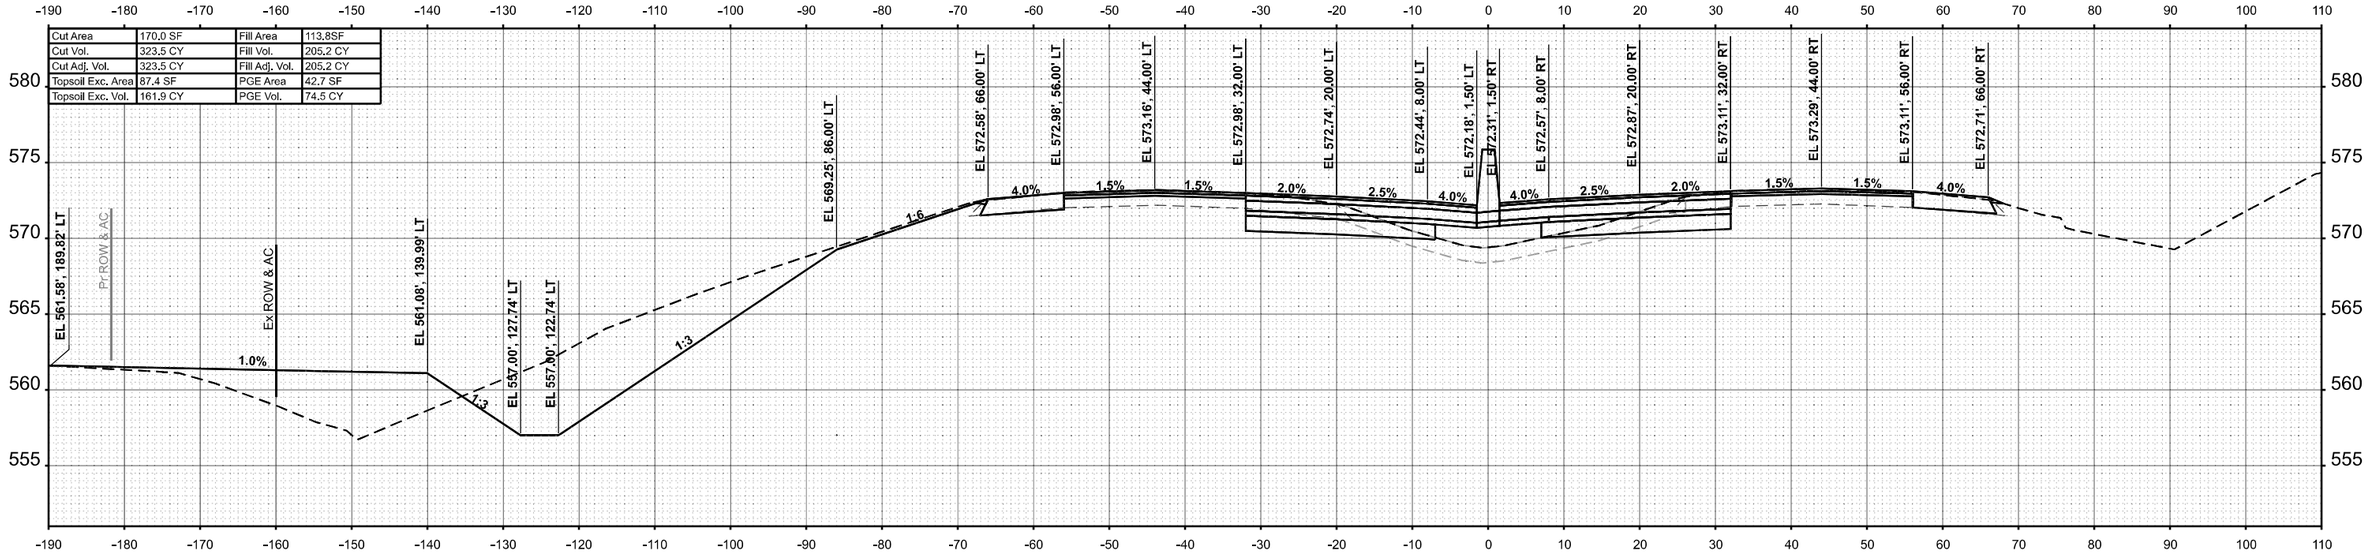

STA 834+50.00

FINAL SURVEY		DATE
NOTE BOOK	SURVEYED	
NO.	PLOTTED	BY
	TEMPLATE	
	AREAS	
	AREAS CHECKED	

ORIGINAL SURVEY		
NOTE BOOK	SURVEYED	
NO.	PLOTTED	DATE
	TEMPLATE	
	AREAS	
	AREAS CHECKED	

MODEL: IM-EAST1 - 835+00.00
FILE NAME: C:\Users\lswinford\OneDrive - Farnsworth Group, Inc\Desktop\64\CAD_Sheets\21 Cross Sections\D876KC4eb1kXce Elab2d.dgn

Farnsworth GROUP

USER NAME = lswinford	DESIGNED - JJO	REVISED -	
	DRAWN - MRA	REVISED -	
PLOT SCALE = 0.16666633 ' / In.	CHECKED - ERB	REVISED -	
PLOT DATE = 10/15/2024	DATE - 10/15/2024	REVISED -	


STATE OF ILLINOIS
DEPARTMENT OF TRANSPORTATION

F.A.I. ROUTE 64 (I–64)
CROSS SECTIONS

SCALE: 1:10H / 1:5V | SHEET 120 OF 151 SHEETS | STA. 834+50.00 | TO STA. 835+00.00


F.A.I. RTE.	SECTION	COUNTY	TOTAL SHEETS	SHEET NO.
64	82-7WRS-2	ST CLAIR	691	615
		CONTRACT NO. 76K74		
	ILLINOIS	FED. AID PROJECT		

Cut Area	131.2 SF	Fill Area	107.1 SF
Cut Vol.	257.5 CY	Fill Vol.	210.7 CY
Cut Adj. Vol.	257.5 CY	Fill Adj. Vol.	210.7 CY
Topsoil Exc. Area	85.2 SF	PGE Area	55.1 SF
Topsoil Exc. Vol.	158.4 CY	PGE Vol.	101.1 CY

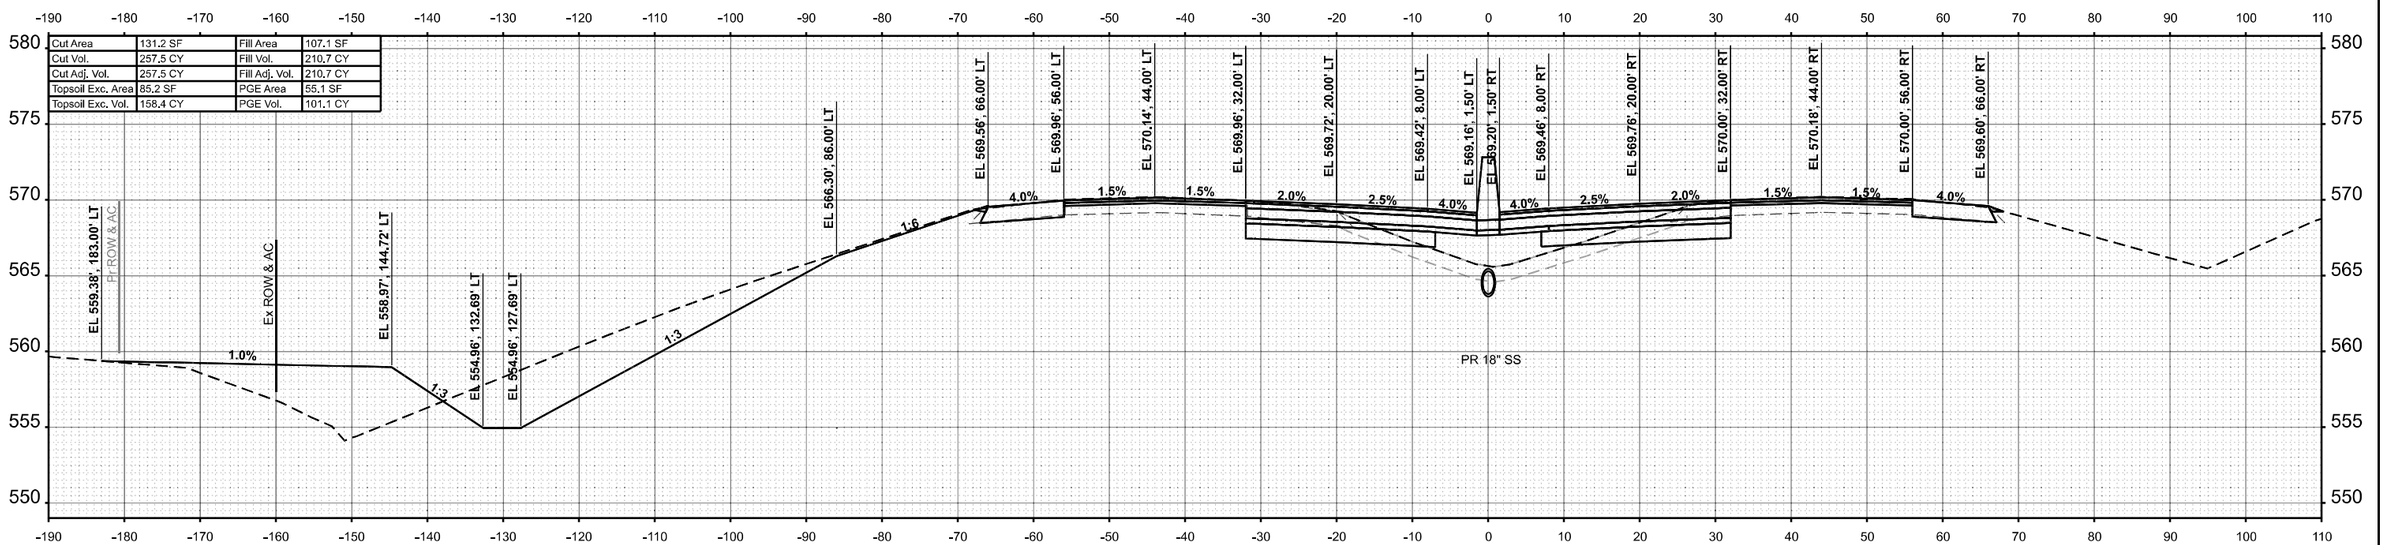

STA 836+00.00

Cut Area	146.8 SF	Fill Area	120.4 SF
Cut Vol.	241.0 CY	Fill Vol.	222.4 CY
Cut Adj. Vol.	241.0 CY	Fill Adj. Vol.	222.4 CY
Topsoil Exc. Area	85.9 SF	PGE Area	54.2 SF
Topsoil Exc. Vol.	160.2 CY	PGE Vol.	95.8 CY

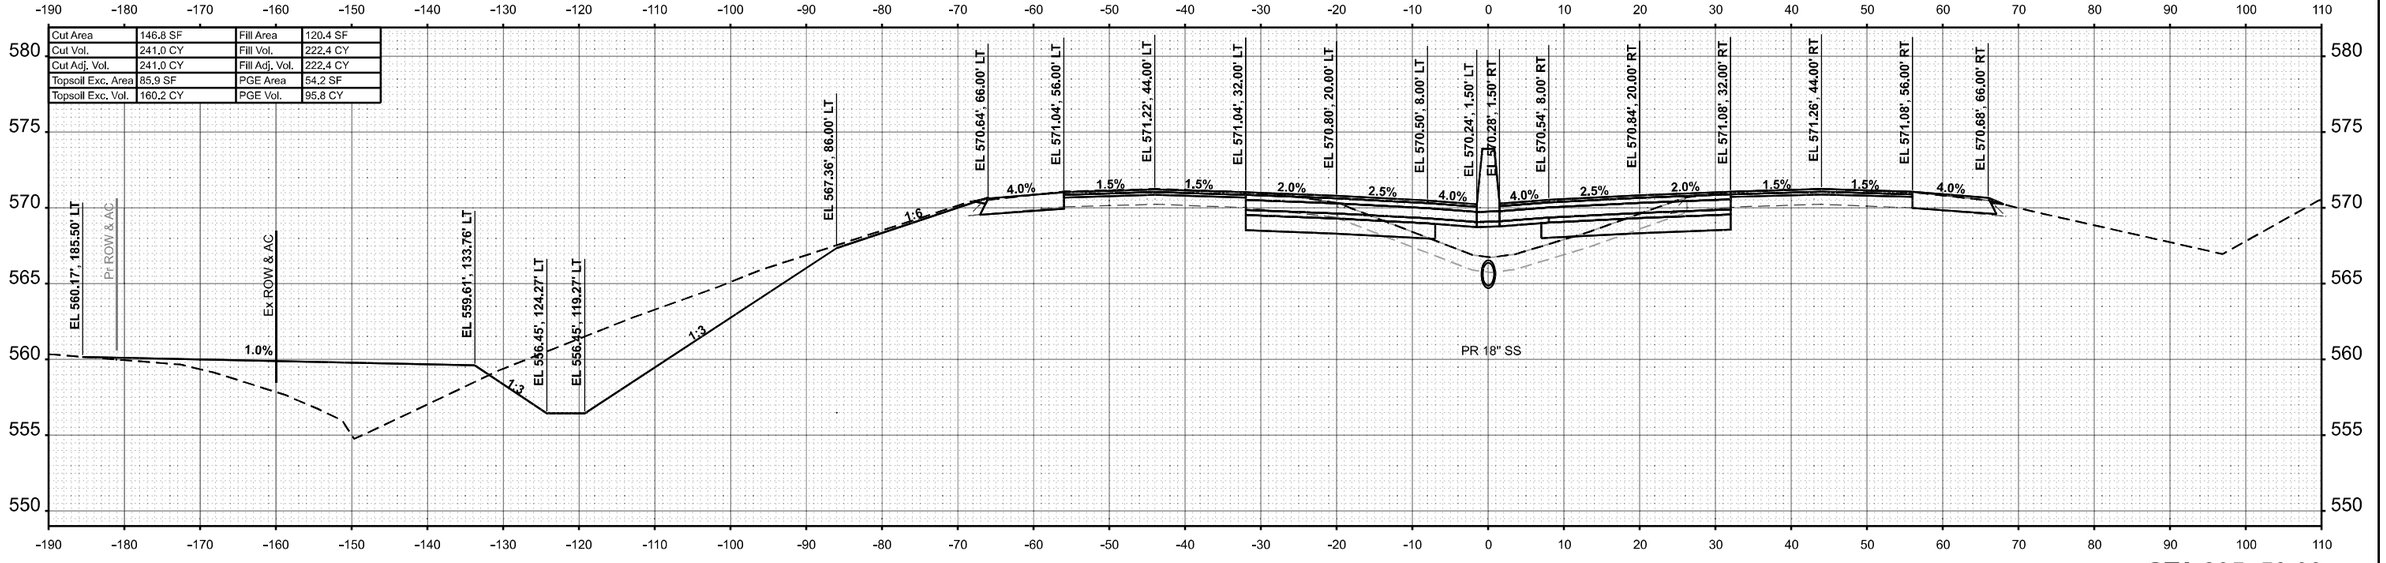

STA 835+50.00

FINAL SURVEY — SURVEYED — PLOTTED — TEMPLATE — AREAS — AREAS CHECKED — NOTE BOOK — NO. — BY — DATE

ORIGINAL SURVEY — SURVEYED — PLOTTED — TEMPLATE — AREAS — AREAS CHECKED — NOTE BOOK — NO. — BY — DATE

MODEL: IMEAST1 - 836+00.00
FILE NAME: C:\Users\lswinford\OneDrive - Farnsworth Group, Inc\Desktop\864\CAD_Sheets\21 Cross Sections\D876074-hh-hhXsc Estm2.dgn

Farnsworth GROUP

USER NAME = lswinford	DESIGNED - JJO	REVISED -	
	DRAWN - MRA	REVISED -	
PLOT SCALE = 0.16666633 ' / In.	CHECKED - ERB	REVISED -	
PLOT DATE = 10/15/2024	DATE - 10/15/2024	REVISED -	

STATE OF ILLINOIS
DEPARTMENT OF TRANSPORTATION

F.A.I. ROUTE 64 (I–64)
CROSS SECTIONS


SCALE: 1:10H / 1:5V | SHEET 121 OF 151 SHEETS | STA. 835+50.00 | TO STA. 836+00.00

F.A.I. RTE.	SECTION	COUNTY	TOTAL SHEETS	SHEET NO.
64	82-7WRS-2	ST CLAIR	691	616
		CONTRACT NO. 76K74		
	ILLINOIS	FED. AID PROJECT		

FINAL SURVEY	SURVEYED
	PLOTTED
NOTE BOOK	TEMPLATE
	AREAS
NO.	AREAS CHECKED


	DATE
	BY

Cut Area	31.2 SF	Fill Area	0.0 SF
Cut Vol.	121.8 CY	Fill Vol.	54.4 CY
Cut Adj. Vol.	121.8 CY	Fill Adj. Vol.	54.4 CY
Topsoil Exc. Area	46.5 SF	PGE Area	61.3 SF
Topsoil Exc. Vol.	121.7 CY	PGE Vol.	110.3 CY

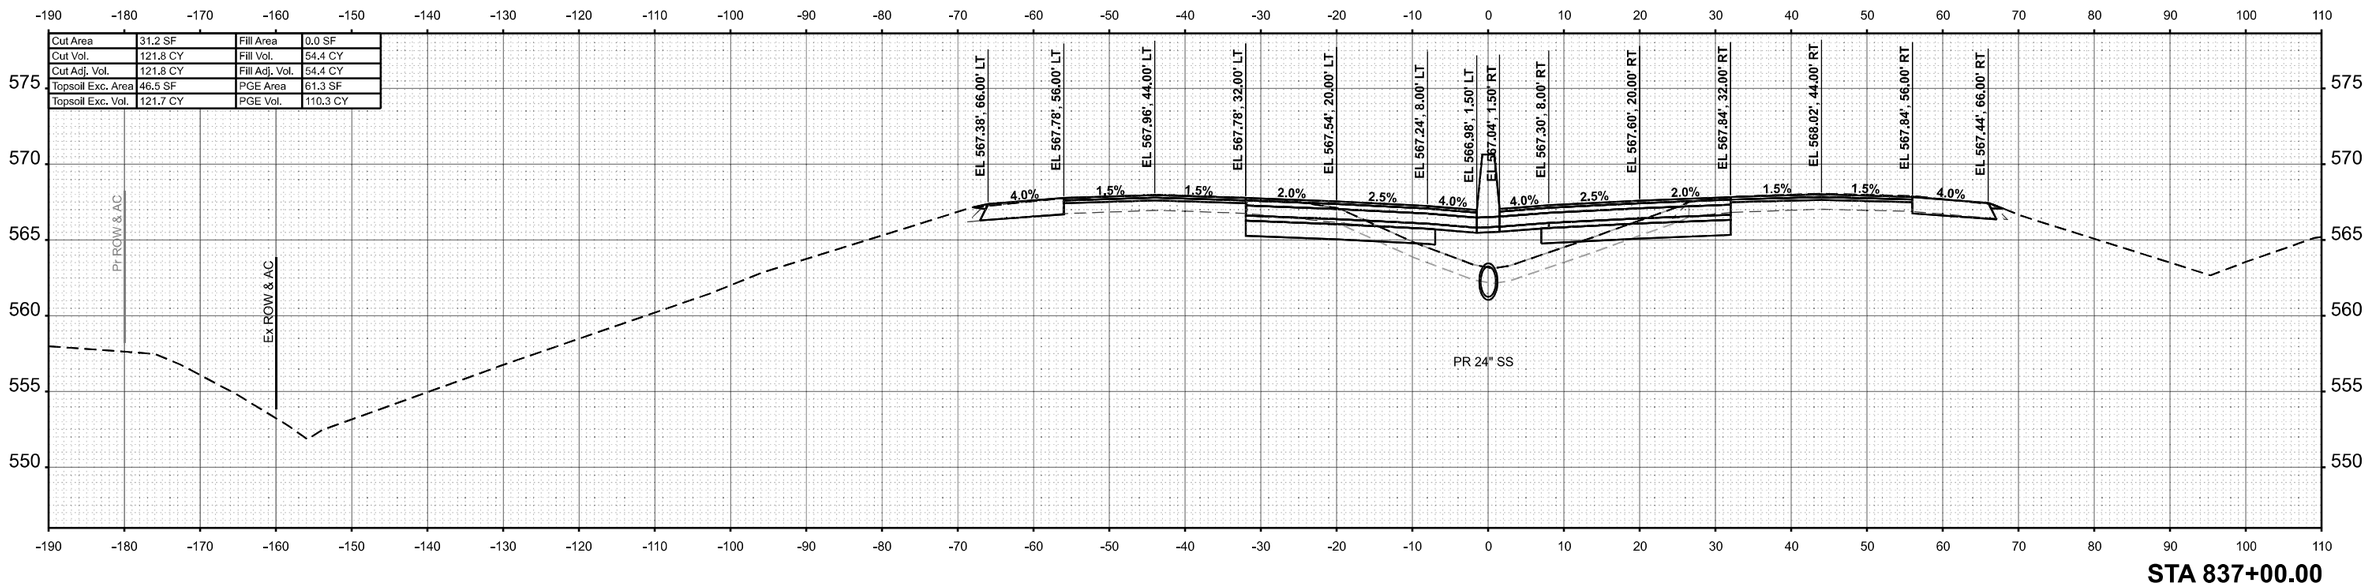

STA 837+00.00

Cut Area	99.5 SF	Fill Area	58.8 SF
Cut Vol.	213.6 CY	Fill Vol.	153.6 CY
Cut Adj. Vol.	213.6 CY	Fill Adj. Vol.	153.6 CY
Topsoil Exc. Area	84.9 SF	PGE Area	57.8 SF
Topsoil Exc. Vol.	157.5 CY	PGE Vol.	104.6 CY

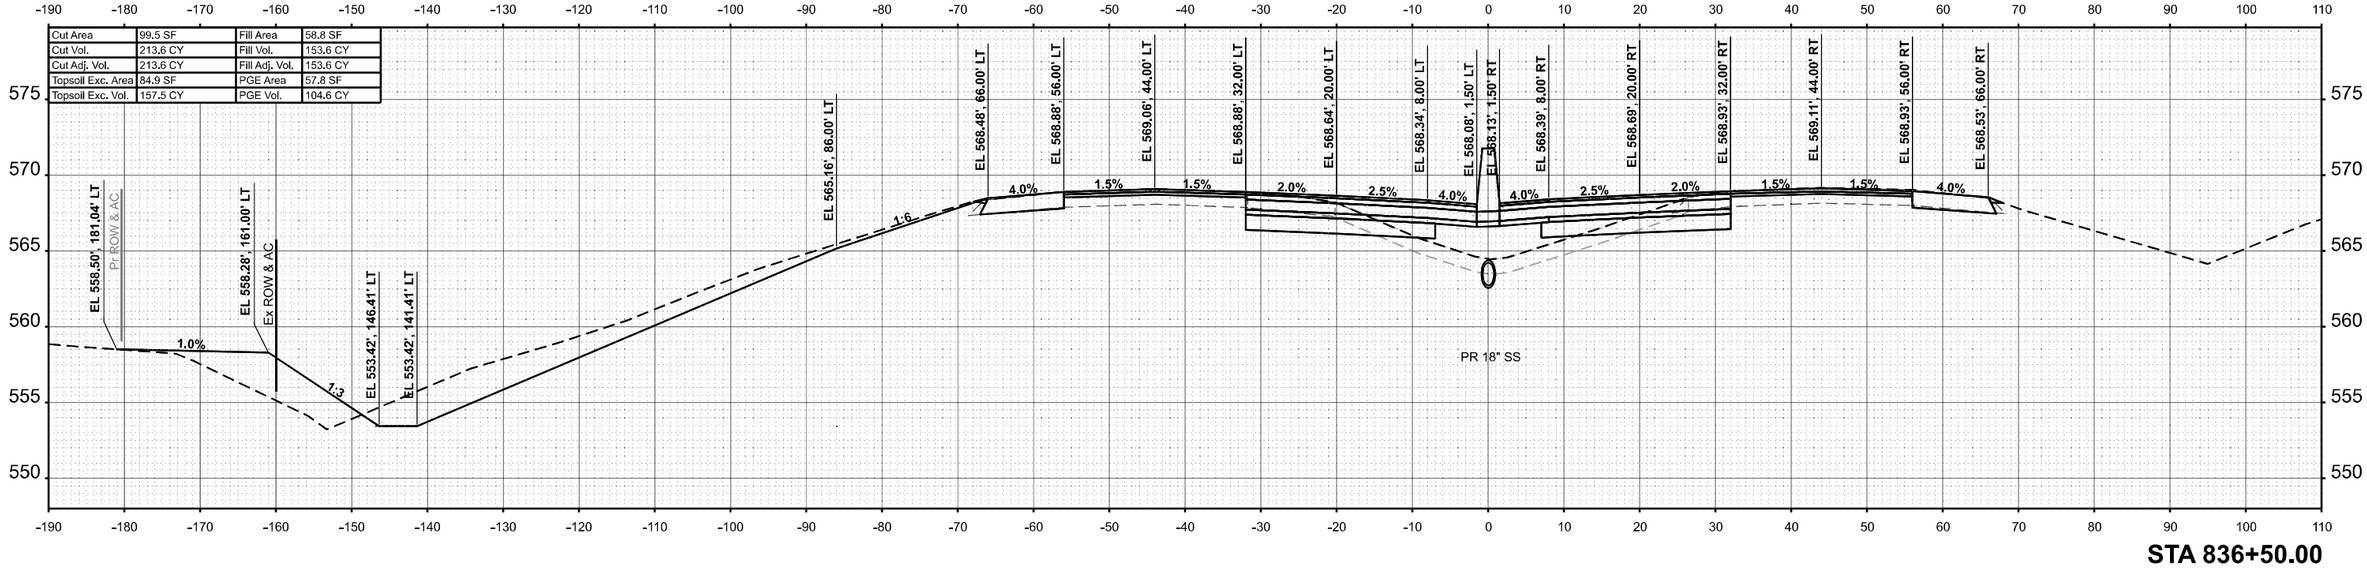

STA 836+50.00

ORIGINAL SURVEY	SURVEYED		
	PLOTTED		
NOTE BOOK	TEMPLATE		
	AREAS		
NO.	AREAS CHECKED		

	DATE
	BY

MODEL: IMEAST1 - 837+00.00
FILE NAME: C:\Users\tswinford\OneDrive - Farnsworth Group, Inc\Desktop\84\CAD_Sheets\21 Cross Sections\D576K74eb3eXss Easb2.dgn

Farnsworth GROUP


USER NAME = tswinford		DESIGNED -	JJO	REVISED -	
		DRAWN -	MRA	REVISED -	
PLOT SCALE = 0.16666633 ' / in.		CHECKED -	ERB	REVISED -	
PLOT DATE = 10/15/2024		DATE -	10/15/2024	REVISED -	

STATE OF ILLINOIS
DEPARTMENT OF TRANSPORTATION

F.A.I. ROUTE 64 (I–64)
CROSS SECTIONS


SCALE: 1:10H / 1:5V | SHEET 122 OF 151 SHEETS | STA. 836+50.00 | TO STA. 837+00.00

F.A.I. RTE.	SECTION	COUNTY	TOTAL SHEETS	SHEET NO.
64	82-7WRS-2	ST CLAIR	691	617
		CONTRACT NO. 76K74		
	ILLINOIS	FED. AID PROJECT		

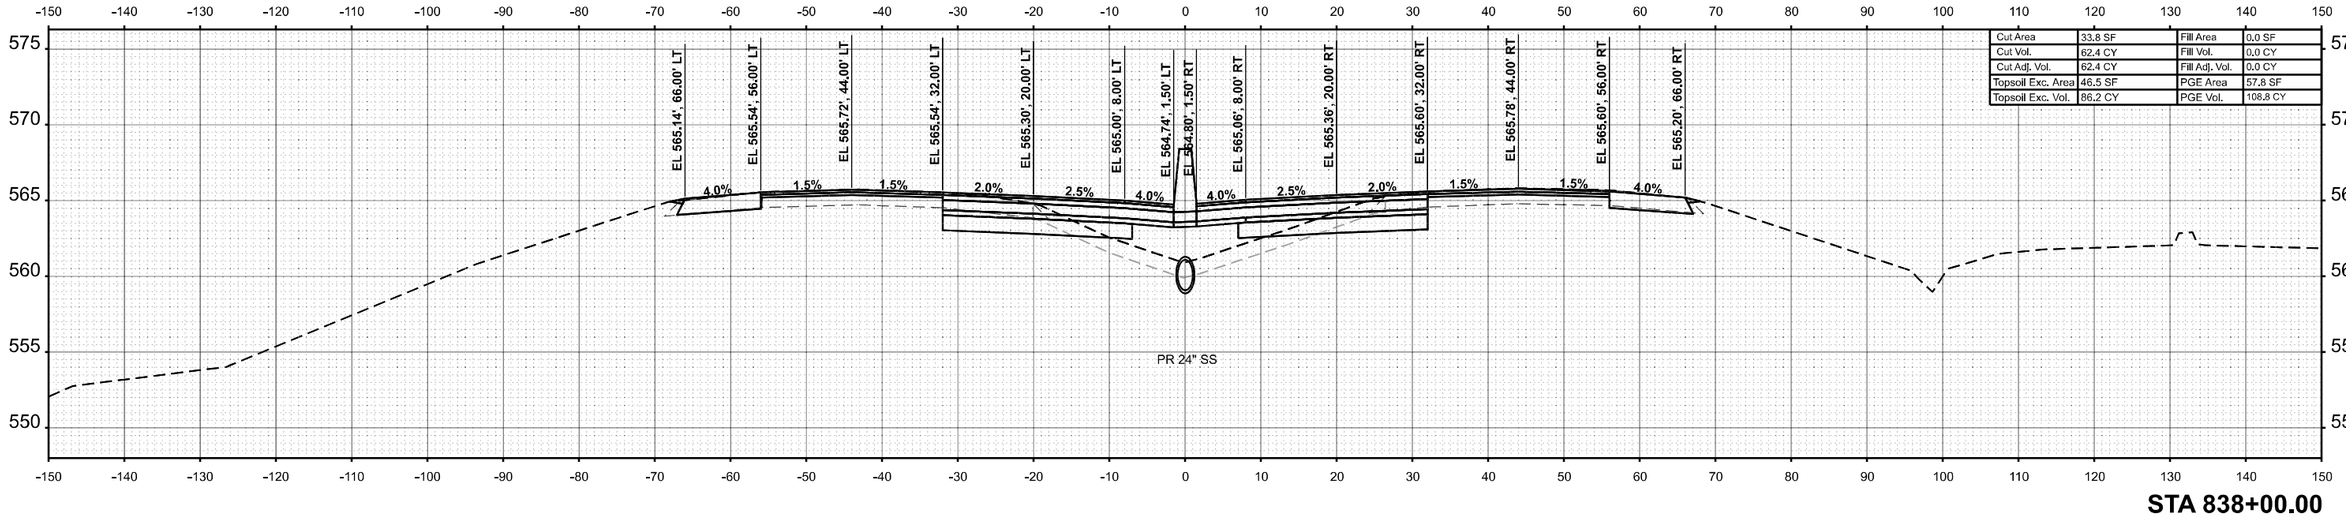

Cut Area	33.8 SF	Fill Area	0.0 SF
Cut Vol.	62.4 CY	Fill Vol.	0.0 CY
Cut Adj. Vol.	62.4 CY	Fill Adj. Vol.	0.0 CY
Topsoil Exc. Area	46.5 SF	PGE Area	57.8 SF
Topsoil Exc. Vol.	86.2 CY	PGE Vol.	108.8 CY

STA 838+00.00

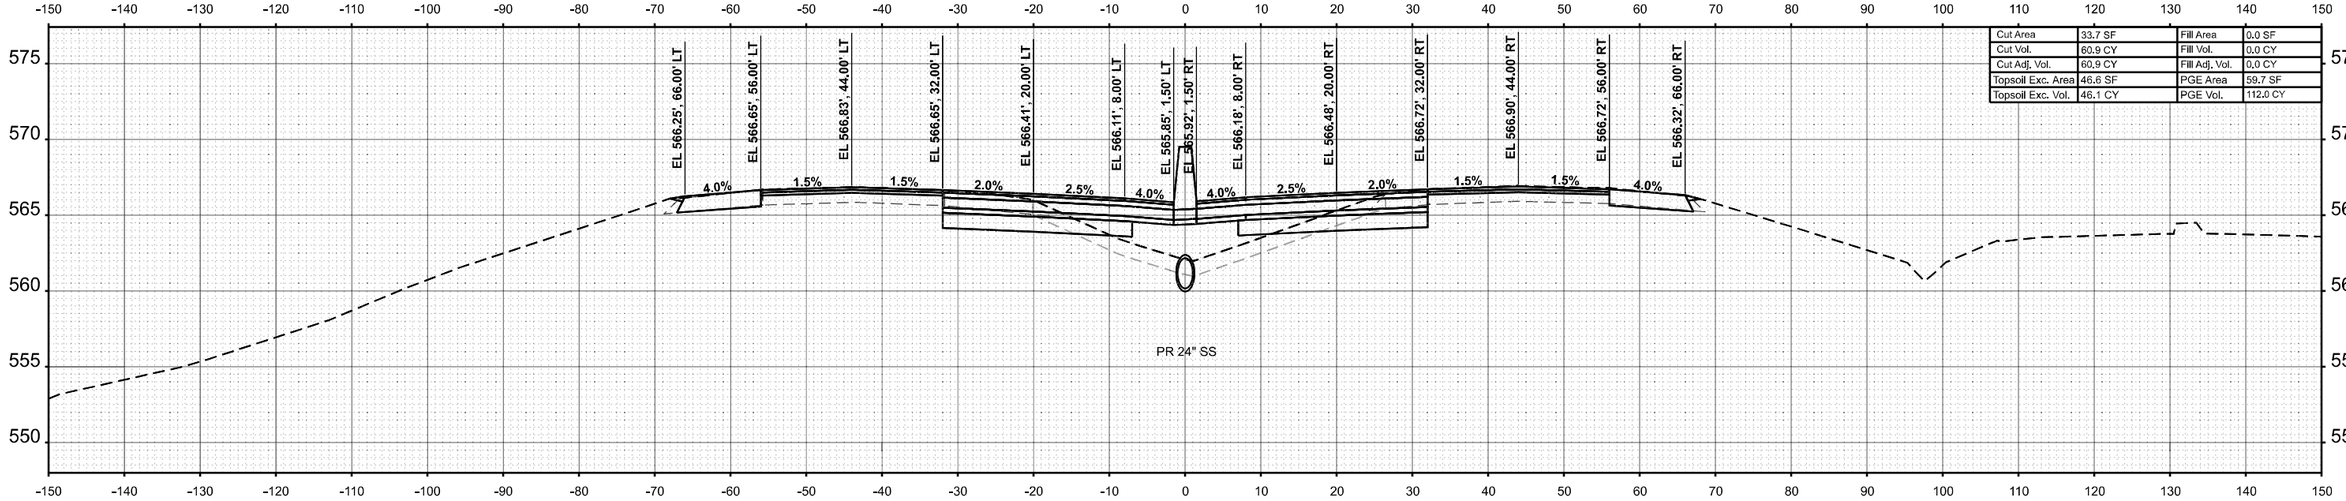

Cut Area	33.7 SF	Fill Area	0.0 SF
Cut Vol.	60.9 CY	Fill Vol.	0.0 CY
Cut Adj. Vol.	60.9 CY	Fill Adj. Vol.	0.0 CY
Topsoil Exc. Area	46.6 SF	PGE Area	59.7 SF
Topsoil Exc. Vol.	46.1 CY	PGE Vol.	112.0 CY

STA 837+50.00

FINAL SURVEY		BY	DATE
NOTE BOOK	SURVEYED		
NO.	PLOTTED		
	TEMPLATE		
	AREAS		
	AREAS CHECKED		

ORIGINAL SURVEY		BY	DATE
NOTE BOOK	SURVEYED		
NO.	PLOTTED		
	TEMPLATE		
	AREAS		
	AREAS CHECKED		

MODEL: IMEAST1 - 838+00.00
FILE NAME: C:\Users\lswinford\OneDrive - Farnsworth Group, Inc\Desktop\IBA CAD_Sheets\21 Cross Sections\D57674-IeIbeXsc Estn2.dgn

Farnsworth GROUP


USER NAME = lswinford	DESIGNED -	JJO	REVISED -		
	DRAWN -	MRA	REVISED -		
PLOT SCALE = 0.16666633 ' / In.	CHECKED -	ERB	REVISED -		
PLOT DATE = 10/15/2024	DATE -	10/15/2024	REVISED -		

STATE OF ILLINOIS
DEPARTMENT OF TRANSPORTATION

F.A.I. ROUTE 64 (I–64)
CROSS SECTIONS


SCALE: 1:10H / 1:5V | SHEET 123 OF 151 SHEETS | STA. 837+50.00 | TO STA. 838+00.00

F.A.I. RTE.	SECTION	COUNTY	TOTAL SHEETS	SHEET NO.
64	82-7WRS-2	ST CLAIR	691	618
		CONTRACT NO. 76K74		
	ILLINOIS	FED. AID PROJECT		

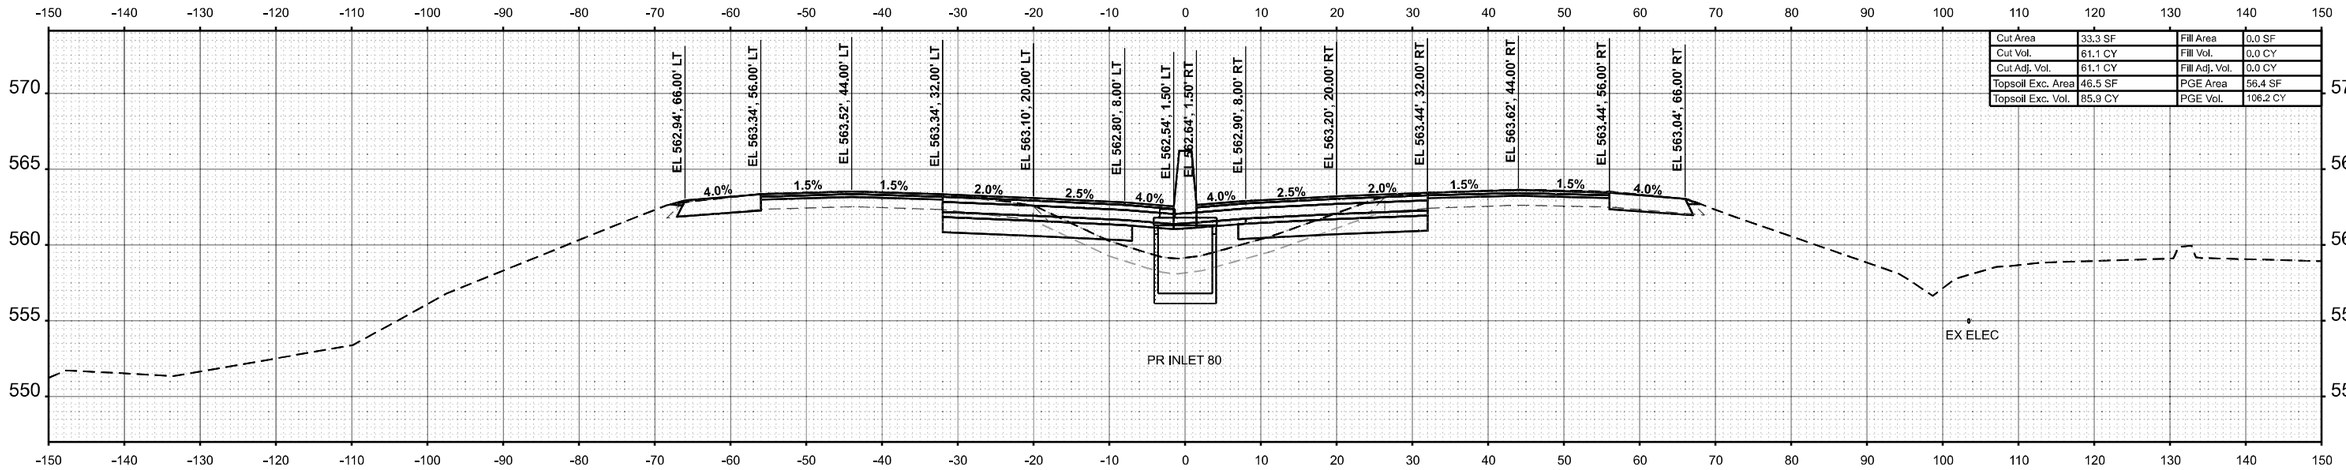

Cut Area	33.3 SF	Fill Area	0.0 SF
Cut Vol.	61.1 CY	Fill Vol.	0.0 CY
Cut Adj. Vol.	61.1 CY	Fill Adj. Vol.	0.0 CY
Topsoil Exc. Area	46.5 SF	PGE Area	56.4 SF
Topsoil Exc. Vol.	85.9 CY	PGE Vol.	106.2 CY

STA 839+00.00

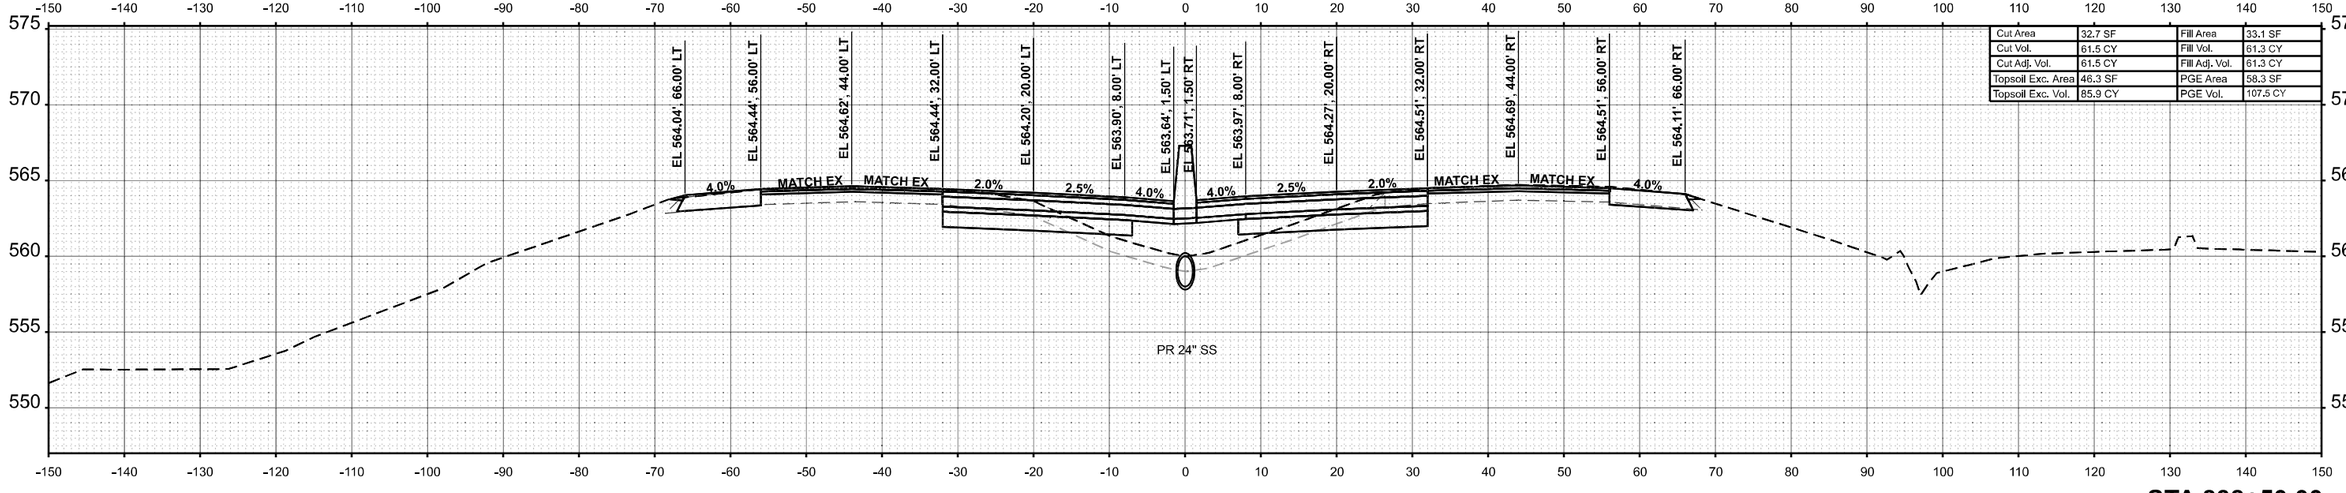

Cut Area	32.7 SF	Fill Area	33.1 SF
Cut Vol.	61.5 CY	Fill Vol.	61.3 CY
Cut Adj. Vol.	61.5 CY	Fill Adj. Vol.	61.3 CY
Topsoil Exc. Area	46.3 SF	PGE Area	58.3 SF
Topsoil Exc. Vol.	85.9 CY	PGE Vol.	107.5 CY

STA 838+50.00

FINAL SURVEY — NOTE BOOK — NO. — SURVEYED — PLOTTED — TEMPLATE — AREAS — AREAS CHECKED — BY — DATE

ORIGINAL SURVEY — NOTE BOOK — NO. — SURVEYED — PLOTTED — TEMPLATE — AREAS — AREAS CHECKED — BY — DATE

MODEL: I64EAST1 - 839+00.00
FILE NAME: C:\Users\lswinford\OneDrive - Farnsworth Group, Inc\Desktop\I64CAD_Sheets\21 Cross Sections\D0764104eblkXsc Estx2.dgn

Farnsworth GROUP


USER NAME = lswinford	DESIGNED - JJO	REVISED -	
	DRAWN - MRA	REVISED -	
PLOT SCALE = 0.16666633 ' / In.	CHECKED - ERB	REVISED -	
PLOT DATE = 10/15/2024	DATE - 10/15/2024	REVISED -	

STATE OF ILLINOIS
DEPARTMENT OF TRANSPORTATION

F.A.I. ROUTE 64 (I–64)
CROSS SECTIONS

SCALE: 1:10H / 1:5V | SHEET 124 OF 151 SHEETS | STA. 838+50.00 | TO STA. 839+00.00

F.A.I. RTE.	SECTION	COUNTY	TOTAL SHEETS	SHEET NO.
64	82-7WRS-2	ST CLAIR	691	619
		CONTRACT NO. 76K74		
	ILLINOIS	FED. AID PROJECT		

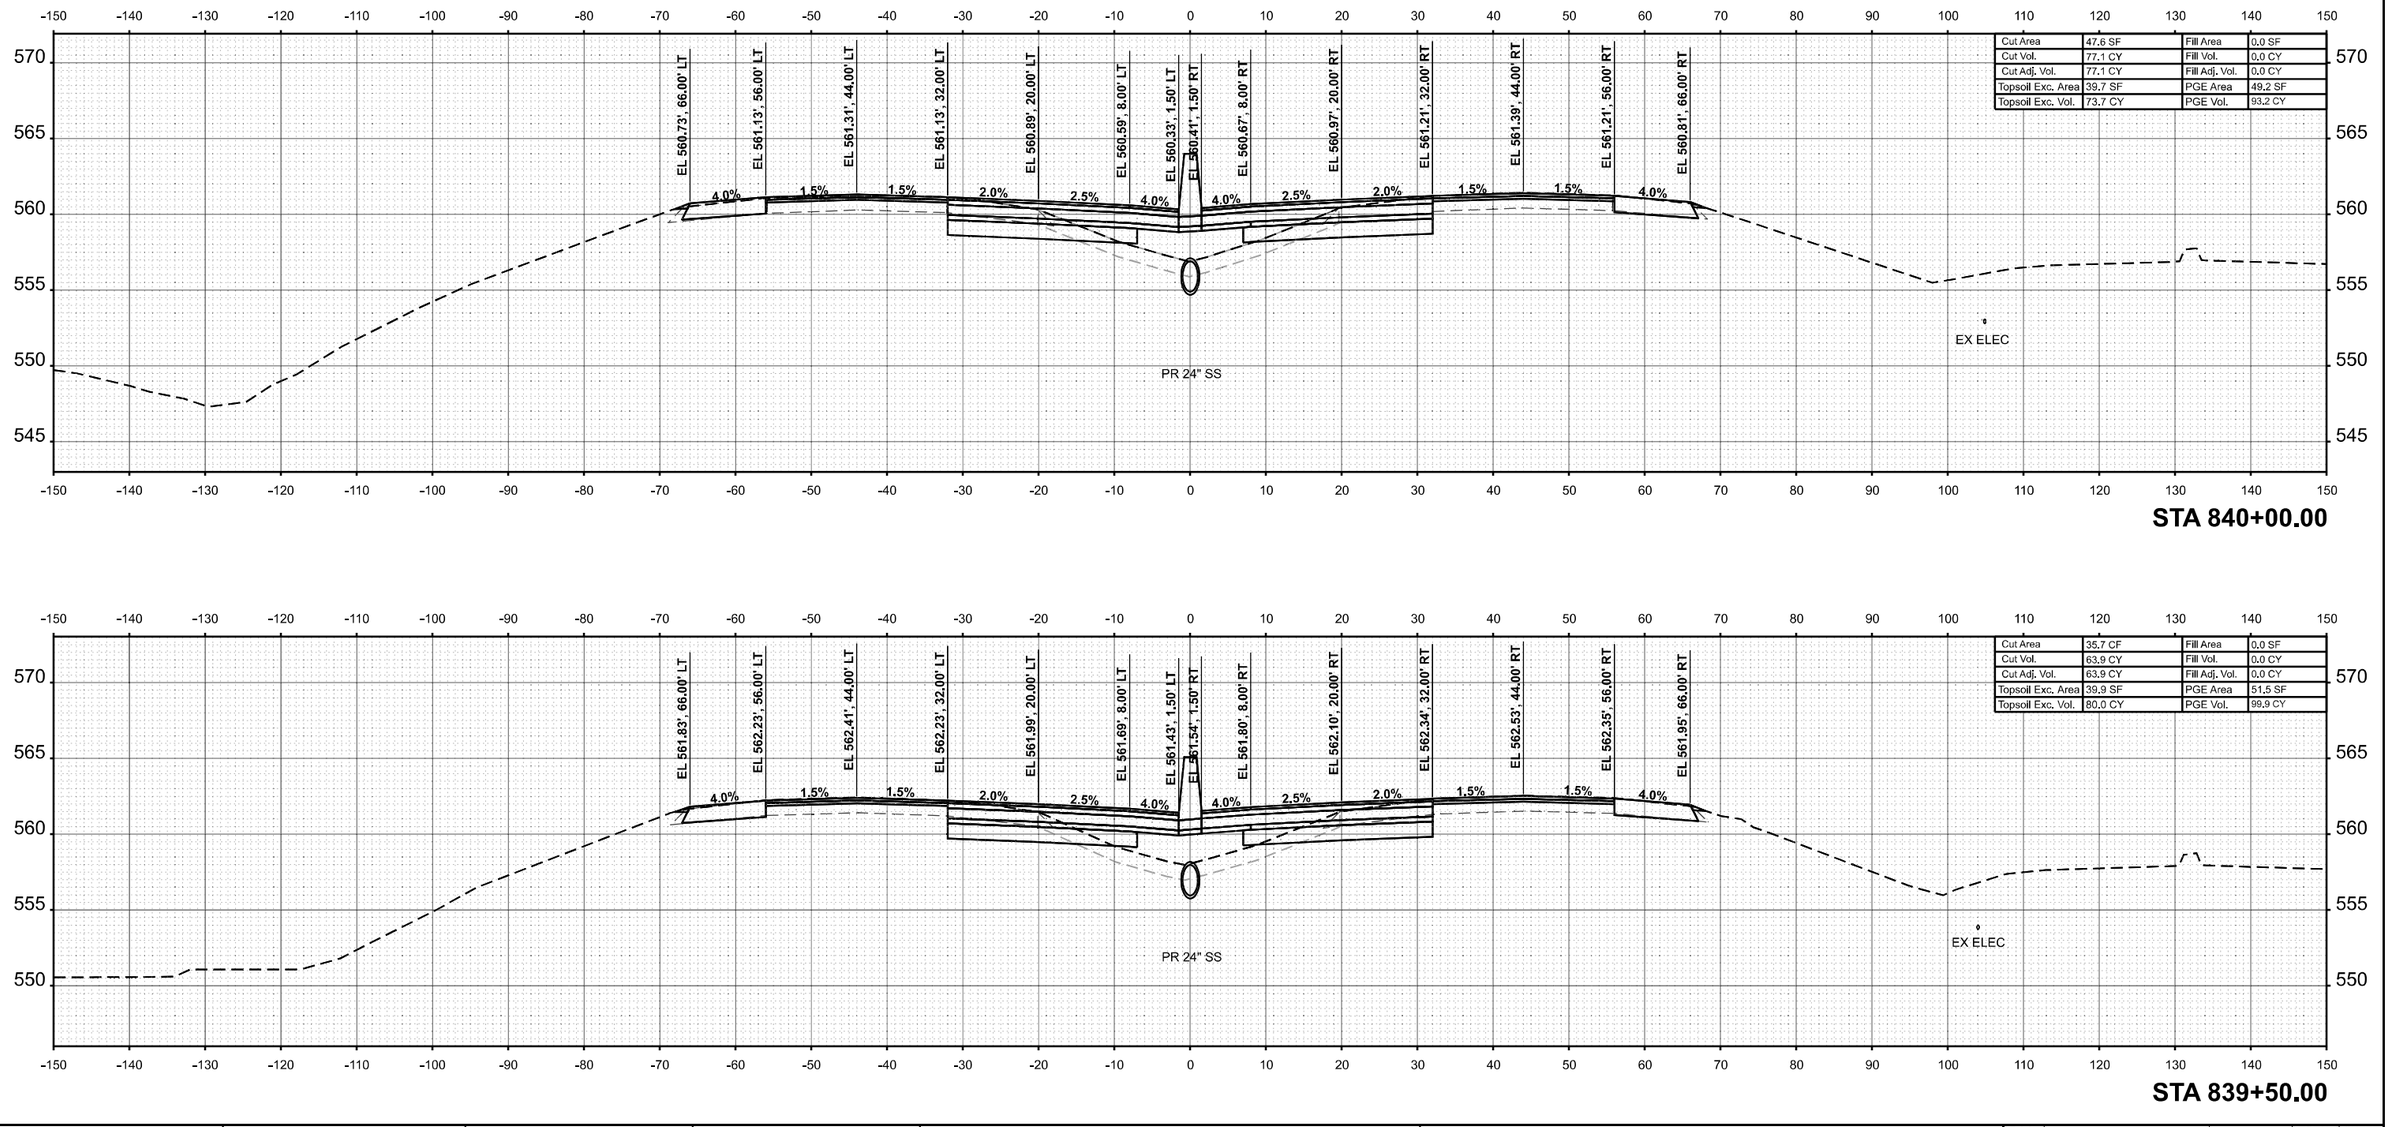

STA 840+00.00

STA 839+50.00

FINAL SURVEY		BY	DATE
	SURVEYED		
	PLOTTED		
NOTE BOOK	TEMPLATE		
	AREAS		
NO.	AREAS CHECKED		

ORIGINAL SURVEY		BY	DATE
	SURVEYED		
	PLOTTED		
NOTE BOOK	TEMPLATE		
	AREAS		
NO.	AREAS CHECKED		

MODEL: IM45ST1 - 840+00.00
FILE NAME: C:\Users\lswinford\OneDrive - Farnsworth Group, Inc\Desktop\64AC\4D_Sheets\21 Cross Sections\D8787K7xeh3Kbr Elan4c.dgn

Farnsworth GROUP


USER NAME = lswinford	DESIGNED - JJO	REVISED -	
	DRAWN - MRA	REVISED -	
PLOT SCALE = 0.16666633 ' / in.	CHECKED - ERB	REVISED -	
PLOT DATE = 10/15/2024	DATE - 10/15/2024	REVISED -	

STATE OF ILLINOIS
DEPARTMENT OF TRANSPORTATION

F.A.I. ROUTE 64 (I–64)
CROSS SECTIONS


SCALE: 1:10H / 1:5V | SHEET 125 OF 151 SHEETS | STA. 839+50.00 | TO STA. 840+00.00

F.A.I. RTE.	SECTION	COUNTY	TOTAL SHEETS	SHEET NO.
64	82-7WRS-2	ST CLAIR	691	620
		CONTRACT NO. 76K74		
	ILLINOIS	FED. AID PROJECT		

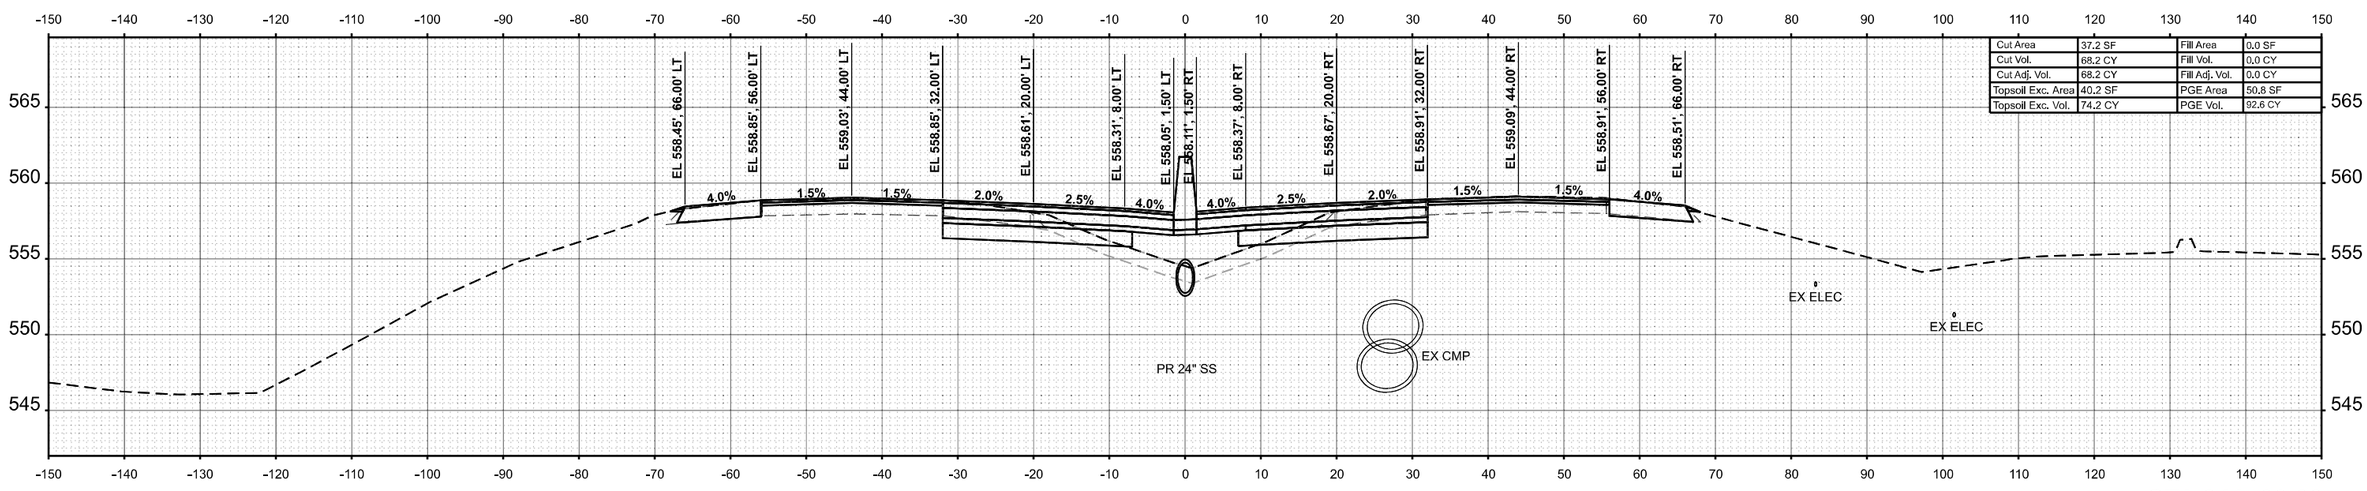

Cut Area	37.2 SF	Fill Area	0.0 SF
Cut Vol.	68.2 CY	Fill Vol.	0.0 CY
Cut Adj. Vol.	68.2 CY	Fill Adj. Vol.	0.0 CY
Topsoil Exc. Area	40.2 SF	PGE Area	50.8 SF
Topsoil Exc. Vol.	74.2 CY	PGE Vol.	92.6 CY

STA 841+00.00

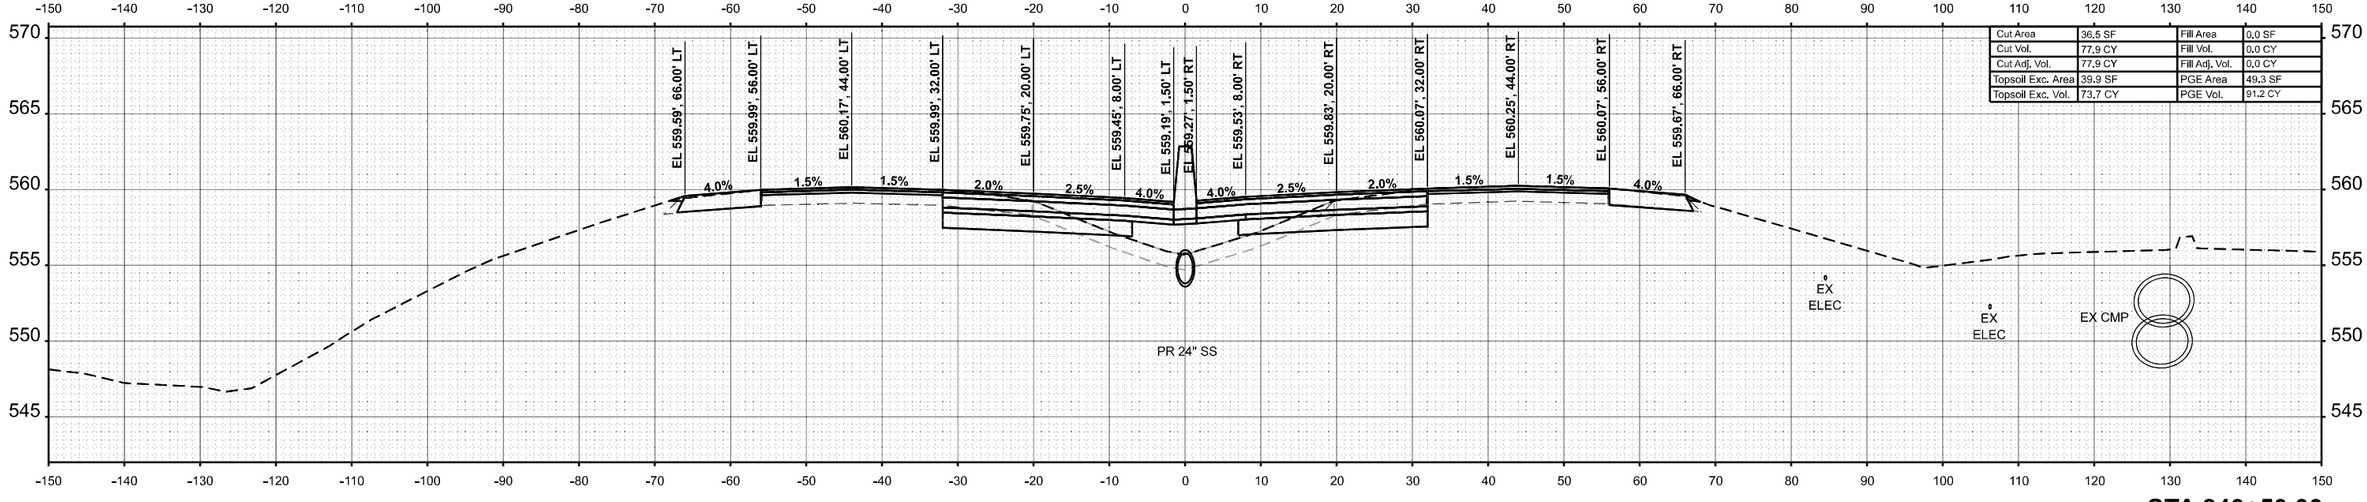

Cut Area	36.5 SF	Fill Area	0.0 SF
Cut Vol.	77.9 CY	Fill Vol.	0.0 CY
Cut Adj. Vol.	77.9 CY	Fill Adj. Vol.	0.0 CY
Topsoil Exc. Area	39.9 SF	PGE Area	49.3 SF
Topsoil Exc. Vol.	73.7 CY	PGE Vol.	91.2 CY

STA 840+50.00

FINAL SURVEY — NOTE BOOK — NO. — SURVEYED — PLOTTED — TEMPLATE — AREAS — AREAS CHECKED — BY — DATE


ORIGINAL SURVEY — NOTE BOOK — NO. — SURVEYED — PLOTTED — TEMPLATE — AREAS — AREAS CHECKED — BY — DATE

MODEL: I64EAST1 - 841+00.00
FILE NAME: C:\Users\lswinford\OneDrive - Farnsworth Group, Inc\Desktop\I64CAD_Sheets\21 Cross Sections\D57I64-eldxXsc Eisht2.dgn

Farnsworth GROUP


USER NAME = lswinford	DESIGNED - JJO	REVISED -	**STATE OF ILLINOIS**	**F.A.I. ROUTE 64 (I–64)**	
	DRAWN - MRA	REVISED -	**DEPARTMENT OF TRANSPORTATION**	**CROSS SECTIONS**	
PLOT SCALE = 0.16666633 ' / In.	CHECKED - ERB	REVISED -		SCALE: 1:10H / 1:5V	SHEET 126 OF 151 SHEETS STA. 840+50.00 TO STA. 841+00.00
PLOT DATE = 10/15/2024	DATE - 10/15/2024	REVISED -			

F.A.I. RTE.	SECTION	COUNTY	TOTAL SHEETS	SHEET NO.
64	82-7WRS-2	ST CLAIR	691	621
		CONTRACT NO. 76K74		
	ILLINOIS FED. AID PROJECT			

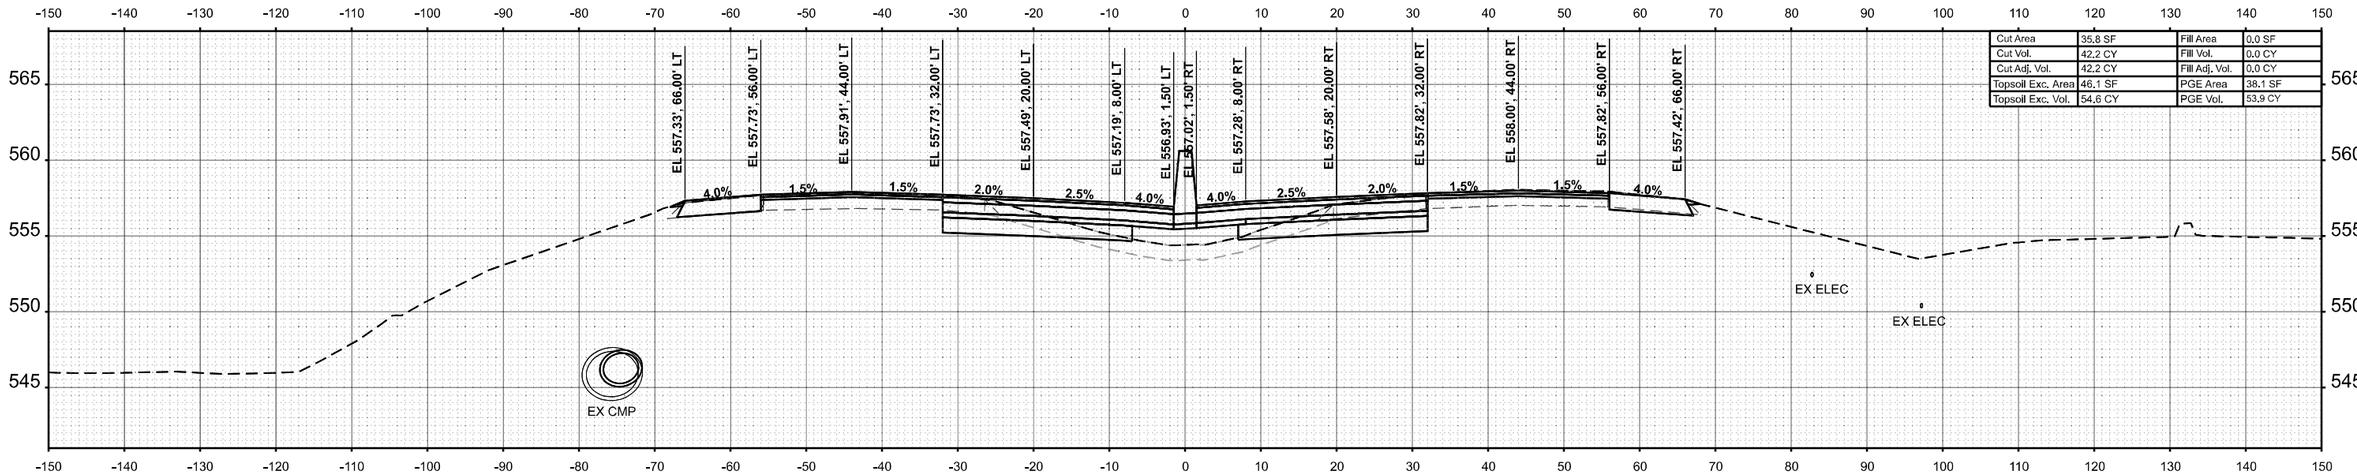

Cut Area	35.8 SF	Fill Area	0.0 SF
Cut Vol.	42.2 CY	Fill Vol.	0.0 CY
Cut Adj. Vol.	42.2 CY	Fill Adj. Vol.	0.0 CY
Topsoil Exc. Area	46.1 SF	PGE Area	38.1 SF
Topsoil Exc. Vol.	54.6 CY	PGE Vol.	53.9 CY

STA 841+50.00

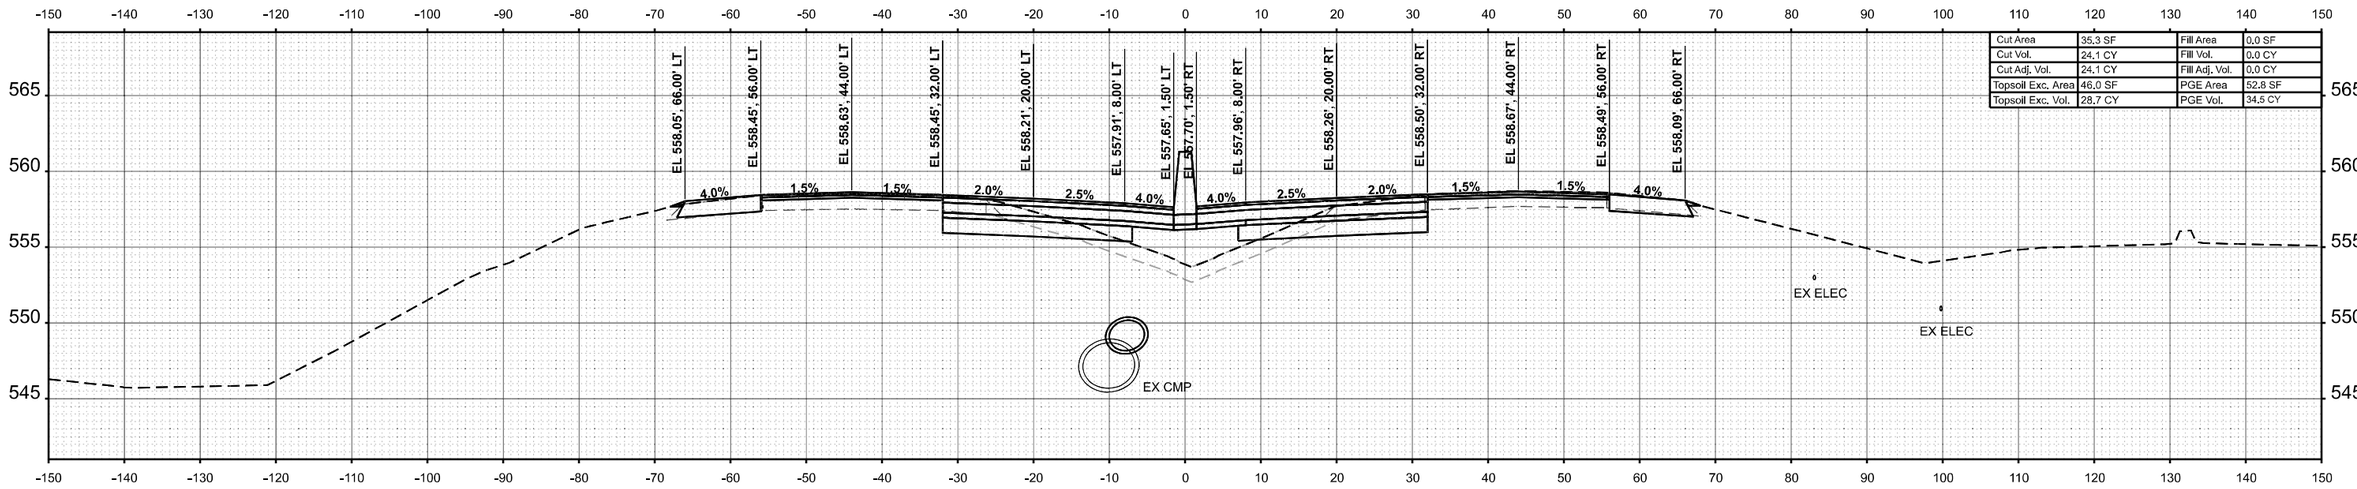

Cut Area	35.3 SF	Fill Area	0.0 SF
Cut Vol.	24.1 CY	Fill Vol.	0.0 CY
Cut Adj. Vol.	24.1 CY	Fill Adj. Vol.	0.0 CY
Topsoil Exc. Area	46.0 SF	PGE Area	52.8 SF
Topsoil Exc. Vol.	28.7 CY	PGE Vol.	34.5 CY

STA 841+17.96

FINAL SURVEY	BY	DATE
SURVEYED		
PLOTTED		
NOTE BOOK	TEMPLATE	
NO.	AREAS	
	AREAS CHECKED	

ORIGINAL SURVEY	BY	DATE
SURVEYED		
PLOTTED		
NOTE BOOK	TEMPLATE	
NO.	AREAS	
	AREAS CHECKED	

MODEL: IM64ST1 - 841+50.00
FILE NAME: C:\Users\tswinford\OneDrive - Farnsworth Group, Inc\Desktop\64CAD_Sheets\21 Cross Sections\D57674-Hwy64-Exist-Sec1.dgn

Farnsworth GROUP


USER NAME = tswinford	DESIGNED - JJO	REVISED -			
	DRAWN - MRA	REVISED -			
PLOT SCALE = 0.16666633 ' / In.	CHECKED - ERB	REVISED -			
PLOT DATE = 10/15/2024	DATE - 10/15/2024	REVISED -			

STATE OF ILLINOIS
DEPARTMENT OF TRANSPORTATION

F.A.I. ROUTE 64 (I–64)
CROSS SECTIONS

SCALE: 1:10H / 1:5V | SHEET 127 OF 151 SHEETS | STA. 841+17.96 | TO STA. 841+50.00

F.A.I. RTE.	SECTION	COUNTY	TOTAL SHEETS	SHEET NO.
64	82-7WRS-2	ST CLAIR	691	622
		CONTRACT NO. 76K74		
	ILLINOIS	FED. AID PROJECT		

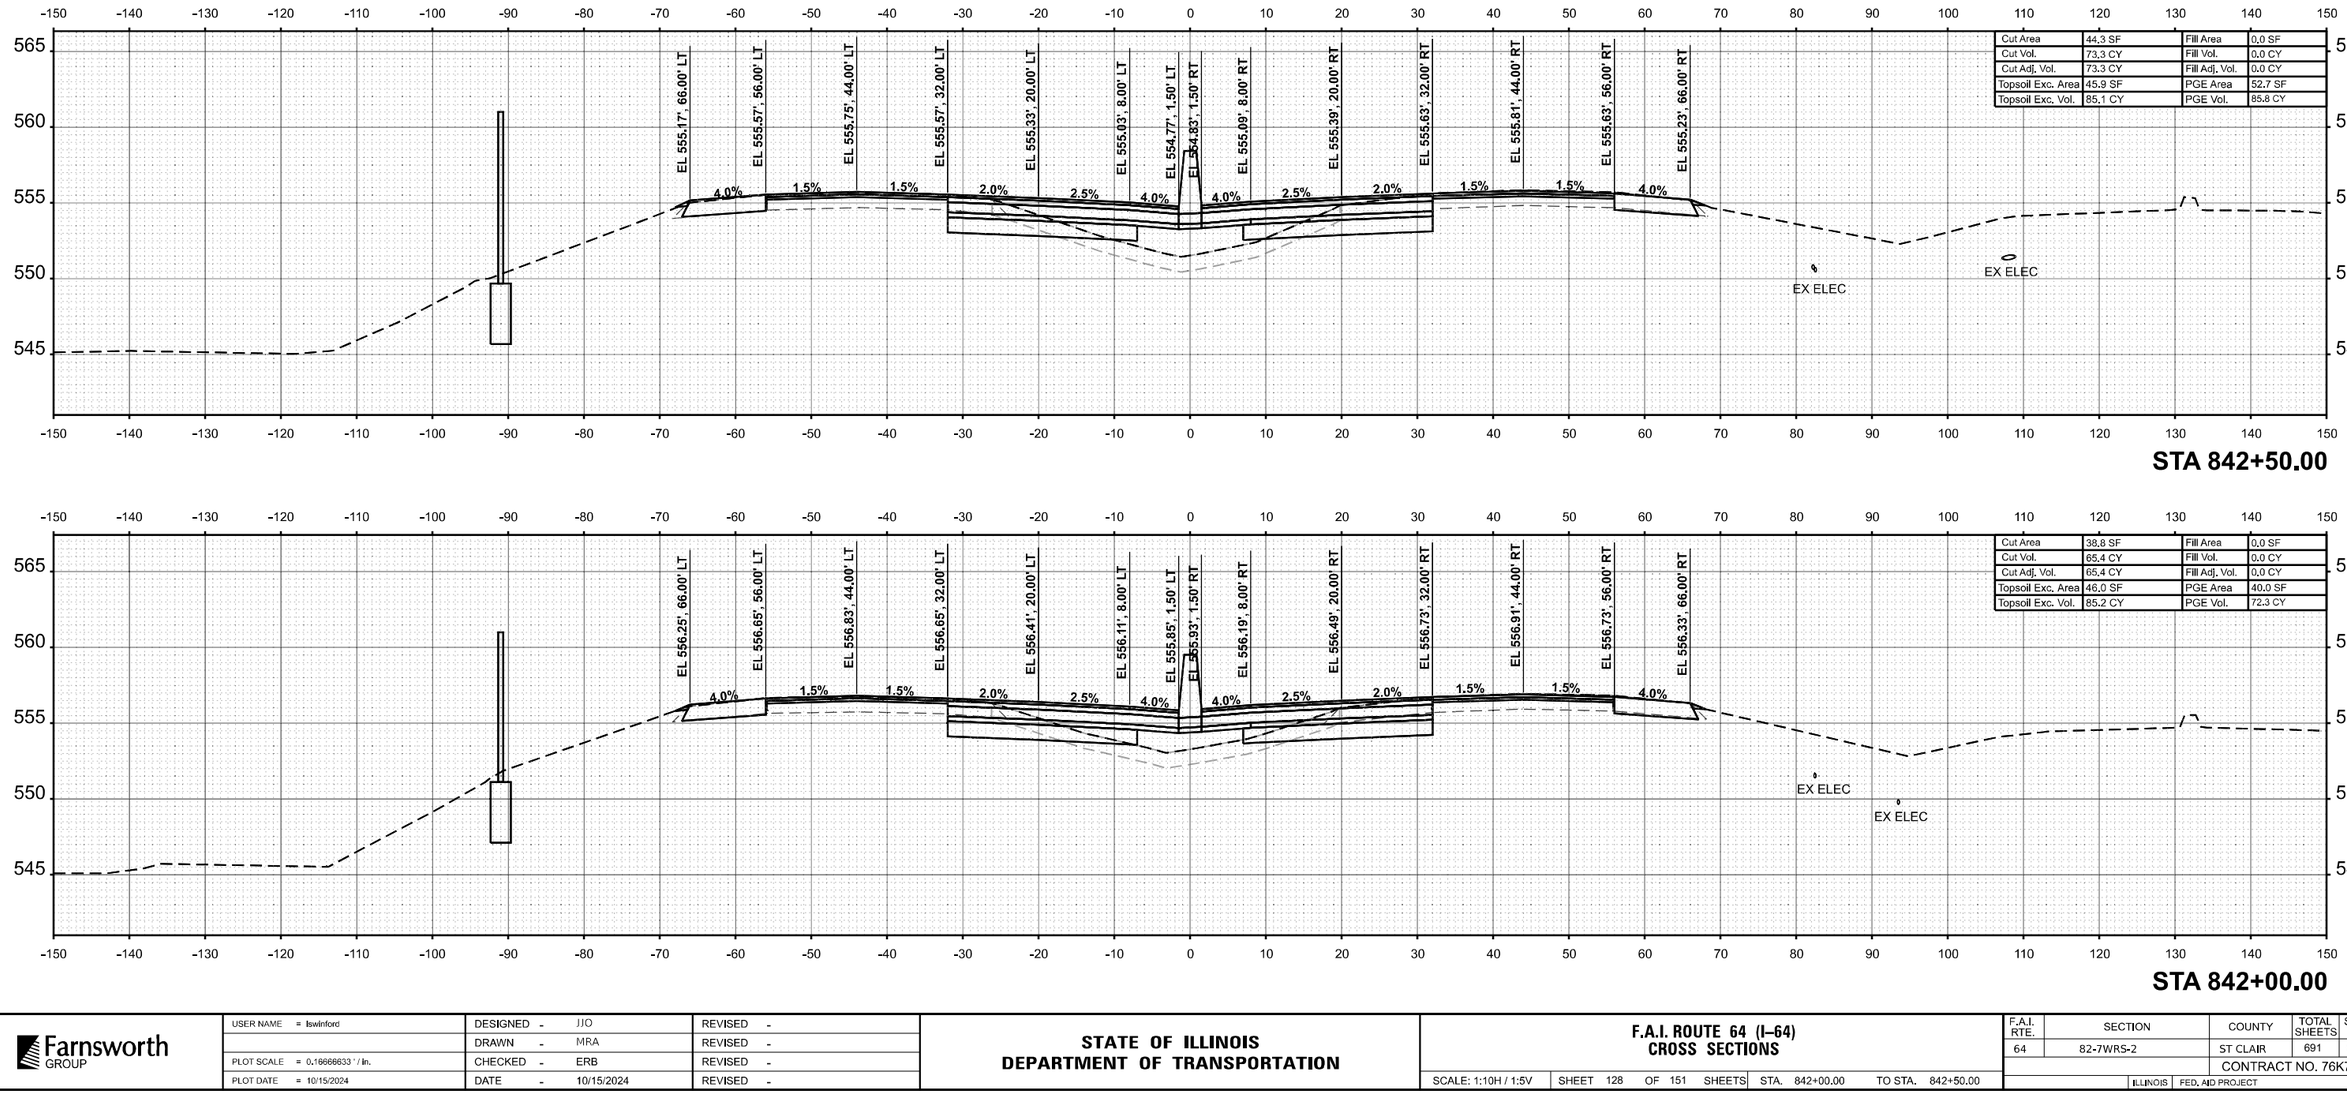

Cut Area	44.3 SF	Fill Area	0.0 SF
Cut Vol.	73.3 CY	Fill Vol.	0.0 CY
Cut Adj. Vol.	73.3 CY	Fill Adj. Vol.	0.0 CY
Topsoil Exc. Area	45.9 SF	PGE Area	52.7 SF
Topsoil Exc. Vol.	85.1 CY	PGE Vol.	85.8 CY

STA 842+50.00

Cut Area	38.8 SF	Fill Area	0.0 SF
Cut Vol.	65.4 CY	Fill Vol.	0.0 CY
Cut Adj. Vol.	65.4 CY	Fill Adj. Vol.	0.0 CY
Topsoil Exc. Area	46.0 SF	PGE Area	40.0 SF
Topsoil Exc. Vol.	85.2 CY	PGE Vol.	72.3 CY

STA 842+00.00

FINAL SURVEY	BY	DATE
SURVEYED		
PLOTTED		
NOTE BOOK	TEMPLATE	
NO.	AREAS	
	AREAS CHECKED	

ORIGINAL SURVEY	BY	DATE
SURVEYED		
PLOTTED		
NOTE BOOK	TEMPLATE	
NO.	AREAS	
	AREAS CHECKED	

MODEL: IMEAST1 - 842+00.00
FILE NAME: C:\Users\lswinford\OneDrive - Farnsworth Group, Inc\Desktop\864\CAD_Sheets\21 Cross Sections\D876K74-sht-Xsc Estm2.dgn

Farnsworth GROUP


USER NAME = lswinford	DESIGNED - JJO	REVISED -			
	DRAWN - MRA	REVISED -			
PLOT SCALE = 0.16666633 ' / In.	CHECKED - ERB	REVISED -			
PLOT DATE = 10/15/2024	DATE - 10/15/2024	REVISED -			

STATE OF ILLINOIS
DEPARTMENT OF TRANSPORTATION


F.A.I. ROUTE 64 (I–64)
CROSS SECTIONS

SCALE: 1:10H / 1:5V | SHEET 128 OF 151 SHEETS | STA. 842+00.00 | TO STA. 842+50.00


F.A.I. RTE.	SECTION	COUNTY	TOTAL SHEETS	SHEET NO.
64	82-7WRS-2	ST CLAIR	691	623
		CONTRACT NO. 76K74		
	ILLINOIS	FED. AID PROJECT		

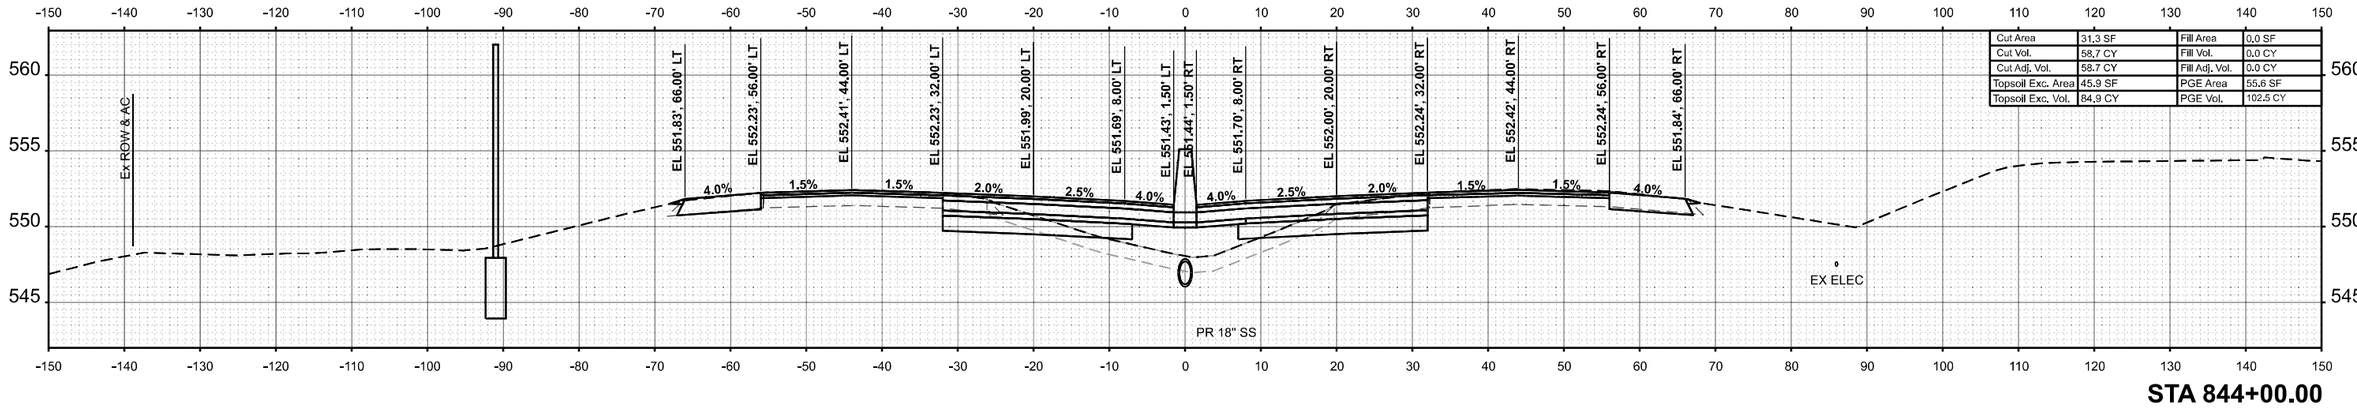

STA 844+00.00

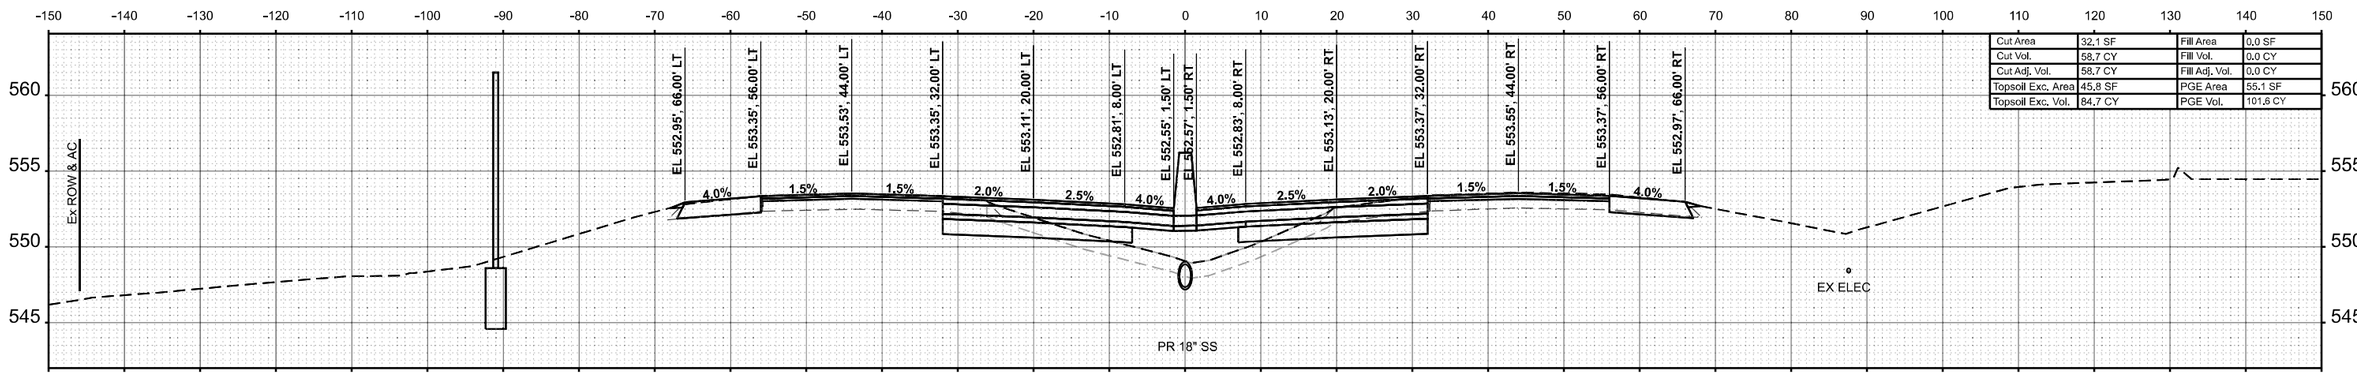

STA 843+50.00

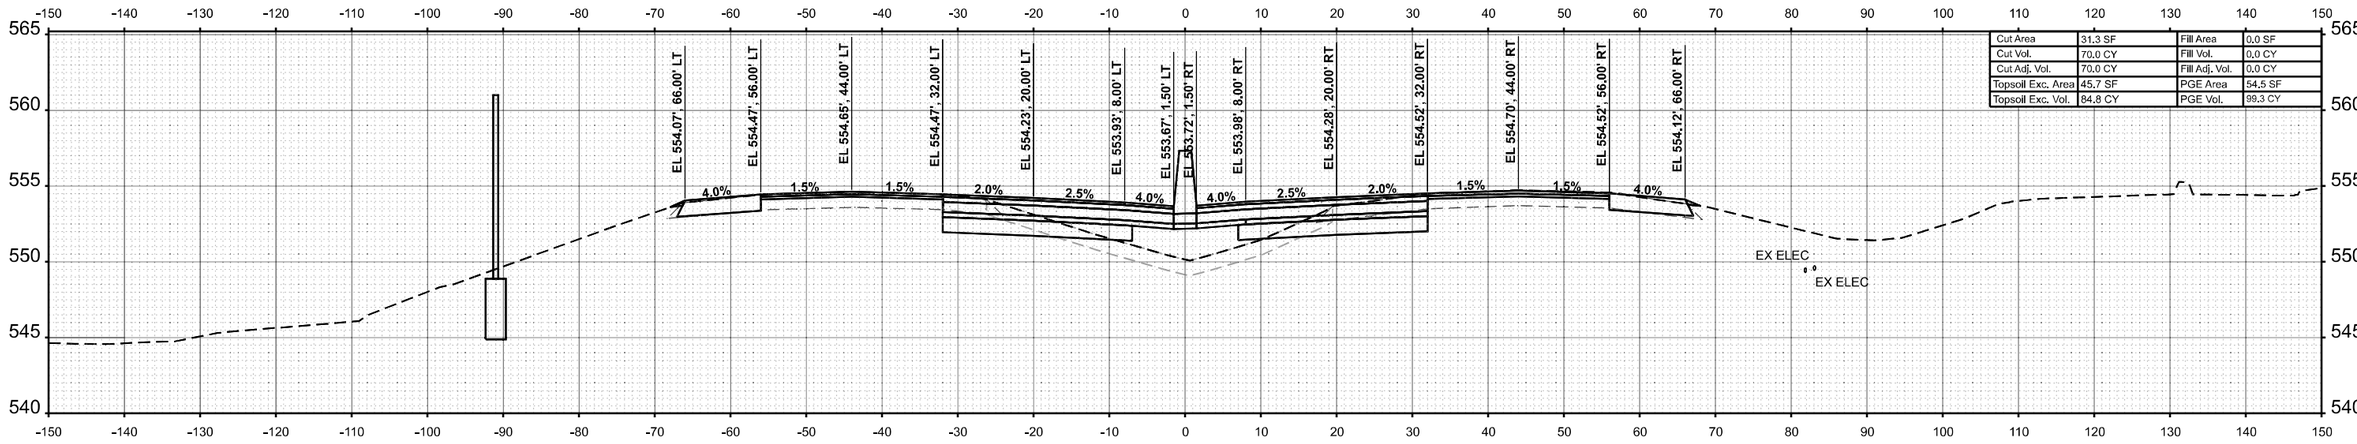

STA 843+00.00

FINAL SURVEY — NOTE BOOK — NO. — SURVEYED — PLOTTED — TEMPLATE — AREAS — AREAS CHECKED — BY — DATE

ORIGINAL SURVEY — NOTE BOOK — NO. — SURVEYED — PLOTTED — TEMPLATE — AREAS — AREAS CHECKED — BY — DATE

MODEL: I64EAST1 - 844+00.00
FILE NAME: C:\Users\lswinford\OneDrive - Farnsworth Group\Desktop\64\CAD_Sheets\21 Cross Sections\D876K7\edit\Xsc Elate2.dgn

Farnsworth GROUP


USER NAME = lswinford	DESIGNED - JJO	REVISED -	
	DRAWN - MRA	REVISED -	
PLOT SCALE = 0.16666633 ' / In.	CHECKED - ERB	REVISED -	
PLOT DATE = 10/15/2024	DATE - 10/15/2024	REVISED -	

STATE OF ILLINOIS
DEPARTMENT OF TRANSPORTATION

F.A.I. ROUTE 64 (I–64)
CROSS SECTIONS


SCALE: 1:10H / 1:5V | SHEET 129 OF 151 SHEETS | STA. 843+00.00 | TO STA. 844+00.00

F.A.I. RTE.	SECTION	COUNTY	TOTAL SHEETS	SHEET NO.
64	82-7WRS-2	ST CLAIR	691	624
		CONTRACT NO. 76K74		
	ILLINOIS	FED. AID PROJECT		

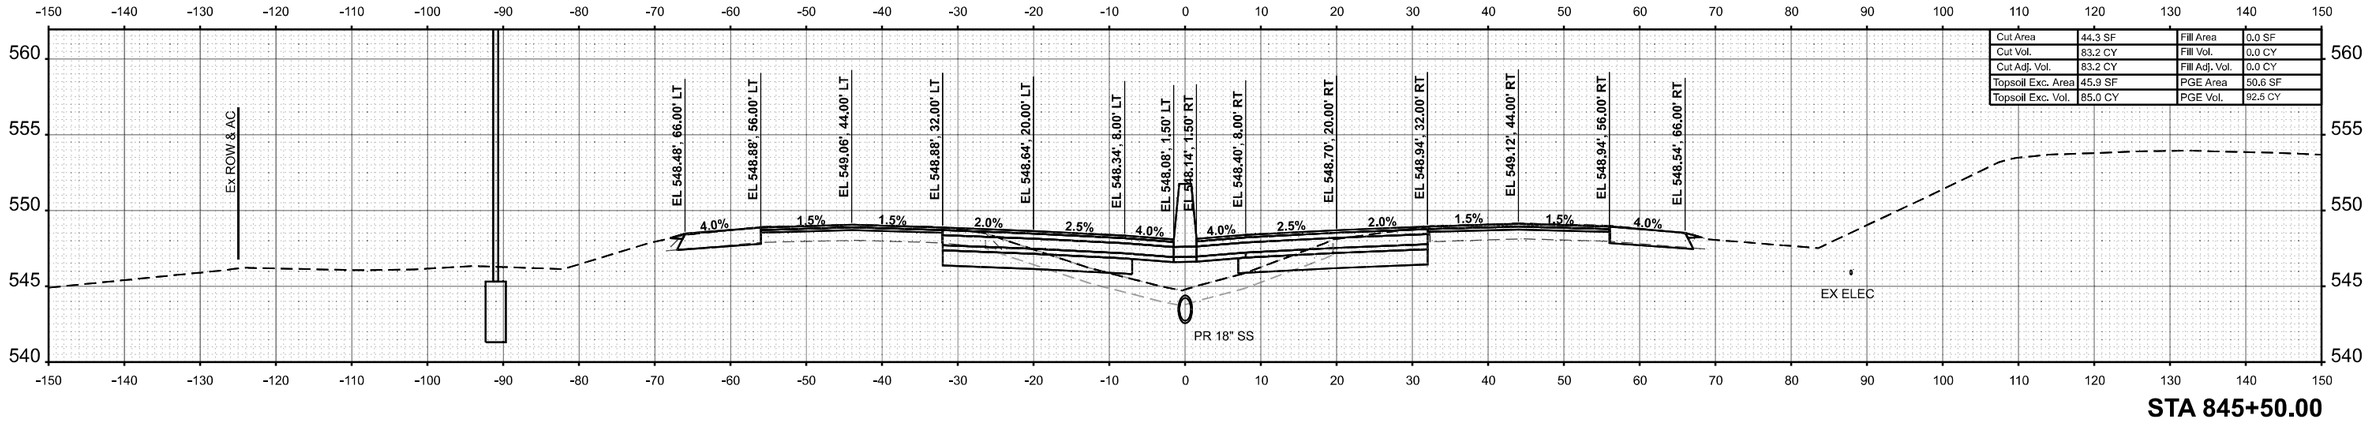


Cut Area	44.3 SF	Fill Area	0.0 SF
Cut Vol.	83.2 CY	Fill Vol.	0.0 CY
Cut Adj. Vol.	83.2 CY	Fill Adj. Vol.	0.0 CY
Topsoil Exc. Area	45.9 SF	PGE Area	50.6 SF
Topsoil Exc. Vol.	85.0 CY	PGE Vol.	92.5 CY

STA 845+50.00

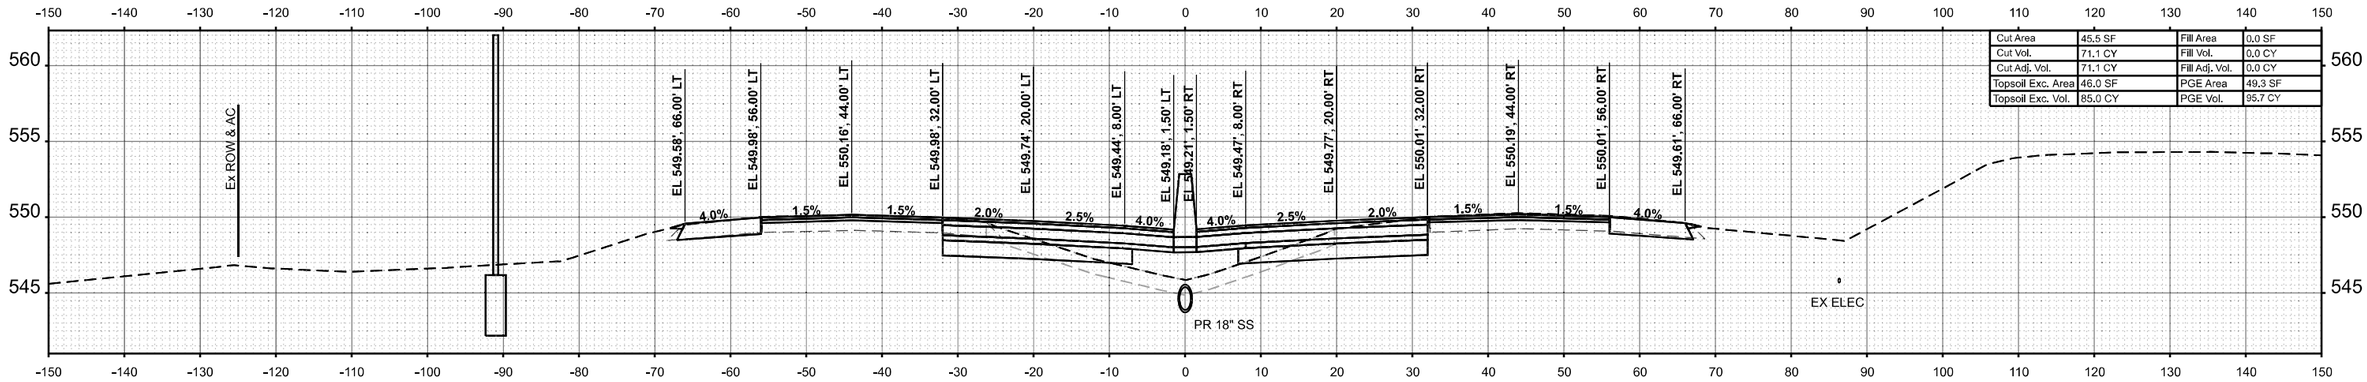

Cut Area	45.5 SF	Fill Area	0.0 SF
Cut Vol.	71.1 CY	Fill Vol.	0.0 CY
Cut Adj. Vol.	71.1 CY	Fill Adj. Vol.	0.0 CY
Topsoil Exc. Area	46.0 SF	PGE Area	49.3 SF
Topsoil Exc. Vol.	85.0 CY	PGE Vol.	95.7 CY

STA 845+00.00

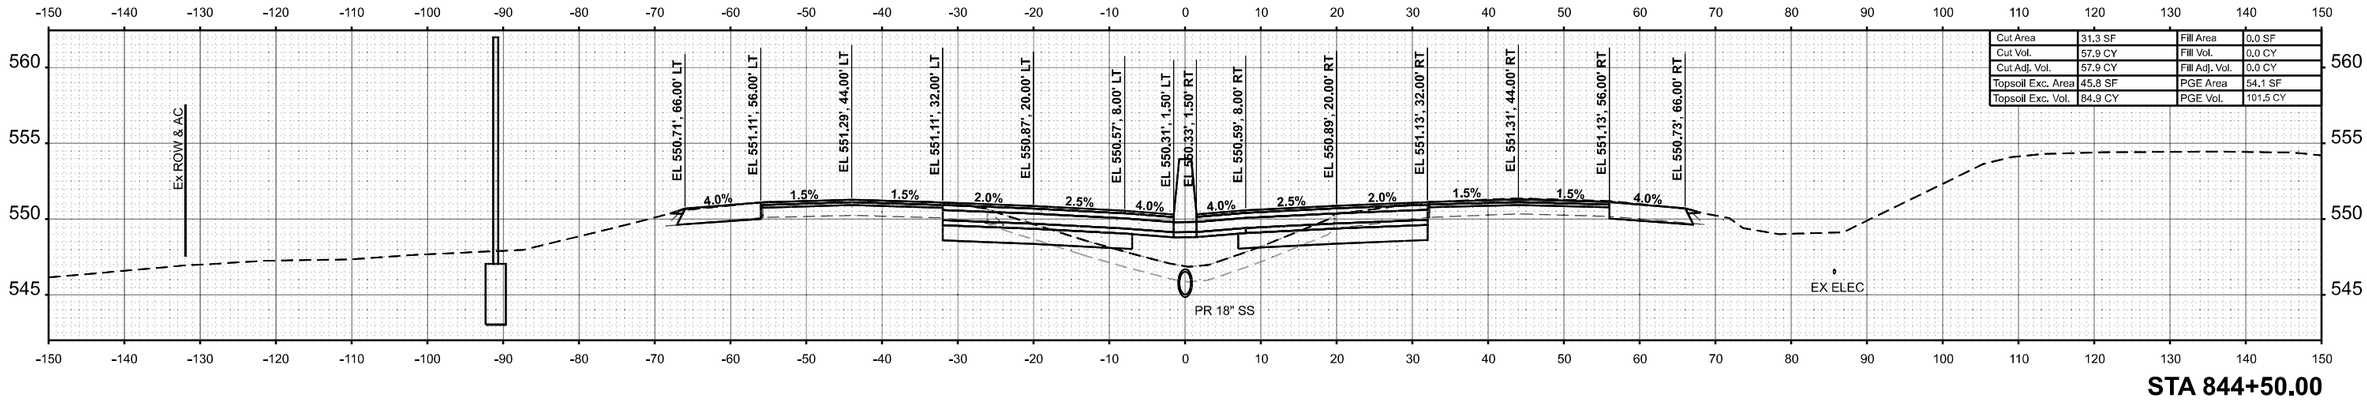

Cut Area	31.3 SF	Fill Area	0.0 SF
Cut Vol.	57.9 CY	Fill Vol.	0.0 CY
Cut Adj. Vol.	57.9 CY	Fill Adj. Vol.	0.0 CY
Topsoil Exc. Area	45.8 SF	PGE Area	54.1 SF
Topsoil Exc. Vol.	84.9 CY	PGE Vol.	101.5 CY

STA 844+50.00

FINAL SURVEY — NOTE BOOK — NO.
SURVEYED — PLOTTED — TEMPLATE — AREAS — AREAS CHECKED — BY — DATE

ORIGINAL SURVEY — NOTE BOOK — NO.
SURVEYED — PLOTTED — TEMPLATE — AREAS — AREAS CHECKED — BY — DATE

MODEL: I64EAST1 - 845+50.00
FILE NAME: C:\Users\lswinford\OneDrive - Farnsworth Group, Inc\Desktop\64\CAD_Sheets\21 Cross Sections\D076K04-eblvXsc Estv2.dgn

Farnsworth GROUP


USER NAME = lswinford	DESIGNED - JJO	REVISED -			
	DRAWN - MRA	REVISED -			
PLOT SCALE = 0.16666633 ' / In.	CHECKED - ERB	REVISED -			
PLOT DATE = 10/15/2024	DATE - 10/15/2024	REVISED -			

STATE OF ILLINOIS
DEPARTMENT OF TRANSPORTATION

F.A.I. ROUTE 64 (I–64)
CROSS SECTIONS


SCALE: 1:10H / 1:5V | SHEET 130 OF 151 SHEETS | STA. 844+50.00 | TO STA. 845+50.00

F.A.I. RTE.	SECTION	COUNTY	TOTAL SHEETS	SHEET NO.
64	82-7WRS-2	ST CLAIR	691	625
		CONTRACT NO. 76K74		
	ILLINOIS	FED. AID PROJECT		

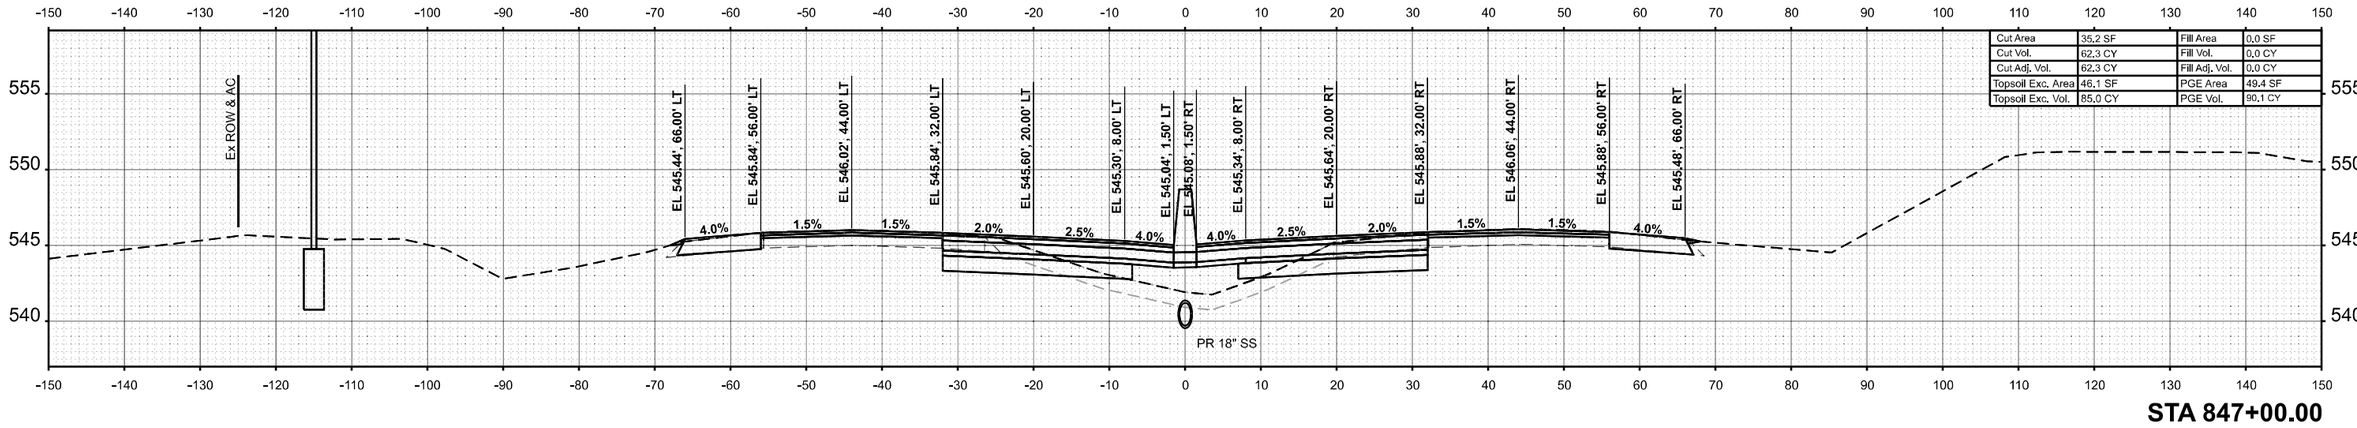


Cut Area	35.2 SF	Fill Area	0.0 SF
Cut Vol.	62.3 CY	Fill Vol.	0.0 CY
Cut Adj. Vol.	62.3 CY	Fill Adj. Vol.	0.0 CY
Topsoil Exc. Area	46.1 SF	PGE Area	49.4 SF
Topsoil Exc. Vol.	85.0 CY	PGE Vol.	90.1 CY

STA 847+00.00

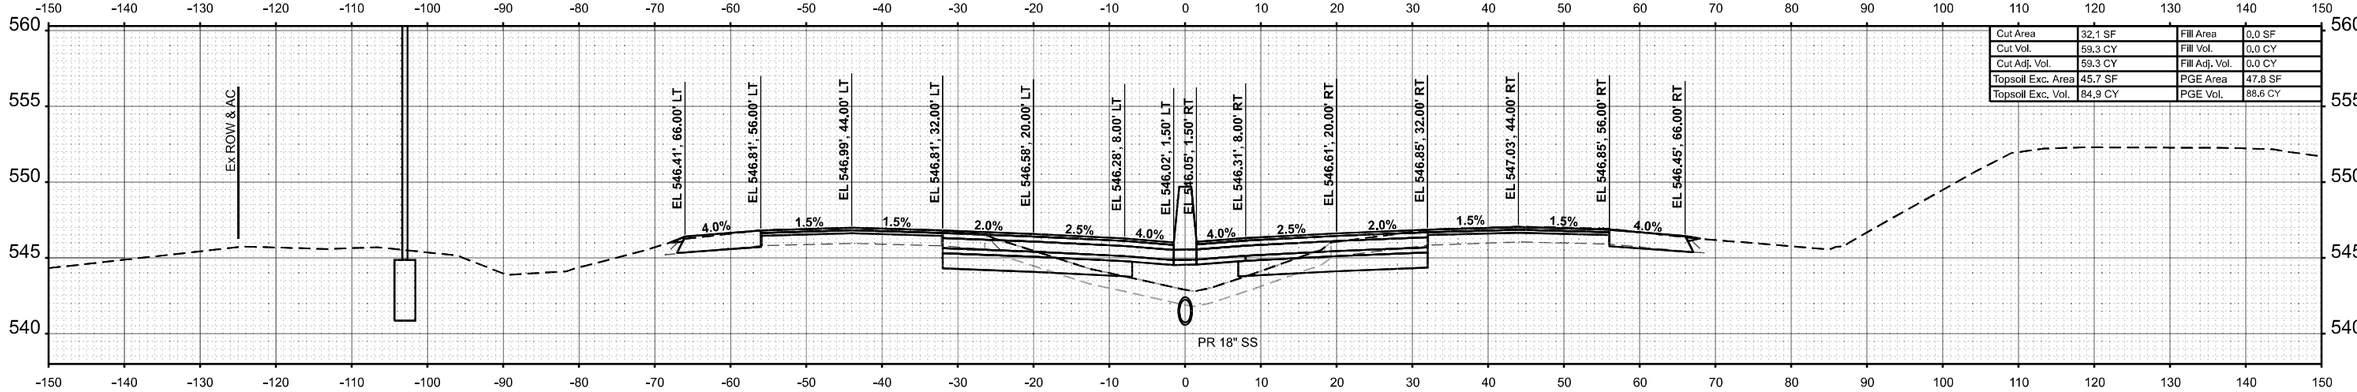

Cut Area	32.1 SF	Fill Area	0.0 SF
Cut Vol.	59.3 CY	Fill Vol.	0.0 CY
Cut Adj. Vol.	59.3 CY	Fill Adj. Vol.	0.0 CY
Topsoil Exc. Area	45.7 SF	PGE Area	47.8 SF
Topsoil Exc. Vol.	84.9 CY	PGE Vol.	88.6 CY

STA 846+50.00

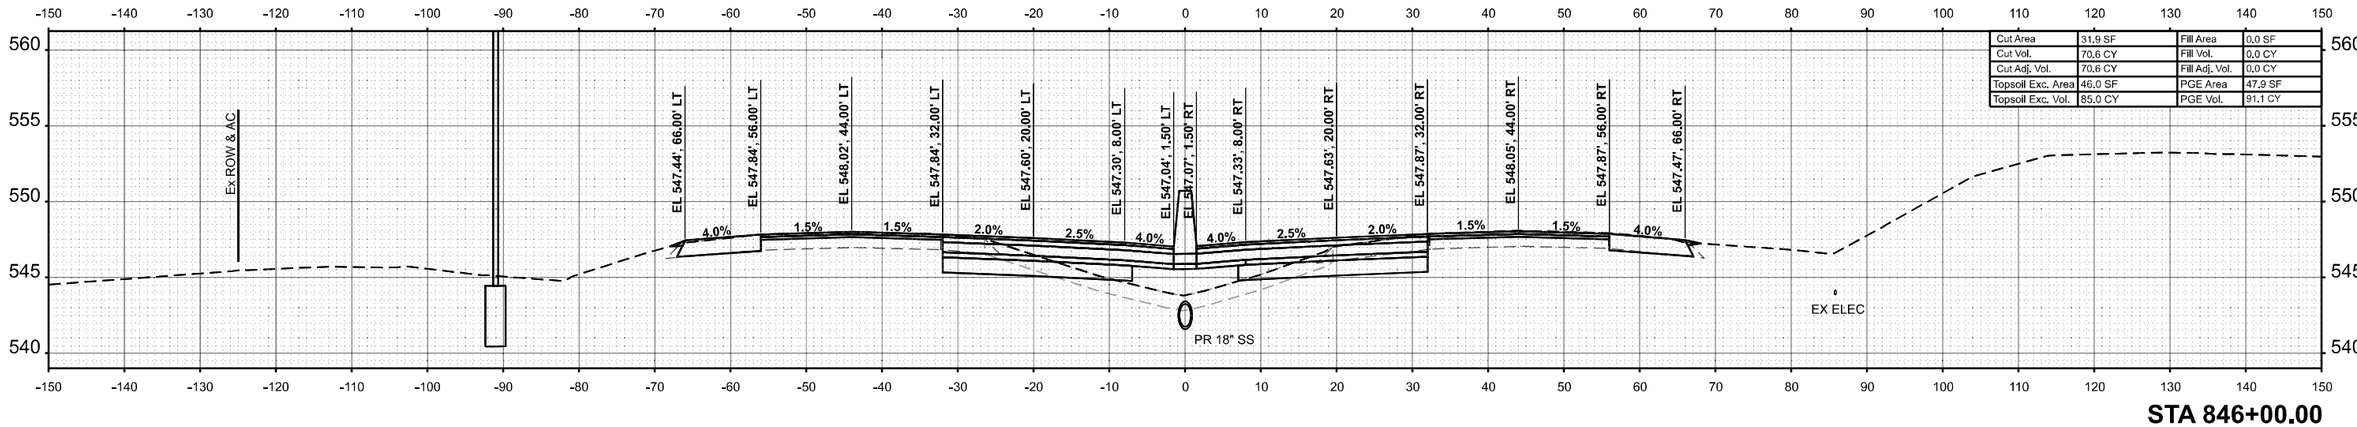

Cut Area	31.9 SF	Fill Area	0.0 SF
Cut Vol.	70.6 CY	Fill Vol.	0.0 CY
Cut Adj. Vol.	70.6 CY	Fill Adj. Vol.	0.0 CY
Topsoil Exc. Area	46.0 SF	PGE Area	47.9 SF
Topsoil Exc. Vol.	85.0 CY	PGE Vol.	91.1 CY

STA 846+00.00

FINAL SURVEY — NOTE BOOK — NO. — SURVEYED — PLOTTED — TEMPLATE — AREAS — AREAS CHECKED — BY — DATE

ORIGINAL SURVEY — NOTE BOOK — NO. — SURVEYED — PLOTTED — TEMPLATE — AREAS — AREAS CHECKED — BY — DATE

MODEL: IMFAST1 - 847+00.00
FILE NAME: C:\Users\lswinford\OneDrive - Farnsworth Group, Inc\Desktop\64\CAD_Sheets\21 Cross Sections\D87K74eIx64xs Estx2.dgn

Farnsworth GROUP


USER NAME = lswinford	DESIGNED - JJO	REVISED -	
	DRAWN - MRA	REVISED -	
PLOT SCALE = 0.16666633 ' / In.	CHECKED - ERB	REVISED -	
PLOT DATE = 10/15/2024	DATE - 10/15/2024	REVISED -	

STATE OF ILLINOIS
DEPARTMENT OF TRANSPORTATION

F.A.I. ROUTE 64 (I–64)
CROSS SECTIONS


SCALE: 1:10H / 1:5V | SHEET 131 OF 151 SHEETS | STA. 846+00.00 | TO STA. 847+00.00

F.A.I. RTE.	SECTION	COUNTY	TOTAL SHEETS	SHEET NO.
64	82-7WRS-2	ST CLAIR	691	626
		CONTRACT NO. 76K74		
		ILLINOIS	FED. AID PROJECT	

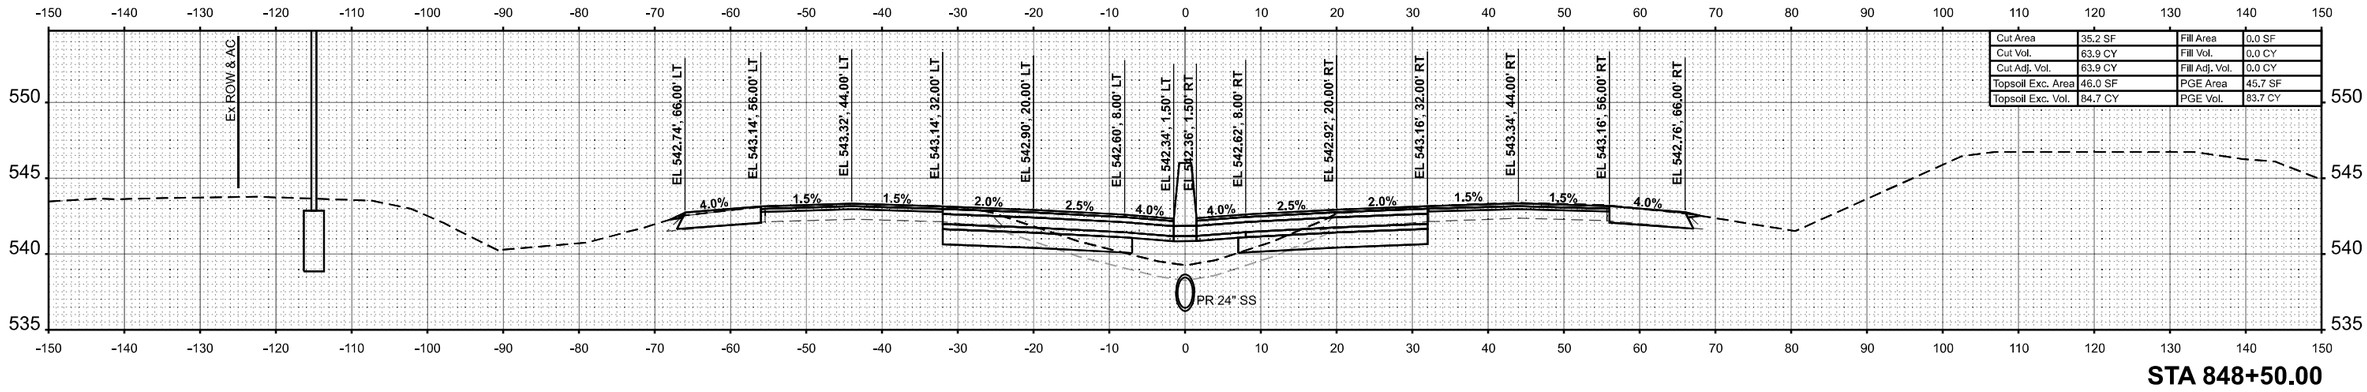


Cut Area	35.2 SF	Fill Area	0.0 SF
Cut Vol.	63.9 CY	Fill Vol.	0.0 CY
Cut Adj. Vol.	63.9 CY	Fill Adj. Vol.	0.0 CY
Topsoil Exc. Area	46.0 SF	PGE Area	45.7 SF
Topsoil Exc. Vol.	84.7 CY	PGE Vol.	83.7 CY

STA 848+50.00

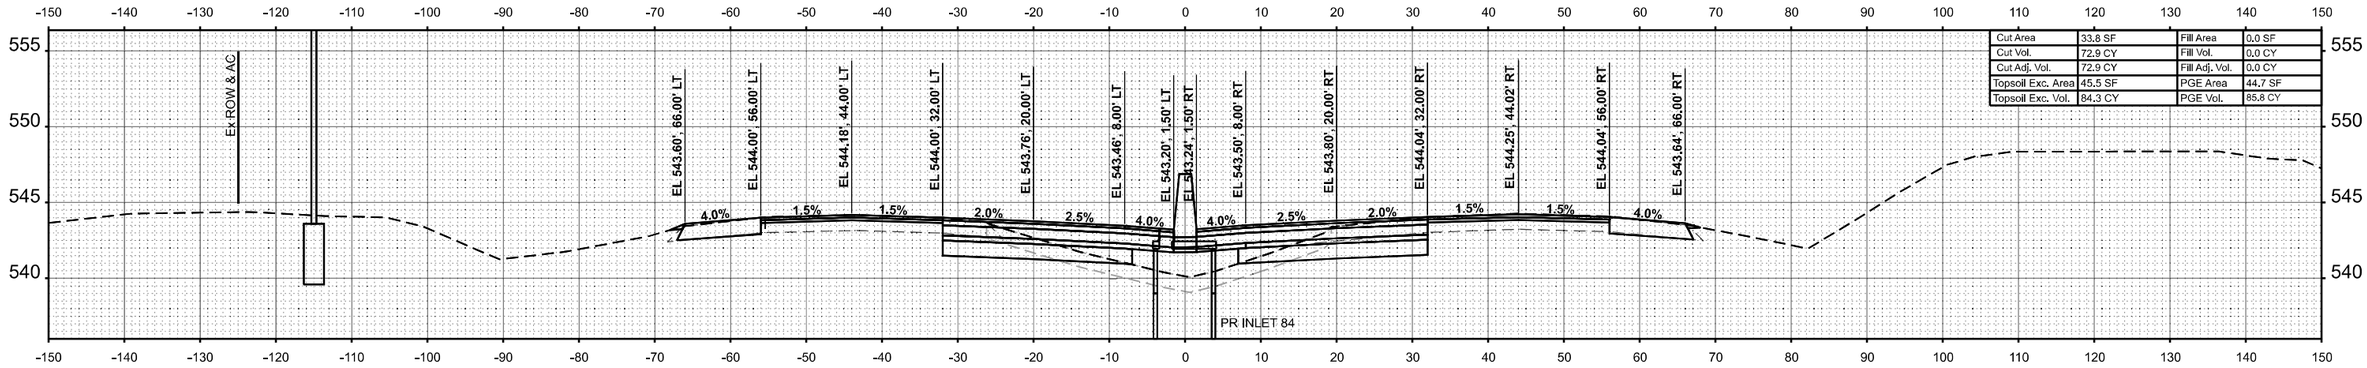

Cut Area	33.8 SF	Fill Area	0.0 SF
Cut Vol.	72.9 CY	Fill Vol.	0.0 CY
Cut Adj. Vol.	72.9 CY	Fill Adj. Vol.	0.0 CY
Topsoil Exc. Area	45.5 SF	PGE Area	44.7 SF
Topsoil Exc. Vol.	84.3 CY	PGE Vol.	85.8 CY

STA 848+00.00

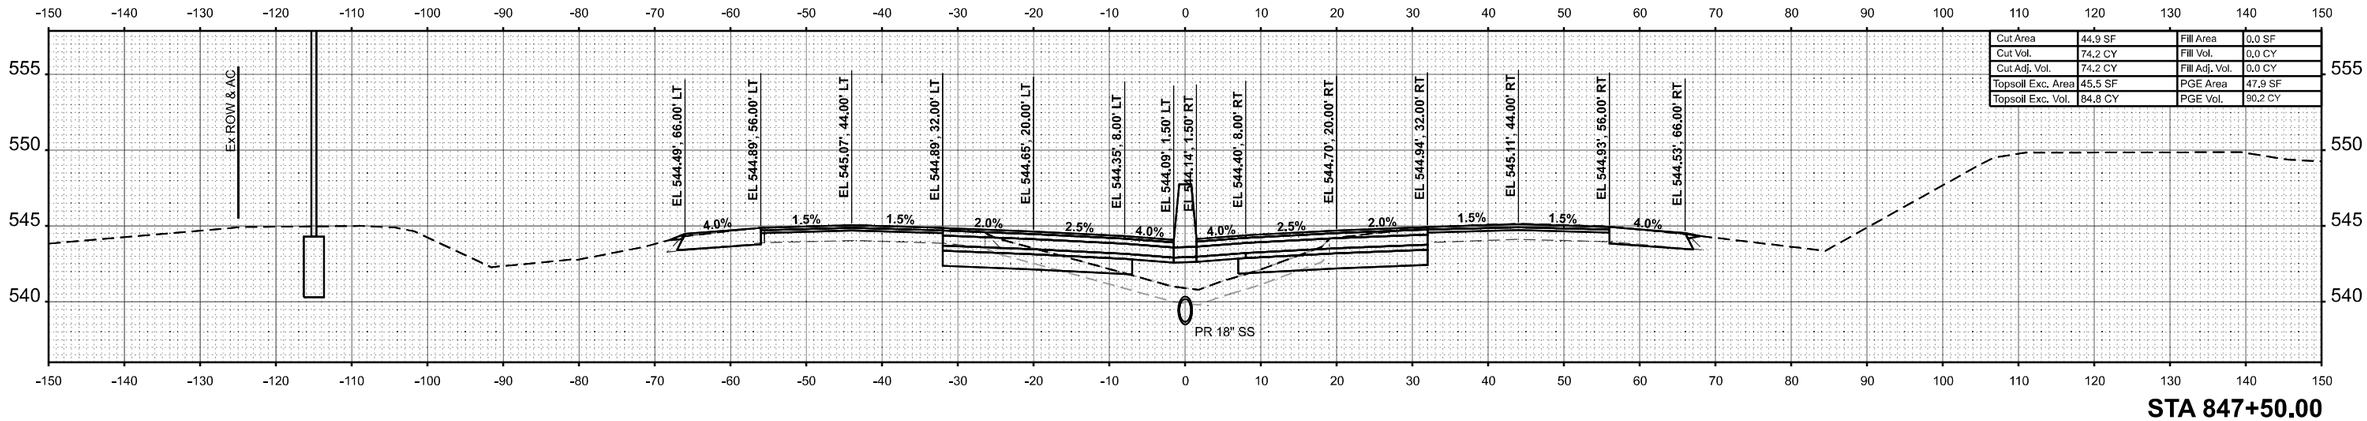

Cut Area	44.9 SF	Fill Area	0.0 SF
Cut Vol.	74.2 CY	Fill Vol.	0.0 CY
Cut Adj. Vol.	74.2 CY	Fill Adj. Vol.	0.0 CY
Topsoil Exc. Area	45.5 SF	PGE Area	47.9 SF
Topsoil Exc. Vol.	84.8 CY	PGE Vol.	90.2 CY

STA 847+50.00

FINAL SURVEY — NOTE BOOK — NO. — SURVEYED — PLOTTED — TEMPLATE — AREAS — AREAS CHECKED — BY — DATE

ORIGINAL SURVEY — NOTE BOOK — NO. — SURVEYED — PLOTTED — TEMPLATE — AREAS — AREAS CHECKED — BY — DATE

MODEL: IMEAST1 • 848+50.00
FILE NAME: C:\Users\marmstrong\OneDrive - Farnsworth Group, Inc\Desktop\MicroCAD_Sheets\21 Cross Sections\D76K74-eshtXsc Estm-2.dgn

Farnsworth GROUP


USER NAME = marmstrong	DESIGNED - JJO	REVISED -			
	DRAWN - MRA	REVISED -			
PLOT SCALE = 0.16666633 ' / In.	CHECKED - ERB	REVISED -			
PLOT DATE = 10/16/2024	DATE - 10/15/2024	REVISED -			

STATE OF ILLINOIS
DEPARTMENT OF TRANSPORTATION

F.A.I. ROUTE 64 (I–64)
CROSS SECTIONS


SCALE: 1:10H / 1:5V | SHEET 132 OF 151 SHEETS | STA. 847+50.00 | TO STA. 848+50.00

F.A.I. RTE.	SECTION	COUNTY	TOTAL SHEETS	SHEET NO.
64	82-7WRS-2	ST CLAIR	691	627
		CONTRACT NO. 76K74		
	ILLINOIS FED. AID PROJECT			

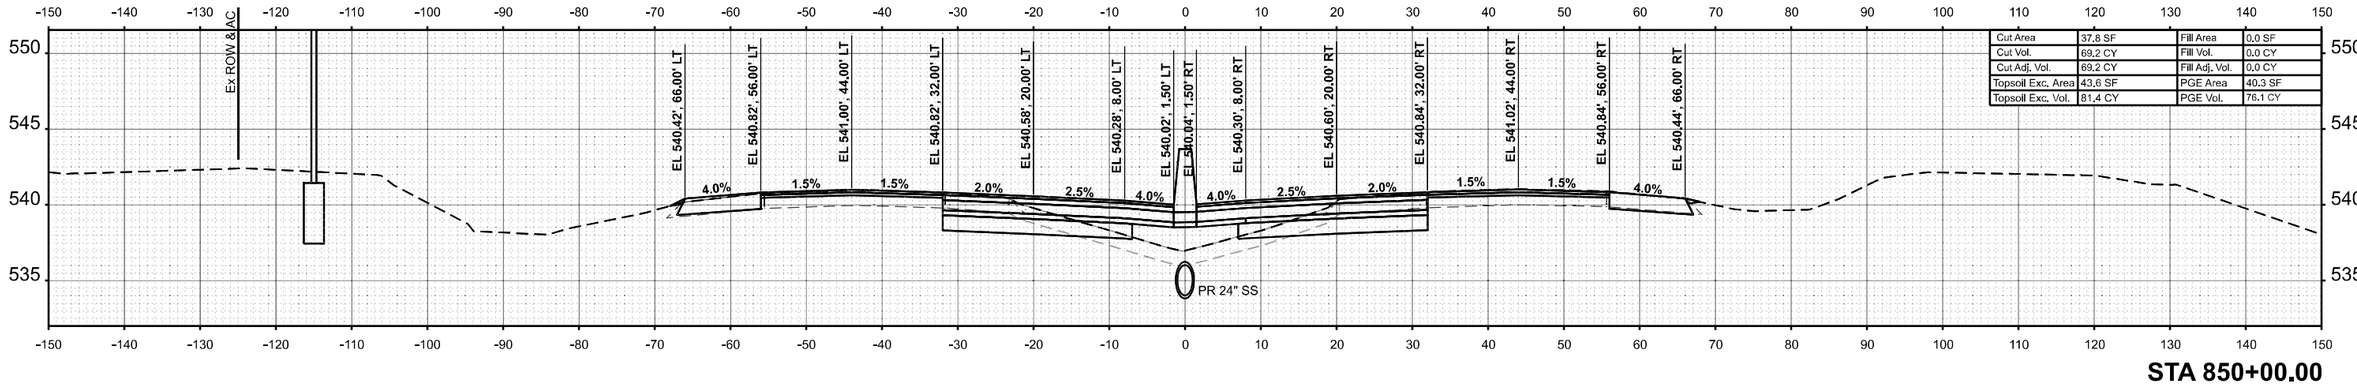


Cut Area	37.8 SF	Fill Area	0.0 SF
Cut Vol.	69.2 CY	Fill Vol.	0.0 CY
Cut Adj. Vol.	69.2 CY	Fill Adj. Vol.	0.0 CY
Topsoil Exc. Area	43.6 SF	PGE Area	40.3 SF
Topsoil Exc. Vol.	81.4 CY	PGE Vol.	76.1 CY

STA 850+00.00

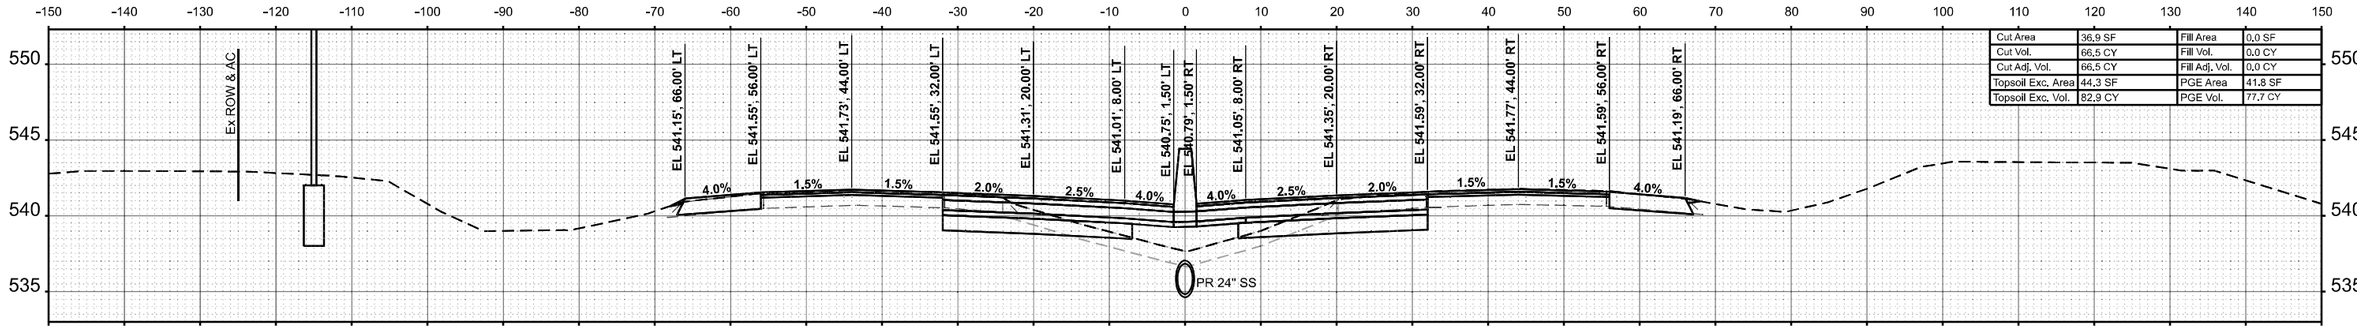

Cut Area	36.9 SF	Fill Area	0.0 SF
Cut Vol.	66.5 CY	Fill Vol.	0.0 CY
Cut Adj. Vol.	66.5 CY	Fill Adj. Vol.	0.0 CY
Topsoil Exc. Area	44.3 SF	PGE Area	41.8 SF
Topsoil Exc. Vol.	82.9 CY	PGE Vol.	77.7 CY

STA 849+50.00

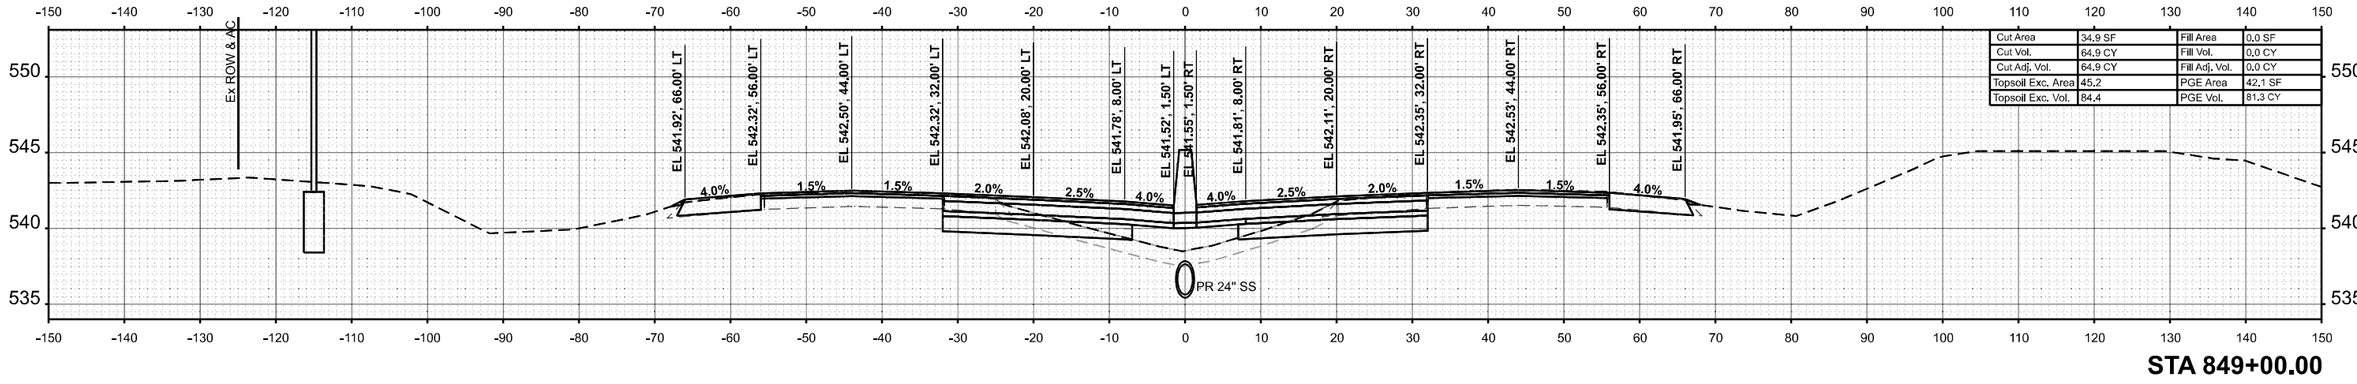

Cut Area	34.9 SF	Fill Area	0.0 SF
Cut Vol.	64.9 CY	Fill Vol.	0.0 CY
Cut Adj. Vol.	64.9 CY	Fill Adj. Vol.	0.0 CY
Topsoil Exc. Area	45.2	PGE Area	42.1 SF
Topsoil Exc. Vol.	84.4	PGE Vol.	81.3 CY

STA 849+00.00

FINAL SURVEY	BY	DATE
SURVEYED		
PLOTTED		
TEMPLATE		
AREAS		
NOTE BOOK	AREAS CHECKED	
NO.		

ORIGINAL SURVEY	BY	DATE
SURVEYED		
PLOTTED		
TEMPLATE		
AREAS		
NOTE BOOK	AREAS CHECKED	
NO.		

MODEL: IMPERIAL - 850+00.00
FILE NAME: C:\Users\lswinford\OneDrive - Farnsworth Group, Inc\Desktop\64\CAD_Sheets\21 Cross Sections\D878KK\xsh_D878KK.dgn

Farnsworth GROUP


USER NAME = lswinford		DESIGNED -	JJO	REVISED -	
		DRAWN -	MRA	REVISED -	
PLOT SCALE = 0.16666633 ' / In.		CHECKED -	ERB	REVISED -	
PLOT DATE = 10/15/2024		DATE -	10/15/2024	REVISED -	

STATE OF ILLINOIS
DEPARTMENT OF TRANSPORTATION


F.A.I. ROUTE 64 (I–64)
CROSS SECTIONS

SCALE: 1:10H / 1:5V | SHEET 133 OF 151 SHEETS | STA. 849+00.00 | TO STA. 850+00.00


F.A.I. RTE.	SECTION	COUNTY	TOTAL SHEETS	SHEET NO.
64	82-7WRS-2	ST CLAIR	691	628
		CONTRACT NO. 76K74		
	ILLINOIS	FED. AID PROJECT		

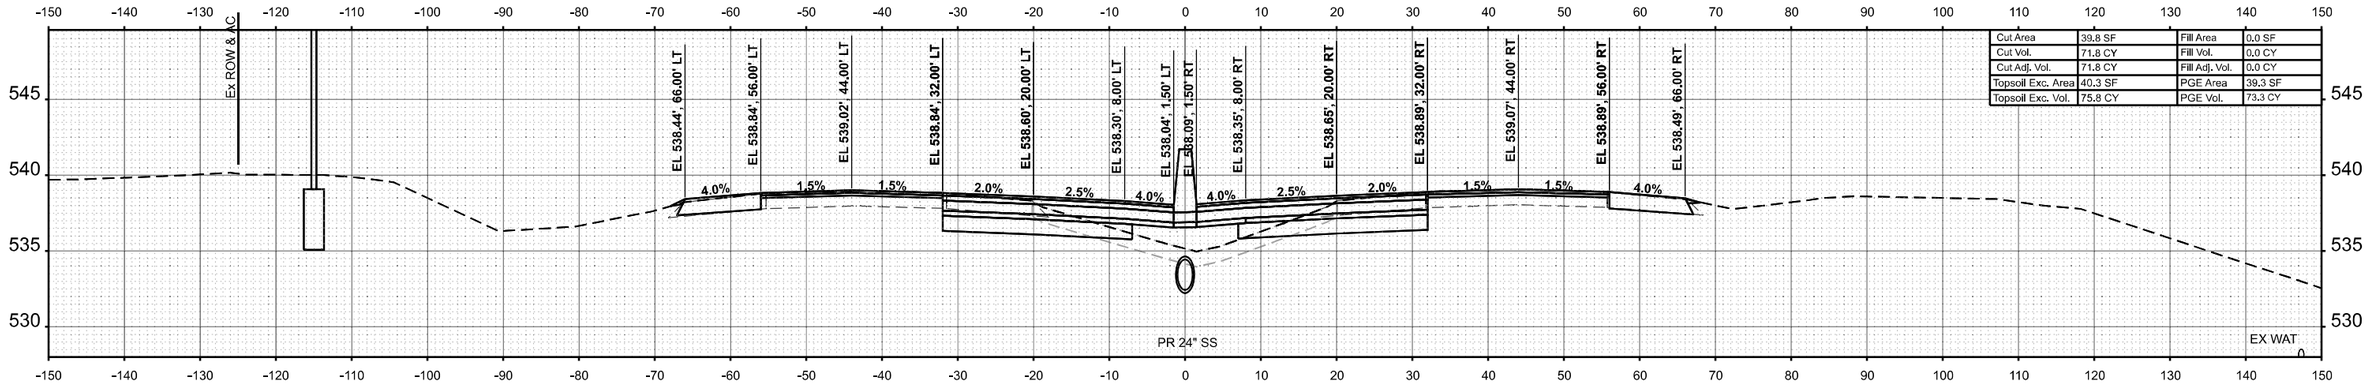

STA 851+50.00

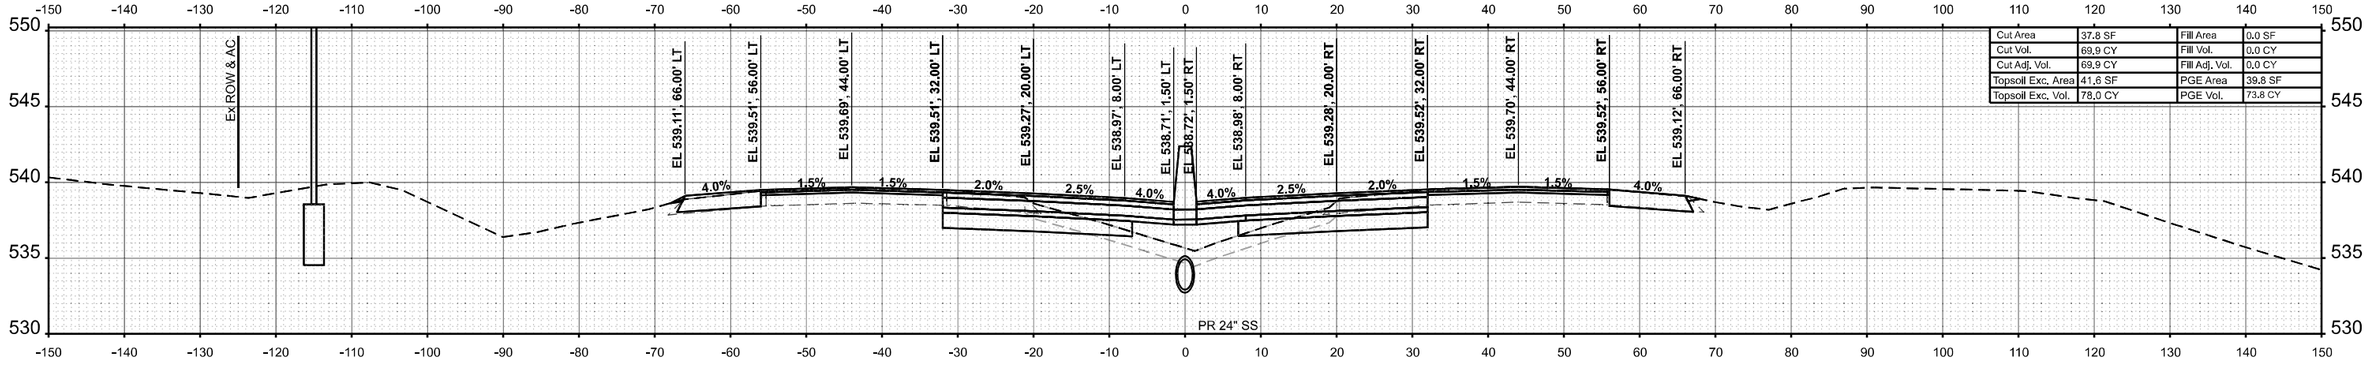

STA 851+00.00

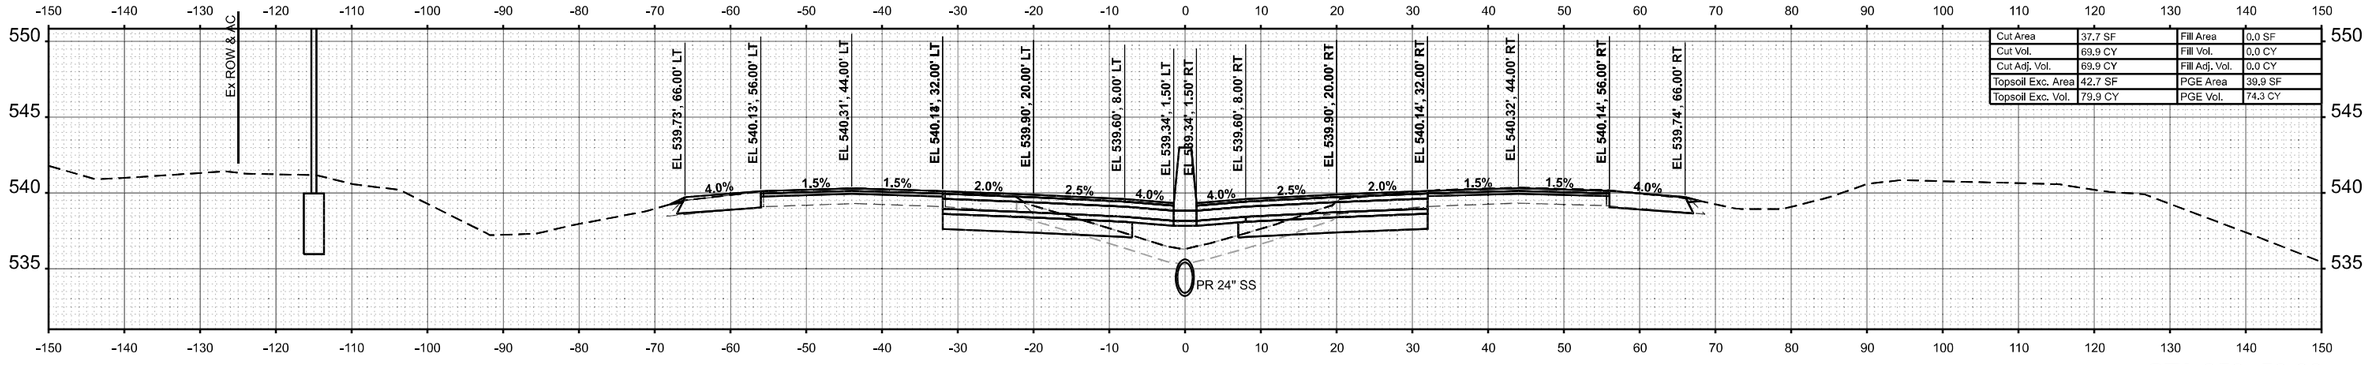

STA 850+50.00

FINAL SURVEY — NOTE BOOK — NO. — SURVEYED — PLOTTED — TEMPLATE — AREAS — AREAS CHECKED — BY — DATE

ORIGINAL SURVEY — NOTE BOOK — NO. — SURVEYED — PLOTTED — TEMPLATE — AREAS — AREAS CHECKED — BY — DATE

MODEL: IMEAST1 - 851+50.00
FILE NAME: C:\Users\lswinford\OneDrive - Farnsworth Group, Inc\Desktop\864\CAD_Sheets\21 Cross Sections\D876474-IshXsc Estm3.dgn

Farnsworth GROUP


USER NAME = lswinford	DESIGNED - JJO	REVISED -	
	DRAWN - MRA	REVISED -	
PLOT SCALE = 0.16666633 ' / In.	CHECKED - ERB	REVISED -	
PLOT DATE = 10/15/2024	DATE - 10/15/2024	REVISED -	

STATE OF ILLINOIS
DEPARTMENT OF TRANSPORTATION


F.A.I. ROUTE 64 (I–64)
CROSS SECTIONS

SCALE: 1:10H / 1:5V | SHEET 134 OF 151 SHEETS | STA. 850+50.00 | TO STA. 851+50.00


F.A.I. RTE.	SECTION	COUNTY	TOTAL SHEETS	SHEET NO.
64	82-7WRS-2	ST CLAIR	691	629
		CONTRACT NO. 76K74		
		ILLINOIS	FED. AID PROJECT	

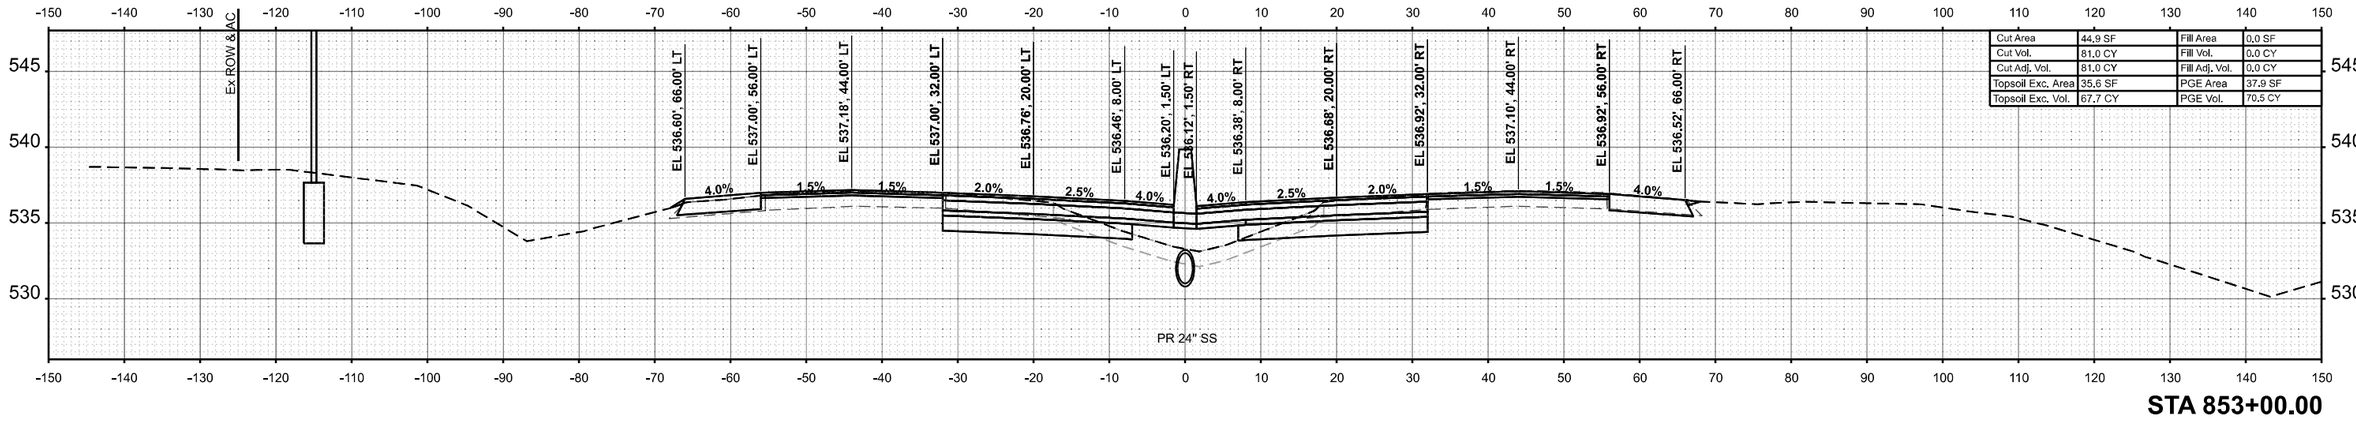

STA 853+00.00

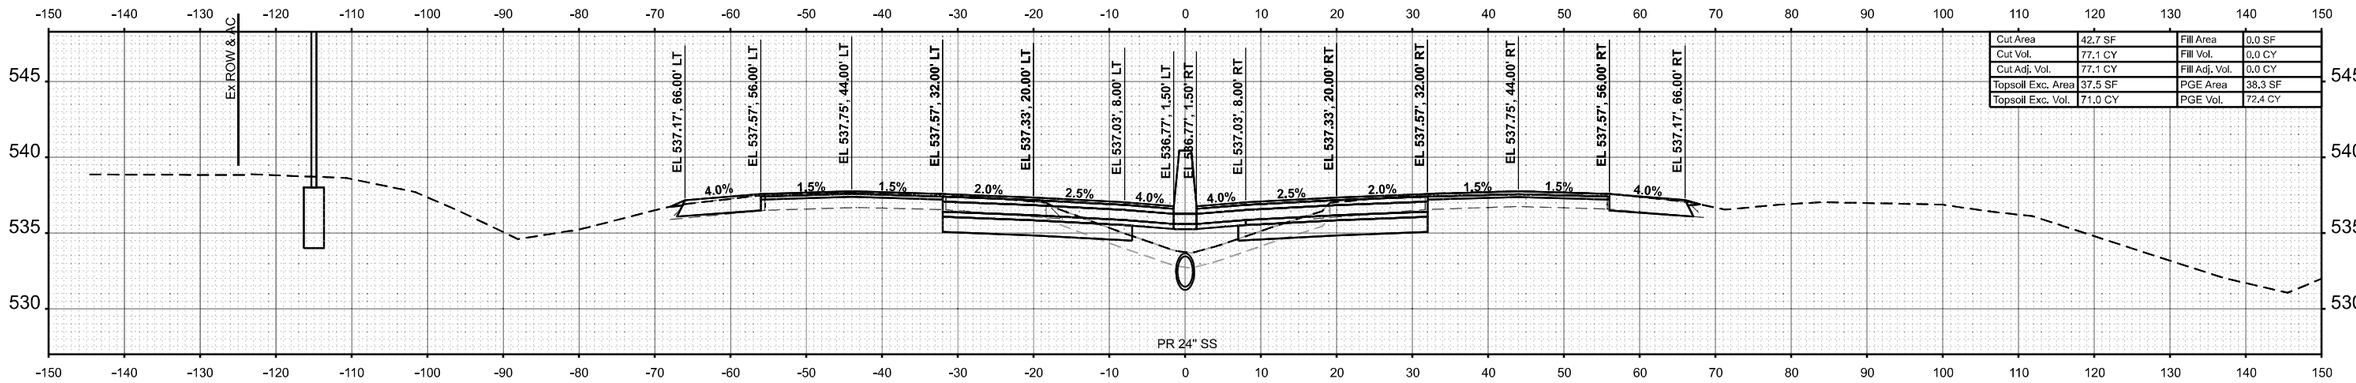

STA 852+50.00

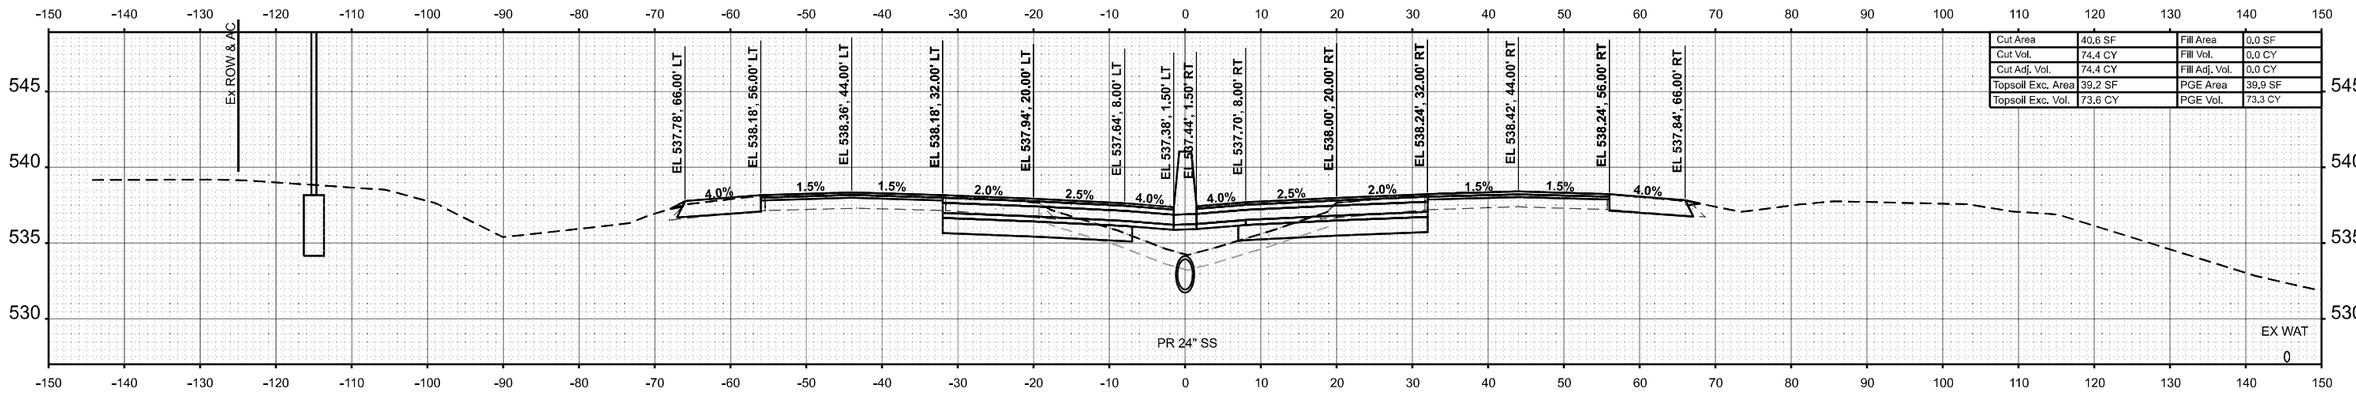

STA 852+00.00

FINAL SURVEY		BY	DATE
NOTE BOOK	SURVEYED		
NO.	PLOTTED		
	TEMPLATE		
	AREAS		
	AREAS CHECKED		

ORIGINAL SURVEY		BY	DATE
NOTE BOOK	SURVEYED		
NO.	PLOTTED		
	TEMPLATE		
	AREAS		
	AREAS CHECKED		

MODEL: IM64ST1 - 853+00.00
FILE NAME: C:\Users\lswinford\OneDrive - Farnsworth Group, Inc\Desktop\64\CAD_Sheets\21 Cross Sections\D8764Xsht(Xs) Ests4.dgn

Farnsworth GROUP


USER NAME	= lswinford	DESIGNED	- JJO	REVISED	-
		DRAWN	- MRA	REVISED	-
PLOT SCALE	= 0.16666633 ' / In.	CHECKED	- ERB	REVISED	-
PLOT DATE	= 10/15/2024	DATE	- 10/15/2024	REVISED	-

STATE OF ILLINOIS
DEPARTMENT OF TRANSPORTATION

F.A.I. ROUTE 64 (I–64)
CROSS SECTIONS


SCALE: 1:10H / 1:5V | SHEET 135 OF 151 SHEETS | STA. 852+00.00 | TO STA. 853+00.00

F.A.I. RTE.	SECTION	COUNTY	TOTAL SHEETS	SHEET NO.
64	82-7WRS-2	ST CLAIR	691	630
		CONTRACT NO. 76K74		
	ILLINOIS	FED. AID PROJECT		

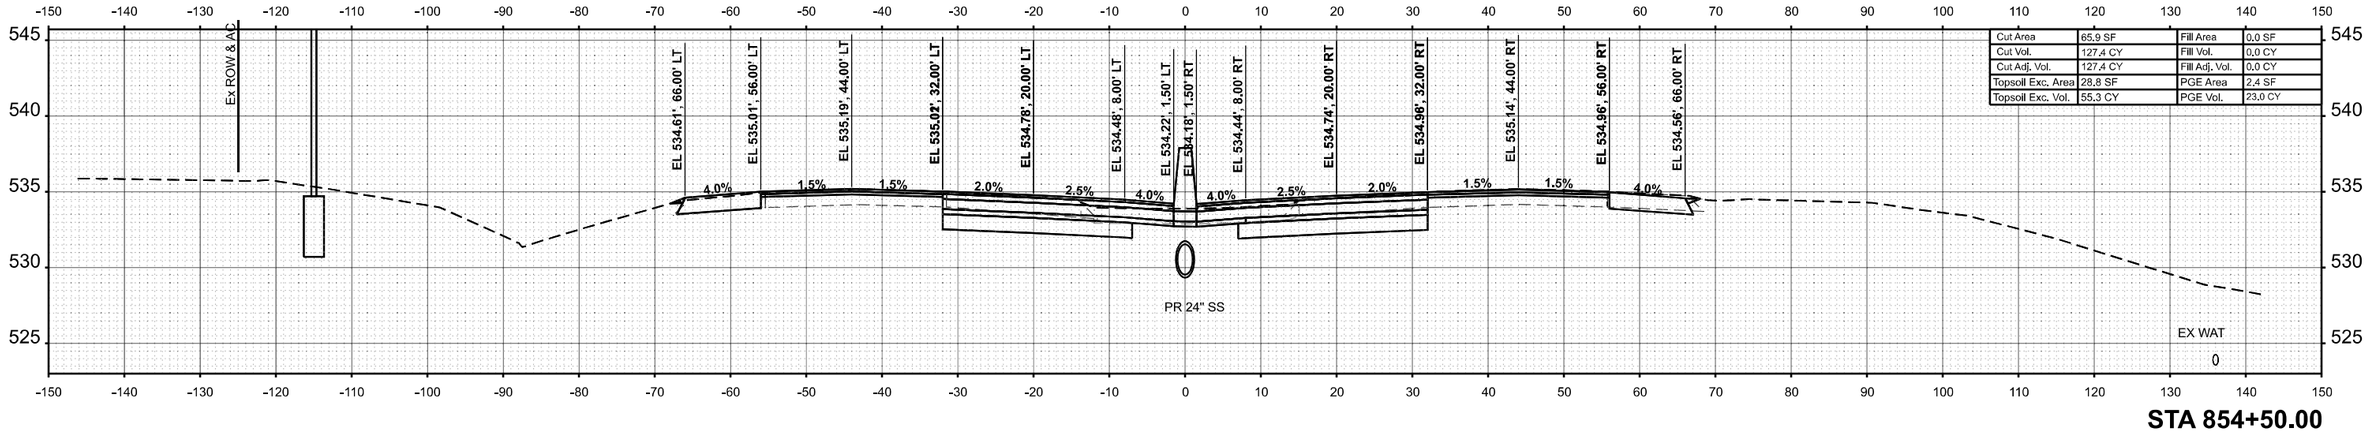


Cut Area	65.9 SF	Fill Area	0.0 SF
Cut Vol.	127.4 CY	Fill Vol.	0.0 CY
Cut Adj. Vol.	127.4 CY	Fill Adj. Vol.	0.0 CY
Topsoil Exc. Area	28.8 SF	PGE Area	2.4 SF
Topsoil Exc. Vol.	55.3 CY	PGE Vol.	23.0 CY

STA 854+50.00

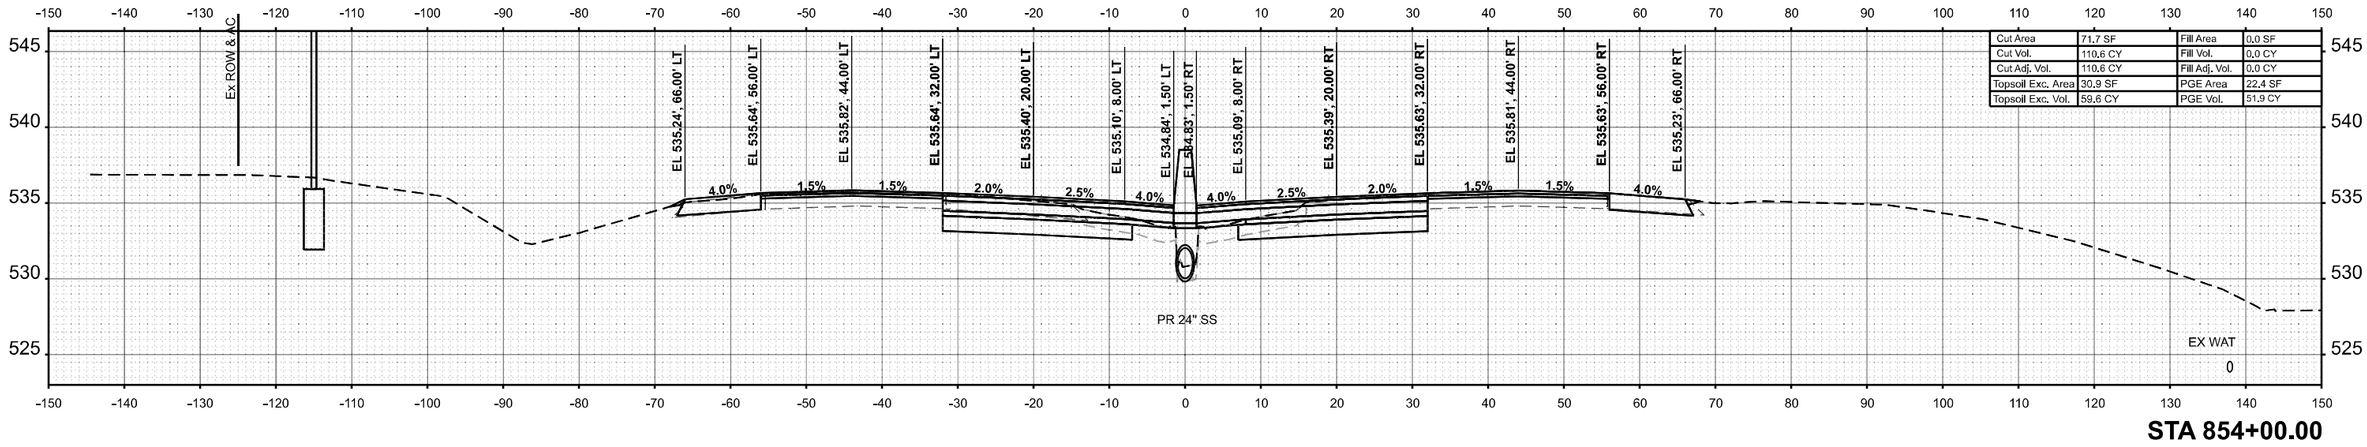

Cut Area	71.7 SF	Fill Area	0.0 SF
Cut Vol.	110.6 CY	Fill Vol.	0.0 CY
Cut Adj. Vol.	110.6 CY	Fill Adj. Vol.	0.0 CY
Topsoil Exc. Area	30.9 SF	PGE Area	22.4 SF
Topsoil Exc. Vol.	59.6 CY	PGE Vol.	51.9 CY

STA 854+00.00

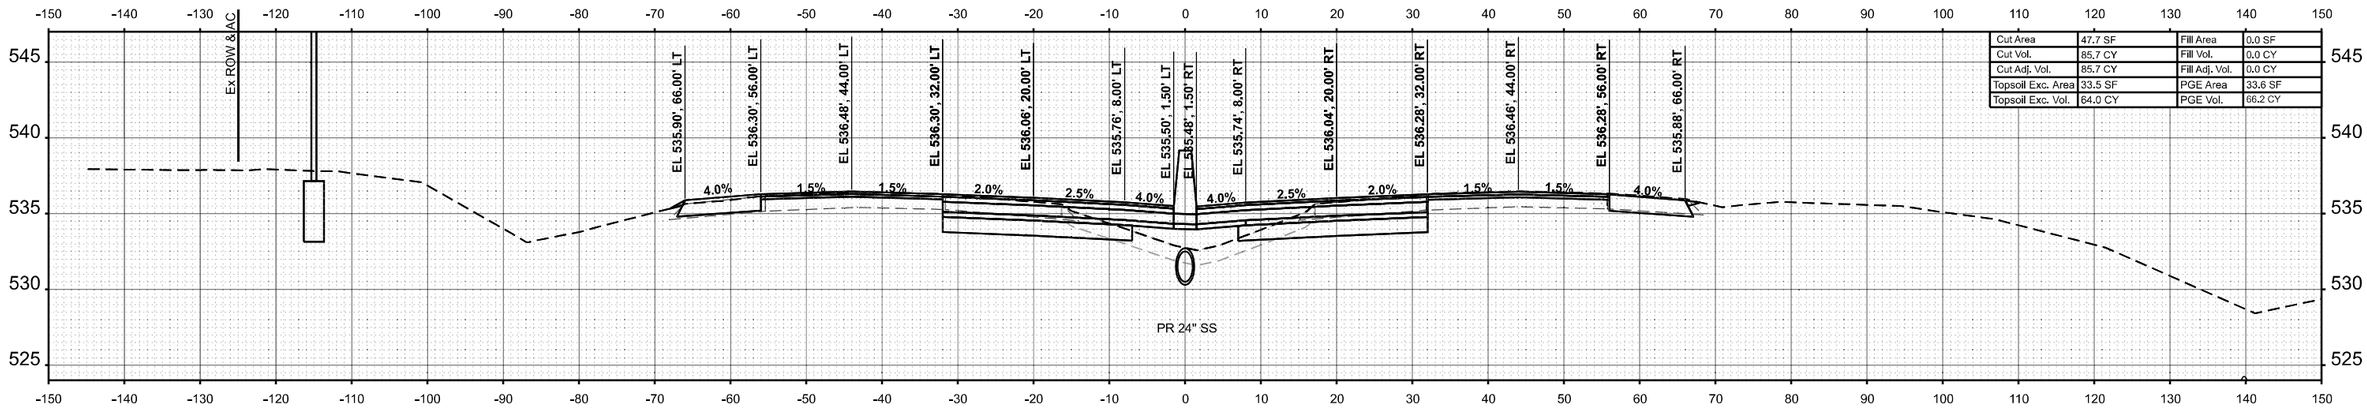

Cut Area	47.7 SF	Fill Area	0.0 SF
Cut Vol.	85.7 CY	Fill Vol.	0.0 CY
Cut Adj. Vol.	85.7 CY	Fill Adj. Vol.	0.0 CY
Topsoil Exc. Area	33.5 SF	PGE Area	33.6 SF
Topsoil Exc. Vol.	64.0 CY	PGE Vol.	66.2 CY

STA 853+50.00

FINAL SURVEY — SURVEYED — PLOTTED — TEMPLATE — AREAS — AREAS CHECKED — NOTE BOOK — NO. — BY — DATE

ORIGINAL SURVEY — SURVEYED — PLOTTED — TEMPLATE — AREAS — AREAS CHECKED — NOTE BOOK — NO. — BY — DATE

MODEL: I64EAST1 - 854+00.00
FILE NAME: C:\Users\lswinford\OneDrive - Farnsworth Group, Inc\Desktop\64\CAD_Sheets\21 Cross Sections\D876XC4e.tr3d,c Eisele&Ash

Farnsworth GROUP


USER NAME = lswinford	DESIGNED - JJO	REVISED -	
	DRAWN - MRA	REVISED -	
PLOT SCALE = 0.16666633 ' / In.	CHECKED - ERB	REVISED -	
PLOT DATE = 10/15/2024	DATE - 10/15/2024	REVISED -	

STATE OF ILLINOIS
DEPARTMENT OF TRANSPORTATION

F.A.I. ROUTE 64 (I–64)
CROSS SECTIONS


SCALE: 1:10H / 1:5V | SHEET 136 OF 151 SHEETS | STA. 853+50.00 | TO STA. 854+50.00

F.A.I. RTE.	SECTION	COUNTY	TOTAL SHEETS	SHEET NO.
64	82-7WRS-2	ST CLAIR	691	631
		CONTRACT NO. 76K74		
	ILLINOIS	FED. AID PROJECT		

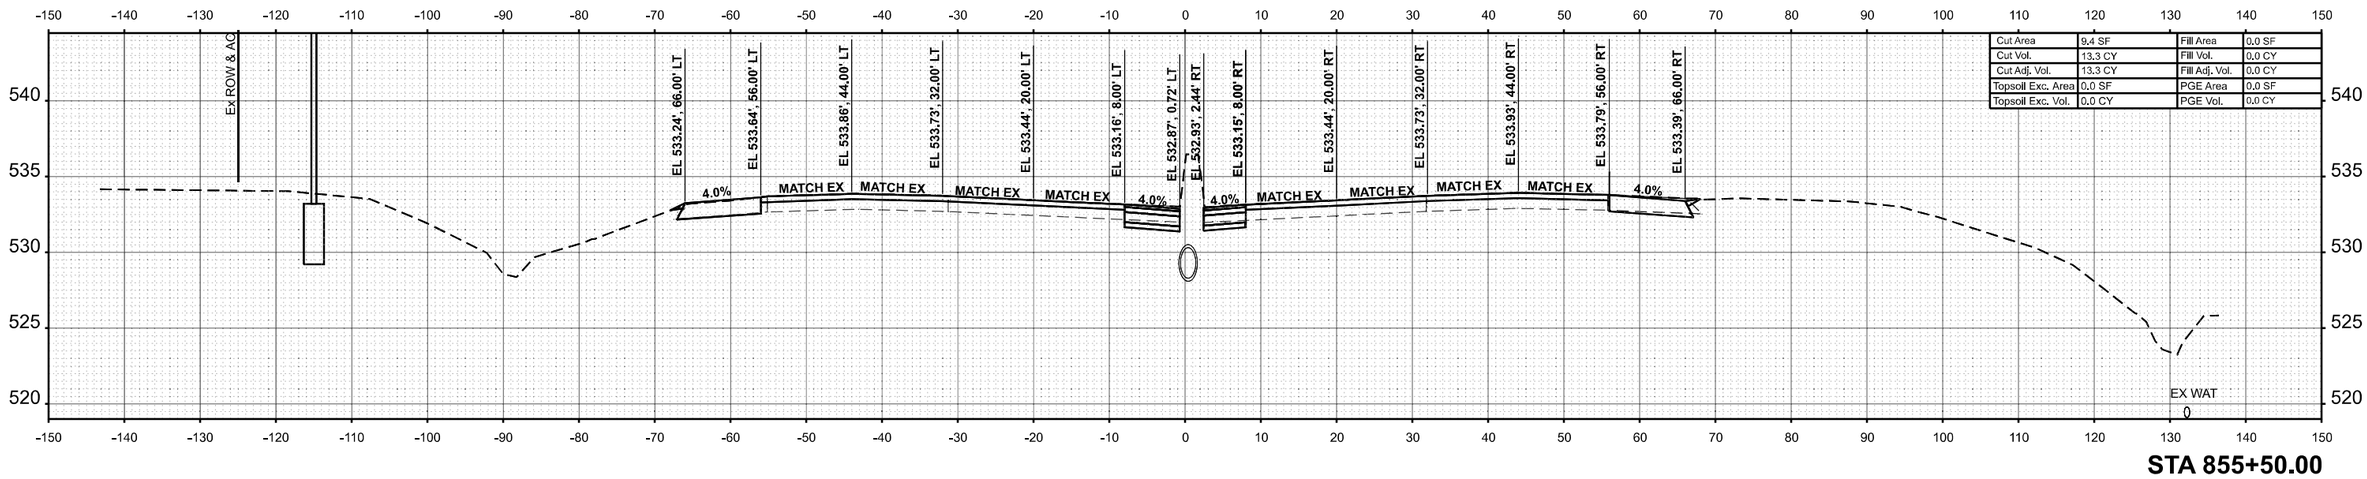


Cut Area	9.4 SF	Fill Area	0.0 SF
Cut Vol.	13.3 CY	Fill Vol.	0.0 CY
Cut Adj. Vol.	13.3 CY	Fill Adj. Vol.	0.0 CY
Topsoil Exc. Area	0.0 SF	PGE Area	0.0 SF
Topsoil Exc. Vol.	0.0 CY	PGE Vol.	0.0 CY

STA 855+50.00

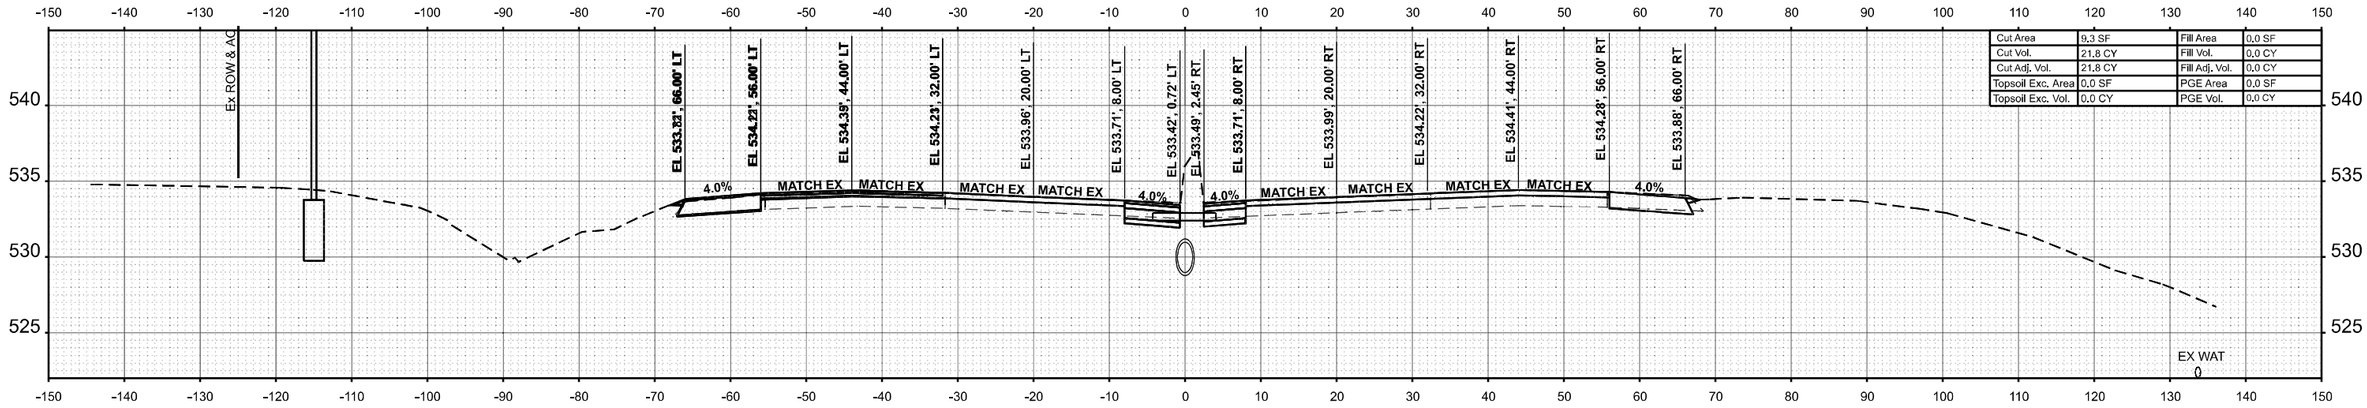

Cut Area	9.3 SF	Fill Area	0.0 SF
Cut Vol.	21.8 CY	Fill Vol.	0.0 CY
Cut Adj. Vol.	21.8 CY	Fill Adj. Vol.	0.0 CY
Topsoil Exc. Area	0.0 SF	PGE Area	0.0 SF
Topsoil Exc. Vol.	0.0 CY	PGE Vol.	0.0 CY

STA 855+11.50

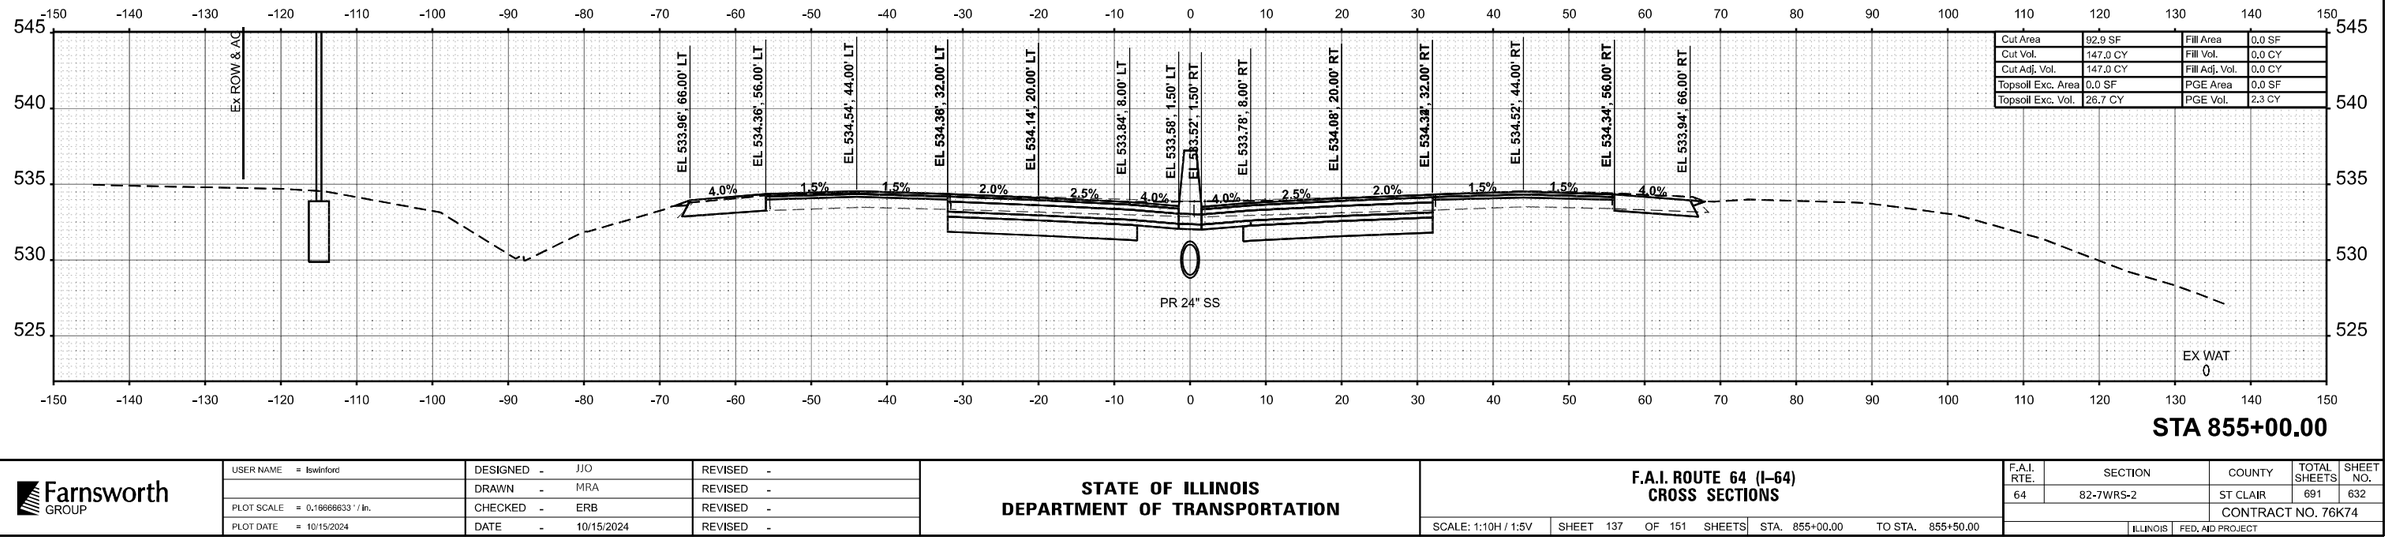

Cut Area	92.9 SF	Fill Area	0.0 SF
Cut Vol.	147.0 CY	Fill Vol.	0.0 CY
Cut Adj. Vol.	147.0 CY	Fill Adj. Vol.	0.0 CY
Topsoil Exc. Area	0.0 SF	PGE Area	0.0 SF
Topsoil Exc. Vol.	26.7 CY	PGE Vol.	2.3 CY

STA 855+00.00

FINAL SURVEY — NOTE BOOK — NO. — SURVEYED — PLOTTED — TEMPLATE — AREAS — AREAS CHECKED — BY — DATE

ORIGINAL SURVEY — NOTE BOOK — NO. — SURVEYED — PLOTTED — TEMPLATE — AREAS — AREAS CHECKED — BY — DATE

MODEL: IM/EAST1 - 855+50.00
FILE NAME: C:\Users\lswinford\OneDrive - Farnsworth Group, Inc\Desktop\64\CAD_Sheets\21 Cross Sections\D576K04-eabXsc Estes3.dgn

Farnsworth GROUP


USER NAME = lswinford	DESIGNED - JJO	REVISED -	
	DRAWN - MRA	REVISED -	
PLOT SCALE = 0.16666633 ' / In.	CHECKED - ERB	REVISED -	
PLOT DATE = 10/15/2024	DATE - 10/15/2024	REVISED -	

STATE OF ILLINOIS
DEPARTMENT OF TRANSPORTATION

F.A.I. ROUTE 64 (I–64)
CROSS SECTIONS


SCALE: 1:10H / 1:5V | SHEET 137 OF 151 SHEETS | STA. 855+00.00 | TO STA. 855+50.00

F.A.I. RTE.	SECTION	COUNTY	TOTAL SHEETS	SHEET NO.
64	82-7WRS-2	ST CLAIR	691	632
		CONTRACT NO. 76K74		
	ILLINOIS FED. AID PROJECT			

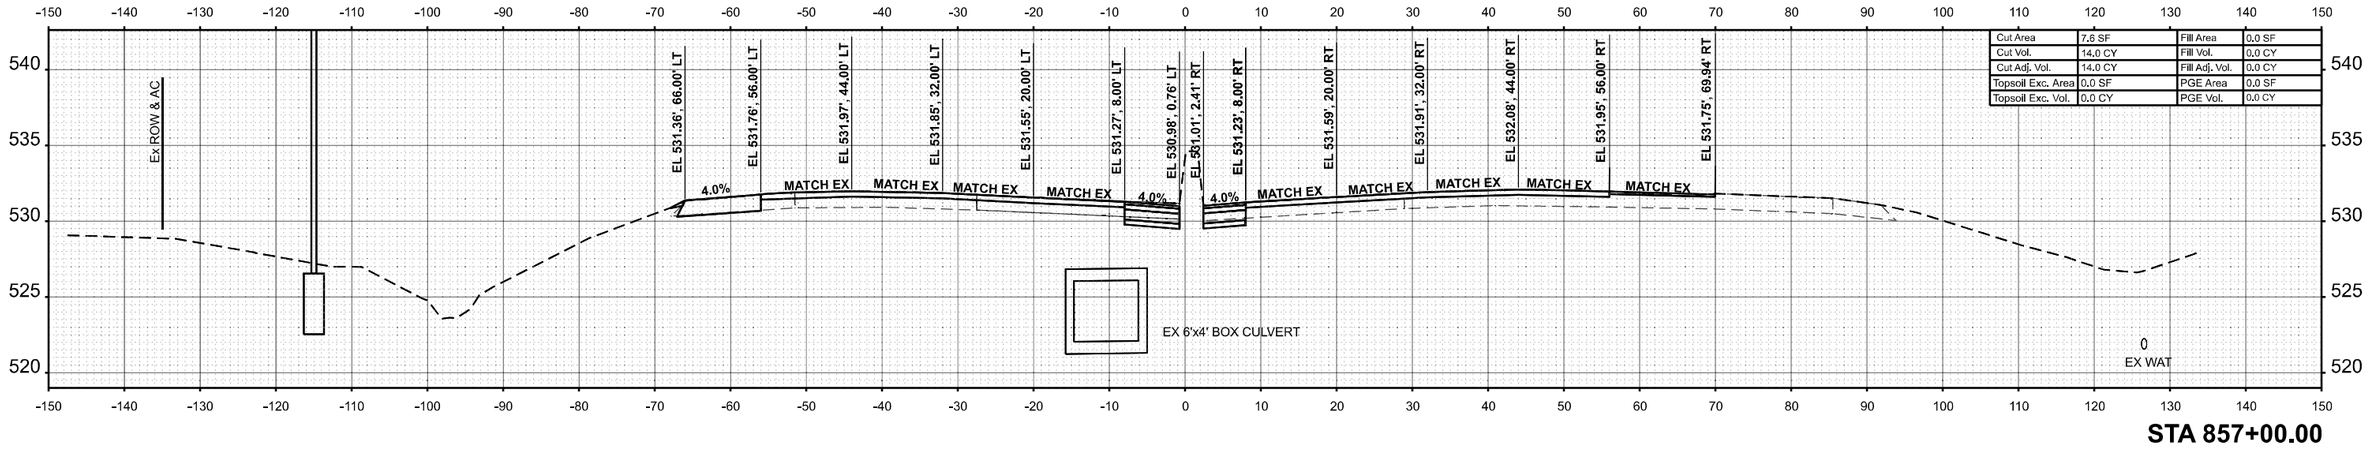


Cut Area	7.6 SF	Fill Area	0.0 SF
Cut Vol.	14.0 CY	Fill Vol.	0.0 CY
Cut Adj. Vol.	14.0 CY	Fill Adj. Vol.	0.0 CY
Topsoil Exc. Area	0.0 SF	PGE Area	0.0 SF
Topsoil Exc. Vol.	0.0 CY	PGE Vol.	0.0 CY

STA 857+00.00

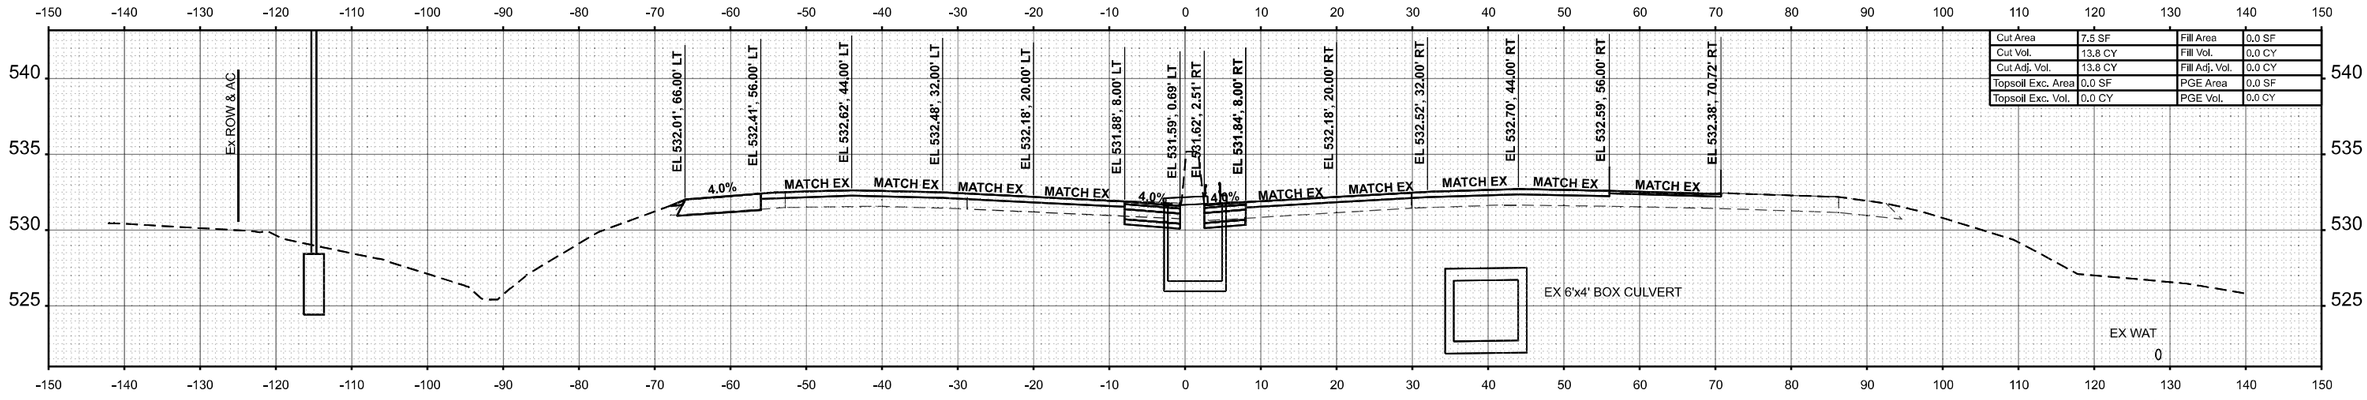

Cut Area	7.5 SF	Fill Area	0.0 SF
Cut Vol.	13.8 CY	Fill Vol.	0.0 CY
Cut Adj. Vol.	13.8 CY	Fill Adj. Vol.	0.0 CY
Topsoil Exc. Area	0.0 SF	PGE Area	0.0 SF
Topsoil Exc. Vol.	0.0 CY	PGE Vol.	0.0 CY

STA 856+50.00

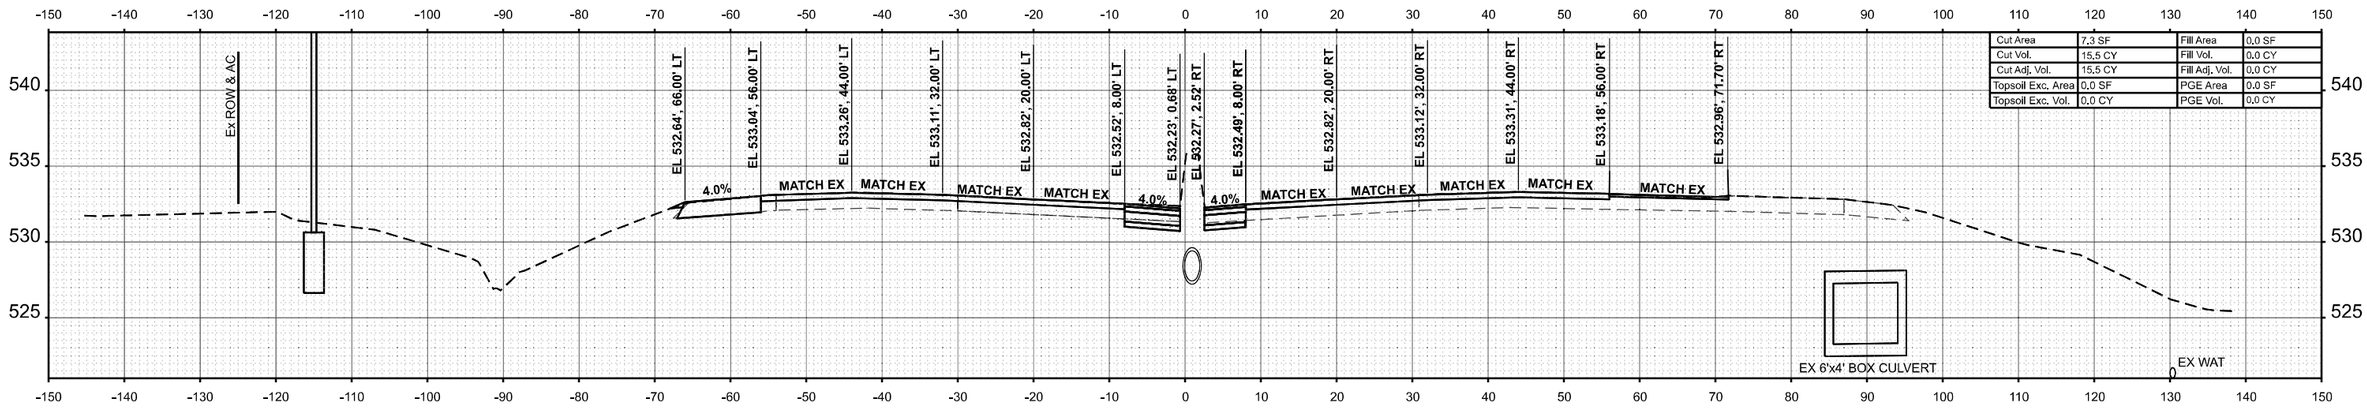

Cut Area	7.3 SF	Fill Area	0.0 SF
Cut Vol.	15.5 CY	Fill Vol.	0.0 CY
Cut Adj. Vol.	15.5 CY	Fill Adj. Vol.	0.0 CY
Topsoil Exc. Area	0.0 SF	PGE Area	0.0 SF
Topsoil Exc. Vol.	0.0 CY	PGE Vol.	0.0 CY

STA 856+00.00

FINAL SURVEY		BY	DATE
NOTE BOOK	SURVEYED		
NO.	PLOTTED		
	TEMPLATE		
	AREAS		
	AREAS CHECKED		

ORIGINAL SURVEY		BY	DATE
NOTE BOOK	SURVEYED		
NO.	PLOTTED		
	TEMPLATE		
	AREAS		
	AREAS CHECKED		

MODEL: IM64ST1-857+00.00
FILE NAME: C:\Users\lswinford\OneDrive - Farnsworth Group_Kci\Desktop\64\CAD_Sheets\21 Cross Sections\D8760K7-lswinford_Exist-3.dgn

Farnsworth GROUP


USER NAME = lswinford	DESIGNED - JJO	REVISED -	
	DRAWN - MRA	REVISED -	
PLOT SCALE = 0.16666633 ' / In.	CHECKED - ERB	REVISED -	
PLOT DATE = 10/15/2024	DATE - 10/15/2024	REVISED -	

STATE OF ILLINOIS
DEPARTMENT OF TRANSPORTATION


F.A.I. ROUTE 64 (I–64)
CROSS SECTIONS

SCALE: 1:10H / 1:5V | SHEET 138 OF 151 SHEETS | STA. 856+00.00 | TO STA. 857+00.00

F.A.I. RTE.	SECTION	COUNTY	TOTAL SHEETS	SHEET NO.
64	82-7WRS-2	ST CLAIR	691	633
		CONTRACT NO. 76K74		
	ILLINOIS	FED. AID PROJECT		

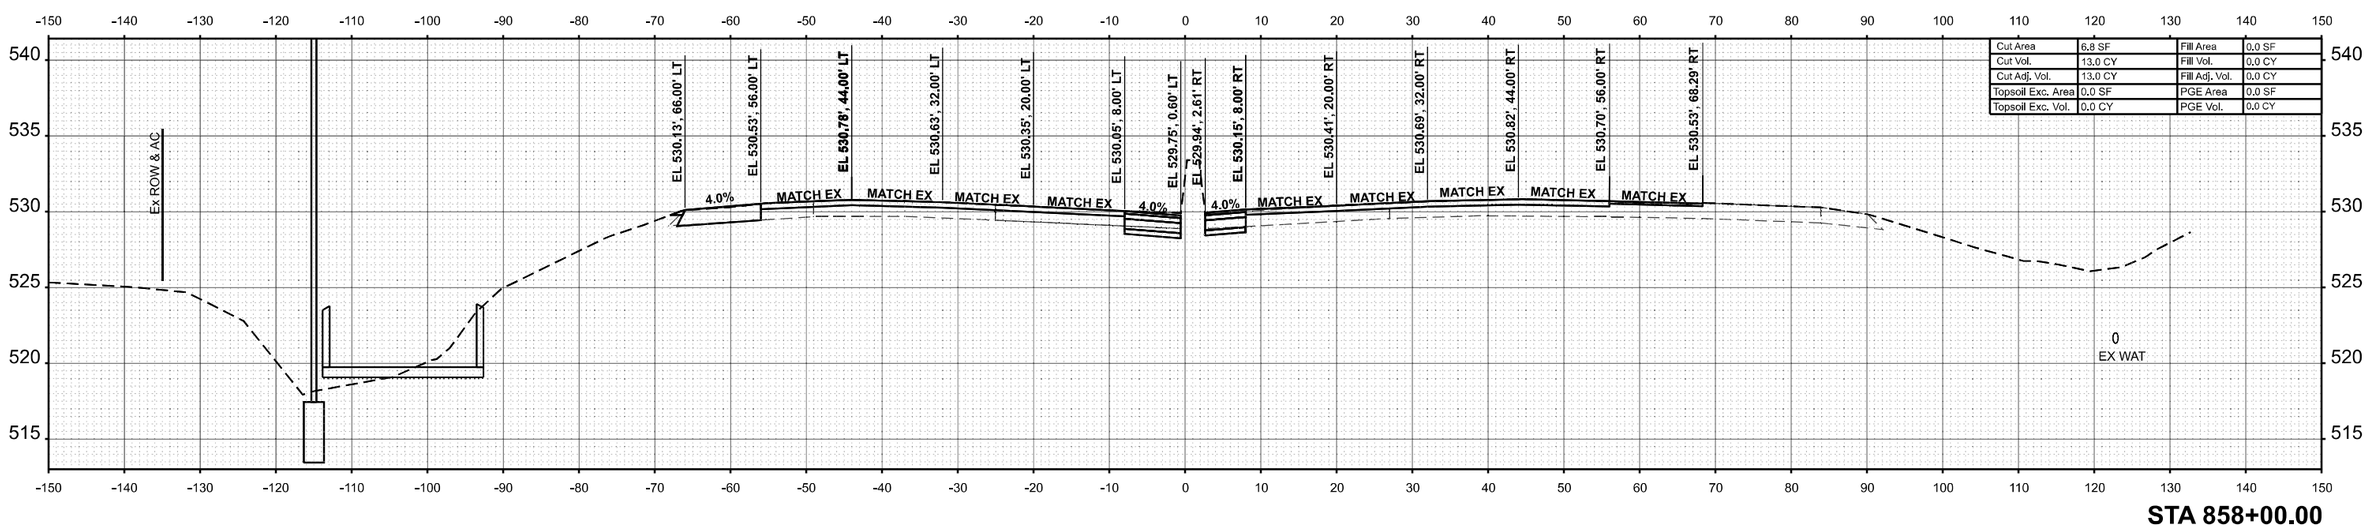

STA 858+00.00

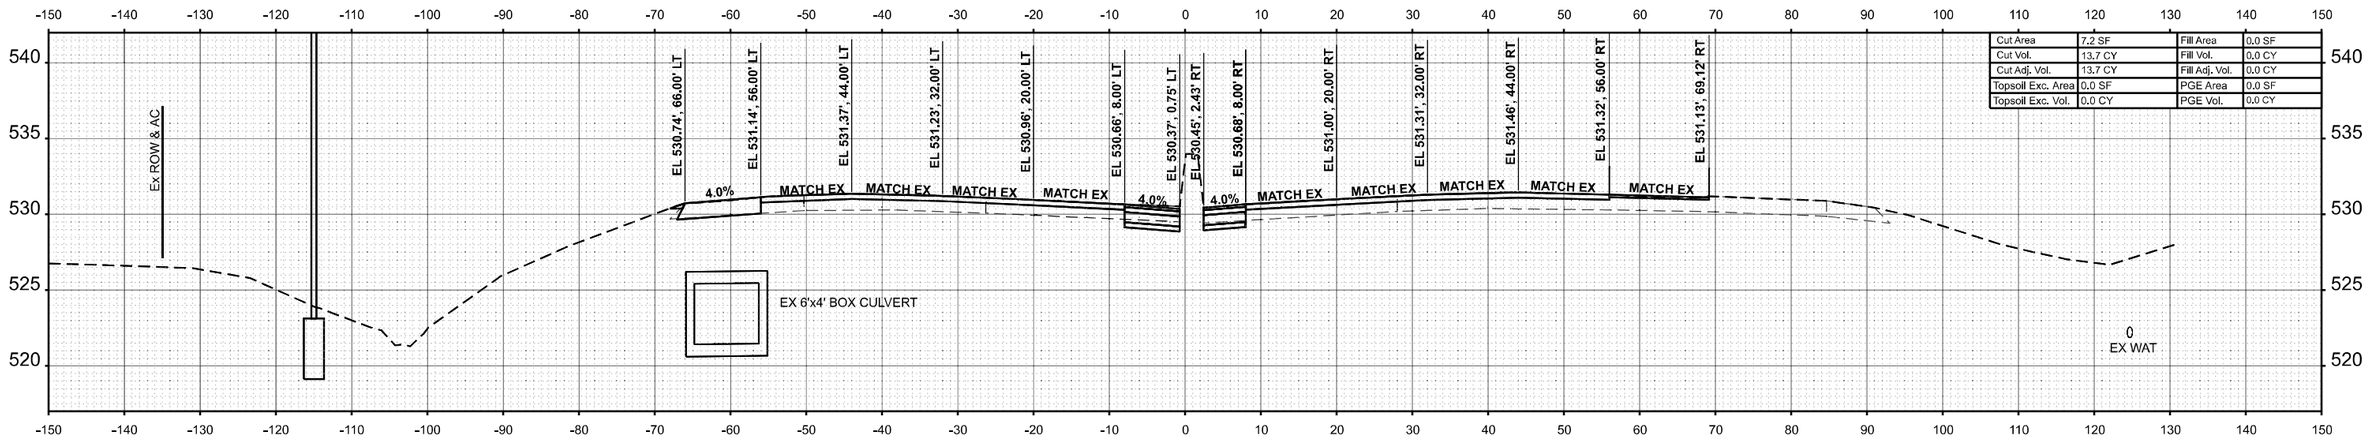

STA 857+50.00

FINAL SURVEY	BY	DATE
SURVEYED		
PLOTTED		
NOTE BOOK	TEMPLATE	
NO.	AREAS	
	AREAS CHECKED	

ORIGINAL SURVEY	BY	DATE
SURVEYED		
PLOTTED		
NOTE BOOK	TEMPLATE	
NO.	AREAS	
	AREAS CHECKED	

MODEL: IMEAST1 - 858+00.00
FILE NAME: C:\Users\lswinford\OneDrive - Farnsworth Group, Inc\Desktop\84CAD_Sheets\21 Cross Sections\D87K74eIlsNxtx Estim3.dgn

Farnsworth GROUP

USER NAME = lswinford	DESIGNED - JJO	REVISED -			
	DRAWN - MRA	REVISED -			
PLOT SCALE = 0.16666633 ' / In.	CHECKED - ERB	REVISED -			
PLOT DATE = 10/15/2024	DATE - 10/15/2024	REVISED -			


STATE OF ILLINOIS
DEPARTMENT OF TRANSPORTATION

F.A.I. ROUTE 64 (I–64)
CROSS SECTIONS

SCALE: 1:10H / 1:5V | SHEET 139 OF 151 SHEETS | STA. 857+50.00 | TO STA. 858+00.00


F.A.I. RTE.	SECTION	COUNTY	TOTAL SHEETS	SHEET NO.
64	82-7WRS-2	ST CLAIR	691	634
		CONTRACT NO. 76K74		
		ILLINOIS	FED. AID PROJECT	

FINAL SURVEY	SURVEYED	BY
	PLOTTED	DATE
NOTE BOOK	TEMPLATE	
NO.	AREAS	
	AREAS CHECKED	

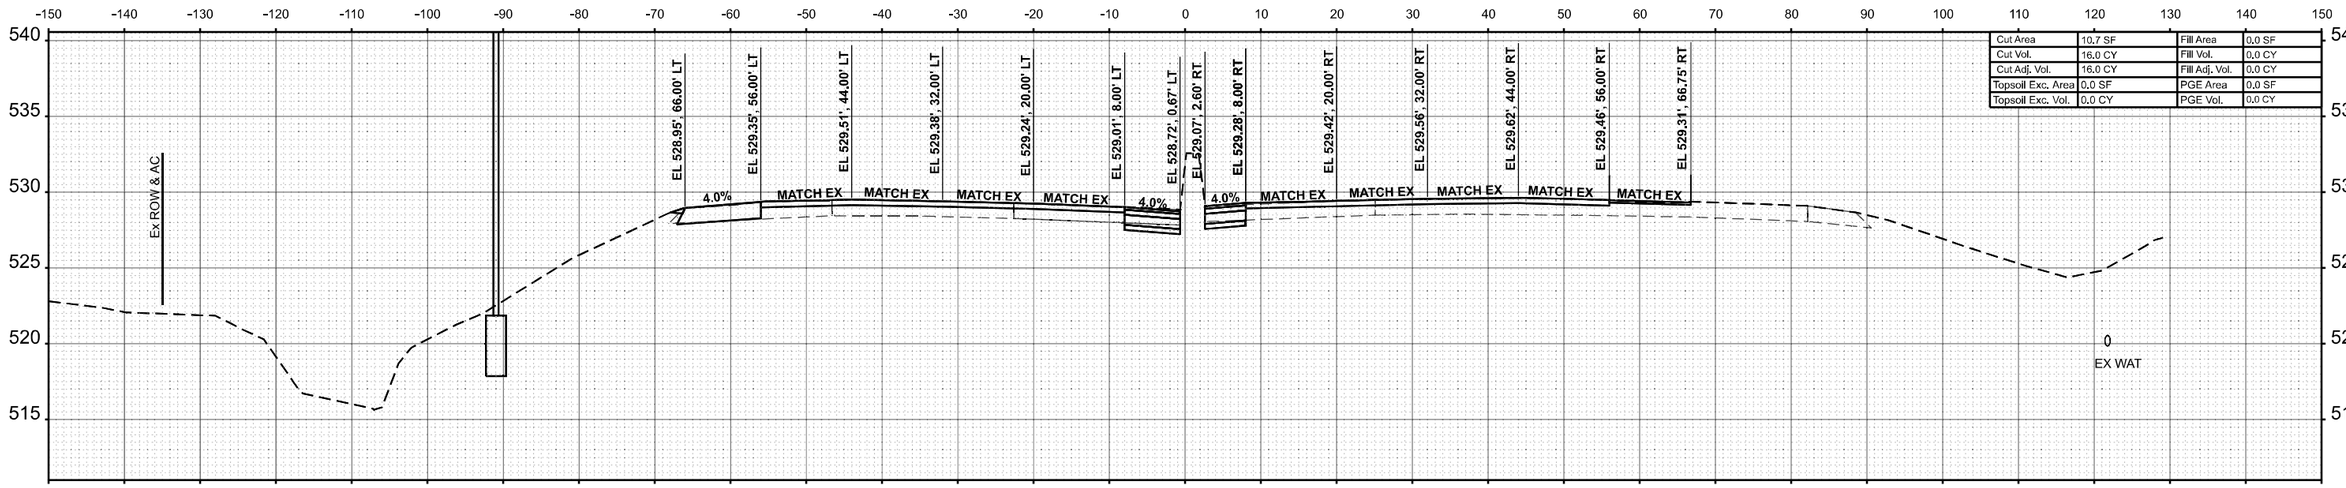

Cut Area	10.7 SF	Fill Area	0.0 SF
Cut Vol.	16.0 CY	Fill Vol.	0.0 CY
Cut Adj. Vol.	16.0 CY	Fill Adj. Vol.	0.0 CY
Topsoil Exc. Area	0.0 SF	PGE Area	0.0 SF
Topsoil Exc. Vol.	0.0 CY	PGE Vol.	0.0 CY

STA 859+00.00

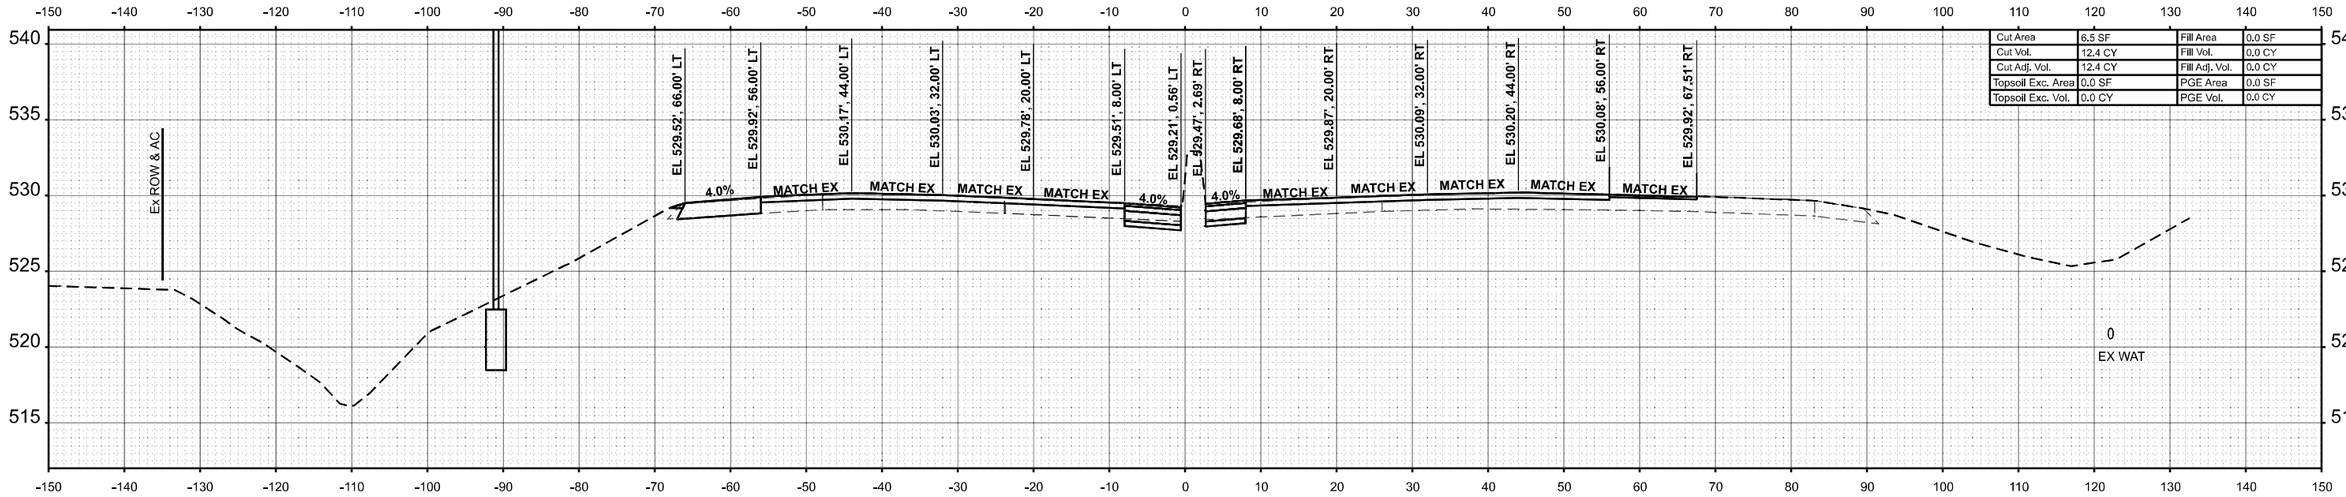

Cut Area	6.5 SF	Fill Area	0.0 SF
Cut Vol.	12.4 CY	Fill Vol.	0.0 CY
Cut Adj. Vol.	12.4 CY	Fill Adj. Vol.	0.0 CY
Topsoil Exc. Area	0.0 SF	PGE Area	0.0 SF
Topsoil Exc. Vol.	0.0 CY	PGE Vol.	0.0 CY

STA 858+50.00

ORIGINAL SURVEY	SURVEYED	BY
	PLOTTED	DATE
NOTE BOOK	TEMPLATE	
NO.	AREAS	
	AREAS CHECKED	

MODEL: IMEAST - 859+00.00
FILE NAME: C:\Users\tswinford\OneDrive - Farnsworth Group, Inc\Desktop\64\CAD Sheets\21 Cross Sections\D576K74-IHXss Estes3.dgn

Farnsworth GROUP


USER NAME = tswinford	DESIGNED - JJO	REVISED -			
	DRAWN - MRA	REVISED -			
PLOT SCALE = 0.16666633 ' / In.	CHECKED - ERB	REVISED -			
PLOT DATE = 10/15/2024	DATE - 10/15/2024	REVISED -			

STATE OF ILLINOIS
DEPARTMENT OF TRANSPORTATION


F.A.I. ROUTE 64 (I–64)
CROSS SECTIONS

SCALE: 1:10H / 1:5V | SHEET 140 OF 151 SHEETS | STA. 858+50.00 | TO STA. 859+00.00

F.A.I. RTE.	SECTION	COUNTY	TOTAL SHEETS	SHEET NO.
64	82-7WRS-2	ST CLAIR	691	635
		CONTRACT NO. 76K74		
	ILLINOIS	FED. AID PROJECT		

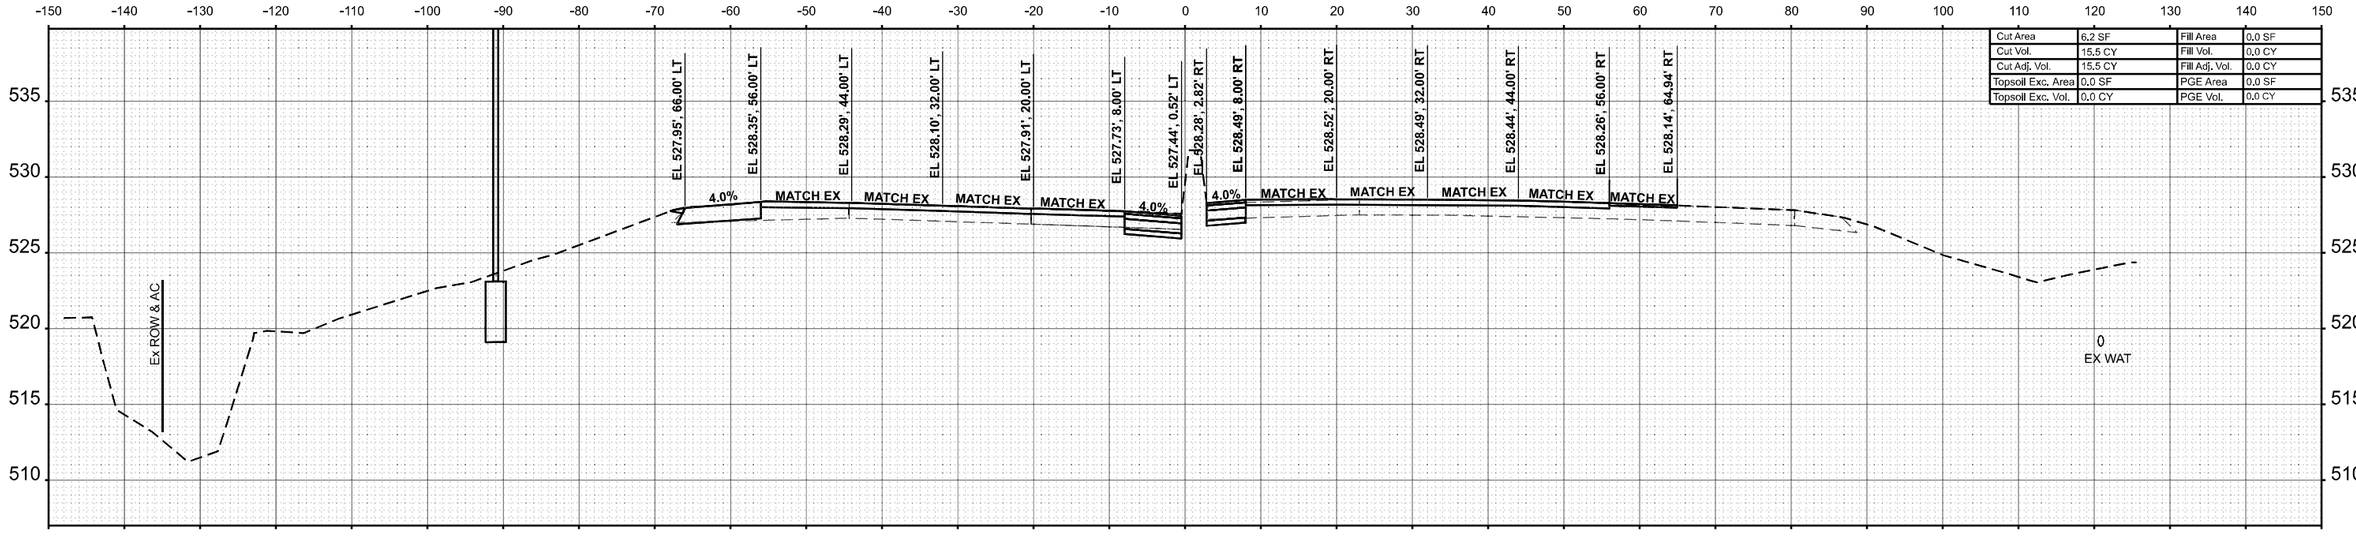

STA 860+00.00

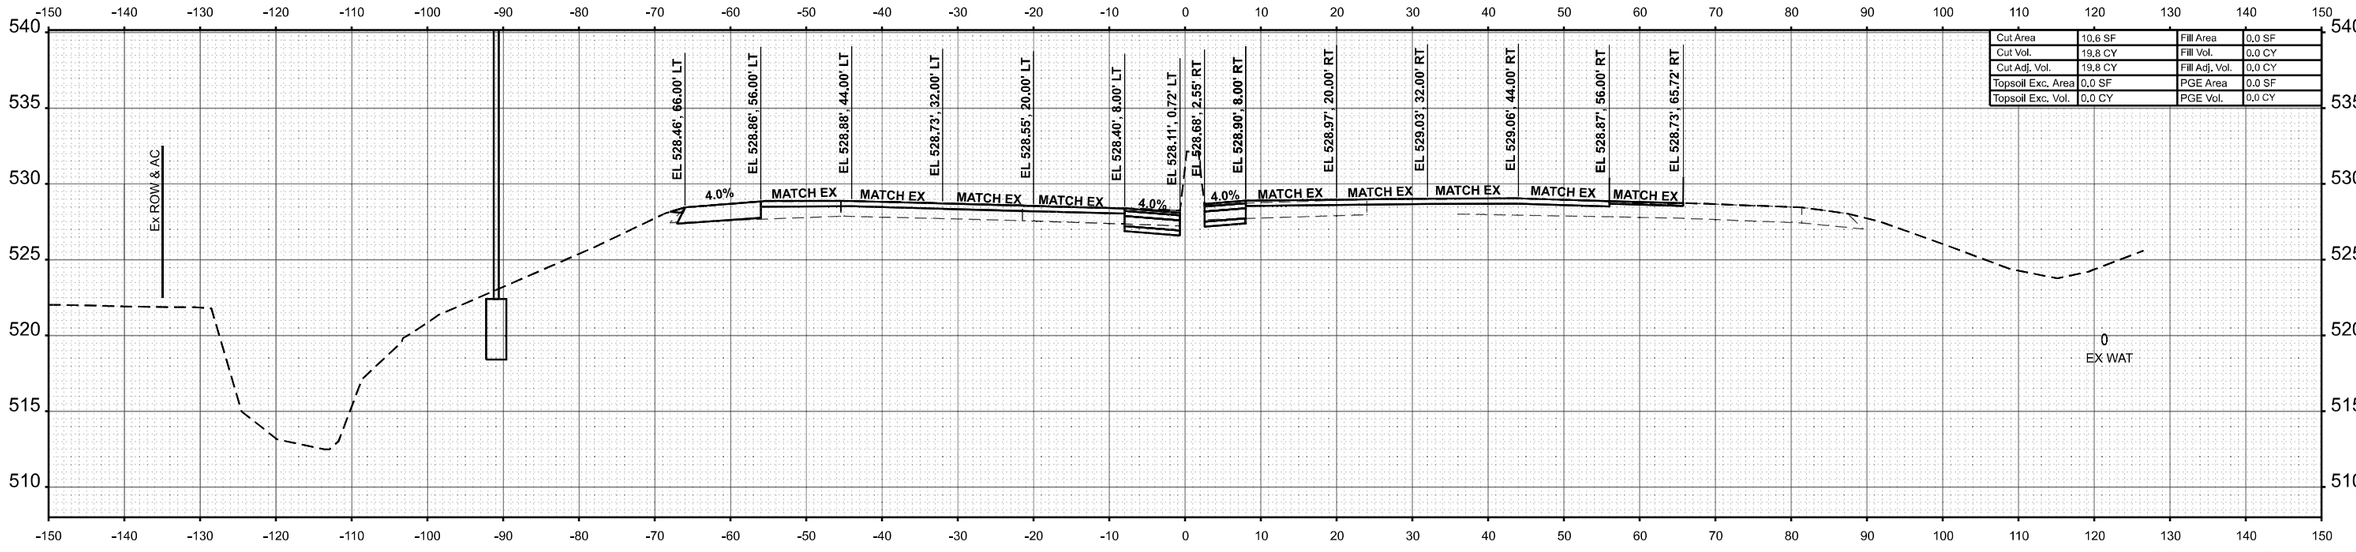

STA 859+50.00

USER NAME = lswinford	DESIGNED - JJO	REVISED -	
	DRAWN - MRA	REVISED -	
PLOT SCALE = 0.16666633 ' / In.	CHECKED - ERB	REVISED -	
PLOT DATE = 10/15/2024	DATE - 10/15/2024	REVISED -	

Farnsworth GROUP

STATE OF ILLINOIS
DEPARTMENT OF TRANSPORTATION

F.A.I. ROUTE 64 (I-64)
CROSS SECTIONS


SCALE: 1:10H / 1:5V | SHEET 141 OF 151 SHEETS | STA. 859+50.00 | TO STA. 860+00.00

F.A.I. RTE.	SECTION	COUNTY	TOTAL SHEETS	SHEET NO.
64	82-7WRS-2	ST CLAIR	691	636
		CONTRACT NO. 76K74		
	ILLINOIS	FED. AID PROJECT		


FINAL SURVEY — NOTE BOOK — NO. — SURVEYED — PLOTTED — TEMPLATE — AREAS — AREAS CHECKED — BY — DATE

ORIGINAL SURVEY — NOTE BOOK — NO. — SURVEYED — PLOTTED — TEMPLATE — AREAS — AREAS CHECKED — BY — DATE

MODEL: I64EAST1 • 860+00.00
FILE NAME: C:\Users\lswinford\OneDrive - Farnsworth Group\Documents\Desktop\I64CADD_Sheets\21 Cross Sections\D87KX7-eb1kXw Elab4J.dgn

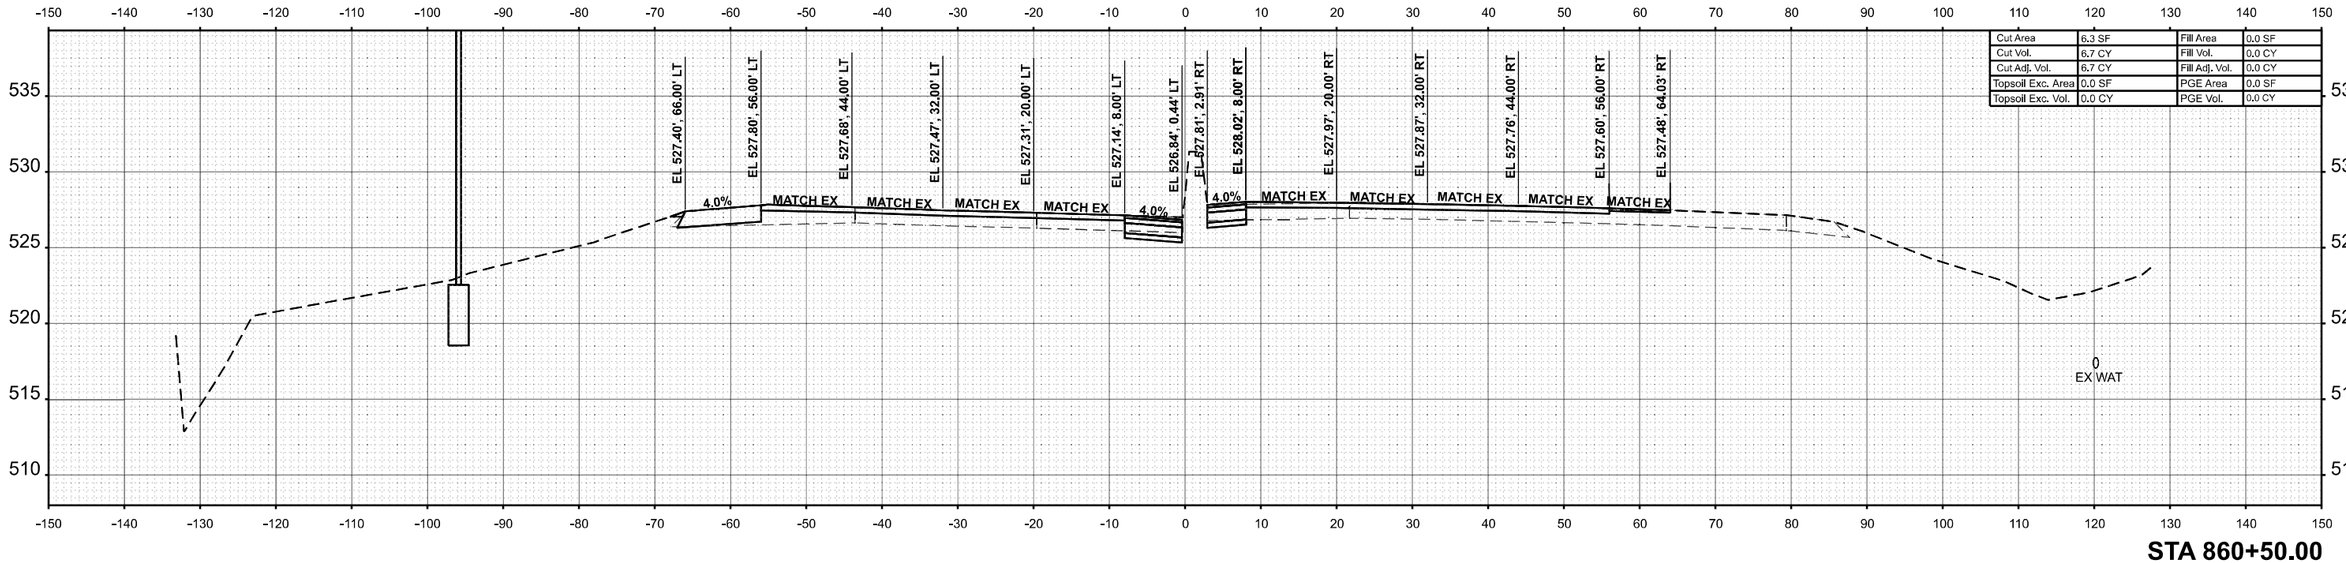

STA 860+50.00

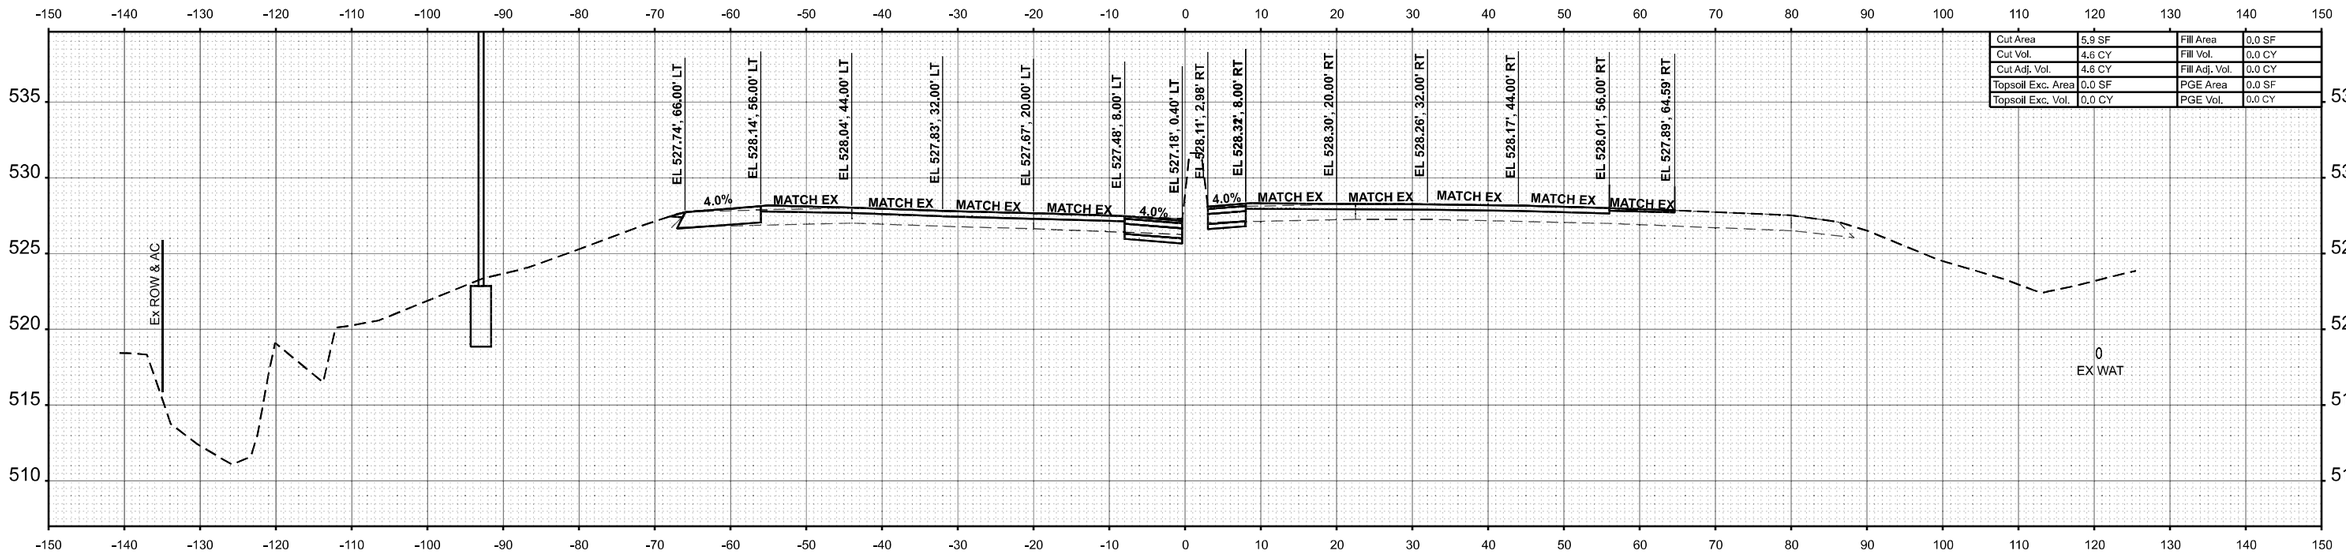

STA 860+20.36

FINAL SURVEY — SURVEYED — PLOTTED — TEMPLATE — AREAS — AREAS CHECKED — NOTE BOOK — NO. — BY — DATE

ORIGINAL SURVEY — SURVEYED — PLOTTED — TEMPLATE — AREAS — AREAS CHECKED — NOTE BOOK — NO. — BY — DATE

MODEL: IMEAST1 - 860+50.00
FILE NAME: C:\Users\fswinford\OneDrive - Farnsworth Group, Inc\Desktop\IRA CAD_Sheets\21 Cross Sections\D576K74-IeIbeXsc Estes3.dgn

Farnsworth GROUP


USER NAME = fswinford	DESIGNED - JJO	REVISED -	
	DRAWN - MRA	REVISED -	
PLOT SCALE = 0.16666633 ' / In.	CHECKED - ERB	REVISED -	
PLOT DATE = 10/15/2024	DATE - 10/15/2024	REVISED -	

STATE OF ILLINOIS
DEPARTMENT OF TRANSPORTATION


F.A.I. ROUTE 64 (I–64)
CROSS SECTIONS

SCALE: 1:10H / 1:5V | SHEET 142 OF 151 SHEETS | STA. 860+20.36 | TO STA. 860+50.00


F.A.I. RTE.	SECTION	COUNTY	TOTAL SHEETS	SHEET NO.
64	82-7WRS-2	ST CLAIR	691	637
		CONTRACT NO. 76K74		
	ILLINOIS	FED. AID PROJECT		

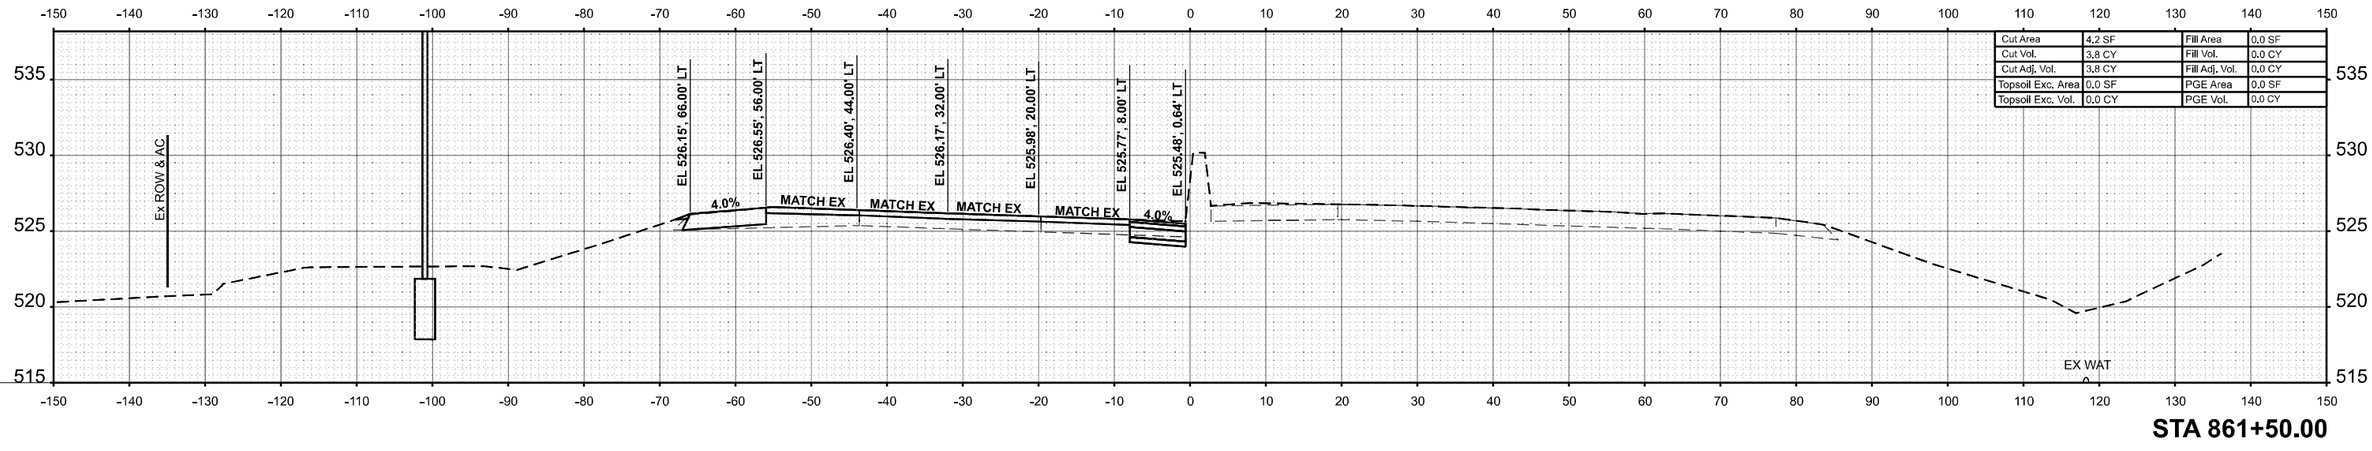

STA 861+50.00

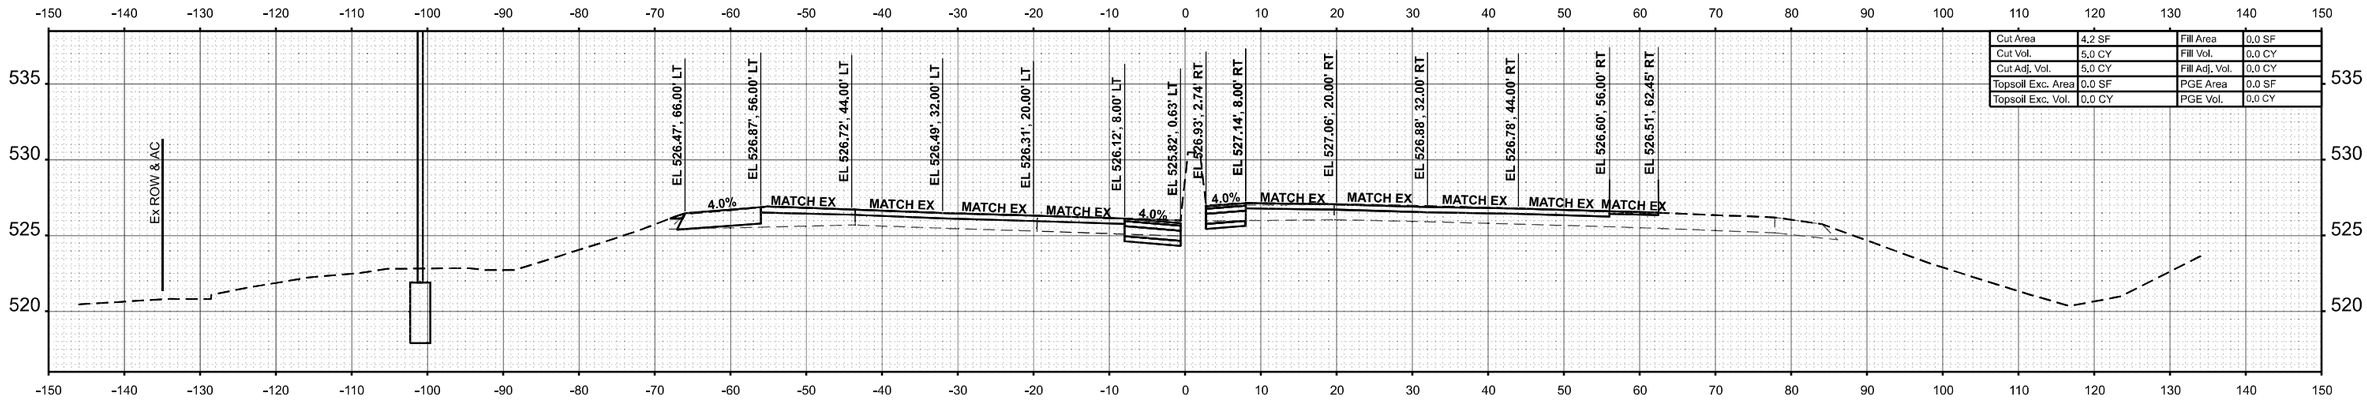

STA 861+25.71

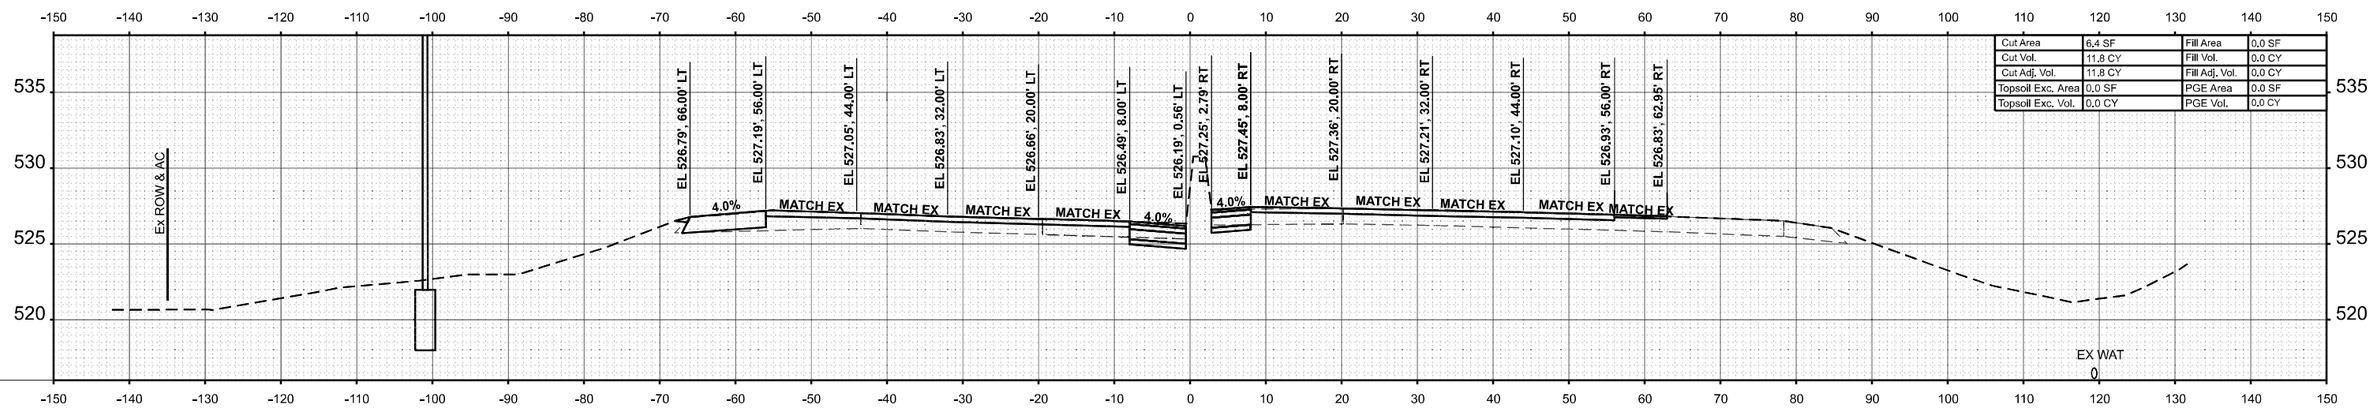

STA 861+00.00

FINAL SURVEY	ORIGINAL SURVEY	BY	DATE
SURVEYED	SURVEYED		
PLOTTED	PLOTTED		
NOTE BOOK	TEMPLATE		
NO.	AREAS		
	AREAS CHECKED		

MODEL: IMEAST1 - 861+50.00
FILE NAME: C:\Users\lswinford\OneDrive - Farnsworth Group, Inc\Desktop\861\CAD_Sheets\21 Cross Sections\D0760674-lsh-Xsc Estm3.dgn

Farnsworth GROUP

USER NAME = lswinford	DESIGNED - JJO	REVISED -	
	DRAWN - MRA	REVISED -	
PLOT SCALE = 0.16666633 ' / In.	CHECKED - ERB	REVISED -	
PLOT DATE = 10/15/2024	DATE - 10/15/2024	REVISED -	


STATE OF ILLINOIS
DEPARTMENT OF TRANSPORTATION

F.A.I. ROUTE 64 (I–64)
CROSS SECTIONS


SCALE: 1:10H / 1:5V | SHEET 143 OF 151 SHEETS | STA. 860+00.00 | TO STA. 861+50.00

F.A.I. RTE.	SECTION	COUNTY	TOTAL SHEETS	SHEET NO.
64	82-7WRS-2	ST CLAIR	691	638
		CONTRACT NO. 76K74		
	ILLINOIS	FED. AID PROJECT		

FINAL SURVEY	SURVEYED	BY	DATE
	PLOTTED		
NOTE BOOK	TEMPLATE		
NO.	AREAS		
	AREAS CHECKED		

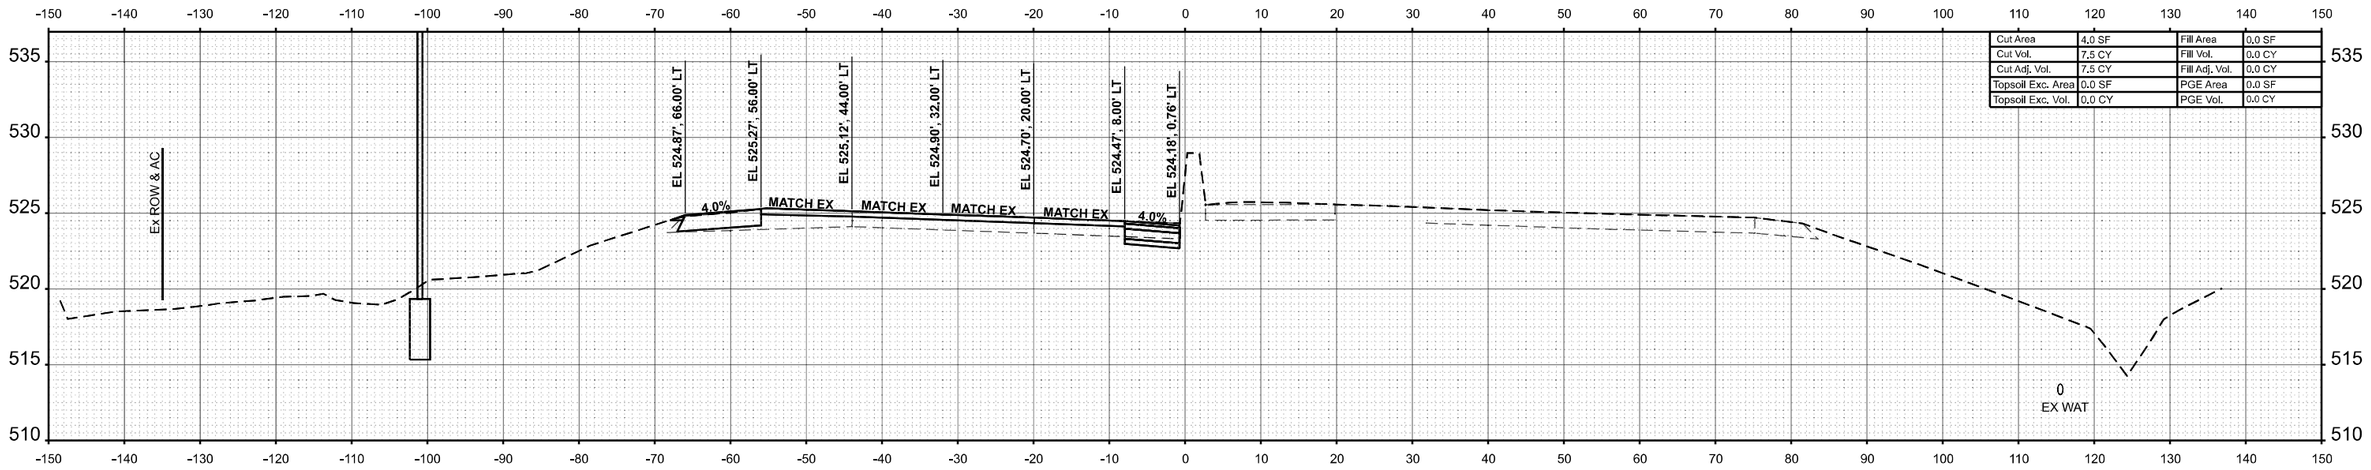

STA 862+50.00

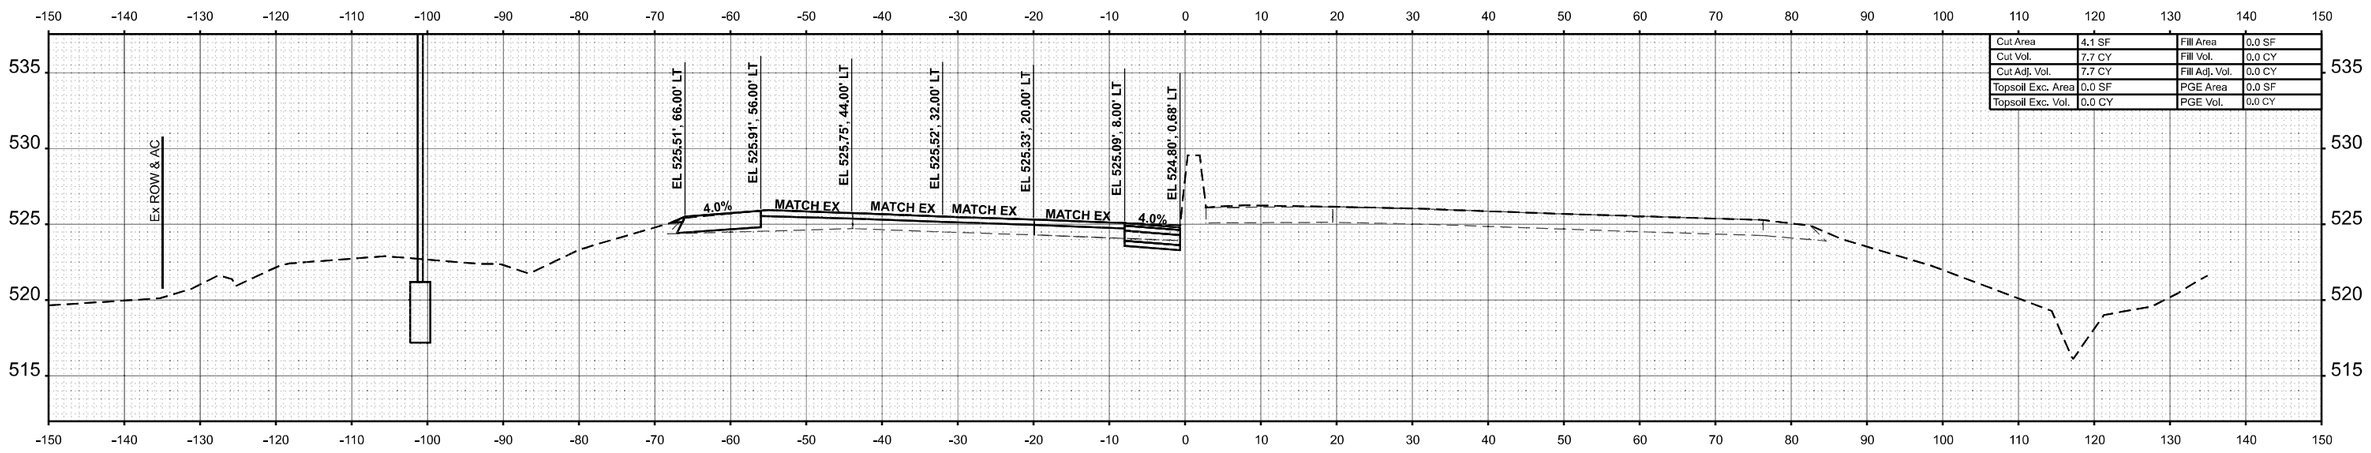

STA 862+00.00

ORIGINAL SURVEY	SURVEYED	BY	DATE
	PLOTTED		
NOTE BOOK	TEMPLATE		
NO.	AREAS		
	AREAS CHECKED		


MODEL: IMEAST1 - 862+50.00
FILE NAME: C:\Users\lswinford\OneDrive - Farnsworth Group, Inc\Desktop\84\CAD_Sheets\21 Cross Sections\D576K74-IeltxXsc Estm3.dgn

Farnsworth GROUP

USER NAME = lswinford	DESIGNED - JJO	REVISED -	**STATE OF ILLINOIS**	**F.A.I. ROUTE 64 (I–64)**	
	DRAWN - MRA	REVISED -	**DEPARTMENT OF TRANSPORTATION**	**CROSS SECTIONS**	
PLOT SCALE = 0.16666633 ' / In.	CHECKED - ERB	REVISED -			
PLOT DATE = 10/15/2024	DATE - 10/15/2024	REVISED -		SCALE: 1:10H / 1:5V SHEET 144 OF 151 SHEETS STA. 862+00.00 TO STA. 862+50.00	

F.A.I. RTE.	SECTION	COUNTY	TOTAL SHEETS	SHEET NO.
64	82-7WRS-2	ST CLAIR	691	639
		CONTRACT NO. 76K74		
	ILLINOIS FED. AID PROJECT			


FINAL SURVEY		BY	DATE
	SURVEYED		
	PLOTTED		
NOTE BOOK	TEMPLATE		
	AREAS		
NO.	AREAS CHECKED		

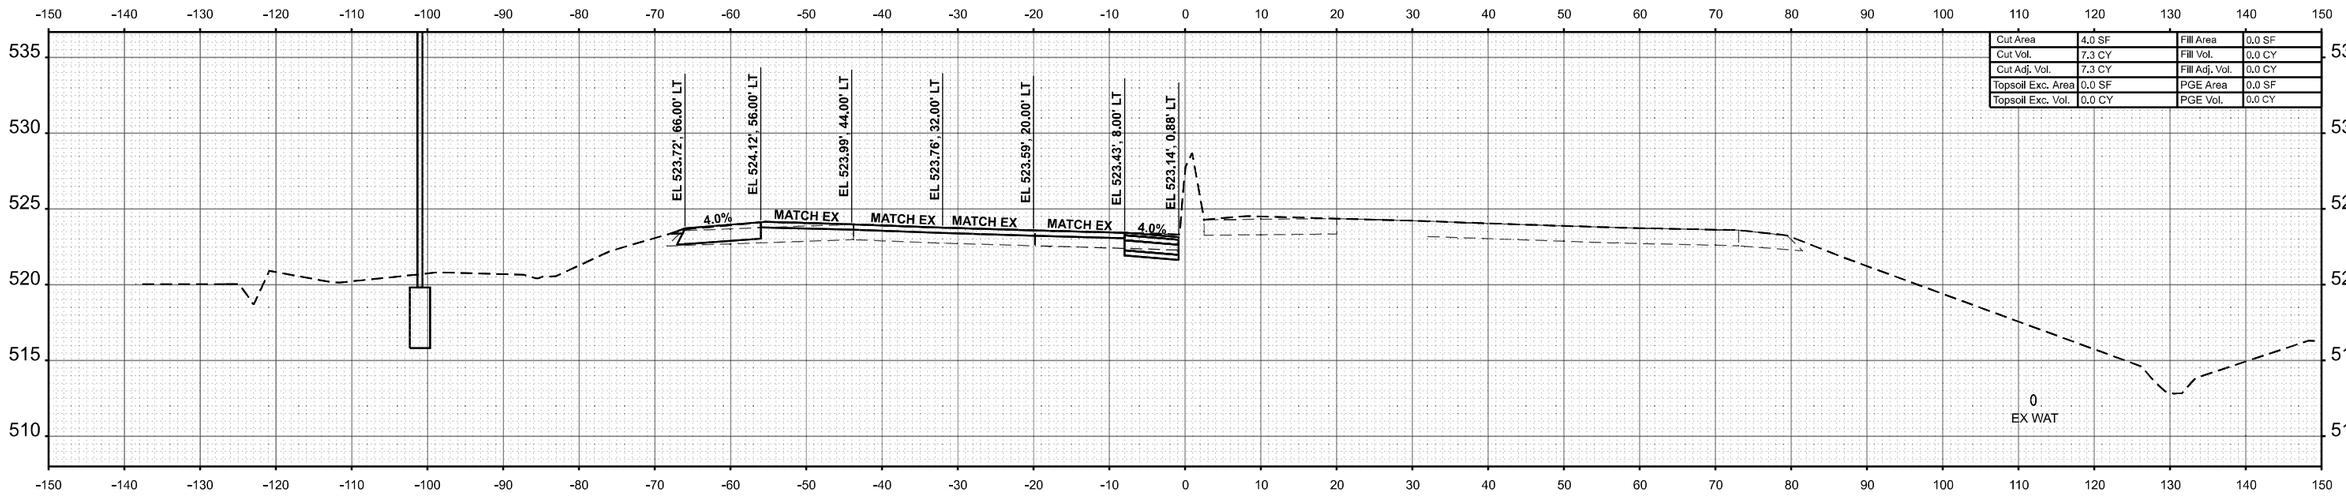

Cut Area	4.0 SF	Fill Area	0.0 SF
Cut Vol.	7.3 CY	Fill Vol.	0.0 CY
Cut Adj. Vol.	7.3 CY	Fill Adj. Vol.	0.0 CY
Topsoil Exc. Area	0.0 SF	PGE Area	0.0 SF
Topsoil Exc. Vol.	0.0 CY	PGE Vol.	0.0 CY

STA 863+50.00

ORIGINAL SURVEY		BY	DATE
	SURVEYED		
	PLOTTED		
NOTE BOOK	TEMPLATE		
	AREAS		
NO.	AREAS CHECKED		

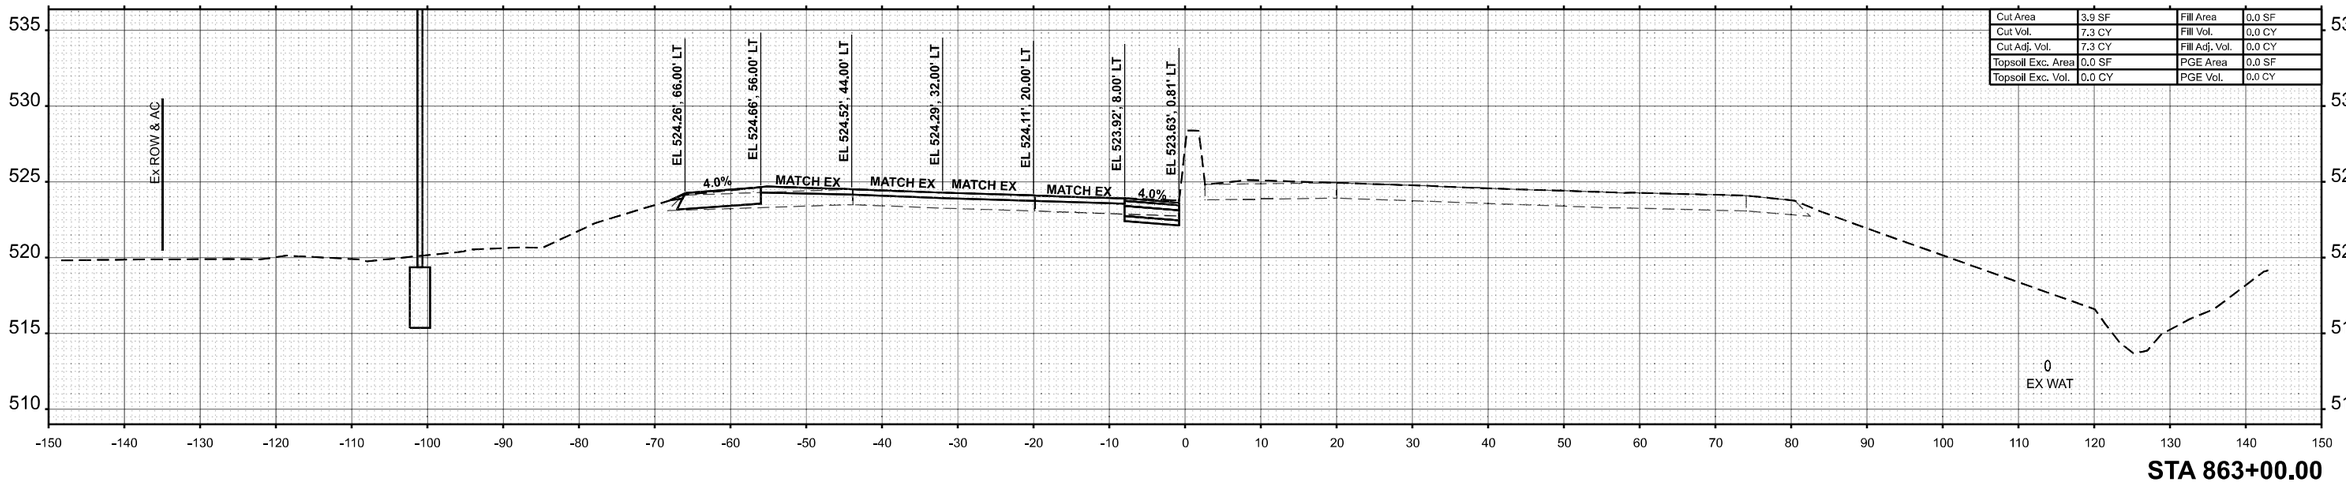

Cut Area	3.9 SF	Fill Area	0.0 SF
Cut Vol.	7.3 CY	Fill Vol.	0.0 CY
Cut Adj. Vol.	7.3 CY	Fill Adj. Vol.	0.0 CY
Topsoil Exc. Area	0.0 SF	PGE Area	0.0 SF
Topsoil Exc. Vol.	0.0 CY	PGE Vol.	0.0 CY

STA 863+00.00

MODEL: IM4EAST1 - 863+00.00
FILE NAME: C:\Users\lswinford\OneDrive - Farnsworth Group\Desktop\IM4CAD_Sheets\21 Cross Sections\D3876K74eshXsc Elite3.dgn

Farnsworth GROUP


USER NAME = lswinford		DESIGNED -	JJO	REVISED -	
		DRAWN -	MRA	REVISED -	
PLOT SCALE = 0.16666633 ' / In.		CHECKED -	ERB	REVISED -	
PLOT DATE = 10/15/2024		DATE -	10/15/2024	REVISED -	

STATE OF ILLINOIS
DEPARTMENT OF TRANSPORTATION


F.A.I. ROUTE 64 (I–64)
CROSS SECTIONS

SCALE: 1:10H / 1:5V | SHEET 145 OF 151 SHEETS | STA. 863+00.00 | TO STA. 863+50.00

F.A.I. RTE.	SECTION	COUNTY	TOTAL SHEETS	SHEET NO.
64	82-7WRS-2	ST CLAIR	691	640
		CONTRACT NO. 76K74		
	ILLINOIS	FED. AID PROJECT		

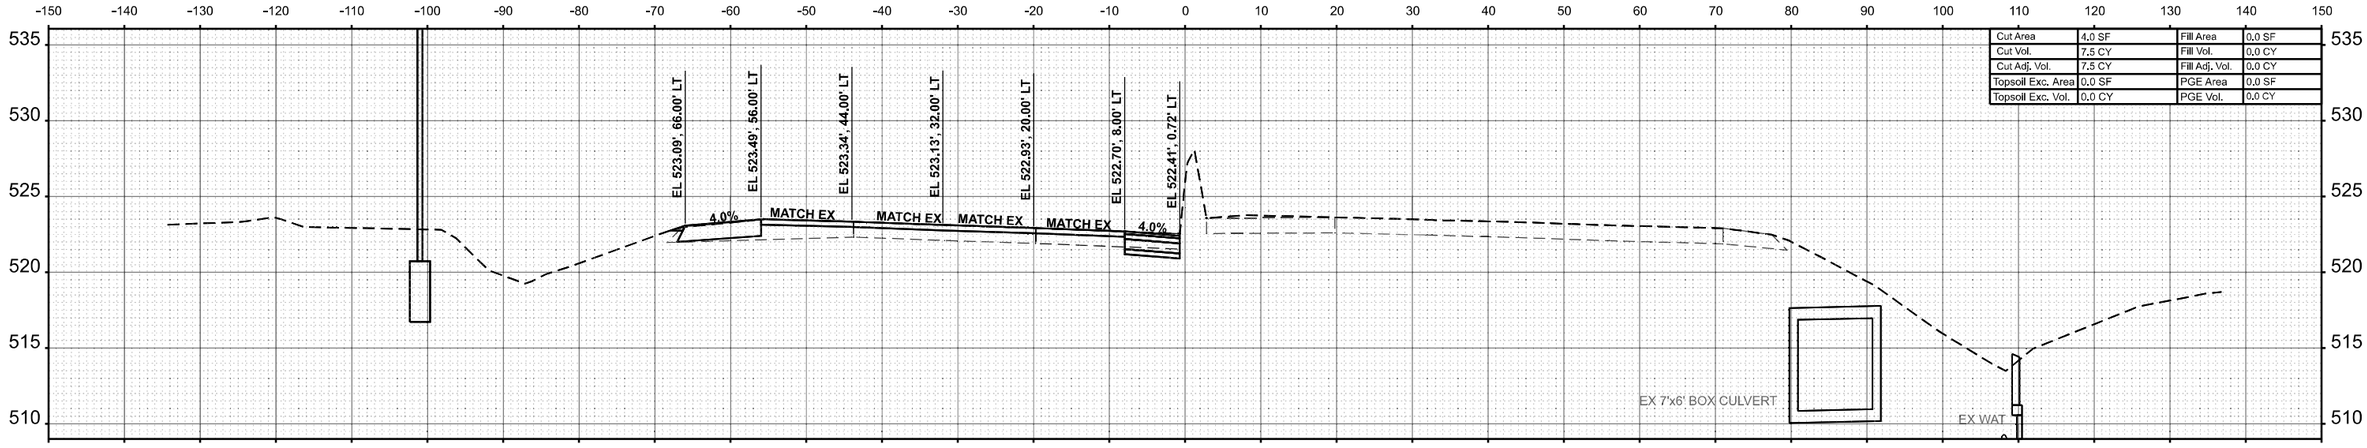

STA 864+50.00

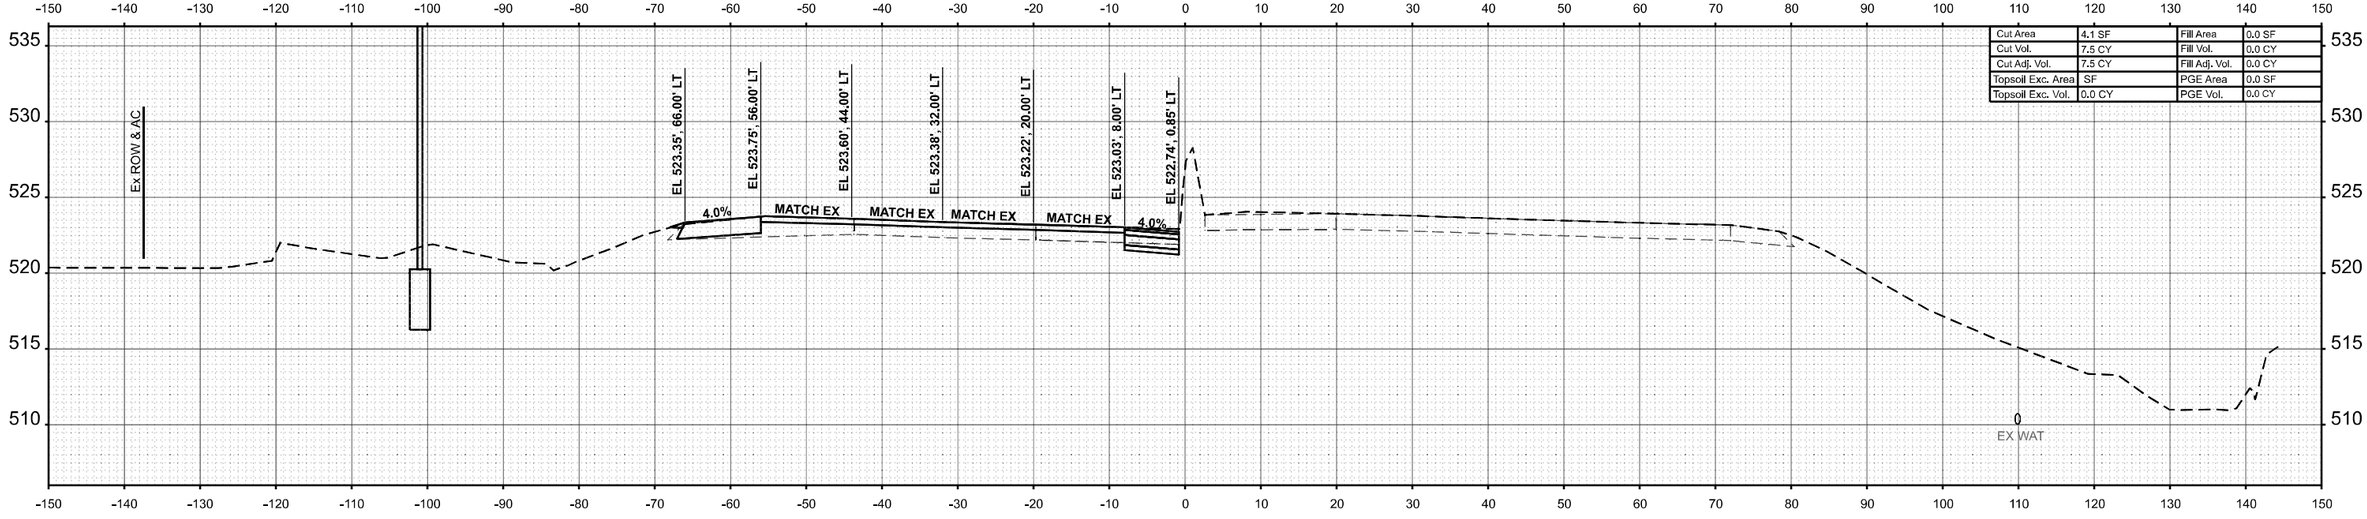

STA 864+00.00

FINAL SURVEY	BY	DATE
SURVEYED		
PLOTTED		
NOTE BOOK	TEMPLATE	
NO.	AREAS	
	AREAS CHECKED	

ORIGINAL SURVEY	BY	DATE
SURVEYED		
PLOTTED		
NOTE BOOK	TEMPLATE	
NO.	AREAS	
	AREAS CHECKED	

MODEL: IM64ST1 - 864+00.00
FILE NAME: c:\Users\lswinford\OneDrive - Farnsworth Group, Inc\Desktop\64\CAD_Sheets\21 Cross Sections\D576X04-eobXsc Eisle4.dgn

Farnsworth GROUP

USER NAME = lswinford	DESIGNED - JJO	REVISED -	
	DRAWN - MRA	REVISED -	
PLOT SCALE = 0.16666633 ' / In.	CHECKED - ERB	REVISED -	
PLOT DATE = 10/15/2024	DATE - 10/15/2024	REVISED -	


STATE OF ILLINOIS
DEPARTMENT OF TRANSPORTATION

F.A.I. ROUTE 64 (I–64)
CROSS SECTIONS


SCALE: 1:10H / 1:5V | SHEET 146 OF 151 SHEETS | STA. 864+00.00 | TO STA. 864+50.00

F.A.I. RTE.	SECTION	COUNTY	TOTAL SHEETS	SHEET NO.
64	82-7WRS-2	ST CLAIR	691	641
		CONTRACT NO. 76K74		
	ILLINOIS	FED. AID PROJECT		

FINAL SURVEY	SURVEYED	BY	DATE
	PLOTTED		
NOTE BOOK	TEMPLATE		
NO.	AREAS		
	AREAS CHECKED		

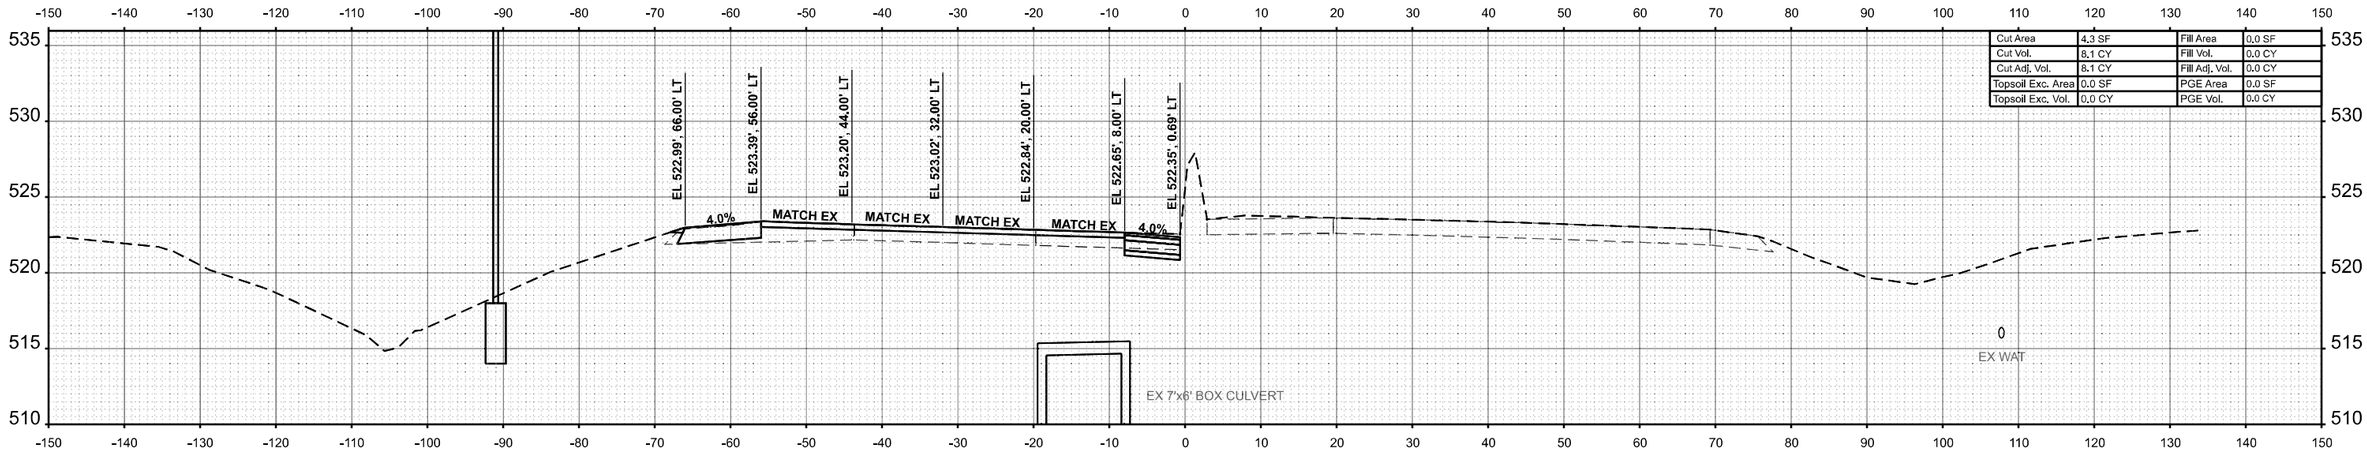

STA 865+50.00

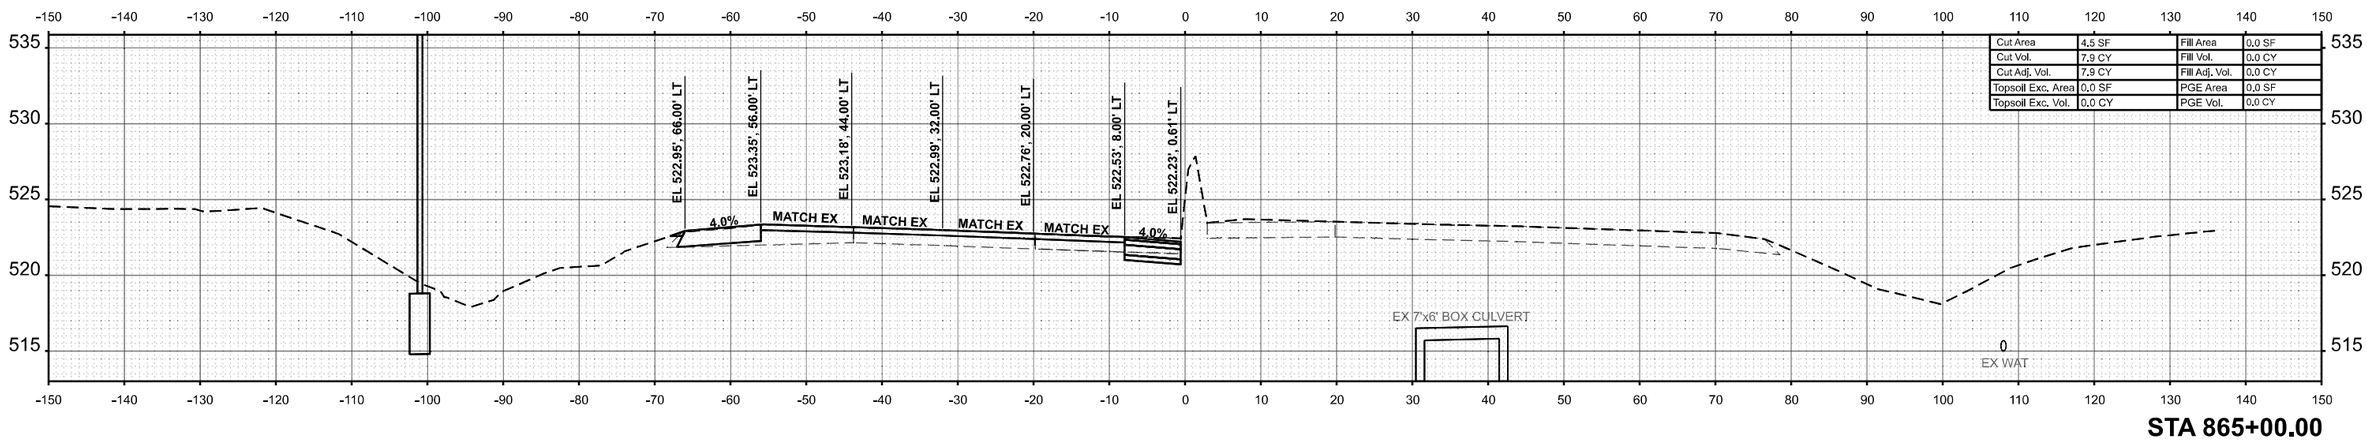

STA 865+00.00

ORIGINAL SURVEY	SURVEYED	BY	DATE
	PLOTTED		
NOTE BOOK	TEMPLATE		
NO.	AREAS		
	AREAS CHECKED		

MODEL: I64EAST1 - 865+00.00
FILE NAME: C:\Users\lswinford\OneDrive - Farnsworth Group_Ind\Desktop\64\CAD_Sheets\21 Cross Sections\D876K7-lswinford-Xs Elab4.dgn

Farnsworth GROUP

USER NAME = lswinford	DESIGNED - JJO	REVISED -	
	DRAWN - MRA	REVISED -	
PLOT SCALE = 0.16666633 ' / In.	CHECKED - ERB	REVISED -	
PLOT DATE = 10/15/2024	DATE - 10/15/2024	REVISED -	

STATE OF ILLINOIS
DEPARTMENT OF TRANSPORTATION


F.A.I. ROUTE 64 (I–64)
CROSS SECTIONS

SCALE: 1:10H / 1:5V | SHEET 147 OF 151 SHEETS | STA. 865+00.00 | TO STA. 865+50.00

F.A.I. RTE.	SECTION	COUNTY	TOTAL SHEETS	SHEET NO.
64	82-7WRS-2	ST CLAIR	691	642
		CONTRACT NO. 76K74		
	ILLINOIS	FED. AID PROJECT		


DATE	BY	
		SURVEYED
		PLOTTED
		TEMPLATE
		AREAS
		AREAS CHECKED

FINAL SURVEY — NOTE BOOK — NO.

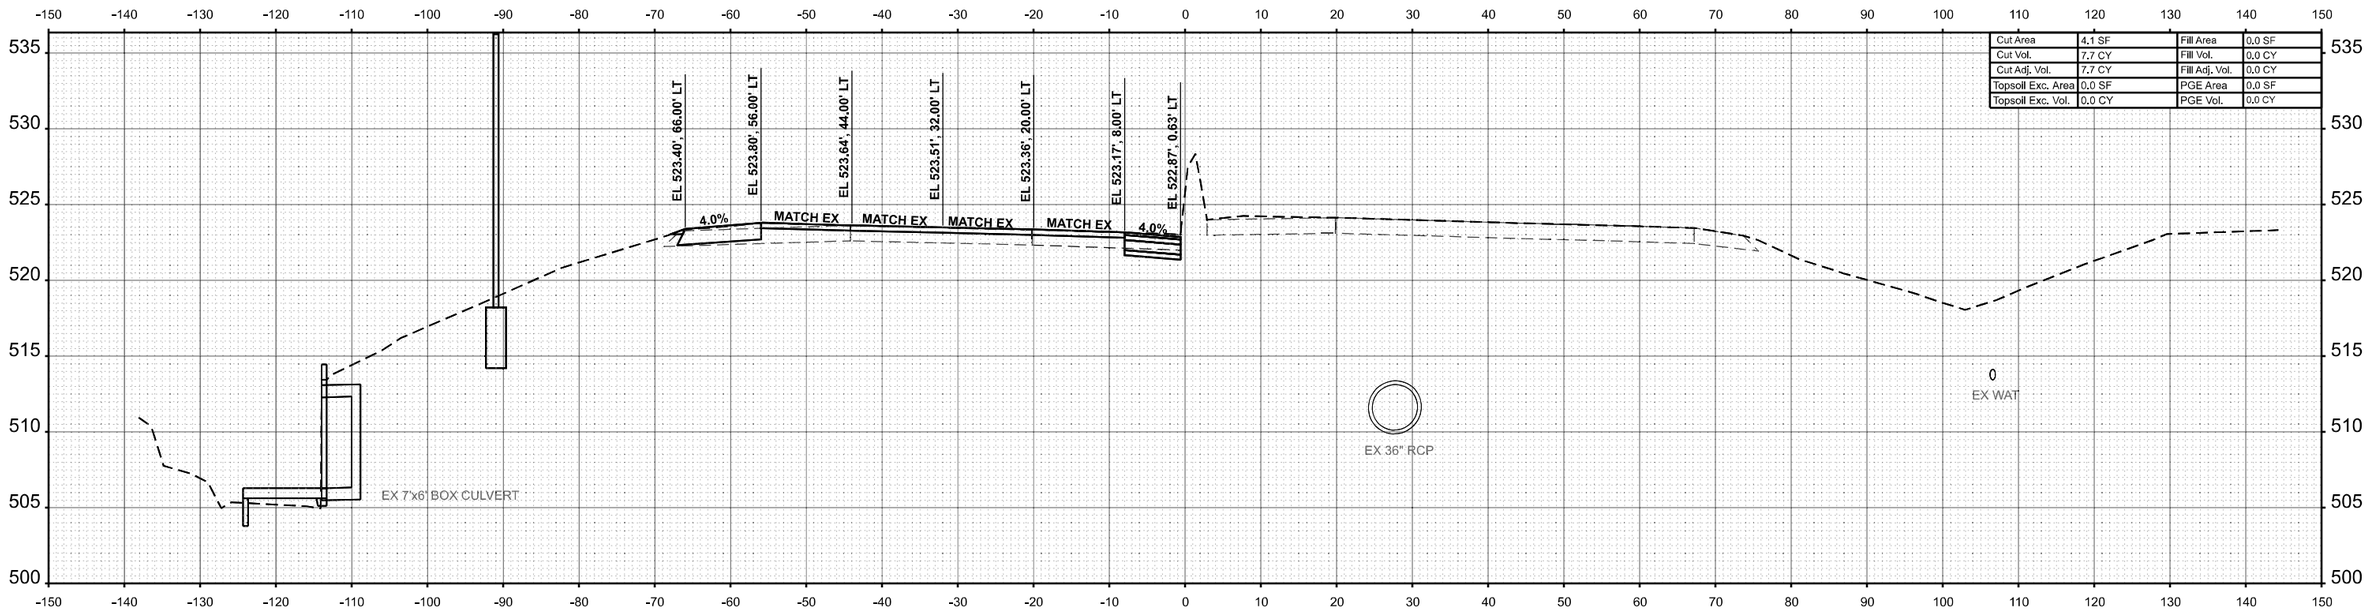

Cut Area	4,1 SF	Fill Area	0,0 SF
Cut Vol.	7,7 CY	Fill Vol.	0,0 CY
Cut Adj. Vol.	7,7 CY	Fill Adj. Vol.	0,0 CY
Topsoil Exc. Area	0,0 SF	PGE Area	0,0 SF
Topsoil Exc. Vol.	0,0 CY	PGE Vol.	0,0 CY

STA 866+50.00

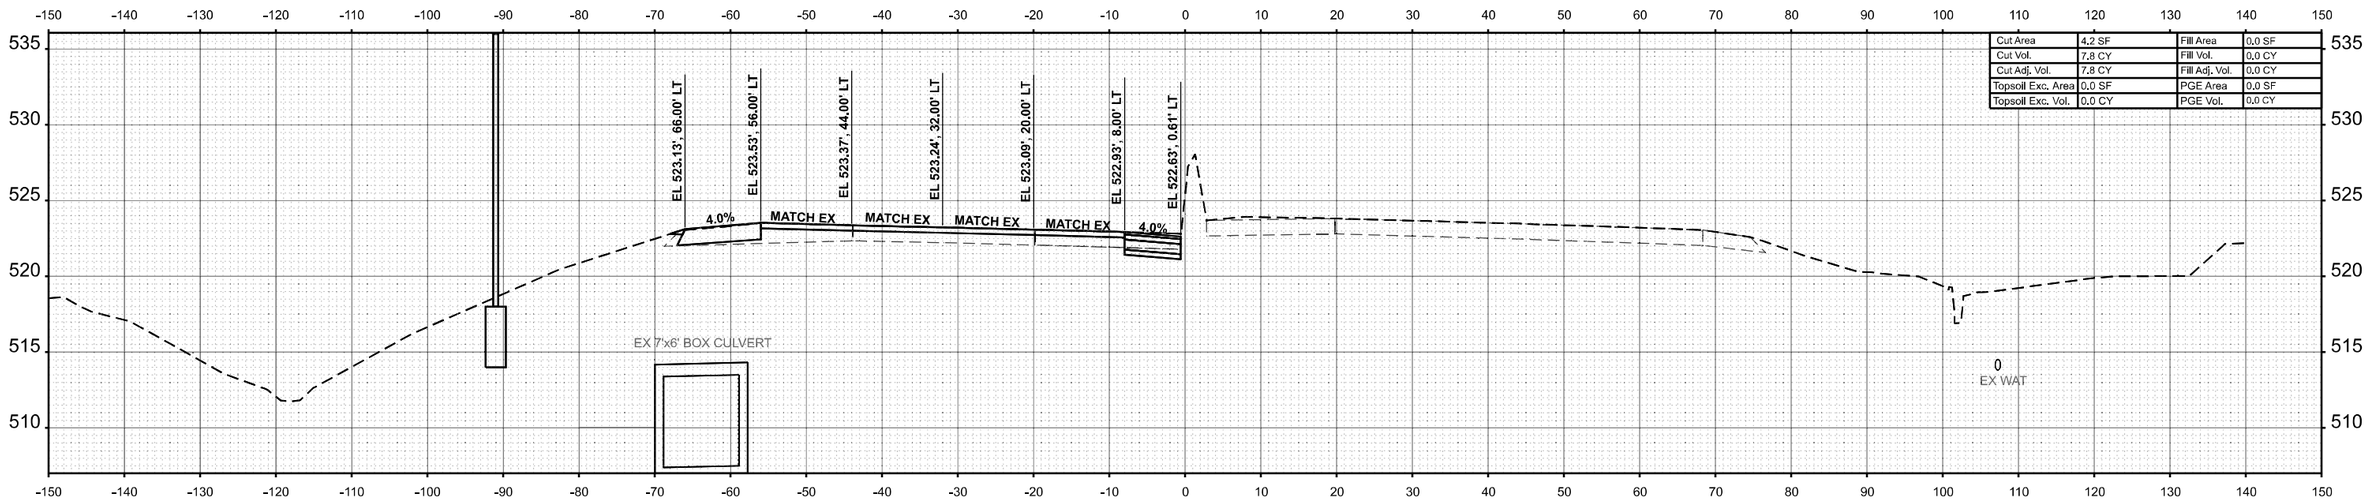

Cut Area	4,2 SF	Fill Area	0,0 SF
Cut Vol.	7,8 CY	Fill Vol.	0,0 CY
Cut Adj. Vol.	7,8 CY	Fill Adj. Vol.	0,0 CY
Topsoil Exc. Area	0,0 SF	PGE Area	0,0 SF
Topsoil Exc. Vol.	0,0 CY	PGE Vol.	0,0 CY

STA 866+00.00

ORIGINAL SURVEY	SURVEYED		
	PLOTTED		
NOTE BOOK	TEMPLATE		
NO.	AREAS		
	AREAS CHECKED		

MODEL: IMEAST1 - 866+00.00
FILE NAME: C:\Users\lswinford\OneDrive - Farnsworth Group, Inc\Desktop\864\CAD_Sheets\21 Cross Sections\D8766714sht3xSc Estd=Ldgn

Farnsworth GROUP


USER NAME = lswinford	DESIGNED - JJO	REVISED -			
	DRAWN - MRA	REVISED -			
PLOT SCALE = 0.16666633 ' / In.	CHECKED - ERB	REVISED -			
PLOT DATE = 10/15/2024	DATE - 10/15/2024	REVISED -			

STATE OF ILLINOIS
DEPARTMENT OF TRANSPORTATION


F.A.I. ROUTE 64 (I–64)
CROSS SECTIONS

SCALE: 1:10H / 1:5V | SHEET 148 OF 151 SHEETS | STA. 866+00.00 | TO STA. 866+50.00

F.A.I. RTE.	SECTION	COUNTY	TOTAL SHEETS	SHEET NO.
64	82-7WRS-2	ST CLAIR	691	643
		CONTRACT NO. 76K74		
	ILLINOIS	FED. AID PROJECT		

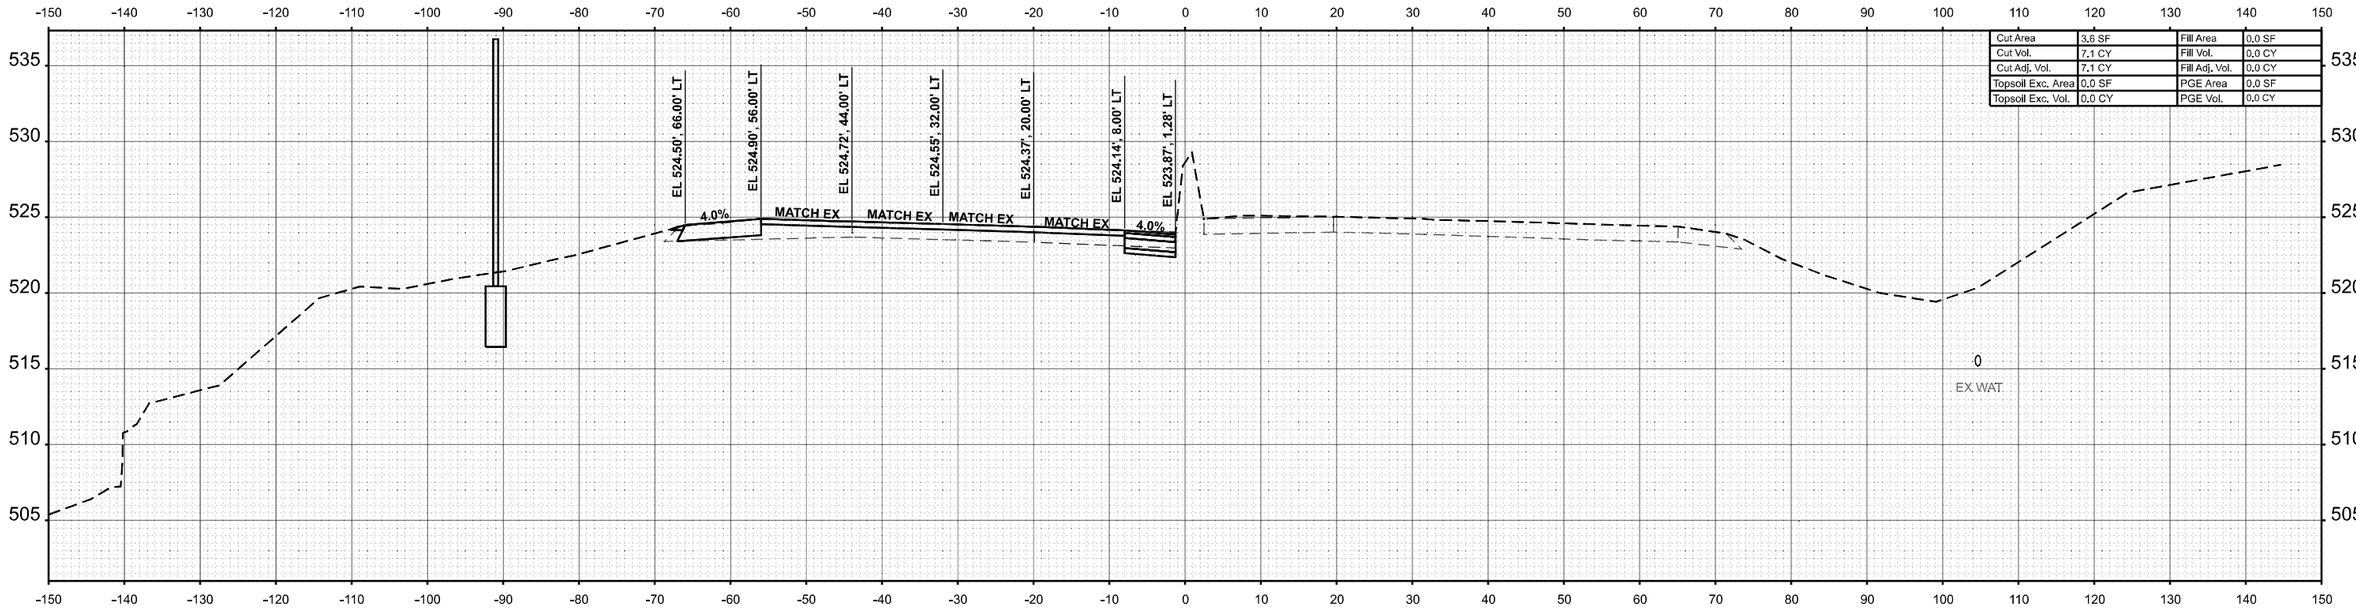

STA 867+50.00

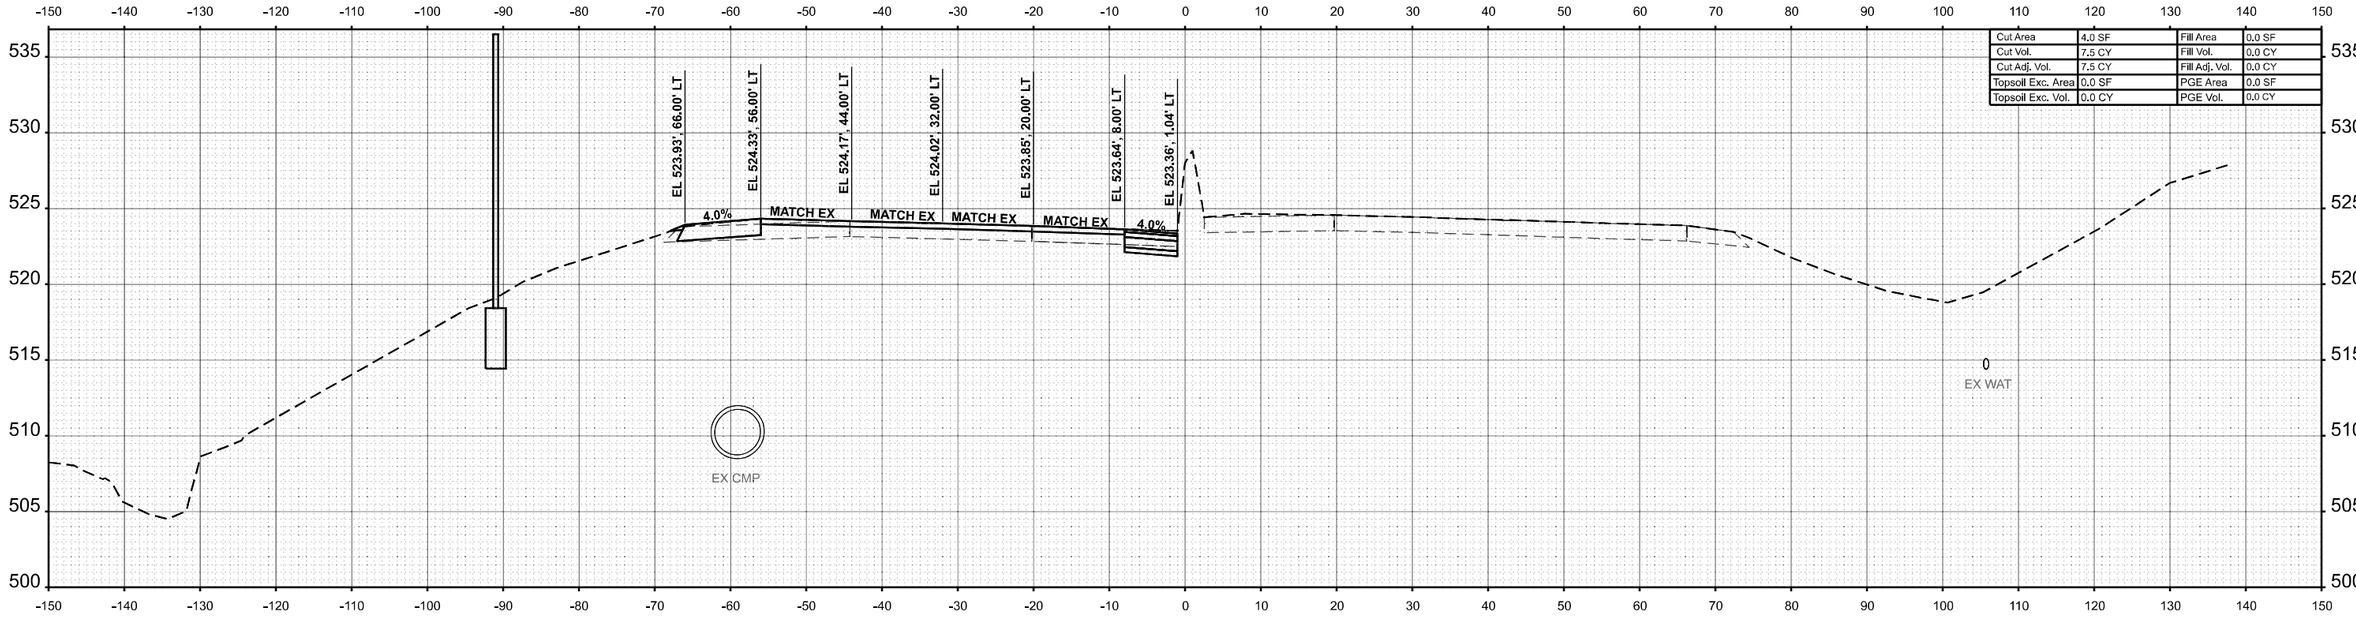

STA 867+00.00

FINAL SURVEY — NOTE BOOK — NO. — SURVEYED — PLOTTED — TEMPLATE — AREAS — AREAS CHECKED — BY — DATE

ORIGINAL SURVEY — NOTE BOOK — NO. — SURVEYED — PLOTTED — TEMPLATE — AREAS — AREAS CHECKED — BY — DATE

MODEL: IM/EAST - 867+00.00
FILE NAME: C:\Users\lswinford\OneDrive - Farnsworth Group, Inc\Desktop\64\CAD_Sheets\21 Cross Sections\D57\57-eb-hi-xs Estm4.dgn

Farnsworth GROUP


USER NAME = lswinford	DESIGNED - JJO	REVISED -	
	DRAWN - MRA	REVISED -	
PLOT SCALE = 0.16666633 ' / in.	CHECKED - ERB	REVISED -	
PLOT DATE = 10/15/2024	DATE - 10/15/2024	REVISED -	

STATE OF ILLINOIS
DEPARTMENT OF TRANSPORTATION

F.A.I. ROUTE 64 (I–64)
CROSS SECTIONS


SCALE: 1:10H / 1:5V | SHEET 149 OF 151 SHEETS | STA. 867+00.00 | TO STA. 867+50.00

F.A.I. RTE.	SECTION	COUNTY	TOTAL SHEETS	SHEET NO.
64	82-7WRS-2	ST CLAIR	691	644
		CONTRACT NO. 76K74		
		ILLINOIS	FED. AID PROJECT	

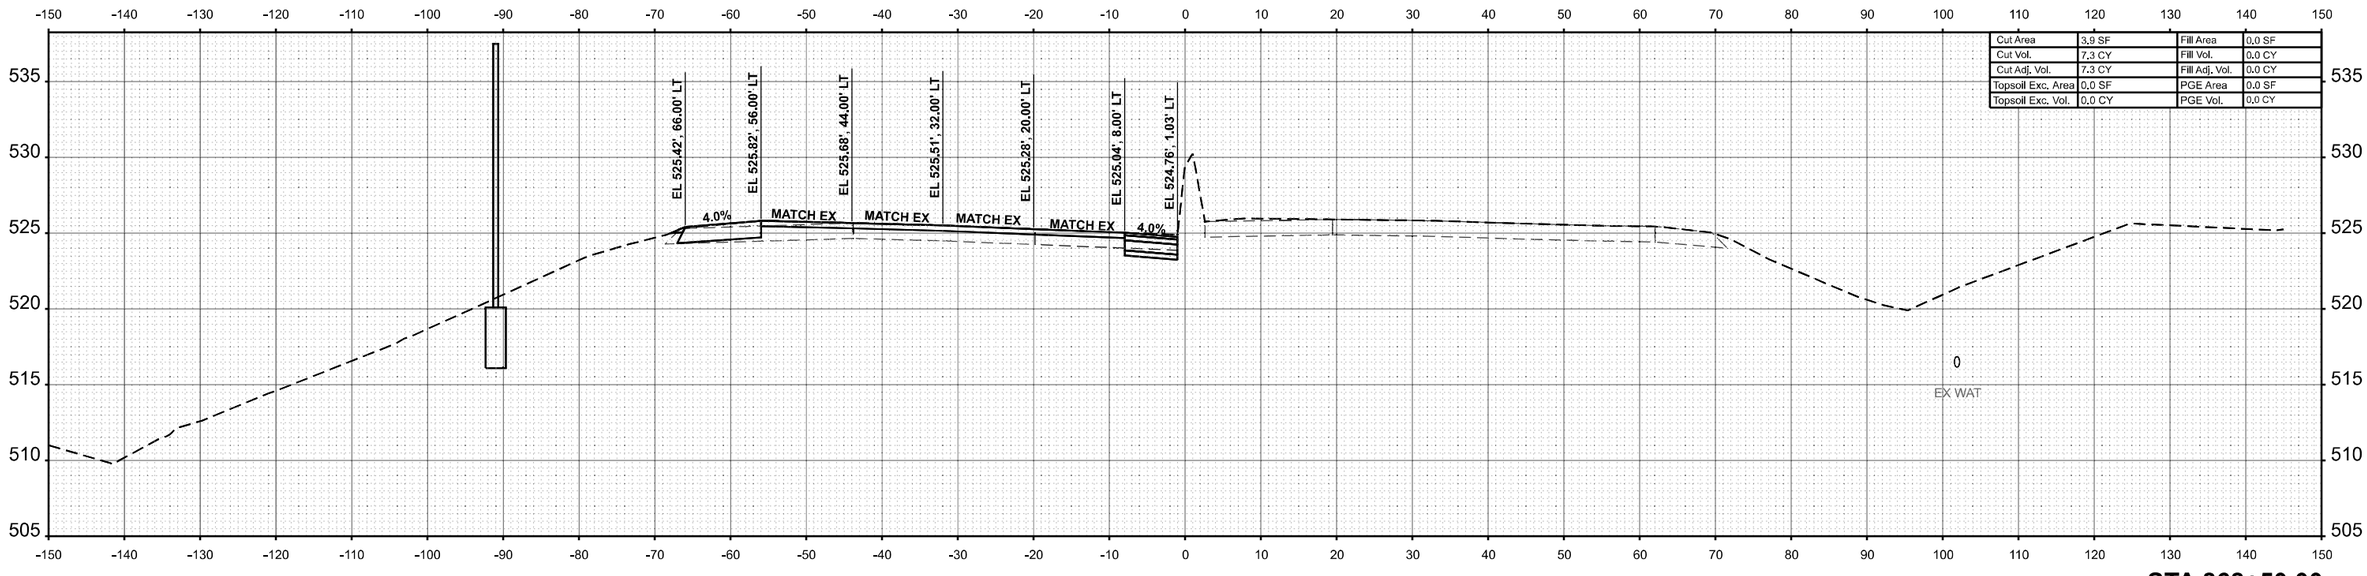

Cut Area	3.9 SF	Fill Area	0.0 SF
Cut Vol.	7.3 CY	Fill Vol.	0.0 CY
Cut Adj. Vol.	7.3 CY	Fill Adj. Vol.	0.0 CY
Topsoil Exc. Area	0.0 SF	PGE Area	0.0 SF
Topsoil Exc. Vol.	0.0 CY	PGE Vol.	0.0 CY

STA 868+50.00

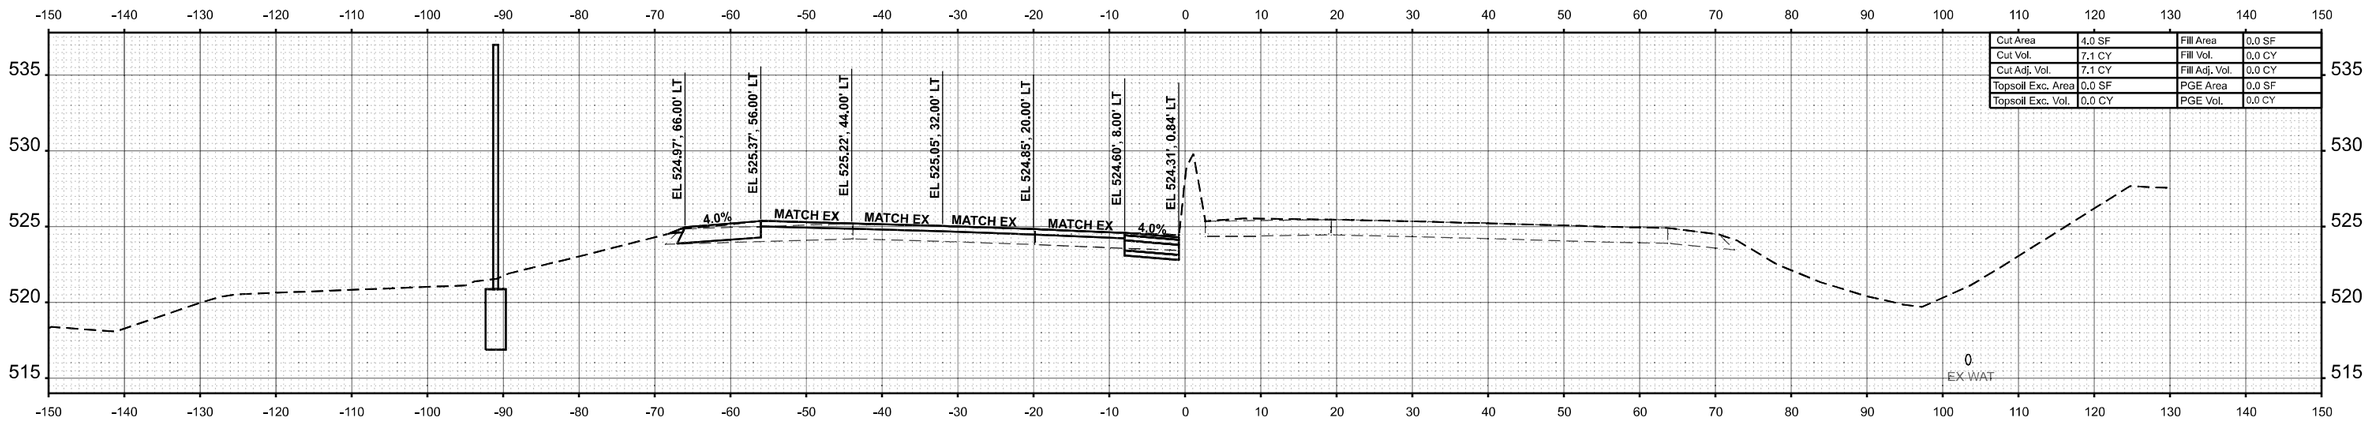

Cut Area	4.0 SF	Fill Area	0.0 SF
Cut Vol.	7.1 CY	Fill Vol.	0.0 CY
Cut Adj. Vol.	7.1 CY	Fill Adj. Vol.	0.0 CY
Topsoil Exc. Area	0.0 SF	PGE Area	0.0 SF
Topsoil Exc. Vol.	0.0 CY	PGE Vol.	0.0 CY

STA 868+00.00

FINAL SURVEY	BY	DATE
SURVEYED		
PLOTTED		
NOTE BOOK	TEMPLATE	
NO.	AREAS	
	AREAS CHECKED	

ORIGINAL SURVEY	
SURVEYED	
PLOTTED	
NOTE BOOK	TEMPLATE
NO.	AREAS
	AREAS CHECKED

MODEL: I-64EAST1 - 868+00.00
FILE NAME: c:\Users\tswinford.ONCDrive - Farnsworth Group, Inc\Desktop\64\CAD_Sheets\21 Cross Sections\D57I64-eabXsc Edited.dgn

Farnsworth GROUP


USER NAME = tswinford	DESIGNED - JJO	REVISED -		
	DRAWN - MRA	REVISED -		
PLOT SCALE = 0.16666633 ' / In.	CHECKED - ERB	REVISED -		
PLOT DATE = 10/15/2024	DATE - 10/15/2024	REVISED -		

STATE OF ILLINOIS
DEPARTMENT OF TRANSPORTATION

F.A.I. ROUTE 64 (I–64)
CROSS SECTIONS

SCALE: 1:10H / 1:5V | SHEET 150 OF 151 SHEETS | STA. 868+00.00 | TO STA. 868+50.00

F.A.I. RTE.	SECTION	COUNTY	TOTAL SHEETS	SHEET NO.
64	82-7WRS-2	ST CLAIR	691	645
		CONTRACT NO. 76K74		
	ILLINOIS	FED. AID PROJECT		

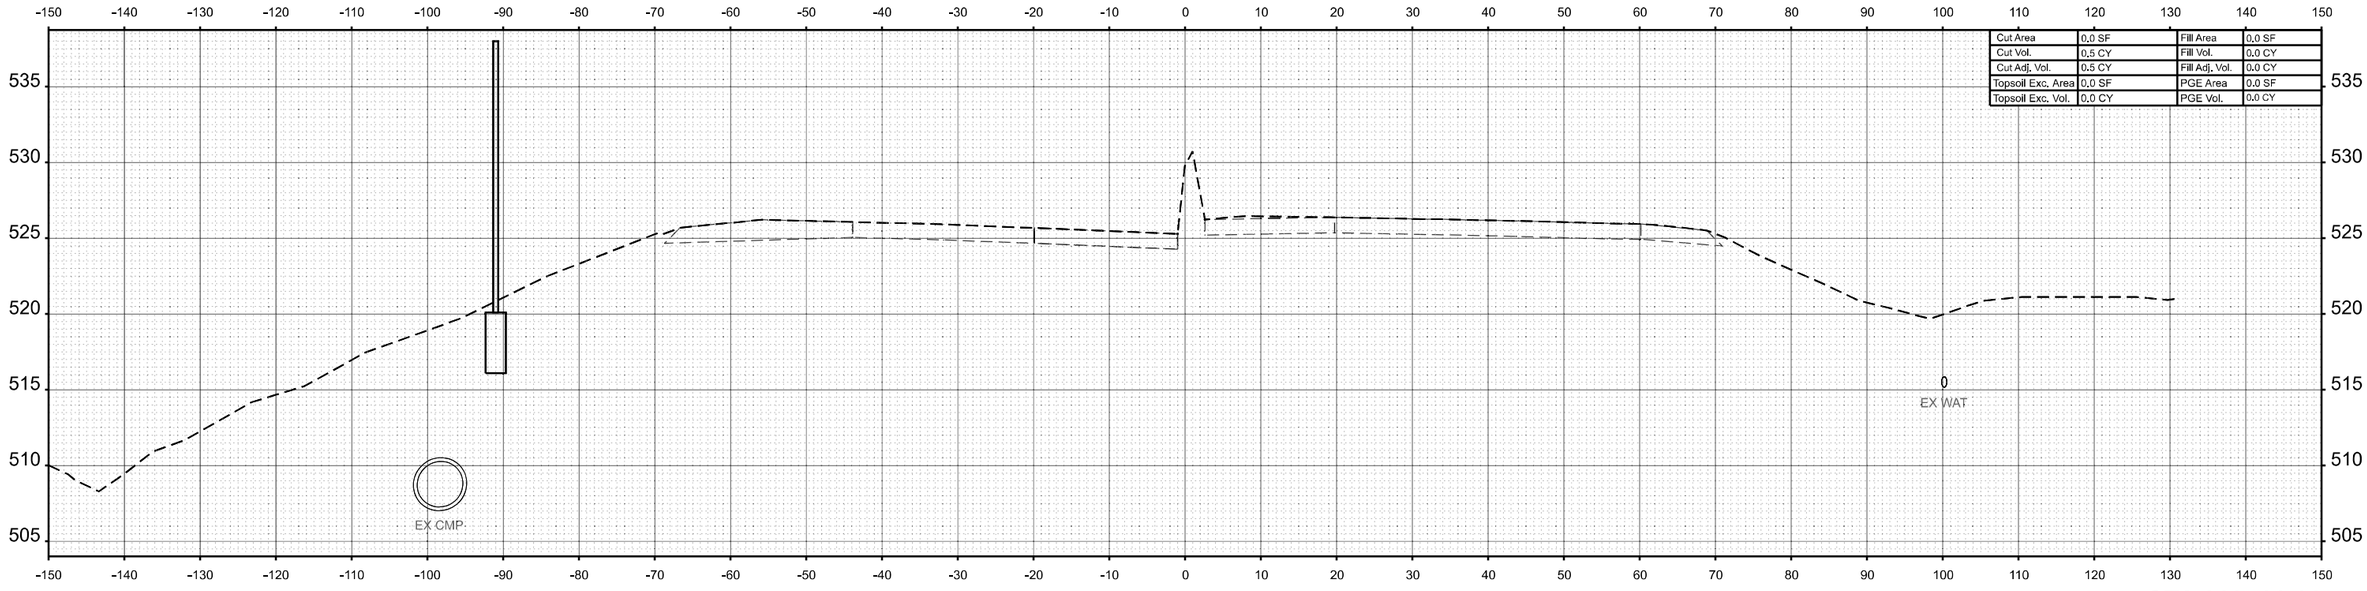

STA 869+00.00



STA 868+92.63

DATE	BY	ORIGINAL SURVEY	FINAL SURVEY
		SURVEYED	
		PLOTTED	
		TEMPLATE	
		NOTE BOOK	
		AREAS	
		NO.	AREAS CHECKED

MODEL: I64EAST1 • 868+92.63
FILE NAME: C:\Users\lswinford\OneDrive - Farnsworth Group, Inc\Desktop\64\CADD_Shared\21 Cross Sections\D876KX\e1kXce Exp4.dgn

Farnsworth GROUP


USER NAME = lswinford	DESIGNED - JJO	REVISED -	
	DRAWN - MRA	REVISED -	
PLOT SCALE = 0.16666633 ' / In.	CHECKED - ERB	REVISED -	
PLOT DATE = 10/15/2024	DATE - 10/15/2024	REVISED -	

STATE OF ILLINOIS
DEPARTMENT OF TRANSPORTATION

F.A.I. ROUTE 64 (I–64)
CROSS SECTIONS


SCALE: 1:10H / 1:5V | SHEET 151 OF 151 SHEETS | STA. 868+92.63 | TO STA. 869+00.00

F.A.I. RTE.	SECTION	COUNTY	TOTAL SHEETS	SHEET NO.
64	82-7WRS-2	ST CLAIR	691	646
		CONTRACT NO. 76K74		
	ILLINOIS	FED. AID PROJECT		

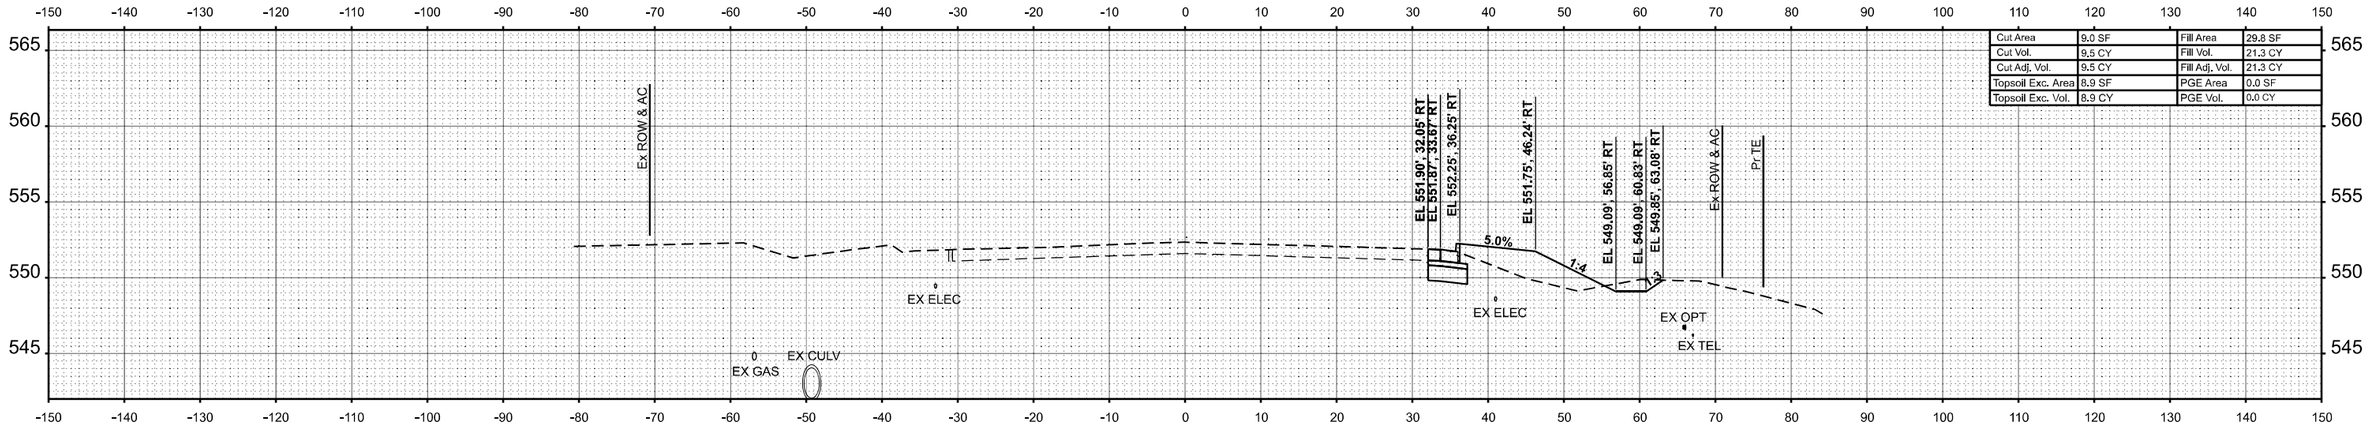


Cut Area	9.0 SF	Fill Area	29.8 SF
Cut Vol.	9.5 CY	Fill Vol.	21.3 CY
Cut Adj. Vol.	9.5 CY	Fill Adj. Vol.	21.3 CY
Topsoil Exc. Area	8.9 SF	PGE Area	0.0 SF
Topsoil Exc. Vol.	8.9 CY	PGE Vol.	0.0 CY

STA 29+50.00

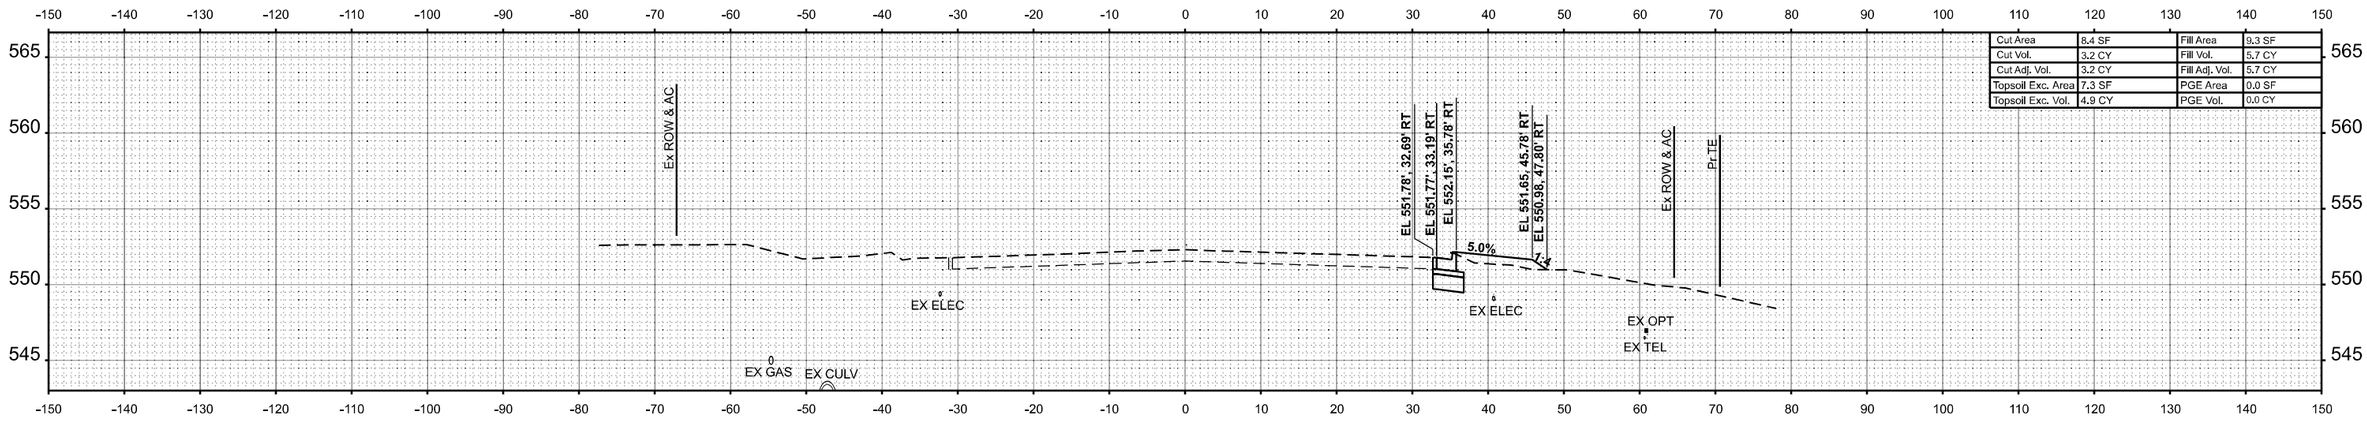

Cut Area	8.4 SF	Fill Area	9.3 SF
Cut Vol.	3.2 CY	Fill Vol.	5.7 CY
Cut Adj. Vol.	3.2 CY	Fill Adj. Vol.	5.7 CY
Topsoil Exc. Area	7.3 SF	PGE Area	0.0 SF
Topsoil Exc. Vol.	4.9 CY	PGE Vol.	0.0 CY

STA 29+20.50

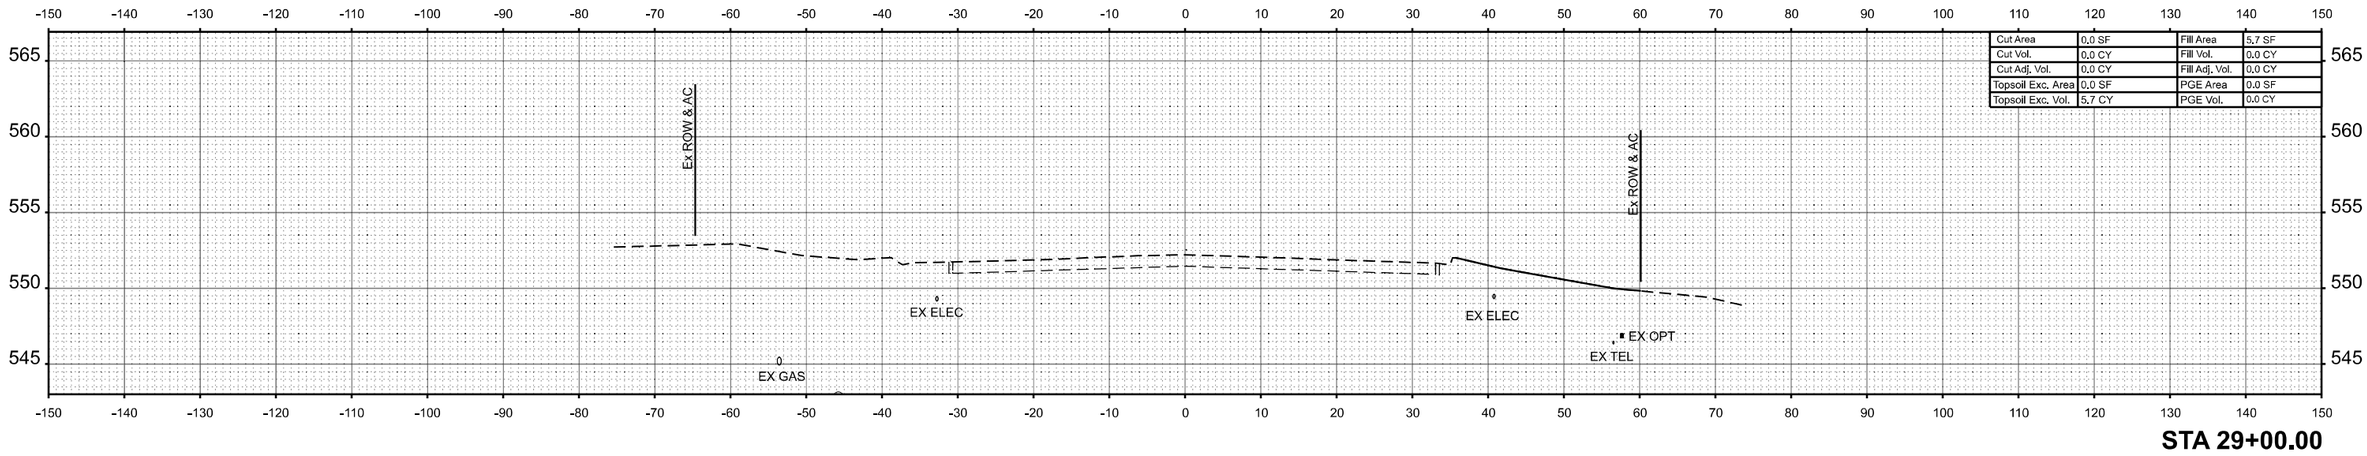

Cut Area	0.0 SF	Fill Area	5.7 SF
Cut Vol.	0.0 CY	Fill Vol.	0.0 CY
Cut Adj. Vol.	0.0 CY	Fill Adj. Vol.	0.0 CY
Topsoil Exc. Area	0.0 SF	PGE Area	0.0 SF
Topsoil Exc. Vol.	5.7 CY	PGE Vol.	0.0 CY

STA 29+00.00

FINAL SURVEY		BY	DATE
NOTE BOOK	SURVEYED		
NO.	PLOTTED		
	TEMPLATE		
	AREAS		
	AREAS CHECKED		

ORIGINAL SURVEY			
NOTE BOOK	SURVEYED		
NO.	PLOTTED		
	TEMPLATE		
	AREAS		
	AREAS CHECKED		

MODEL: GREENMOUNTRD - 29+00.00
FILE NAME: C:\Users\jmartin\OneDrive - Farnsworth Group, Inc\Desktop\Working Project Files\84\DGN\D878K7\edit\Xs_GMR.dgn


Farnsworth GROUP

USER NAME = jmartin	DESIGNED - JJO	REVISED -	**STATE OF ILLINOIS**	**GREEN MOUNT ROAD**
	DRAWN - JRM	REVISED -	**DEPARTMENT OF TRANSPORTATION**	**CROSS SECTIONS**
PLOT SCALE = 0.16666633 ' / In.	CHECKED - ERB	REVISED -		
PLOT DATE = 10/15/2024	DATE - 10/15/2024	REVISED -		

SCALE: 1:10H / 1:5V | SHEET 1 OF 18 SHEETS | STA. 29+00.00 | TO STA. 29+50.00


F.A.I. RTE.	SECTION	COUNTY	TOTAL SHEETS	SHEET NO.
64	82-7WRS-2	ST CLAIR	691	647
		CONTRACT NO. 76K74		
	ILLINOIS	FED. AID PROJECT		

FINAL SURVEY	BY	DATE
SURVEYED		
PLOTTED		
NOTE BOOK	TEMPLATE	
NO.	AREAS	
	AREAS CHECKED	

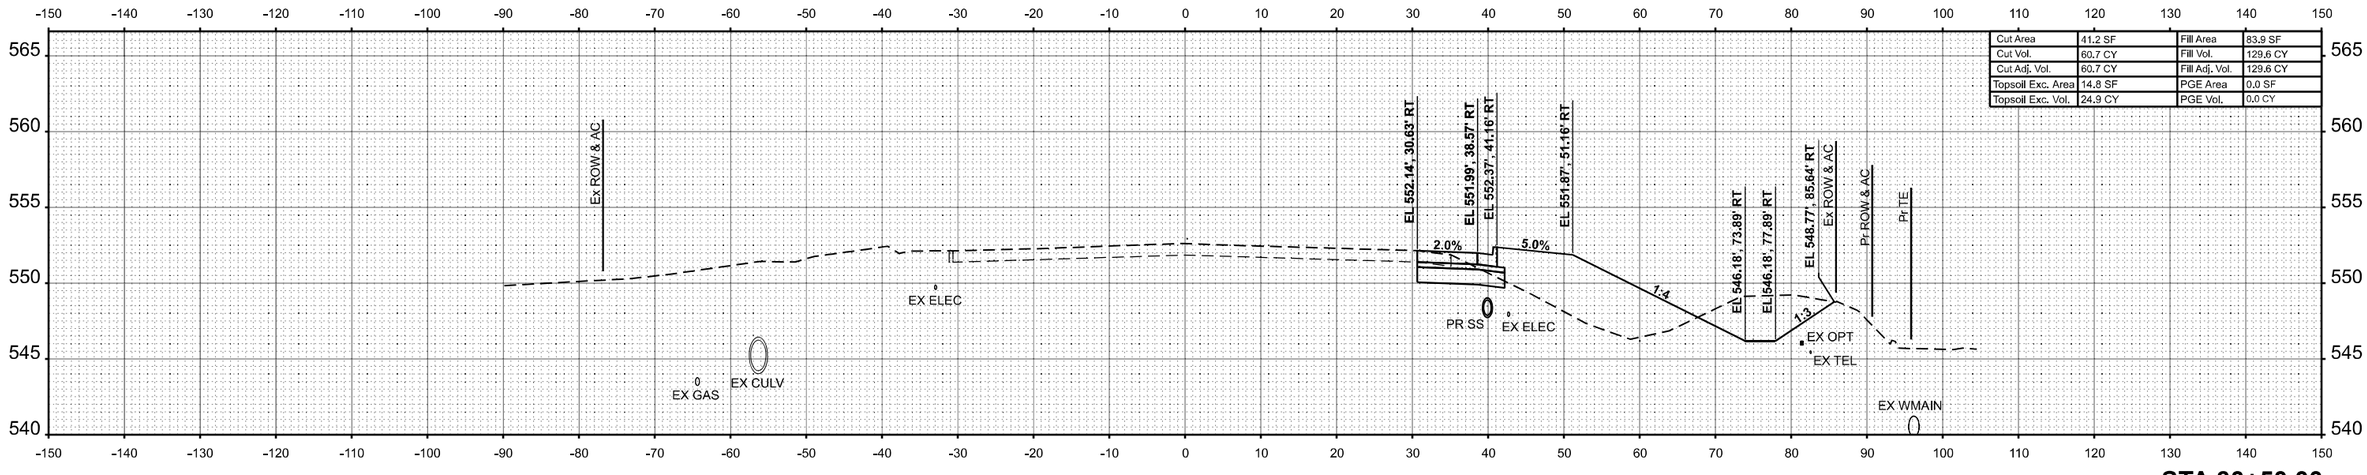

Cut Area	41.2 SF	Fill Area	83.9 SF
Cut Vol.	60.7 CY	Fill Vol.	129.6 CY
Cut Adj. Vol.	60.7 CY	Fill Adj. Vol.	129.6 CY
Topsoil Exc. Area	14.8 SF	PGE Area	0.0 SF
Topsoil Exc. Vol.	24.9 CY	PGE Vol.	0.0 CY

STA 30+50.00

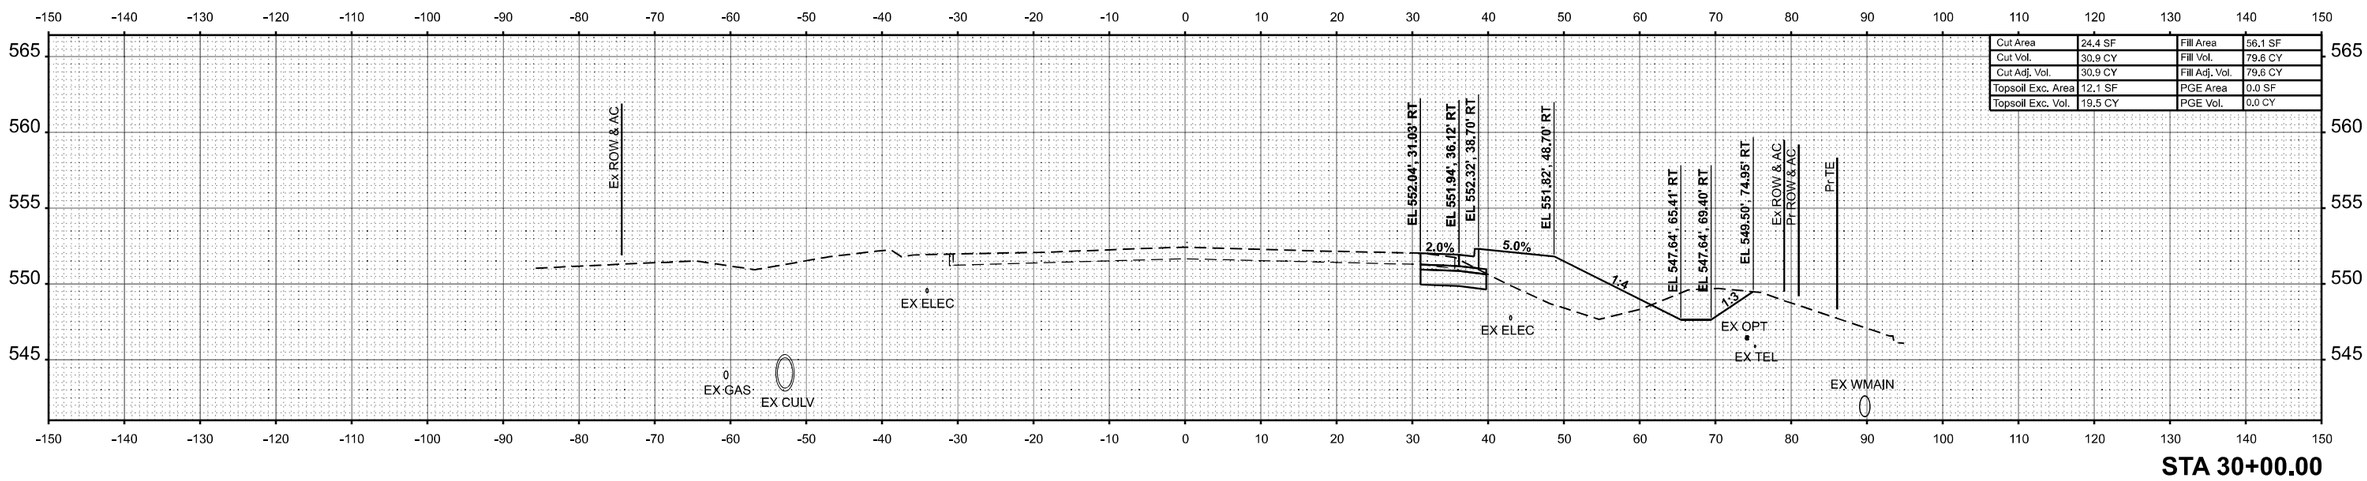

Cut Area	24.4 SF	Fill Area	56.1 SF
Cut Vol.	30.9 CY	Fill Vol.	79.8 CY
Cut Adj. Vol.	30.9 CY	Fill Adj. Vol.	79.8 CY
Topsoil Exc. Area	12.1 SF	PGE Area	0.0 SF
Topsoil Exc. Vol.	19.5 CY	PGE Vol.	0.0 CY

STA 30+00.00

ORIGINAL SURVEY	BY	DATE
SURVEYED		
PLOTTED		
NOTE BOOK	TEMPLATE	
NO.	AREAS	
	AREAS CHECKED	


MODEL: GREENMOUNTRD - 30+00.00
FILE NAME: C:\Users\jmartin\Desktop\Working Project Files\64DGN\D87674-sht-hdx-GMR.dgn

Farnsworth GROUP


USER NAME = jmartin	DESIGNED - JJO	REVISED -	**STATE OF ILLINOIS**	**GREEN MOUNT ROAD**	
	DRAWN - JRM	REVISED -	**DEPARTMENT OF TRANSPORTATION**	**CROSS SECTIONS**	
PLOT SCALE = 0.16666633 ' / In.	CHECKED - ERB	REVISED -		SCALE: 1:10H / 1:5V	SHEET 2 OF 18 SHEETS STA. 30+00.00 TO STA. 30+50.00
PLOT DATE = 10/15/2024	DATE - 10/15/2024	REVISED -			

F.A.I. RTE.	SECTION	COUNTY	TOTAL SHEETS	SHEET NO.
64	82-7WRS-2	ST CLAIR	691	648
		CONTRACT NO. 76K74		
		ILLINOIS	FED. AID PROJECT	

FINAL SURVEY	BY	DATE
SURVEYED		
PLOTTED		
TEMPLATE		
NOTE BOOK	AREAS	
NO.	AREAS CHECKED	

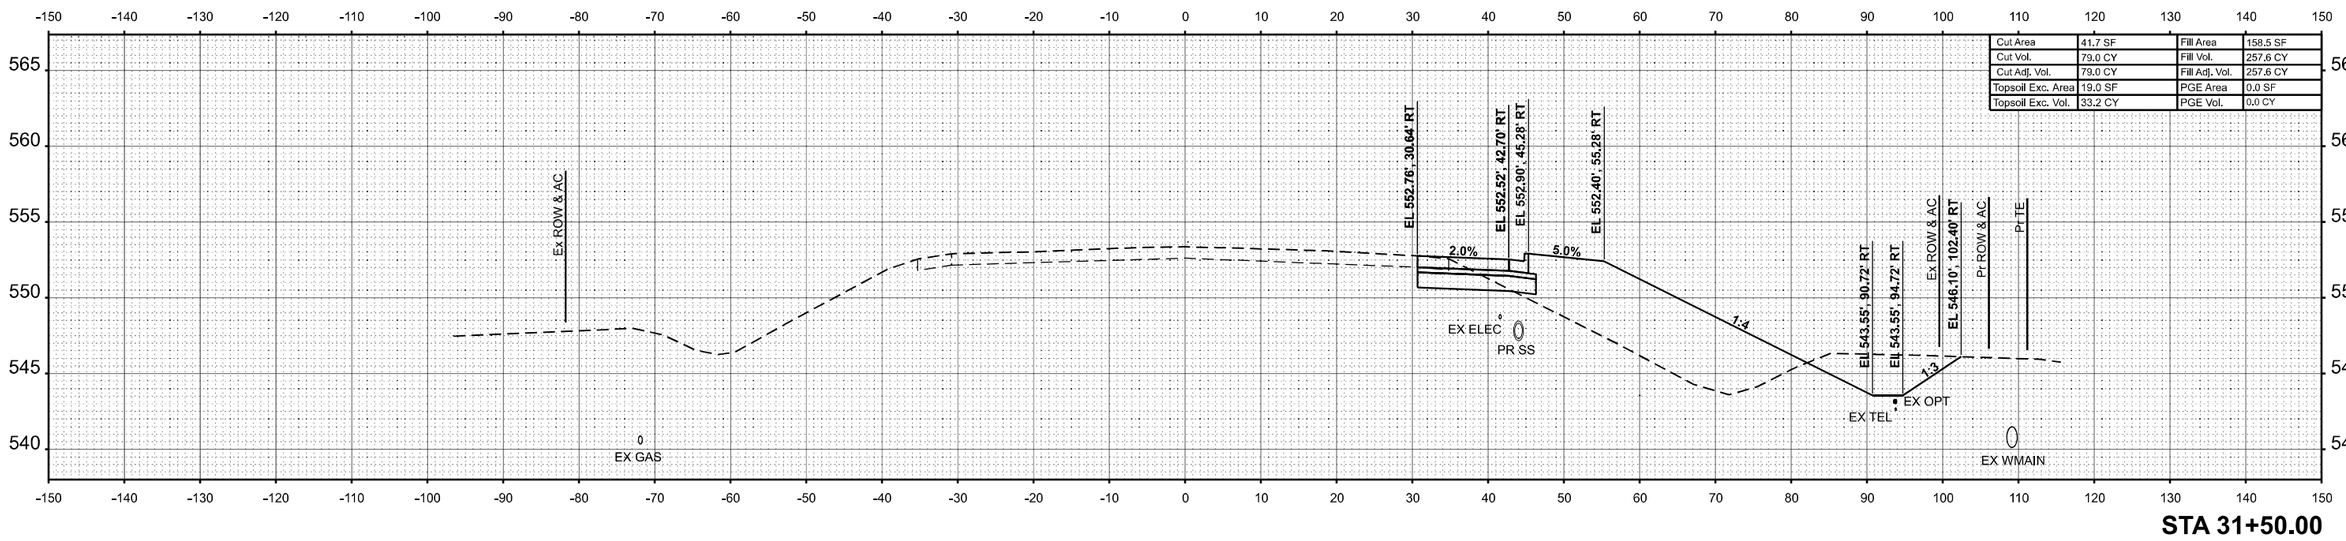

STA 31+50.00

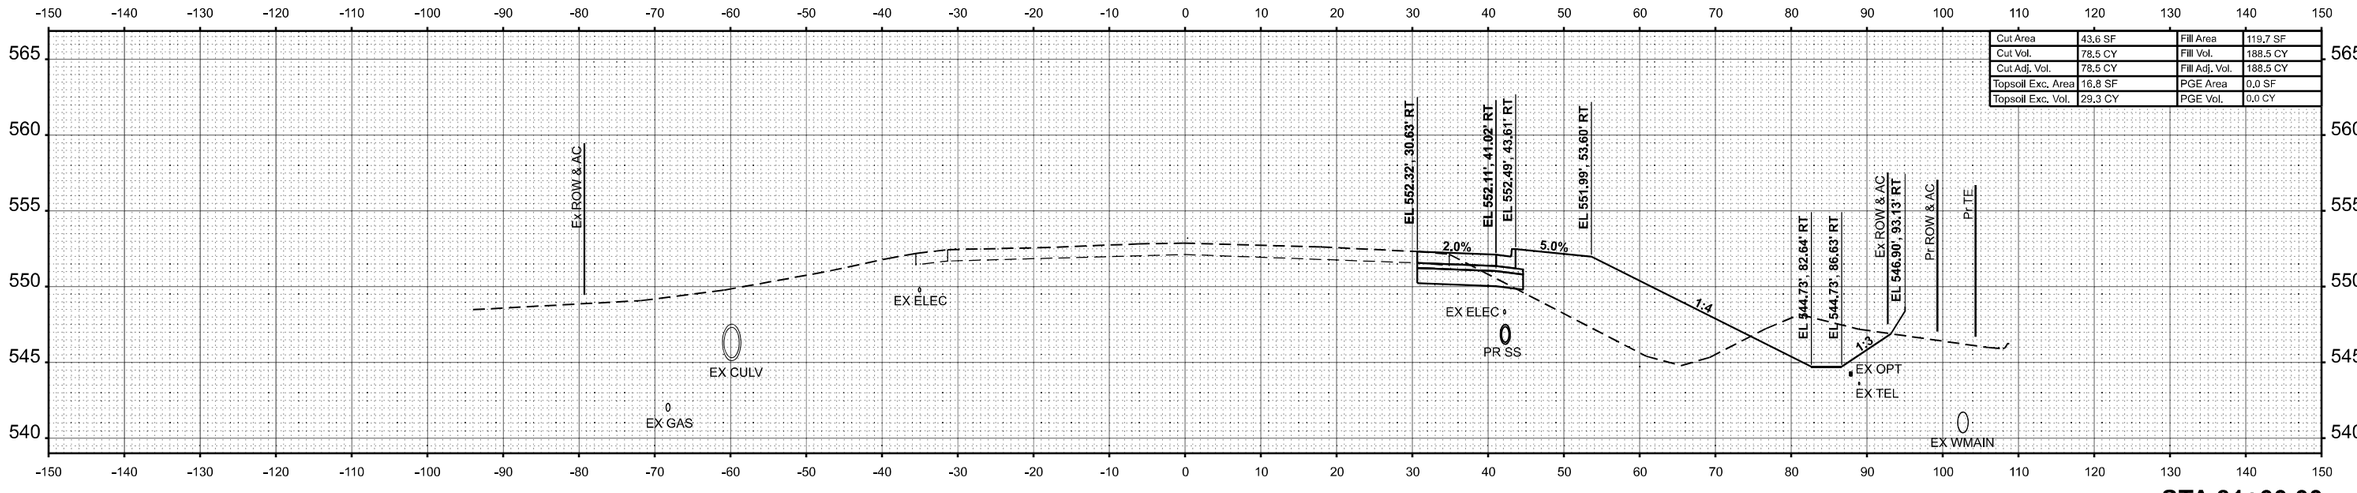

STA 31+00.00

ORIGINAL SURVEY	BY	DATE
SURVEYED		
PLOTTED		
TEMPLATE		
NOTE BOOK	AREAS	
NO.	AREAS CHECKED	

MODEL: GREENMOUNTRD - 31+00.dgn
FILE NAME: C:\Users\jmarin\OneDrive - Farnsworth Group, Inc\Desktop\Working Project Files\64-6D\ND3878K7\e-InfoXfer GMR.dgn

Farnsworth GROUP

USER NAME = jmarin	DESIGNED - JJO	REVISED -	
	DRAWN - JRM	REVISED -	
PLOT SCALE = 0.16666633 ' / In.	CHECKED - ERB	REVISED -	
PLOT DATE = 10/15/2024	DATE - 10/15/2024	REVISED -	


STATE OF ILLINOIS
DEPARTMENT OF TRANSPORTATION

GREEN MOUNT ROAD
CROSS SECTIONS


SCALE: 1:10H / 1:5V | SHEET 3 OF 18 SHEETS | STA. 31+00.00 | TO STA. 31+50.00

F.A.I. RTE.	SECTION	COUNTY	TOTAL SHEETS	SHEET NO.
64	82-7WRS-2	ST CLAIR	691	649
		CONTRACT NO. 76K74		
	ILLINOIS FED. AID PROJECT			

FINAL SURVEY	BY	DATE
SURVEYED		
PLOTTED		
TEMPLATE		
AREAS		
NOTE BOOK	AREAS CHECKED	
NO.		

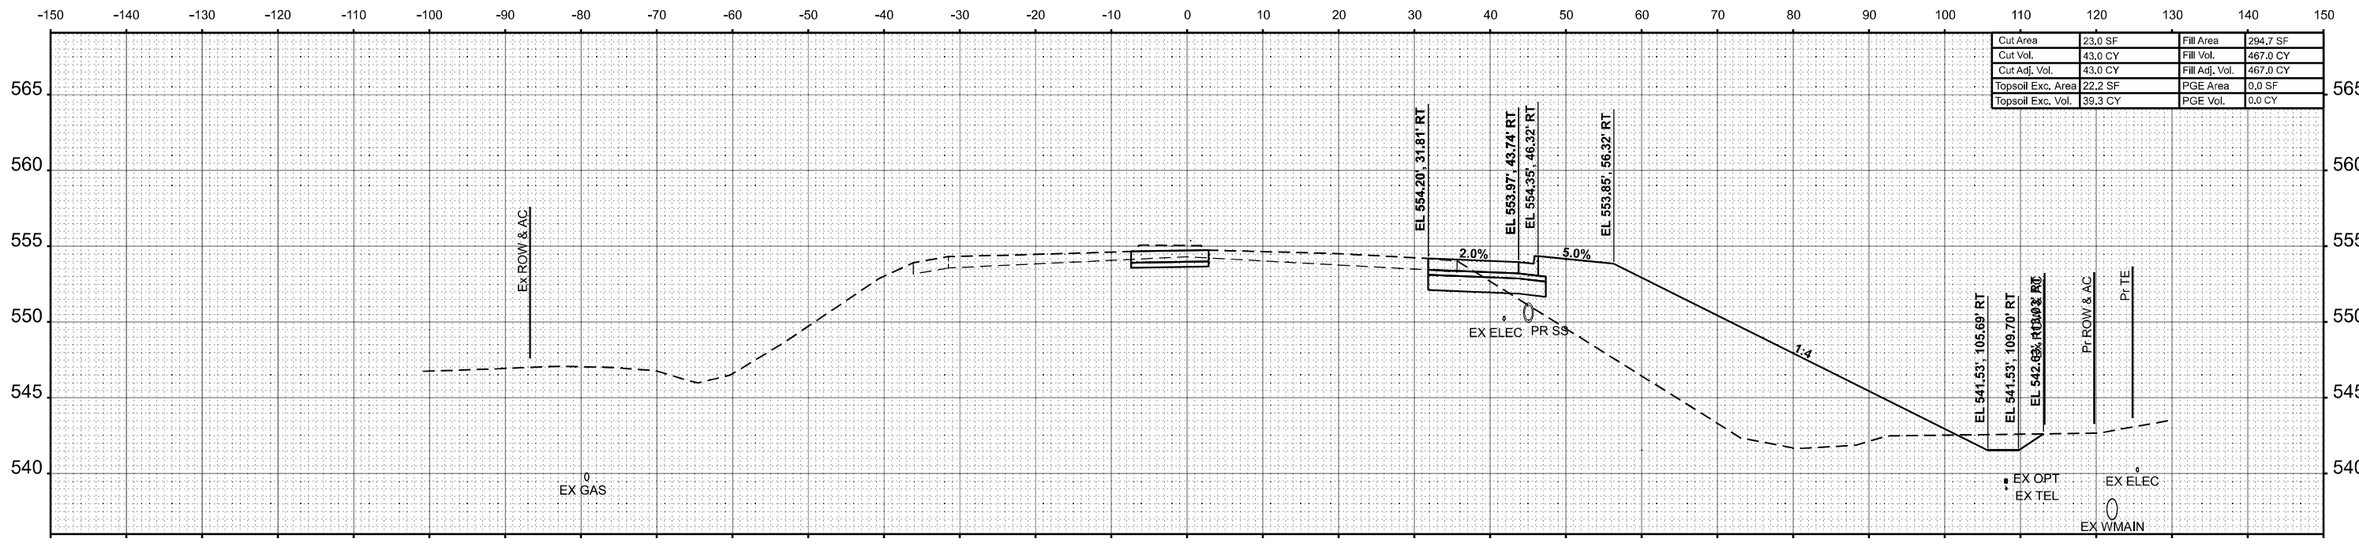

STA 32+50.00

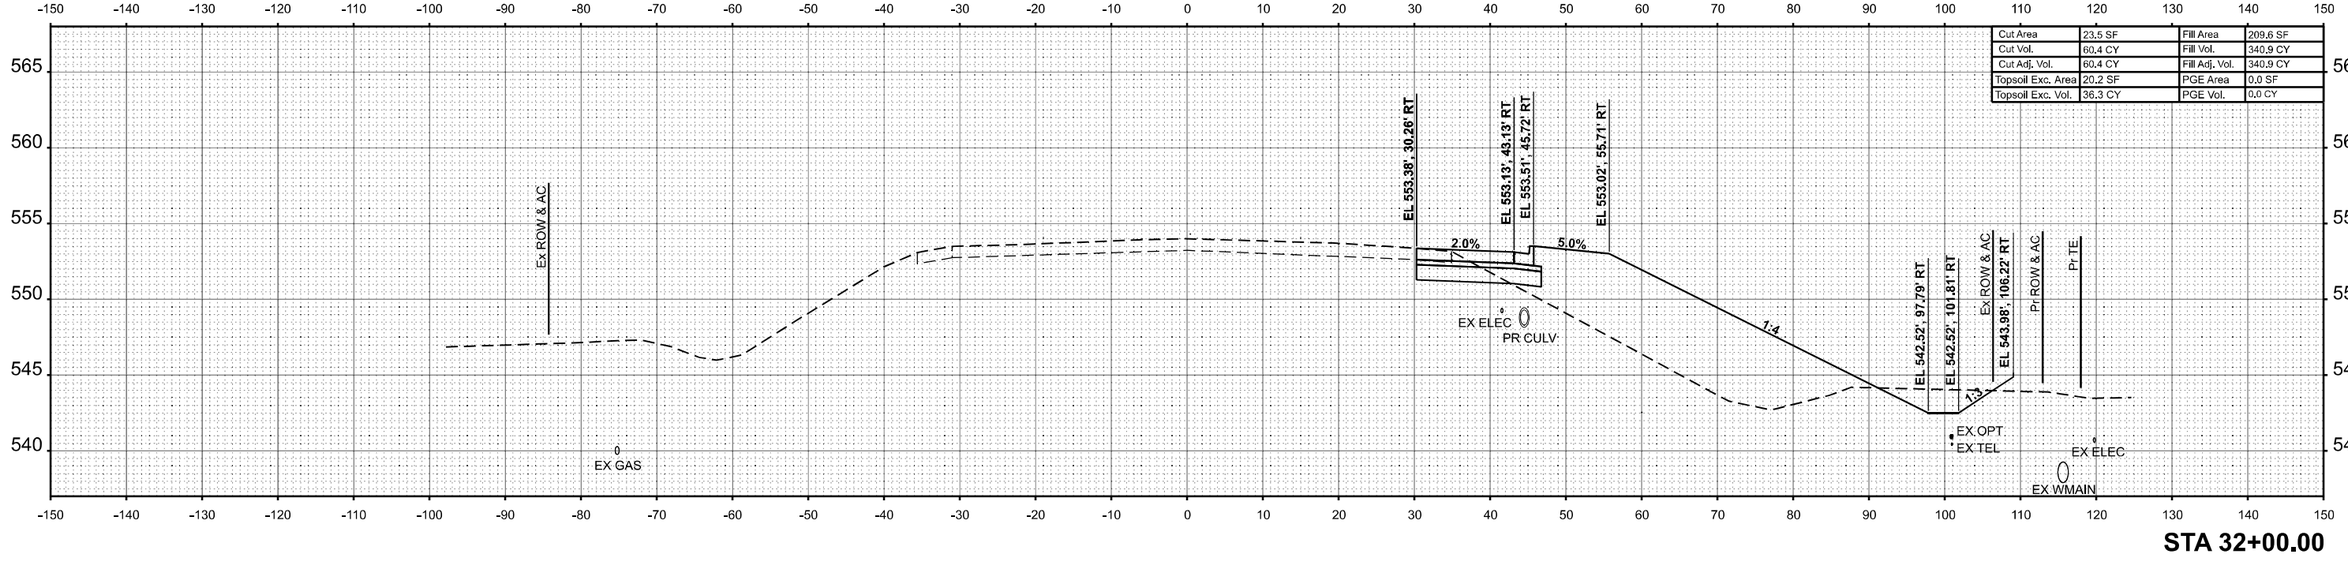

STA 32+00.00

ORIGINAL SURVEY	BY	DATE
SURVEYED		
PLOTTED		
TEMPLATE		
AREAS		
NOTE BOOK	AREAS CHECKED	
NO.		

MODEL: GREENMOUNTRD - 32+00.dgn
FILE NAME: C:\Users\jmarin\OneDrive - Farnsworth Group, Inc\Desktop\Working Project Files\64-82-7WRS-2\Sheets\GMR.dgn

Farnsworth GROUP


USER NAME = jmarin		DESIGNED - JJO		REVISED -	
		DRAWN - JRM		REVISED -	
PLOT SCALE = 0.16666633 ' / In.		CHECKED - ERB		REVISED -	
PLOT DATE = 10/15/2024		DATE - 10/15/2024		REVISED -	

STATE OF ILLINOIS
DEPARTMENT OF TRANSPORTATION


GREEN MOUNT ROAD
CROSS SECTIONS

SCALE: 1:10H / 1:5V | SHEET 4 OF 18 SHEETS | STA. 32+00.00 | TO STA. 32+50.00

F.A.I. RTE.	SECTION	COUNTY	TOTAL SHEETS	SHEET NO.
64	82-7WRS-2	ST CLAIR	691	650
		CONTRACT NO. 76K74		
	ILLINOIS	FED. AID PROJECT		

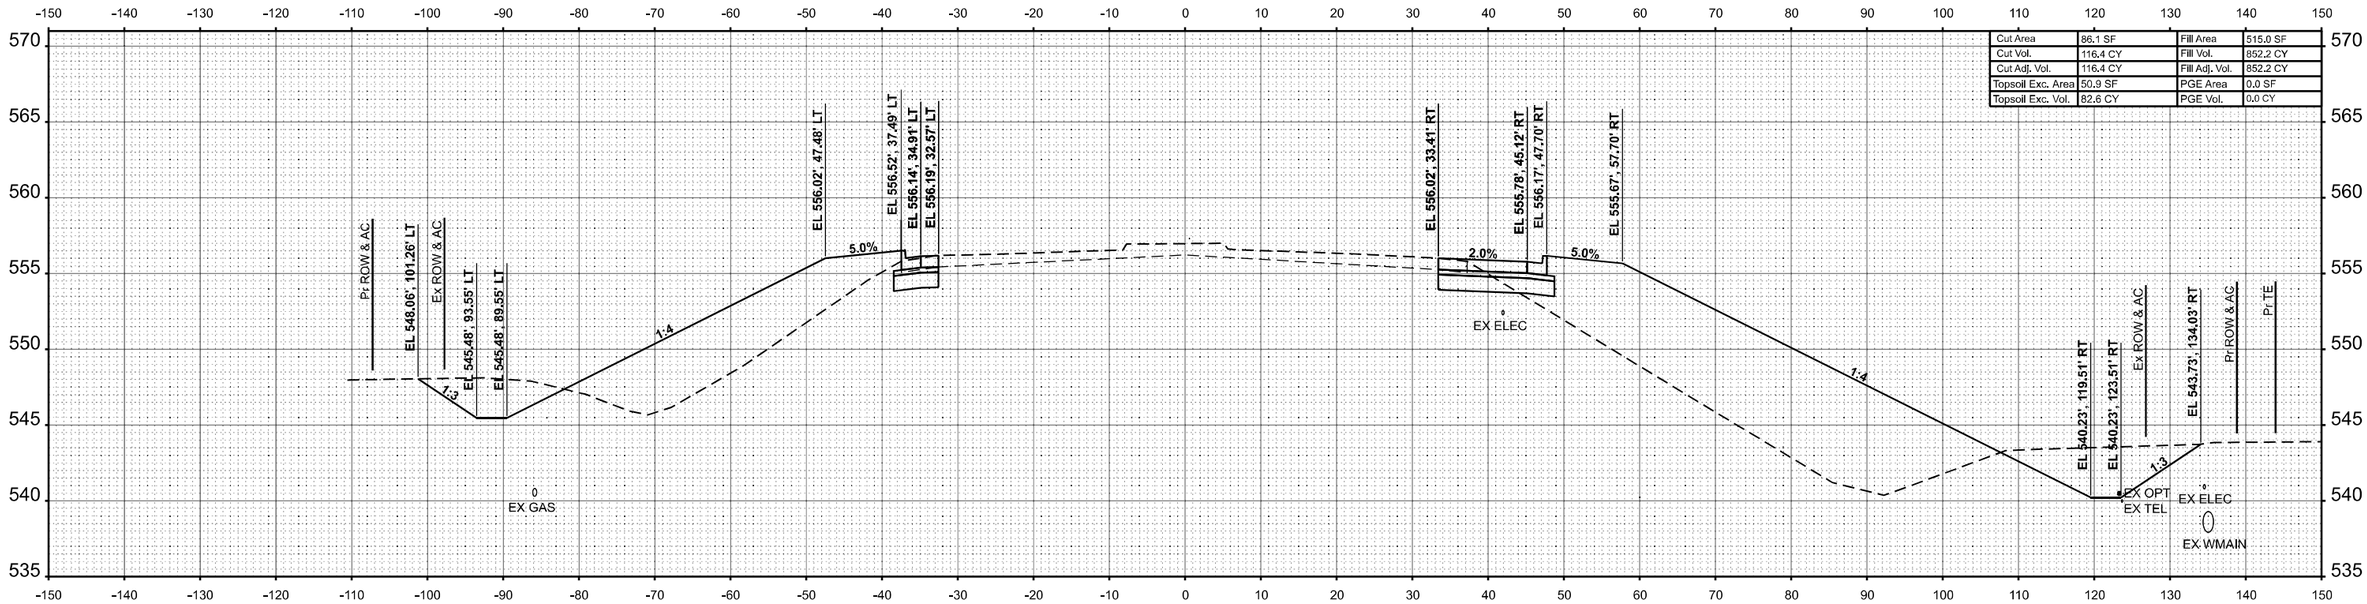

STA 33+50.00

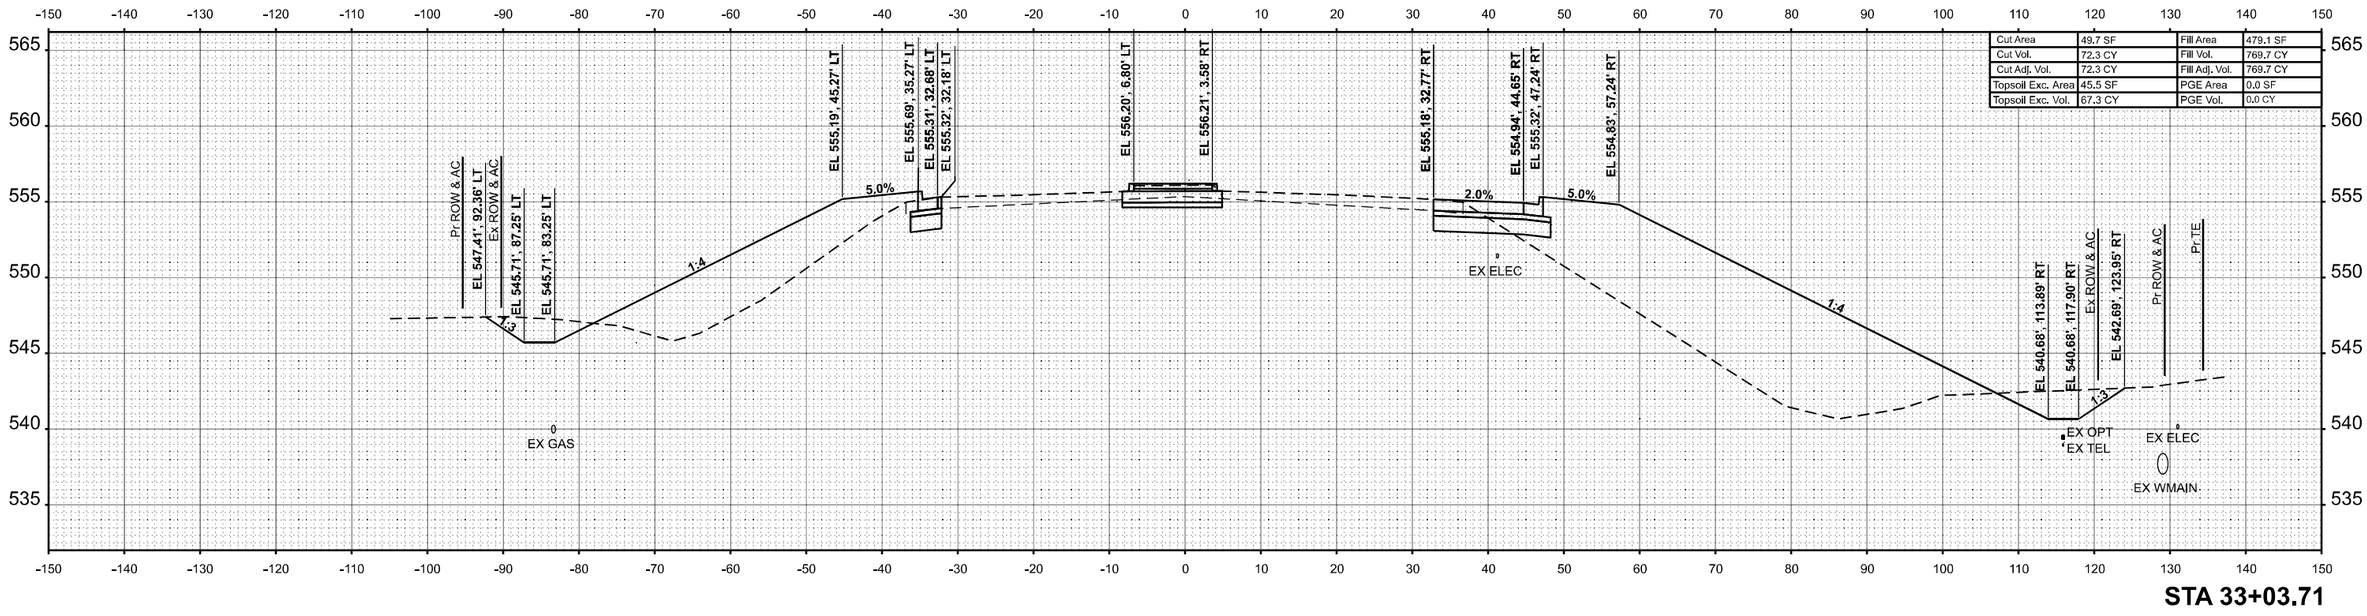

STA 33+03.71

FINAL SURVEY — NOTE BOOK — NO. — BY — DATE
SURVEYED — PLOTTED — TEMPLATE — AREAS — AREAS CHECKED

ORIGINAL SURVEY — NOTE BOOK — NO. — BY — DATE
SURVEYED — PLOTTED — TEMPLATE — AREAS — AREAS CHECKED

MODEL: GREENMOUNTRD - 33+03.71
FILE NAME: C:\Users\jmarlin\Desktop\Work - Farnsworth Group, Inc\Desktop\Working Project Files\84\DGN\D367BX7-teh-hr3cc GMR.dgn

Farnsworth GROUP


USER NAME = jmarlin	DESIGNED - JJO	REVISED -	
	DRAWN - JRM	REVISED -	
PLOT SCALE = 0.16666633 ' / In.	CHECKED - ERB	REVISED -	
PLOT DATE = 10/15/2024	DATE - 10/15/2024	REVISED -	

STATE OF ILLINOIS
DEPARTMENT OF TRANSPORTATION


GREEN MOUNT ROAD
CROSS SECTIONS

SCALE: 1:10H / 1:5V | SHEET 5 OF 18 SHEETS | STA. 33+03.71 | TO STA. 33+50.00

F.A.I. RTE.	SECTION	COUNTY	TOTAL SHEETS	SHEET NO.
64	82-7WRS-2	ST CLAIR	691	651
		CONTRACT NO. 76K74		
	ILLINOIS	FED. AID PROJECT		

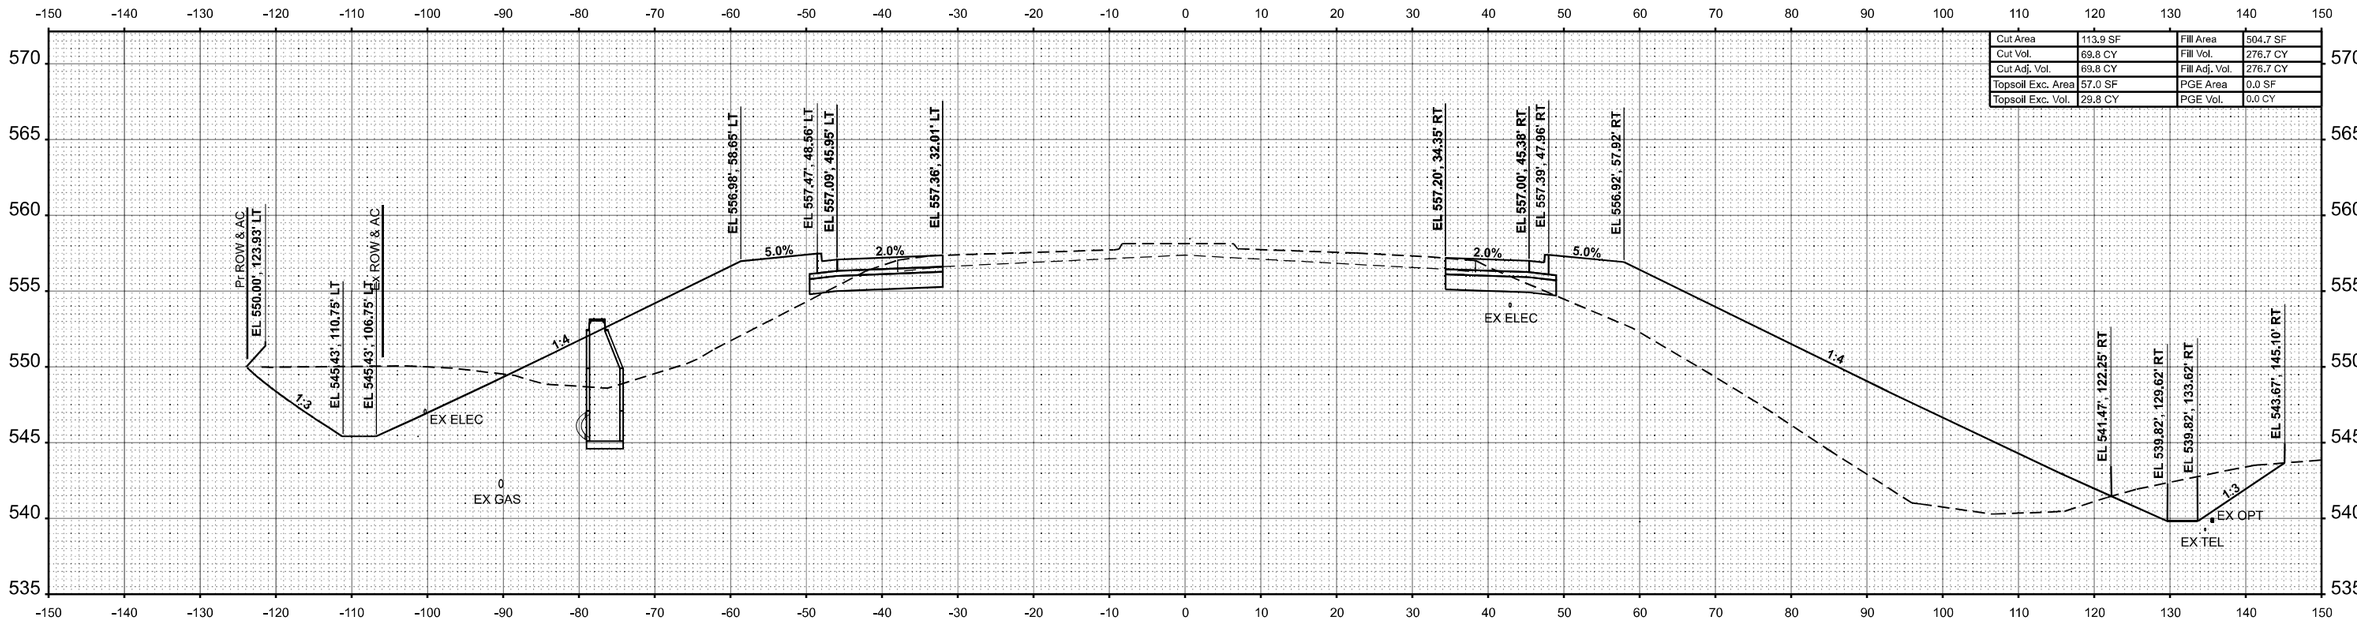

STA 34+14.17

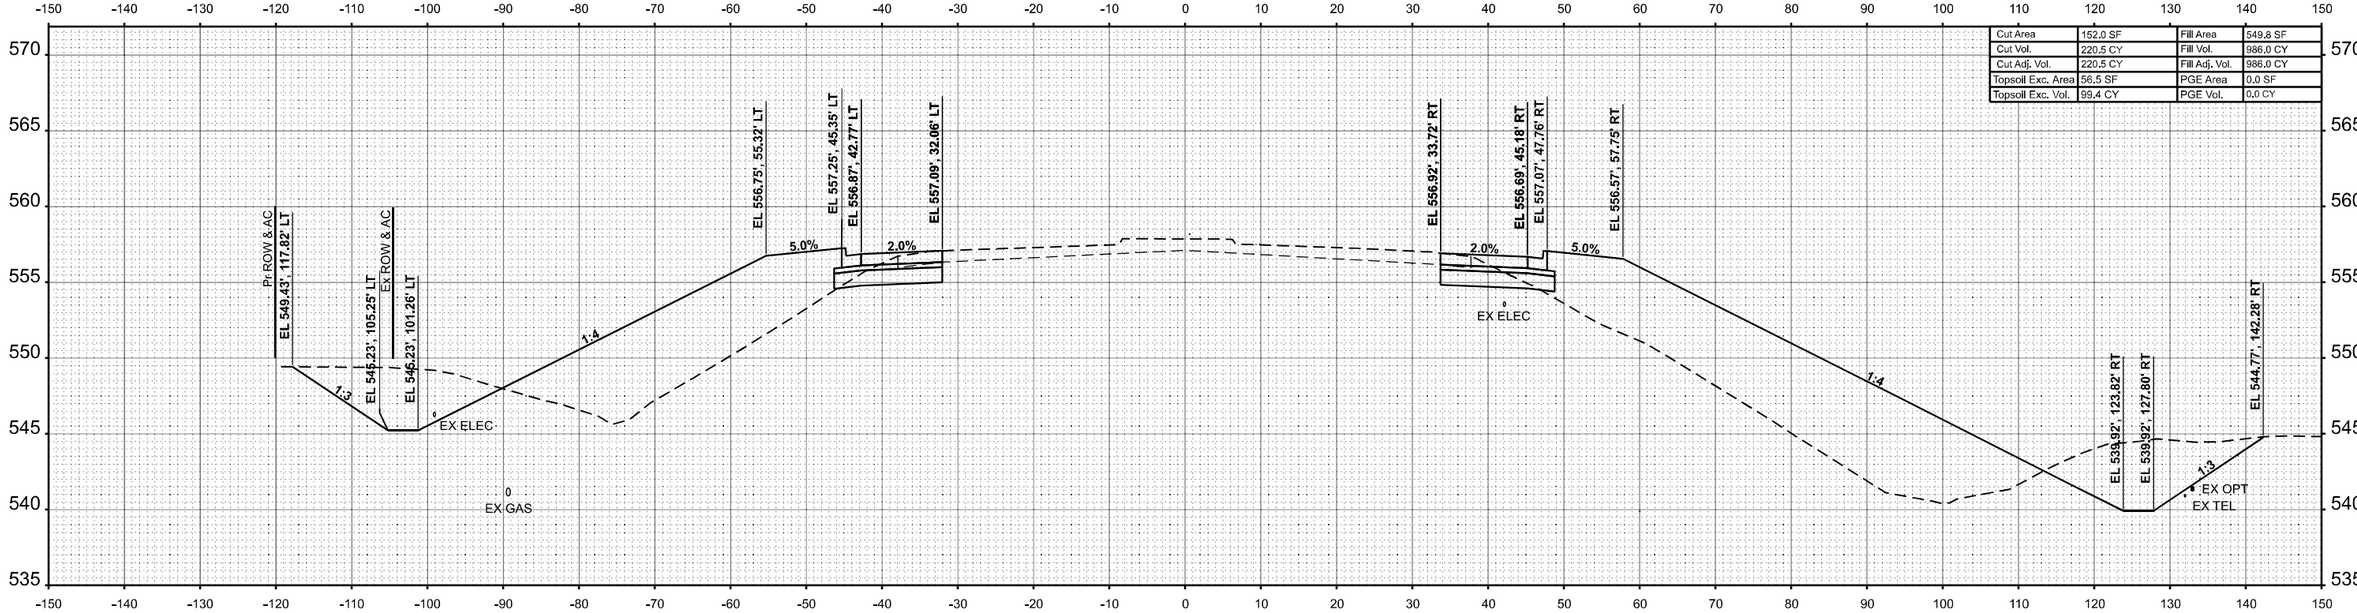

STA 34+00.00

Farnsworth GROUP	USER NAME = jmarin	DESIGNED - JJO	REVISED -
		DRAWN - JRM	REVISED -
	PLOT SCALE = 0.16666633 ' / in.	CHECKED - ERB	REVISED -
	PLOT DATE = 10/15/2024	DATE - 10/15/2024	REVISED -

STATE OF ILLINOIS
DEPARTMENT OF TRANSPORTATION

GREEN MOUNT ROAD
CROSS SECTIONS


SCALE: 1:10H / 1:5V | SHEET 6 OF 18 SHEETS | STA. 34+00.00 | TO STA. 34+14.17

F.A.I. RTE.	SECTION	COUNTY	TOTAL SHEETS	SHEET NO.
64	82-7WRS-2	ST CLAIR	691	652
		CONTRACT NO. 76K74		
		ILLINOIS	FED. AID PROJECT	

FINAL SURVEY — NOTE BOOK — NO. — SURVEYED — PLOTTED — TEMPLATE — AREAS — AREAS CHECKED — BY — DATE


ORIGINAL SURVEY — NOTE BOOK — NO. — SURVEYED — PLOTTED — TEMPLATE — AREAS — AREAS CHECKED — BY — DATE

MODEL: GREENMOUNTRD - 34+00.00
FILE NAME: C:\Users\jmarin\Desktop\Working Project Files\84DGN\DSTRKT74\mOvSc GMR.dgn

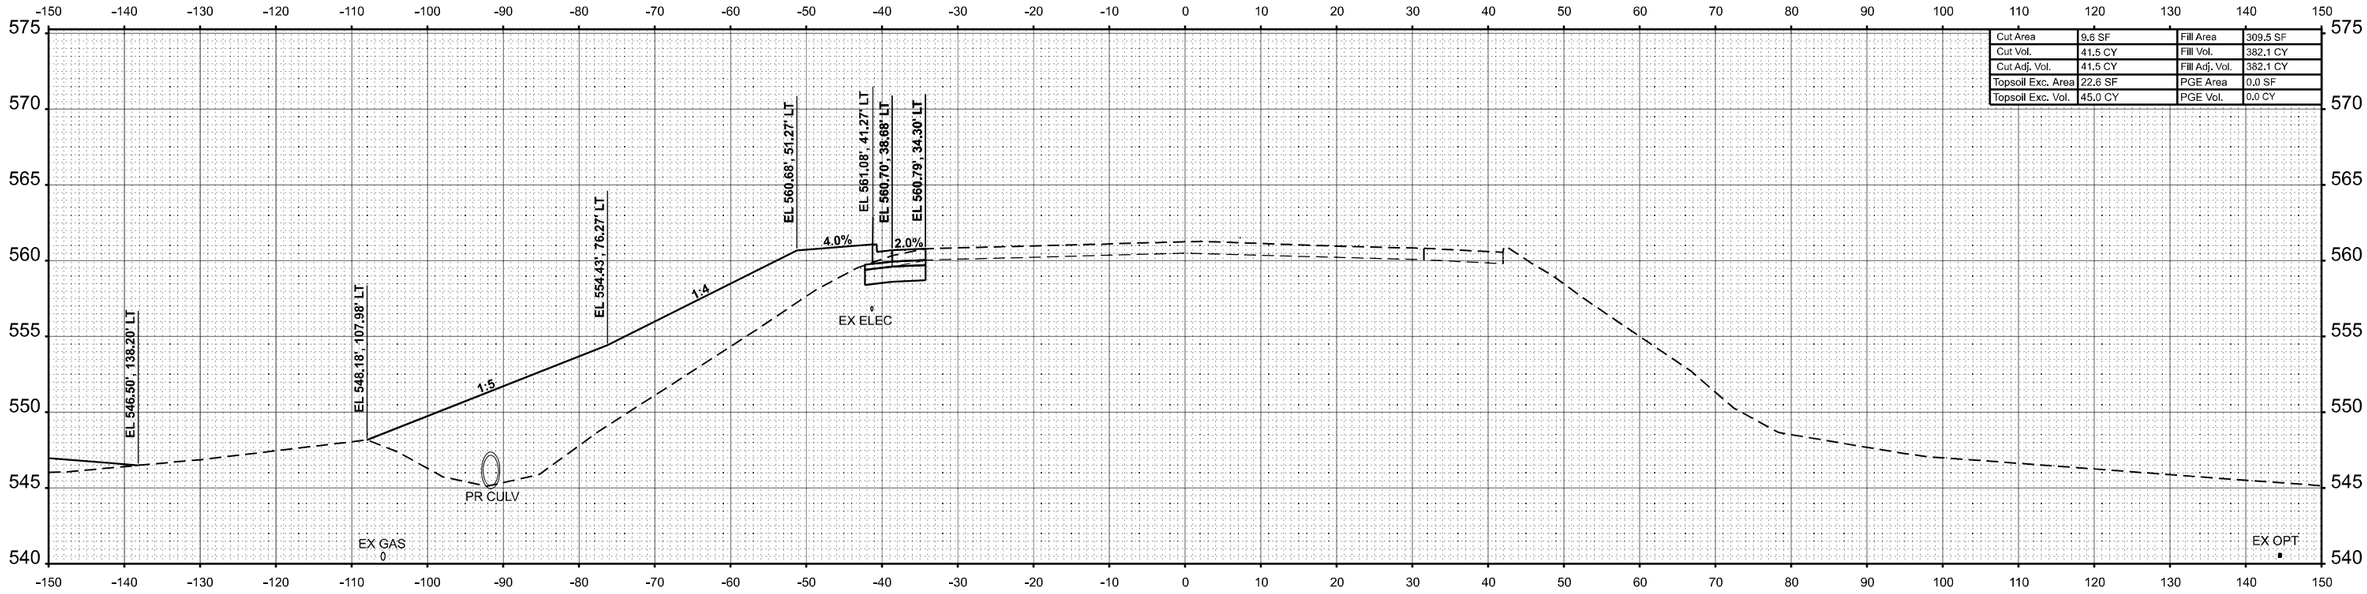

Cut Area	9.6 SF	Fill Area	309.5 SF
Cut Vol.	41.5 CY	Fill Vol.	382.1 CY
Cut Adj. Vol.	41.5 CY	Fill Adj. Vol.	382.1 CY
Topsoil Exc. Area	22.6 SF	PGE Area	0.0 SF
Topsoil Exc. Vol.	45.0 CY	PGE Vol.	0.0 CY

STA 36+00.00

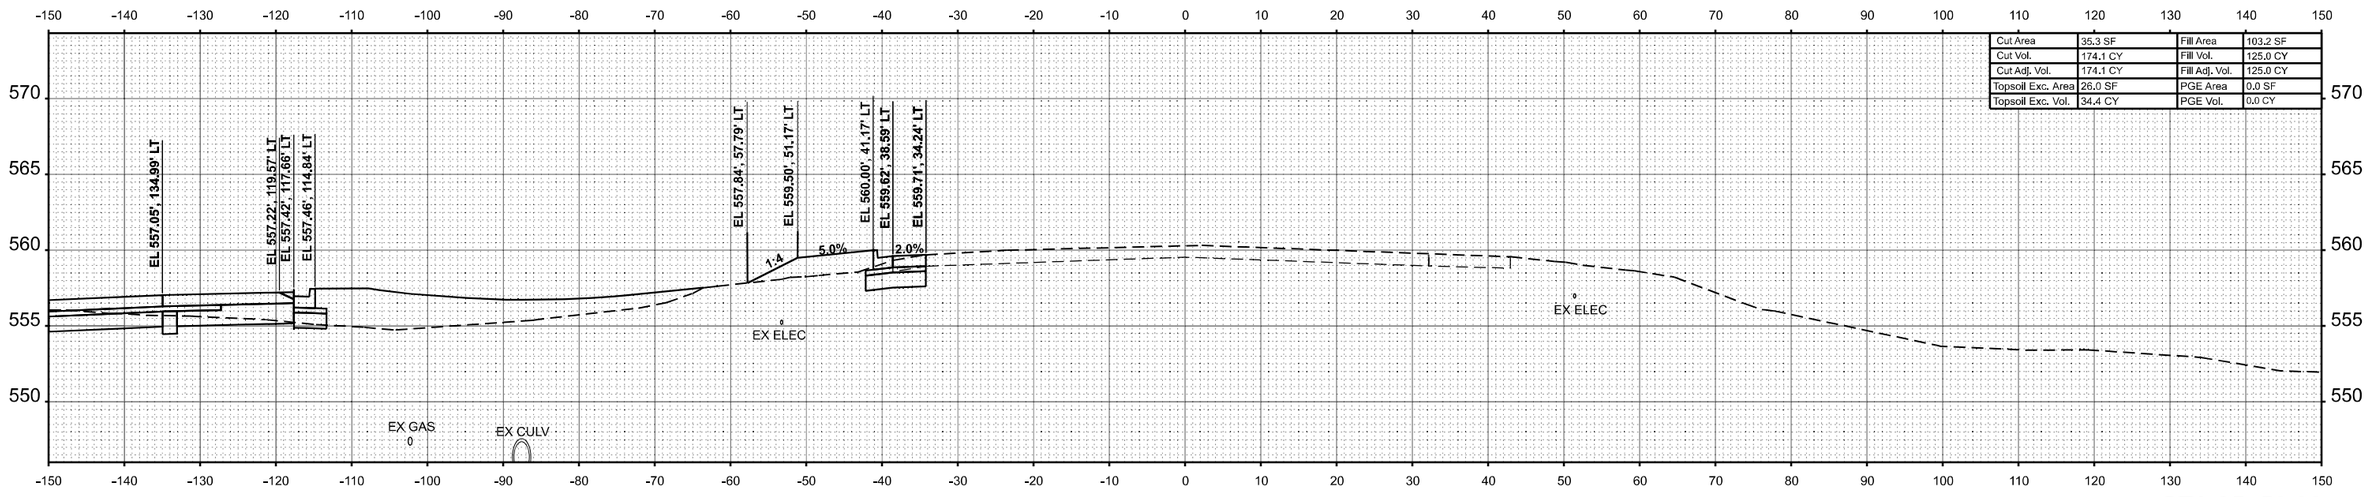

Cut Area	35.3 SF	Fill Area	103.2 SF
Cut Vol.	174.1 CY	Fill Vol.	125.0 CY
Cut Adj. Vol.	174.1 CY	Fill Adj. Vol.	125.0 CY
Topsoil Exc. Area	26.0 SF	PGE Area	0.0 SF
Topsoil Exc. Vol.	34.4 CY	PGE Vol.	0.0 CY

STA 35+50.00

FINAL SURVEY	BY	DATE
SURVEYED		
PLOTTED		
NOTE BOOK	TEMPLATE	
NO.	AREAS	
	AREAS CHECKED	

ORIGINAL SURVEY	BY	DATE
SURVEYED		
PLOTTED		
NOTE BOOK	TEMPLATE	
NO.	AREAS	
	AREAS CHECKED	

MODEL: GREENMOUNTRD - 35+50.00
FILE NAME: C:\Users\jmarlin\Desktop\Working Project Files\&#DGN\D3678X7-eln-hx0-c.GMR.dgn

Farnsworth GROUP


USER NAME = jmarlin	DESIGNED - JJO	REVISED -	
	DRAWN - JRM	REVISED -	
PLOT SCALE = 0.16666633 ' / In.	CHECKED - ERB	REVISED -	
PLOT DATE = 10/15/2024	DATE - 10/15/2024	REVISED -	

STATE OF ILLINOIS
DEPARTMENT OF TRANSPORTATION


GREEN MOUNT ROAD
CROSS SECTIONS

SCALE: 1:10H / 1:5V | SHEET 7 OF 18 SHEETS | STA. 35+50.00 | TO STA. 44+00.00

F.A.I. RTE.	SECTION	COUNTY	TOTAL SHEETS	SHEET NO.
64	82-7WRS-2	ST CLAIR	691	653
		CONTRACT NO. 76K74		
	ILLINOIS	FED. AID PROJECT		

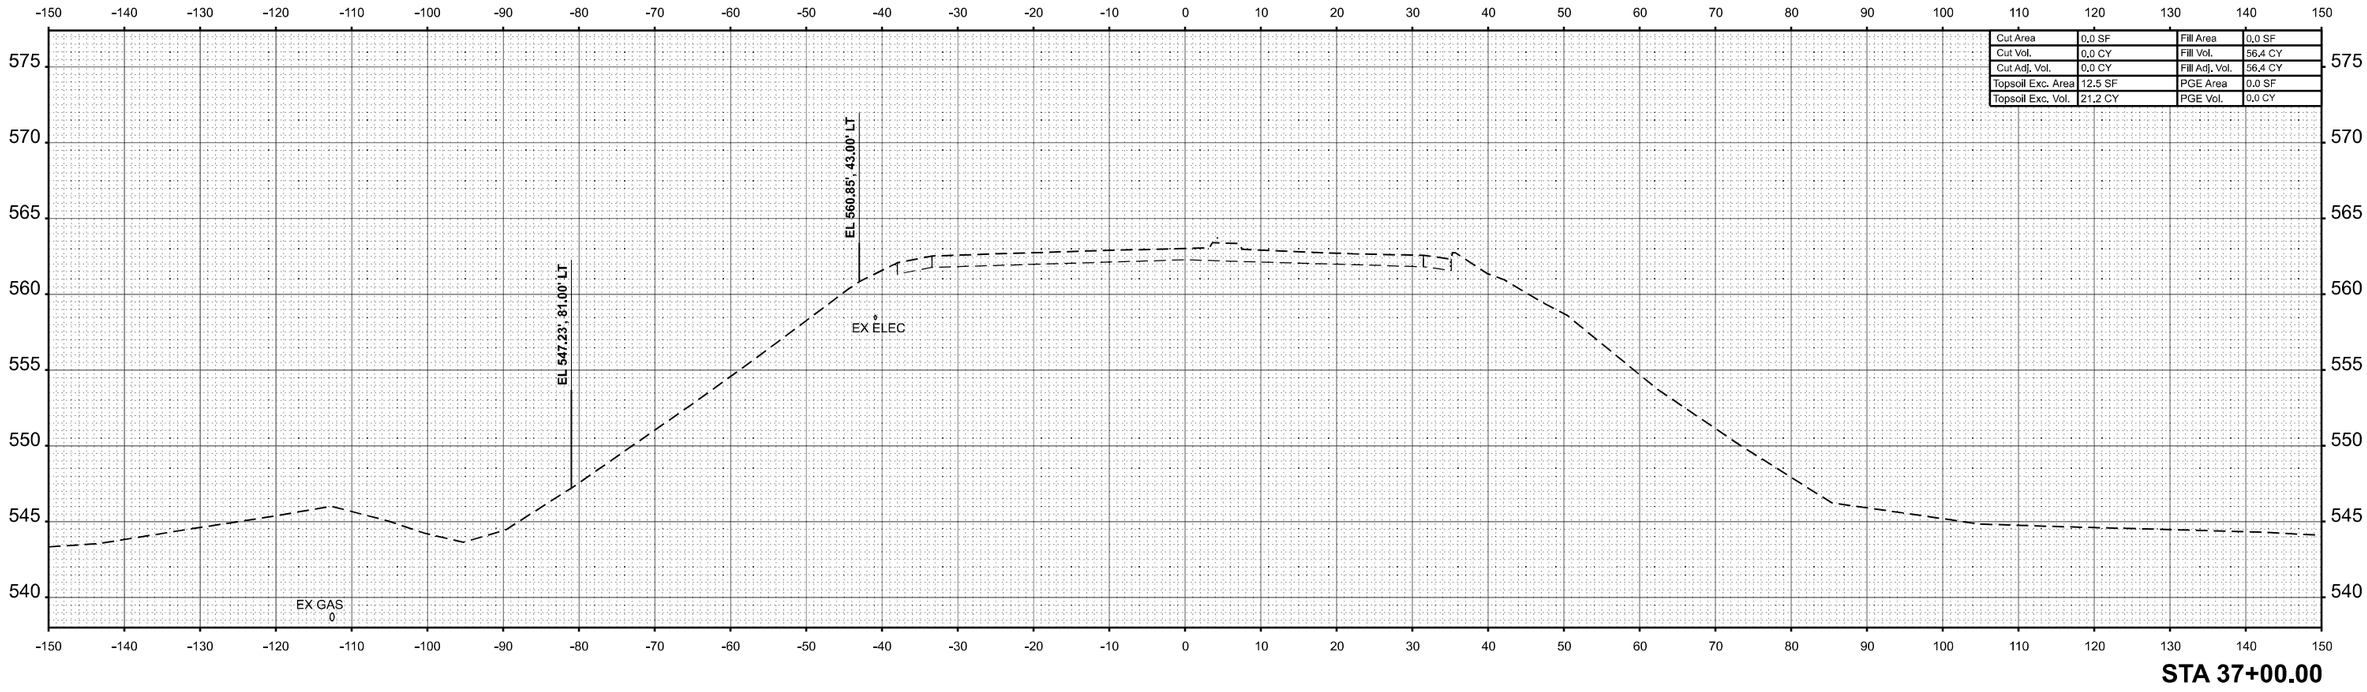

STA 37+00.00

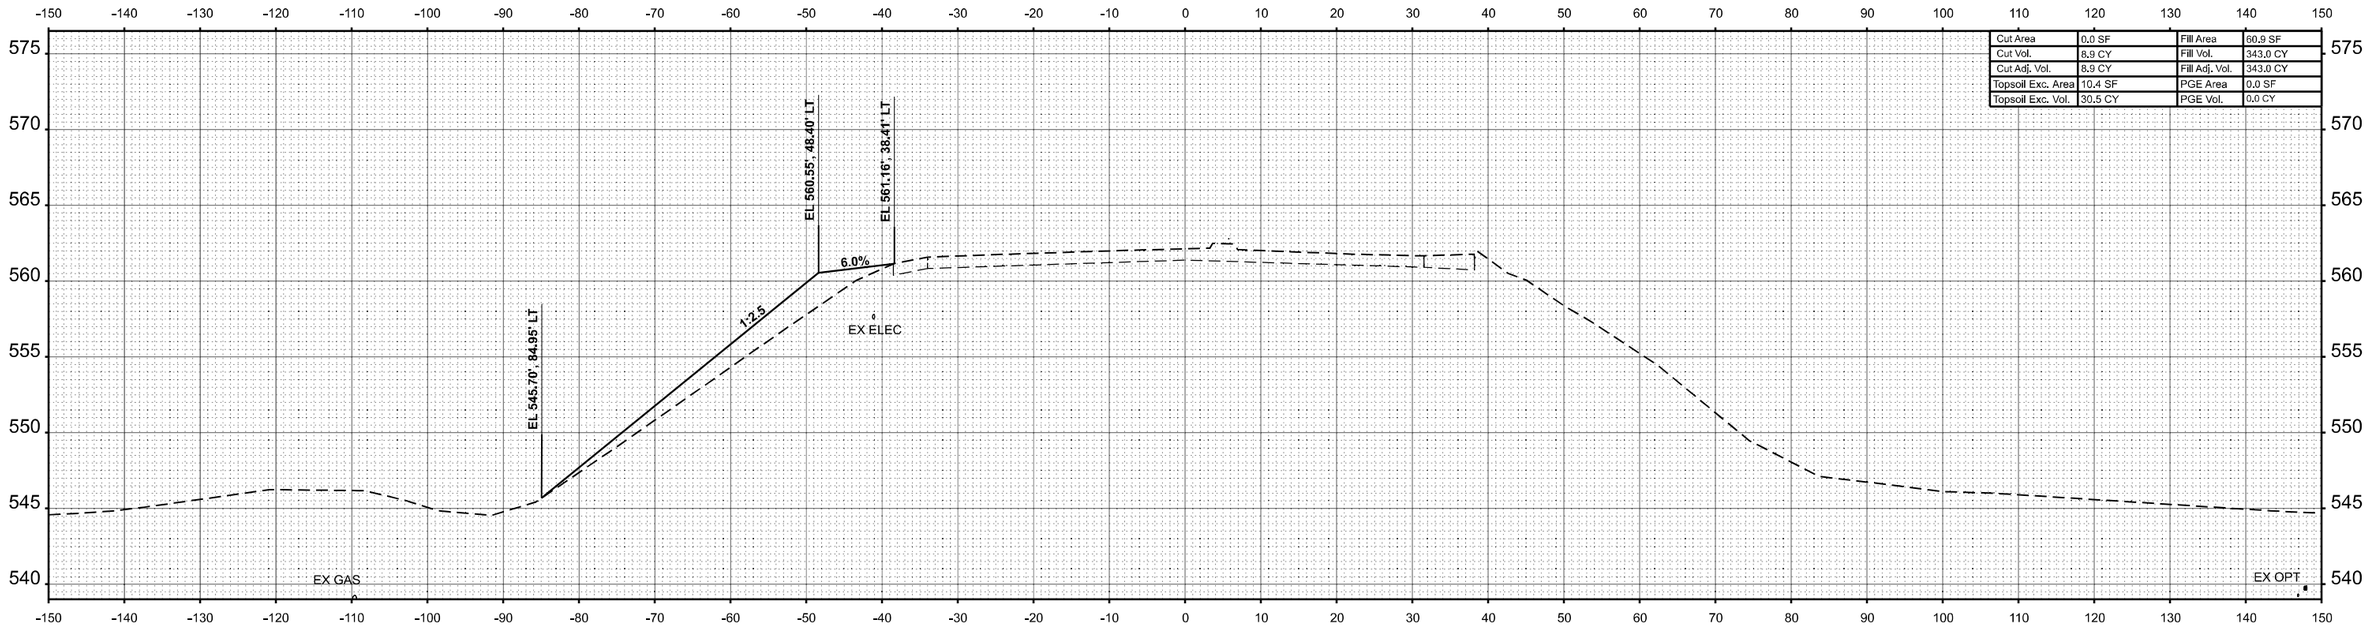

STA 36+50.00

FINAL SURVEY	
NOTE BOOK	
NO.	

BY	DATE
SURVEYED	
PLOTTED	
TEMPLATE	
AREAS	
AREAS CHECKED	

ORIGINAL SURVEY	
NOTE BOOK	
NO.	

BY	DATE
SURVEYED	
PLOTTED	
TEMPLATE	
AREAS	
AREAS CHECKED	

MODEL: GREENMOUNTRD - 36+50.00
FILE NAME: C:\Users\jmarlin\Desktop\Working Project Files\L64\DGN\D5876K74-eb-hc-hx-GMR.dgn

Farnsworth GROUP


USER NAME = jmarlin		DESIGNED -		REVISED -	
		DRAWN -		REVISED -	
PLOT SCALE = 0.16666633 ' / In.		CHECKED -	ERB	REVISED -	
PLOT DATE = 10/15/2024		DATE -	10/15/2024	REVISED -	

STATE OF ILLINOIS
DEPARTMENT OF TRANSPORTATION


GREEN MOUNT ROAD
CROSS SECTIONS

SCALE: 1:10H / 1:5V | SHEET 8 OF 18 SHEETS | STA. 36+50.00 | TO STA. 37+00.00

F.A.I. RTE.	SECTION	COUNTY	TOTAL SHEETS	SHEET NO.
64	82-7WRS-2	ST CLAIR	691	654
		CONTRACT NO. 76K74		
	ILLINOIS	FED. AID PROJECT		

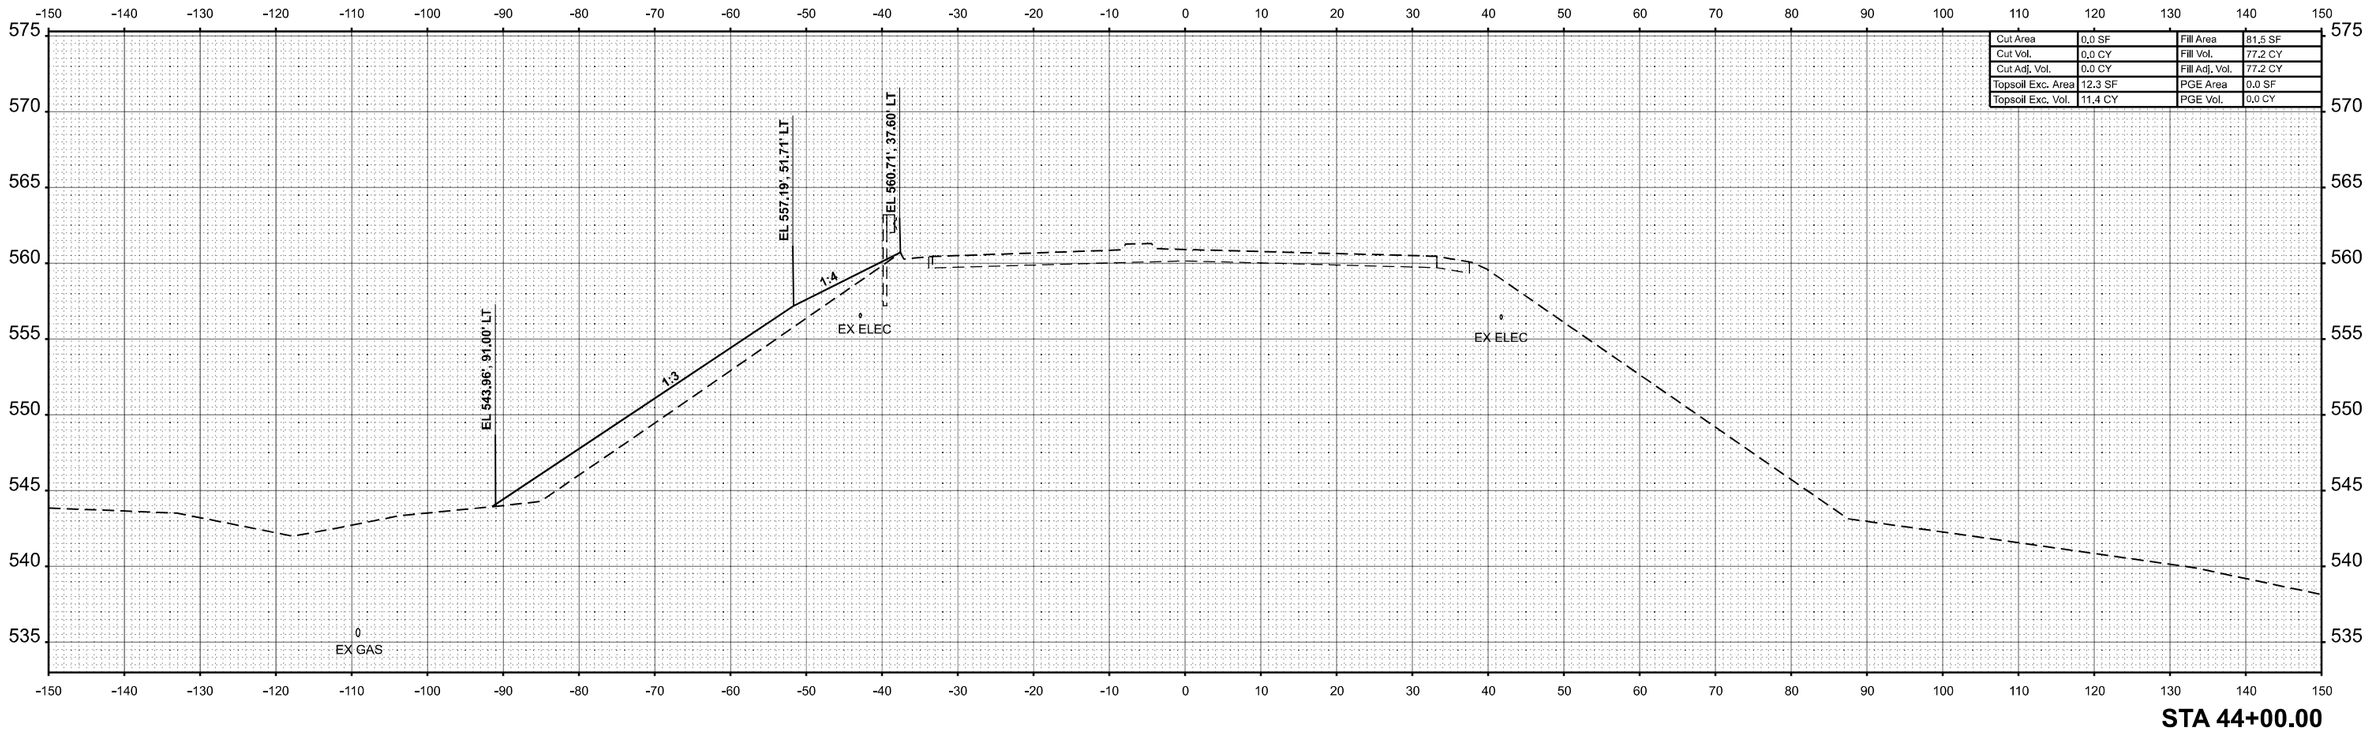

Cut Area	0.0 SF	Fill Area	81.5 SF
Cut Vol.	0.0 CY	Fill Vol.	77.2 CY
Cut Adj. Vol.	0.0 CY	Fill Adj. Vol.	77.2 CY
Topsoil Exc. Area	12.3 SF	PGE Area	0.0 SF
Topsoil Exc. Vol.	11.4 CY	PGE Vol.	0.0 CY

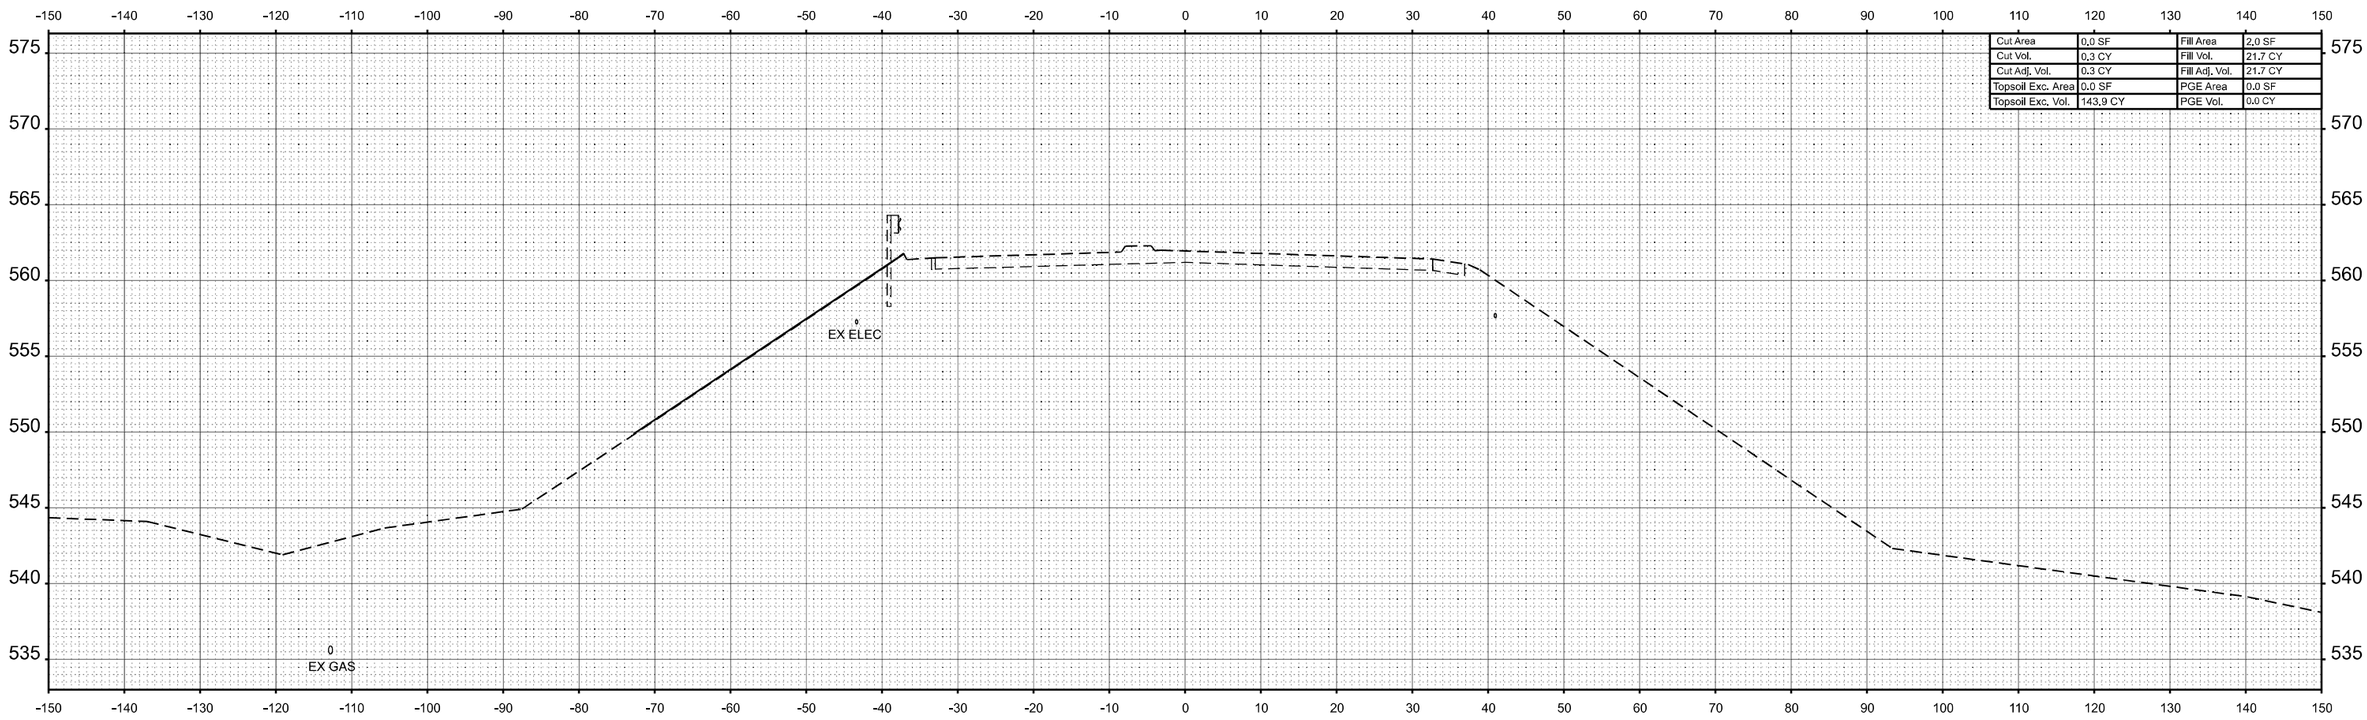

Cut Area	0.0 SF	Fill Area	2.0 SF
Cut Vol.	0.3 CY	Fill Vol.	21.7 CY
Cut Adj. Vol.	0.3 CY	Fill Adj. Vol.	21.7 CY
Topsoil Exc. Area	0.0 SF	PGE Area	0.0 SF
Topsoil Exc. Vol.	143.9 CY	PGE Vol.	0.0 CY

FINAL SURVEY — NOTE BOOK — NO. — SURVEYED — PLOTTED — TEMPLATE — AREAS — AREAS CHECKED — BY — DATE

ORIGINAL SURVEY — NOTE BOOK — NO. — SURVEYED — PLOTTED — TEMPLATE — AREAS — AREAS CHECKED — BY — DATE

MODEL: GREENMOUNTRD - 44+00 [Sheet]
FILE NAME: C:\Users\jmartin\OneDrive - Farnsworth Group, Inc\Desktop\Working Project Files\64\DGN\D076K74-ed0eXsc GMRL.dgn

Farnsworth GROUP


USER NAME = jmartin	DESIGNED -		REVISED -	
	DRAWN -		REVISED -	
PLOT SCALE = 0.16666633 ' / In.	CHECKED -	ERB	REVISED -	
PLOT DATE = 10/15/2024	DATE -	10/15/2024	REVISED -	

STATE OF ILLINOIS
DEPARTMENT OF TRANSPORTATION


GREEN MOUNT ROAD
CROSS SECTIONS

SCALE: 1:10H / 1:5V | SHEET 9 OF 18 SHEETS | STA. 43+50.00 TO STA. 44+00.00

F.A.I. RTE.	SECTION	COUNTY	TOTAL SHEETS	SHEET NO.
64	82-7WRS-2	ST CLAIR	691	655
		CONTRACT NO. 76K74		
	ILLINOIS	FED. AID PROJECT		

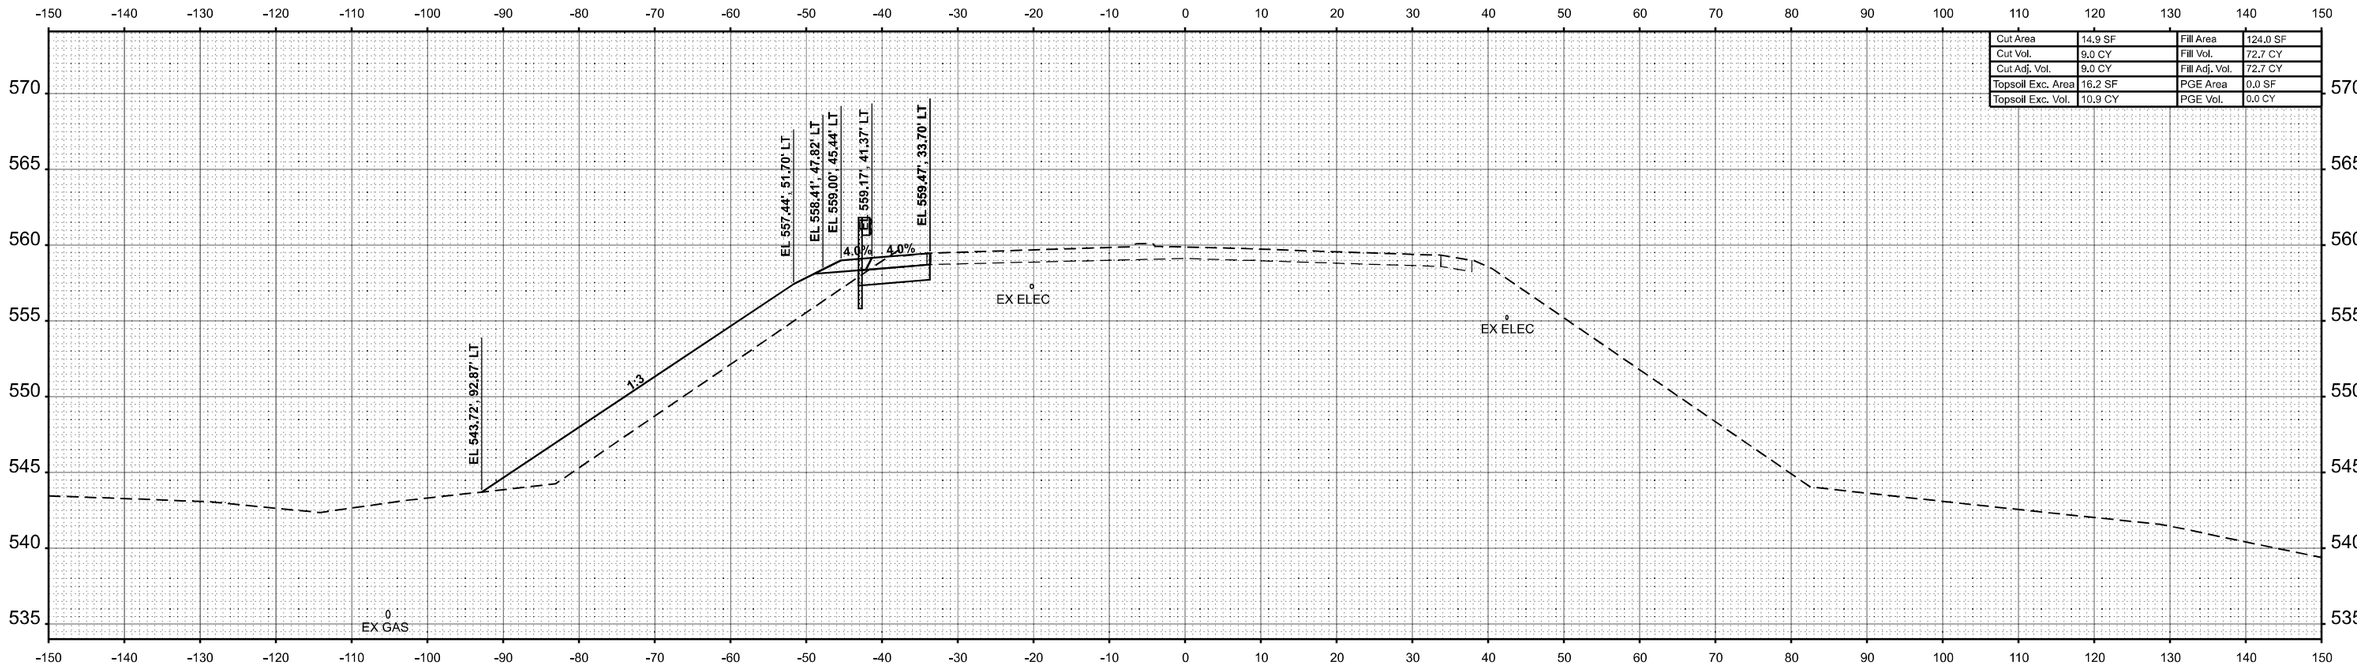

STA 44+50.00

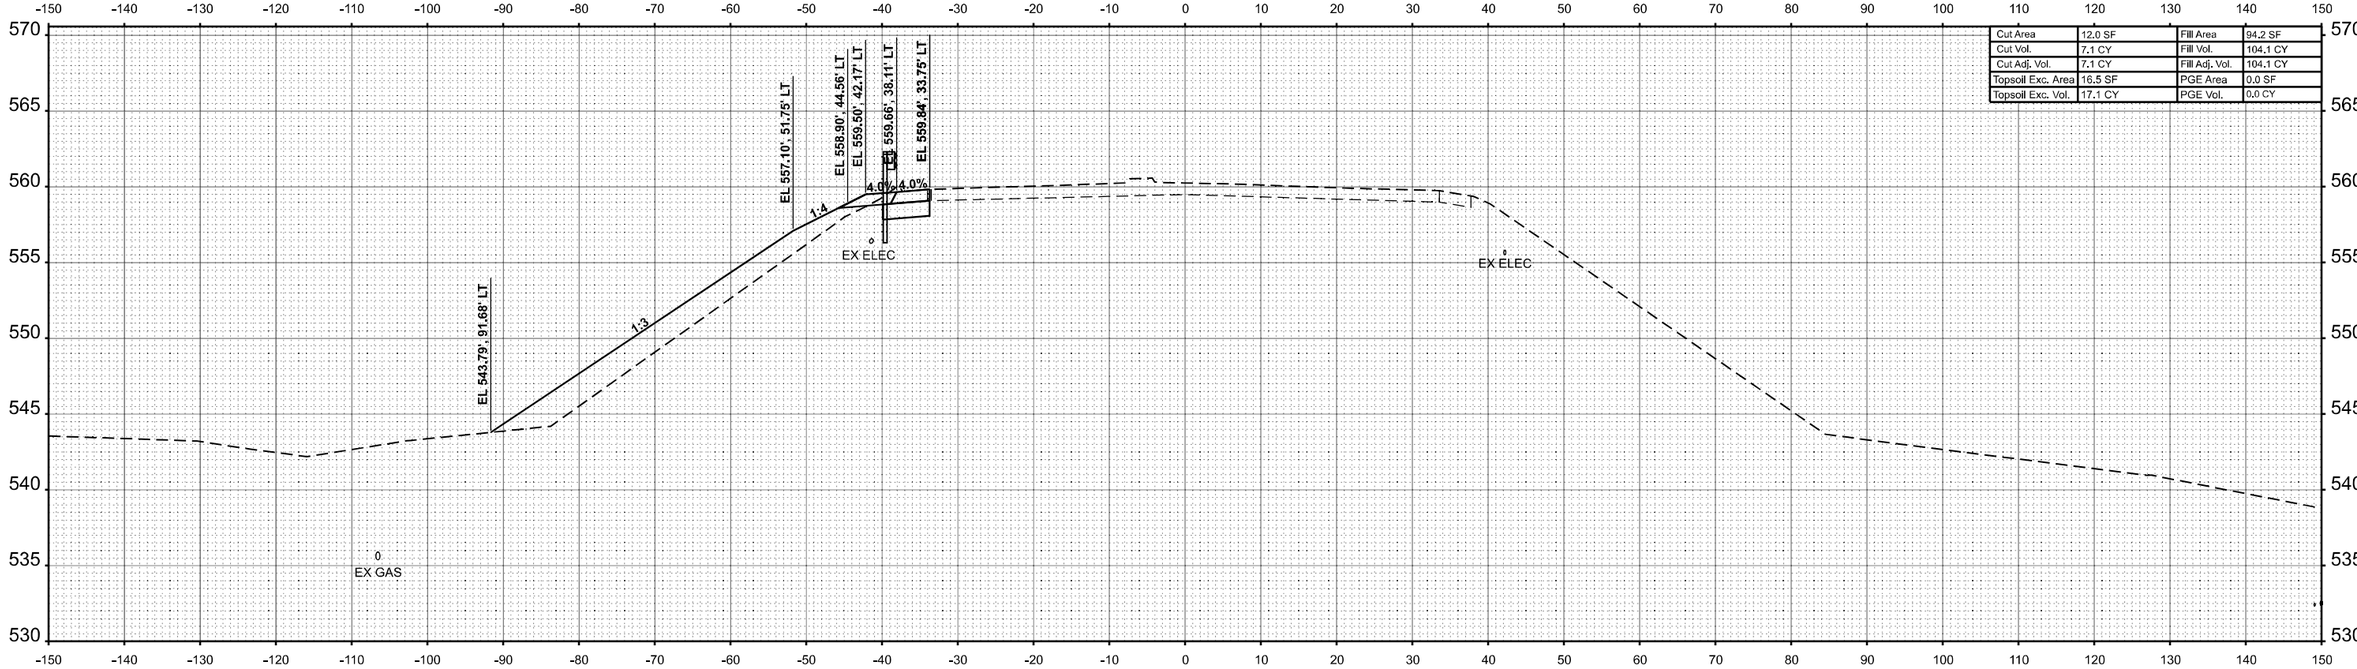

STA 44+32.00

FINAL SURVEY — NOTE BOOK — NO. — SURVEYED — PLOTTED — TEMPLATE — AREAS — AREAS CHECKED — BY — DATE

ORIGINAL SURVEY — NOTE BOOK — NO. — SURVEYED — PLOTTED — TEMPLATE — AREAS — AREAS CHECKED — BY — DATE


MODEL: GREENMOUNTRD-44+32.00
FILE NAME: C:\Users\jmarlin\Documents - Farnsworth Group, Inc\Desktop\Working Project Files\64-82WRS-2\DGN\D0876K74-eb-hc-hx-GMR.dgn

Farnsworth GROUP


USER NAME = jmarlin	DESIGNED - JJO	REVISED -	**STATE OF ILLINOIS**	**GREEN MOUNT ROAD**
	DRAWN - JRM	REVISED -	**DEPARTMENT OF TRANSPORTATION**	**CROSS SECTIONS**
PLOT SCALE = 0.16666633 ' / In.	CHECKED - ERB	REVISED -		
PLOT DATE = 10/15/2024	DATE - 10/15/2024	REVISED -		

SCALE: 1:10H / 1:5V | SHEET 10 OF 18 SHEETS | STA. 44+32.00 | TO STA. 44+50.00

F.A.I. RTE.	SECTION	COUNTY	TOTAL SHEETS	SHEET NO.
64	82-7WRS-2	ST CLAIR	691	656
		CONTRACT NO. 76K74		
	ILLINOIS	FED. AID PROJECT		

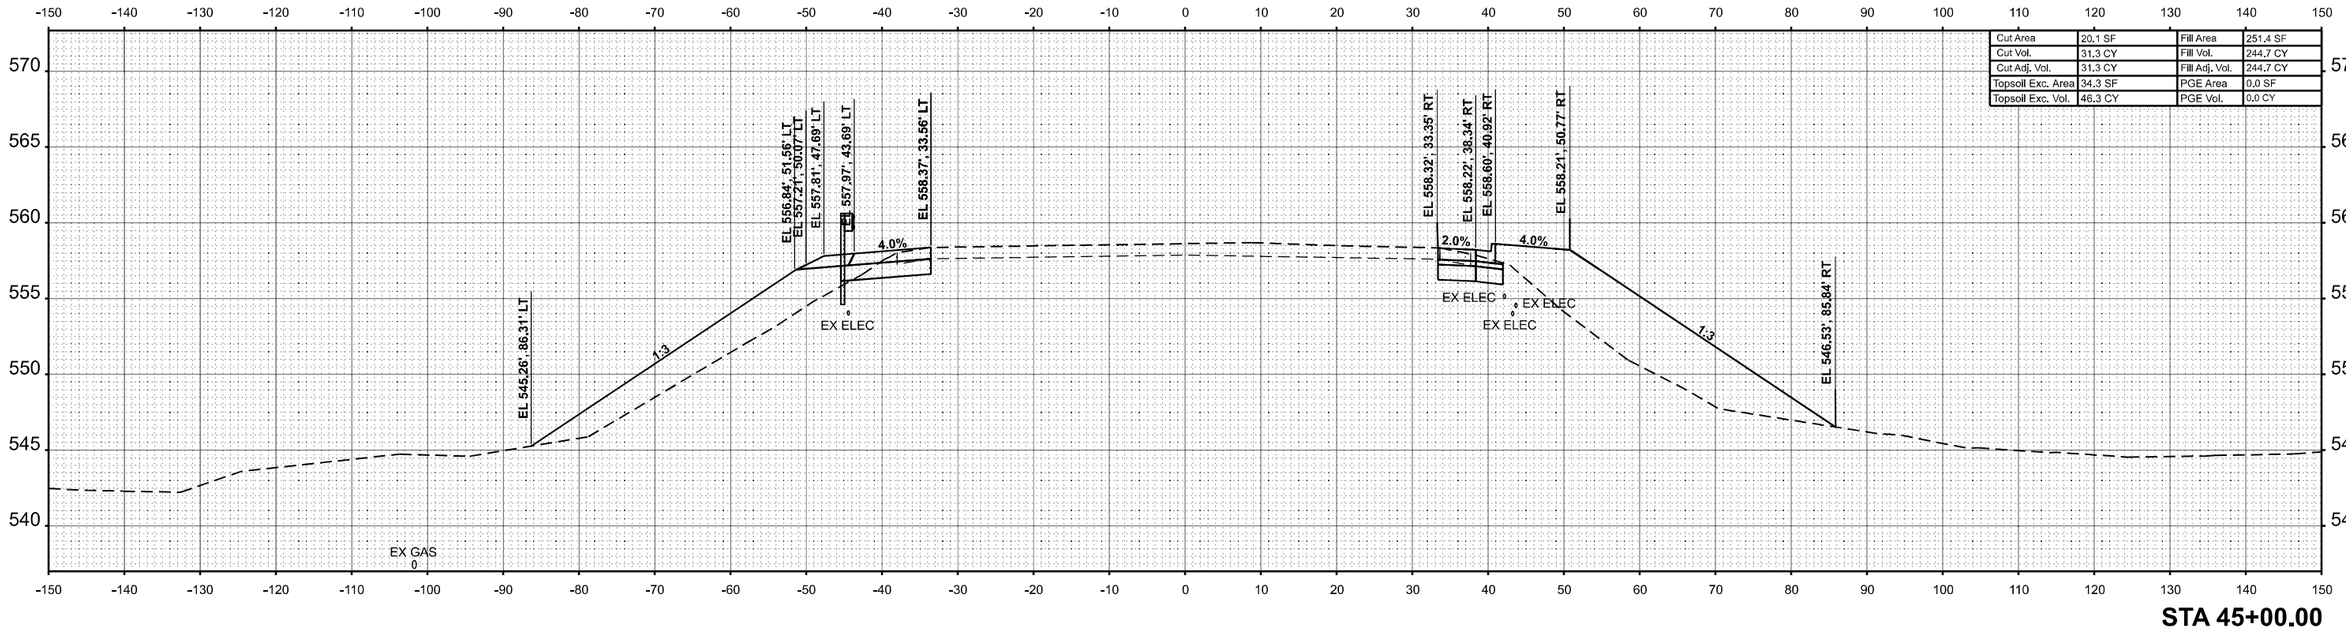

STA 45+00.00

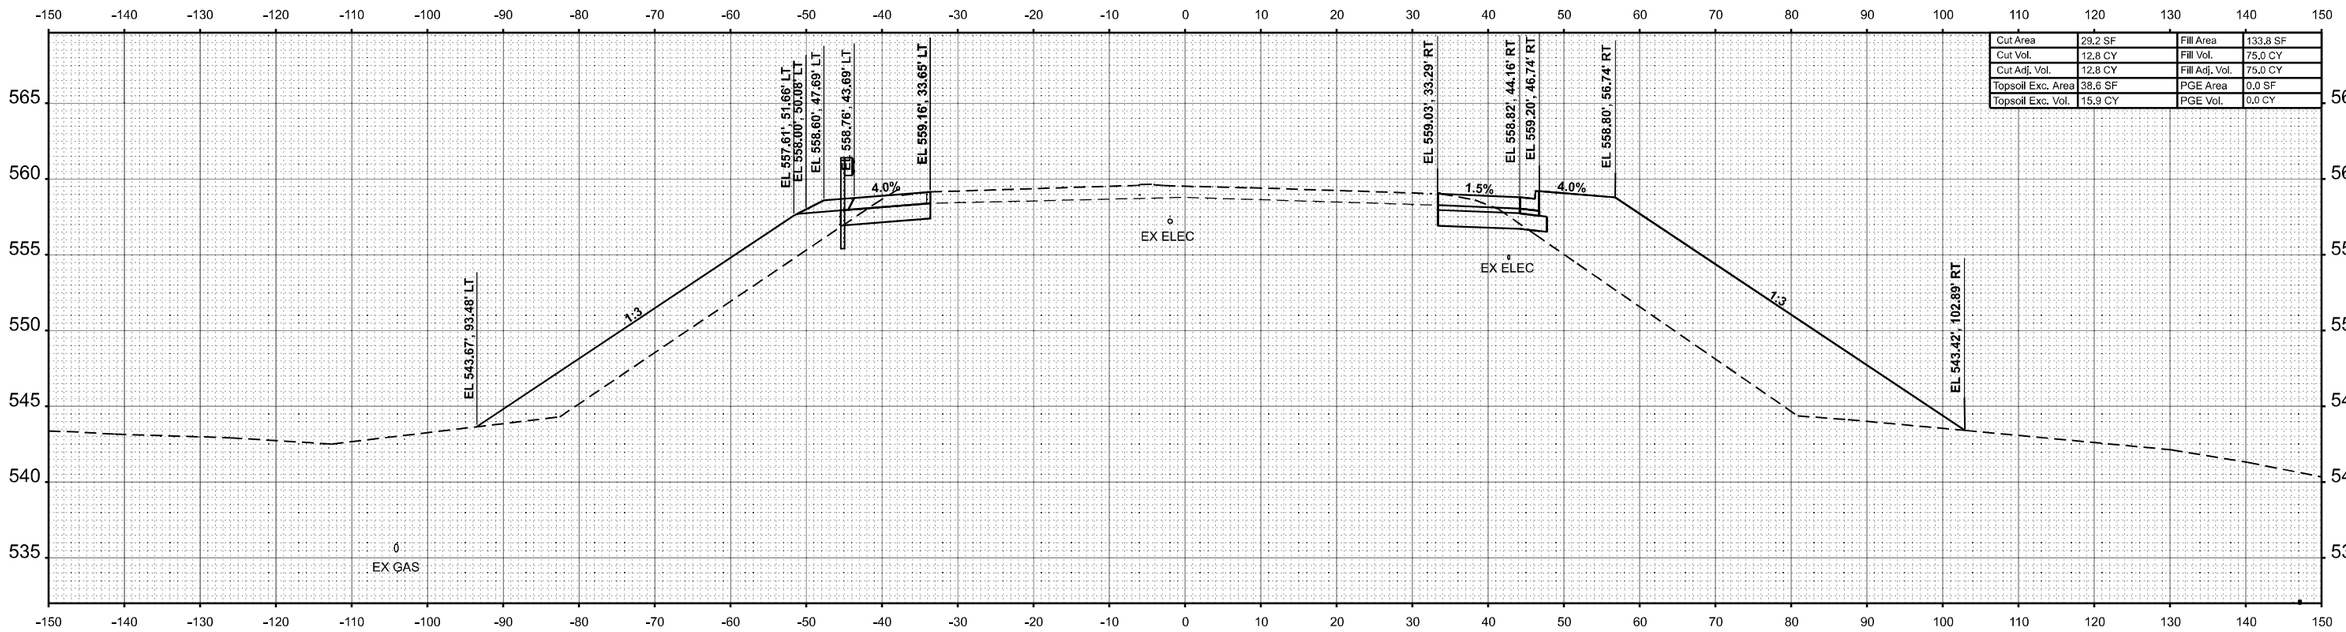

STA 44+65.70

FINAL SURVEY — NOTE BOOK — NO. — SURVEYED — PLOTTED — TEMPLATE — AREAS — AREAS CHECKED — BY — DATE

ORIGINAL SURVEY — NOTE BOOK — NO. — SURVEYED — PLOTTED — TEMPLATE — AREAS — AREAS CHECKED — BY — DATE

MODEL: GREENMOUNTRD-44+65.70
FILE NAME: C:\Users\jmarlin\OneDrive - Farnsworth Group, Inc\Desktop\Working Project Files\I-64\DGN\D5876K74-sht-hor-loc-GMR.dgn

Farnsworth GROUP

USER NAME = jmarlin	DESIGNED - JJO	REVISED -
	DRAWN - JRM	REVISED -
PLOT SCALE = 0.16666633 ' / In.	CHECKED - ERB	REVISED -
PLOT DATE = 10/15/2024	DATE - 10/15/2024	REVISED -


STATE OF ILLINOIS
DEPARTMENT OF TRANSPORTATION

GREEN MOUNT ROAD
CROSS SECTIONS

SCALE: 1:10H / 1:5V | SHEET 11 OF 18 SHEETS | STA. 44+65.70 | TO STA. 45+00.00

F.A.I. RTE.	SECTION	COUNTY	TOTAL SHEETS	SHEET NO.
64	82-7WRS-2	ST CLAIR	691	657
		CONTRACT NO. 76K74		
	ILLINOIS	FED. AID PROJECT		


FINAL SURVEY	BY	DATE
NOTE BOOK	SURVEYED	
NO.	PLOTTED	
	TEMPLATE	
	AREAS	
	AREAS CHECKED	

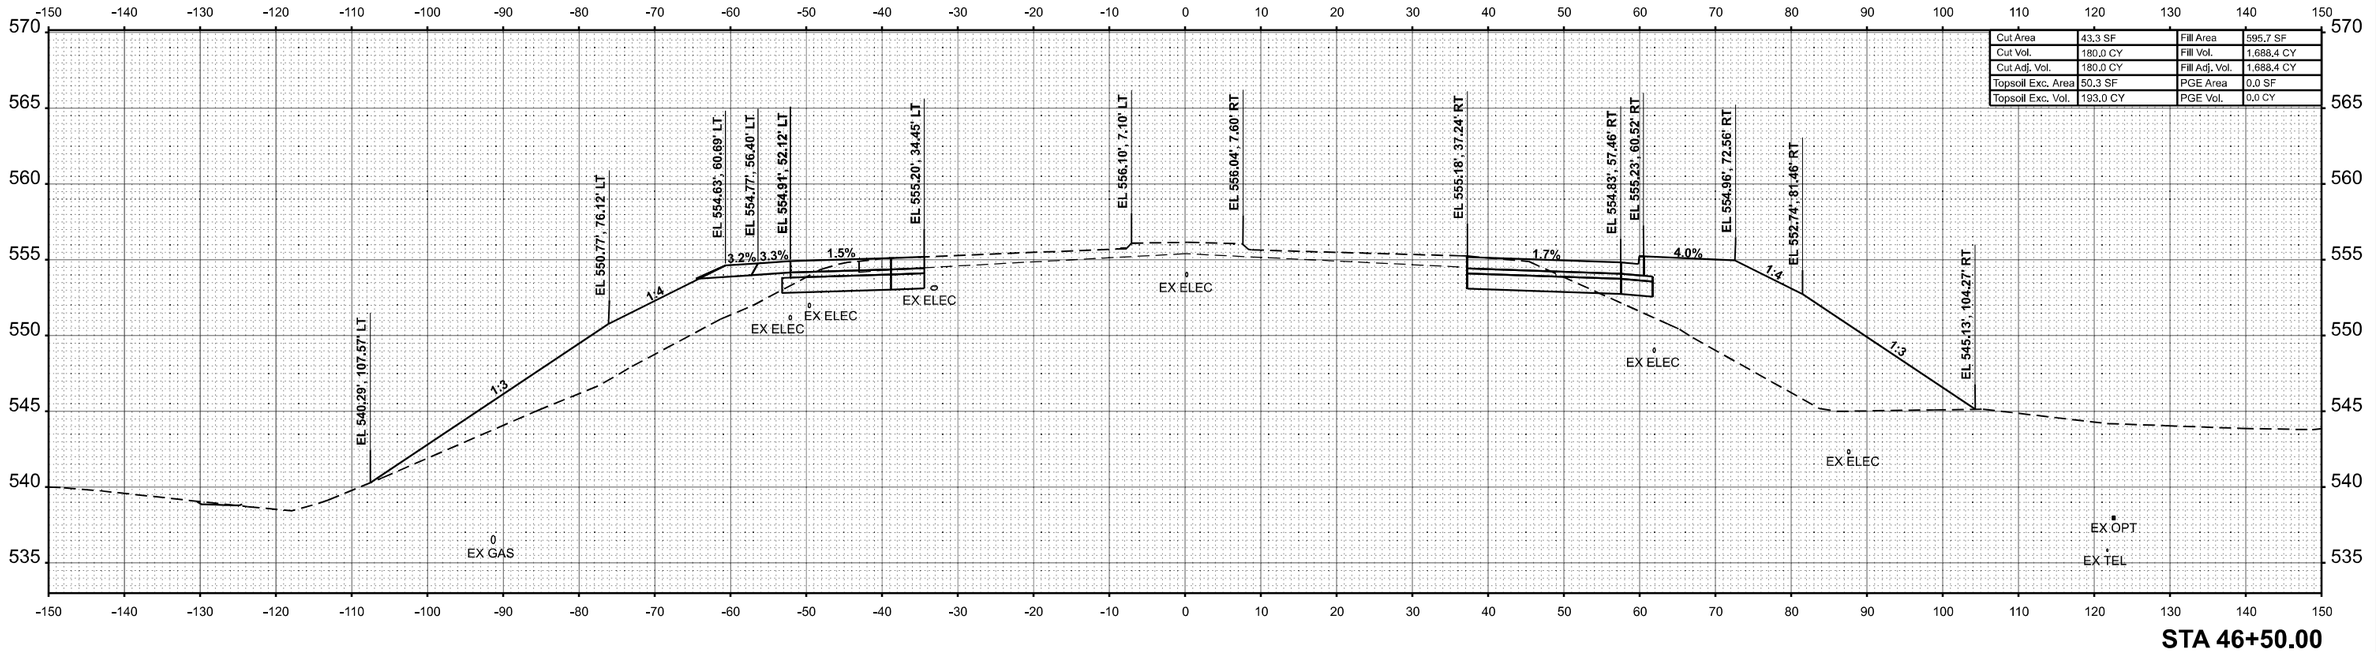

Cut Area	43.3 SF	Fill Area	595.7 SF
Cut Vol.	180.0 CY	Fill Vol.	1,688.4 CY
Cut Adj. Vol.	180.0 CY	Fill Adj. Vol.	1,688.4 CY
Topsoil Exc. Area	50.3 SF	PGE Area	0.0 SF
Topsoil Exc. Vol.	193.0 CY	PGE Vol.	0.0 CY

STA 46+50.00

ORIGINAL SURVEY	BY	DATE
NOTE BOOK	SURVEYED	
NO.	PLOTTED	
	TEMPLATE	
	AREAS	
	AREAS CHECKED	

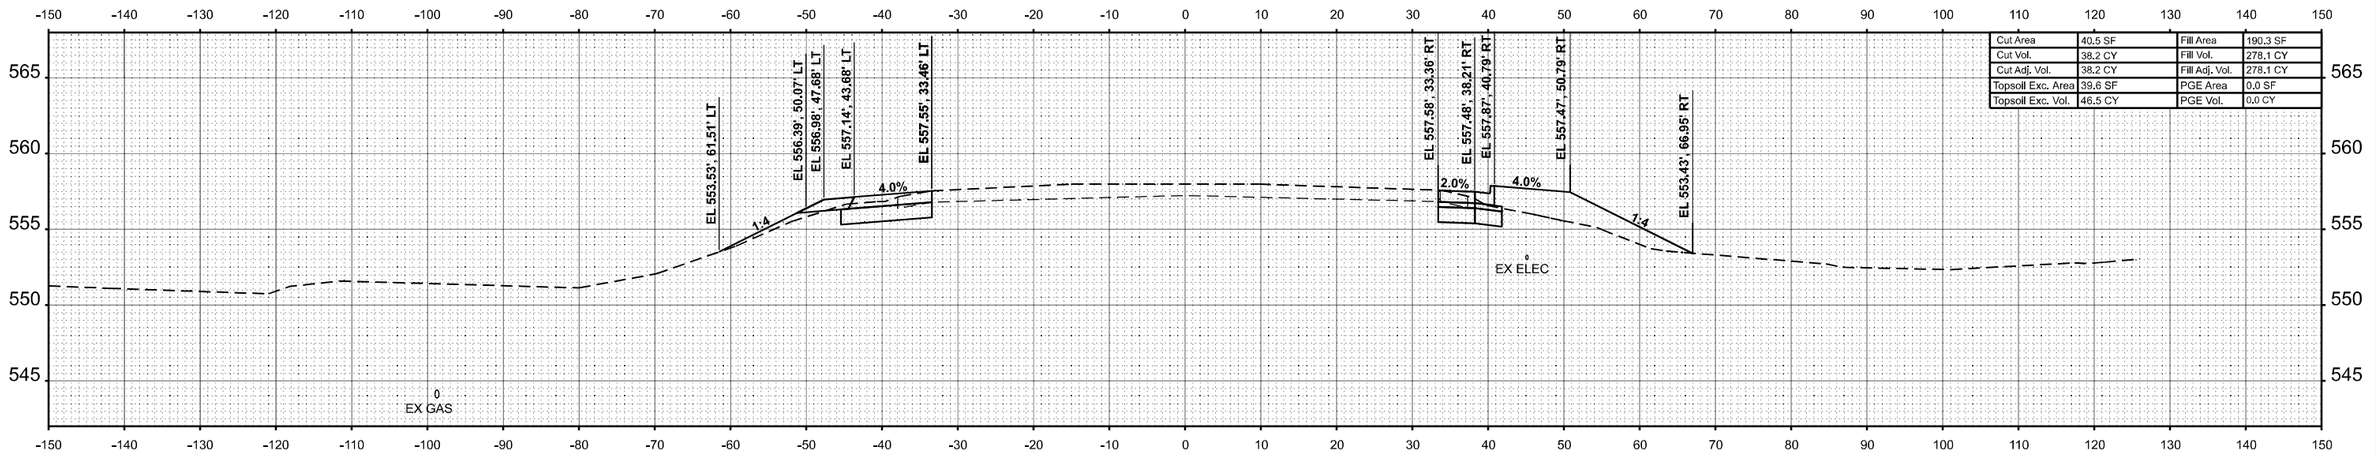

Cut Area	40.5 SF	Fill Area	190.3 SF
Cut Vol.	38.2 CY	Fill Vol.	278.1 CY
Cut Adj. Vol.	38.2 CY	Fill Adj. Vol.	278.1 CY
Topsoil Exc. Area	39.6 SF	PGE Area	0.0 SF
Topsoil Exc. Vol.	46.5 CY	PGE Vol.	0.0 CY

STA 45+34.00

MODEL: GREENMOUNTRD - 45+34.00
FILE NAME: C:\Users\jmarlin\OneDrive - Farnsworth Group, Inc\Desktop\Working Project Files\64\DGN\D878K7\e4nXxS GMR.dgn

Farnsworth GROUP

USER NAME = jmarlin	DESIGNED - JJO	REVISED -	
	DRAWN - JRM	REVISED -	
PLOT SCALE = 0.16666633 ' / In.	CHECKED - ERB	REVISED -	
PLOT DATE = 10/15/2024	DATE - 10/15/2024	REVISED -	


STATE OF ILLINOIS
DEPARTMENT OF TRANSPORTATION

GREEN MOUNT ROAD
CROSS SECTIONS

SCALE: 1:10H / 1:5V | SHEET 12 OF 18 SHEETS | STA. 45+34.00 | TO STA. 46+50.00


F.A.I. RTE.	SECTION	COUNTY	TOTAL SHEETS	SHEET NO.
64	82-7WRS-2	ST CLAIR	691	658
		CONTRACT NO. 76K74		
	ILLINOIS	FED. AID PROJECT		

FINAL SURVEY	SURVEYED	BY
	PLOTTED	
NOTE BOOK	TEMPLATE	DATE
NO.	AREAS	
	AREAS CHECKED	

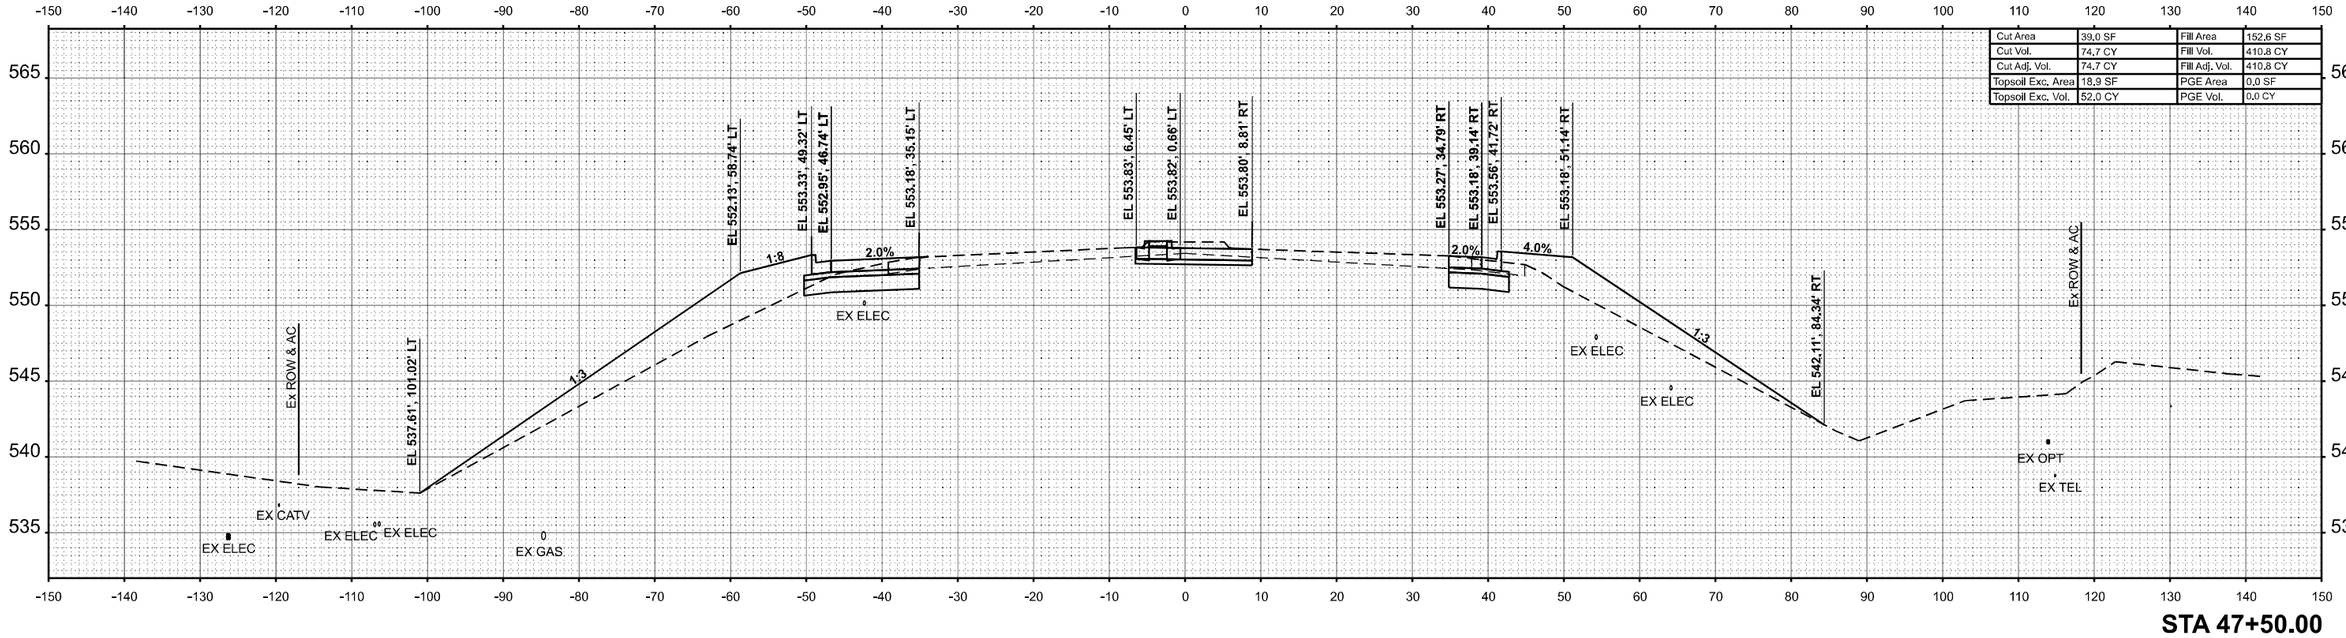

Cut Area	39,0 SF	Fill Area	152,6 SF
Cut Vol.	74,7 CY	Fill Vol.	410,8 CY
Cut Adj. Vol.	74,7 CY	Fill Adj. Vol.	410,8 CY
Topsoil Exc. Area	18,9 SF	PGE Area	0,0 SF
Topsoil Exc. Vol.	52,0 CY	PGE Vol.	0,0 CY

STA 47+50.00

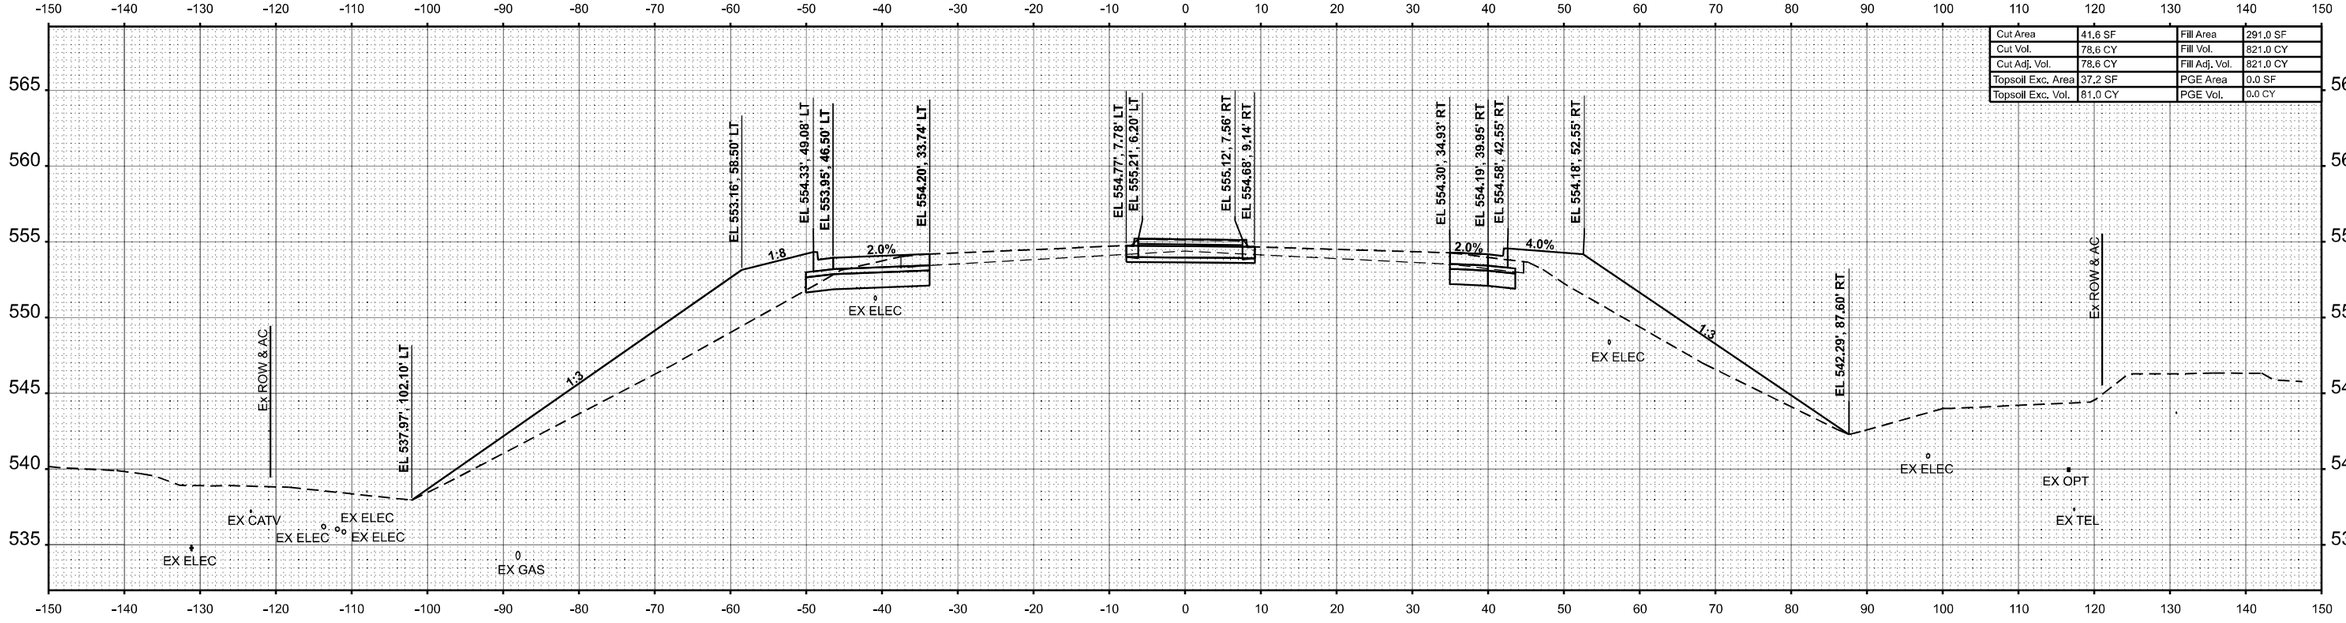

Cut Area	41,6 SF	Fill Area	291,0 SF
Cut Vol.	78,6 CY	Fill Vol.	821,0 CY
Cut Adj. Vol.	78,6 CY	Fill Adj. Vol.	821,0 CY
Topsoil Exc. Area	37,2 SF	PGE Area	0,0 SF
Topsoil Exc. Vol.	81,0 CY	PGE Vol.	0,0 CY

STA 47+00.00

ORIGINAL SURVEY	SURVEYED	BY
	PLOTTED	
NOTE BOOK	TEMPLATE	DATE
NO.	AREAS	
	AREAS CHECKED	

MODEL: GREENMOUNTRD-47+00.00
FILE NAME: C:\Users\jmartin\Documents - Farnsworth Group, Inc\Desktop\Working Project Files\I-64\DGN\D857K74-eu-hc-tsc GMR.dgn

Farnsworth GROUP

USER NAME = jmartin	DESIGNED - JJO	REVISED -	
	DRAWN - JRM	REVISED -	
PLOT SCALE = 0.16666633 ' / In.	CHECKED - ERB	REVISED -	
PLOT DATE = 10/15/2024	DATE - 10/15/2024	REVISED -	


STATE OF ILLINOIS
DEPARTMENT OF TRANSPORTATION

GREEN MOUNT ROAD
CROSS SECTIONS

SCALE: 1:10H / 1:5V | SHEET 13 OF 18 SHEETS | STA. 47+00.00 | TO STA. 47+50.00


F.A.I. RTE.	SECTION	COUNTY	TOTAL SHEETS	SHEET NO.
64	82-7WRS-2	ST CLAIR	691	659
		CONTRACT NO. 76K74		
	ILLINOIS	FED. AID PROJECT		

FINAL SURVEY		BY	DATE
	SURVEYED		
	PLOTTED		
NOTE BOOK	TEMPLATE		
	AREAS		
NO.	AREAS CHECKED		

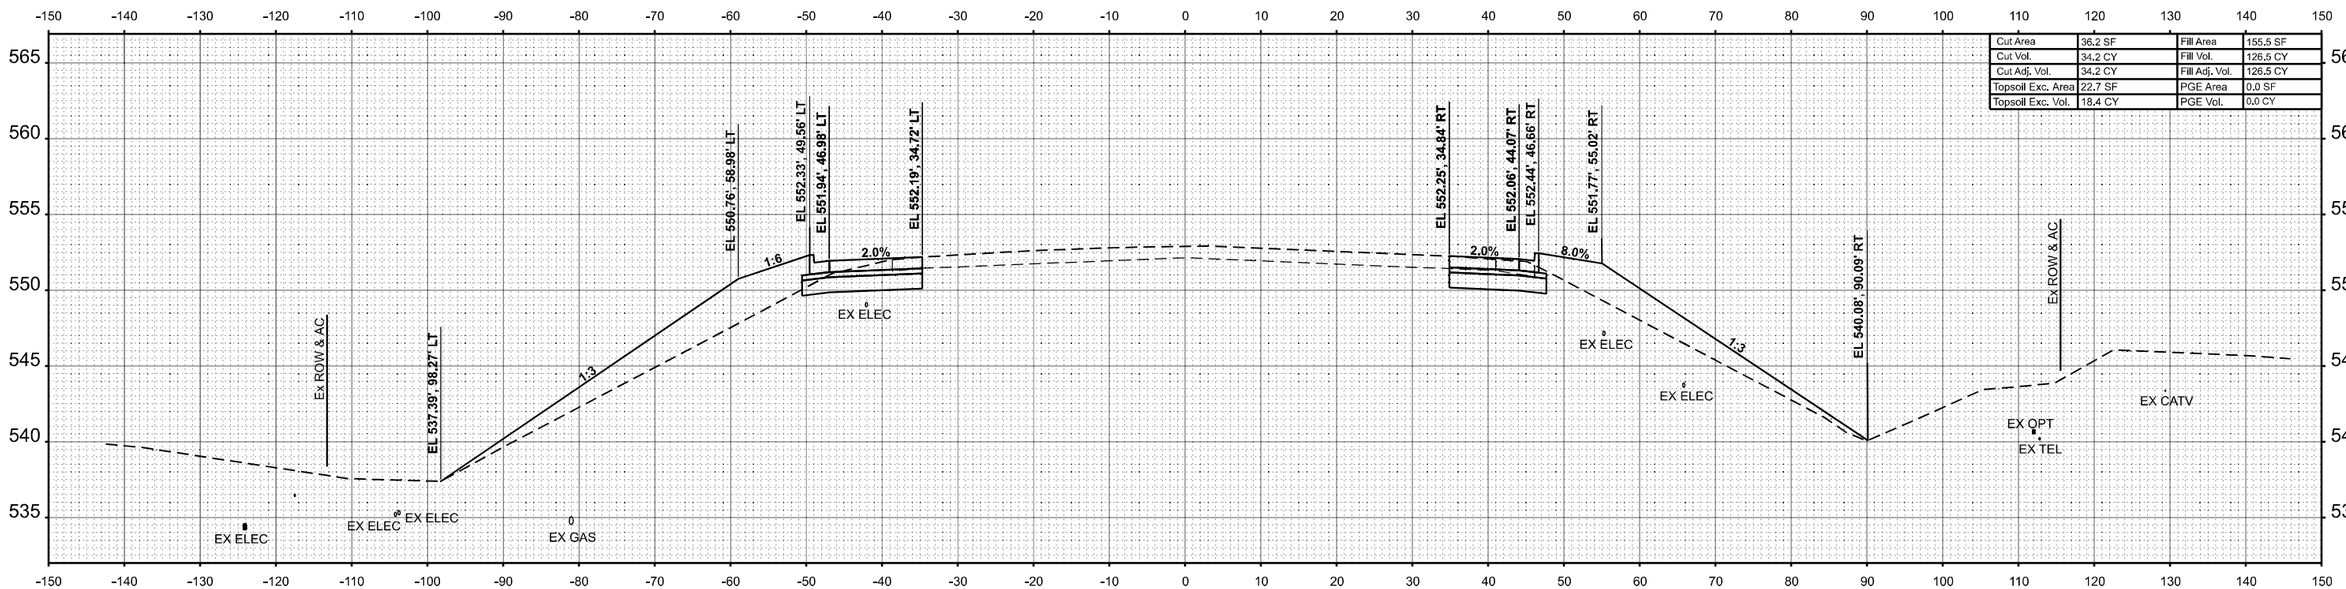

Cut Area	36.2 SF	Fill Area	155.5 SF
Cut Vol.	34.2 CY	Fill Vol.	126.5 CY
Cut Adj. Vol.	34.2 CY	Fill Adj. Vol.	126.5 CY
Topsoil Exc. Area	22.7 SF	PGE Area	0.0 SF
Topsoil Exc. Vol.	18.4 CY	PGE Vol.	0.0 CY

STA 48+00.00

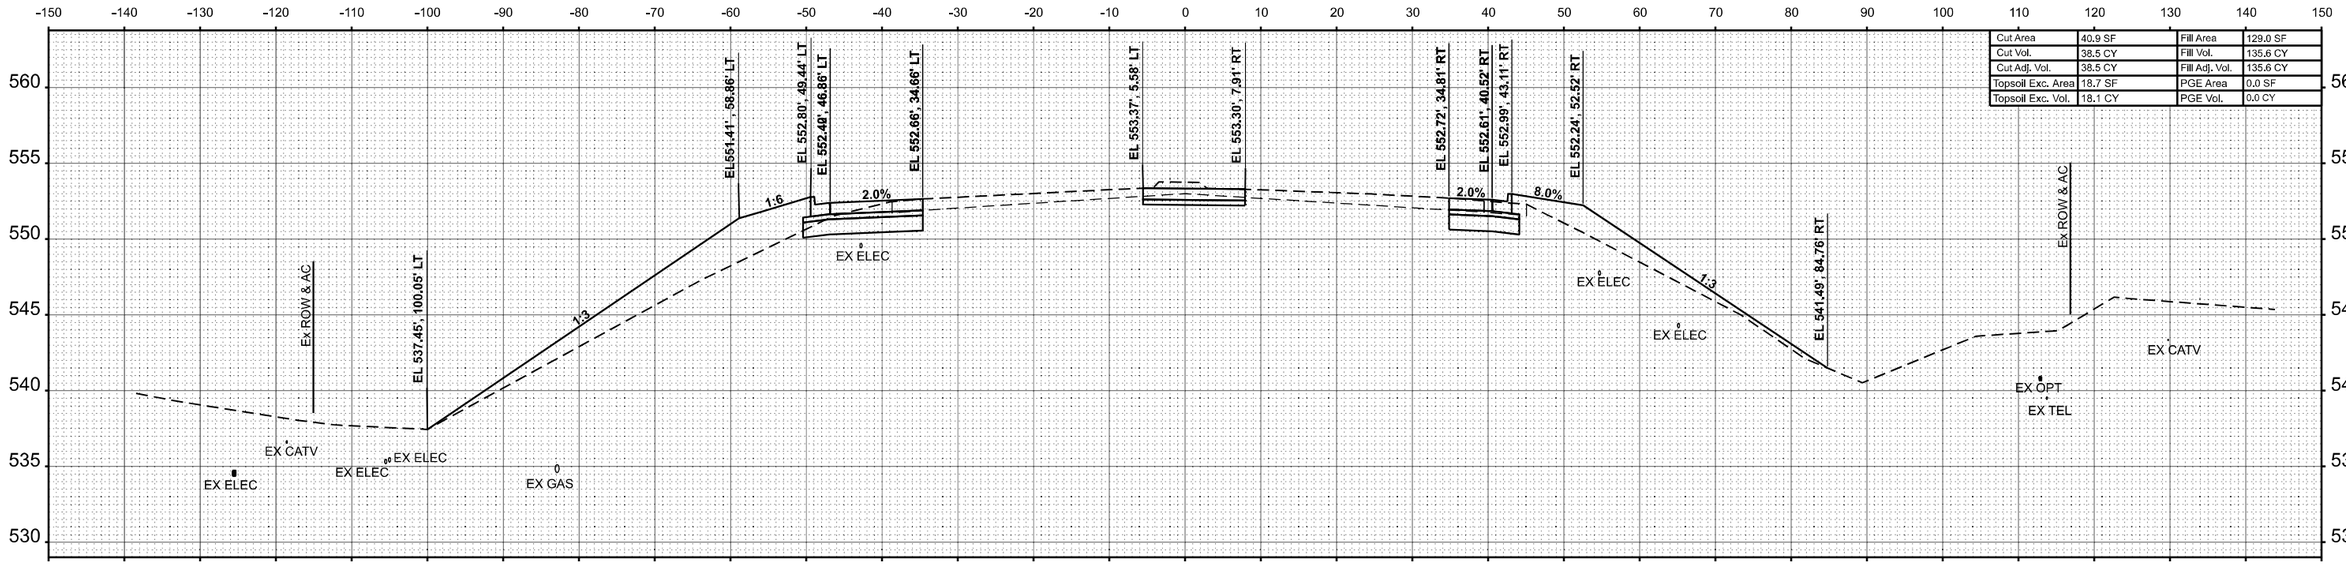

Cut Area	40.9 SF	Fill Area	129.0 SF
Cut Vol.	38.5 CY	Fill Vol.	135.6 CY
Cut Adj. Vol.	38.5 CY	Fill Adj. Vol.	135.6 CY
Topsoil Exc. Area	18.7 SF	PGE Area	0.0 SF
Topsoil Exc. Vol.	18.1 CY	PGE Vol.	0.0 CY

STA 47+76.00

ORIGINAL SURVEY		BY	DATE
	SURVEYED		
	PLOTTED		
NOTE BOOK	TEMPLATE		
	AREAS		
NO.	AREAS CHECKED		

MODEL: GREENMOUNTRD-47+76.00
FILE NAME: C:\Users\jmarlin\Documents - Farnsworth Group, Inc\Desktop\Working Project Files\L64\DGN\D87RKT4eJHeXoc GMR.dgn

Farnsworth GROUP


USER NAME = jmarlin	DESIGNED - JJO	REVISED -	
	DRAWN - JRM	REVISED -	
PLOT SCALE = 0.16666633 ' / In.	CHECKED - ERB	REVISED -	
PLOT DATE = 10/15/2024	DATE - 10/15/2024	REVISED -	

STATE OF ILLINOIS
DEPARTMENT OF TRANSPORTATION


GREEN MOUNT ROAD
CROSS SECTIONS

SCALE: 1:10H / 1:5V | SHEET 14 OF 18 SHEETS | STA. 47+76.00 | TO STA. 48+00.00

F.A.I. RTE.	SECTION	COUNTY	TOTAL SHEETS	SHEET NO.
64	82-7WRS-2	ST CLAIR	691	660
		CONTRACT NO. 76K74		
	ILLINOIS	FED. AID PROJECT		

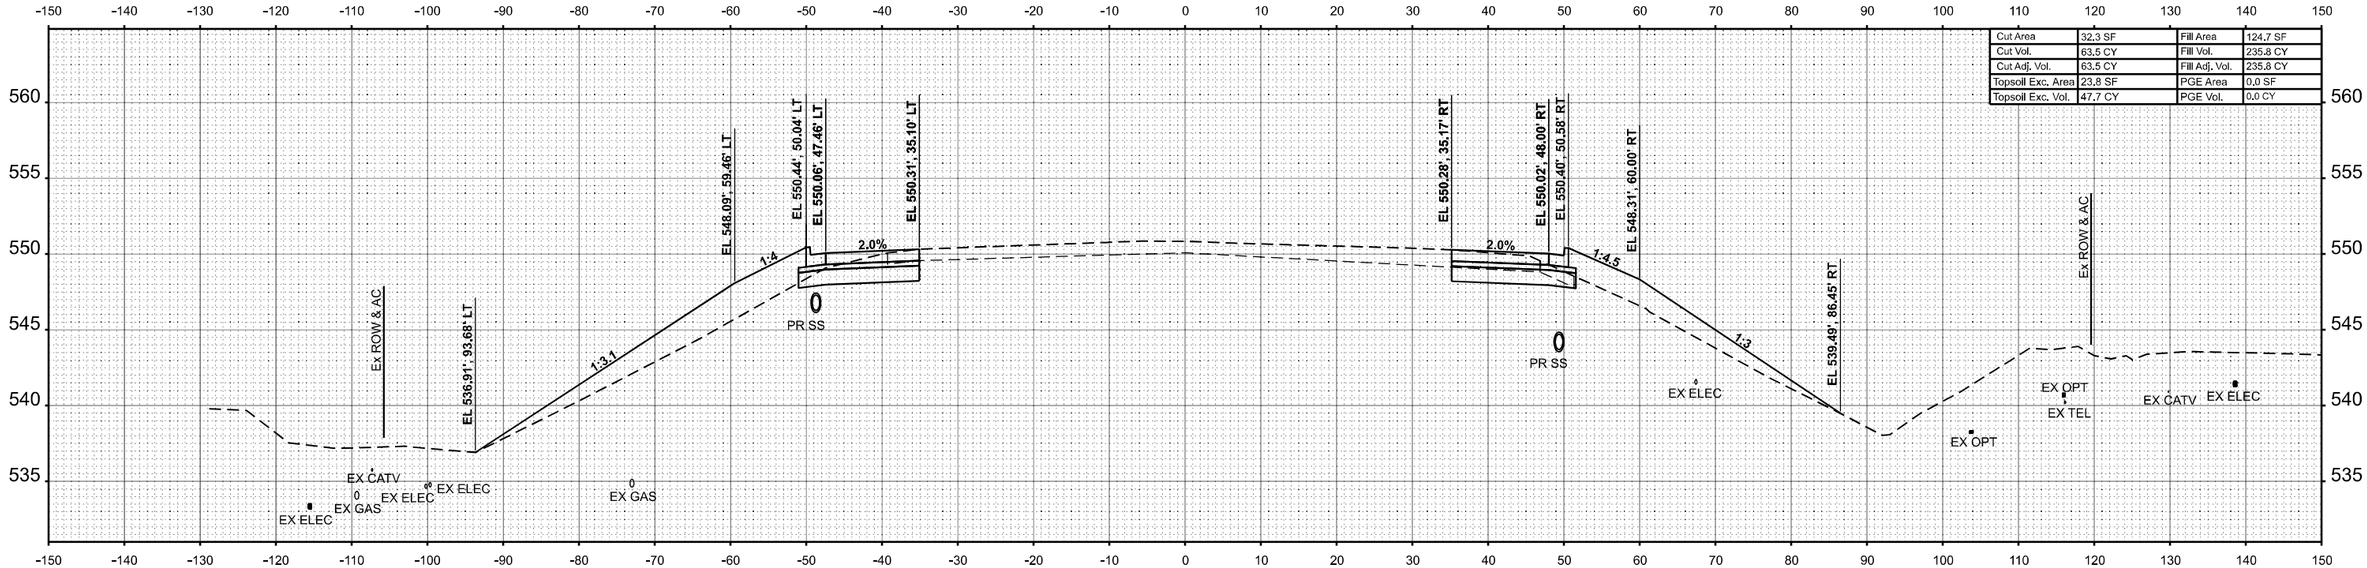

STA 49+00.00

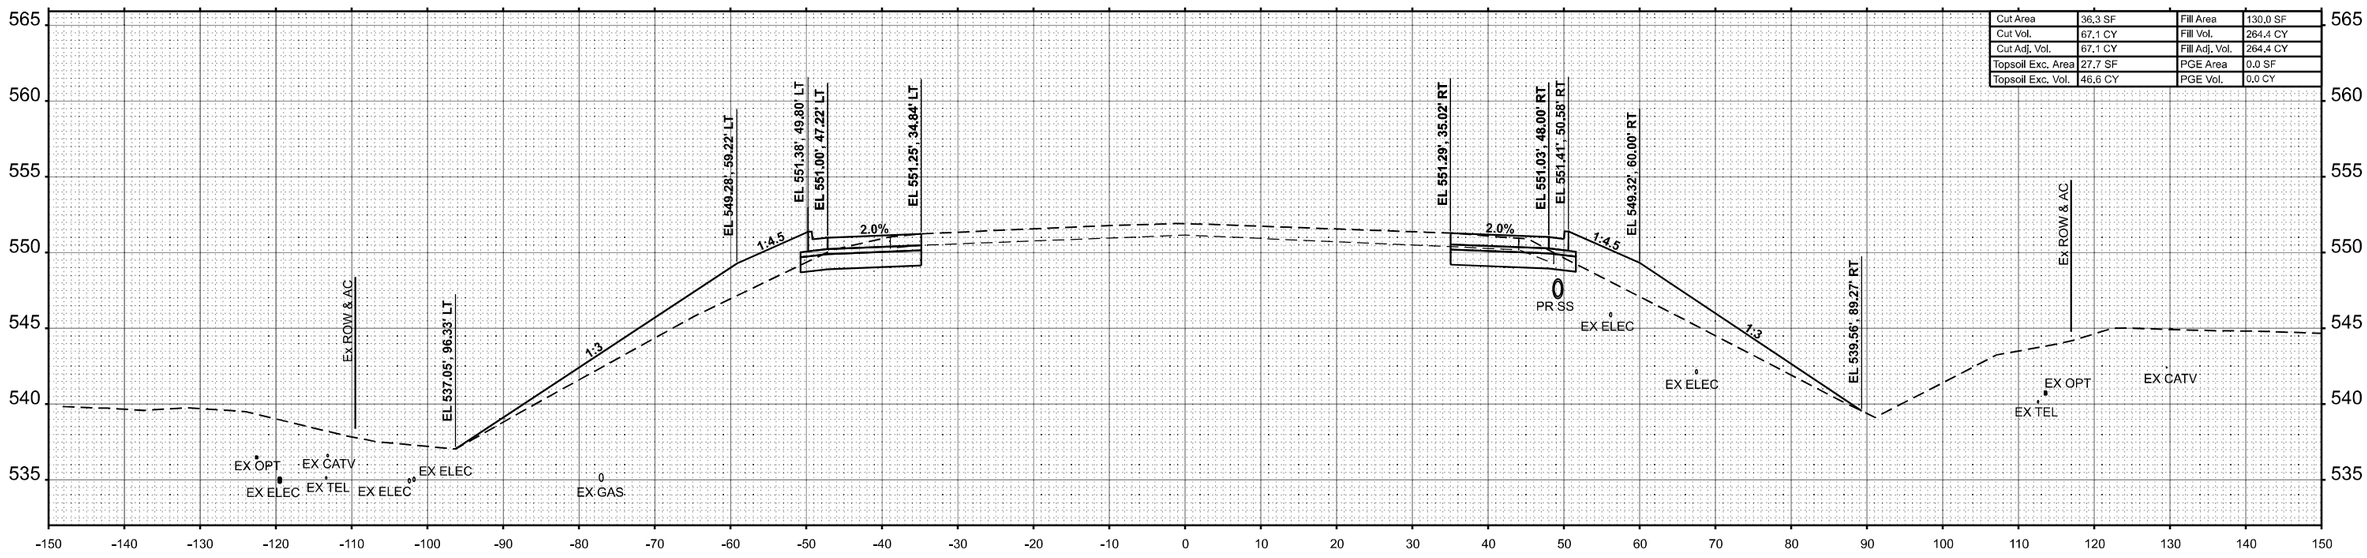

STA 48+50.00

FINAL SURVEY	
NOTE BOOK	
NO.	

BY	DATE
SURVEYED	
PLOTTED	
TEMPLATE	
AREAS	
AREAS CHECKED	

ORIGINAL SURVEY	
NOTE BOOK	
NO.	

BY	DATE
SURVEYED	
PLOTTED	
TEMPLATE	
AREAS	
AREAS CHECKED	

MODEL: GREENMOUNTRD-48+50.00
FILE NAME: C:\Users\jmarlin\Documents - Farnsworth Group, Inc\Desktop\Working Project Files\48+50\D0570K74-eb\e0sc GMR.dgn

Farnsworth GROUP

USER NAME = jmarlin	DESIGNED - JJO	REVISED -	
	DRAWN - JRM	REVISED -	
PLOT SCALE = 0.16666633 ' / In.	CHECKED - ERB	REVISED -	
PLOT DATE = 10/15/2024	DATE - 10/15/2024	REVISED -	


STATE OF ILLINOIS
DEPARTMENT OF TRANSPORTATION

GREEN MOUNT ROAD
CROSS SECTIONS

SCALE: 1:10H / 1:5V | SHEET 15 OF 18 SHEETS | STA. 48+50.00 | TO STA. 49+00.00


F.A.I. RTE.	SECTION	COUNTY	TOTAL SHEETS	SHEET NO.
64	82-7WRS-2	ST CLAIR	691	661
		CONTRACT NO. 76K74		
	ILLINOIS	FED. AID PROJECT		

Cut Area	21.6 SF	Fill Area	44.3 SF
Cut Vol.	28.1 CY	Fill Vol.	85.4 CY
Cut Adj. Vol.	28.1 CY	Fill Adj. Vol.	85.4 CY
Topsoil Exc. Area	12.6 SF	PGE Area	0.0 SF
Topsoil Exc. Vol.	20.0 CY	PGE Vol.	0.0 CY

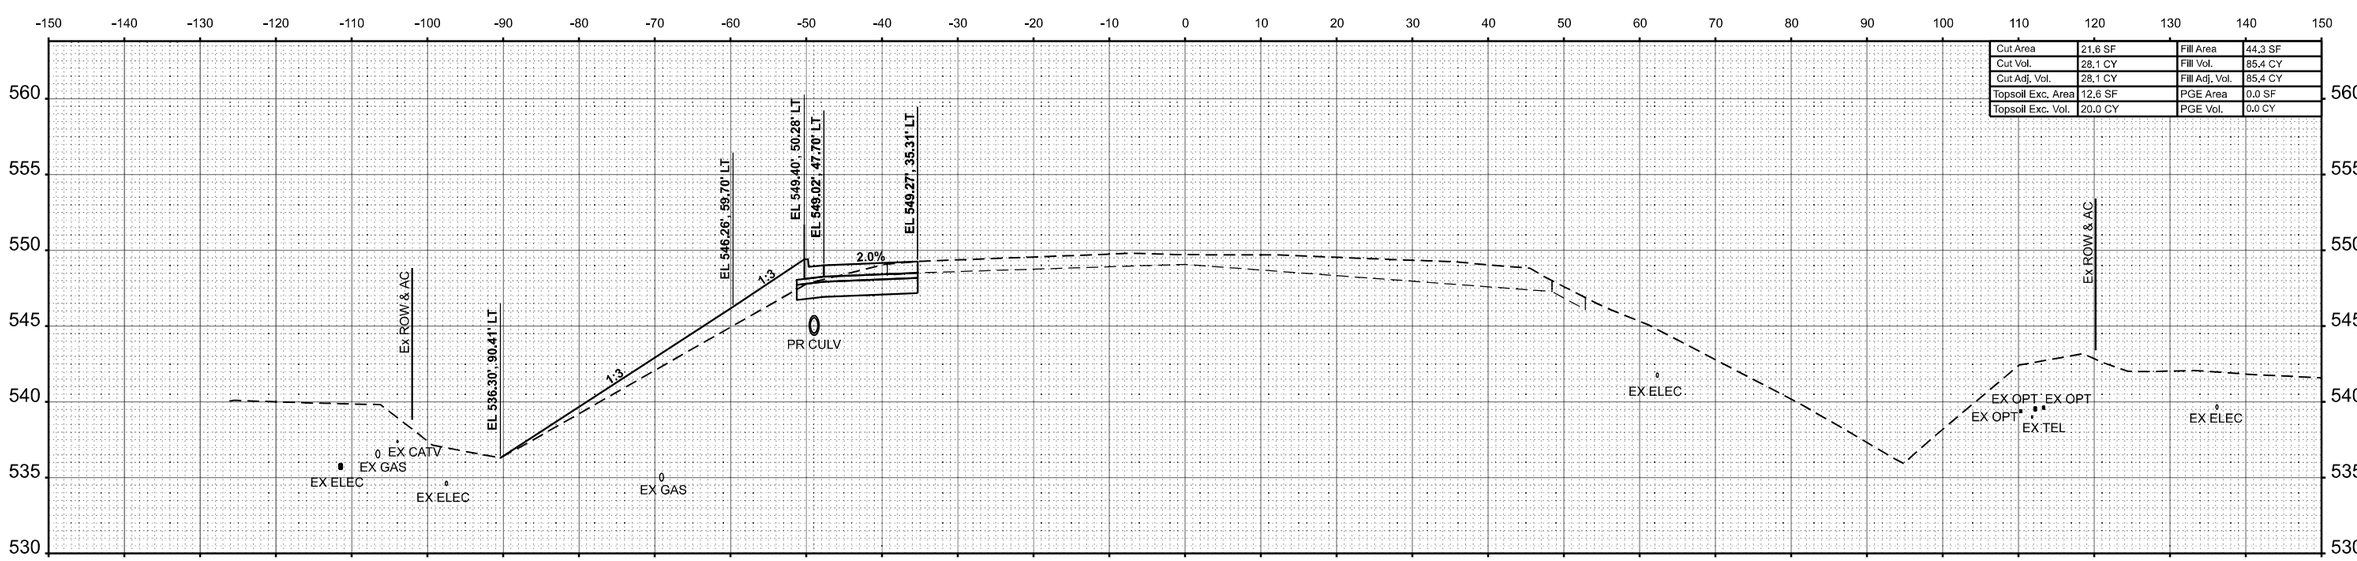

STA 49+50.00

Cut Area	30.7 SF	Fill Area	114.7 SF
Cut Vol.	24.5 CY	Fill Vol.	93.1 CY
Cut Adj. Vol.	24.5 CY	Fill Adj. Vol.	93.1 CY
Topsoil Exc. Area	24.7 SF	PGE Area	0.0 SF
Topsoil Exc. Vol.	18.8 CY	PGE Vol.	0.0 CY

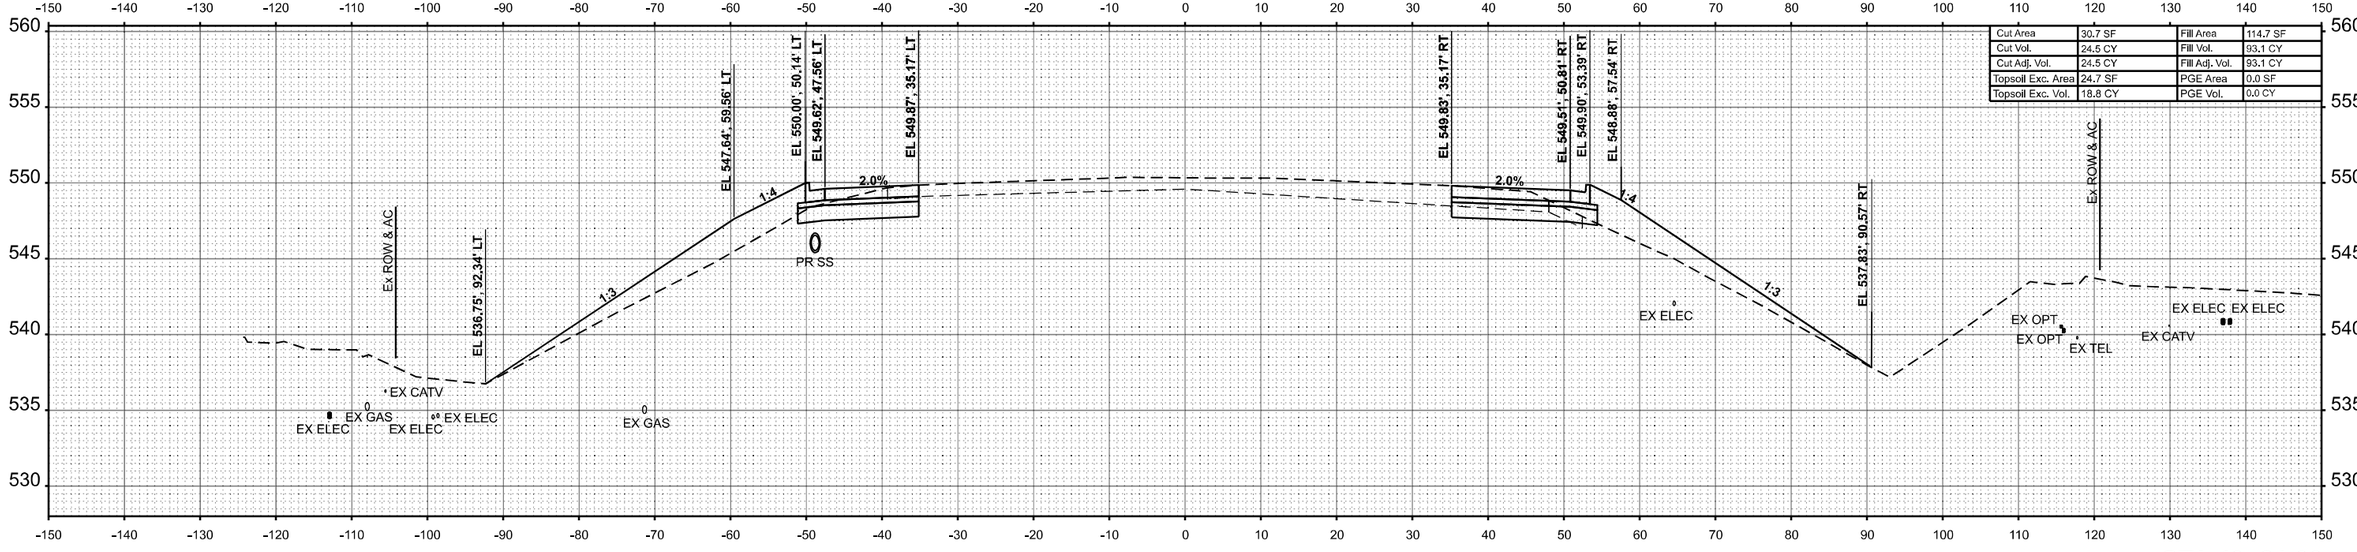

STA 49+21.00


USER NAME = jmarlin	DESIGNED - JJO	REVISED -	**STATE OF ILLINOIS**	**GREEN MOUNT ROAD**	
	DRAWN - JRM	REVISED -	**DEPARTMENT OF TRANSPORTATION**	**CROSS SECTIONS**	
PLOT SCALE = 0.16666633 ' / In.	CHECKED - ERB	REVISED -		SCALE: 1:10H / 1:5V	SHEET 16 OF 18 SHEETS STA. 49+21.00 TO STA. 49+50.00
PLOT DATE = 10/15/2024	DATE - 10/15/2024	REVISED -			

F.A.I. RTE.	SECTION	COUNTY	TOTAL SHEETS	SHEET NO.
64	82-7WRS-2	ST CLAIR	691	662
		CONTRACT NO. 76K74		
	ILLINOIS	FED. AID PROJECT		


Farnsworth GROUP

FINAL SURVEY / ORIGINAL SURVEY — NOTE BOOK — NO. — SURVEYED — PLOTTED — TEMPLATE — AREAS — AREAS CHECKED — BY — DATE

MODEL: GREENMOUNTRD-49+21.00
FILE NAME: C:\Users\jmarlin\Desktop\Working Project Files\64DGN\D576K74-sht-Xsc-GMR.dgn

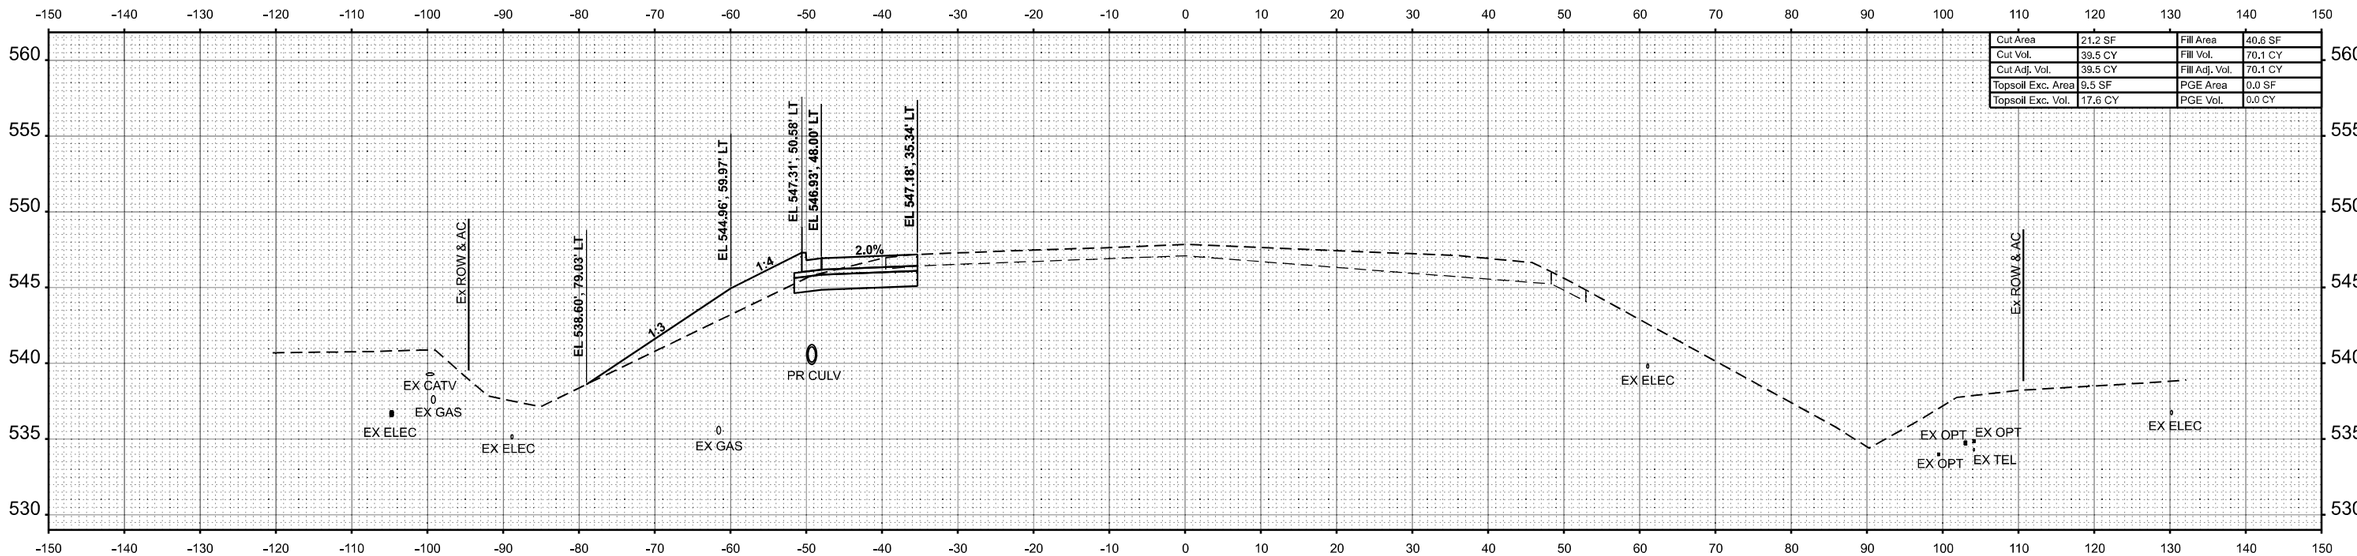

STA 50+50.00

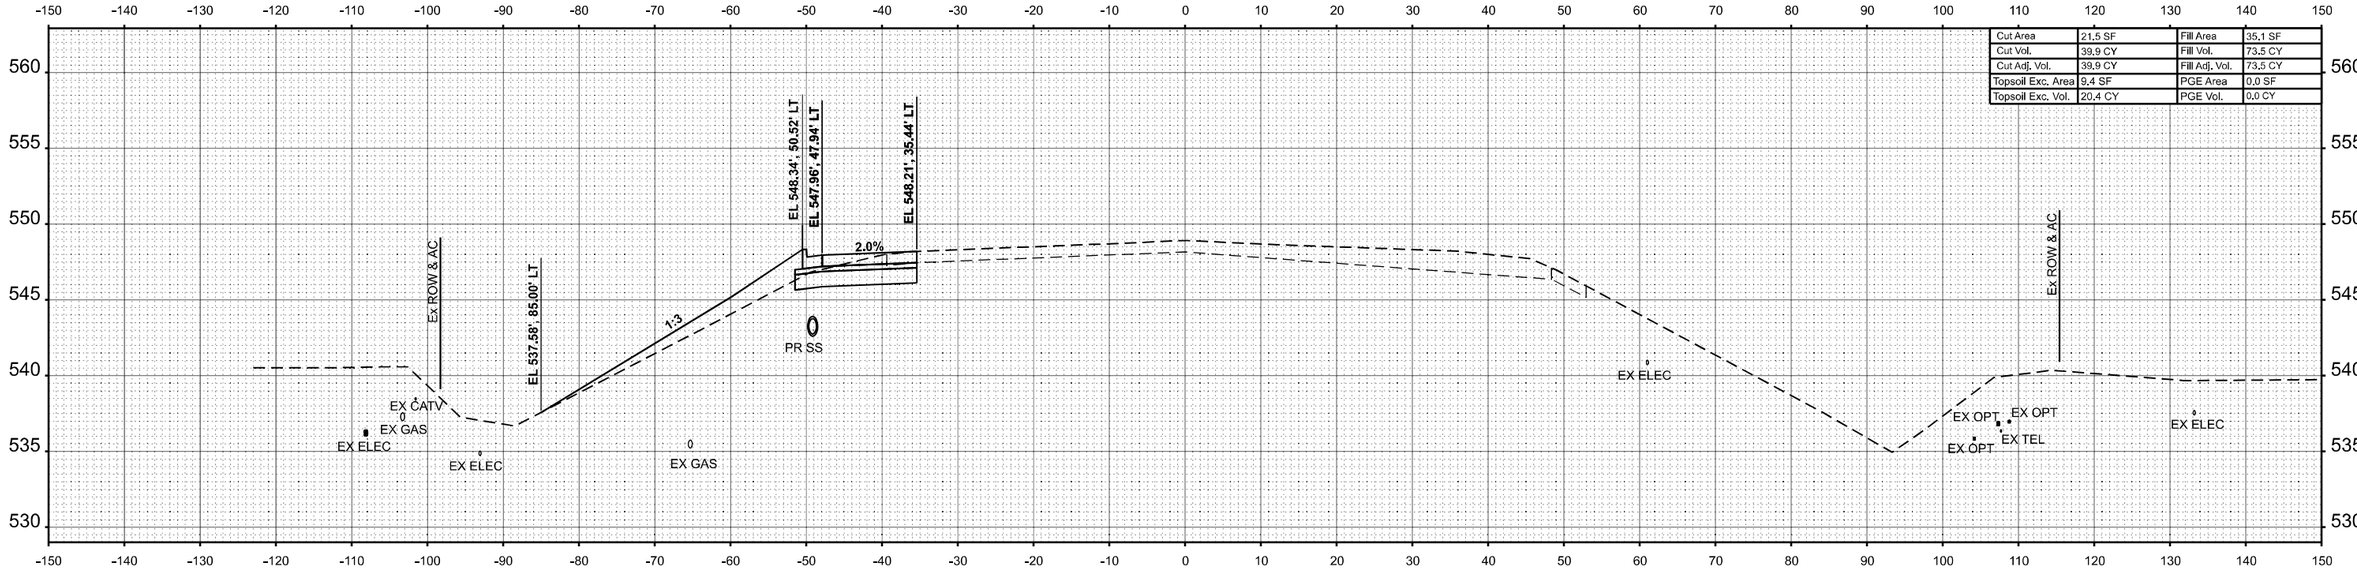

STA 50+00.00

USER NAME = jmarin	DESIGNED - JJO	REVISED -	
	DRAWN - JRM	REVISED -	
PLOT SCALE = 0.16666633 ' / In.	CHECKED - ERB	REVISED -	
PLOT DATE = 10/15/2024	DATE - 10/15/2024	REVISED -	

Farnsworth GROUP

STATE OF ILLINOIS
DEPARTMENT OF TRANSPORTATION

GREEN MOUNT ROAD
CROSS SECTIONS


SCALE: 1:10H / 1:5V | SHEET 17 OF 18 SHEETS | STA. 50+00.00 | TO STA. 50+50.00

F.A.I. RTE.	SECTION	COUNTY	TOTAL SHEETS	SHEET NO.
64	82-7WRS-2	ST CLAIR	691	663
		CONTRACT NO. 76K74		
	ILLINOIS	FED. AID PROJECT		

FINAL SURVEY — NOTE BOOK — NO. — SURVEYED — PLOTTED — TEMPLATE — AREAS — AREAS CHECKED — BY — DATE

ORIGINAL SURVEY — NOTE BOOK — NO. — SURVEYED — PLOTTED — TEMPLATE — AREAS — AREAS CHECKED — BY — DATE

MODEL: GREENMOUNTRD_50+00.00
FILE NAME: C:\Users\jmarin\Desktop\Sheets - Farnsworth Group, Inc\Desktop\Working Project Files\L64\DGN\D5876K74-InfoSc GMR.dgn

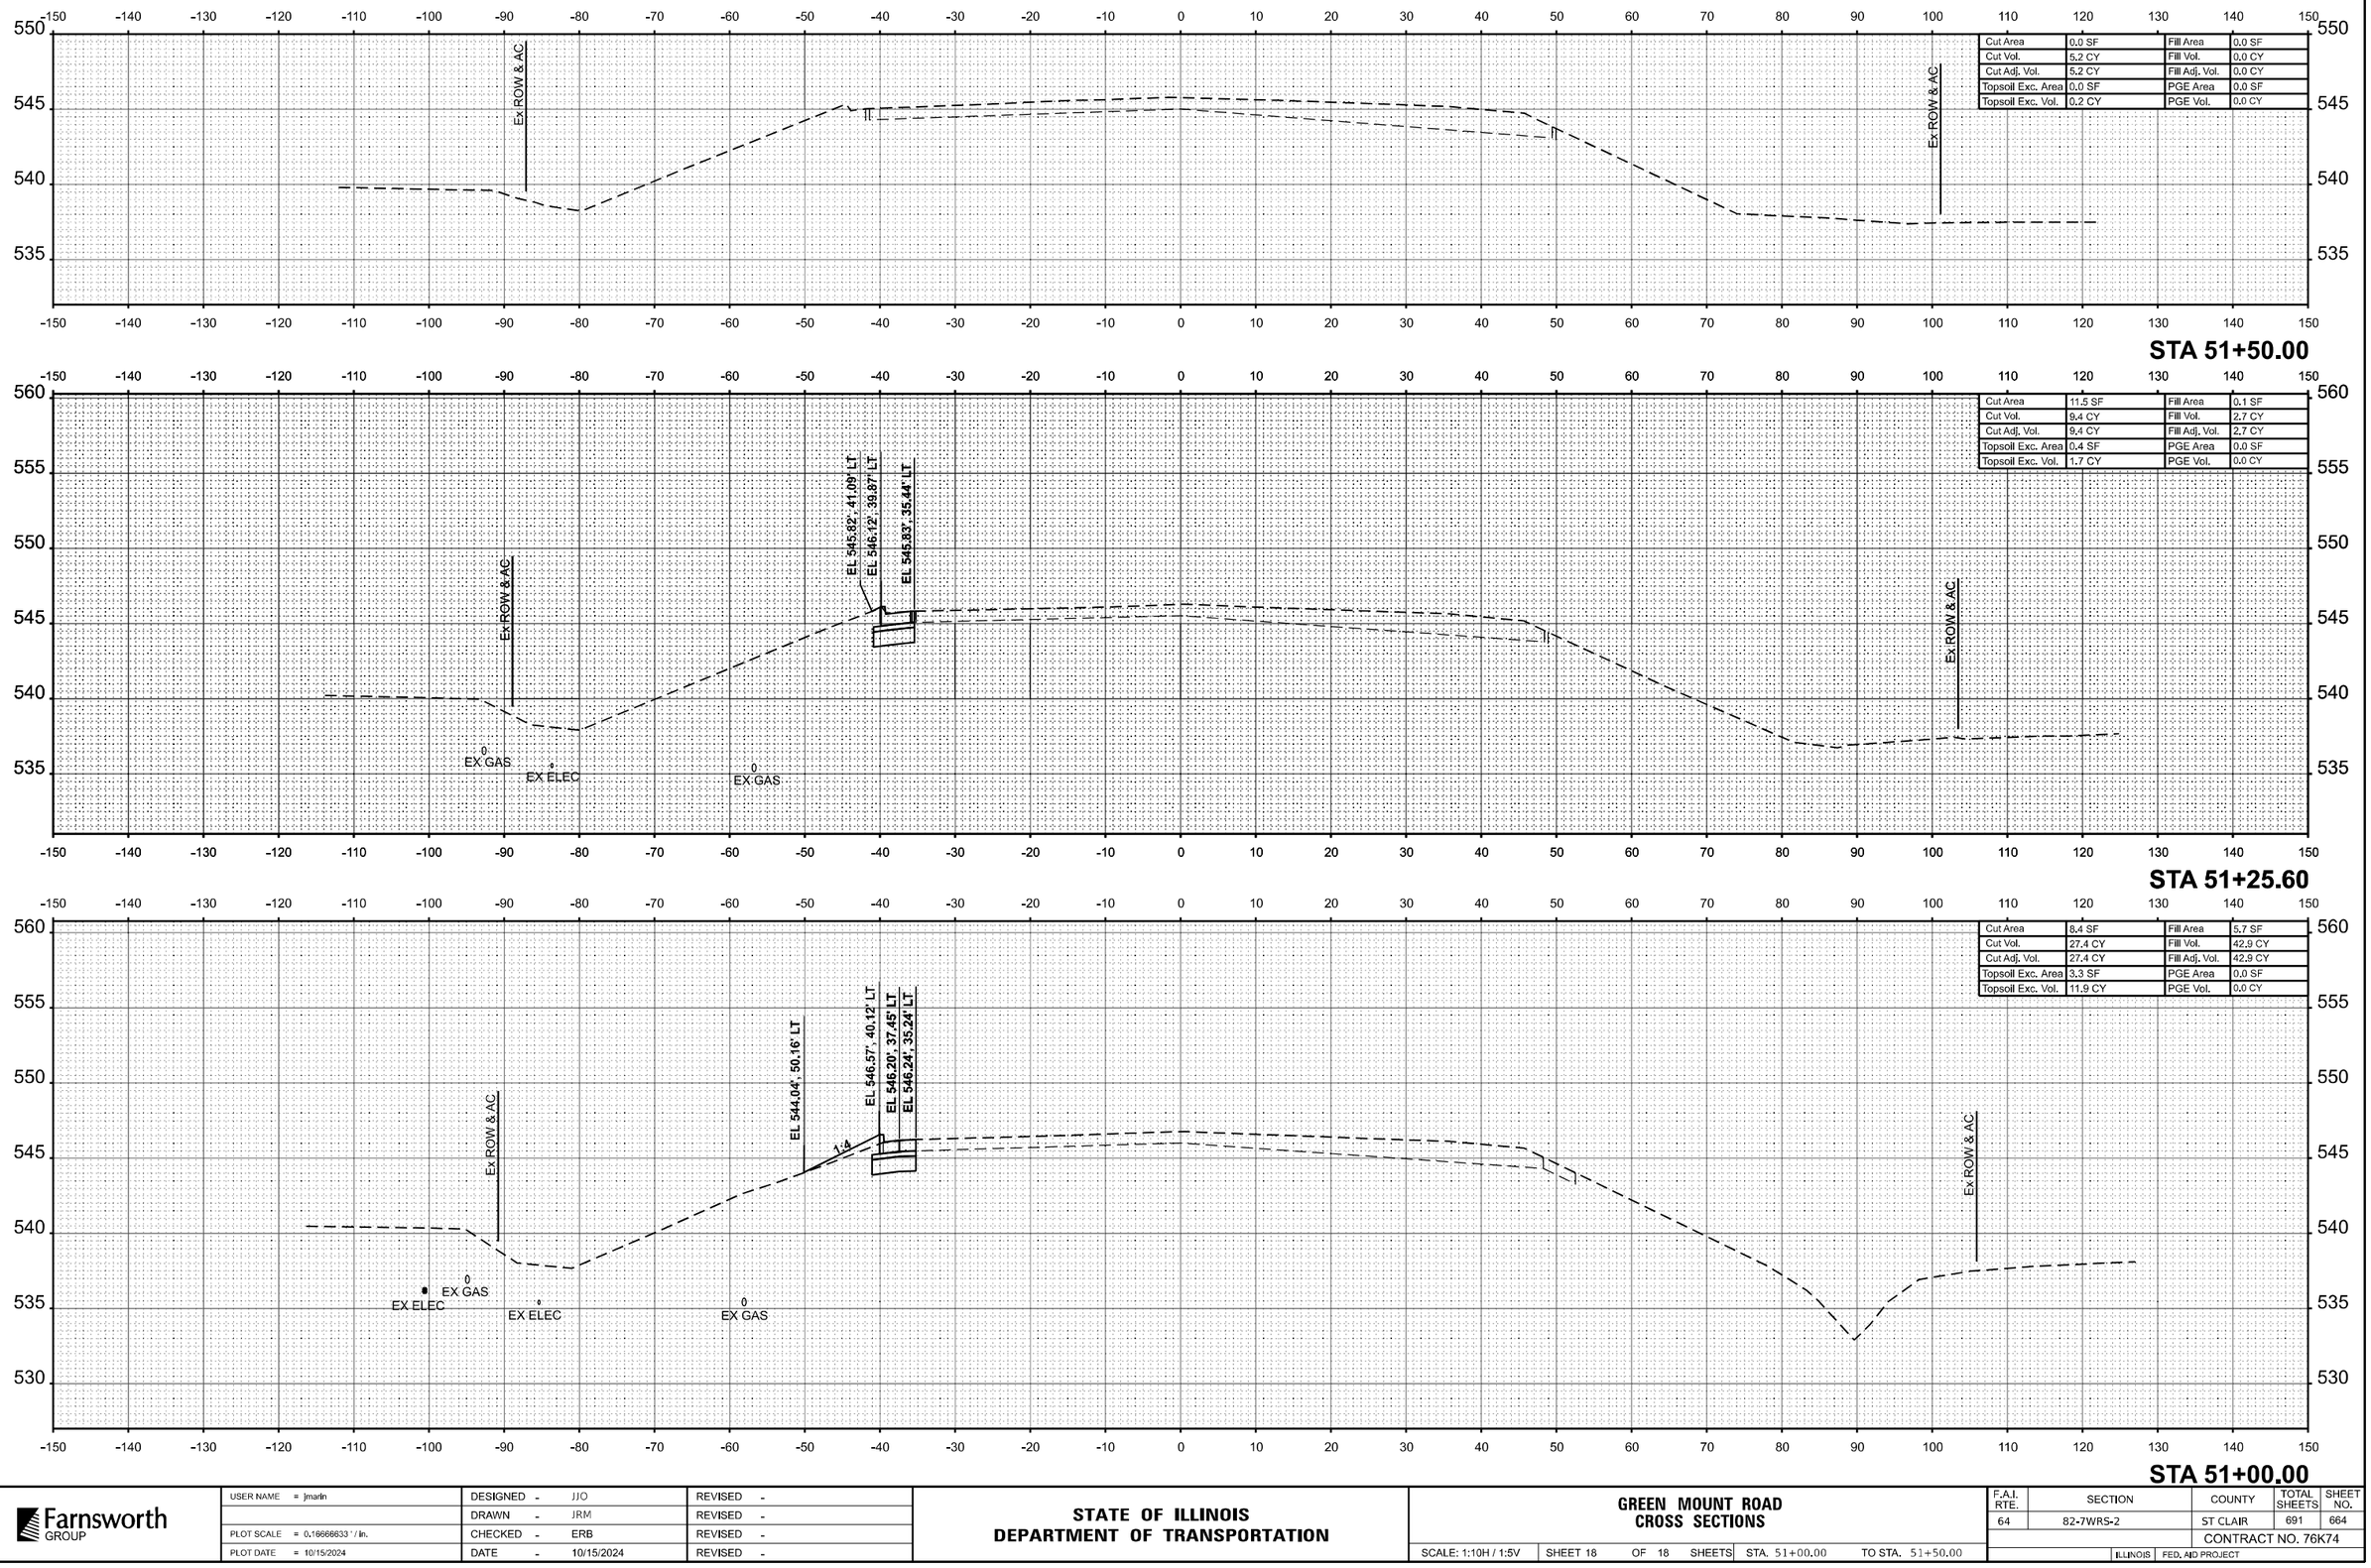

FINAL SURVEY	NOTE BOOK	NO.
SURVEYED		
PLOTTED		
TEMPLATE		
AREAS		
AREAS CHECKED		

BY	DATE

ORIGINAL SURVEY	NOTE BOOK	NO.
SURVEYED		
PLOTTED		
TEMPLATE		
AREAS		
AREAS CHECKED		

BY	DATE

MODEL: GREENMOUNTRD_51+00.dgn
FILE NAME: C:\Users\jmartin\OneDrive - Farnsworth Group, Inc\Desktop\Working Project Files\64\DGN\D878K7\edit\X\c_GMR.dgn

Farnsworth GROUP

USER NAME = jmartin	DESIGNED -	JJO	REVISED -		
	DRAWN -	JRM	REVISED -		
PLOT SCALE = 0.16666633 ' / In.	CHECKED -	ERB	REVISED -		
PLOT DATE = 10/15/2024	DATE -	10/15/2024	REVISED -		


STATE OF ILLINOIS
DEPARTMENT OF TRANSPORTATION

GREEN MOUNT ROAD
CROSS SECTIONS


SCALE: 1:10H / 1:5V | SHEET 18 OF 18 SHEETS | STA. 51+00.00 | TO STA. 51+50.00

F.A.I. RTE.	SECTION	COUNTY	TOTAL SHEETS	SHEET NO.
64	82-7WRS-2	ST CLAIR	691	664
		CONTRACT NO. 76K74		
	ILLINOIS	FED. AID PROJECT		

FINAL SURVEY		BY	DATE
	SURVEYED		
	PLOTTED		
NOTE BOOK	TEMPLATE		
	AREAS		
NO.	AREAS CHECKED		

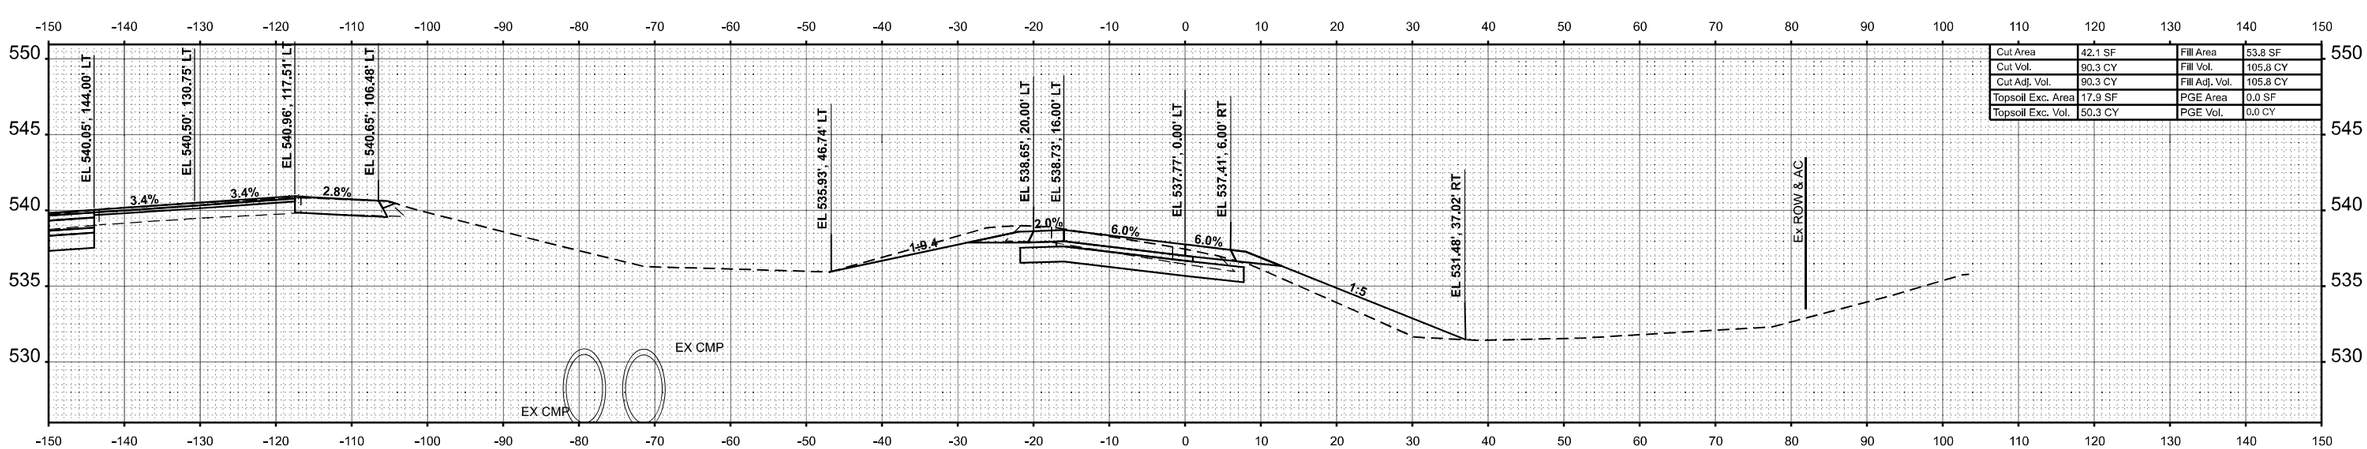

STA 9+50.00

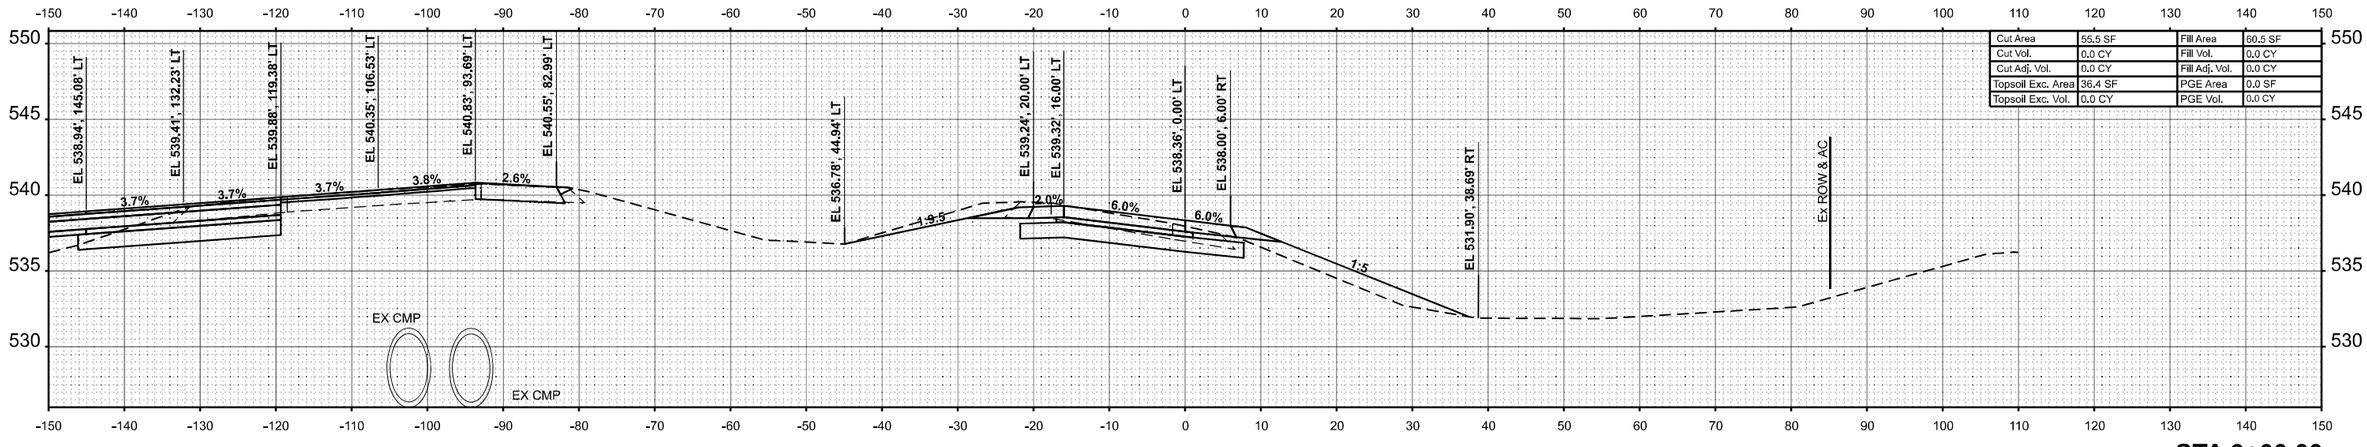

STA 9+00.00

ORIGINAL SURVEY		BY	DATE
	SURVEYED		
	PLOTTED		
NOTE BOOK	TEMPLATE		
	AREAS		
NO.	AREAS CHECKED		

MODEL: RampALT-1-9+00.00
FILE NAME: C:\Users\marmstrong\OneDrive - Farnsworth Group, Inc\Desktop\BAC\CAD_Sheets\21 Cross Sections\D8T6K74-InchOsc RampA.dgn

Farnsworth GROUP

USER NAME = marmstrong	DESIGNED - RWS	REVISED -	
	DRAWN - MRA	REVISED -	
PLOT SCALE = 0.16666633 ' / In.	CHECKED - ERB	REVISED -	
PLOT DATE = 10/15/2024	DATE - 10/15/2024	REVISED -	


STATE OF ILLINOIS
DEPARTMENT OF TRANSPORTATION

RAMP A
CROSS SECTIONS

SCALE: 1:10H / 1:5V | SHEET 1 OF 14 SHEETS | STA. 9+00.00 | TO STA. 9+50.00


F.A.I. RTE.	SECTION	COUNTY	TOTAL SHEETS	SHEET NO.
64	82-7WRS-2	ST CLAIR	691	665
		CONTRACT NO. 76K74		
	ILLINOIS	FED. AID PROJECT		

FINAL SURVEY	SURVEYED	BY	DATE
	PLOTTED		
NOTE BOOK	TEMPLATE		
NO.	AREAS		
	AREAS CHECKED		

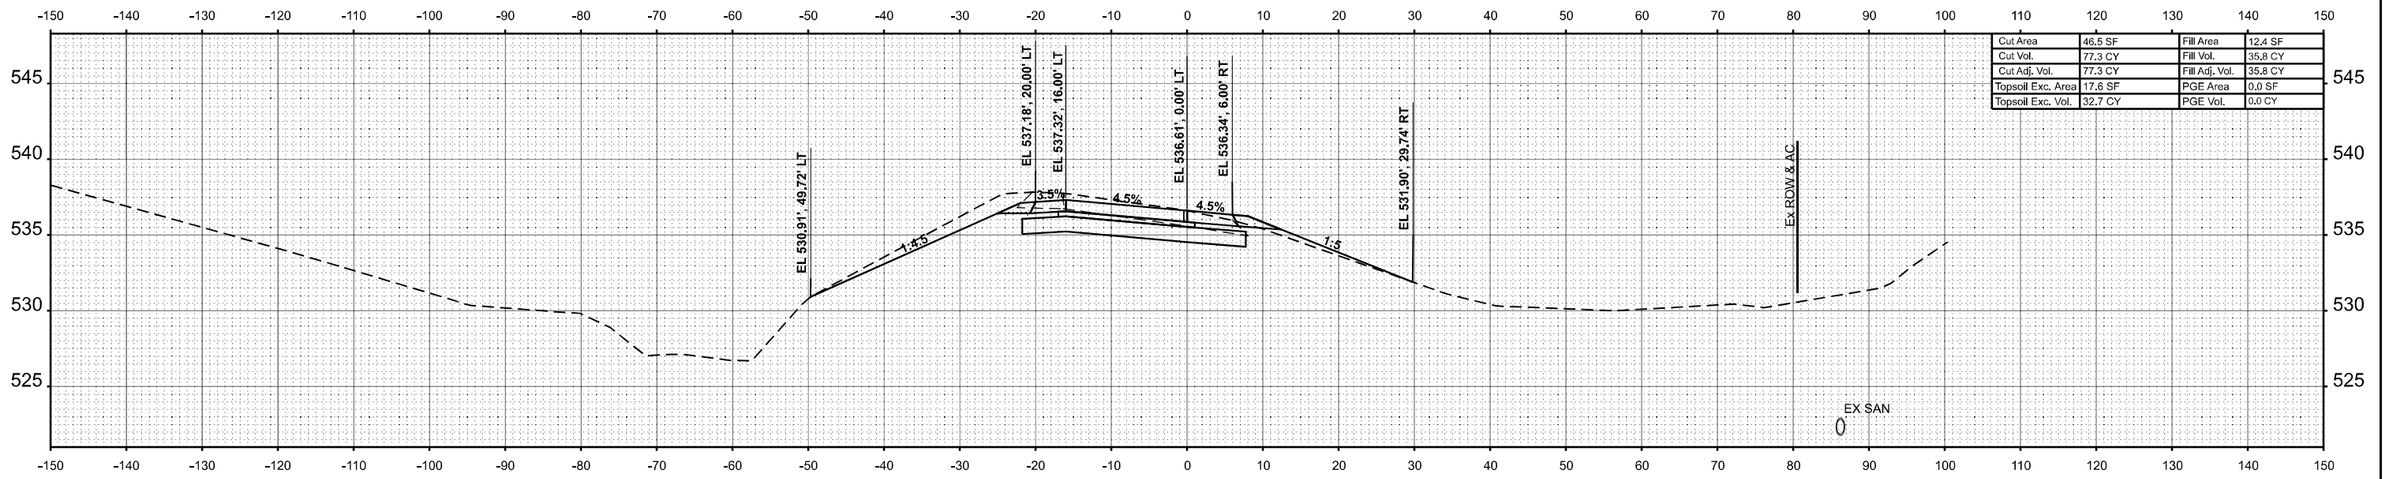

Cut Area	46.5 SF	Fill Area	12.4 SF
Cut Vol.	77.3 CY	Fill Vol.	35.8 CY
Cut Adj. Vol.	77.3 CY	Fill Adj. Vol.	35.8 CY
Topsoil Exc. Area	17.6 SF	PGE Area	0.0 SF
Topsoil Exc. Vol.	32.7 CY	PGE Vol.	0.0 CY

STA 10+50.00

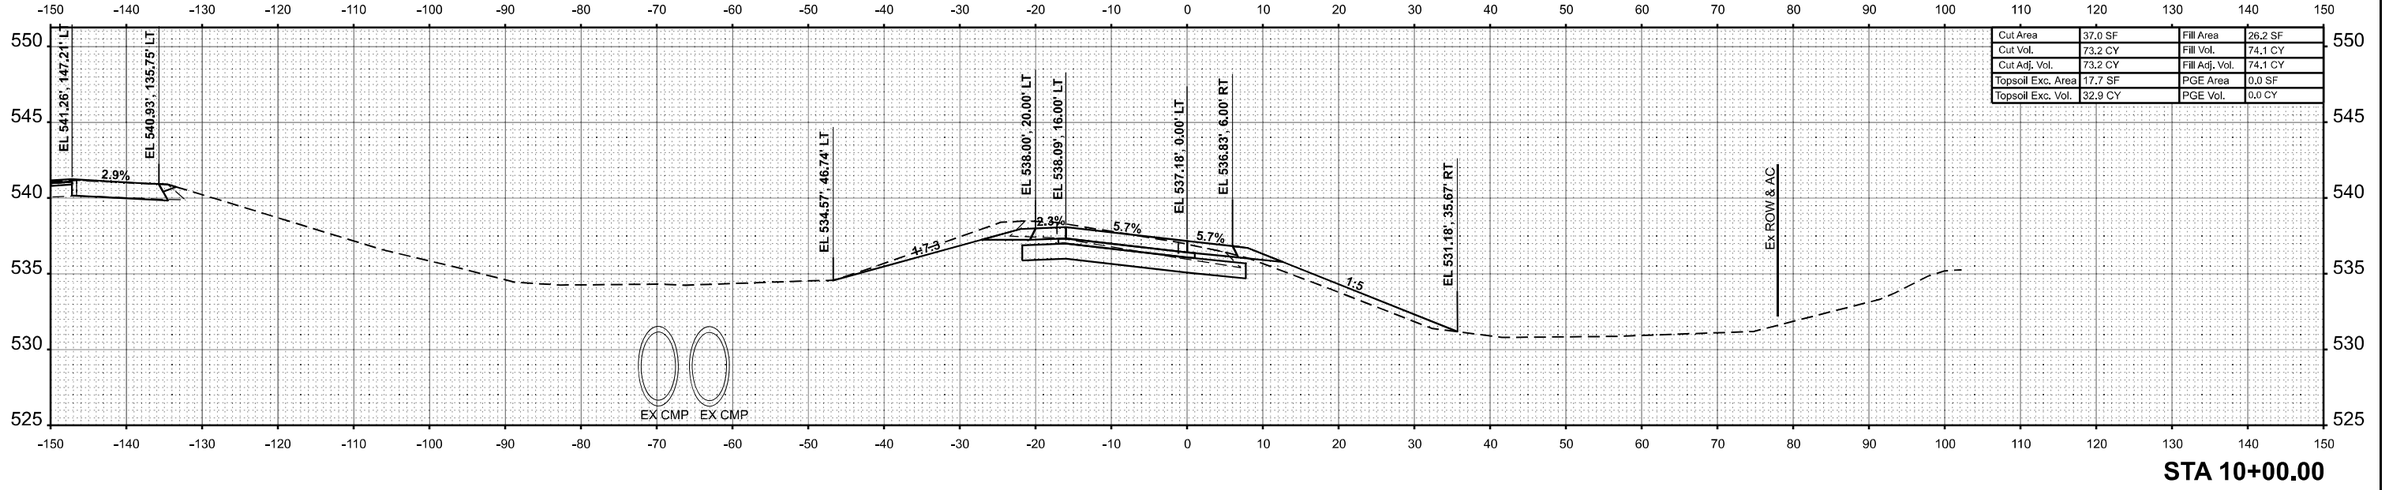

Cut Area	37.0 SF	Fill Area	26.2 SF
Cut Vol.	73.2 CY	Fill Vol.	74.1 CY
Cut Adj. Vol.	73.2 CY	Fill Adj. Vol.	74.1 CY
Topsoil Exc. Area	17.7 SF	PGE Area	0.0 SF
Topsoil Exc. Vol.	32.9 CY	PGE Vol.	0.0 CY

STA 10+00.00

ORIGINAL SURVEY	SURVEYED	BY	DATE
	PLOTTED		
NOTE BOOK	TEMPLATE		
NO.	AREAS		
	AREAS CHECKED		


MODEL: RampALT-1 • 10+00.00
FILE NAME: C:\Users\mmstrong\OneDrive - Farnsworth Group, Inc\Desktop\MicroCAD_Sheets\21 Cross Sections\DET76K74-eiheXsc RampA.dgn

Farnsworth GROUP

USER NAME = mamstrong	DESIGNED - RWS	REVISED -	**STATE OF ILLINOIS**	**RAMP A**	
	DRAWN - MRA	REVISED -	**DEPARTMENT OF TRANSPORTATION**	**CROSS SECTIONS**	
PLOT SCALE = 0.16666633 ' / In.	CHECKED - ERB	REVISED -			
PLOT DATE = 10/15/2024	DATE - 10/15/2024	REVISED -			


SCALE: 1:10H / 1:5V | SHEET 2 OF 14 SHEETS | STA. 10+00.00 | TO STA. 10+50.00

F.A.I. RTE.	SECTION	COUNTY	TOTAL SHEETS	SHEET NO.
64	82-7WRS-2	ST CLAIR	691	666
		CONTRACT NO. 76K74		
	ILLINOIS	FED. AID PROJECT		

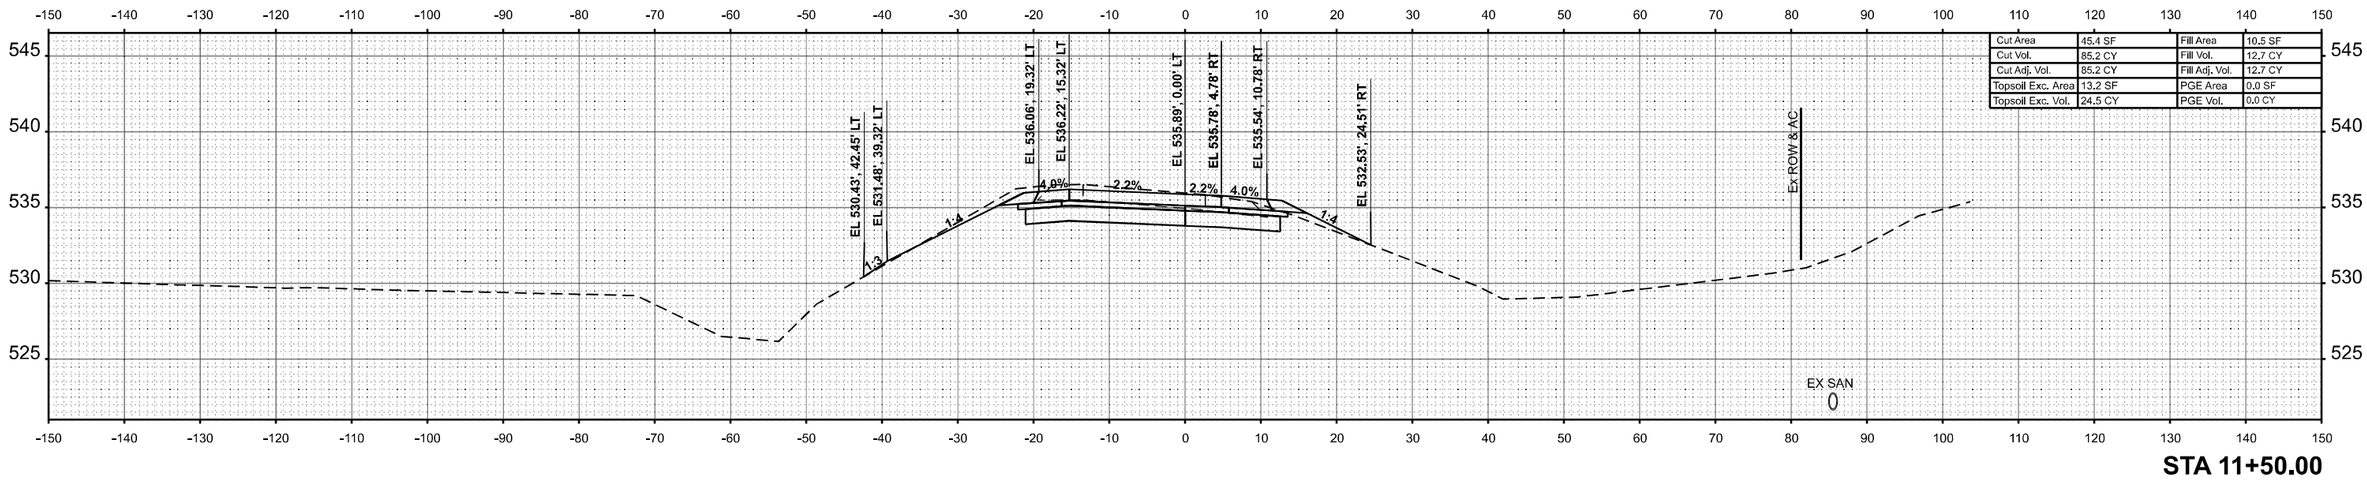

Cut Area	45.4 SF	Fill Area	10.5 SF
Cut Vol.	85.2 CY	Fill Vol.	12.7 CY
Cut Adj. Vol.	85.2 CY	Fill Adj. Vol.	12.7 CY
Topsoil Exc. Area	13.2 SF	PGE Area	0.0 SF
Topsoil Exc. Vol.	24.5 CY	PGE Vol.	0.0 CY

STA 11+50.00

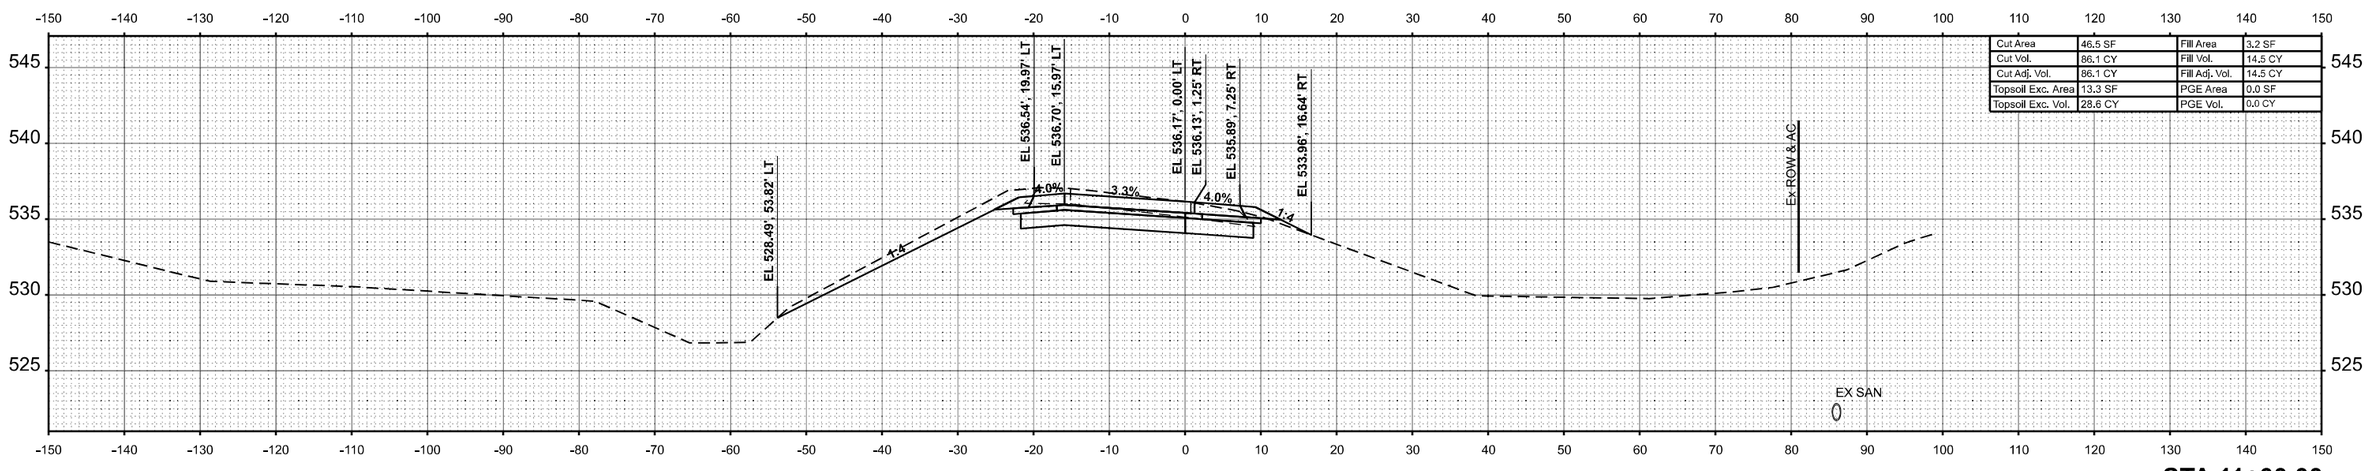

Cut Area	46.5 SF	Fill Area	3.2 SF
Cut Vol.	86.1 CY	Fill Vol.	14.5 CY
Cut Adj. Vol.	86.1 CY	Fill Adj. Vol.	14.5 CY
Topsoil Exc. Area	13.3 SF	PGE Area	0.0 SF
Topsoil Exc. Vol.	28.6 CY	PGE Vol.	0.0 CY

STA 11+00.00

FINAL SURVEY		BY	DATE
NOTE BOOK	SURVEYED		
NO.	PLOTTED		
	TEMPLATE		
	AREAS		
	AREAS CHECKED		

ORIGINAL SURVEY		BY	DATE
NOTE BOOK	SURVEYED		
NO.	PLOTTED		
	TEMPLATE		
	AREAS		
	AREAS CHECKED		

MODEL: RampALT-1 - 11+00.00
FILE NAME: C:\Users\marmstrong\Onu\Drive - Farnsworth Group, Inc\Desktop\MyCAD_Sheets\21 Cross Sections\D5T6K74-exhibXsc RampA.dgn

Farnsworth GROUP

USER NAME = marmstrong	DESIGNED - RWS	REVISED -		
	DRAWN - MRA	REVISED -		
PLOT SCALE = 0.16666633 ' / In.	CHECKED - ERB	REVISED -		
PLOT DATE = 10/15/2024	DATE - 10/15/2024	REVISED -		


STATE OF ILLINOIS
DEPARTMENT OF TRANSPORTATION

RAMP A
CROSS SECTIONS

SCALE: 1:10H / 1:5V | SHEET 3 OF 14 SHEETS | STA. 11+00.00 | TO STA. 11+50.00


F.A.I. RTE.	SECTION	COUNTY	TOTAL SHEETS	SHEET NO.
64	82-7WRS-2	ST CLAIR	691	667
		CONTRACT NO. 76K74		
	ILLINOIS	FED. AID PROJECT		

FINAL SURVEY		BY	DATE
	SURVEYED		
	PLOTTED		
NOTE BOOK	TEMPLATE		
	AREAS		
NO.	AREAS CHECKED		

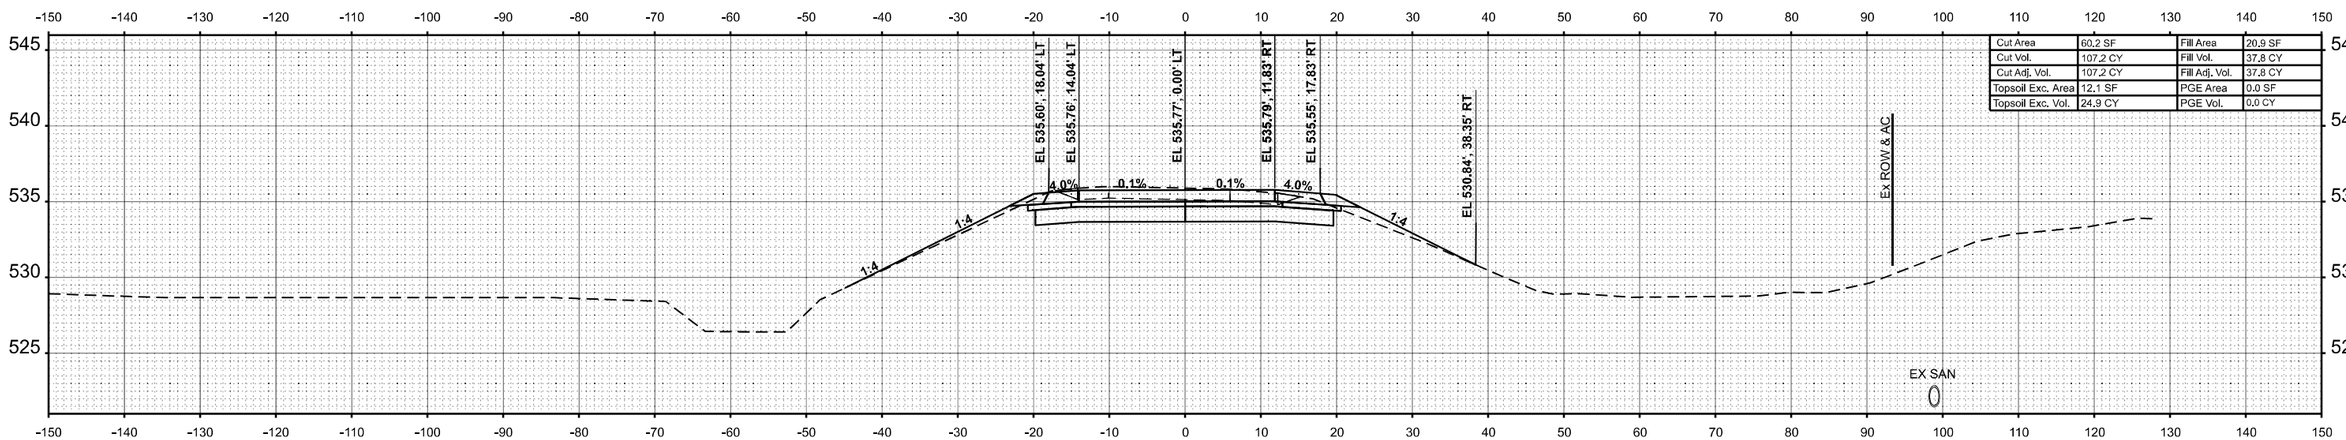

Cut Area	60.2 SF	Fill Area	20.9 SF
Cut Vol.	107.2 CY	Fill Vol.	37.8 CY
Cut Adj. Vol.	107.2 CY	Fill Adj. Vol.	37.8 CY
Topsoil Exc. Area	12.1 SF	PGE Area	0.0 SF
Topsoil Exc. Vol.	24.9 CY	PGE Vol.	0.0 CY

STA 12+50.00

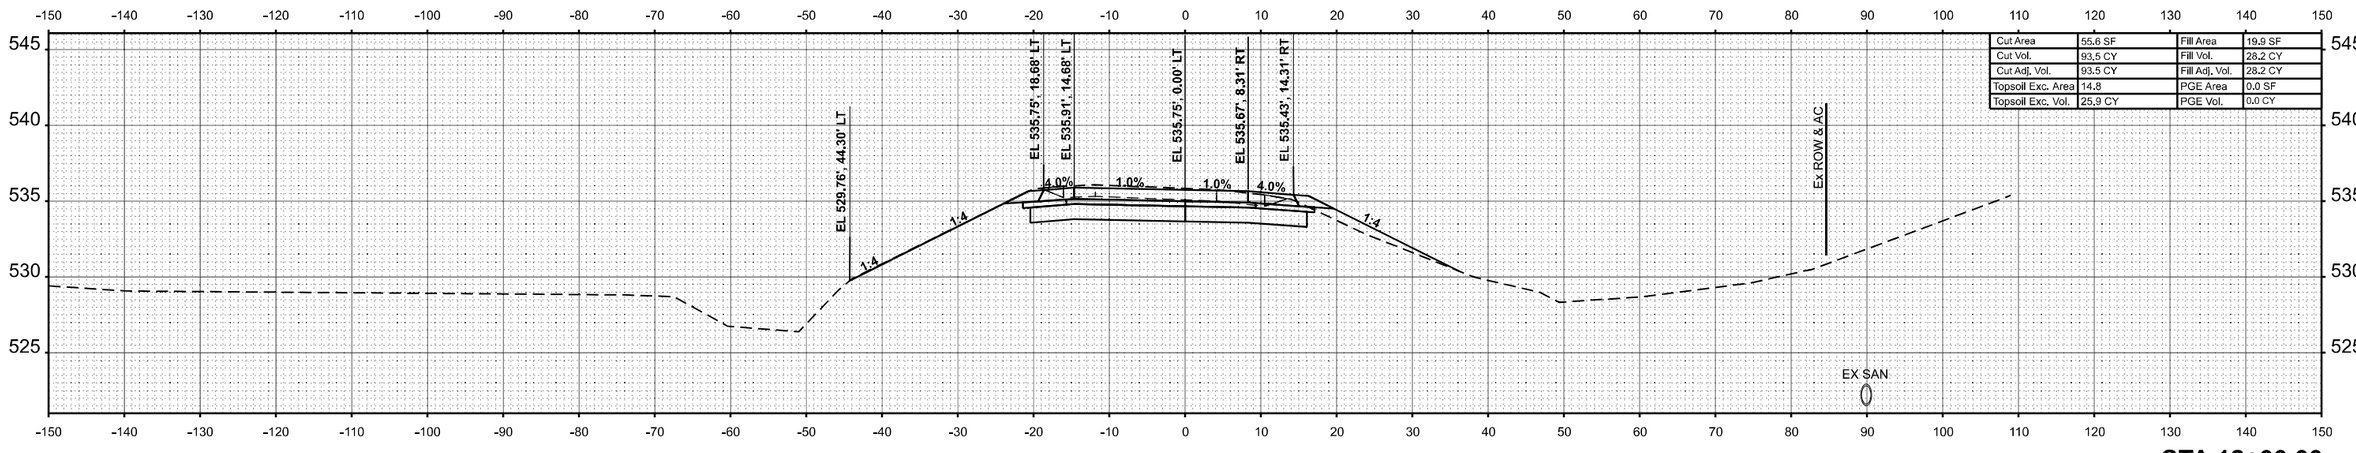

Cut Area	55.6 SF	Fill Area	19.9 SF
Cut Vol.	93.5 CY	Fill Vol.	28.2 CY
Cut Adj. Vol.	93.5 CY	Fill Adj. Vol.	28.2 CY
Topsoil Exc. Area	14.8	PGE Area	0.0 SF
Topsoil Exc. Vol.	25.9 CY	PGE Vol.	0.0 CY

STA 12+00.00

ORIGINAL SURVEY		BY	DATE
	SURVEYED		
	PLOTTED		
NOTE BOOK	TEMPLATE		
	AREAS		
NO.	AREAS CHECKED		

MODEL: RampALT-1 - 12+00.00
FILE NAME: C:\Users\mstrong\Farnsworth Group, Inc\Desktop\MicroD_Sheets\21 Cross Sections\DB76K74-ed\e06c RampA.dgn

Farnsworth GROUP

USER NAME = marmstrong	DESIGNED - RWS	REVISED -			
	DRAWN - MRA	REVISED -			
PLOT SCALE = 0.16666633 ' / In.	CHECKED - ERB	REVISED -			
PLOT DATE = 10/15/2024	DATE - 10/15/2024	REVISED -			

STATE OF ILLINOIS
DEPARTMENT OF TRANSPORTATION


RAMP A
CROSS SECTIONS

SCALE: 1:10H / 1:5V | SHEET 4 OF 14 SHEETS | STA. 12+00.00 | TO STA. 12+50.00


F.A.I. RTE.	SECTION	COUNTY	TOTAL SHEETS	SHEET NO.
64	82-7WRS-2	ST CLAIR	691	668
		CONTRACT NO. 76K74		
	ILLINOIS	FED. AID PROJECT		

FINAL SURVEY	
NOTE BOOK	
NO.	

	BY	DATE
SURVEYED		
PLOTTED		
TEMPLATE		
AREAS		
AREAS CHECKED		

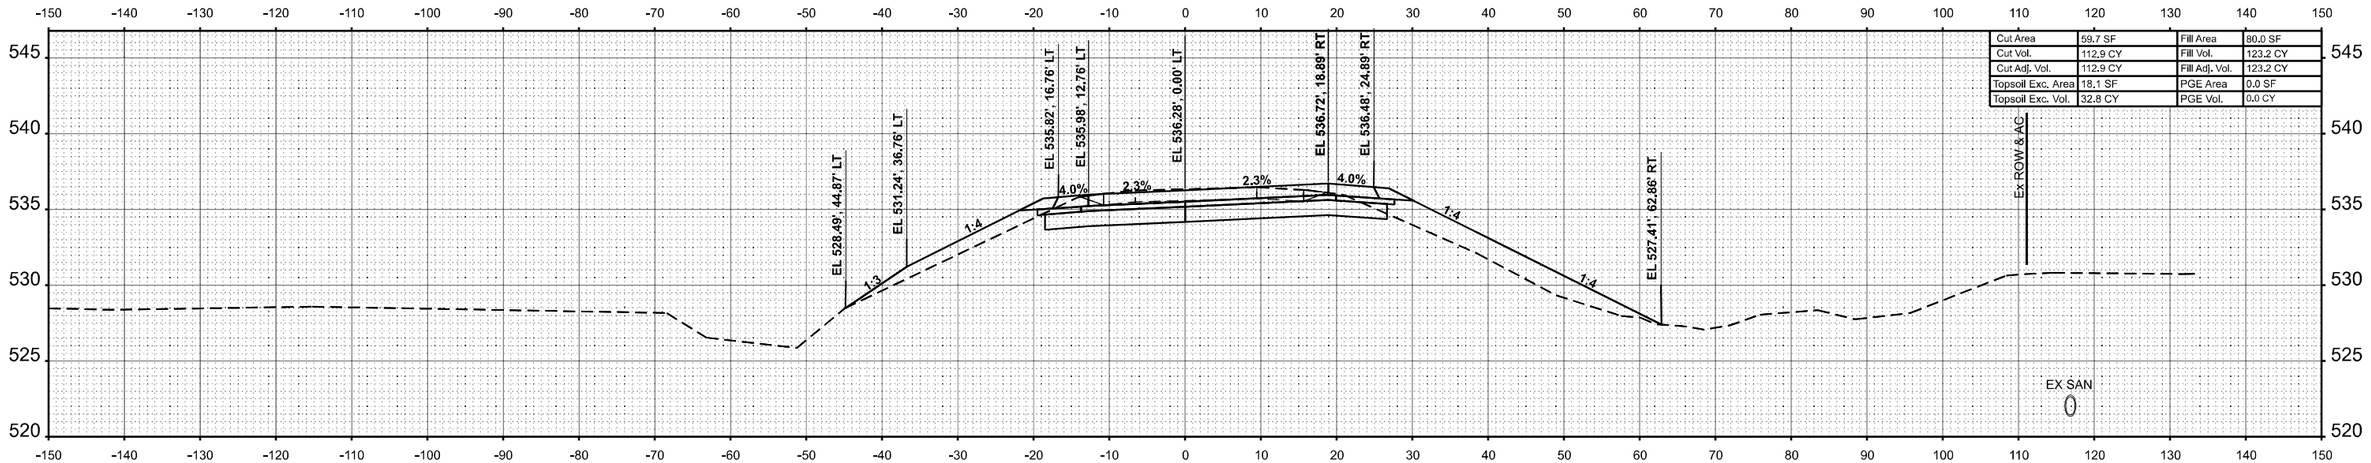

STA 13+50.00

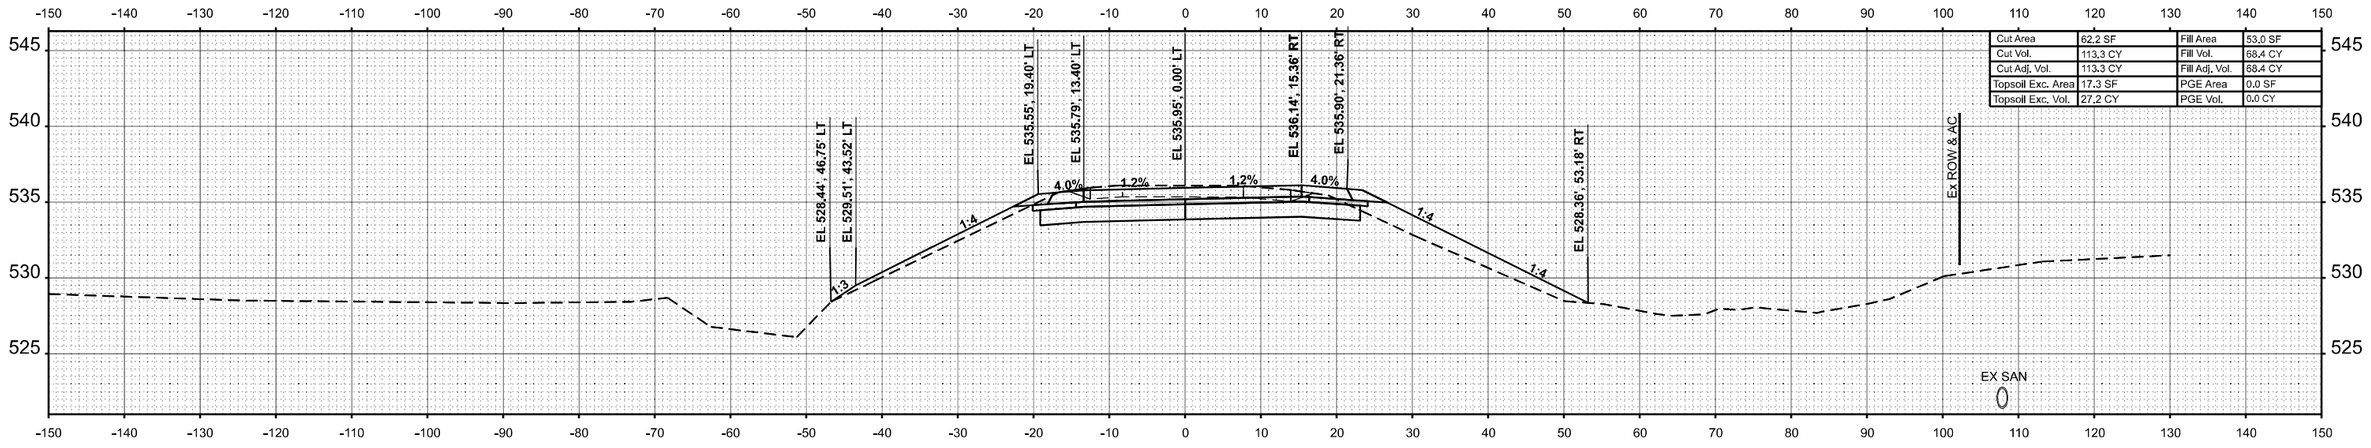

STA 13+00.00

ORIGINAL SURVEY	
NOTE BOOK	
NO.	

	BY	DATE
SURVEYED		
PLOTTED		
TEMPLATE		
AREAS		
AREAS CHECKED		

MODEL: RampALT-1 • 13+00.00
FILE NAME: C:\Users\mstrong\OneDrive - Farnsworth Group, Inc\Desktop\MicroD_Sheets\21 Cross Sections\D8TRKT4-ln-hOsc RampA.dgn

Farnsworth GROUP


USER NAME = marmstrong	DESIGNED - RWS	REVISED -	**STATE OF ILLINOIS**	**RAMP A**
	DRAWN - MRA	REVISED -	**DEPARTMENT OF TRANSPORTATION**	**CROSS SECTIONS**
PLOT SCALE = 0.16666633 ' / In.	CHECKED - ERB	REVISED -		
PLOT DATE = 10/15/2024	DATE - 10/15/2024	REVISED -		

SCALE: 1:10H / 1:5V | SHEET 5 OF 14 SHEETS | STA. 13+00.00 | TO STA. 13+50.00

F.A.I. RTE.	SECTION	COUNTY	TOTAL SHEETS	SHEET NO.
64	82-7WRS-2	ST CLAIR	691	669
		CONTRACT NO. 76K74		
	ILLINOIS	FED. AID PROJECT		


FINAL SURVEY	NOTE BOOK	NO.
	SURVEYED	
	PLOTTED	
	TEMPLATE	
	AREAS	
	AREAS CHECKED	

BY	DATE

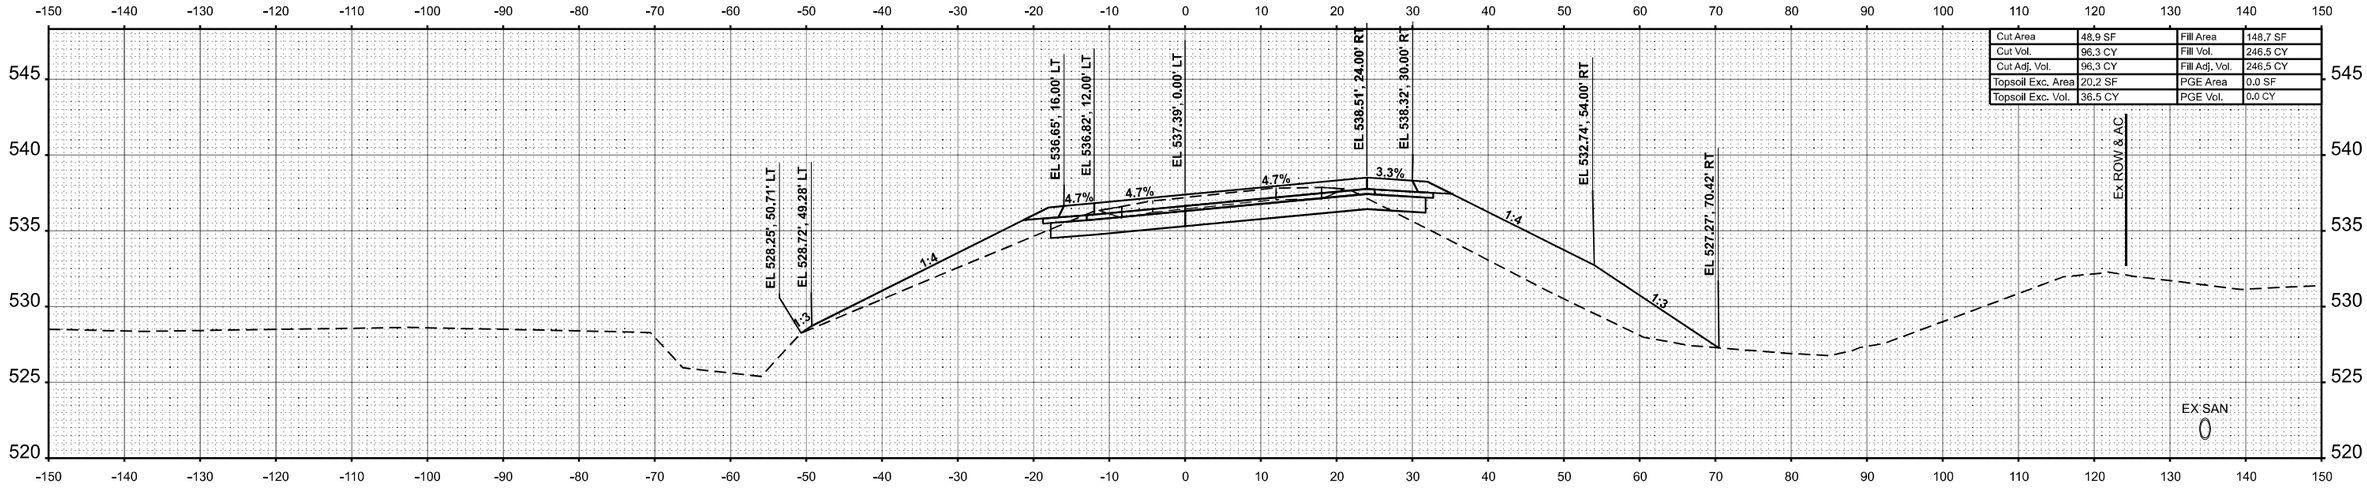

Cut Area	48.9 SF	Fill Area	148.7 SF
Cut Vol.	96.3 CY	Fill Vol.	246.5 CY
Cut Adj. Vol.	96.3 CY	Fill Adj. Vol.	246.5 CY
Topsoil Exc. Area	20.2 SF	PGE Area	0.0 SF
Topsoil Exc. Vol.	36.5 CY	PGE Vol.	0.0 CY

STA 14+50.00

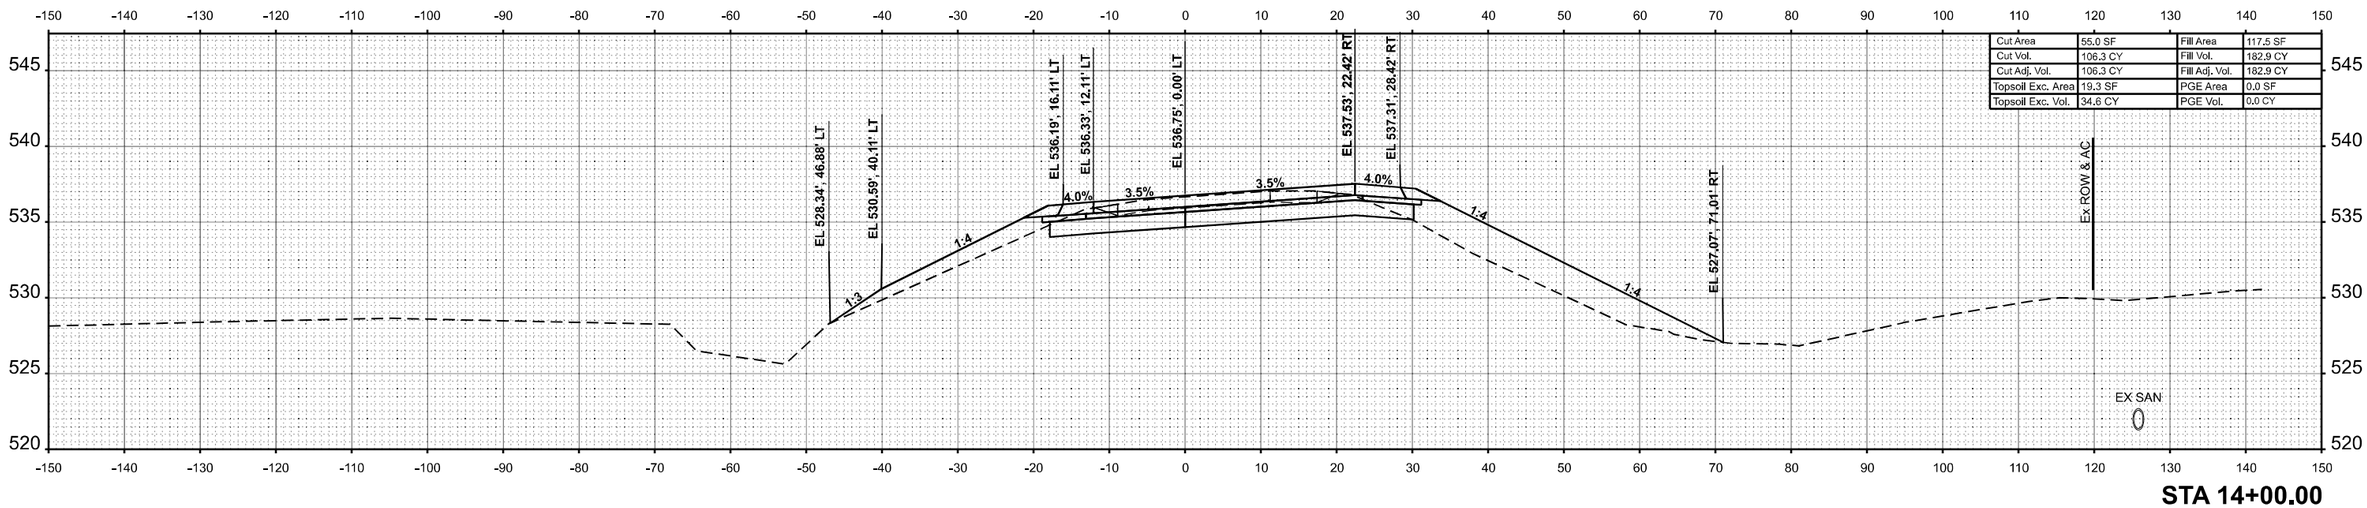

Cut Area	55.0 SF	Fill Area	117.5 SF
Cut Vol.	106.3 CY	Fill Vol.	182.9 CY
Cut Adj. Vol.	106.3 CY	Fill Adj. Vol.	182.9 CY
Topsoil Exc. Area	19.3 SF	PGE Area	0.0 SF
Topsoil Exc. Vol.	34.6 CY	PGE Vol.	0.0 CY

STA 14+00.00

ORIGINAL SURVEY	NOTE BOOK	NO.
	SURVEYED	
	PLOTTED	
	TEMPLATE	
	AREAS	
	AREAS CHECKED	

BY	DATE

MODEL: RampALT-1- 14+00.00
FILE NAME: c:\Users\mstrong\OneDrive - Farnsworth Group, Inc\Desktop\IDOT\CAD_Sheets\21 Cross Sections\D876K74-ddhx0cc RampA.dgn


Farnsworth GROUP

USER NAME = marmstrong	DESIGNED - RWS	REVISED -	**STATE OF ILLINOIS**	**RAMP A**	
	DRAWN - MRA	REVISED -	**DEPARTMENT OF TRANSPORTATION**	**CROSS SECTIONS**	
PLOT SCALE = 0.16666633 ' / In.	CHECKED - ERB	REVISED -			
PLOT DATE = 10/15/2024	DATE - 10/15/2024	REVISED -			

SCALE: 1:10H / 1:5V | SHEET 6 OF 14 SHEETS | STA. 14+00.00 | TO STA. 14+50.00


F.A.I. RTE.	SECTION	COUNTY	TOTAL SHEETS	SHEET NO.
64	82-7WRS-2	ST CLAIR	691	670
		CONTRACT NO. 76K74		
	ILLINOIS	FED. AID PROJECT		

Cut Area	68.7 SF	Fill Area	205.5 SF
Cut Vol.	111.2 CY	Fill Vol.	373.6 CY
Cut Adj. Vol.	111.2 CY	Fill Adj. Vol.	373.6 CY
Topsoil Exc. Area	26.9 SF	PGE Area	0.0 SF
Topsoil Exc. Vol.	49.2 CY	PGE Vol.	0.0 CY

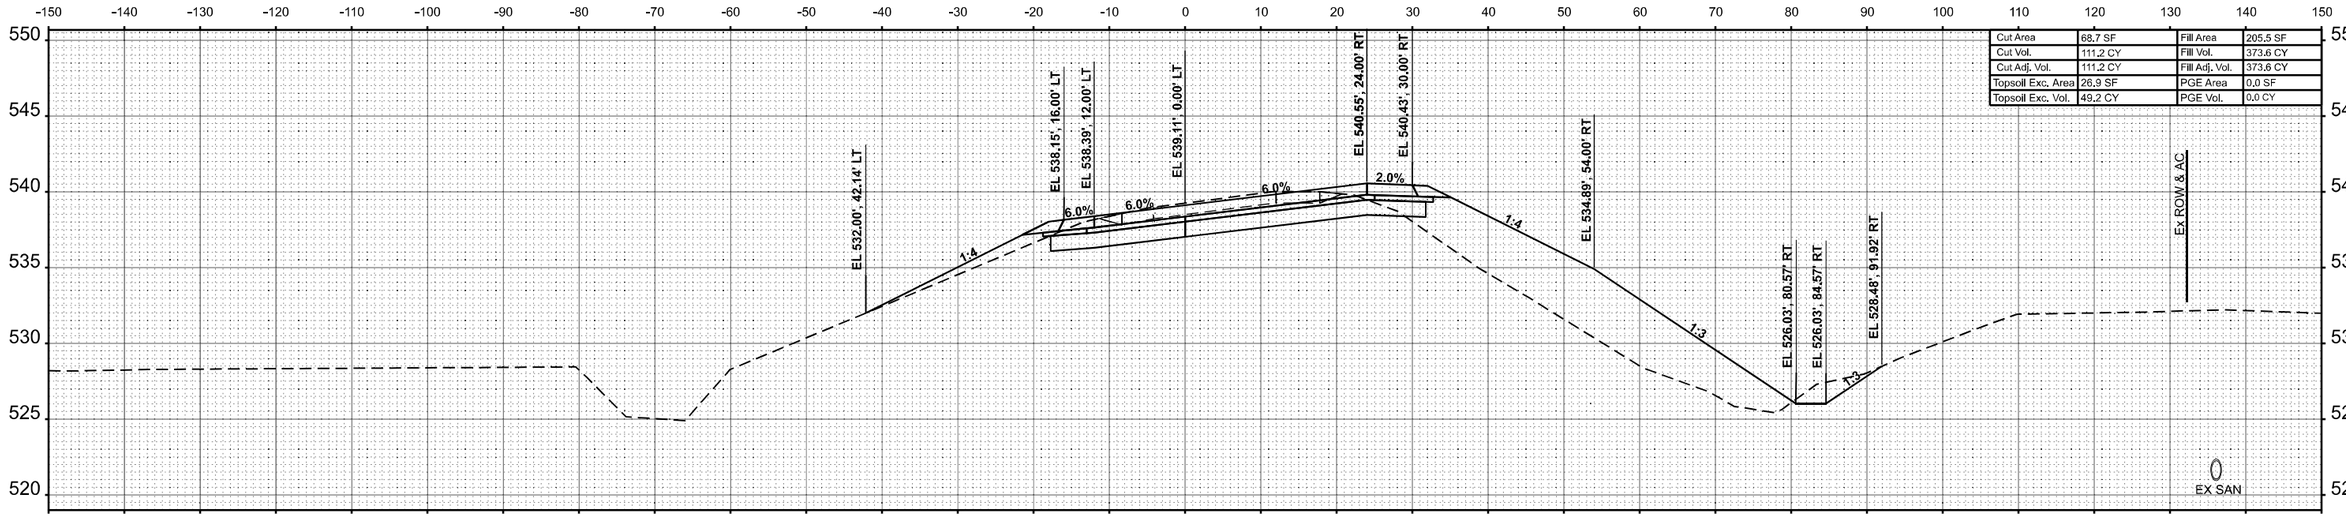

STA 15+50.00

Cut Area	51.4 SF	Fill Area	198.0 SF
Cut Vol.	92.9 CY	Fill Vol.	321.0 CY
Cut Adj. Vol.	92.9 CY	Fill Adj. Vol.	321.0 CY
Topsoil Exc. Area	26.3 SF	PGE Area	0.0 SF
Topsoil Exc. Vol.	43.0 CY	PGE Vol.	0.0 CY

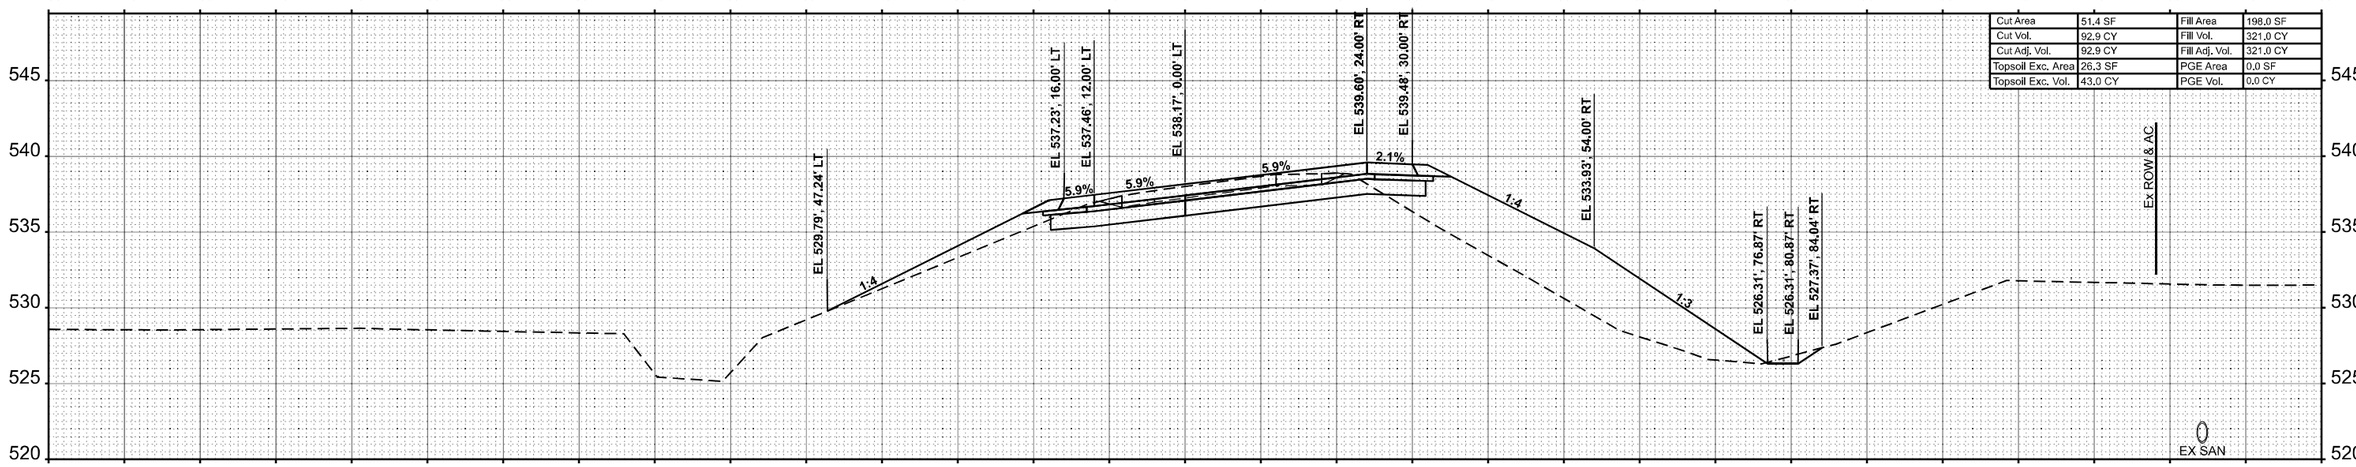

STA 15+00.00

DATE	BY	FINAL SURVEY	ORIGINAL SURVEY
		SURVEYED	
		PLOTTED	
		TEMPLATE	
		AREAS	
		AREAS CHECKED	
		NOTE BOOK	
		NO.	

MODEL: RampALT-1 • 15+00.00
FILE NAME: C:\Users\mmstrong\OneDrive - Farnsworth Group, Inc\Desktop\IM\CAD_Sheets\21 Cross Sections\D8766714eNxNxc RampA.dgn

Farnsworth GROUP


USER NAME = mamstrong	DESIGNED - RWS	REVISED -
	DRAWN - MRA	REVISED -
PLOT SCALE = 0.16666633 ' / In.	CHECKED - ERB	REVISED -
PLOT DATE = 10/15/2024	DATE - 10/15/2024	REVISED -

STATE OF ILLINOIS
DEPARTMENT OF TRANSPORTATION

RAMP A
CROSS SECTIONS


SCALE: 1:10H / 1:5V | SHEET 7 OF 14 SHEETS | STA. 15+00.00 TO STA. 15+50.00

F.A.I. RTE.	SECTION	COUNTY	TOTAL SHEETS	SHEET NO.
64	82-7WRS-2	ST CLAIR	691	671
		CONTRACT NO. 76K74		
	ILLINOIS	FED. AID PROJECT		

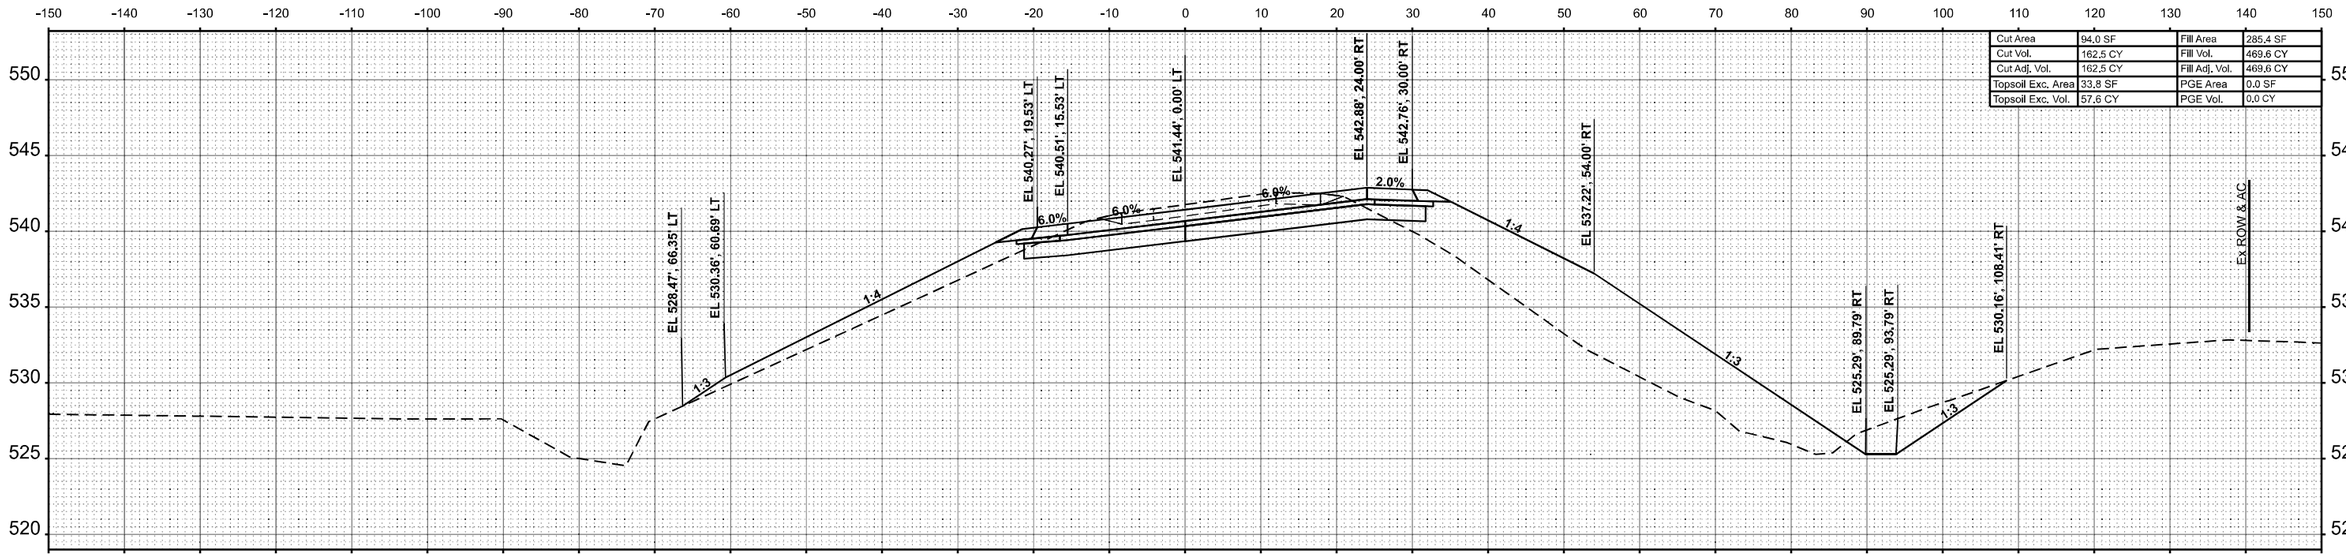

Cut Area	94.0 SF	Fill Area	285.4 SF
Cut Vol.	162.5 CY	Fill Vol.	469.6 CY
Cut Adj. Vol.	162.5 CY	Fill Adj. Vol.	469.6 CY
Topsoil Exc. Area	33.8 SF	PGE Area	0.0 SF
Topsoil Exc. Vol.	57.6 CY	PGE Vol.	0.0 CY

STA 16+50.00

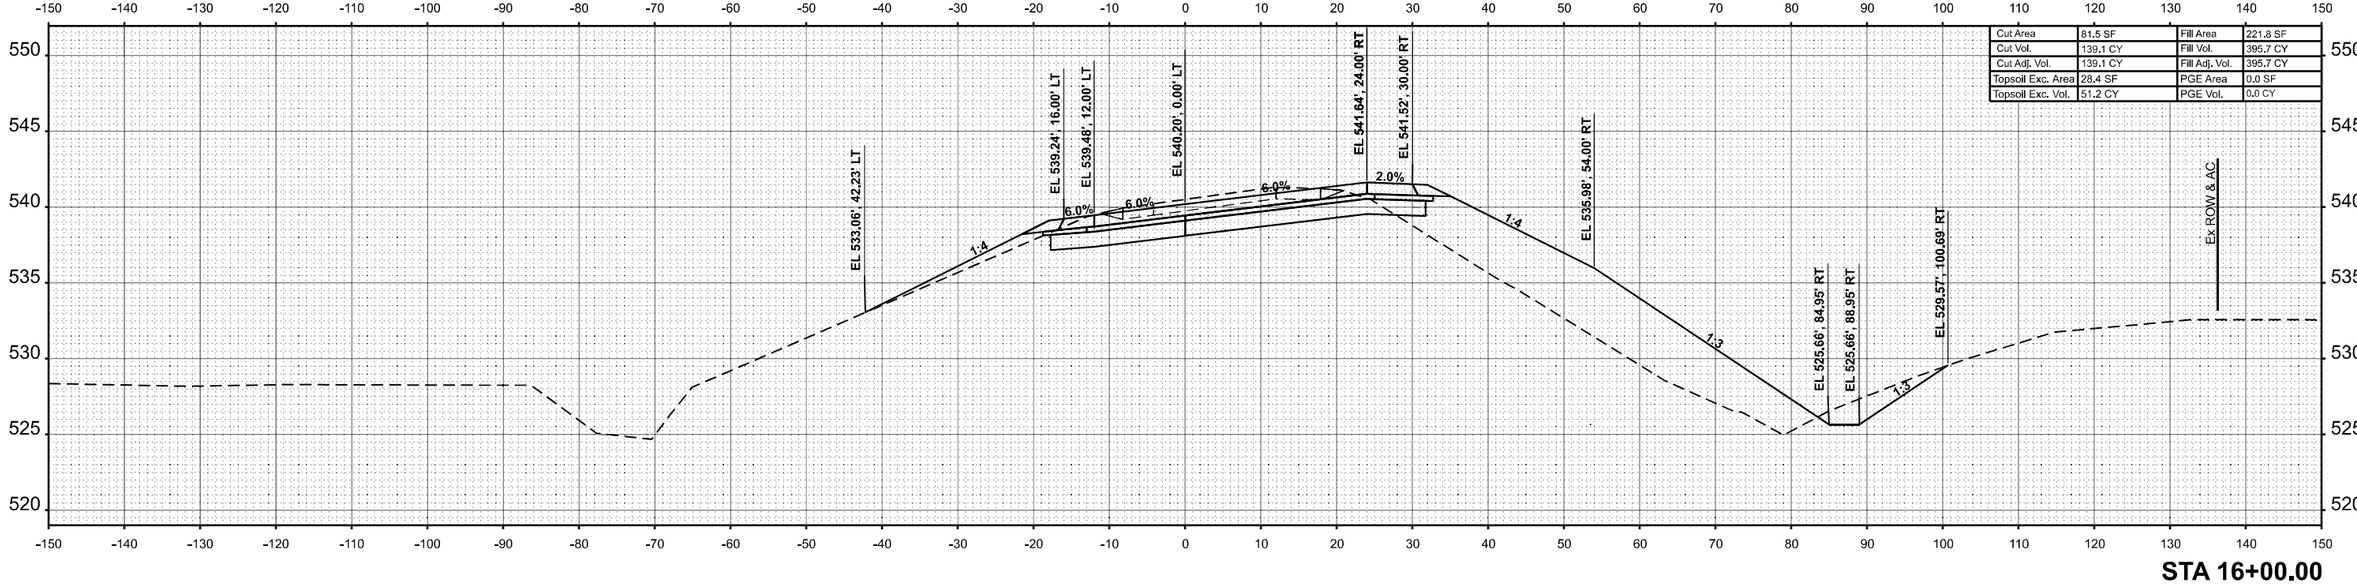

Cut Area	81.5 SF	Fill Area	221.8 SF
Cut Vol.	139.1 CY	Fill Vol.	395.7 CY
Cut Adj. Vol.	139.1 CY	Fill Adj. Vol.	395.7 CY
Topsoil Exc. Area	28.4 SF	PGE Area	0.0 SF
Topsoil Exc. Vol.	51.2 CY	PGE Vol.	0.0 CY

STA 16+00.00

FINAL SURVEY		BY	DATE
NOTE BOOK	SURVEYED		
NO.	PLOTTED		
	TEMPLATE		
	AREAS		
	AREAS CHECKED		

ORIGINAL SURVEY		BY	DATE
NOTE BOOK	SURVEYED		
NO.	PLOTTED		
	TEMPLATE		
	AREAS		
	AREAS CHECKED		

MODEL: RampALT-1 - 16+00.00
FILE NAME: C:\Users\marmstrong\OneDrive - Farnsworth Group, Inc\Desktop\MicroStation\CAD_Sheets\21 Cross Sections\D07674-eb\Xsc RampA.dgn

Farnsworth GROUP


USER NAME	= marmstrong	DESIGNED	- RWS	REVISED	-
		DRAWN	- MRA	REVISED	-
PLOT SCALE	= 0.16666633 ' / in.	CHECKED	- ERB	REVISED	-
PLOT DATE	= 10/15/2024	DATE	- 10/15/2024	REVISED	-

STATE OF ILLINOIS
DEPARTMENT OF TRANSPORTATION


RAMP A
CROSS SECTIONS

SCALE: 1:10H / 1:5V | SHEET 8 OF 14 SHEETS | STA. 16+00.00 | TO STA. 16+50.00

F.A.I. RTE.	SECTION	COUNTY	TOTAL SHEETS	SHEET NO.
64	82-7WRS-2	ST CLAIR	691	672
		CONTRACT NO. 76K74		
	ILLINOIS	FED. AID PROJECT		

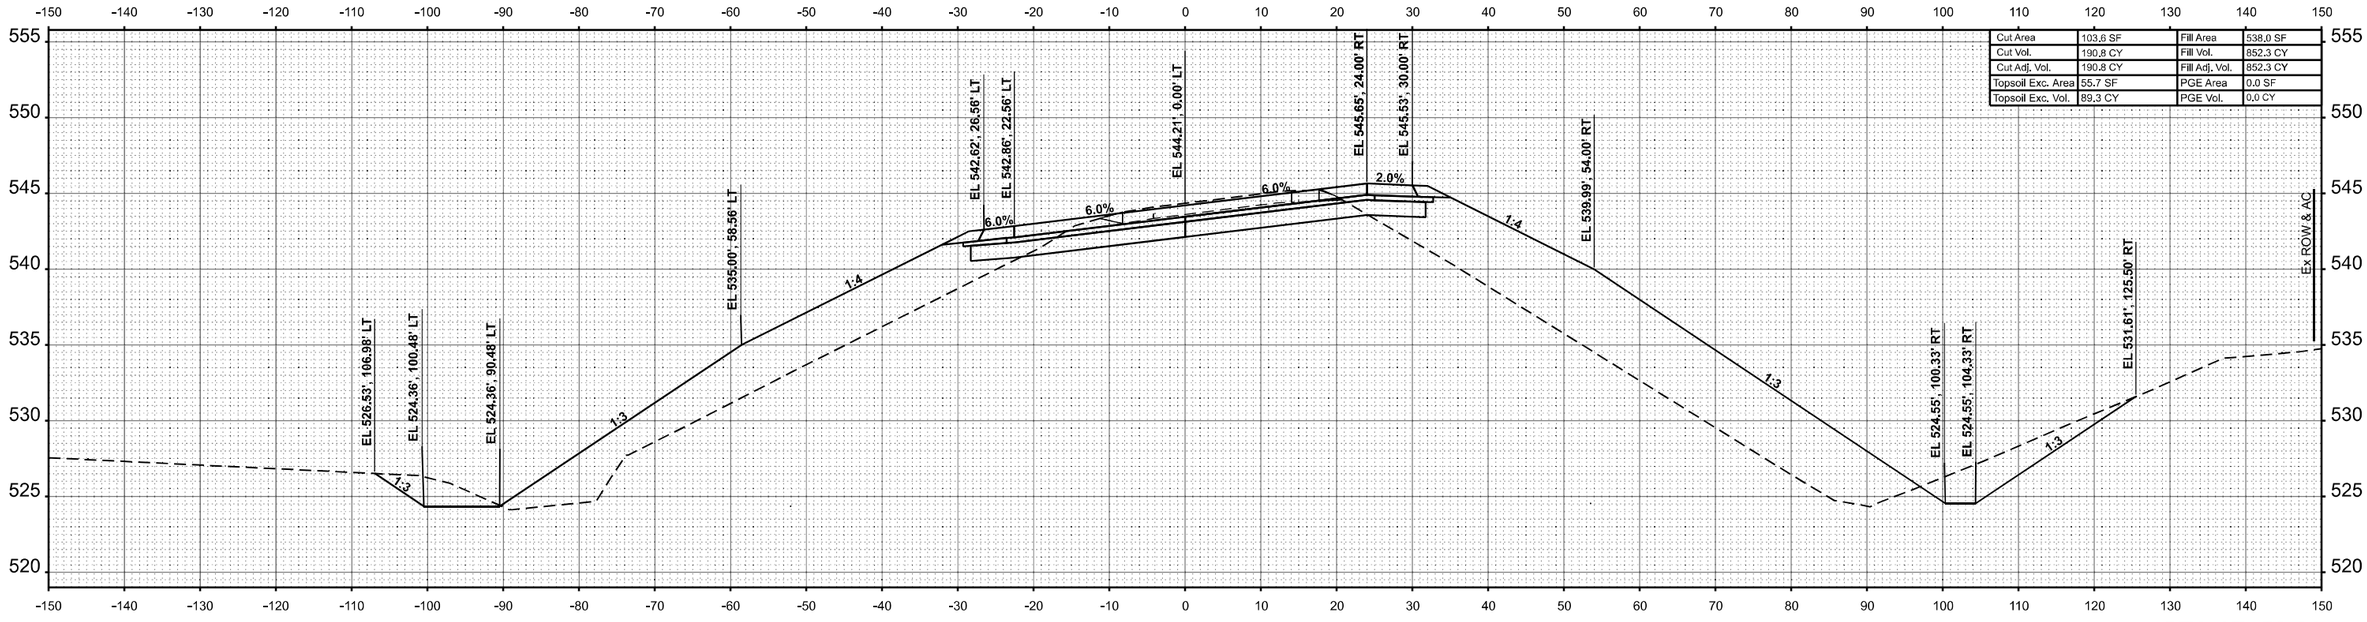

STA 17+50.00

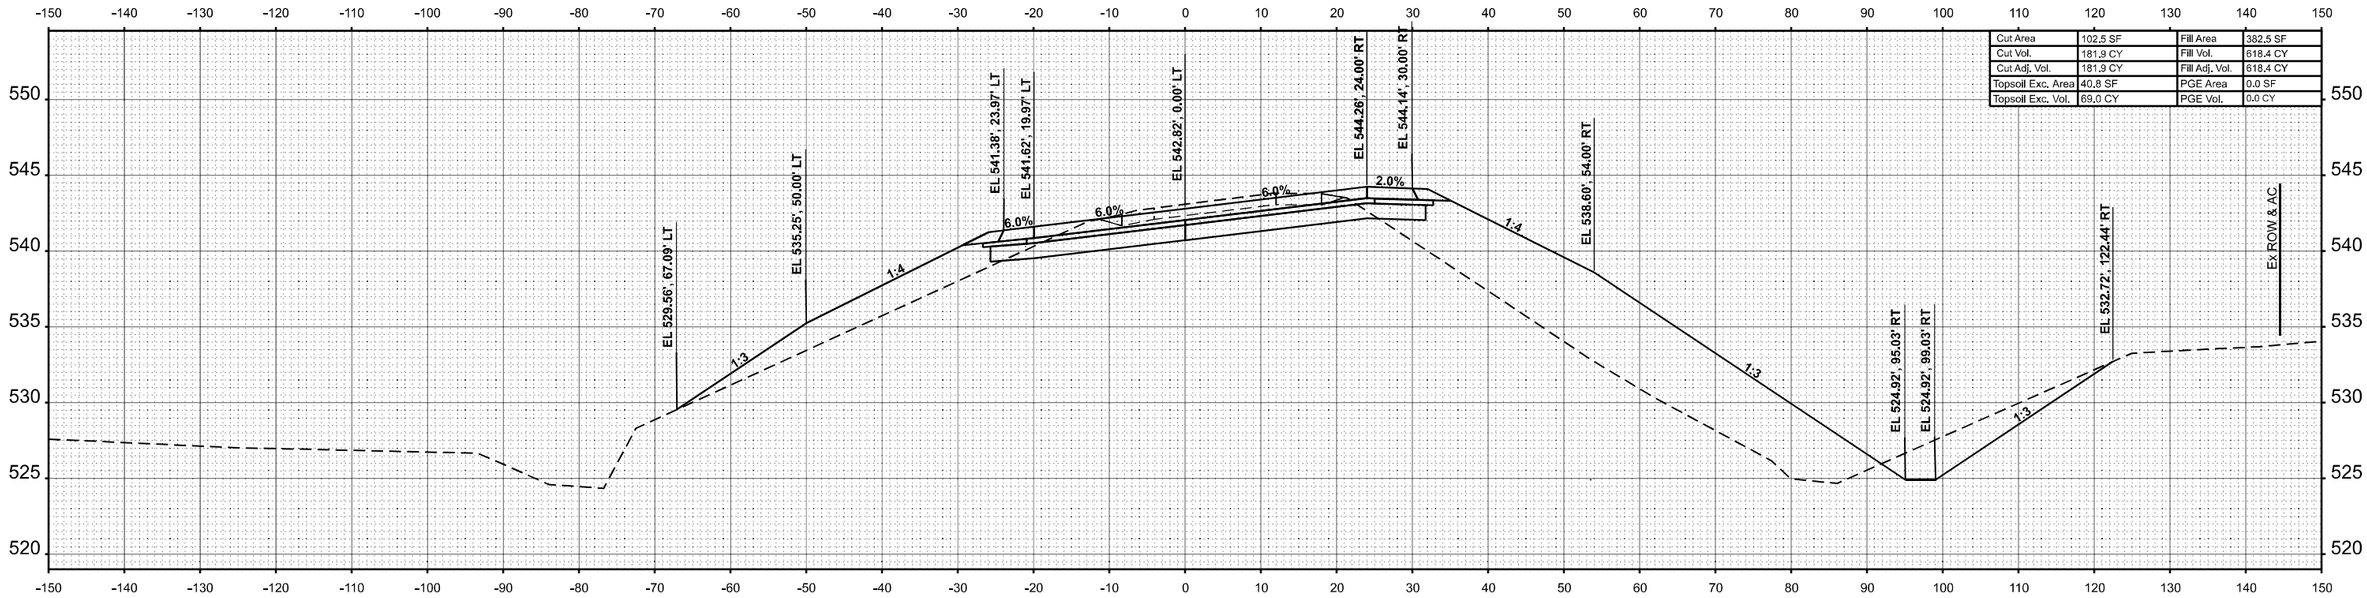

STA 17+00.00

FINAL SURVEY — NOTE BOOK — NO. — SURVEYED — PLOTTED — TEMPLATE — AREAS — AREAS CHECKED — BY — DATE

ORIGINAL SURVEY — NOTE BOOK — NO. — SURVEYED — PLOTTED — TEMPLATE — AREAS — AREAS CHECKED — BY — DATE

MODEL: RampALT-1 - 17+00.00
FILE NAME: C:\Users\rmarmstrong\OneDrive - Farnsworth Group\Jm\Desktop\BE4\CAD_Sheets\21 Cross Sections\D3870K7-e\n\Xs\e Ramp\Align

Farnsworth GROUP

USER NAME = rmarmstrong	DESIGNED - RWS	REVISED -	
	DRAWN - MRA	REVISED -	
PLOT SCALE = 0.16666633 ' / In.	CHECKED - ERB	REVISED -	
PLOT DATE = 10/15/2024	DATE - 10/15/2024	REVISED -	


STATE OF ILLINOIS
DEPARTMENT OF TRANSPORTATION

RAMP A
CROSS SECTIONS

SCALE: 1:10H / 1:5V | SHEET 9 OF 14 SHEETS | STA. 17+00.00 | TO STA. 17+50.00


F.A.I. RTE.	SECTION	COUNTY	TOTAL SHEETS	SHEET NO.
64	82-7WRS-2	ST CLAIR	691	673
		CONTRACT NO. 76K74		
	ILLINOIS	FED. AID PROJECT		

Cut Area	96.0 SF
Cut Vol.	35.4 CY
Cut Adj. Vol.	35.4 CY
Topsoil Exc. Area	51.1 SF
Topsoil Exc. Vol.	16.8 CY
Fill Area	812.5 SF
Fill Vol.	232.2 CY
Fill Adj. Vol.	232.2 CY
PGE Area	0.0 SF
PGE Vol.	0.0 CY

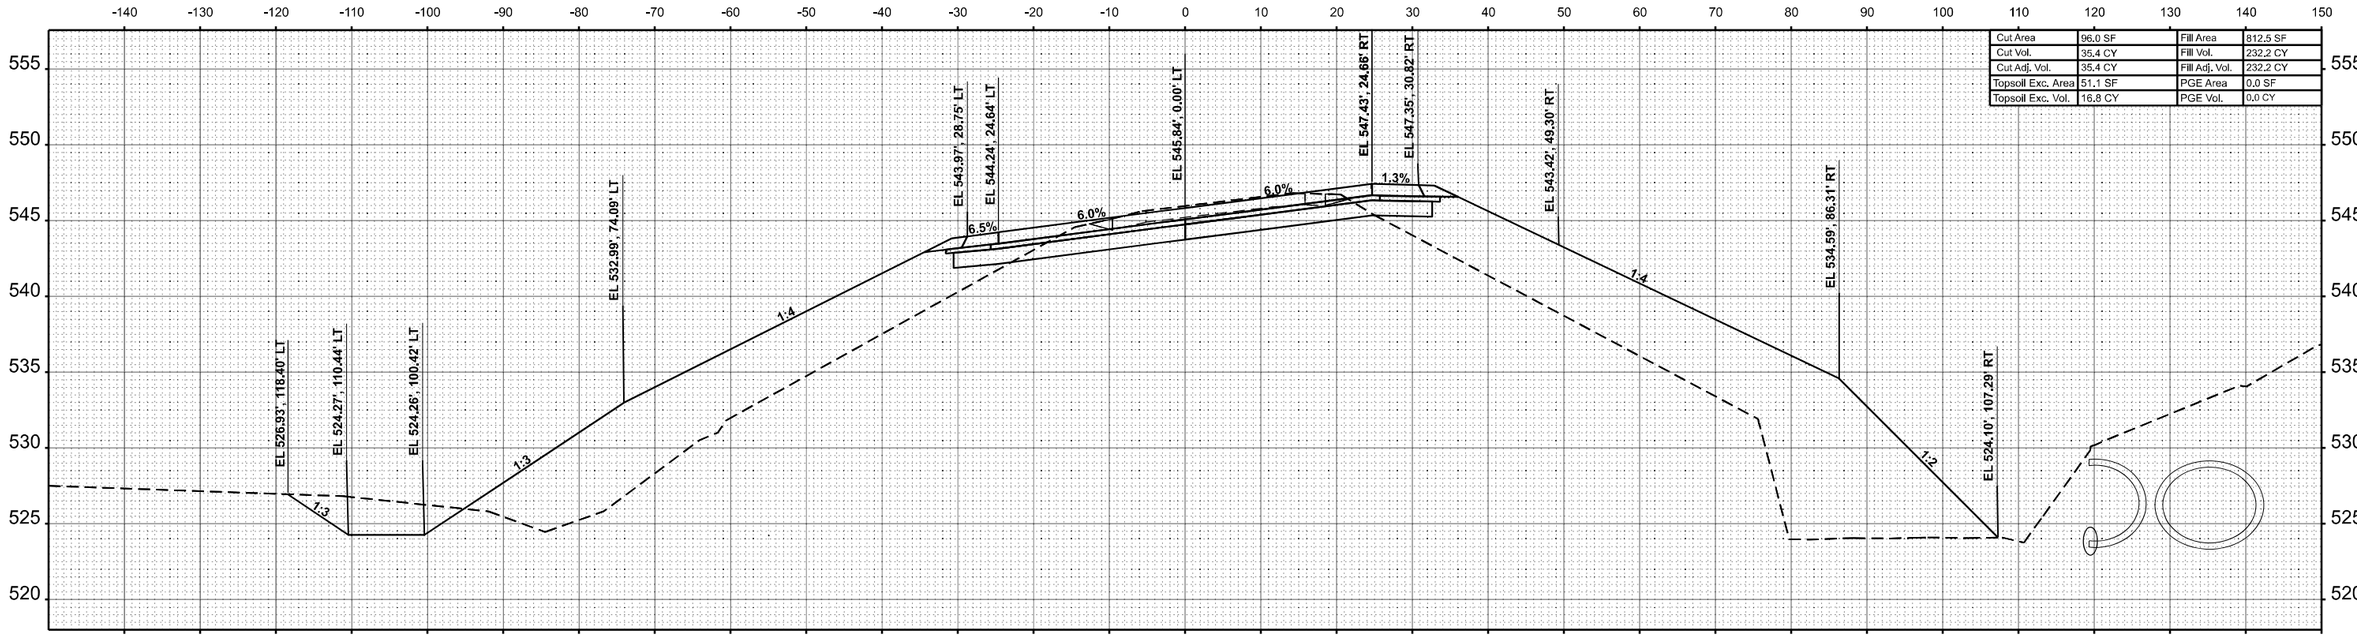

STA 18+08.25

Cut Area	135.6 SF
Cut Vol.	221.5 CY
Cut Adj. Vol.	221.5 CY
Topsoil Exc. Area	58.8 SF
Topsoil Exc. Vol.	105.9 CY
Fill Area	707.5 SF
Fill Vol.	1,153.2 CY
Fill Adj. Vol.	1,153.2 CY
PGE Area	0.0 SF
PGE Vol.	0.0 CY

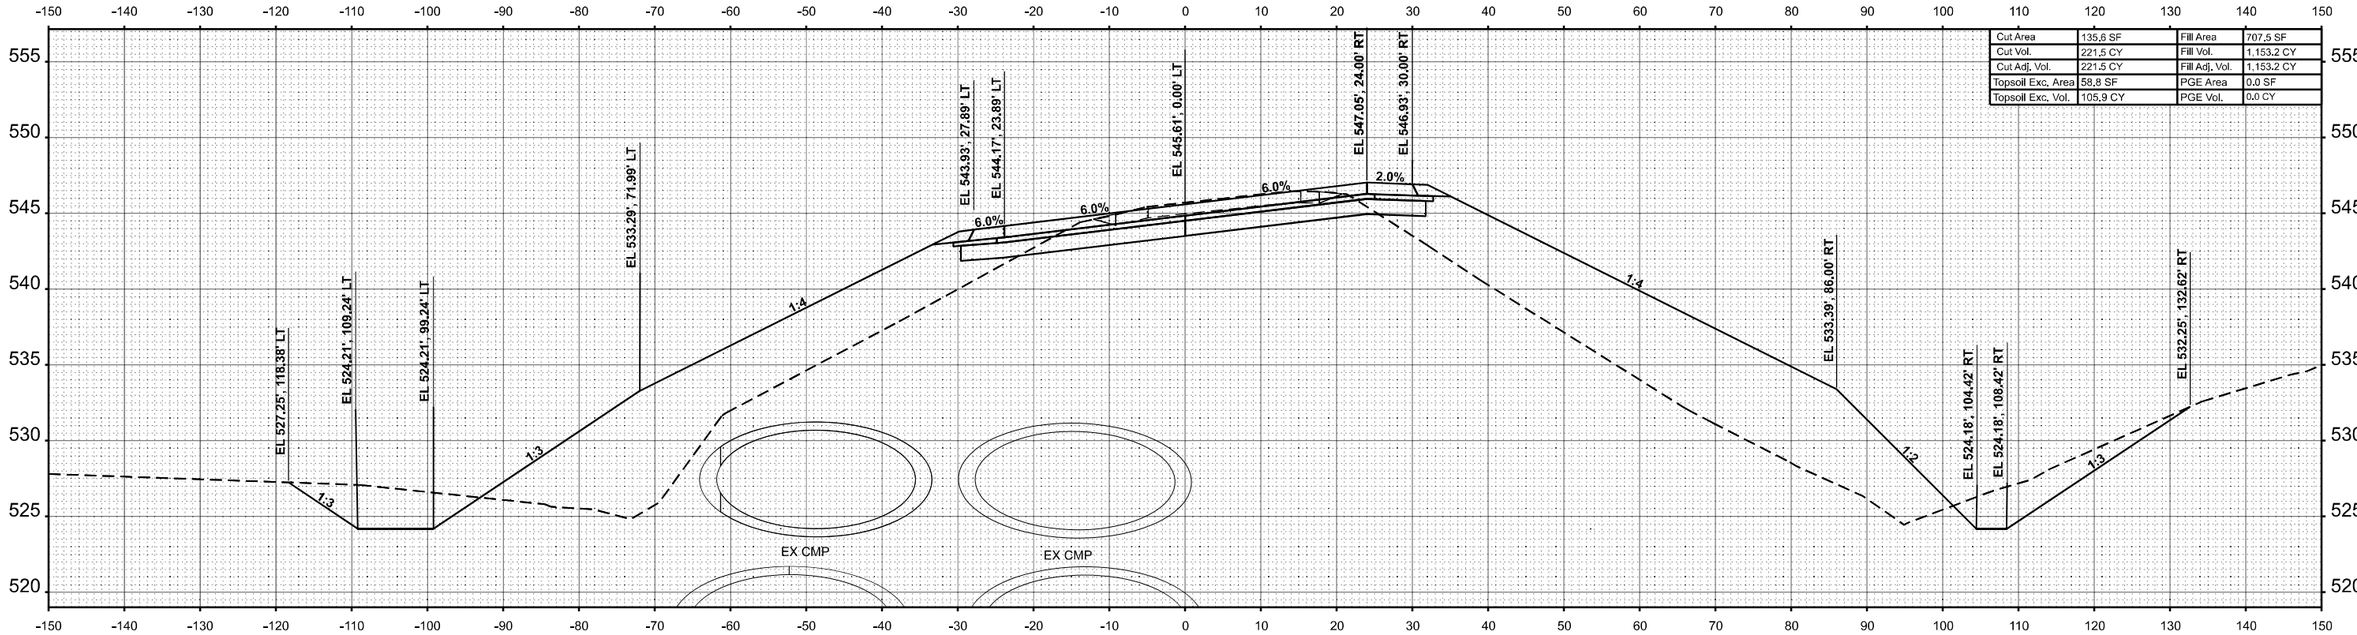

STA 18+00.00

ORIGINAL SURVEY — NOTE BOOK — NO. — SURVEYED — PLOTTED — TEMPLATE — AREAS — AREAS CHECKED — BY — DATE

FINAL SURVEY — NOTE BOOK — NO. — SURVEYED — PLOTTED — TEMPLATE — AREAS — AREAS CHECKED — BY — DATE

MODEL: RampALT-1 - 18+00.00
FILE NAME: C:\Users\mamstrong\OneDrive - Farnsworth Group, Inc\Desktop\BE4CAD_Sheets\21 Cross Sections\2376KT-eth\Xs\Xs Ramp\Xsgn

Farnsworth GROUP


USER NAME = mamstrong	DESIGNED - RWS	REVISED -		
	DRAWN - MRA	REVISED -		
PLOT SCALE = 0.16666633 ' / In.	CHECKED - ERB	REVISED -		
PLOT DATE = 10/15/2024	DATE - 10/15/2024	REVISED -		

STATE OF ILLINOIS
DEPARTMENT OF TRANSPORTATION

RAMP A
CROSS SECTIONS


SCALE: 1:10H / 1:5V | SHEET 10 OF 14 SHEETS | STA. 18+00.00 | TO STA. 18+08.25

F.A.I. RTE.	SECTION	COUNTY	TOTAL SHEETS	SHEET NO.
64	82-7WRS-2	ST CLAIR	691	674
		CONTRACT NO. 76K74		
		ILLINOIS	FED. AID PROJECT	

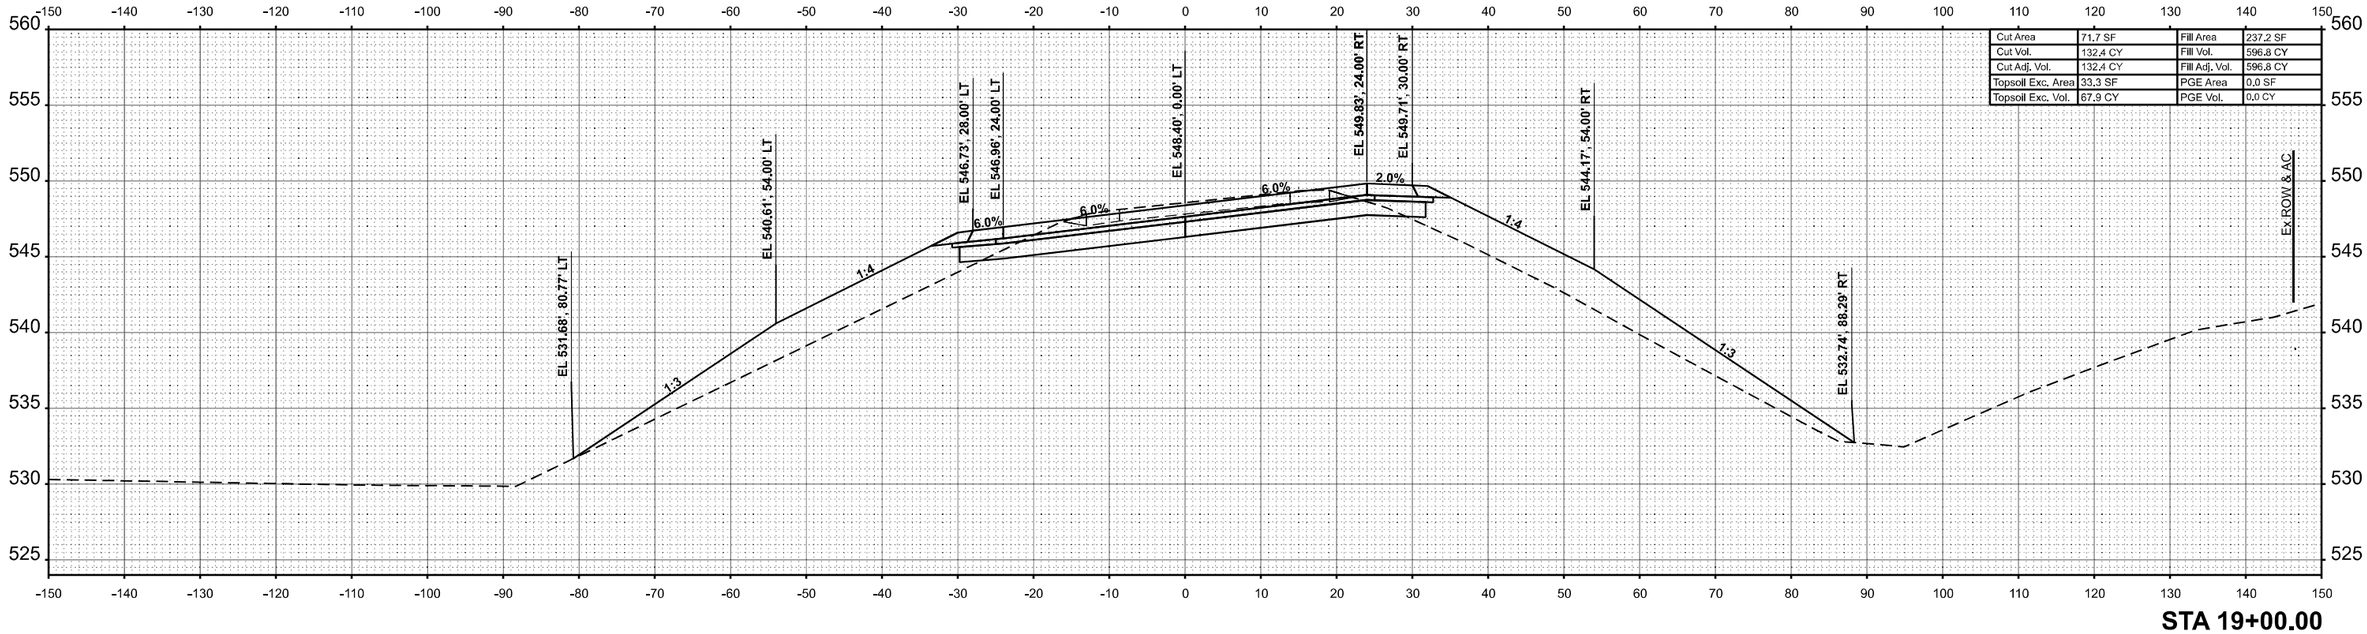

Cut Area	71.7 SF	Fill Area	237.2 SF
Cut Vol.	132.4 CY	Fill Vol.	596.8 CY
Cut Adj. Vol.	132.4 CY	Fill Adj. Vol.	596.8 CY
Topsoil Exc. Area	33.3 SF	PGE Area	0.0 SF
Topsoil Exc. Vol.	67.9 CY	PGE Vol.	0.0 CY

STA 19+00.00

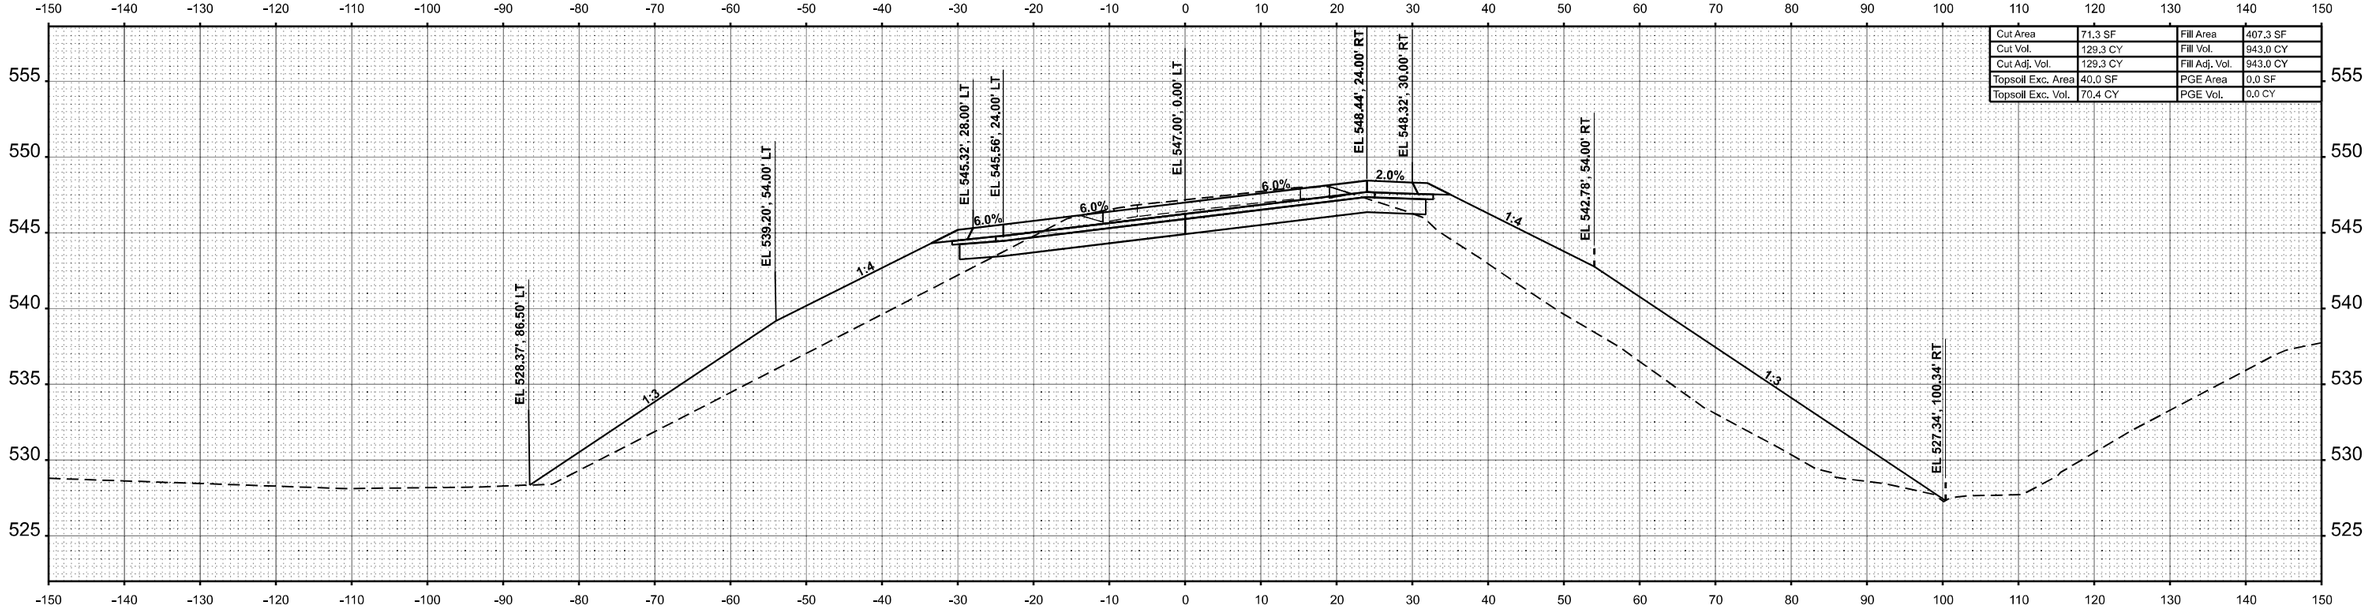

Cut Area	71.3 SF	Fill Area	407.3 SF
Cut Vol.	129.3 CY	Fill Vol.	943.0 CY
Cut Adj. Vol.	129.3 CY	Fill Adj. Vol.	943.0 CY
Topsoil Exc. Area	40.0 SF	PGE Area	0.0 SF
Topsoil Exc. Vol.	70.4 CY	PGE Vol.	0.0 CY

STA 18+50.00

FINAL SURVEY		BY	DATE
NOTE BOOK	SURVEYED		
NO.	PLOTTED		
	TEMPLATE		
	AREAS		
	AREAS CHECKED		

ORIGINAL SURVEY			
NOTE BOOK	SURVEYED		
	PLOTTED		
	TEMPLATE		
	AREAS		
NO.	AREAS CHECKED		

MODEL: RampALT-1 • 18+50.00
FILE NAME: C:\Users\mmstrong\OneDrive - Farnsworth Group, Inc\Desktop\MicroCAD_Sheets\21 Cross Sections\DET76K74-eduXsc RampA.dgn

Farnsworth GROUP


USER NAME = mamstrong	DESIGNED - RWS	REVISED -			
	DRAWN - MRA	REVISED -			
PLOT SCALE = 0.16666633 ' / In.	CHECKED - ERB	REVISED -			
PLOT DATE = 10/15/2024	DATE - 10/15/2024	REVISED -			

STATE OF ILLINOIS
DEPARTMENT OF TRANSPORTATION


RAMP A
CROSS SECTIONS

SCALE: 1:10H / 1:5V | SHEET 11 OF 14 SHEETS | STA. 18+50.00 | TO STA. 19+00.00

F.A.I. RTE.	SECTION	COUNTY	TOTAL SHEETS	SHEET NO.
64	82-7WRS-2	ST CLAIR	691	675
		CONTRACT NO. 76K74		
	ILLINOIS	FED. AID PROJECT		

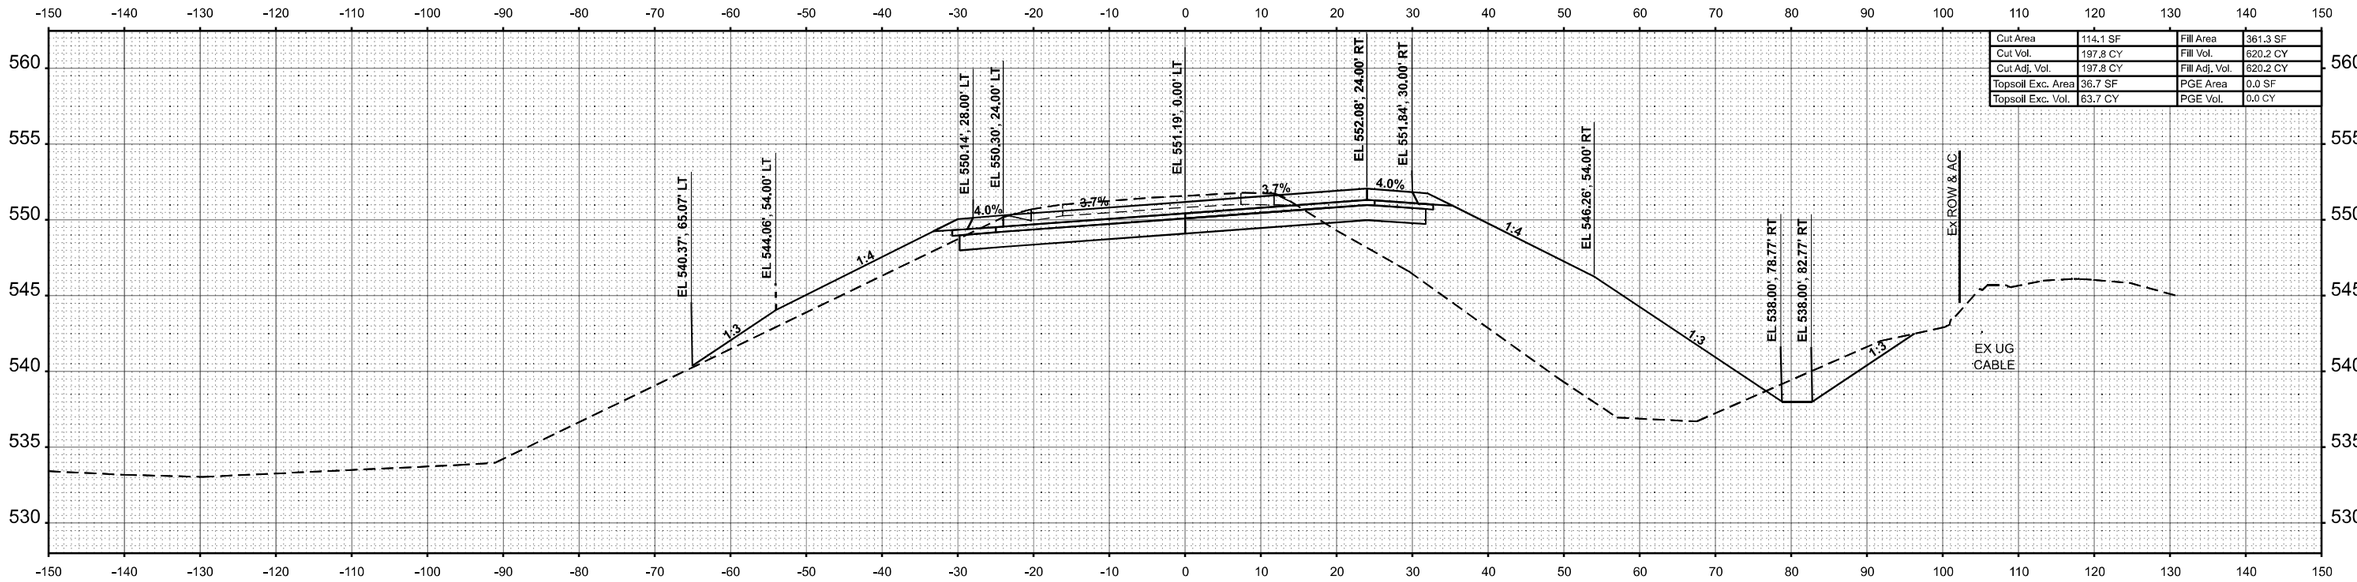

STA 20+00.00

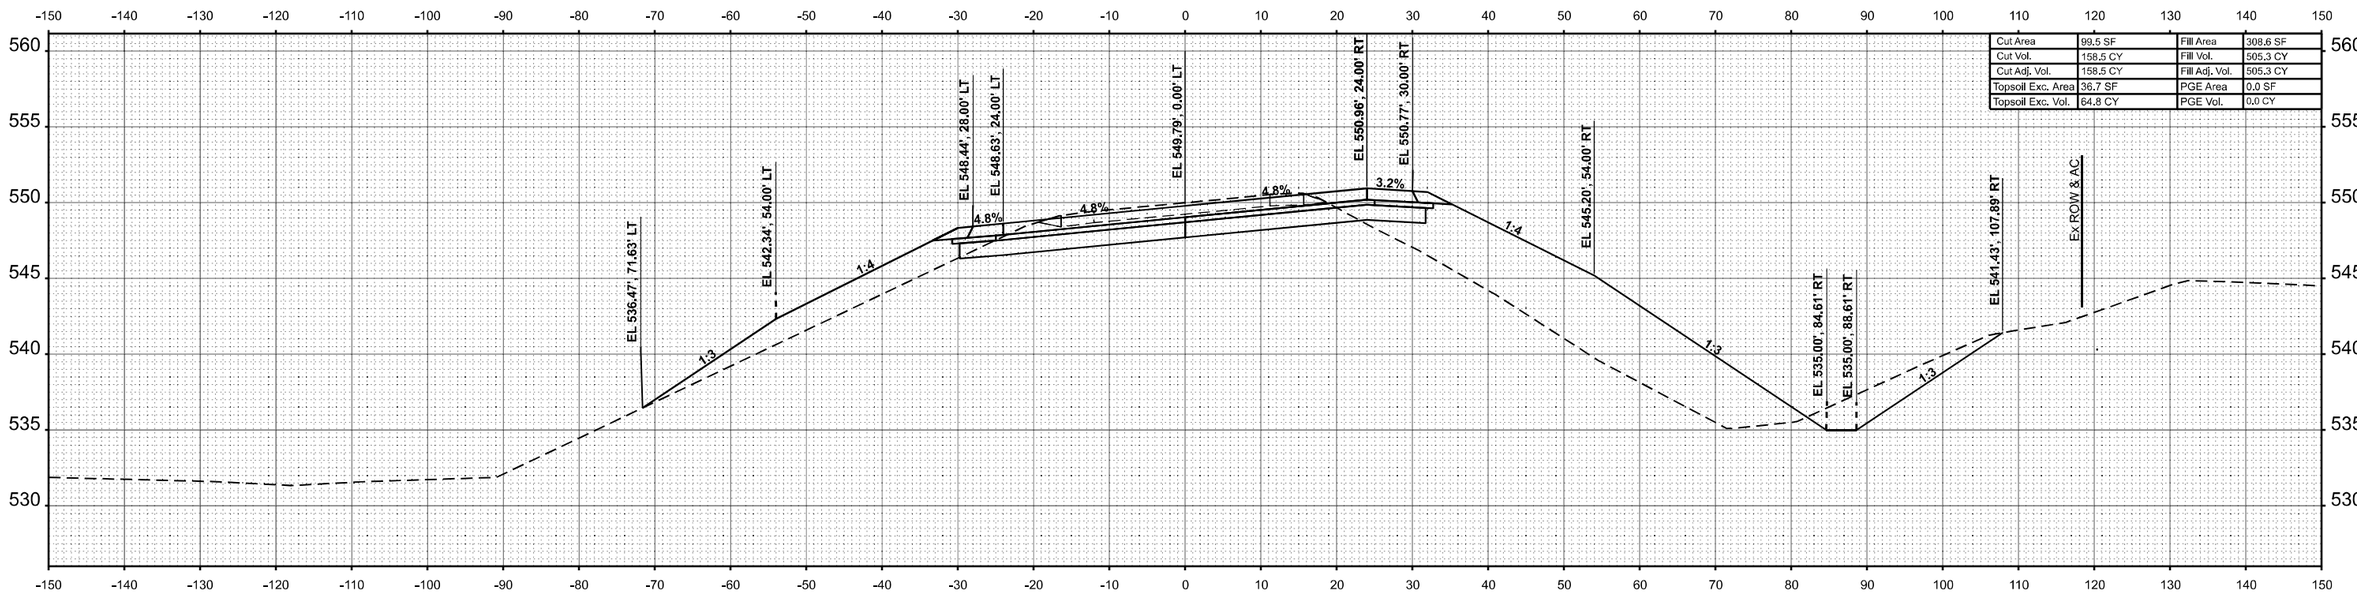

STA 19+50.00

FINAL SURVEY		BY	DATE
NOTE BOOK	SURVEYED		
NO.	PLOTTED		
	TEMPLATE		
	AREAS		
	AREAS CHECKED		

ORIGINAL SURVEY		BY	DATE
NOTE BOOK	SURVEYED		
NO.	PLOTTED		
	TEMPLATE		
	AREAS		
	AREAS CHECKED		

MODEL: RampALT-I - 19+50.00
FILE NAME: C:\Users\mamstrong\OneDrive - Farnsworth Group, Inc\Desktop\B&K\CAD_Sheets\21 Cross Sections\D378KT-eb\NGx Ramp\Align

Farnsworth GROUP

USER NAME = mamstrong	DESIGNED - RWS	REVISED -	
	DRAWN - MRA	REVISED -	
PLOT SCALE = 0.16666633 ' / In.	CHECKED - ERB	REVISED -	
PLOT DATE = 10/15/2024	DATE - 10/15/2024	REVISED -	

STATE OF ILLINOIS
DEPARTMENT OF TRANSPORTATION


RAMP A
CROSS SECTIONS

SCALE: 1:10H / 1:5V | SHEET 12 OF 14 SHEETS | STA. 19+50.00 | TO STA. 20+00.00

F.A.I. RTE.	SECTION	COUNTY	TOTAL SHEETS	SHEET NO.
64	82-7WRS-2	ST CLAIR	691	676
		CONTRACT NO. 76K74		
		ILLINOIS	FED. AID PROJECT	


FINAL SURVEY	
	SURVEYED
	PLOTTED
NOTE BOOK	TEMPLATE
	AREAS
NO.	AREAS CHECKED

BY	DATE

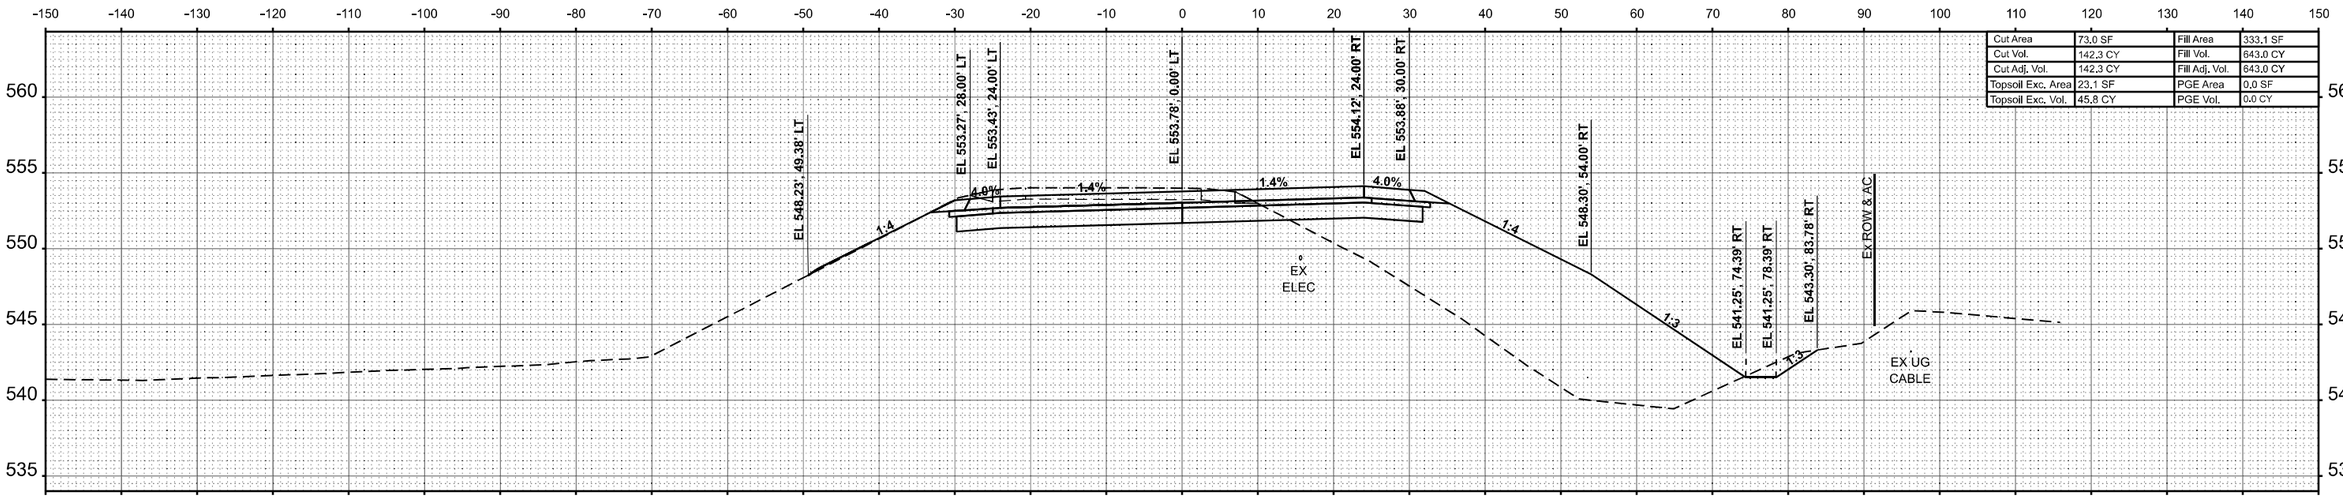

Cut Area	73.0 SF	Fill Area	333.1 SF
Cut Vol.	142.3 CY	Fill Vol.	643.0 CY
Cut Adj. Vol.	142.3 CY	Fill Adj. Vol.	643.0 CY
Topsoil Exc. Area	23.1 SF	PGE Area	0.0 SF
Topsoil Exc. Vol.	45.8 CY	PGE Vol.	0.0 CY

STA 21+00.00

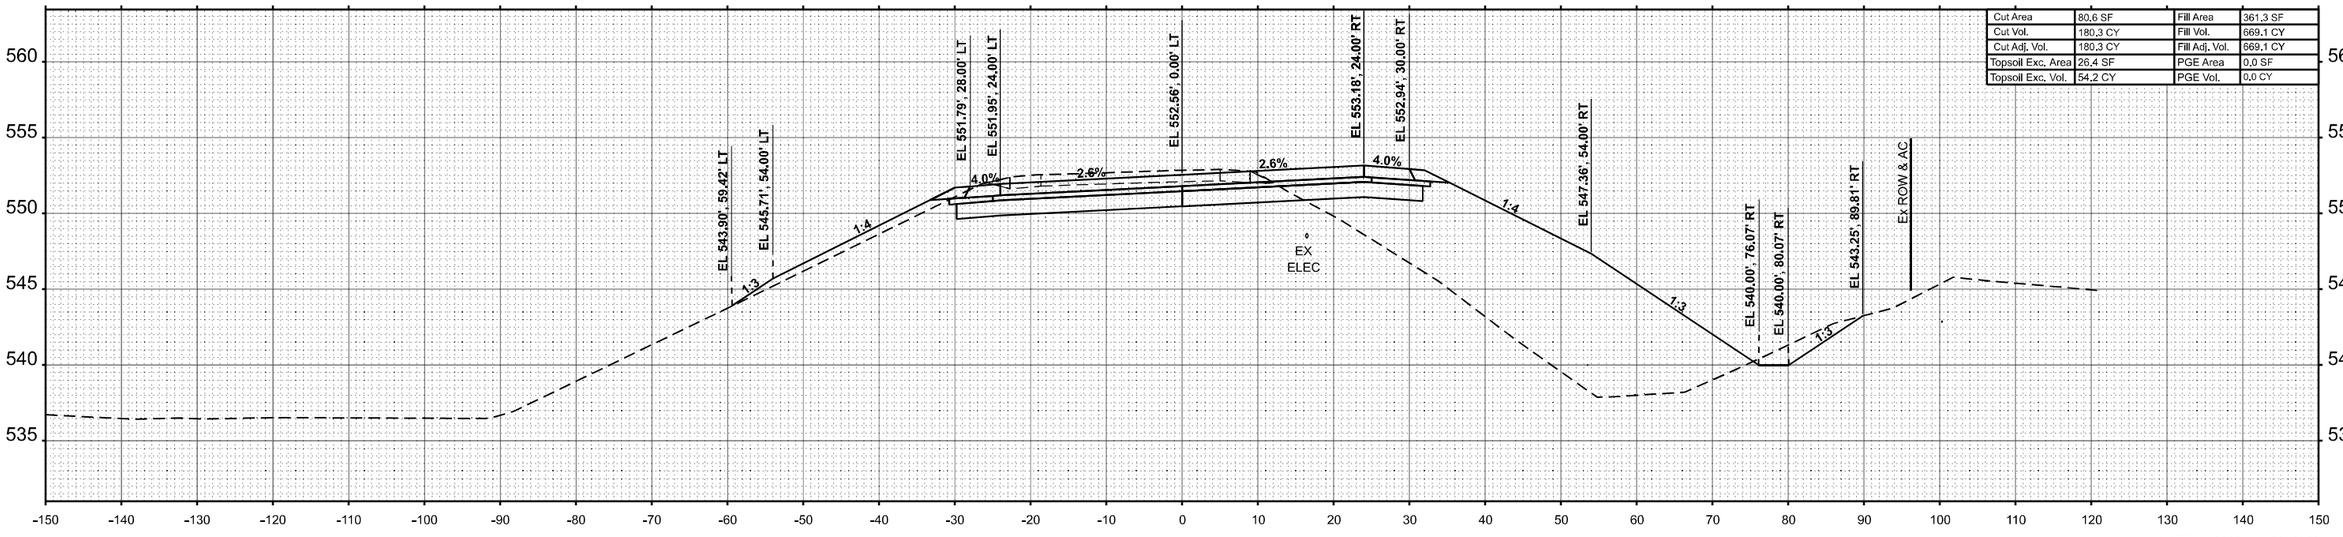

Cut Area	80.6 SF	Fill Area	361.3 SF
Cut Vol.	180.3 CY	Fill Vol.	669.1 CY
Cut Adj. Vol.	180.3 CY	Fill Adj. Vol.	669.1 CY
Topsoil Exc. Area	26.4 SF	PGE Area	0.0 SF
Topsoil Exc. Vol.	54.2 CY	PGE Vol.	0.0 CY

STA 20+50.00

ORIGINAL SURVEY	
	SURVEYED
	PLOTTED
NOTE BOOK	TEMPLATE
	AREAS
NO.	AREAS CHECKED

BY	DATE

MODEL: RampA(T-) • 20+50.00
FILE NAME: C:\Users\mamstrong\OneDrive - Farnsworth Group, Inc\Desktop\Work\CAD_Sheets\21 Cross Sections\D87BK74-sht-hor0ss RampA.dgn

Farnsworth GROUP

USER NAME = mamstrong		DESIGNED -	RWS	REVISED -	
		DRAWN -	MRA	REVISED -	
PLOT SCALE = 0.16666633 ' / In.		CHECKED -	ERB	REVISED -	
PLOT DATE = 10/15/2024		DATE -	10/15/2024	REVISED -	


STATE OF ILLINOIS
DEPARTMENT OF TRANSPORTATION

RAMP A
CROSS SECTIONS

SCALE: 1:10H / 1:5V | SHEET 13 OF 14 SHEETS | STA. 20+50.00 | TO STA. 21+00.00


F.A.I. RTE.	SECTION	COUNTY	TOTAL SHEETS	SHEET NO.
64	82-7WRS-2	ST CLAIR	691	677
		CONTRACT NO. 76K74		
		ILLINOIS	FED. AID PROJECT	

FINAL SURVEY		BY	DATE
	SURVEYED		
	PLOTTED		
NOTE BOOK	TEMPLATE		
	AREAS		
NO.	AREAS CHECKED		

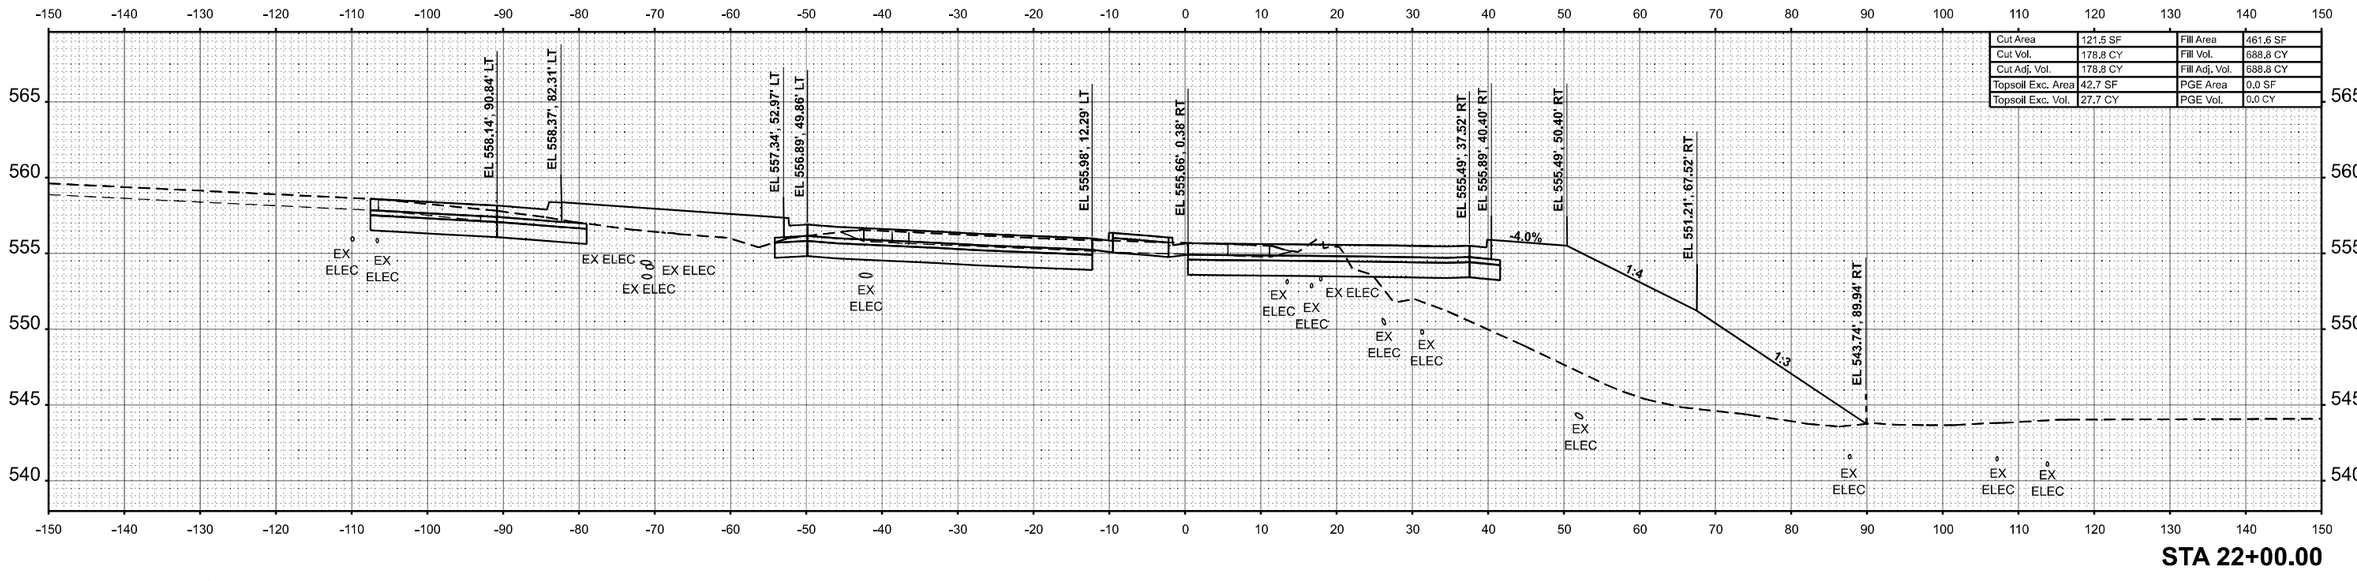

Cut Area	121.5 SF	Fill Area	461.6 SF
Cut Vol.	178.8 CY	Fill Vol.	688.8 CY
Cut Adj. Vol.	178.8 CY	Fill Adj. Vol.	688.8 CY
Topsoil Exc. Area	42.7 SF	PGE Area	0.0 SF
Topsoil Exc. Vol.	27.7 CY	PGE Vol.	0.0 CY

STA 22+00.00

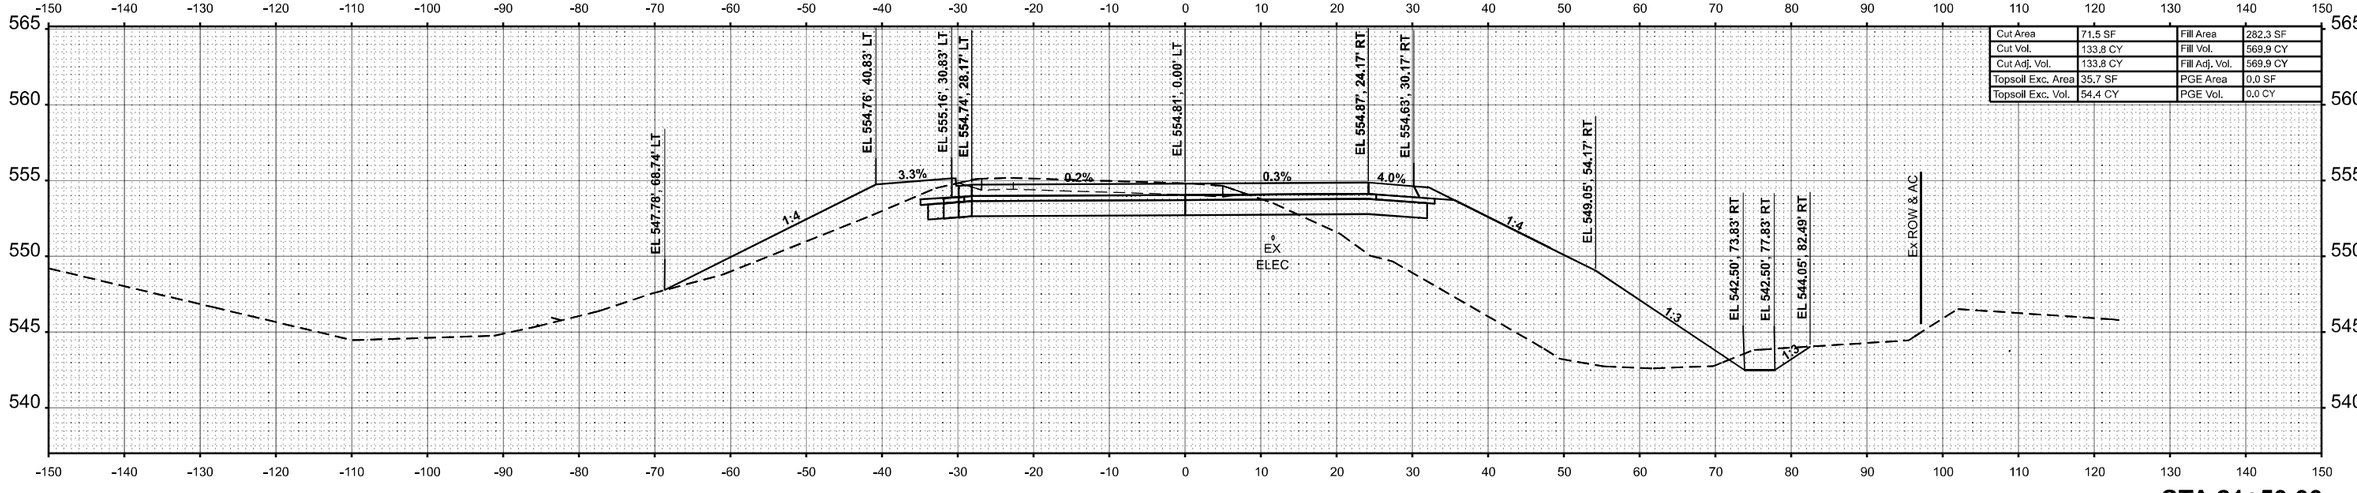

Cut Area	71.5 SF	Fill Area	282.3 SF
Cut Vol.	133.8 CY	Fill Vol.	569.9 CY
Cut Adj. Vol.	133.8 CY	Fill Adj. Vol.	569.9 CY
Topsoil Exc. Area	35.7 SF	PGE Area	0.0 SF
Topsoil Exc. Vol.	54.4 CY	PGE Vol.	0.0 CY

STA 21+50.00

ORIGINAL SURVEY		BY	DATE
	SURVEYED		
	PLOTTED		
NOTE BOOK	TEMPLATE		
	AREAS		
NO.	AREAS CHECKED		

MODEL: RampALT-1 • 21+50.00
FILE NAME: C:\Users\mmstrong\OneDrive - Farnsworth Group, Inc\Desktop\MicroCAD_Sheets\21 Cross Sections\DB76K74-eAlnoXsc RampA.dgn

Farnsworth GROUP

USER NAME = mamstrong		DESIGNED -	RWS	REVISED -	
		DRAWN -	MRA	REVISED -	
PLOT SCALE = 0.16666633 ' / In.		CHECKED -	ERB	REVISED -	
PLOT DATE = 10/15/2024		DATE -	10/15/2024	REVISED -	


STATE OF ILLINOIS
DEPARTMENT OF TRANSPORTATION

RAMP A
CROSS SECTIONS

SCALE: 1:10H / 1:5V | SHEET 14 OF 14 SHEETS | STA. 21+50.00 | TO STA. 22+00.00


F.A.I. RTE.	SECTION	COUNTY	TOTAL SHEETS	SHEET NO.
64	82-7WRS-2	ST CLAIR	691	678
		CONTRACT NO. 76K74		
		ILLINOIS	FED. AID PROJECT	

Cut Area	9.1 SF	Fill Area	86.7 SF
Cut Vol.	25.7 CY	Fill Vol.	482.4 CY
Cut Adj. Vol.	25.7 CY	Fill Adj. Vol.	482.4 CY
Topsoil Exc. Area	14.6 SF	PGE Area	0.0 SF
Topsoil Exc. Vol.	57.4 CY	PGE Vol.	0.0 CY

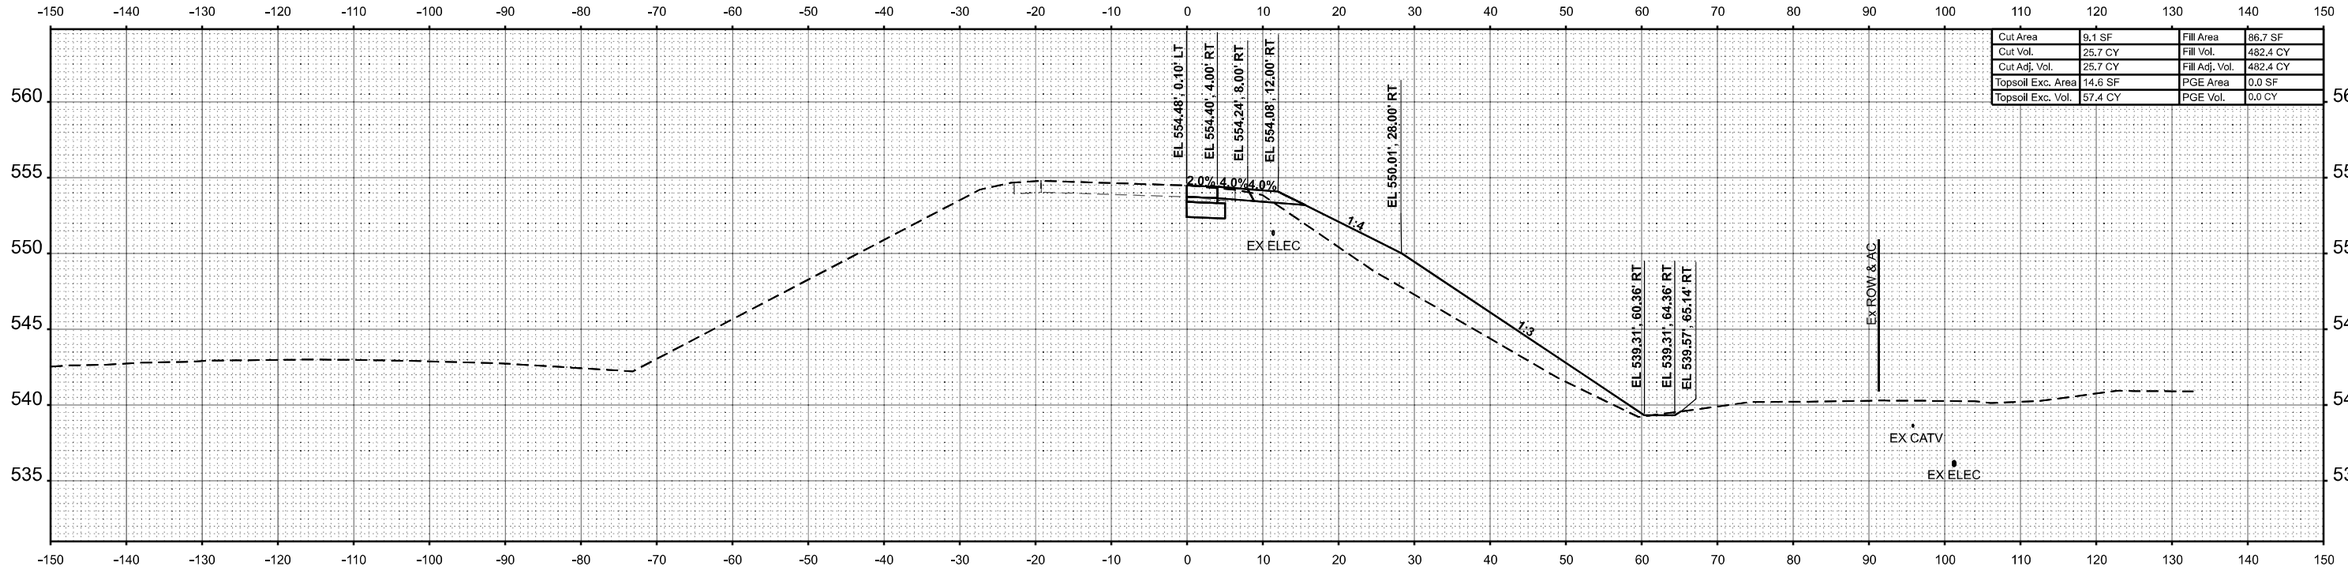

STA 1+50.00

Cut Area	18.7 SF	Fill Area	434.3 SF
Cut Vol.	0.0 CY	Fill Vol.	0.0 CY
Cut Adj. Vol.	0.0 CY	Fill Adj. Vol.	0.0 CY
Topsoil Exc. Area	47.5 SF	PGE Area	0.0 SF
Topsoil Exc. Vol.	0.0 CY	PGE Vol.	0.0 CY

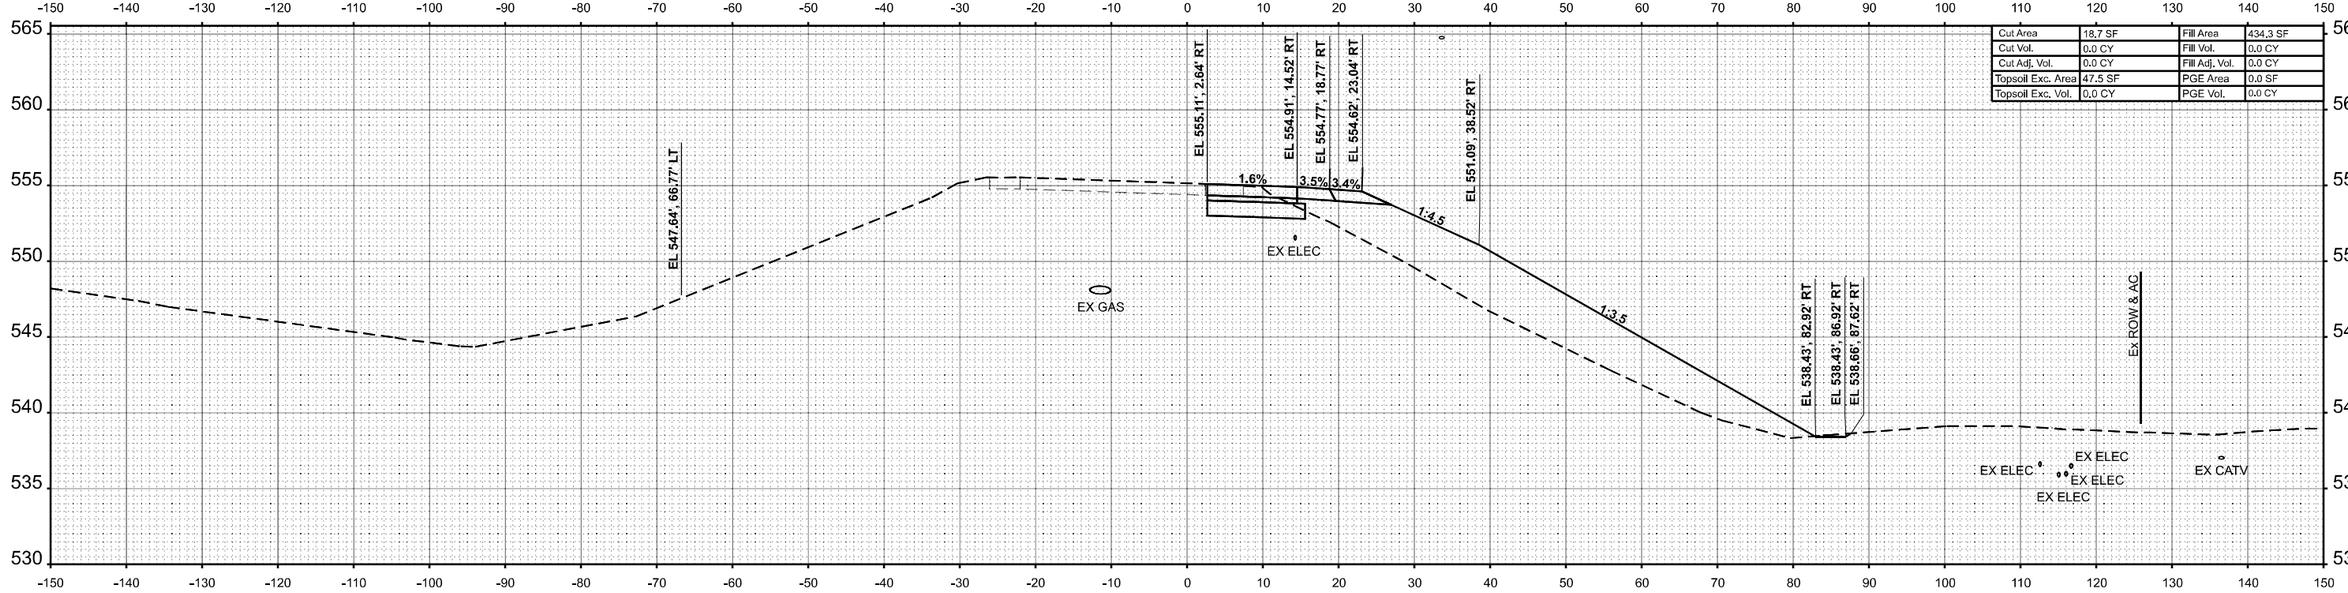

STA 1+00.00

USER NAME = jmarin	DESIGNED - JJO	REVISED -	
	DRAWN - JRM	REVISED -	
PLOT SCALE = 0.16666633 ' / In.	CHECKED - ERB	REVISED -	
PLOT DATE = 10/15/2024	DATE - 10/15/2024	REVISED -	

Farnsworth GROUP

STATE OF ILLINOIS
DEPARTMENT OF TRANSPORTATION

RAMP B
CROSS SECTIONS


SCALE: 1:10H / 1:5V | SHEET 1 OF 2 SHEETS | STA. 1+00.00 | TO STA. 1+50.00

F.A.I. RTE.	SECTION	COUNTY	TOTAL SHEETS	SHEET NO.
64	82-7WRS-2	ST CLAIR	691	679
		CONTRACT NO. 76K74		
	ILLINOIS	FED. AID PROJECT		


FINAL SURVEY — NOTE BOOK — NO. — SURVEYED — PLOTTED — TEMPLATE — AREAS — AREAS CHECKED — BY — DATE

ORIGINAL SURVEY — NOTE BOOK — NO. — SURVEYED — PLOTTED — TEMPLATE — AREAS — AREAS CHECKED — BY — DATE

MODEL: Ramp B - 1+00.00
FILE NAME: C:\Users\jmarin\OneDrive - Farnsworth Group, Inc\Desktop\Working Project Files\64\DGN\D878K74-ec-hc-hc-RampB.dgn

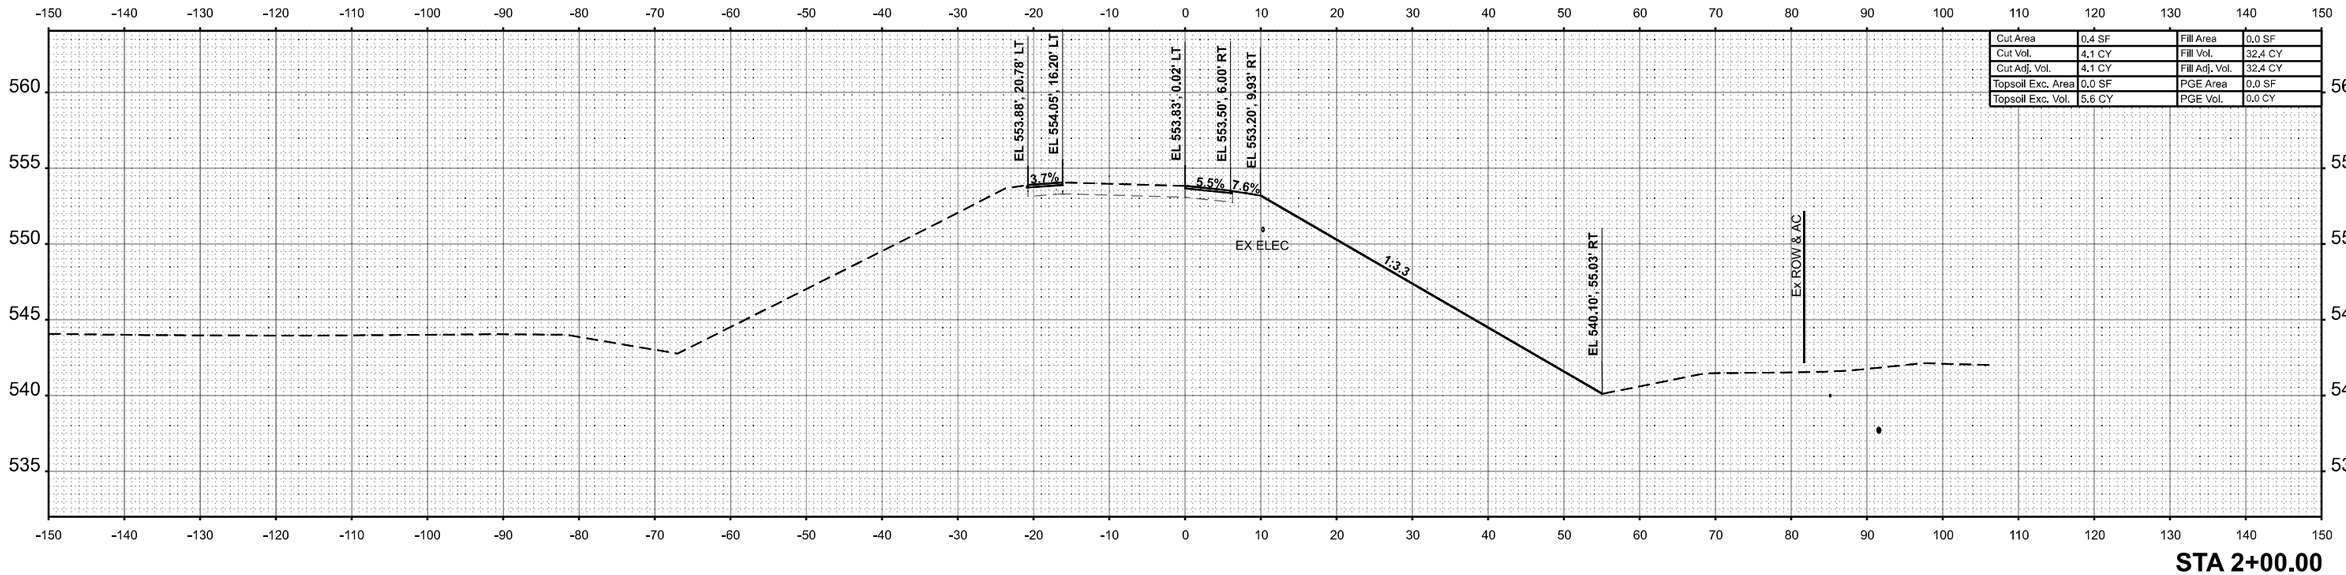

STA 2+00.00

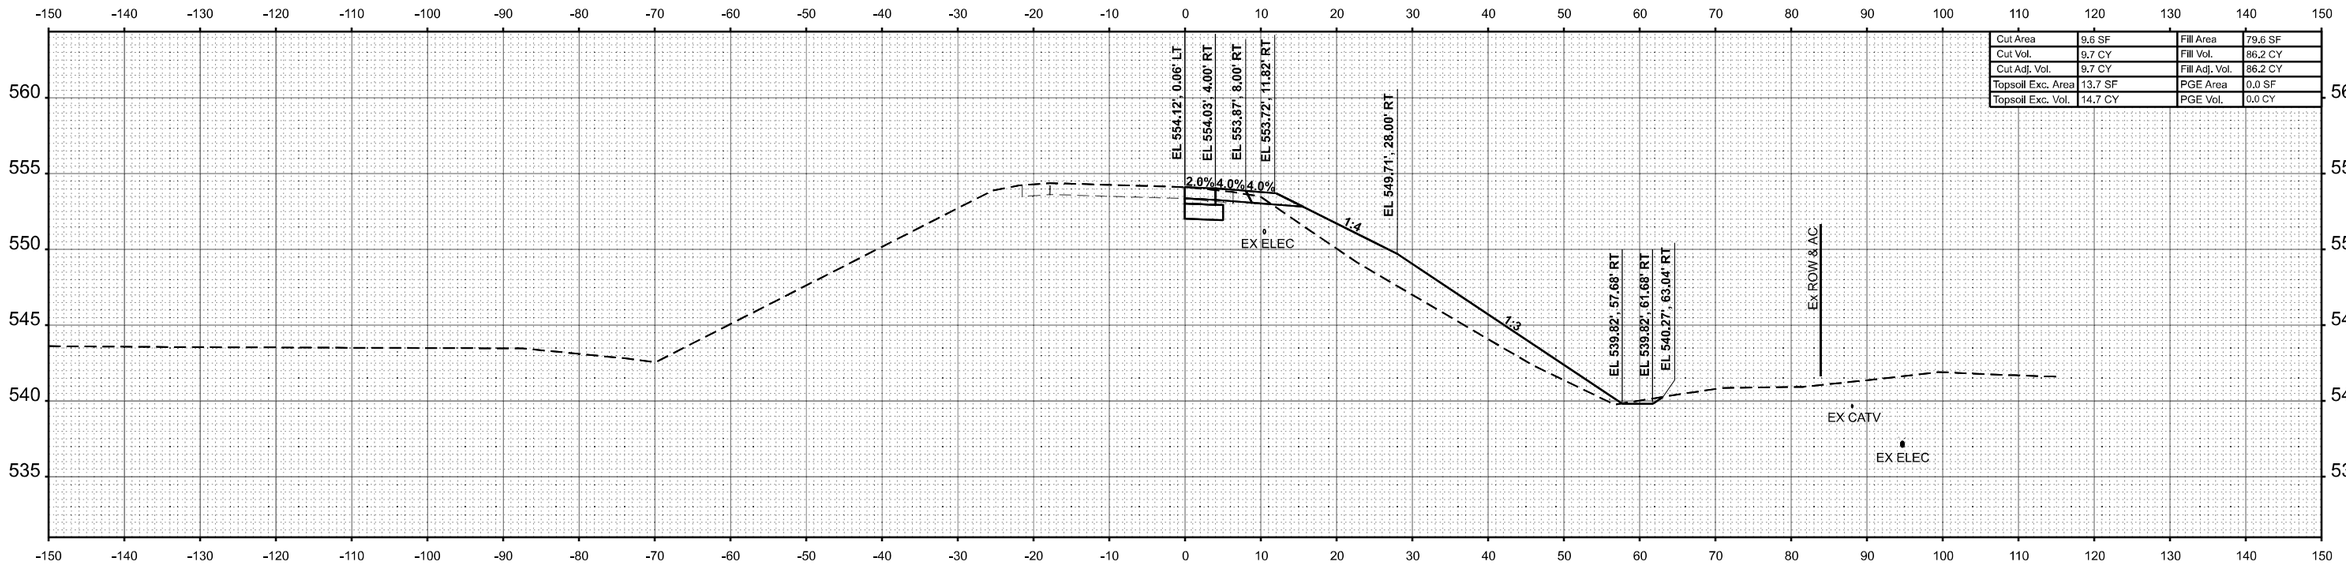

STA 1+78.00

FINAL SURVEY	BY	DATE
SURVEYED		
PLOTTED		
TEMPLATE		
AREAS		
NOTE BOOK	AREAS CHECKED	
NO.		

ORIGINAL SURVEY	BY	DATE
SURVEYED		
PLOTTED		
TEMPLATE		
AREAS		
NOTE BOOK	AREAS CHECKED	
NO.		

MODEL: Ramp B - 1+78.00
FILE NAME: C:\Users\jmartin\OneDrive - Farnsworth Group, Inc\Desktop\Working Project Files\4-4\DGN\D8786K7-Active\Xsc RampB.dgn


Farnsworth GROUP

USER NAME = jmartin	DESIGNED - JJO	REVISED -	**STATE OF ILLINOIS**	**RAMP B**	
	DRAWN - JRM	REVISED -	**DEPARTMENT OF TRANSPORTATION**	**CROSS SECTIONS**	
PLOT SCALE = 0.16666633 ' / In.	CHECKED - ERB	REVISED -			
PLOT DATE = 10/15/2024	DATE - 10/15/2024	REVISED -			

SCALE: 1:10H / 1:5V | SHEET 2 OF 2 SHEETS | STA. 1+78.00 | TO STA. 2+00.00


F.A.I. RTE.	SECTION	COUNTY	TOTAL SHEETS	SHEET NO.
64	82-7WRS-2	ST CLAIR	691	680
		CONTRACT NO. 76K74		
	ILLINOIS	FED. AID PROJECT		

FINAL SURVEY		BY	DATE
	SURVEYED		
	PLOTTED		
NOTE BOOK	TEMPLATE		
	AREAS		
NO.	AREAS CHECKED		

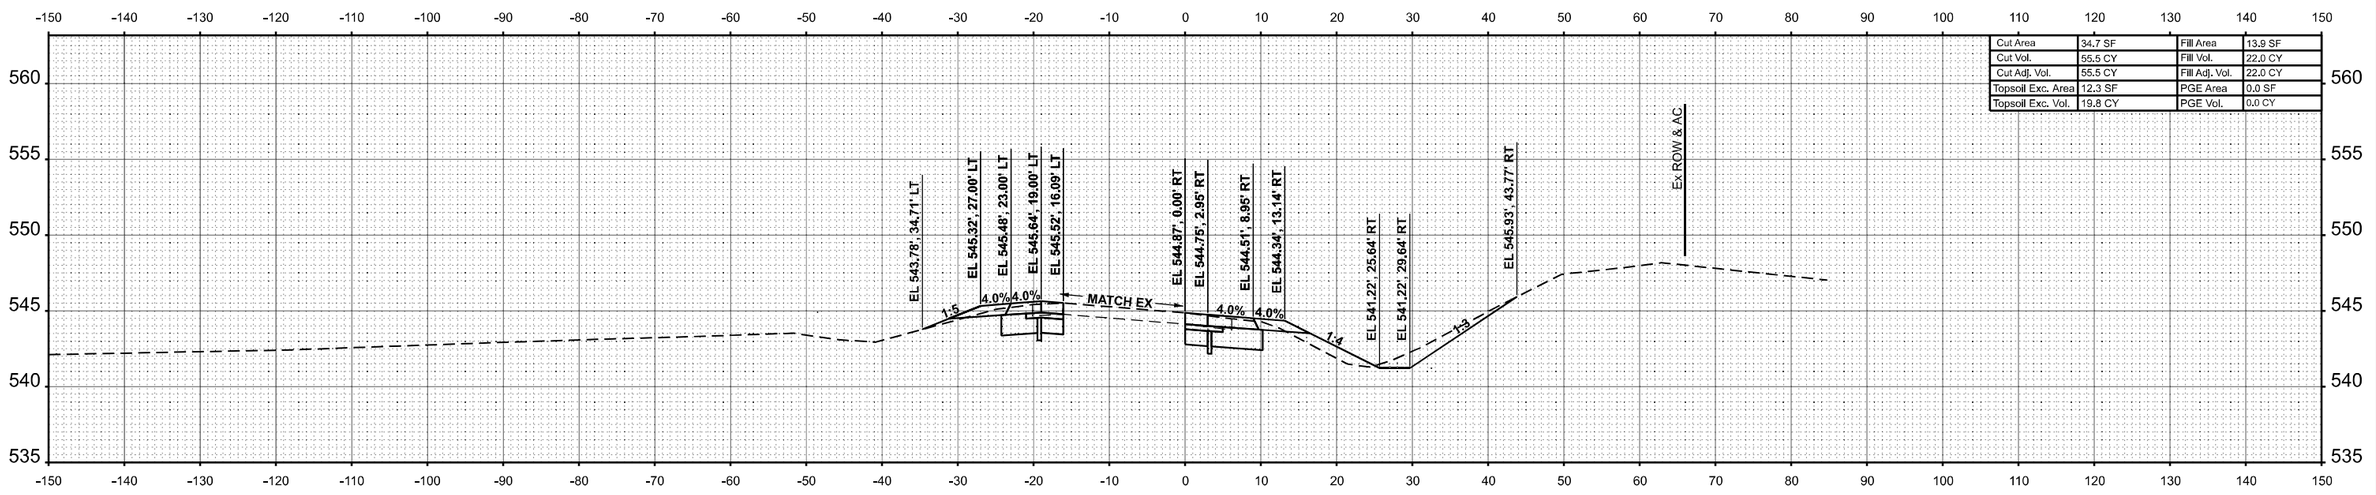

Cut Area	34.7 SF	Fill Area	13.9 SF
Cut Vol.	55.5 CY	Fill Vol.	22.0 CY
Cut Adj. Vol.	55.5 CY	Fill Adj. Vol.	22.0 CY
Topsoil Exc. Area	12.3 SF	PGE Area	0.0 SF
Topsoil Exc. Vol.	19.8 CY	PGE Vol.	0.0 CY

STA 14+00.00

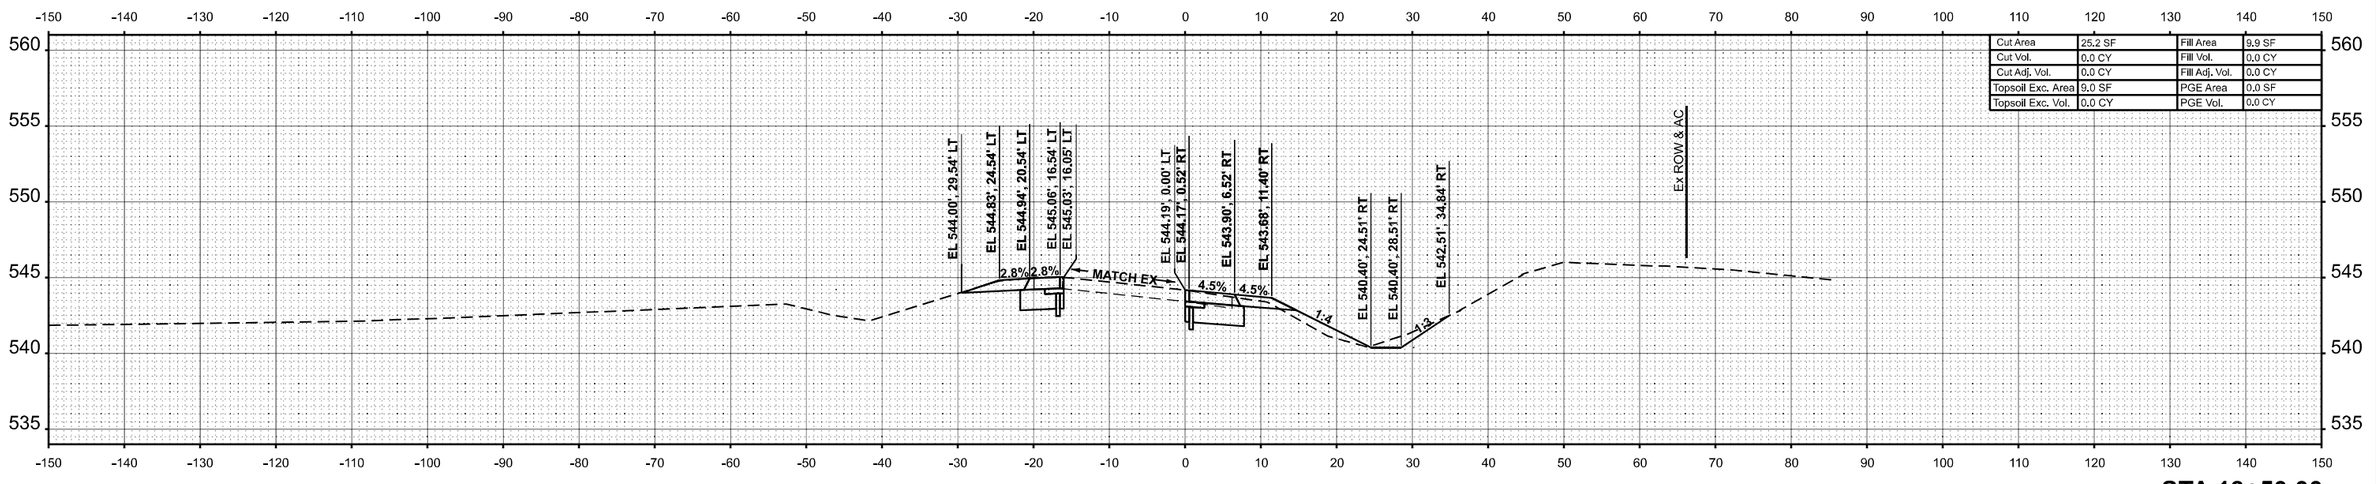

Cut Area	25.2 SF	Fill Area	9.9 SF
Cut Vol.	0.0 CY	Fill Vol.	0.0 CY
Cut Adj. Vol.	0.0 CY	Fill Adj. Vol.	0.0 CY
Topsoil Exc. Area	9.0 SF	PGE Area	0.0 SF
Topsoil Exc. Vol.	0.0 CY	PGE Vol.	0.0 CY

STA 13+50.00

ORIGINAL SURVEY		BY	DATE
	SURVEYED		
	PLOTTED		
NOTE BOOK	TEMPLATE		
	AREAS		
NO.	AREAS CHECKED		

MODEL: RAMP C - 13+50.00
FILE NAME: C:\Users\jmarlin\OneDrive - Farnsworth Group, Inc\Desktop\Working Project Files\64-USON\82WRS\Helix\Xs\ Ramp C.dgn

Farnsworth GROUP

USER NAME = jmarlin	DESIGNED - JJO	REVISED -	
	DRAWN - JRM	REVISED -	
PLOT SCALE = 0.16666633 ' / In.	CHECKED - ERB	REVISED -	
PLOT DATE = 10/14/2024	DATE - 10/15/2024	REVISED -	


STATE OF ILLINOIS
DEPARTMENT OF TRANSPORTATION

RAMP C
CROSS SECTIONS

SCALE: 1:10H / 1:5V | SHEET 1 OF 10 SHEETS | STA. 13+50.00 | TO STA. 14+00.00


F.A.I. RTE.	SECTION	COUNTY	TOTAL SHEETS	SHEET NO.
64	82-7WRS-2	ST CLAIR	691	681
		CONTRACT NO. 76K74		
	ILLINOIS	FED. AID PROJECT		

FINAL SURVEY	SURVEYED	BY	DATE
	PLOTTED		
NOTE BOOK	TEMPLATE		
NO.	AREAS		
	AREAS CHECKED		

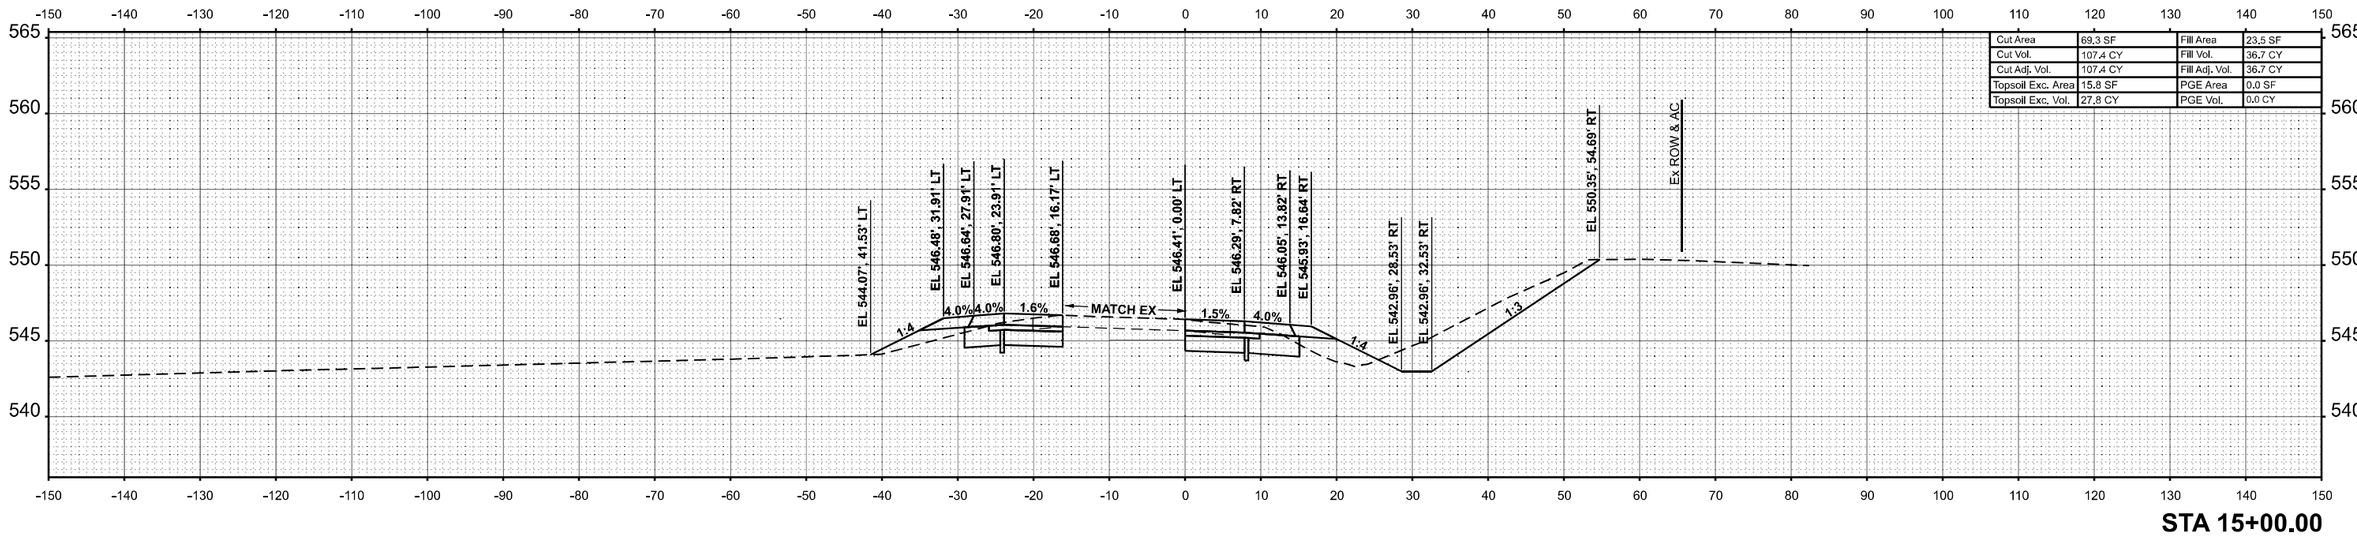

Cut Area	69.3 SF	Fill Area	23.5 SF
Cut Vol.	107.4 CY	Fill Vol.	36.7 CY
Cut Adj. Vol.	107.4 CY	Fill Adj. Vol.	36.7 CY
Topsoil Exc. Area	15.8 SF	PGE Area	0.0 SF
Topsoil Exc. Vol.	27.8 CY	PGE Vol.	0.0 CY

STA 15+00.00

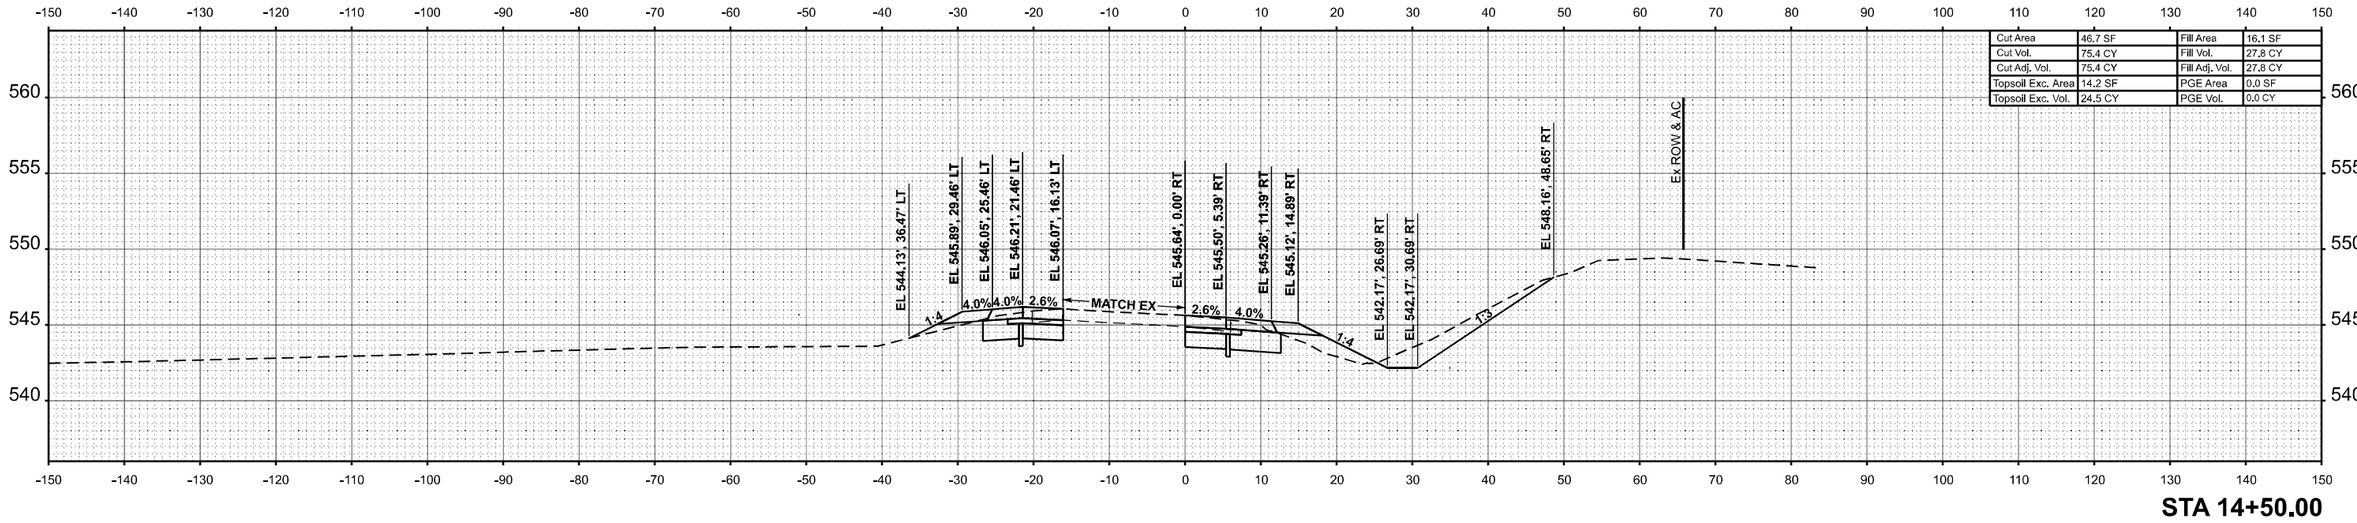

Cut Area	46.7 SF	Fill Area	16.1 SF
Cut Vol.	75.4 CY	Fill Vol.	27.8 CY
Cut Adj. Vol.	75.4 CY	Fill Adj. Vol.	27.8 CY
Topsoil Exc. Area	14.2 SF	PGE Area	0.0 SF
Topsoil Exc. Vol.	24.5 CY	PGE Vol.	0.0 CY

STA 14+50.00

ORIGINAL SURVEY	SURVEYED	BY	DATE
	PLOTTED		
NOTE BOOK	TEMPLATE		
NO.	AREAS		
	AREAS CHECKED		

MODEL: RAMPC - 14+50.00
FILE NAME: C:\Users\jmarlin\OneDrive - Farnsworth Group, Inc\Desktop\Working Project Files\84\DGN\D87BK7\edno1ot\ot_RampC.dgn

Farnsworth GROUP

USER NAME = jmarlin		DESIGNED -	JJO	REVISED -	
		DRAWN -	JRM	REVISED -	
PLOT SCALE = 0.16666633 ' / In.		CHECKED -	ERB	REVISED -	
PLOT DATE = 10/14/2024		DATE -	10/15/2024	REVISED -	


STATE OF ILLINOIS
DEPARTMENT OF TRANSPORTATION

RAMP C
CROSS SECTIONS

SCALE: 1:10H / 1:5V | SHEET 2 OF 10 SHEETS | STA. 14+50.00 | TO STA. 15+00.00


F.A.I. RTE.	SECTION	COUNTY	TOTAL SHEETS	SHEET NO.
64	82-7WRS-2	ST CLAIR	691	682
		CONTRACT NO. 76K74		
		ILLINOIS	FED. AID PROJECT	

FINAL SURVEY		BY	DATE
	SURVEYED		
	PLOTTED		
NOTE BOOK	TEMPLATE		
	AREAS		
NO.	AREAS CHECKED		

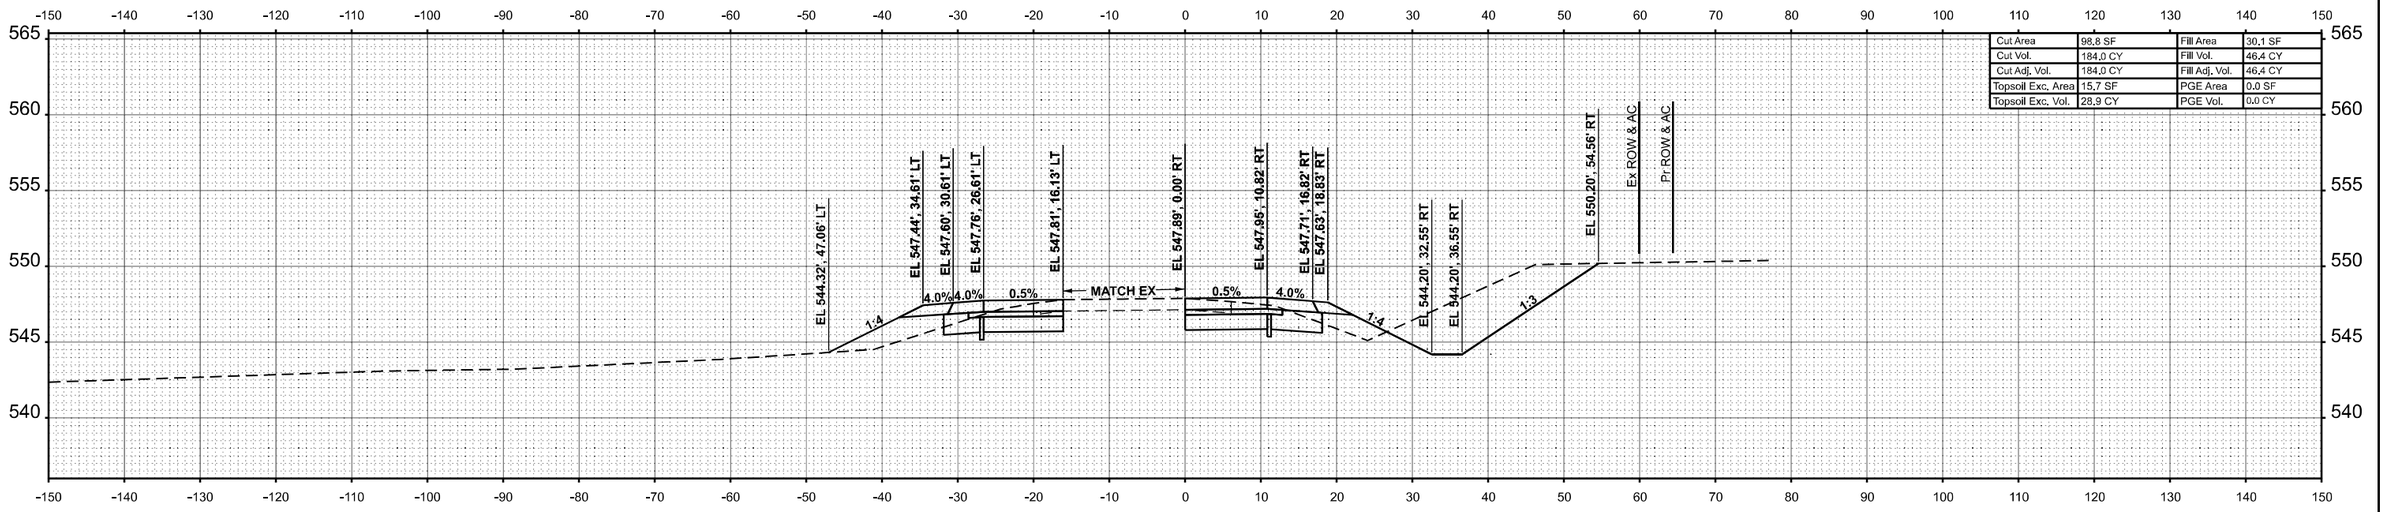

Cut Area	98.8 SF	Fill Area	30.1 SF
Cut Vol.	184.0 CY	Fill Vol.	46.4 CY
Cut Adj. Vol.	184.0 CY	Fill Adj. Vol.	46.4 CY
Topsoil Exc. Area	15.7 SF	PGE Area	0.0 SF
Topsoil Exc. Vol.	28.9 CY	PGE Vol.	0.0 CY

STA 16+00.00

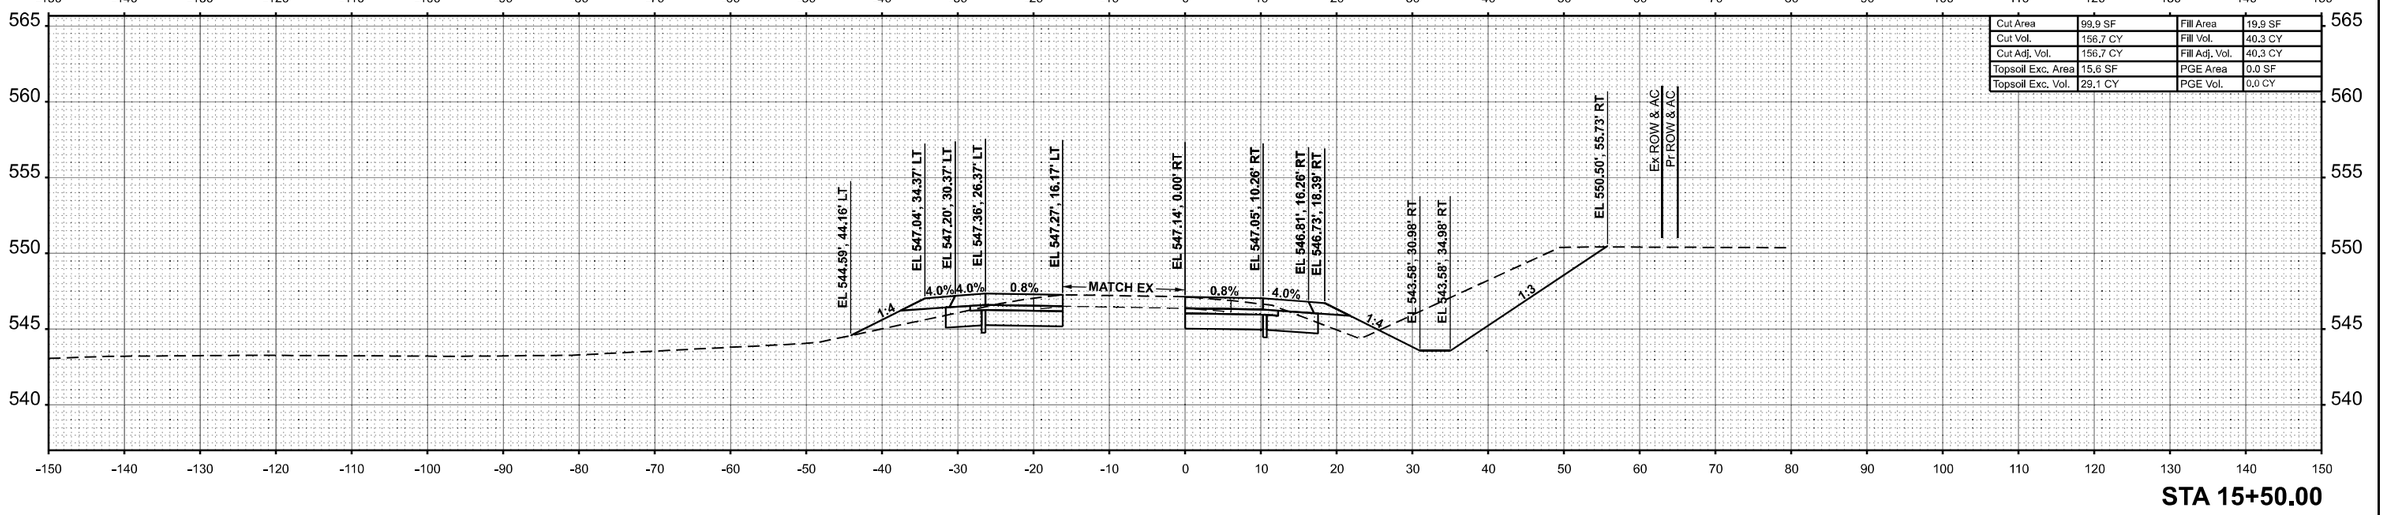

Cut Area	99.9 SF	Fill Area	19.9 SF
Cut Vol.	156.7 CY	Fill Vol.	40.3 CY
Cut Adj. Vol.	156.7 CY	Fill Adj. Vol.	40.3 CY
Topsoil Exc. Area	15.6 SF	PGE Area	0.0 SF
Topsoil Exc. Vol.	29.1 CY	PGE Vol.	0.0 CY

STA 15+50.00

ORIGINAL SURVEY		BY	DATE
	SURVEYED		
	PLOTTED		
NOTE BOOK	TEMPLATE		
	AREAS		
NO.	AREAS CHECKED		

MODEL: RAMPC - 15+50.00
FILE NAME: C:\Users\jmarlin\OneDrive - Farnsworth Group, Inc\Desktop\Working Project Files\64\DGN\D3978K7\edsNote RampC.dgn

Farnsworth GROUP

USER NAME = jmarlin		DESIGNED -	JJO	REVISED -	
		DRAWN -	JRM	REVISED -	
PLOT SCALE = 0.16666633 ' / In.		CHECKED -	ERB	REVISED -	
PLOT DATE = 10/14/2024		DATE -	10/15/2024	REVISED -	


STATE OF ILLINOIS
DEPARTMENT OF TRANSPORTATION

RAMP C
CROSS SECTIONS

SCALE: 1:10H / 1:5V | SHEET 3 OF 10 SHEETS | STA. 15+50.00 | TO STA. 16+00.00


F.A.I. RTE.	SECTION	COUNTY	TOTAL SHEETS	SHEET NO.
64	82-7WRS-2	ST CLAIR	691	683
		CONTRACT NO. 76K74		
	ILLINOIS	FED. AID PROJECT		

FINAL SURVEY	BY	DATE
NOTE BOOK	SURVEYED	
NO.	PLOTTED	
	TEMPLATE	
	AREAS	
	AREAS CHECKED	

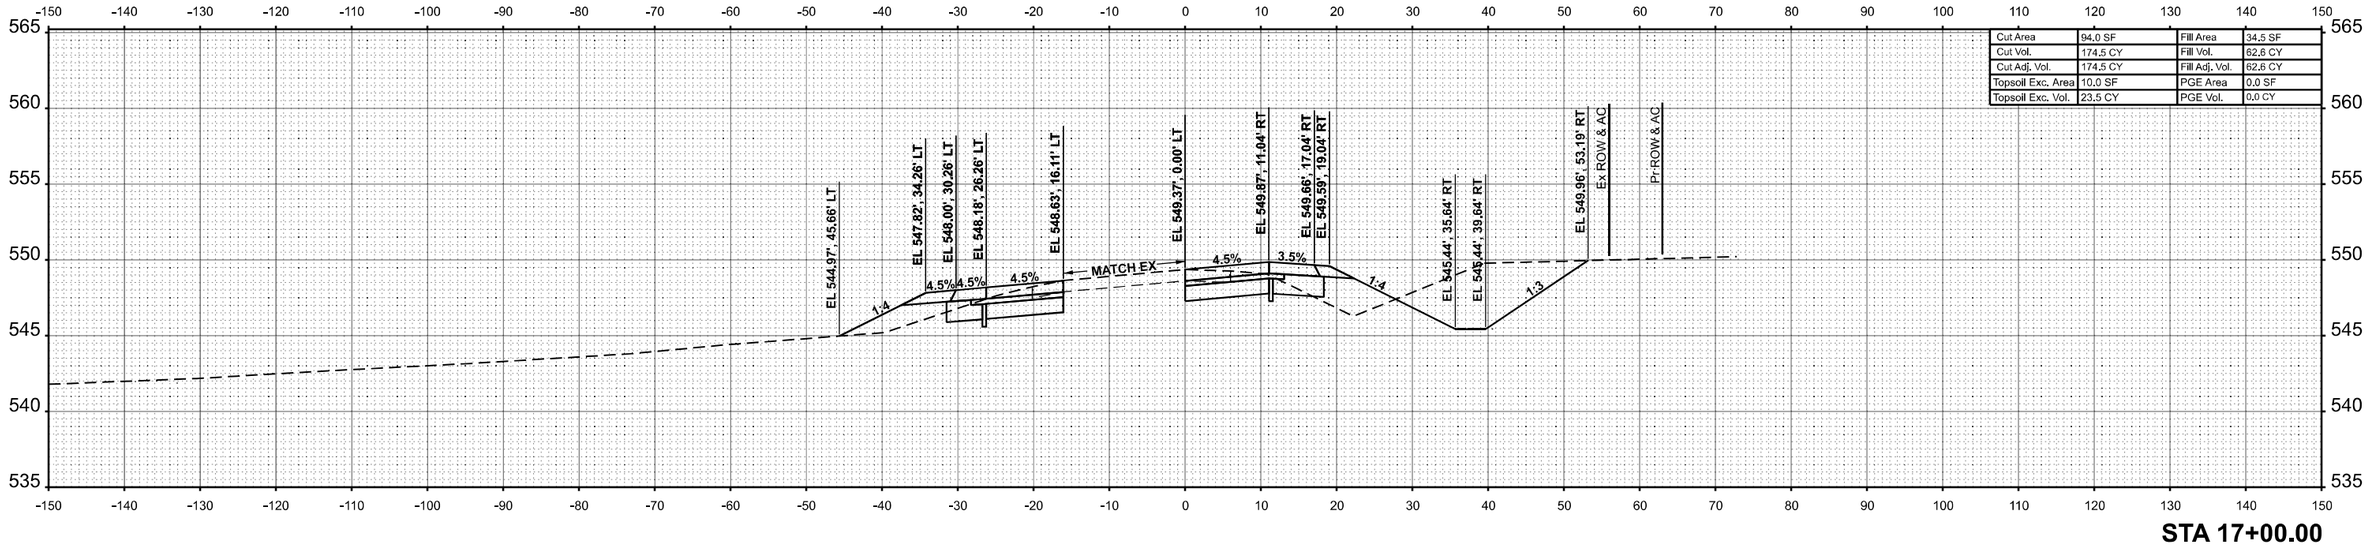

Cut Area	94.0 SF	Fill Area	34.5 SF
Cut Vol.	174.5 CY	Fill Vol.	62.6 CY
Cut Adj. Vol.	174.5 CY	Fill Adj. Vol.	62.6 CY
Topsoil Exc. Area	10.0 SF	PGE Area	0.0 SF
Topsoil Exc. Vol.	23.5 CY	PGE Vol.	0.0 CY

STA 17+00.00

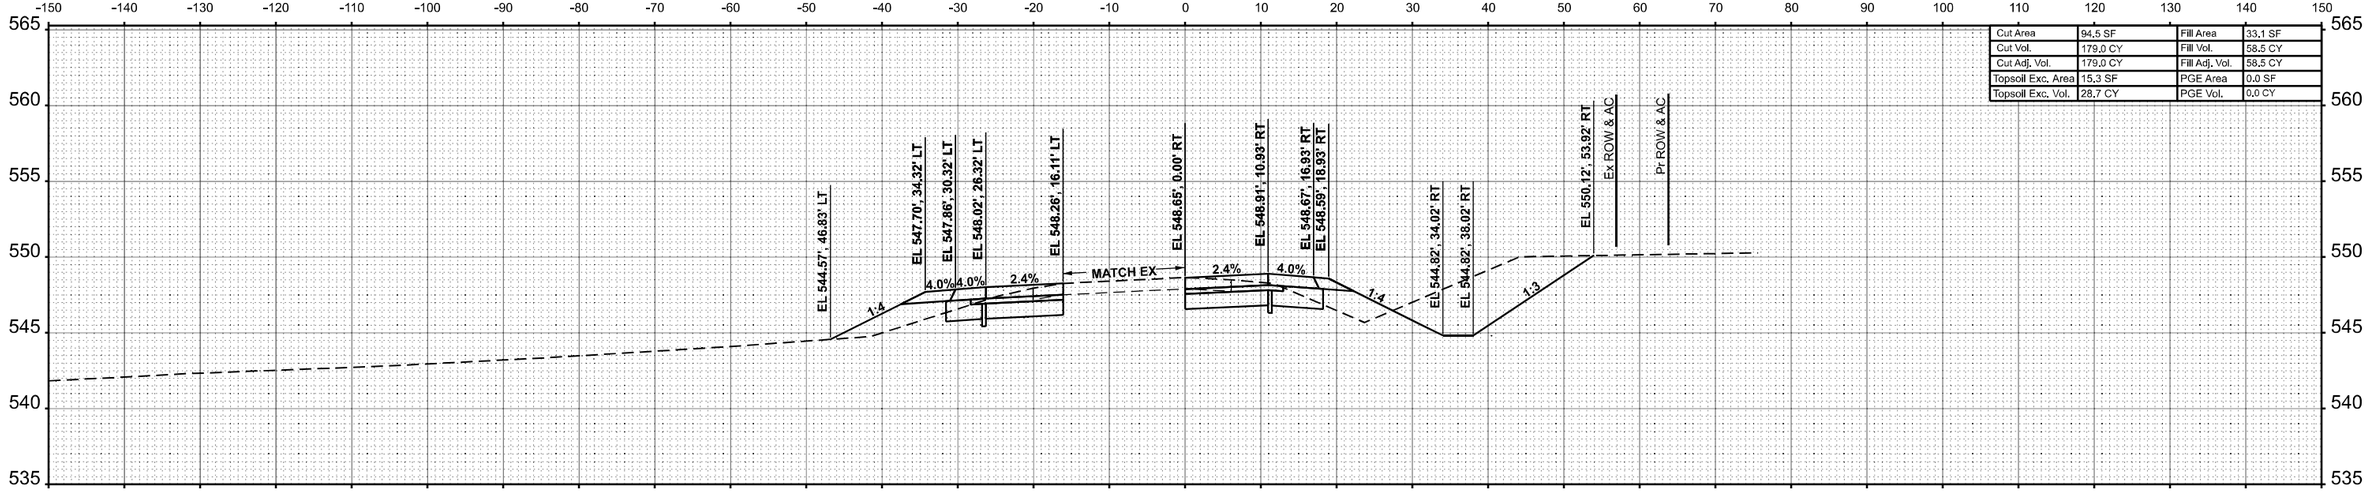

Cut Area	94.5 SF	Fill Area	33.1 SF
Cut Vol.	179.0 CY	Fill Vol.	58.5 CY
Cut Adj. Vol.	179.0 CY	Fill Adj. Vol.	58.5 CY
Topsoil Exc. Area	15.3 SF	PGE Area	0.0 SF
Topsoil Exc. Vol.	28.7 CY	PGE Vol.	0.0 CY

STA 16+50.00

ORIGINAL SURVEY	BY	DATE
NOTE BOOK	SURVEYED	
NO.	PLOTTED	
	TEMPLATE	
	AREAS	
	AREAS CHECKED	


MODEL: RAMP C - 16+50.00
FILE NAME: C:\Users\jmarin\OneDrive - Farnsworth Group, Inc\Desktop\Working Project Files\64\DGN\D8786X7-AutoVue RampC.dgn

Farnsworth GROUP


USER NAME = jmarin	DESIGNED - JJO	REVISED -	**STATE OF ILLINOIS**	**RAMP C**	
	DRAWN - JRM	REVISED -	**DEPARTMENT OF TRANSPORTATION**	**CROSS SECTIONS**	
PLOT SCALE = 0.16666633 ' / In.	CHECKED - ERB	REVISED -		SCALE: 1:10H / 1:5V	SHEET 4 OF 10 SHEETS STA. 16+50.00 TO STA. 17+00.00
PLOT DATE = 10/14/2024	DATE - 10/15/2024	REVISED -			

F.A.I. RTE.	SECTION	COUNTY	TOTAL SHEETS	SHEET NO.
64	82-7WRS-2	ST CLAIR	691	684
		CONTRACT NO. 76K74		
	ILLINOIS	FED. AID PROJECT		

FINAL SURVEY	BY	DATE
SURVEYED		
PLOTTED		
NOTE BOOK	TEMPLATE	
NO.	AREAS	
	AREAS CHECKED	

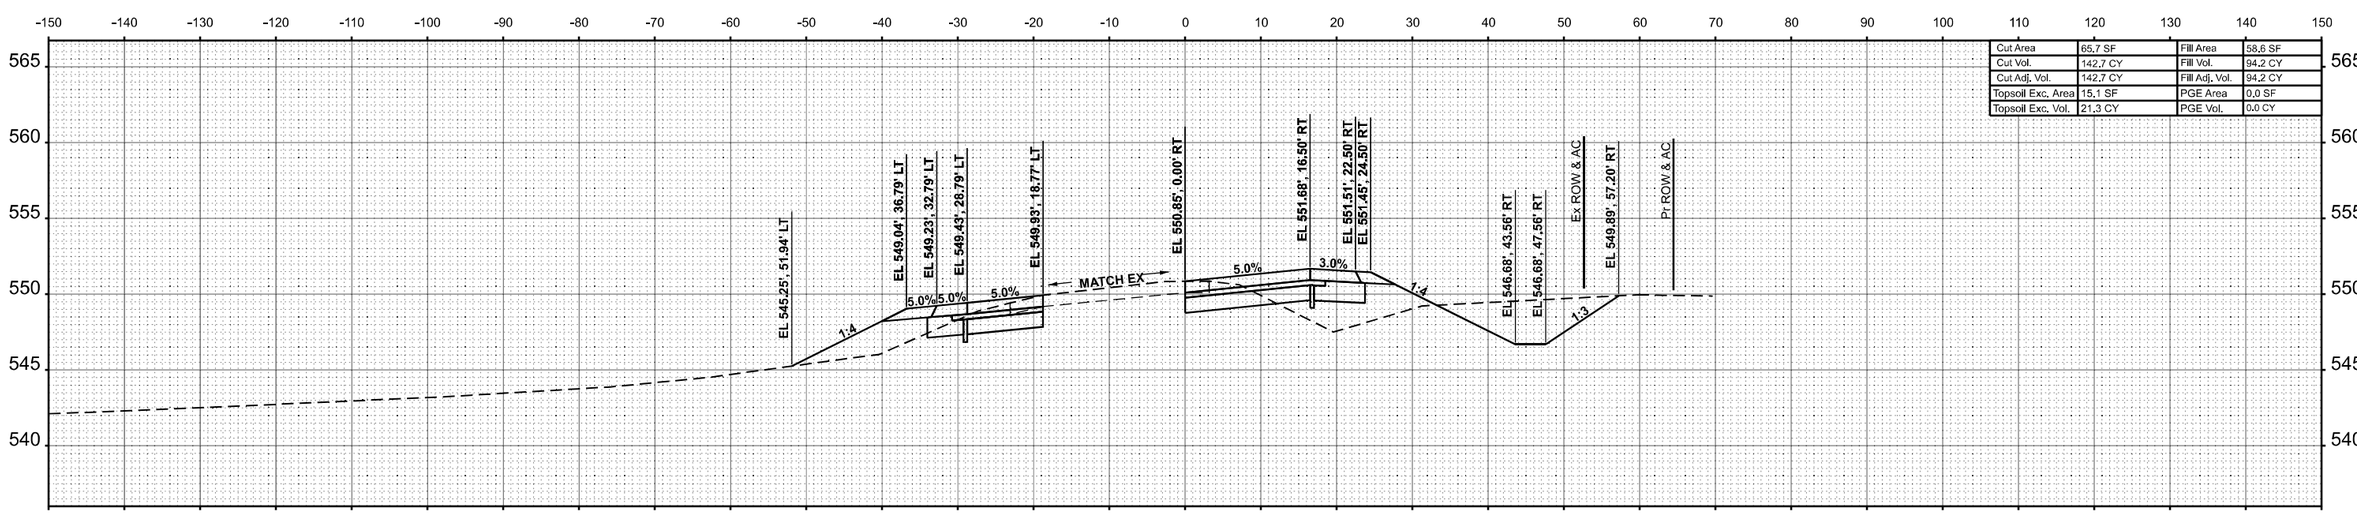

STA 18+00.00

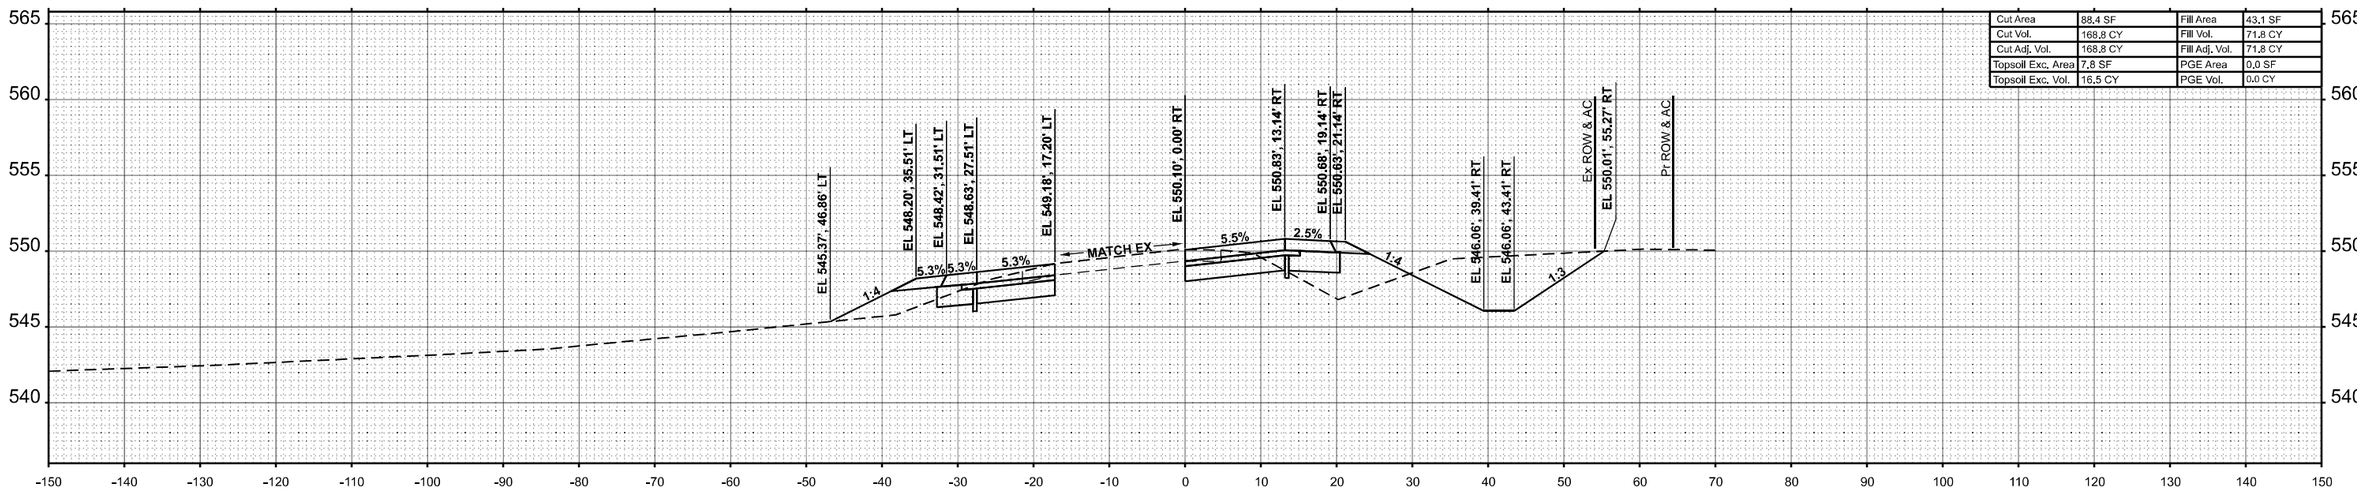

STA 17+50.00

ORIGINAL SURVEY	BY	DATE
SURVEYED		
PLOTTED		
NOTE BOOK	TEMPLATE	
NO.	AREAS	
	AREAS CHECKED	

MODEL: RAMP C - 17+50.00
FILE NAME: C:\Users\jmartin\OneDrive - Farnsworth Group, Inc\Desktop\Working Project Files\64\DGN\DS76K74-eJnoVoc RampC.dgn

Farnsworth GROUP


USER NAME = jmartin	DESIGNED - JJO	REVISED -	
	DRAWN - JRM	REVISED -	
PLOT SCALE = 0.16666633 ' / In.	CHECKED - ERB	REVISED -	
PLOT DATE = 10/14/2024	DATE - 10/15/2024	REVISED -	

STATE OF ILLINOIS
DEPARTMENT OF TRANSPORTATION

RAMP C
CROSS SECTIONS


SCALE: 1:10H / 1:5V | SHEET 5 OF 10 SHEETS | STA. 17+50.00 | TO STA. 18+00.00

F.A.I. RTE.	SECTION	COUNTY	TOTAL SHEETS	SHEET NO.
64	82-7WRS-2	ST CLAIR	691	685
		CONTRACT NO. 76K74		
		ILLINOIS FED. AID PROJECT		

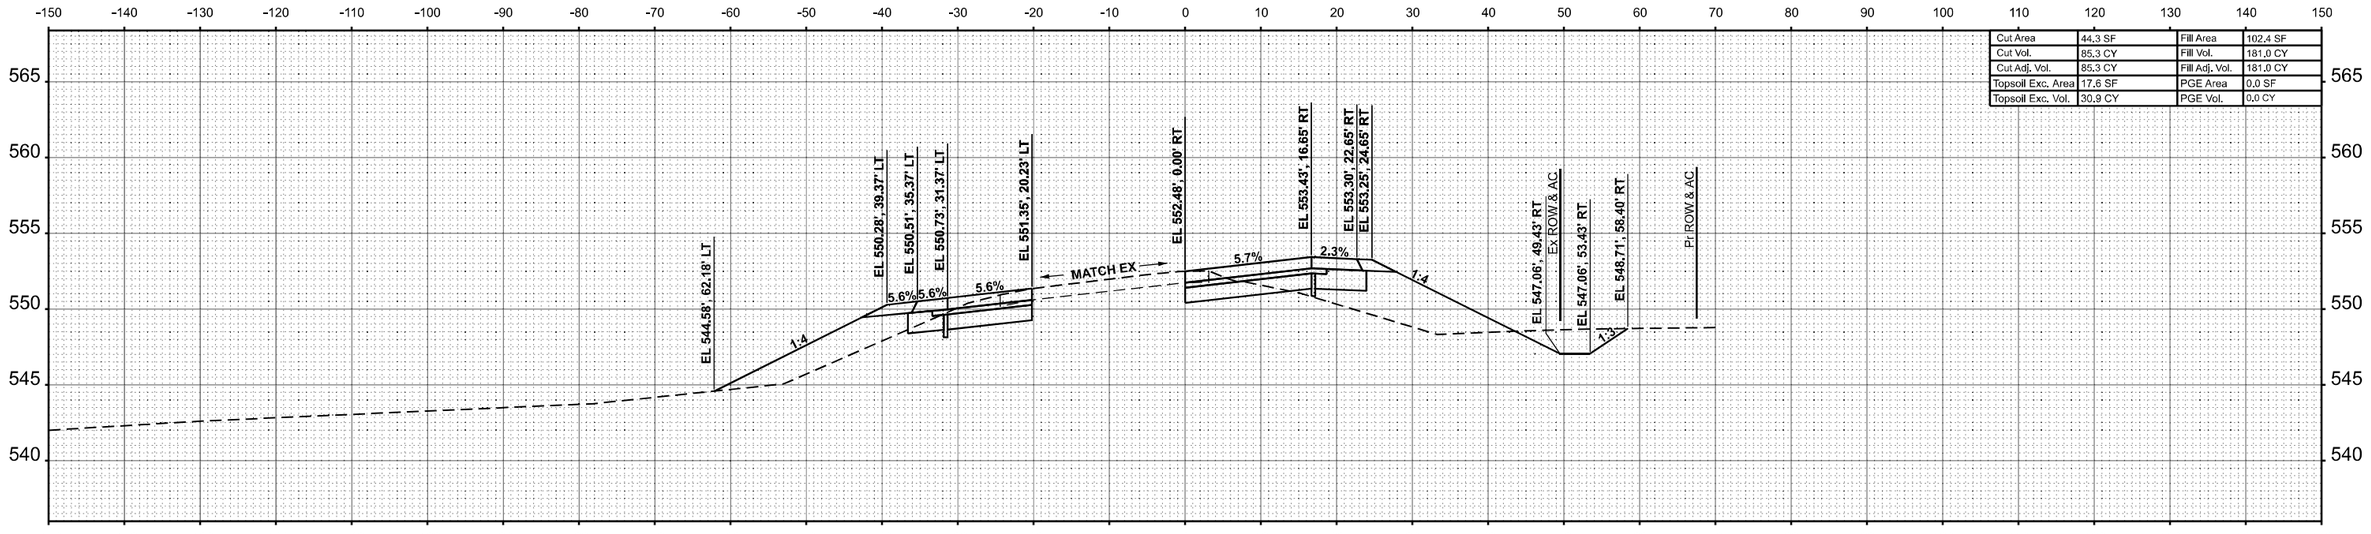

Cut Area	44.3 SF	Fill Area	102.4 SF
Cut Vol.	85.3 CY	Fill Vol.	181.0 CY
Cut Adj. Vol.	85.3 CY	Fill Adj. Vol.	181.0 CY
Topsoil Exc. Area	17.6 SF	PGE Area	0.0 SF
Topsoil Exc. Vol.	30.9 CY	PGE Vol.	0.0 CY

STA 19+00.00

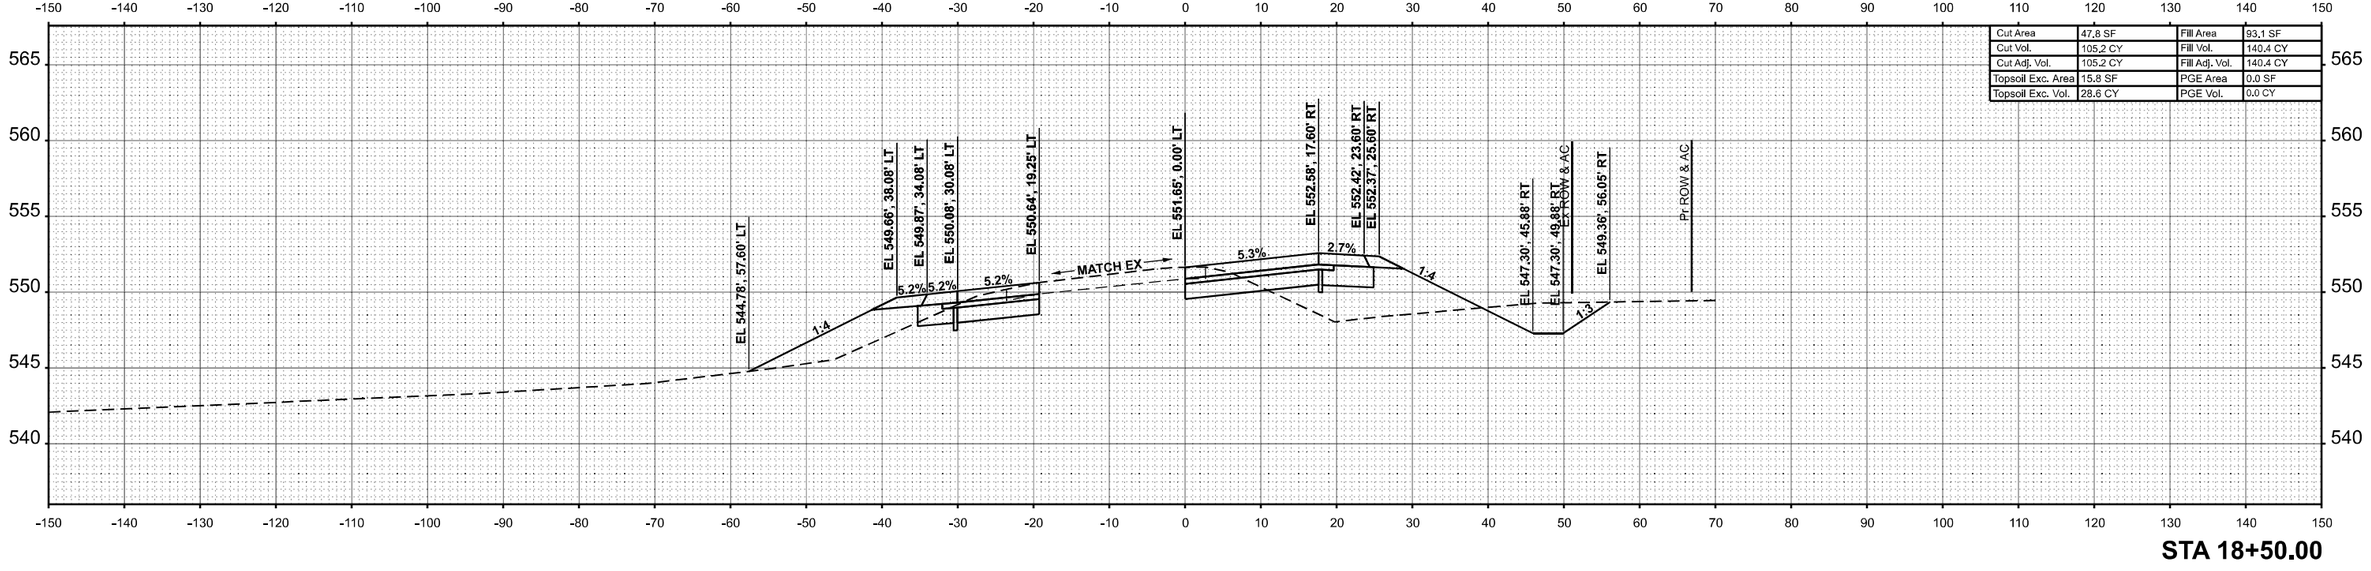

Cut Area	47.8 SF	Fill Area	93.1 SF
Cut Vol.	105.2 CY	Fill Vol.	140.4 CY
Cut Adj. Vol.	105.2 CY	Fill Adj. Vol.	140.4 CY
Topsoil Exc. Area	15.8 SF	PGE Area	0.0 SF
Topsoil Exc. Vol.	28.6 CY	PGE Vol.	0.0 CY

STA 18+50.00

FINAL SURVEY — NOTE BOOK — NO.
SURVEYED — PLOTTED — TEMPLATE — AREAS — AREAS CHECKED — BY — DATE

ORIGINAL SURVEY — NOTE BOOK — NO.
SURVEYED — PLOTTED — TEMPLATE — AREAS — AREAS CHECKED — BY — DATE

MODEL: RAMP C - 18+50.00
FILE NAME: C:\Users\jmartin\OneDrive - Farnsworth Group, Inc\Desktop\Working Project Files\64D\GV\D57K74\e4cHoVoc RampC.dgn

Farnsworth GROUP


USER NAME = jmartin	DESIGNED - JJO	REVISED -	
	DRAWN - JRM	REVISED -	
PLOT SCALE = 0.16666633 ' / In.	CHECKED - ERB	REVISED -	
PLOT DATE = 10/14/2024	DATE - 10/15/2024	REVISED -	

STATE OF ILLINOIS
DEPARTMENT OF TRANSPORTATION

RAMP C
CROSS SECTIONS


SCALE: 1:10H / 1:5V | SHEET 6 OF 10 SHEETS | STA. 18+50.00 | TO STA. 19+00.00

F.A.I. RTE.	SECTION	COUNTY	TOTAL SHEETS	SHEET NO.
64	82-7WRS-2	ST CLAIR	691	686
		CONTRACT NO. 76K74		
		ILLINOIS	FED. AID PROJECT	

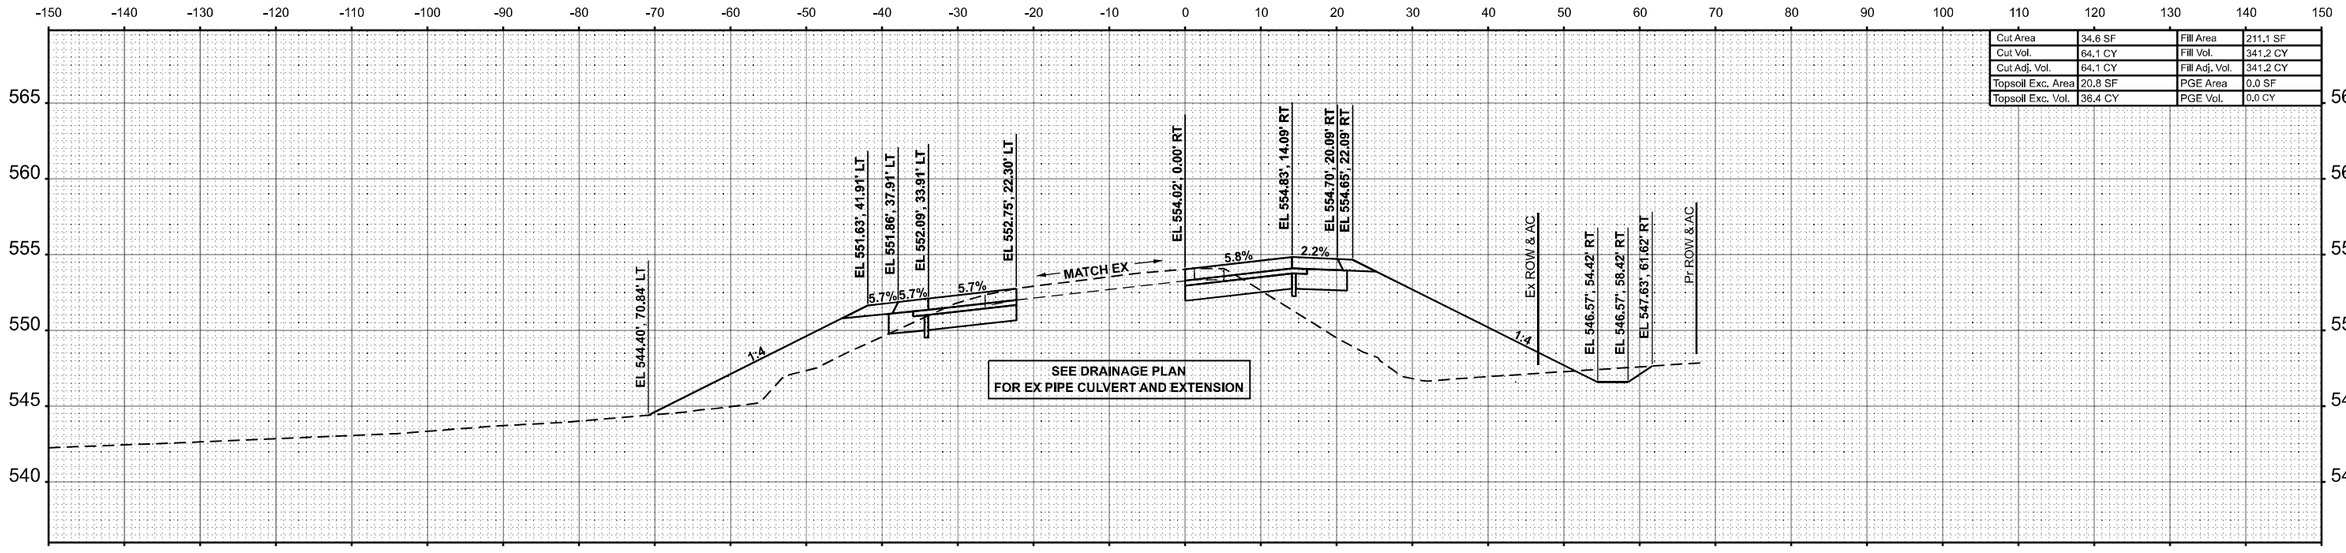

Cut Area	34.6 SF	Fill Area	211.1 SF
Cut Vol.	64.1 CY	Fill Vol.	341.2 CY
Cut Adj. Vol.	64.1 CY	Fill Adj. Vol.	341.2 CY
Topsoil Exc. Area	20.8 SF	PGE Area	0.0 SF
Topsoil Exc. Vol.	38.4 CY	PGE Vol.	0.0 CY

STA 20+00.00

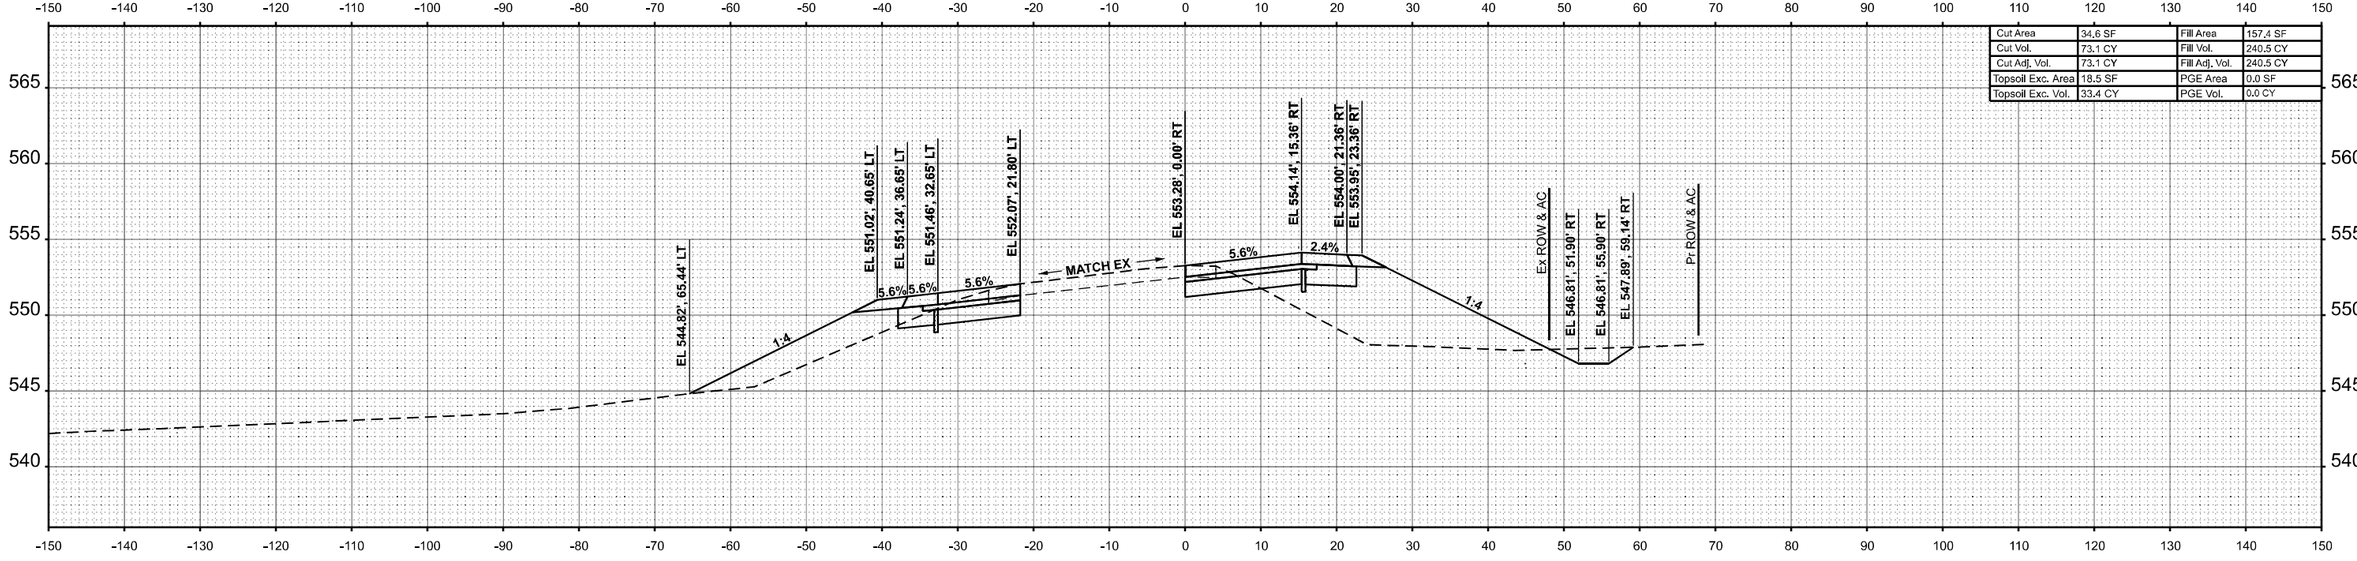

Cut Area	34.6 SF	Fill Area	157.4 SF
Cut Vol.	73.1 CY	Fill Vol.	240.5 CY
Cut Adj. Vol.	73.1 CY	Fill Adj. Vol.	240.5 CY
Topsoil Exc. Area	18.5 SF	PGE Area	0.0 SF
Topsoil Exc. Vol.	33.4 CY	PGE Vol.	0.0 CY

STA 19+50.00

FINAL SURVEY	BY	DATE
SURVEYED		
PLOTTED		
TEMPLATE		
NOTE BOOK	AREAS	
NO.	AREAS CHECKED	

ORIGINAL SURVEY	BY	DATE
SURVEYED		
PLOTTED		
TEMPLATE		
NOTE BOOK	AREAS	
NO.	AREAS CHECKED	

MODEL: RAMP C - 19+50.00
FILE NAME: C:\Users\jmarin\OneDrive - Farnsworth Group, Inc\Desktop\Working Project Files\445DSN\DS76K74-Active\Xsc Ramp C.dgn

Farnsworth GROUP


USER NAME = jmarin	DESIGNED - JJO	REVISED -			
	DRAWN - JRM	REVISED -			
PLOT SCALE = 0.16666633 ' / In.	CHECKED - ERB	REVISED -			
PLOT DATE = 10/14/2024	DATE - 10/15/2024	REVISED -			

STATE OF ILLINOIS
DEPARTMENT OF TRANSPORTATION


RAMP C
CROSS SECTIONS

SCALE: 1:10H / 1:5V | SHEET 7 OF 10 SHEETS | STA. 19+50.00 | TO STA. 20+00.00

F.A.I. RTE.	SECTION	COUNTY	TOTAL SHEETS	SHEET NO.
64	82-7WRS-2	ST CLAIR	691	687
		CONTRACT NO. 76K74		
	ILLINOIS	FED. AID PROJECT		

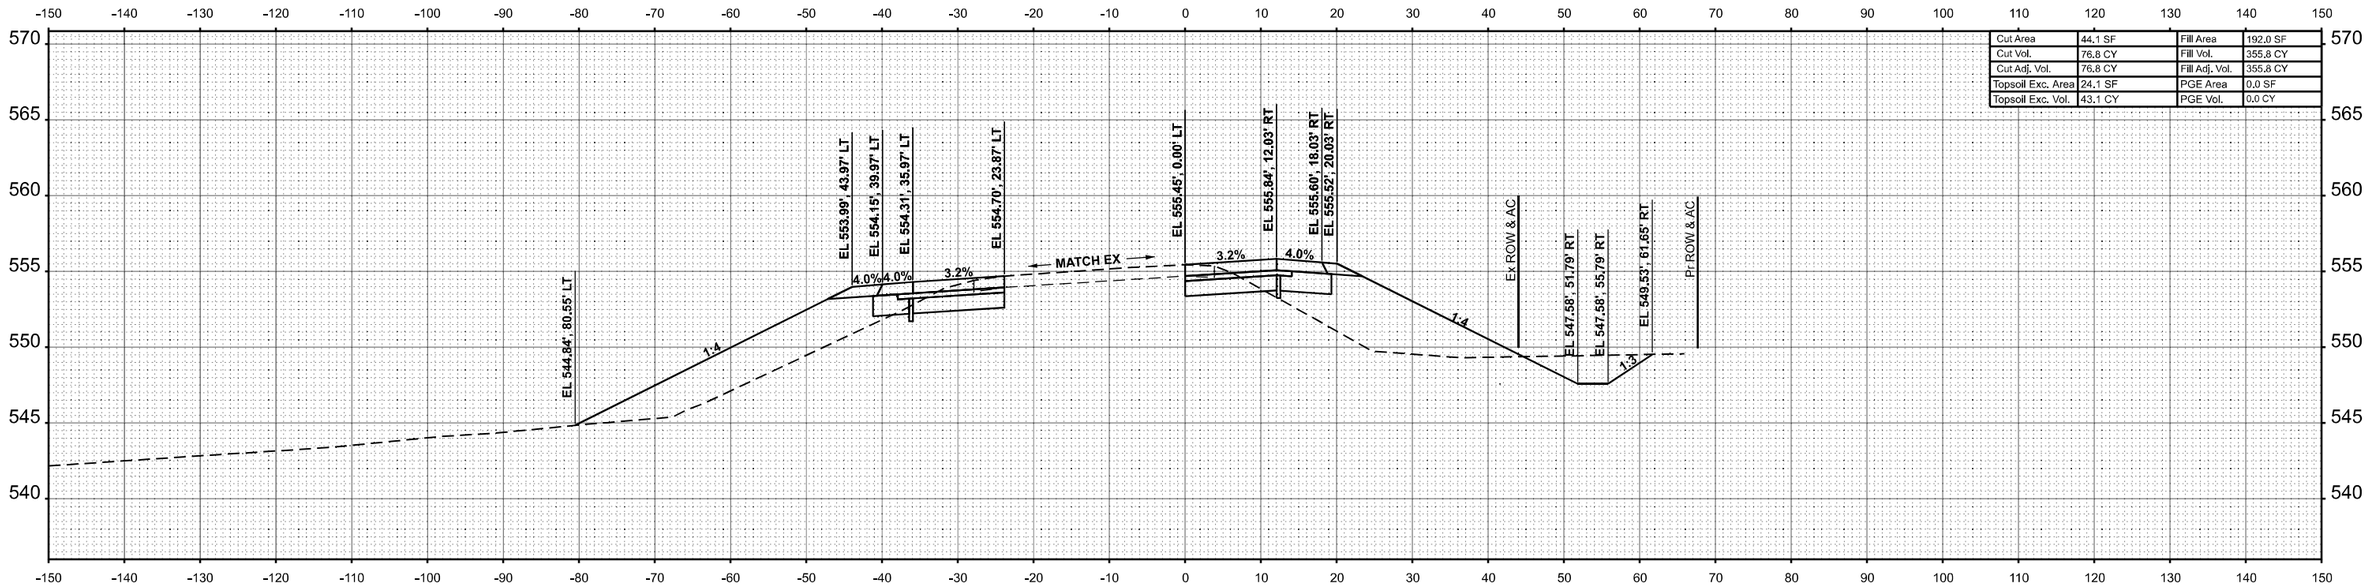

STA 21+00.00

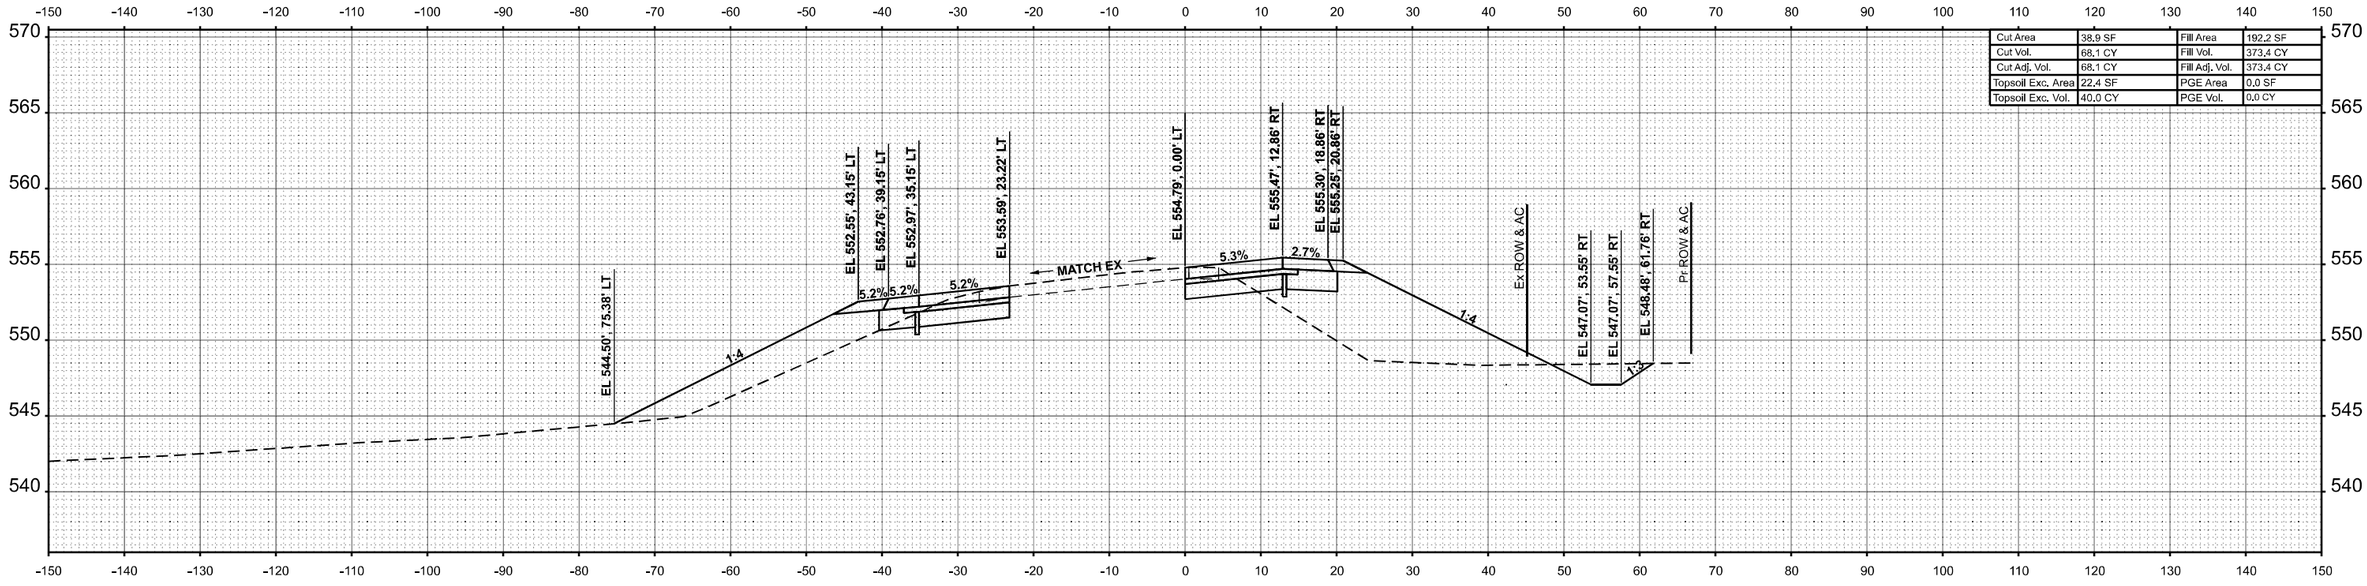

STA 20+50.00

FINAL SURVEY — NOTE BOOK — NO. — SURVEYED — PLOTTED — TEMPLATE — AREAS — AREAS CHECKED — BY — DATE

ORIGINAL SURVEY — NOTE BOOK — NO. — SURVEYED — PLOTTED — TEMPLATE — AREAS — AREAS CHECKED — BY — DATE

MODEL: RAMP C - 20+50.00
FILE NAME: C:\Users\jmarlin\OneDrive - Farnsworth Group, Inc\Desktop\Working Project Files\445DGN\D57K74-ebs\Xsc Ramp C.dgn

Farnsworth GROUP


USER NAME = jmarlin	DESIGNED - JJO	REVISED -	
	DRAWN - JRM	REVISED -	
PLOT SCALE = 0.16666633 ' / In.	CHECKED - ERB	REVISED -	
PLOT DATE = 10/14/2024	DATE - 10/15/2024	REVISED -	

STATE OF ILLINOIS
DEPARTMENT OF TRANSPORTATION


RAMP C
CROSS SECTIONS

SCALE: 1:10H / 1:5V | SHEET 8 OF 10 SHEETS | STA. 20+50.00 | TO STA. 21+00.00

F.A.I. RTE.	SECTION	COUNTY	TOTAL SHEETS	SHEET NO.
64	82-7WRS-2	ST CLAIR	691	688
		CONTRACT NO. 76K74		
	ILLINOIS	FED. AID PROJECT		

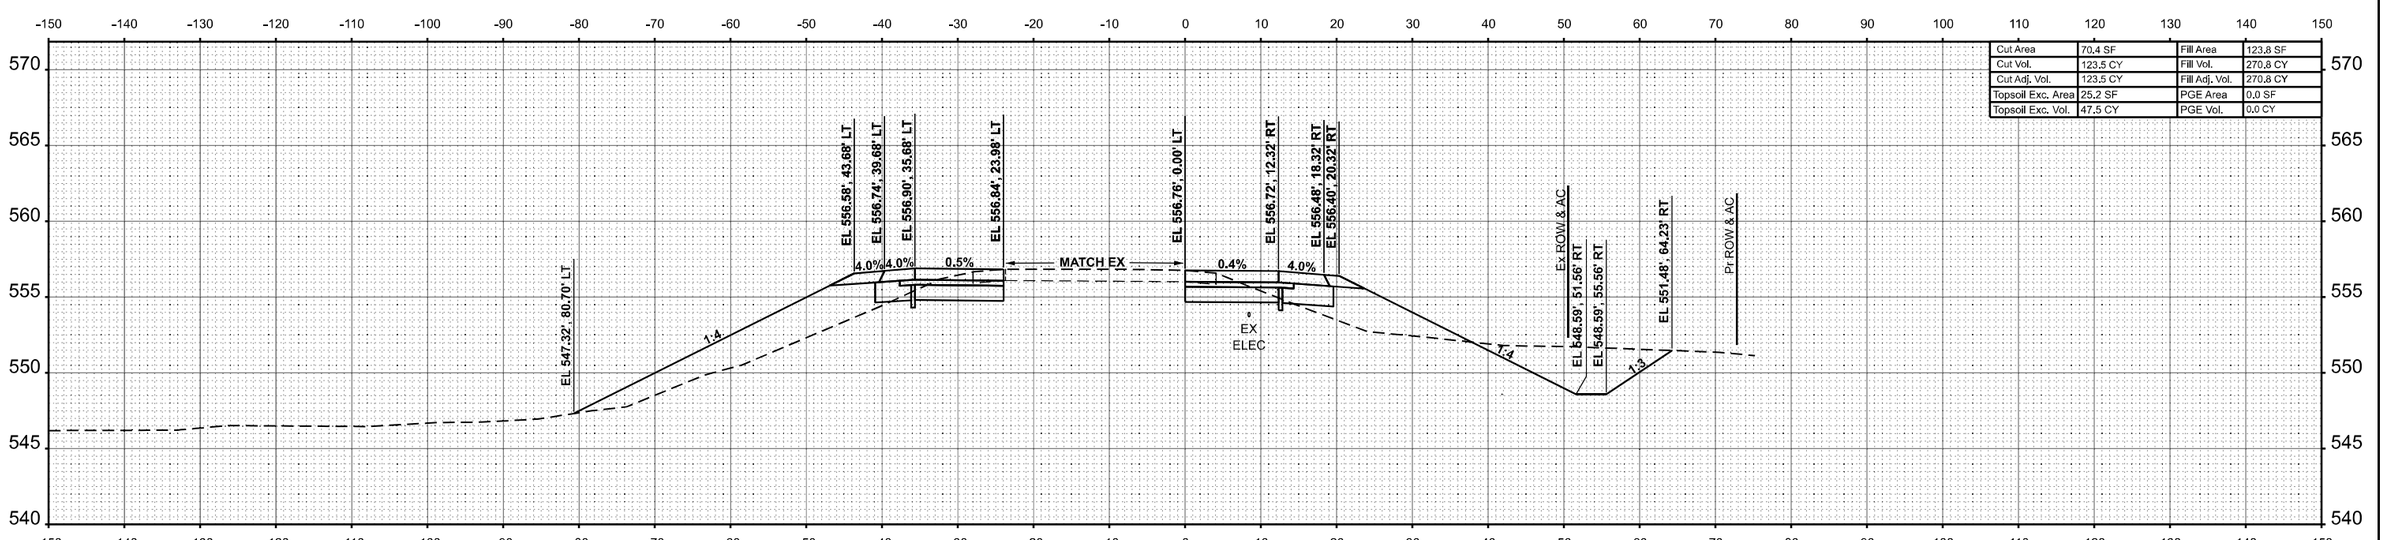

STA 22+00.00

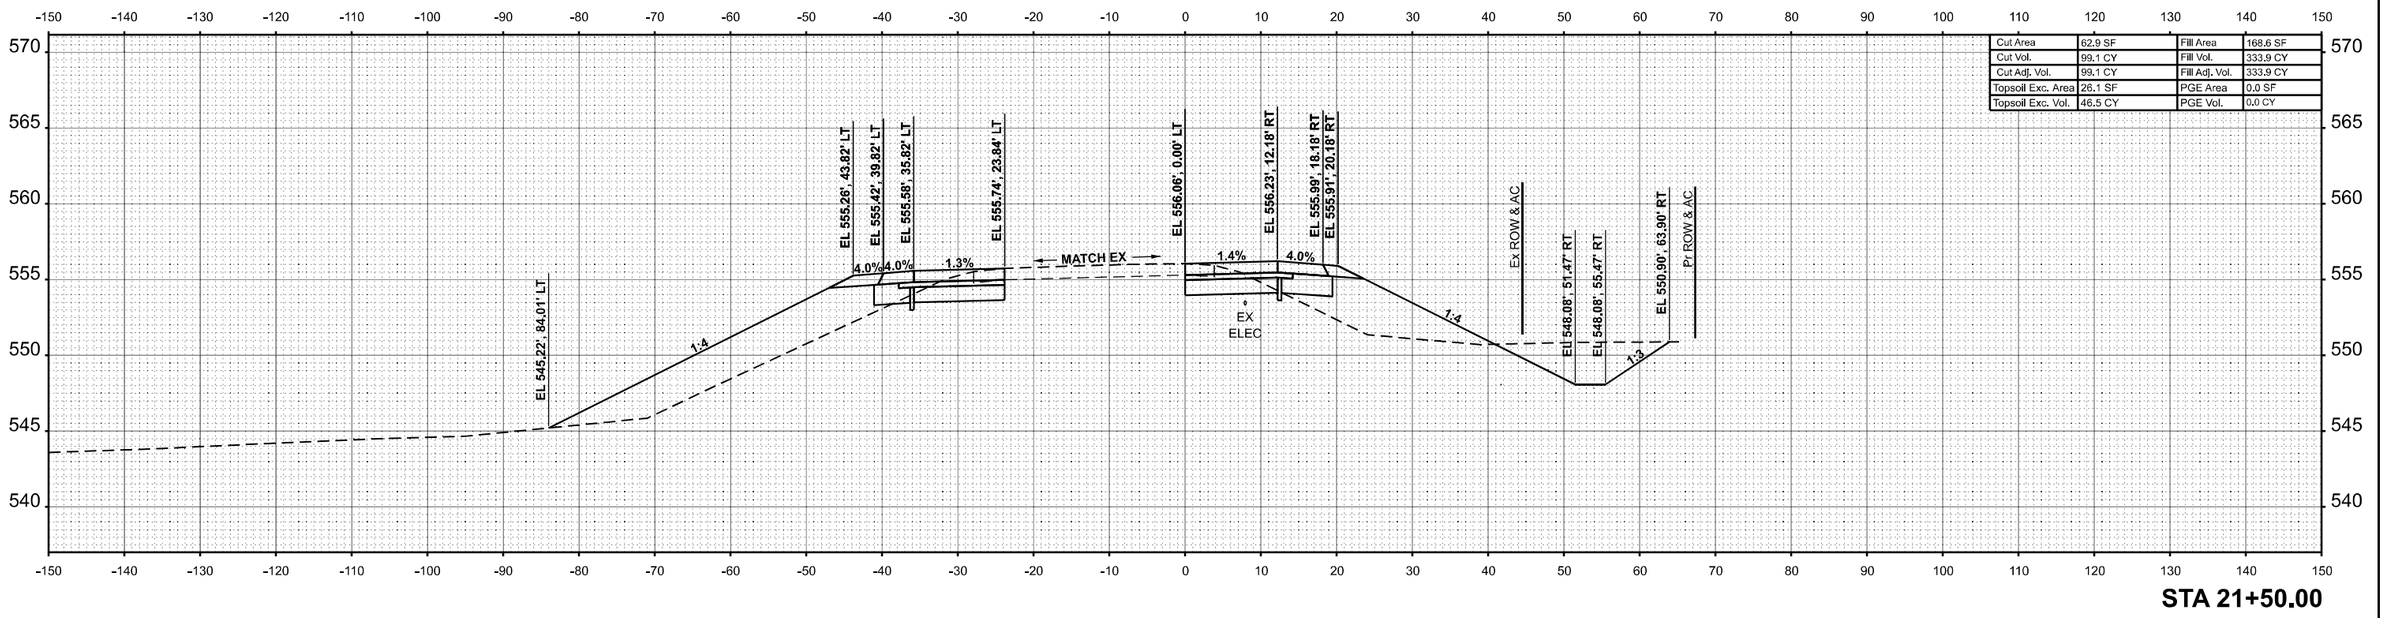

STA 21+50.00

FINAL SURVEY	BY	DATE
SURVEYED		
PLOTTED		
NOTE BOOK	TEMPLATE	
NO.	AREAS	
	AREAS CHECKED	

ORIGINAL SURVEY	BY	DATE
SURVEYED		
PLOTTED		
NOTE BOOK	TEMPLATE	
NO.	AREAS	
	AREAS CHECKED	

MODEL: RAMPC - 21+50.00
FILE NAME: C:\Users\jmarlin\OneDrive - Farnsworth Group, Inc\Desktop\Working Project Files\L64\DGN\D5876KT4ed\e04d_RampC.dgn

Farnsworth GROUP


USER NAME = jmarlin	DESIGNED - JJO	REVISED -	
	DRAWN - JRM	REVISED -	
PLOT SCALE = 0.16666633 ' / In.	CHECKED - ERB	REVISED -	
PLOT DATE = 10/14/2024	DATE - 10/15/2024	REVISED -	

STATE OF ILLINOIS
DEPARTMENT OF TRANSPORTATION


RAMP C
CROSS SECTIONS

SCALE: 1:10H / 1:5V | SHEET 9 OF 10 SHEETS | STA. 21+50.00 | TO STA. 22+00.00

F.A.I. RTE.	SECTION	COUNTY	TOTAL SHEETS	SHEET NO.
64	82-7WRS-2	ST CLAIR	691	689
		CONTRACT NO. 76K74		
	ILLINOIS	FED. AID PROJECT		

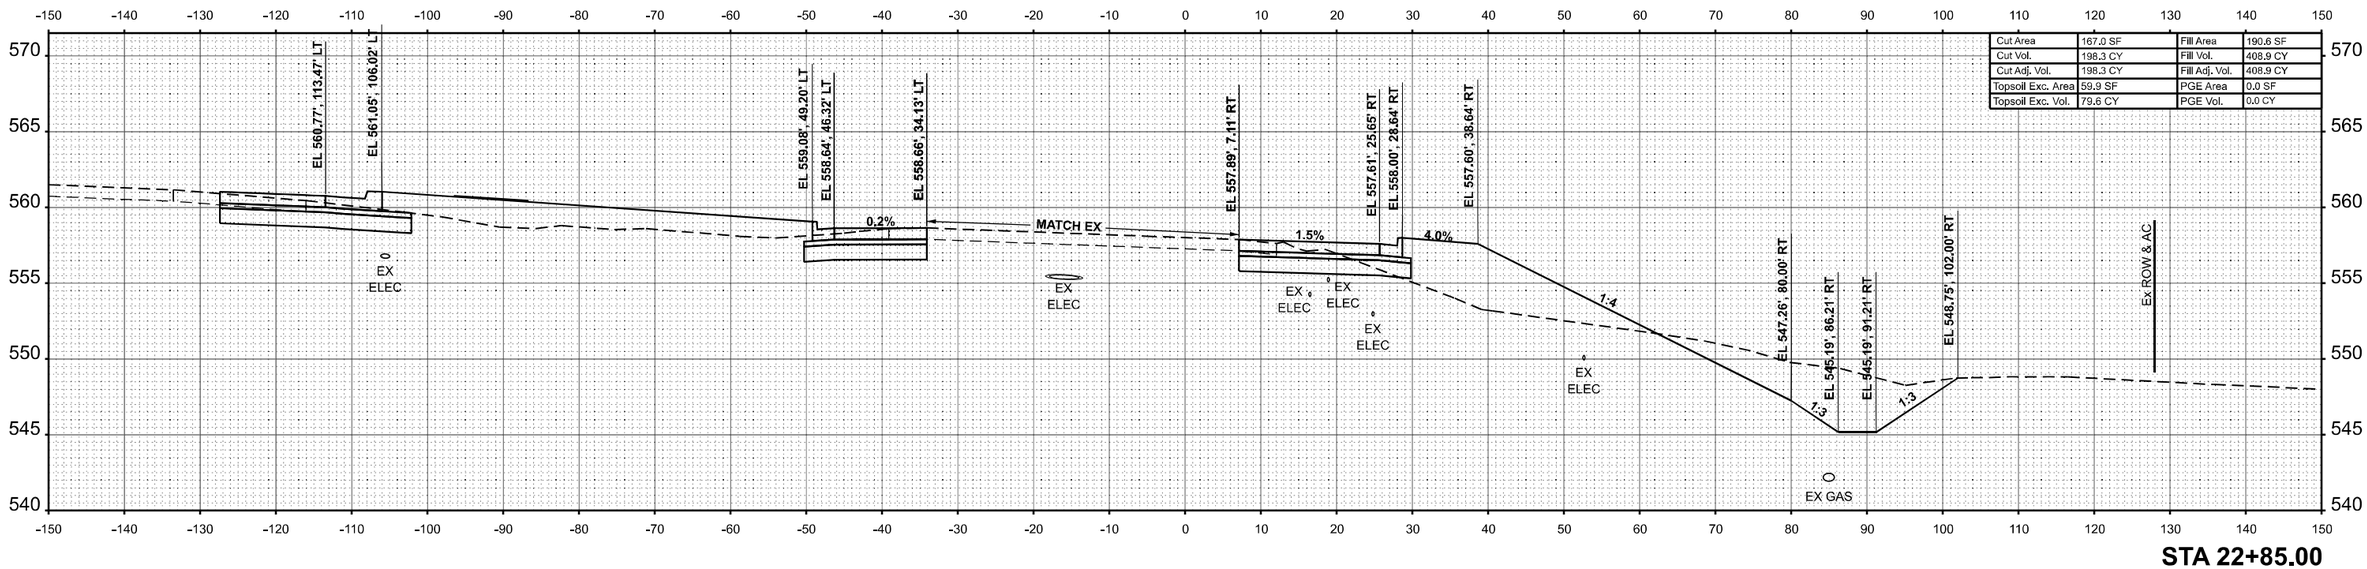

STA 22+85.00

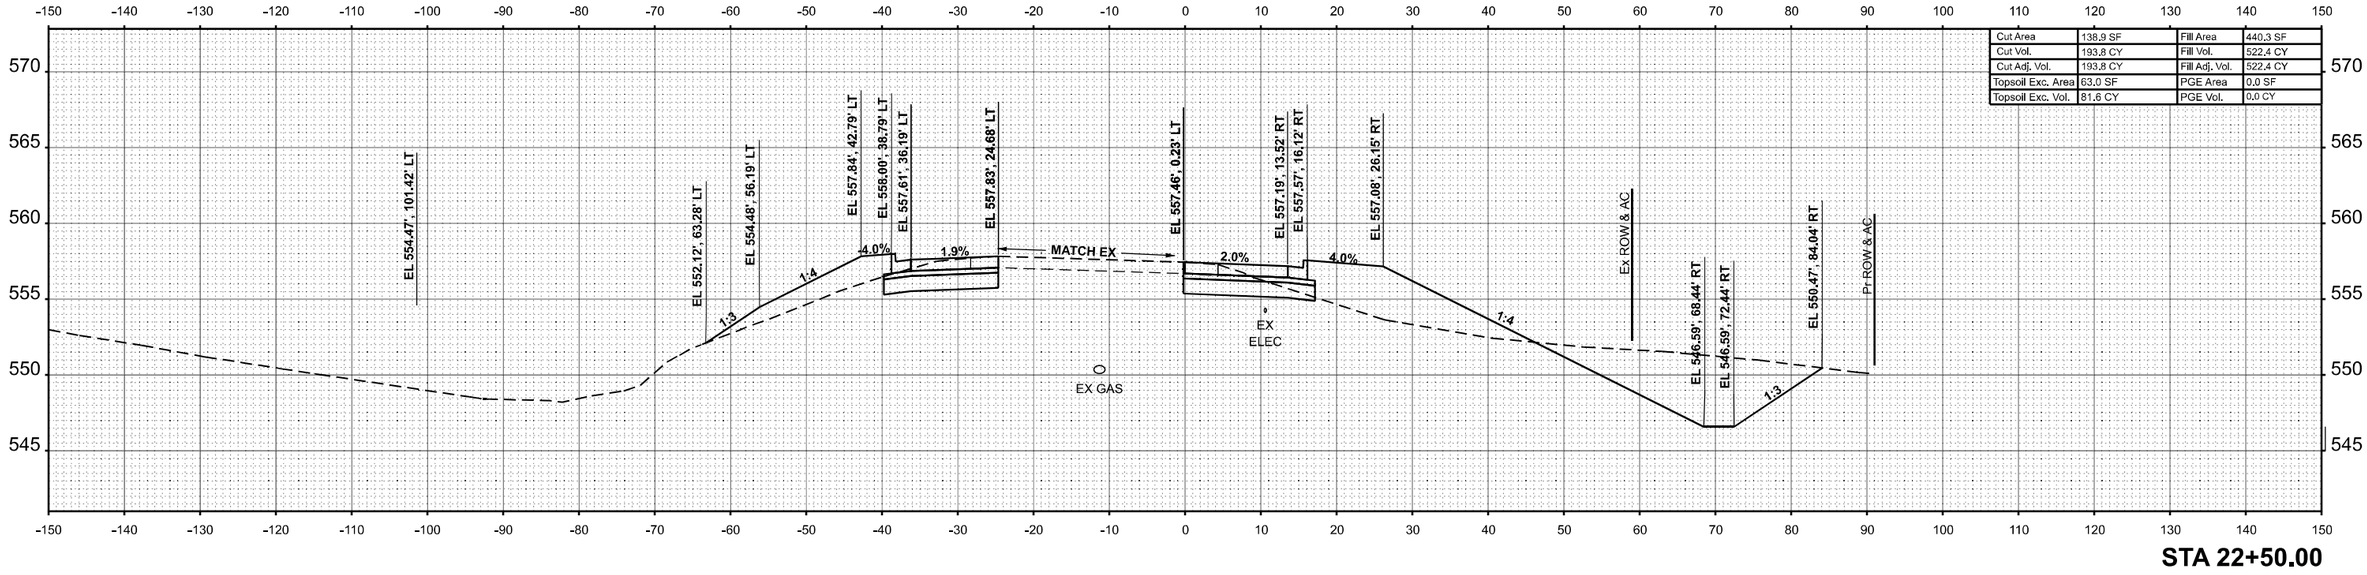

STA 22+50.00

FINAL SURVEY	BY	DATE
SURVEYED		
PLOTTED		
NOTE BOOK	TEMPLATE	
NO.	AREAS	
	AREAS CHECKED	

ORIGINAL SURVEY	BY	DATE
SURVEYED		
PLOTTED		
NOTE BOOK	TEMPLATE	
NO.	AREAS	
	AREAS CHECKED	

MODEL: RAMP C - 22+50.00
FILE NAME: C:\Users\jmarlin\OneDrive - Farnsworth Group, Inc\Desktop\Working Project Files\84\DGN\D8784K1eln3v3s.RampC.dgn

Farnsworth GROUP


USER NAME = jmarlin	DESIGNED - JJO	REVISED -	
	DRAWN - JRM	REVISED -	
PLOT SCALE = 0.16666633 ' / In.	CHECKED - ERB	REVISED -	
PLOT DATE = 10/14/2024	DATE - 10/15/2024	REVISED -	

STATE OF ILLINOIS
DEPARTMENT OF TRANSPORTATION


RAMP C
CROSS SECTIONS

SCALE: 1:10H / 1:5V | SHEET 10 OF 10 SHEETS | STA. 22+50.00 | TO STA. 22+85.00

F.A.I. RTE.	SECTION	COUNTY	TOTAL SHEETS	SHEET NO.
64	82-7WRS-2	ST CLAIR	691	690
		CONTRACT NO. 76K74		
	ILLINOIS	FED. AID PROJECT		

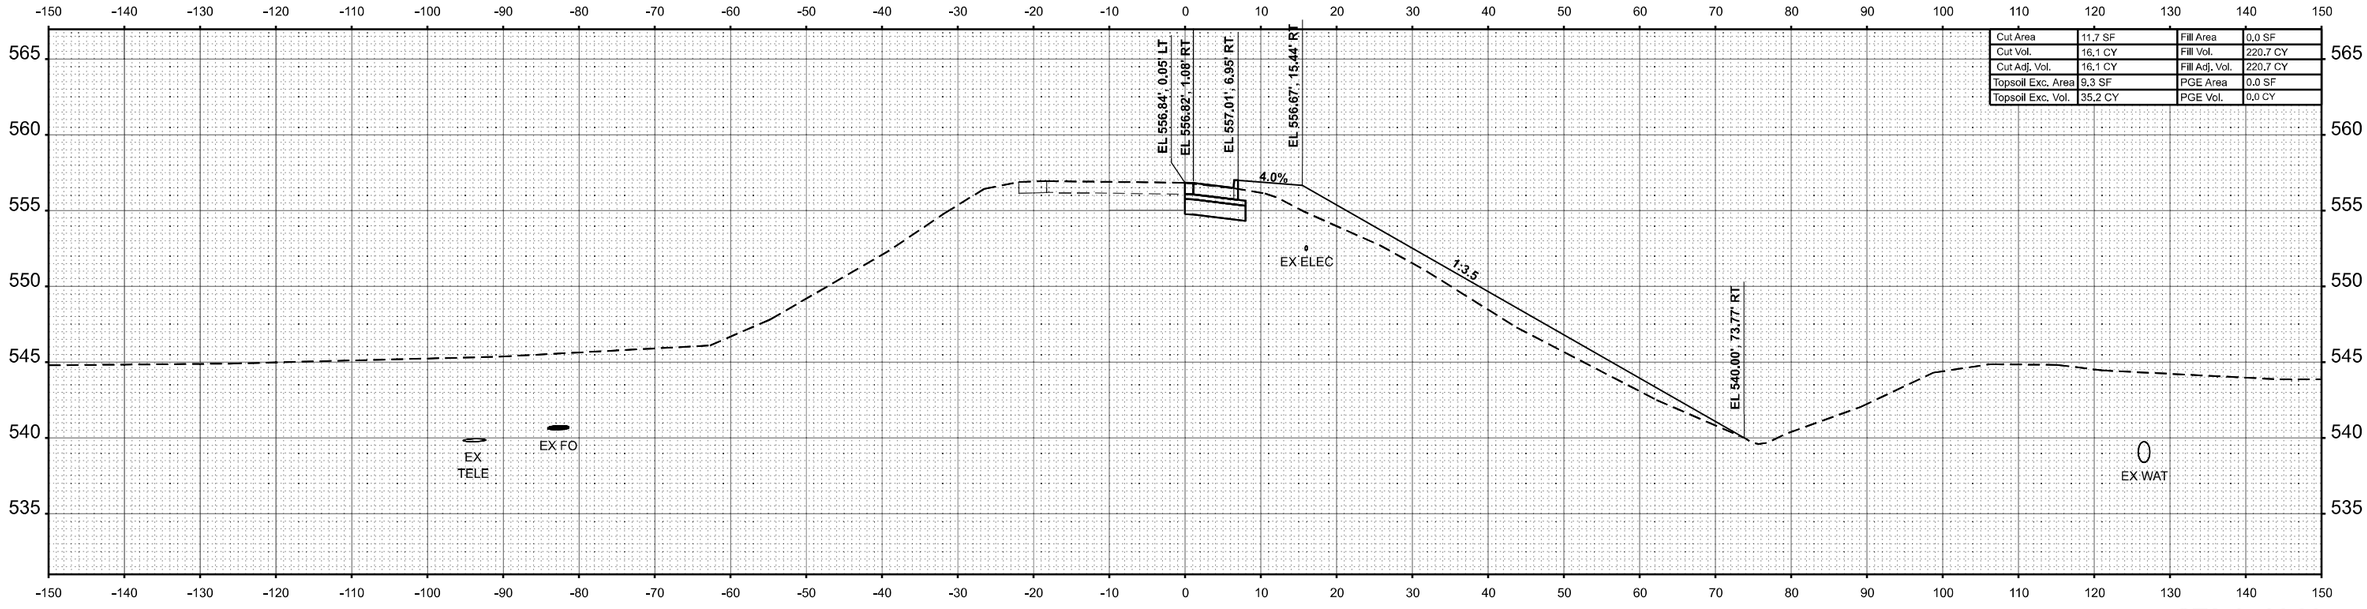

STA 1+44.00

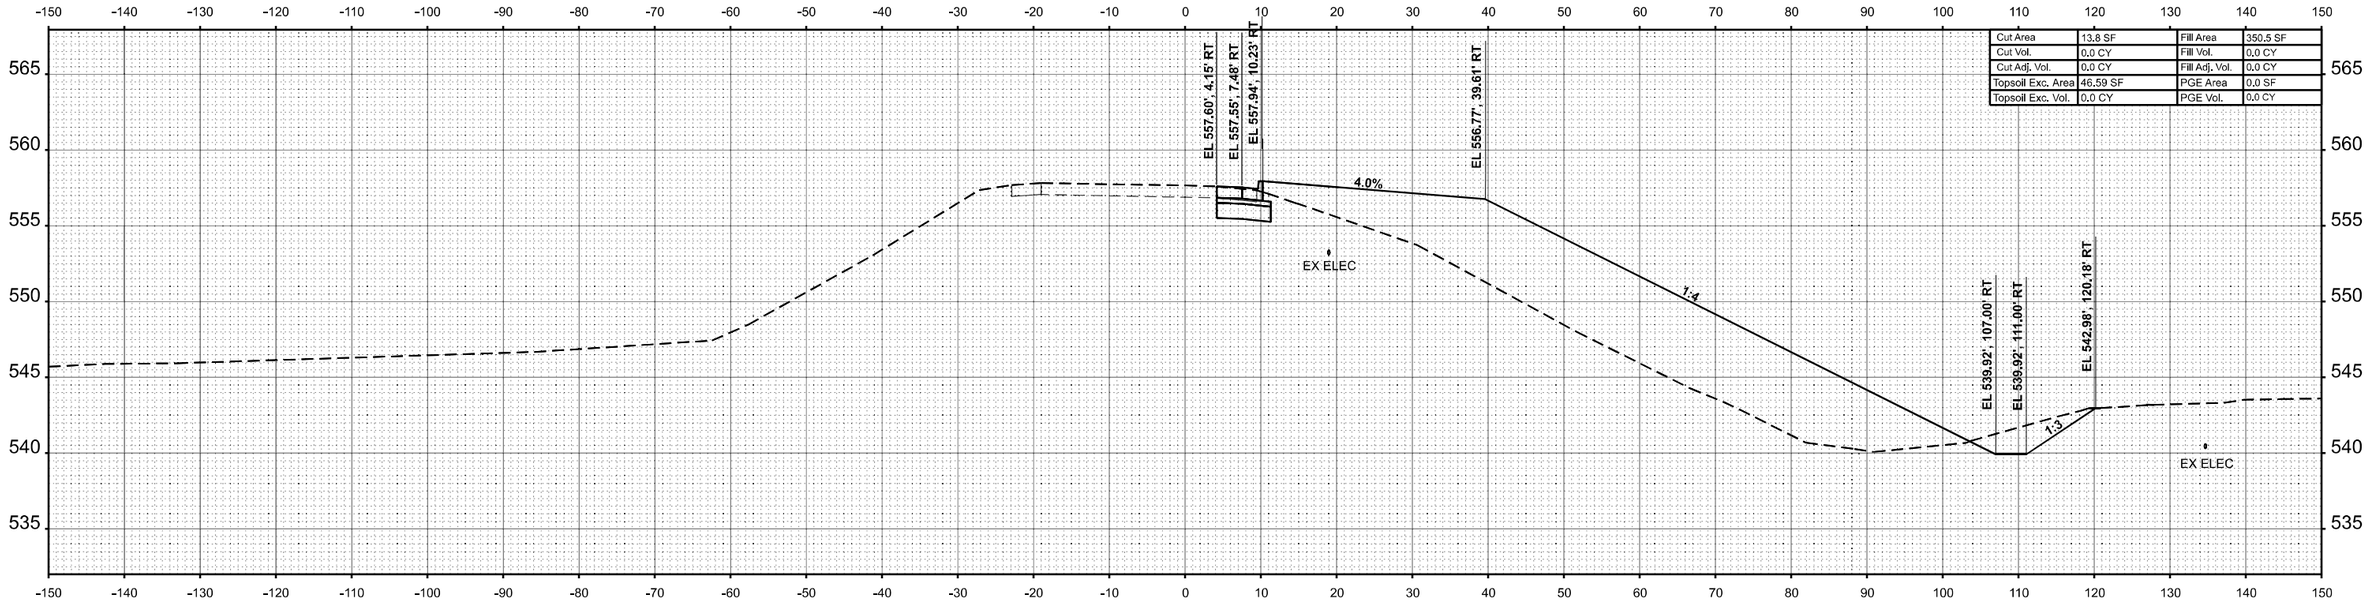

STA 1+10.00

FINAL SURVEY — NOTE BOOK — NO. — SURVEYED — PLOTTED — TEMPLATE — AREAS — AREAS CHECKED — BY — DATE

ORIGINAL SURVEY — NOTE BOOK — NO. — SURVEYED — PLOTTED — TEMPLATE — AREAS — AREAS CHECKED — BY — DATE

MODEL: RAMPD - 1+10.00
FILE NAME: C:\Users\jmartin\OneDrive - Farnsworth Group, Inc\Desktop\Working - Project Files\64\DGN\D8780K7-AshleyXsc RampD.dgn

Farnsworth GROUP

USER NAME = jmartin	DESIGNED - JJO	REVISED -	
	DRAWN - JRM	REVISED -	
PLOT SCALE = 0.16666633 ' / In.	CHECKED - ERB	REVISED -	
PLOT DATE = 10/15/2024	DATE - 10/15/2024	REVISED -	

STATE OF ILLINOIS
DEPARTMENT OF TRANSPORTATION

RAMP D
CROSS SECTIONS

SCALE: 1:10H / 1:5V | SHEET 1 OF 1 SHEETS | STA. 1+10.00 | TO STA. 1+44.00

F.A.I. RTE.	SECTION	COUNTY	TOTAL SHEETS	SHEET NO.
64	82-7WRS-2	ST CLAIR	691	691
		CONTRACT NO. 76K74		
	ILLINOIS	FED. AID PROJECT		