
FINAL SURVEY		BY	DATE
	SURVEYED		
	PLOTTED		
NOTE BOOK	TEMPLATE		
	AREAS		
NO.	AREAS CHECKED		

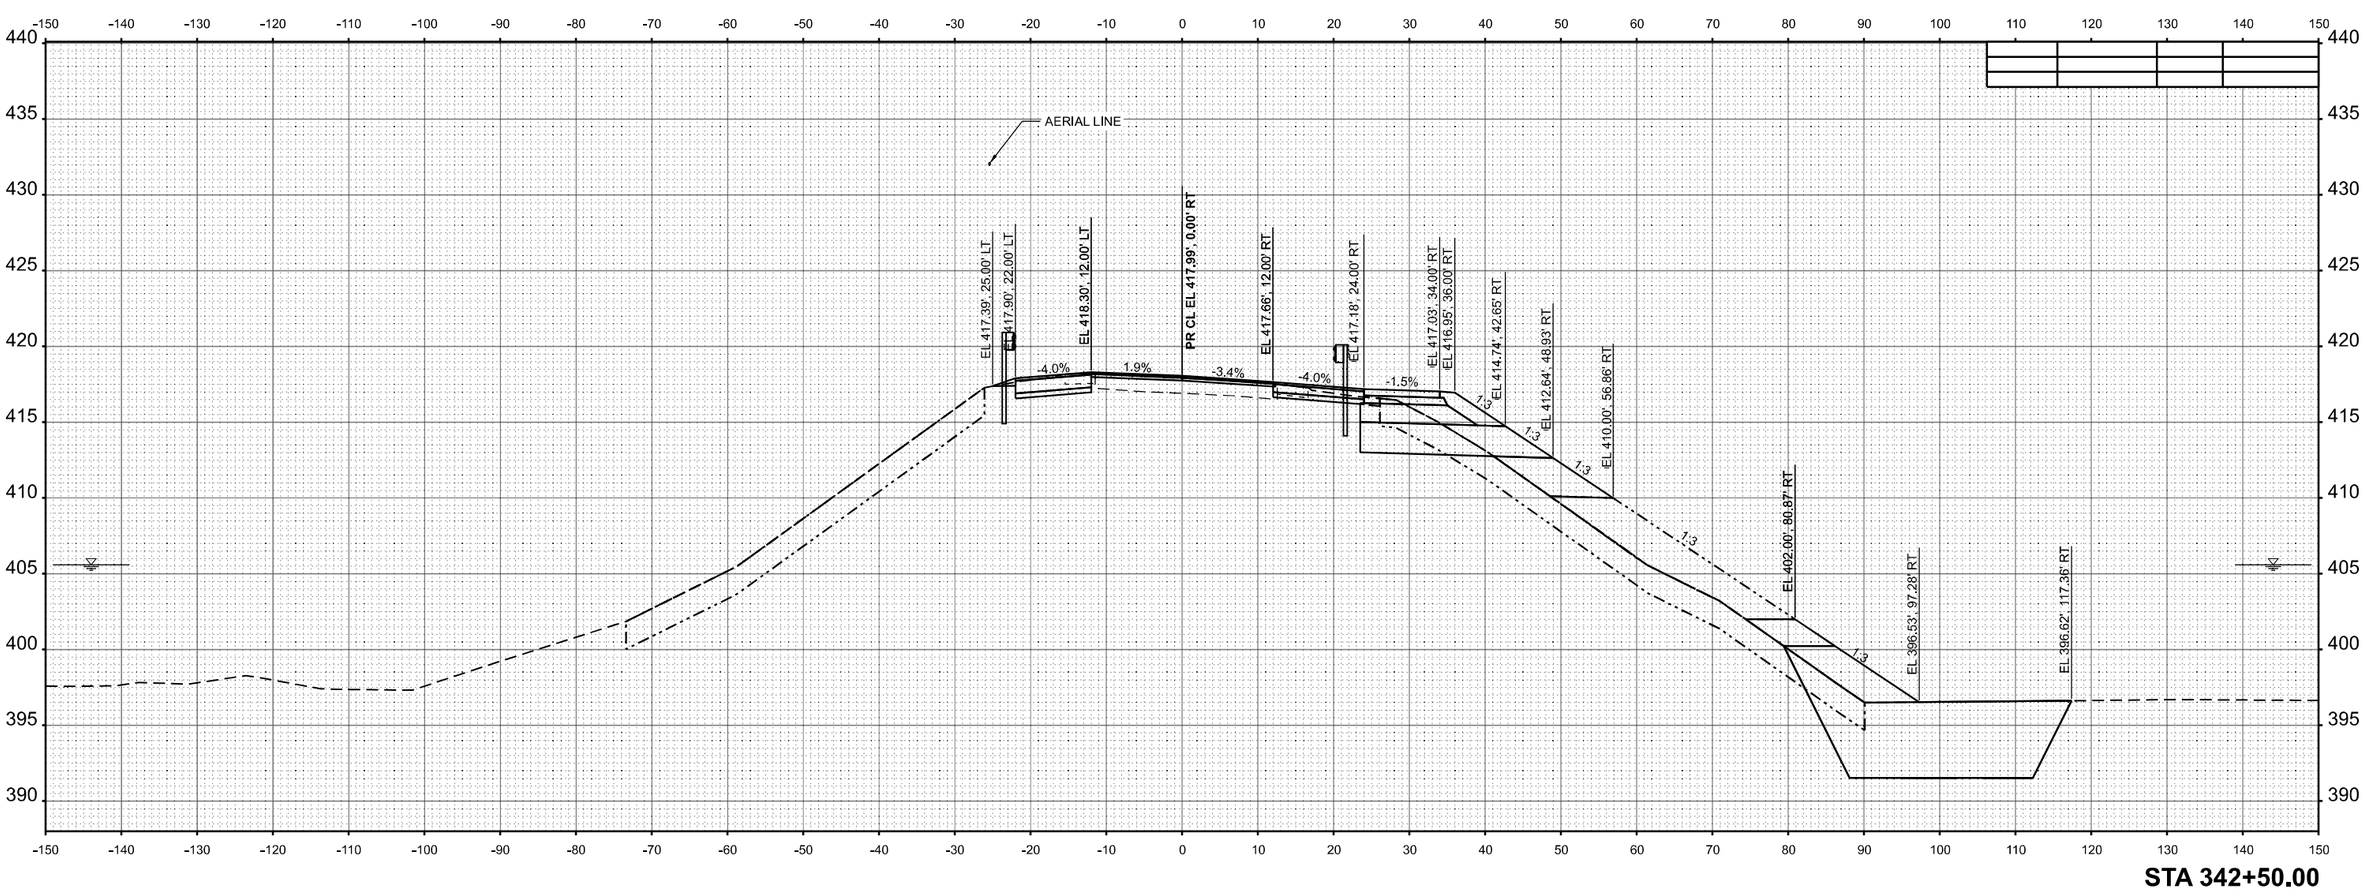

STA 342+50.00

ORIGINAL SURVEY		BY	DATE
	SURVEYED		
	PLOTTED		
NOTE BOOK	TEMPLATE		
	AREAS		
NO.	AREAS CHECKED		

MODEL: IL154 - B 342+50.00 [Sheet]
FILE NAME: \\Quigg\Projects\2023\23IL072 - PTB 209-38 D9 - QEI - Var Phl III\WO3 IL154 Rend Lake Rdwy PH III\CADD\CADD Sheets\D978786-sht-XS_IL154.dgn

QUIGG ENGINEERING INC

USER NAME = TOverton	DESIGNED - RG	REVISED -	
	DRAWN - RG	REVISED -	
PLOT SCALE = 0.16666633 ' / in.	CHECKED - SMK	REVISED -	
PLOT DATE = 5/5/2025	DATE - 05/07/2025	REVISED -	

STATE OF ILLINOIS
DEPARTMENT OF TRANSPORTATION


CROSS SECTIONS
IL 154 & MULTI-USE PATH

SCALE: 1"=10' | SHEET 63 OF 143 SHEETS | STA. B 342+50.00 | TO STA. B 342+50.00

F.A.P. RTE.	SECTION	COUNTY	TOTAL SHEETS	SHEET NO.
845	112(RS-4, BLP-1); 112B-4	FRANKLIN	406	301
		CONTRACT NO. 78786		
	ILLINOIS	FED. AID PROJECT		

FINAL SURVEY		BY	DATE
	SURVEYED		
	PLOTTED		
	TEMPLATE		
NOTE BOOK	AREAS		
NO.	AREAS CHECKED		

ORIGINAL SURVEY		BY	DATE
	SURVEYED		
	PLOTTED		
	TEMPLATE		
NOTE BOOK	AREAS		
NO.	AREAS CHECKED		

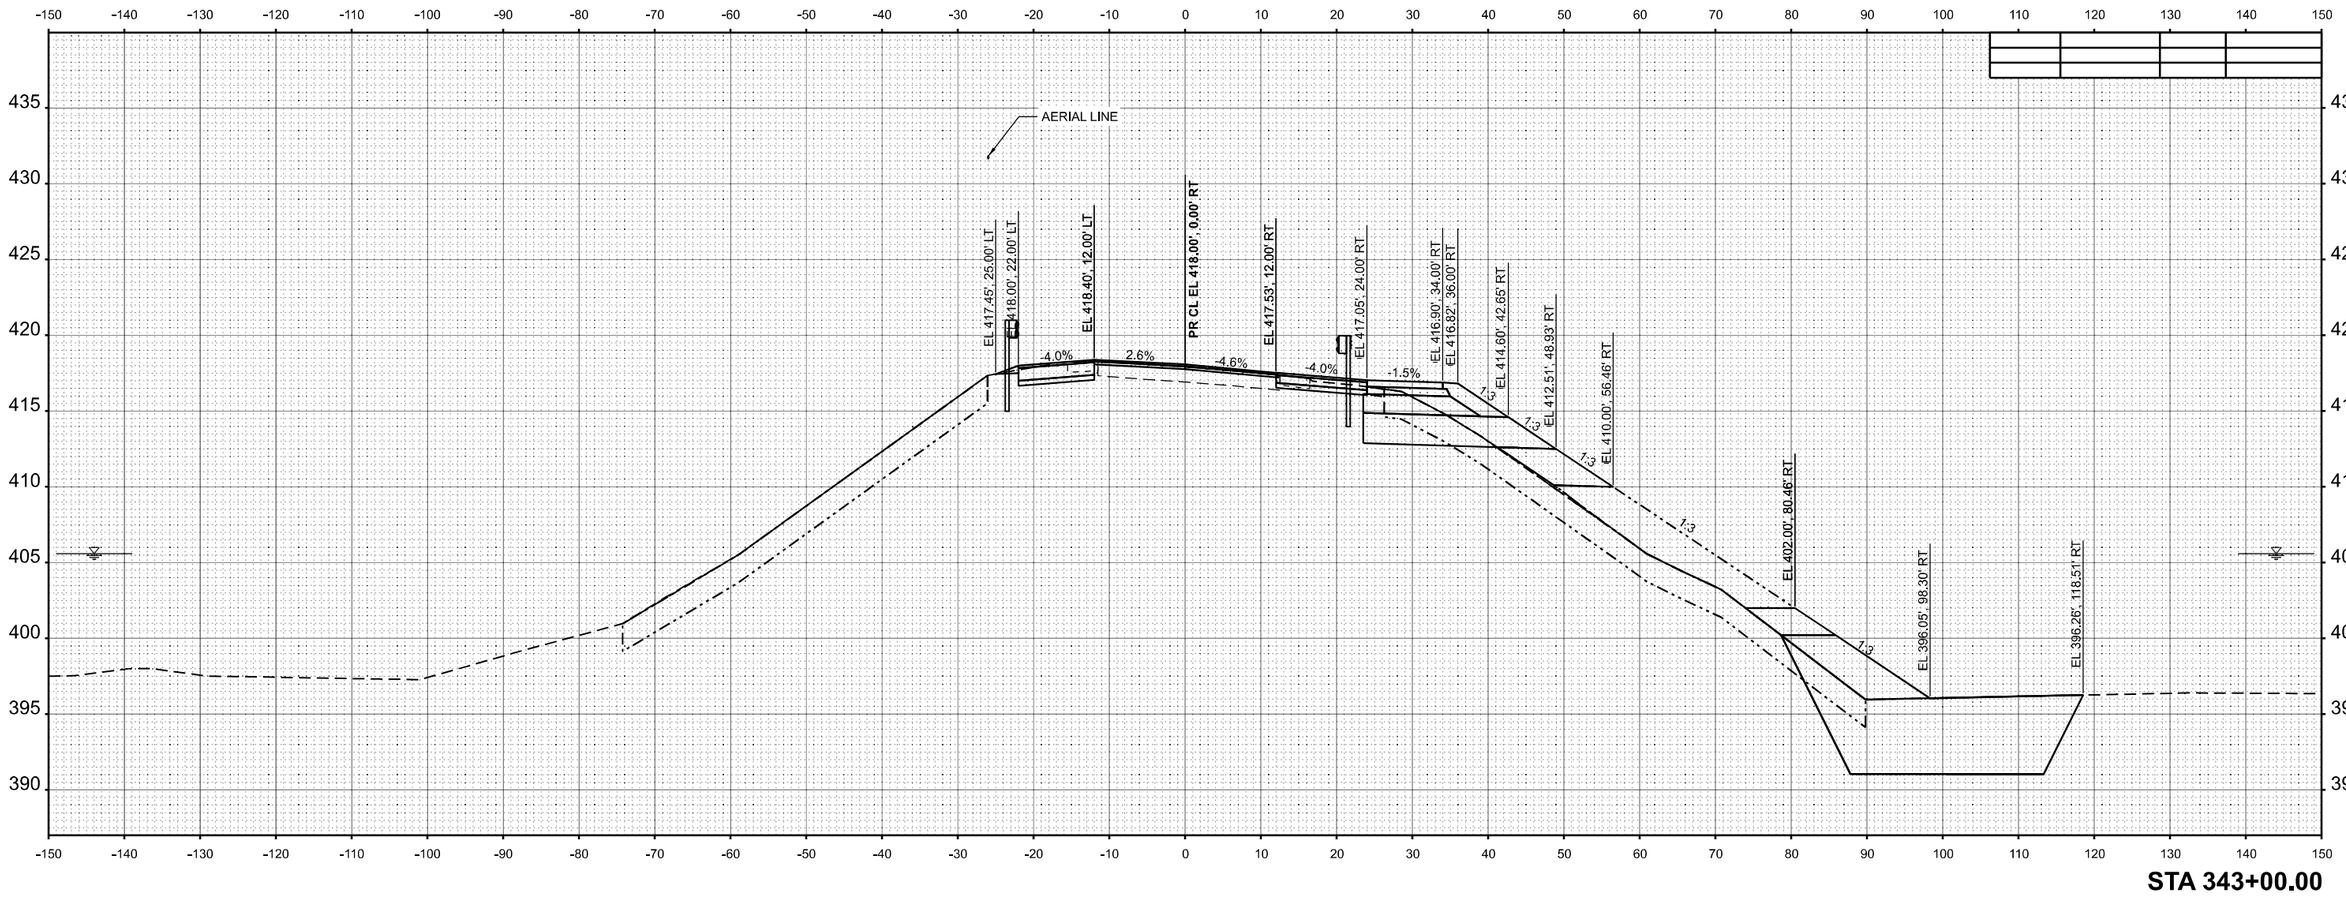

STA 343+00.00

MODEL: IL154 - B 343+00.00 [Sheet]
FILE NAME: \\Quigg\Projects\2023\23IL072 - PTB 209-38 D9 - OEI - Var Phl II\WO3 IL154 Rend Lake Rdwy PH II\CADD\CADD Sheets\D978786-sht-xs_IL154.dgn

QUIGG ENGINEERING INC

USER NAME = TOverton		DESIGNED - RG		REVISED -	
		DRAWN - RG		REVISED -	
PLOT SCALE = 0.16666633 ' / in.		CHECKED - SMK		REVISED -	
PLOT DATE = 5/5/2025		DATE - 05/07/2025		REVISED -	


STATE OF ILLINOIS
DEPARTMENT OF TRANSPORTATION

CROSS SECTIONS
IL 154 & MULTI-USE PATH

SCALE: 1"=10' | SHEET 64 OF 143 SHEETS | STA. B 343+00.00 | TO STA. B 343+00.00

F.A.P. RTE.	SECTION	COUNTY	TOTAL SHEETS	SHEET NO.
845	112(RS-4, BLP-1); 112B-4	FRANKLIN	406	302
		CONTRACT NO. 78786		
	ILLINOIS	FED. AID PROJECT		

FINAL SURVEY		BY	DATE
	SURVEYED		
	PLOTTED		
	TEMPLATE		
NOTE BOOK	AREAS		
NO.	AREAS CHECKED		

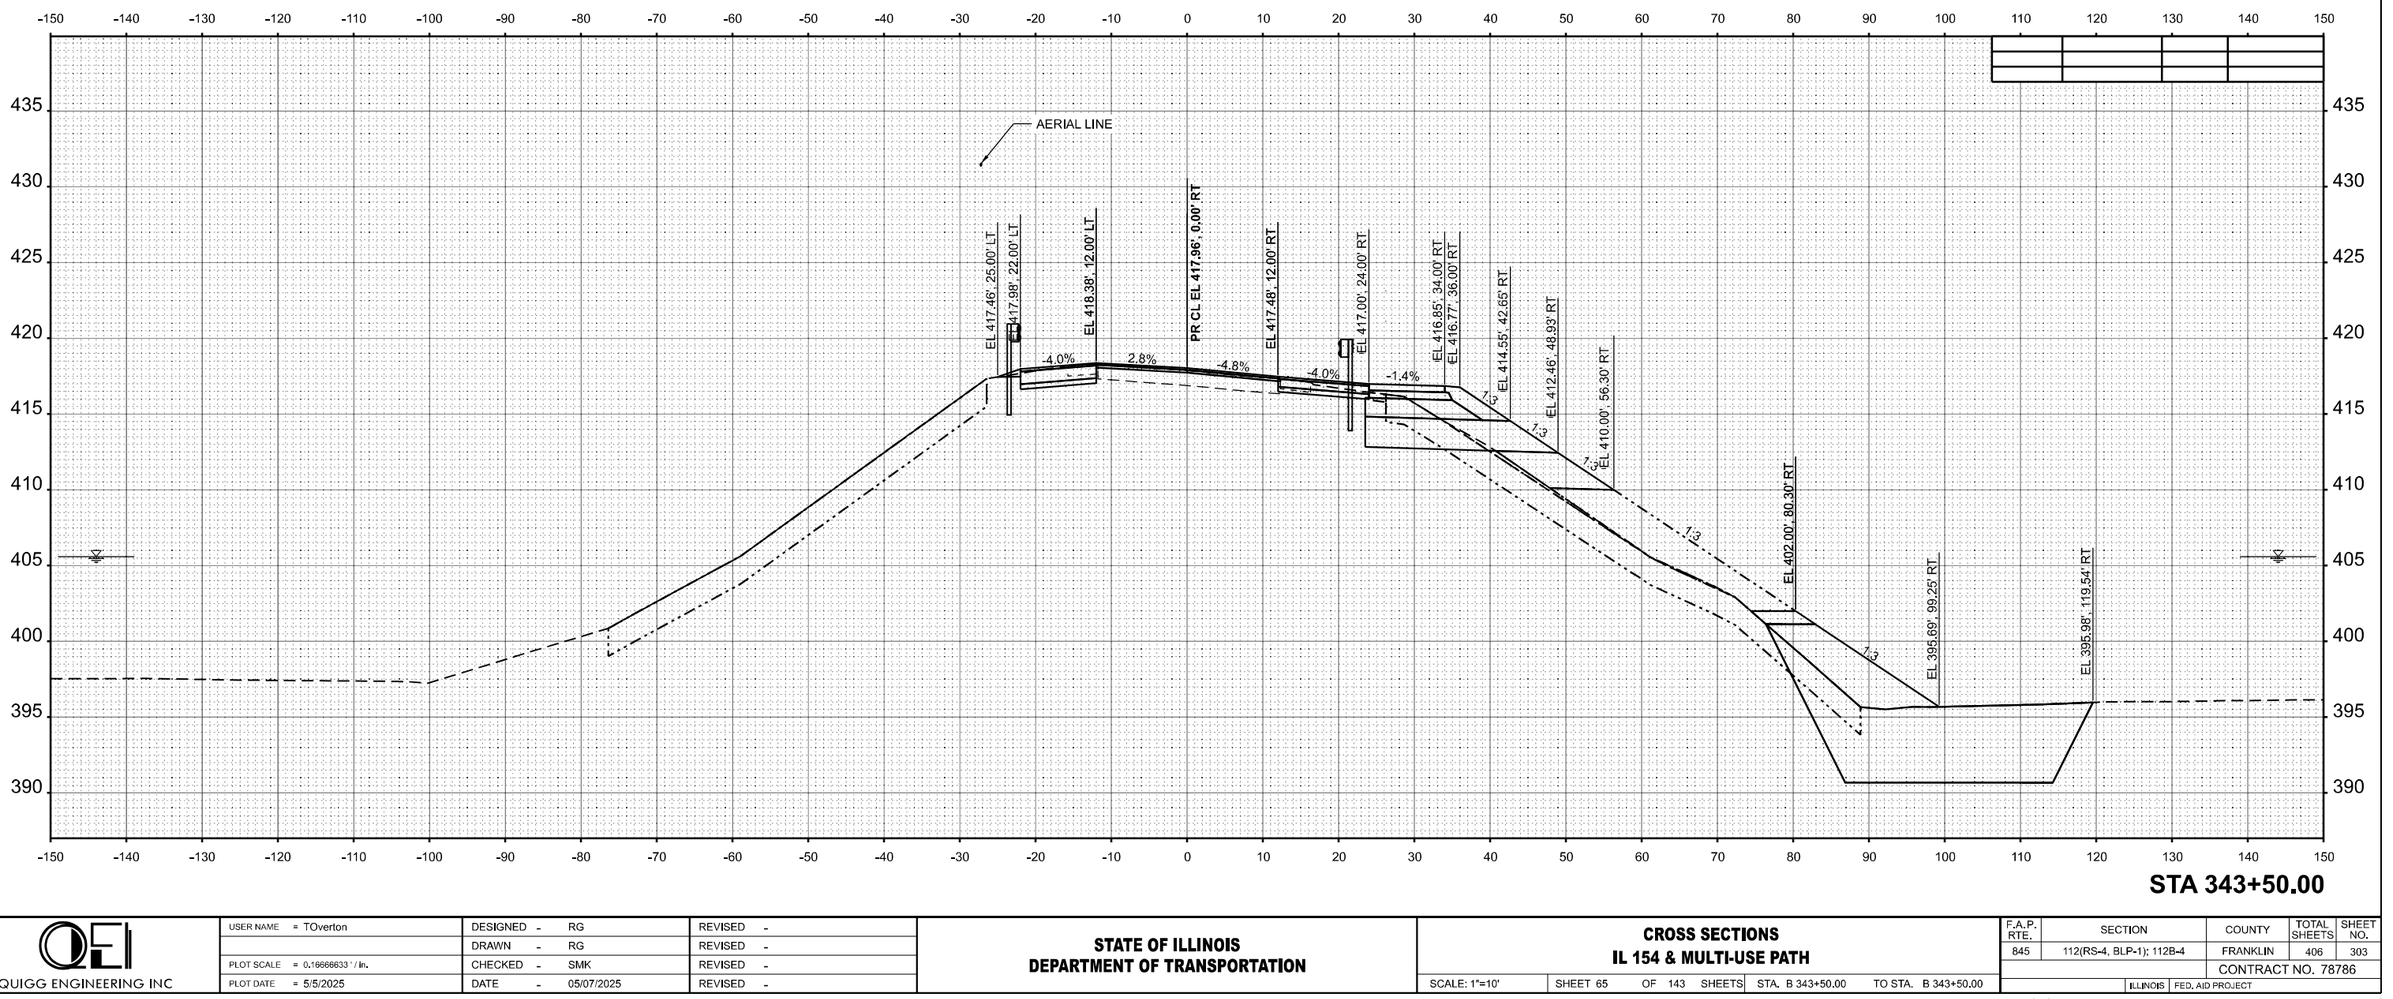

STA 343+50.00

ORIGINAL SURVEY		BY	DATE
	SURVEYED		
	PLOTTED		
	TEMPLATE		
NOTE BOOK	AREAS		
NO.	AREAS CHECKED		

MODEL: IL154 - B 343+50.00 [Sheet]
FILE NAME: \\Quigg\Projects\2023\23IL072 - PTB 209-38 D9 - QEI - Var Phl II\WO3 IL154 Rend Lake Rdwy PH II\CADD\CADD Sheets\D978786-sht-xS_IL154.dgn

QUIGG ENGINEERING INC

USER NAME = TOverton	DESIGNED - RG	REVISED -	
	DRAWN - RG	REVISED -	
PLOT SCALE = 0.16666633 ' / in.	CHECKED - SMK	REVISED -	
PLOT DATE = 5/5/2025	DATE - 05/07/2025	REVISED -	

STATE OF ILLINOIS
DEPARTMENT OF TRANSPORTATION


CROSS SECTIONS
IL 154 & MULTI-USE PATH

SCALE: 1"=10' | SHEET 65 OF 143 SHEETS | STA. B 343+50.00 | TO STA. B 343+50.00

F.A.P. RTE.	SECTION	COUNTY	TOTAL SHEETS	SHEET NO.
845	112(RS-4, BLP-1); 112B-4	FRANKLIN	406	303
		CONTRACT NO. 78786		
	ILLINOIS	FED. AID PROJECT		

FINAL SURVEY		BY	DATE
NOTE BOOK	SURVEYED		
NO.	PLOTTED		
	TEMPLATE		
	AREAS		
	AREAS CHECKED		

ORIGINAL SURVEY		BY	DATE
NOTE BOOK	SURVEYED		
NO.	PLOTTED		
	TEMPLATE		
	AREAS		
	AREAS CHECKED		

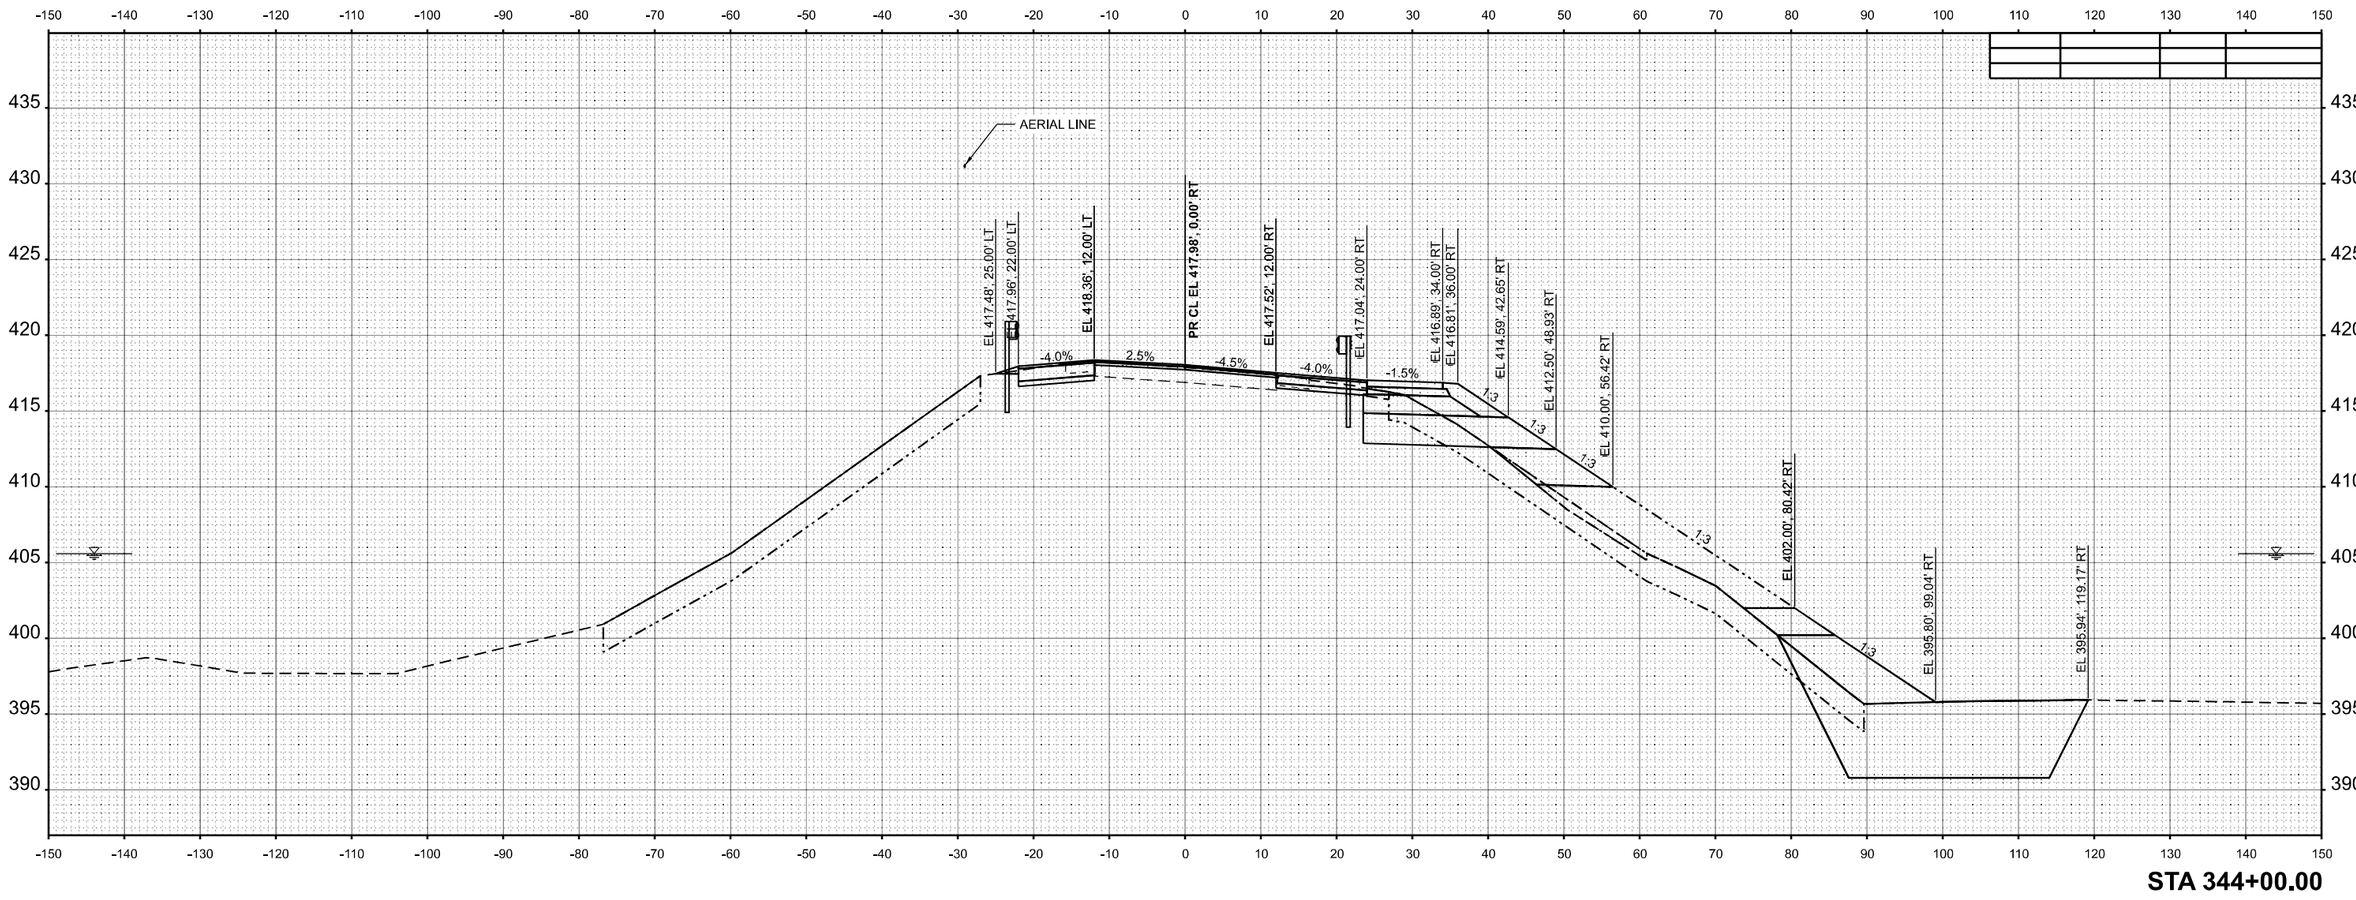

STA 344+00.00

MODEL: IL154 - B 344+00.00 [Sheet]
FILE NAME: \\Quigg\Projects\2023\23IL072 - PTB 209-38 D9 - OEI - Var Phl II\WO3 IL 154 Rend Lake Rdwy PH II\CADD\CADD Sheets\D978786-sht-xs_IL-154.dgn

QUIGG ENGINEERING INC

USER NAME = TOverton	DESIGNED - RG	REVISED -	
	DRAWN - RG	REVISED -	
PLOT SCALE = 0.16666633 ' / in.	CHECKED - SMK	REVISED -	
PLOT DATE = 5/5/2025	DATE - 05/07/2025	REVISED -	

STATE OF ILLINOIS
DEPARTMENT OF TRANSPORTATION


CROSS SECTIONS
IL 154 & MULTI-USE PATH

SCALE: 1"=10' | SHEET 66 OF 143 SHEETS | STA. B 344+00.00 | TO STA. B 344+00.00

F.A.P. RTE.	SECTION	COUNTY	TOTAL SHEETS	SHEET NO.
845	112(RS-4, BLP-1); 112B-4	FRANKLIN	406	304
		CONTRACT NO. 78786		
	ILLINOIS	FED. AID PROJECT		

FINAL SURVEY		BY	DATE
	SURVEYED		
	PLOTTED		
	TEMPLATE		
NOTE BOOK	AREAS		
NO.	AREAS CHECKED		

ORIGINAL SURVEY		BY	DATE
	SURVEYED		
	PLOTTED		
	TEMPLATE		
NOTE BOOK	AREAS		
NO.	AREAS CHECKED		

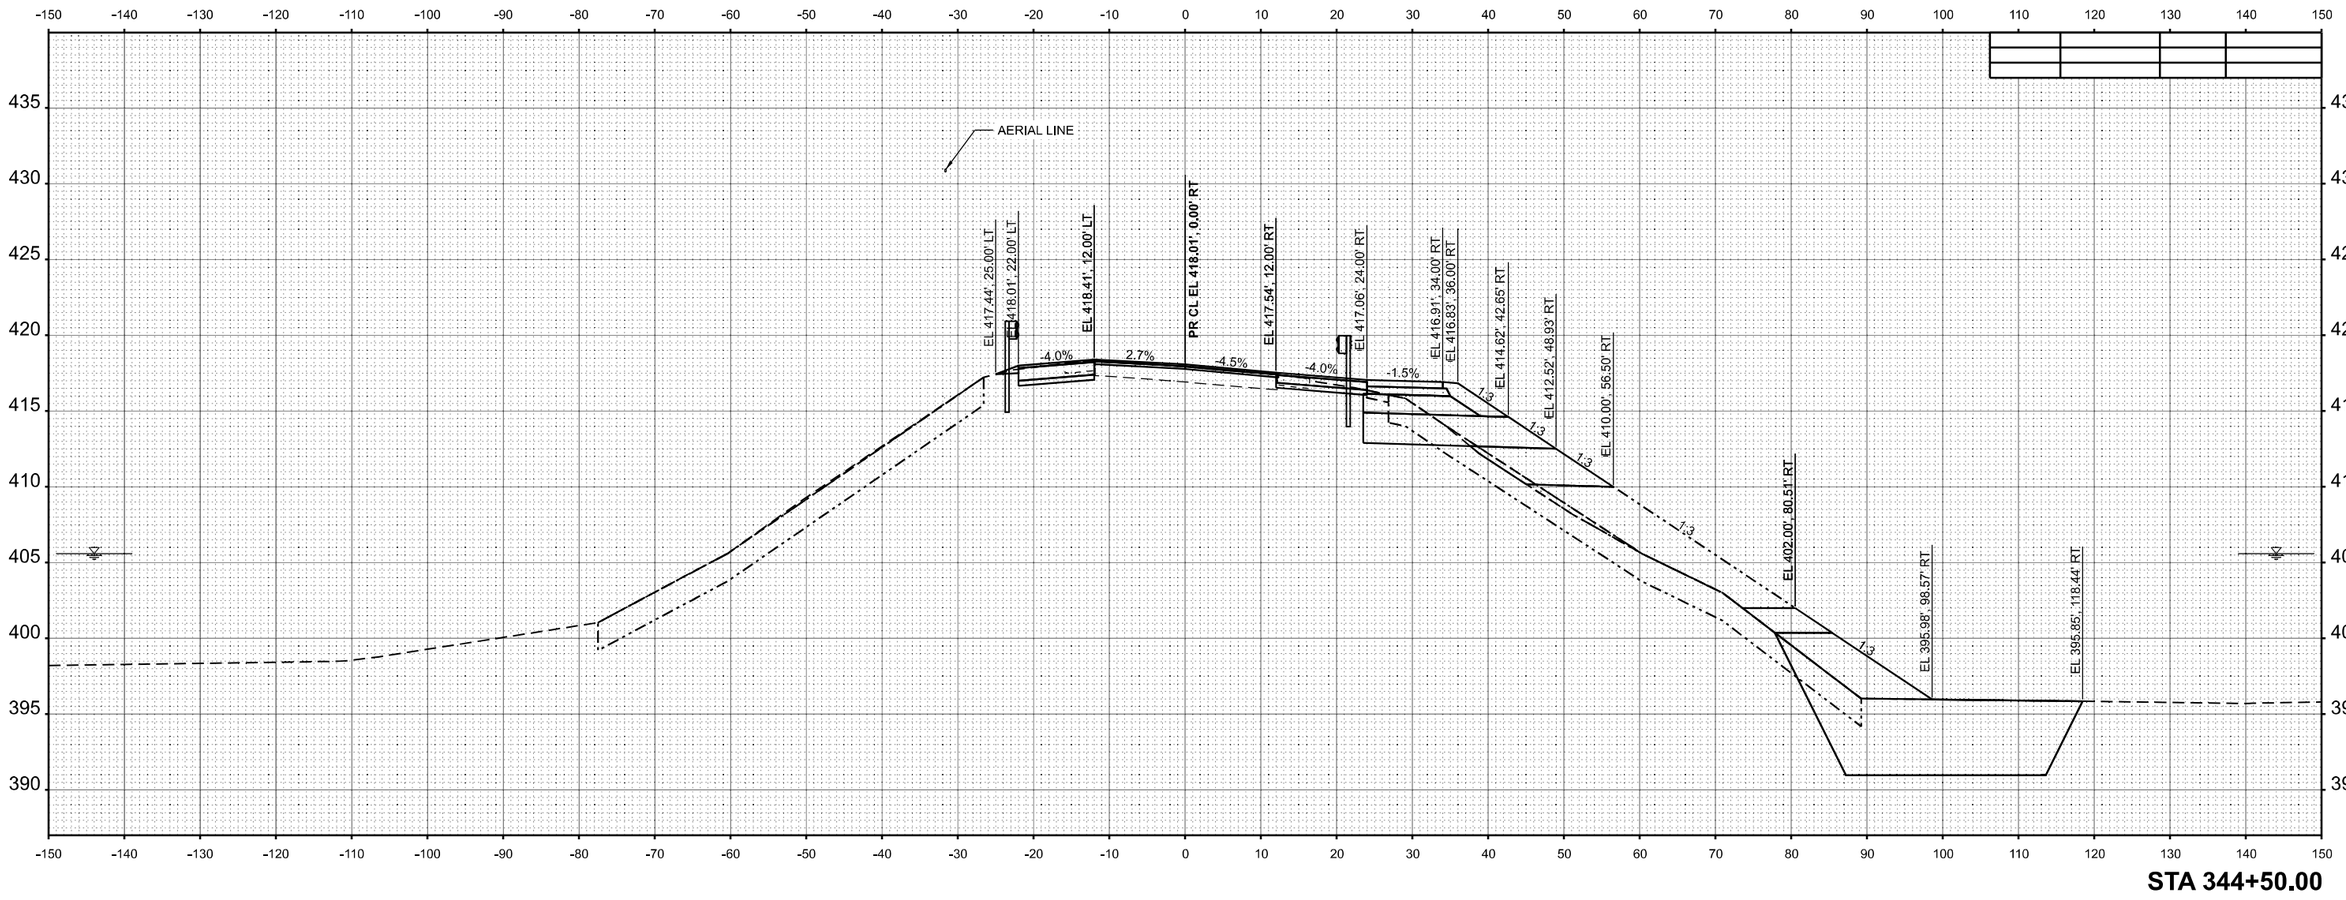

MODEL: IL154 - B 344+50.00 [Sheet]
FILE NAME: \\Quigg\Projects\2023\23IL072 - PTB 209-38 D9 - OEI - Var Phl II\WO3 IL 154 Rend Lake Rdwy PH II\CADD\CADD Sheets\D978786-sht-xs_IL-154.dgn

QUIGG ENGINEERING INC

USER NAME = TOverton		DESIGNED - RG		REVISED -	
		DRAWN - RG		REVISED -	
PLOT SCALE = 0.16666633 ' / in.		CHECKED - SMK		REVISED -	
PLOT DATE = 5/5/2025		DATE - 05/07/2025		REVISED -	


STATE OF ILLINOIS
DEPARTMENT OF TRANSPORTATION

CROSS SECTIONS
IL 154 & MULTI-USE PATH

SCALE: 1"=10' | SHEET 67 OF 143 SHEETS | STA. B 344+50.00 | TO STA. B 344+50.00

F.A.P. RTE.	SECTION	COUNTY	TOTAL SHEETS	SHEET NO.
845	112(RS-4, BLP-1); 112B-4	FRANKLIN	406	305
		CONTRACT NO. 78786		
	ILLINOIS	FED. AID PROJECT		

FINAL SURVEY		BY	DATE
	SURVEYED		
	PLOTTED		
NOTE BOOK	TEMPLATE		
	AREAS		
NO.	AREAS CHECKED		

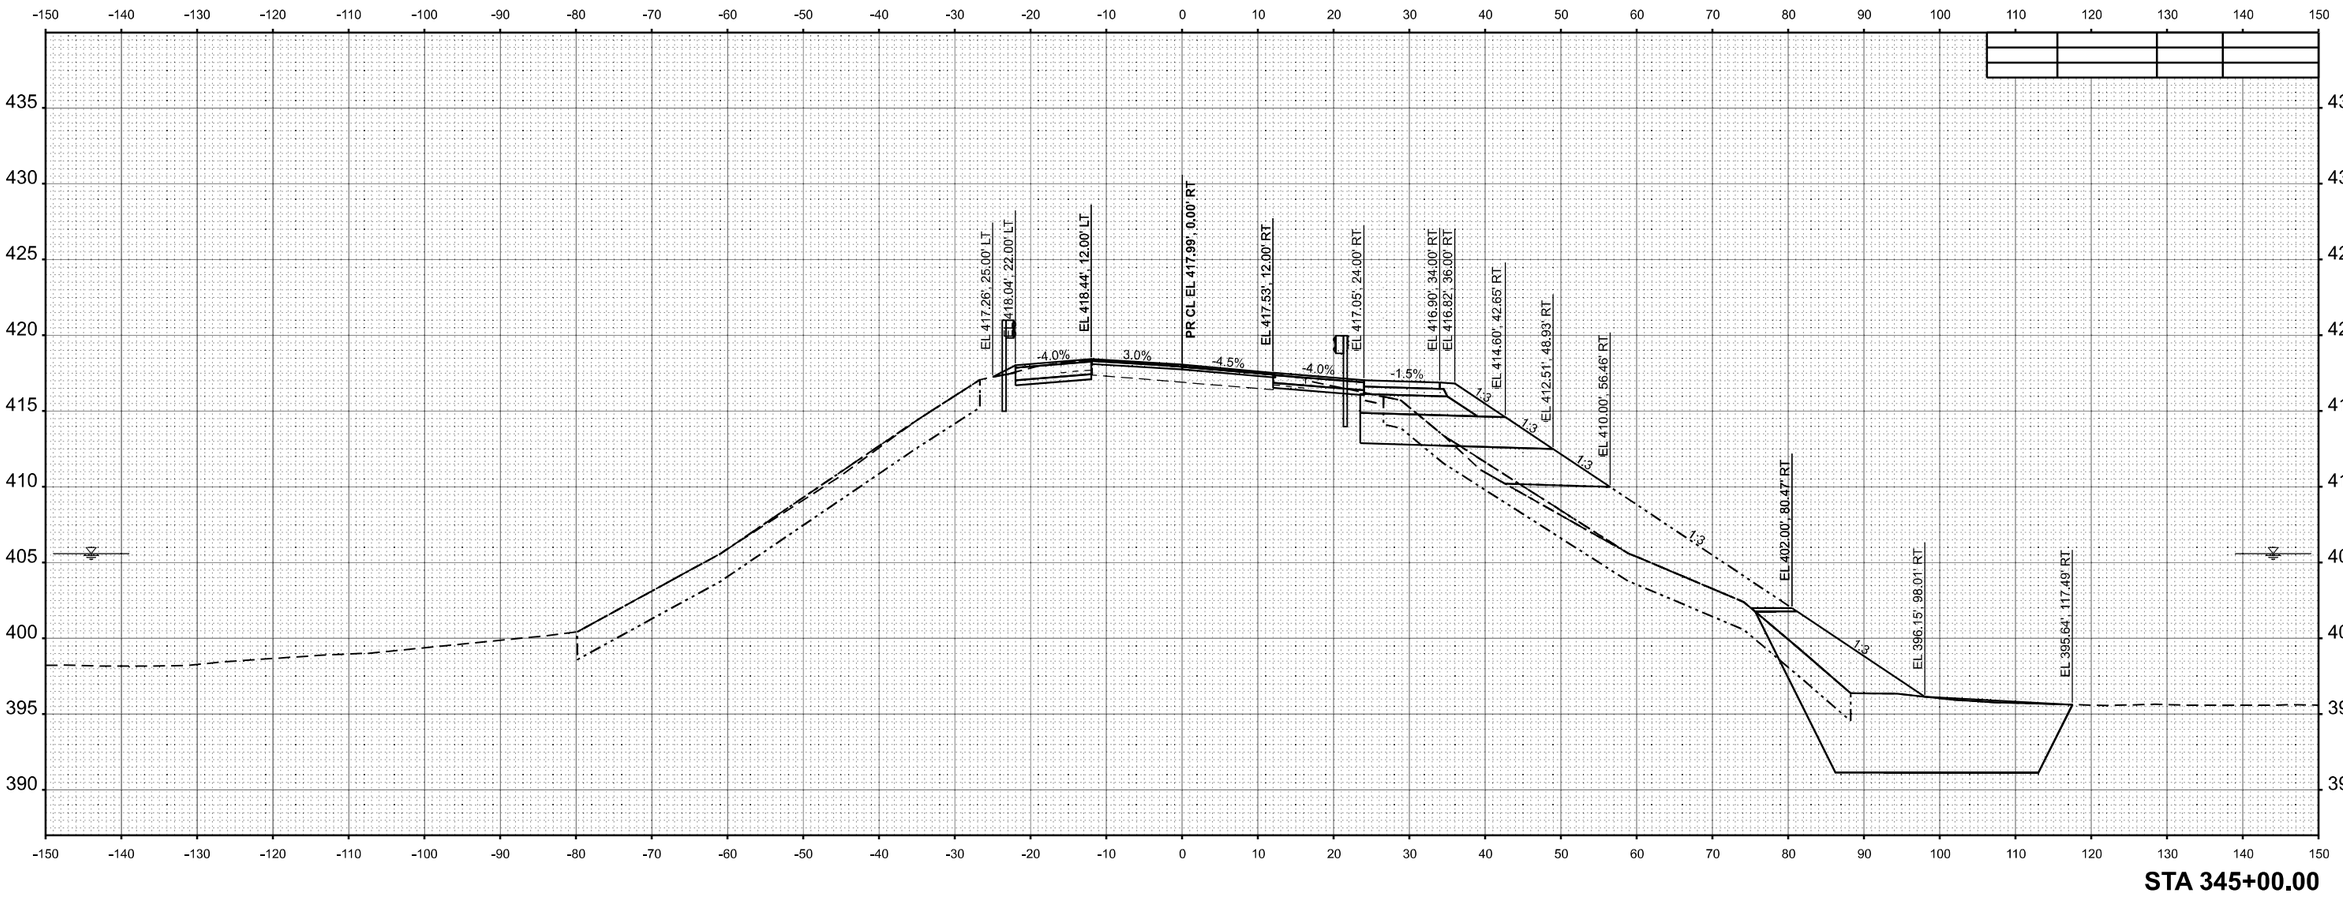

ORIGINAL SURVEY		BY	DATE
	SURVEYED		
	PLOTTED		
NOTE BOOK	TEMPLATE		
	AREAS		
NO.	AREAS CHECKED		

MODEL: IL154 - B 345+00.00 [Sheet]
FILE NAME: \\Quigg\Projects\2023\23IL072 - PTB 209-38 D9 - OEI - Var Phl II\WO3 IL 154 Rend Lake Rdwy PH II\CADD\CADD Sheets\D978786-sht-xs_IL-154.dgn

QUIGG ENGINEERING INC

USER NAME = TOverton	DESIGNED - RG	REVISED -	
	DRAWN - RG	REVISED -	
PLOT SCALE = 0.16666633 ' / in.	CHECKED - SMK	REVISED -	
PLOT DATE = 5/5/2025	DATE - 05/07/2025	REVISED -	


STATE OF ILLINOIS
DEPARTMENT OF TRANSPORTATION

CROSS SECTIONS
IL 154 & MULTI-USE PATH

SCALE: 1"=10' | SHEET 68 OF 143 SHEETS | STA. B 345+00.00 | TO STA. B 345+00.00

F.A.P. RTE.	SECTION	COUNTY	TOTAL SHEETS	SHEET NO.
845	112(RS-4, BLP-1); 112B-4	FRANKLIN	406	306
		CONTRACT NO. 78786		
	ILLINOIS	FED. AID PROJECT		

FINAL SURVEY		BY	DATE
	SURVEYED		
	PLOTTED		
NOTE BOOK	TEMPLATE		
	AREAS		
NO.	AREAS CHECKED		

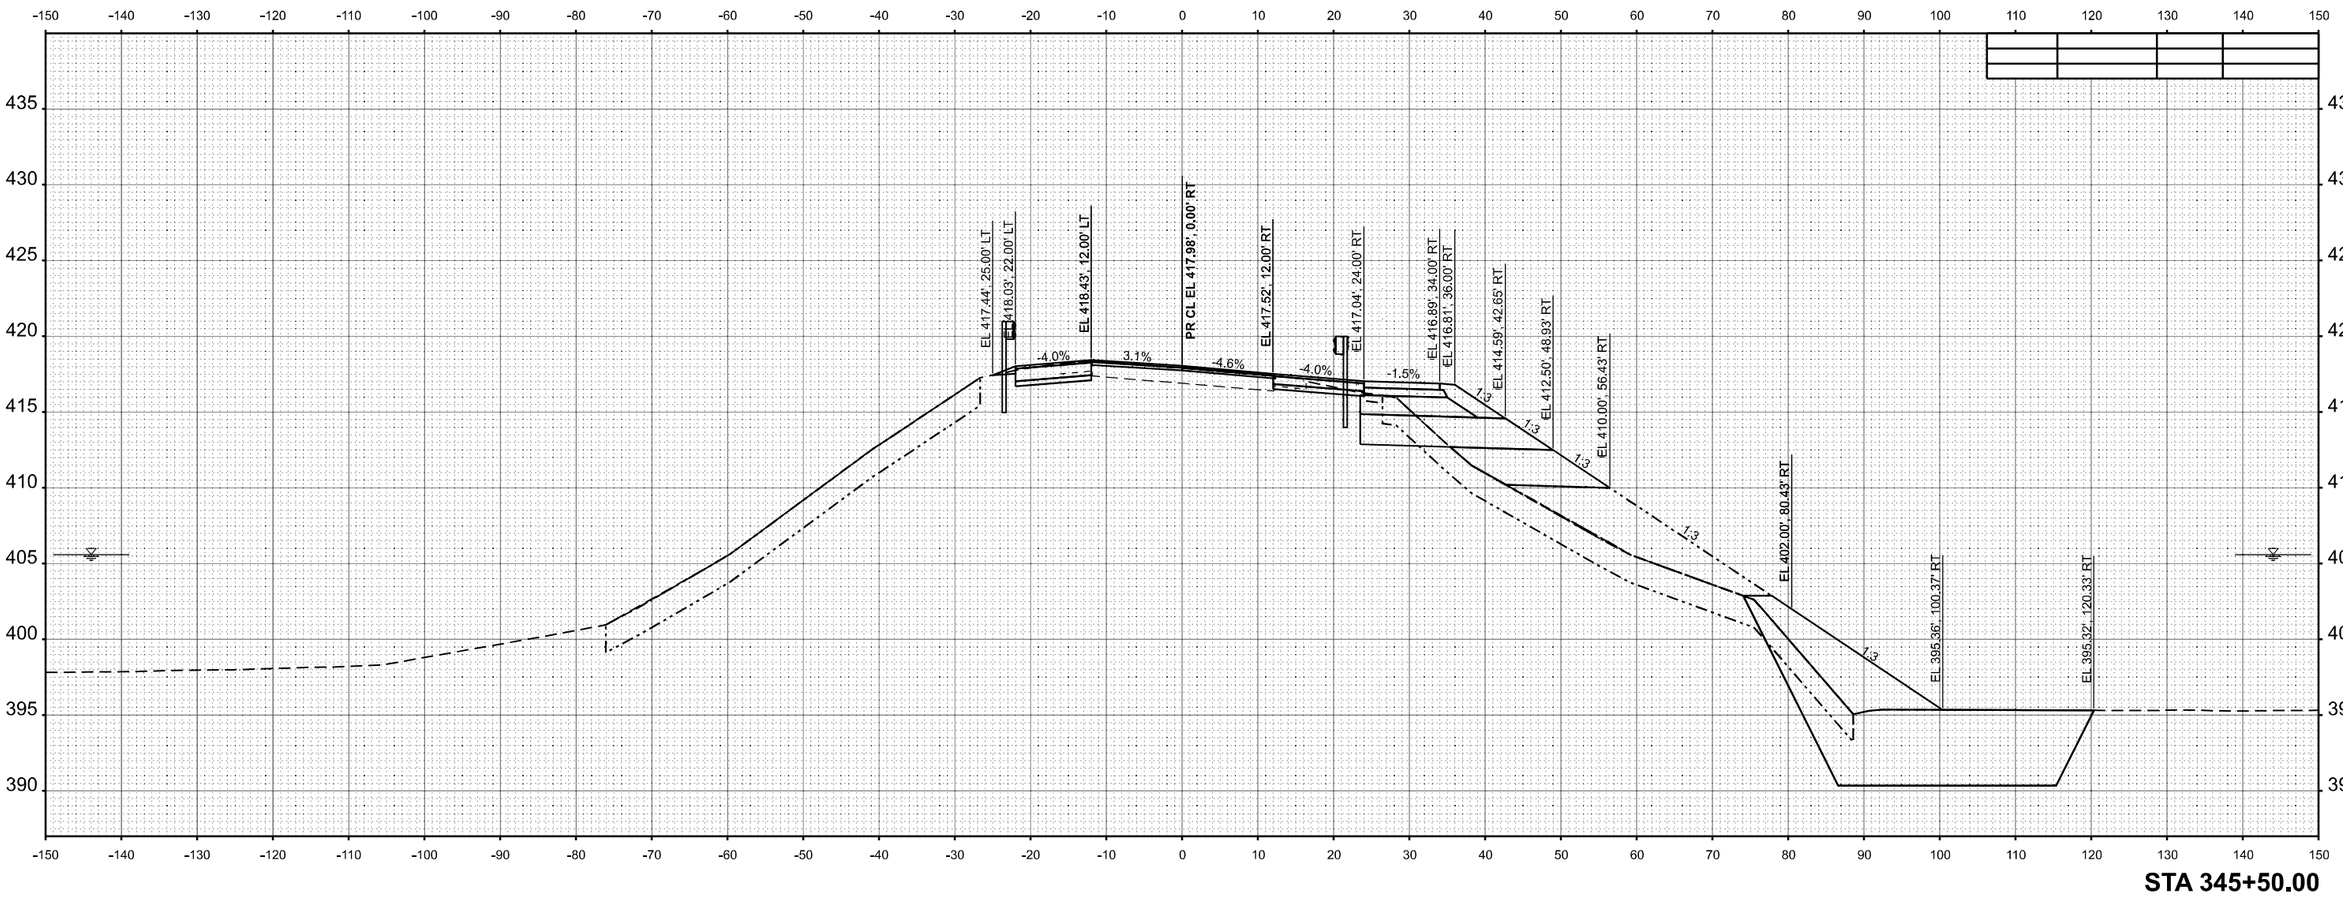

STA 345+50.00

ORIGINAL SURVEY		BY	DATE
	SURVEYED		
	PLOTTED		
NOTE BOOK	TEMPLATE		
	AREAS		
NO.	AREAS CHECKED		

MODEL: IL154 - B 345+50.00 [Sheet]
FILE NAME: \\Quigg\Projects\2023\23IL072 - PTB 209-38 D9 - OEI - Var Phl II\WO3 IL154 Rend Lake Rdwy PH II\CADD\CADD Sheets\D978786-sht-xS_IL154.dgn

QUIGG ENGINEERING INC

USER NAME = TOverton		DESIGNED - RG		REVISED -	
		DRAWN - RG		REVISED -	
PLOT SCALE = 0.16666633 ' / in.		CHECKED - SMK		REVISED -	
PLOT DATE = 5/5/2025		DATE - 05/07/2025		REVISED -	

STATE OF ILLINOIS
DEPARTMENT OF TRANSPORTATION


CROSS SECTIONS
IL 154 & MULTI-USE PATH

SCALE: 1"=10' | SHEET 69 OF 143 SHEETS | STA. B 345+50.00 | TO STA. B 345+50.00

F.A.P. RTE.	SECTION	COUNTY	TOTAL SHEETS	SHEET NO.
845	112(RS-4, BLP-1); 112B-4	FRANKLIN	406	307
		CONTRACT NO. 78786		
	ILLINOIS	FED. AID PROJECT		

FINAL SURVEY		BY	DATE
NOTE BOOK	SURVEYED		
NO.	PLOTTED		
	TEMPLATE		
	AREAS		
	AREAS CHECKED		

ORIGINAL SURVEY		BY	DATE
NOTE BOOK	SURVEYED		
NO.	PLOTTED		
	TEMPLATE		
	AREAS		
	AREAS CHECKED		

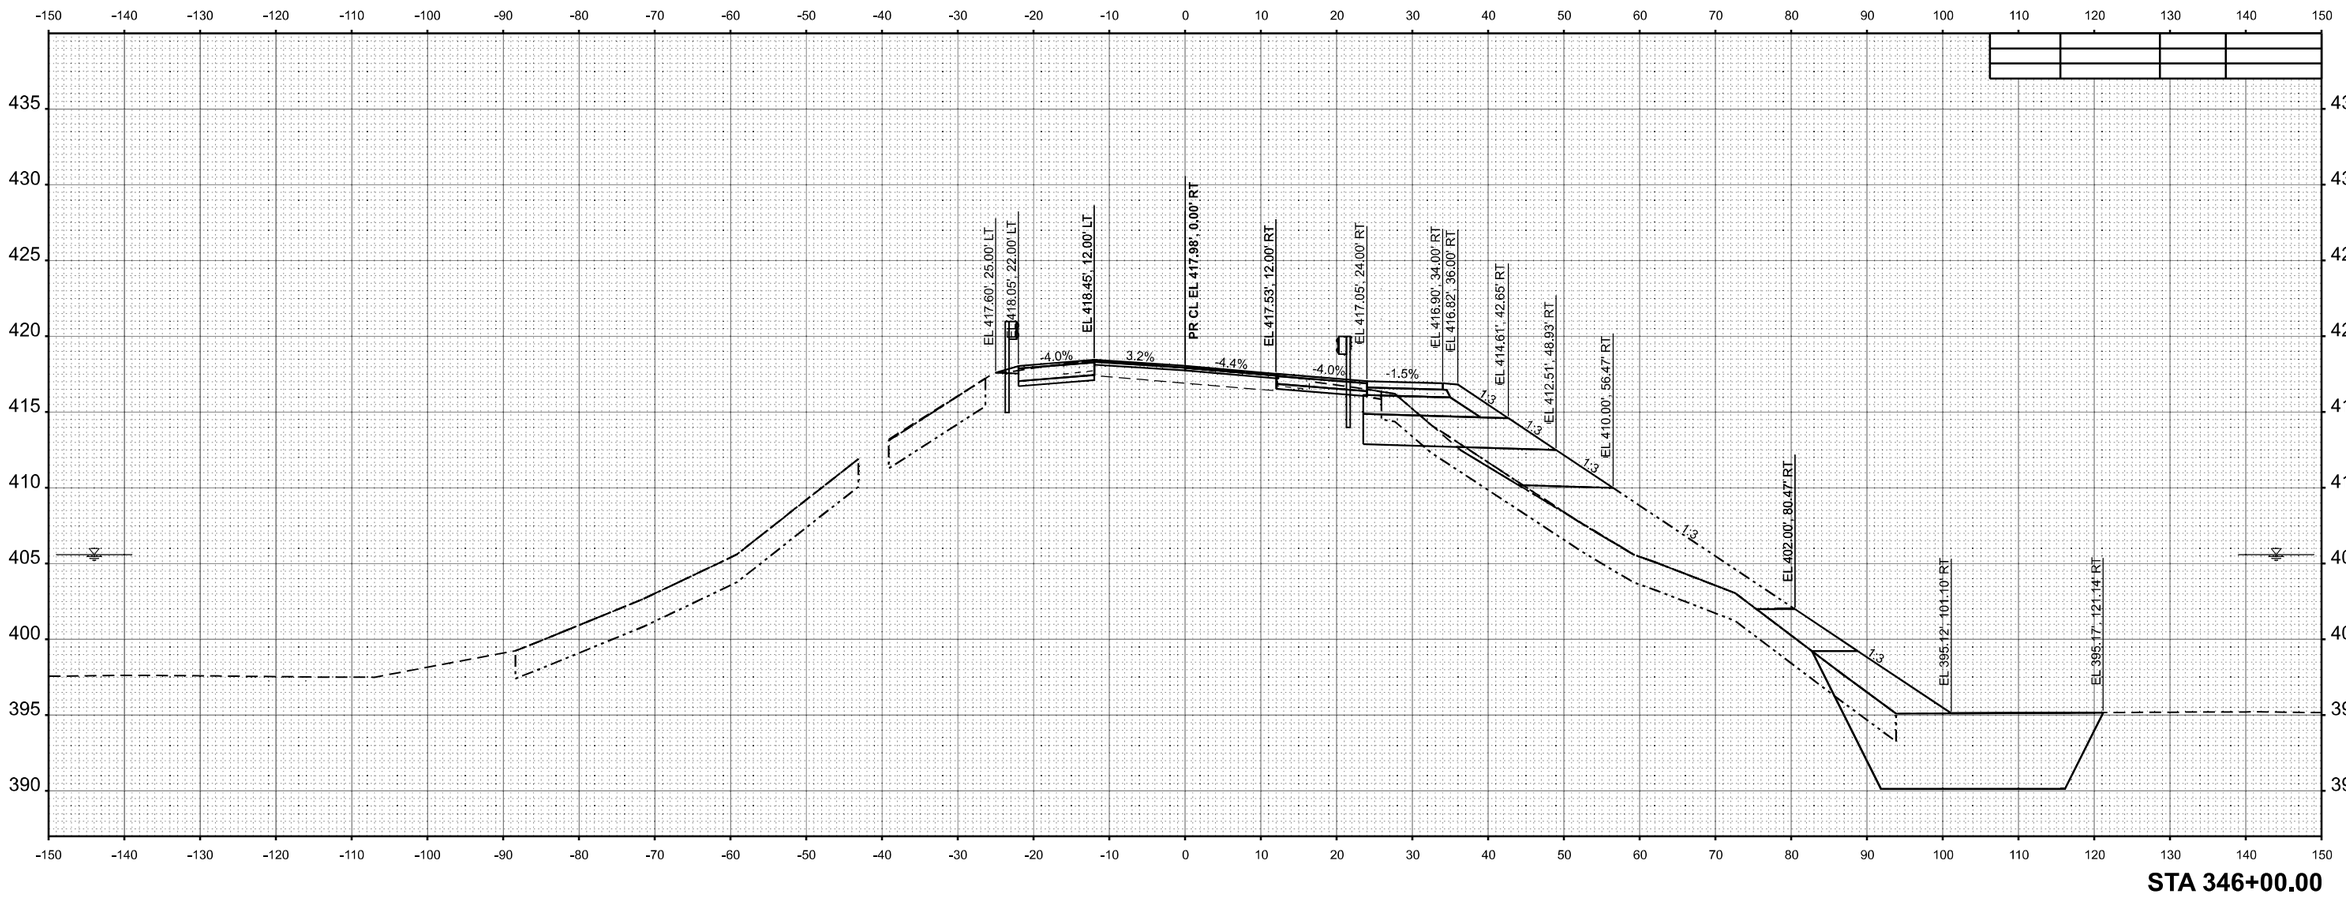

STA 346+00.00

MODEL: IL154 - B 346+00.00 [Sheet]
FILE NAME: \\Quigg\Projects\2023\23IL072 - PTB 209-38 D9 - OEI - Var Phl II\WO3 IL154 Rend Lake Rdwy PH II\CADD\CADD Sheets\D978786-sht-xs_IL154.dgn

QUIGG ENGINEERING INC


USER NAME = TOverton		DESIGNED - RG		REVISED -	
		DRAWN - RG		REVISED -	
PLOT SCALE = 0.16666633 ' / in.		CHECKED - SMK		REVISED -	
PLOT DATE = 5/5/2025		DATE - 05/07/2025		REVISED -	

STATE OF ILLINOIS
DEPARTMENT OF TRANSPORTATION

CROSS SECTIONS
IL 154 & MULTI-USE PATH

SCALE: 1"=10' | SHEET 70 OF 143 SHEETS | STA. B 346+00.00 | TO STA. B 346+00.00

F.A.P. RTE.	SECTION	COUNTY	TOTAL SHEETS	SHEET NO.
845	112(RS-4, BLP-1); 112B-4	FRANKLIN	406	308
		CONTRACT NO. 78786		
	ILLINOIS	FED. AID PROJECT		

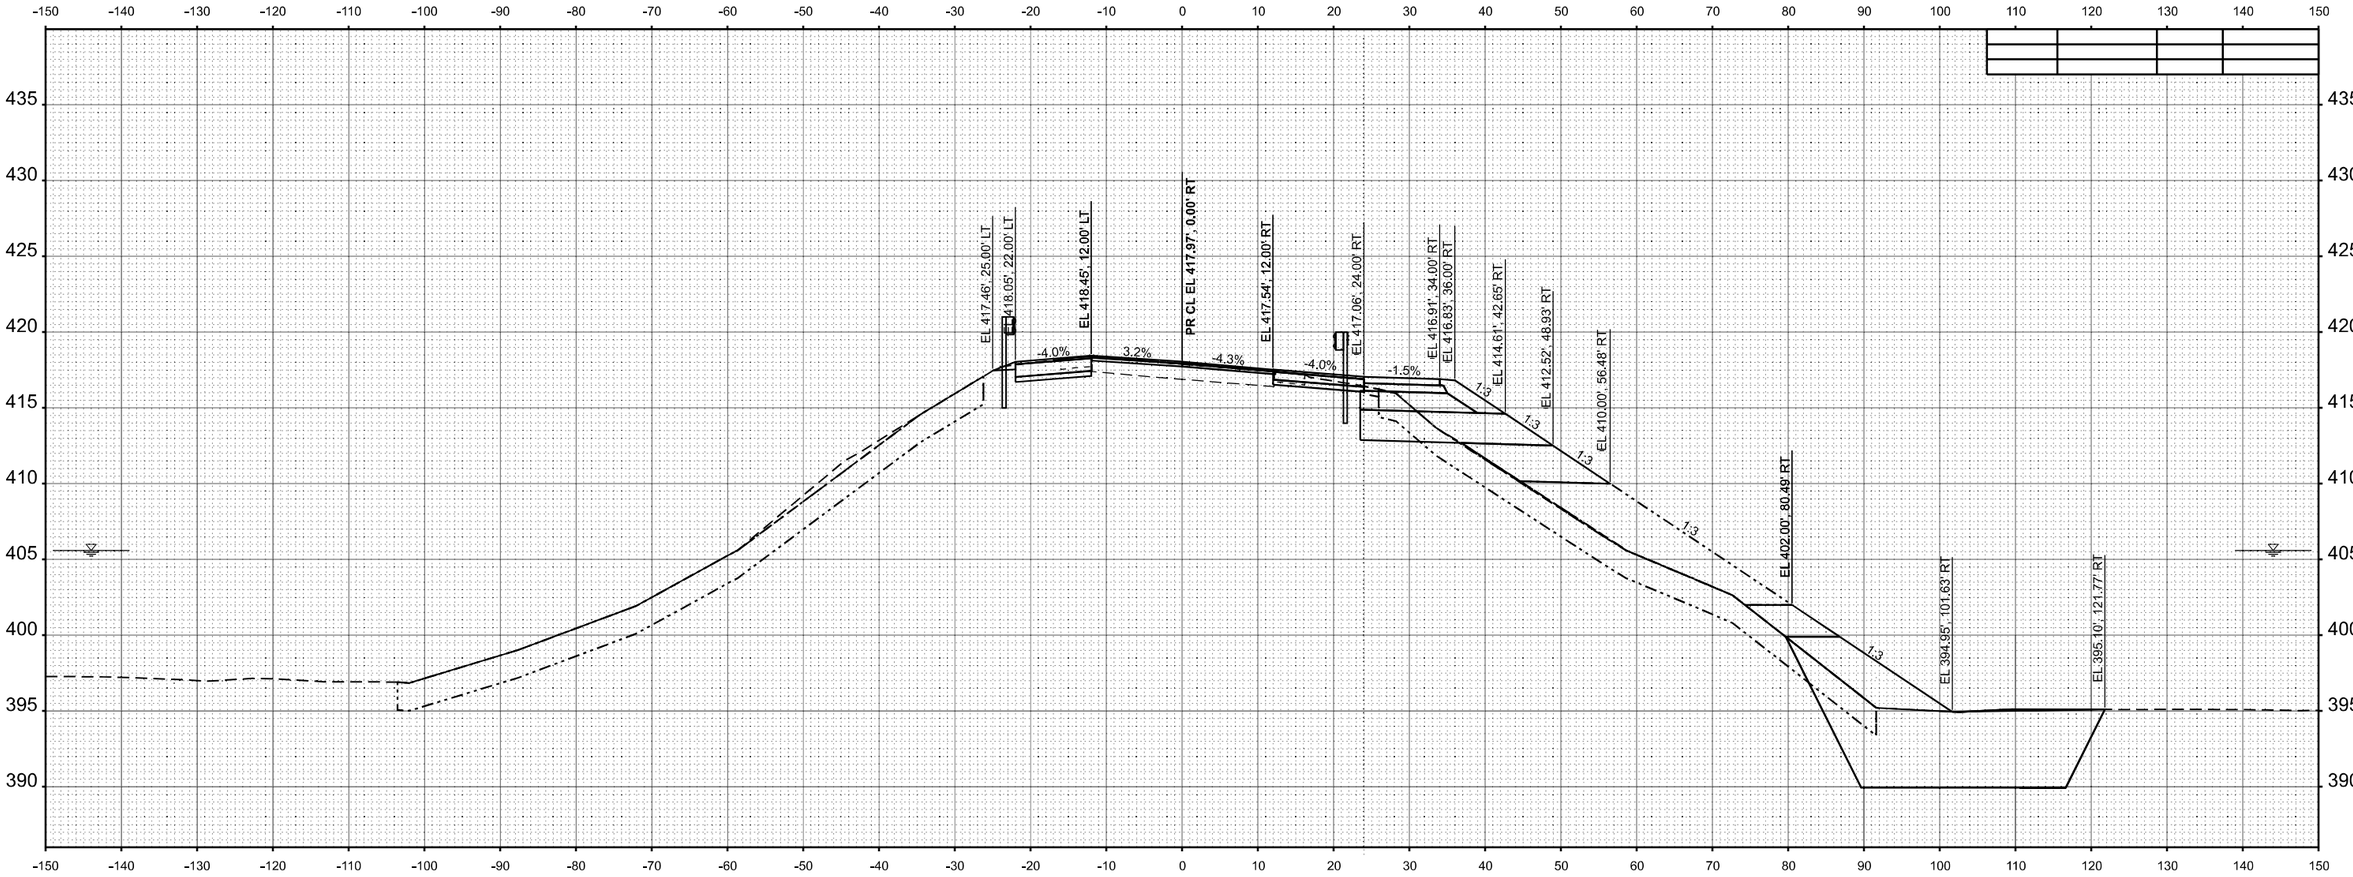

FINAL SURVEY
NOTE BOOK
NO.
SURVEYED
PLOTTED
TEMPLATE
AREAS
AREAS CHECKED
BY
DATE

ORIGINAL SURVEY
NOTE BOOK
NO.
SURVEYED
PLOTTED
TEMPLATE
AREAS
AREAS CHECKED
BY
DATE

MODEL: IL154 - B 346+50.00 [Sheet]
FILE NAME: \\Quigg\Projects\2023\23IL072 - PTB 209-38 D9 - QEI - Var Phl III\WO3 IL154 Rend Lake Rdwy PH III\CADD\CADD Sheets\D978786-sht-XS_IL154.dgn

QUIGG ENGINEERING INC


USER NAME = TOverton		DESIGNED - RG	REVISED -	
		DRAWN - RG	REVISED -	
PLOT SCALE = 0.16666633 ' / In.		CHECKED - SMK	REVISED -	
PLOT DATE = 5/5/2025		DATE - 05/07/2025	REVISED -	

STATE OF ILLINOIS
DEPARTMENT OF TRANSPORTATION

CROSS SECTIONS
IL 154 & MULTI-USE PATH

SCALE: 1"=10' | SHEET 71 OF 143 SHEETS | STA. B 346+50.00 | TO STA. B 346+50.00

F.A.P. RTE.	SECTION	COUNTY	TOTAL SHEETS	SHEET NO.
845	112(RS-4, BLP-1); 112B-4	FRANKLIN	406	309
		CONTRACT NO. 78786		
	ILLINOIS	FED. AID PROJECT		

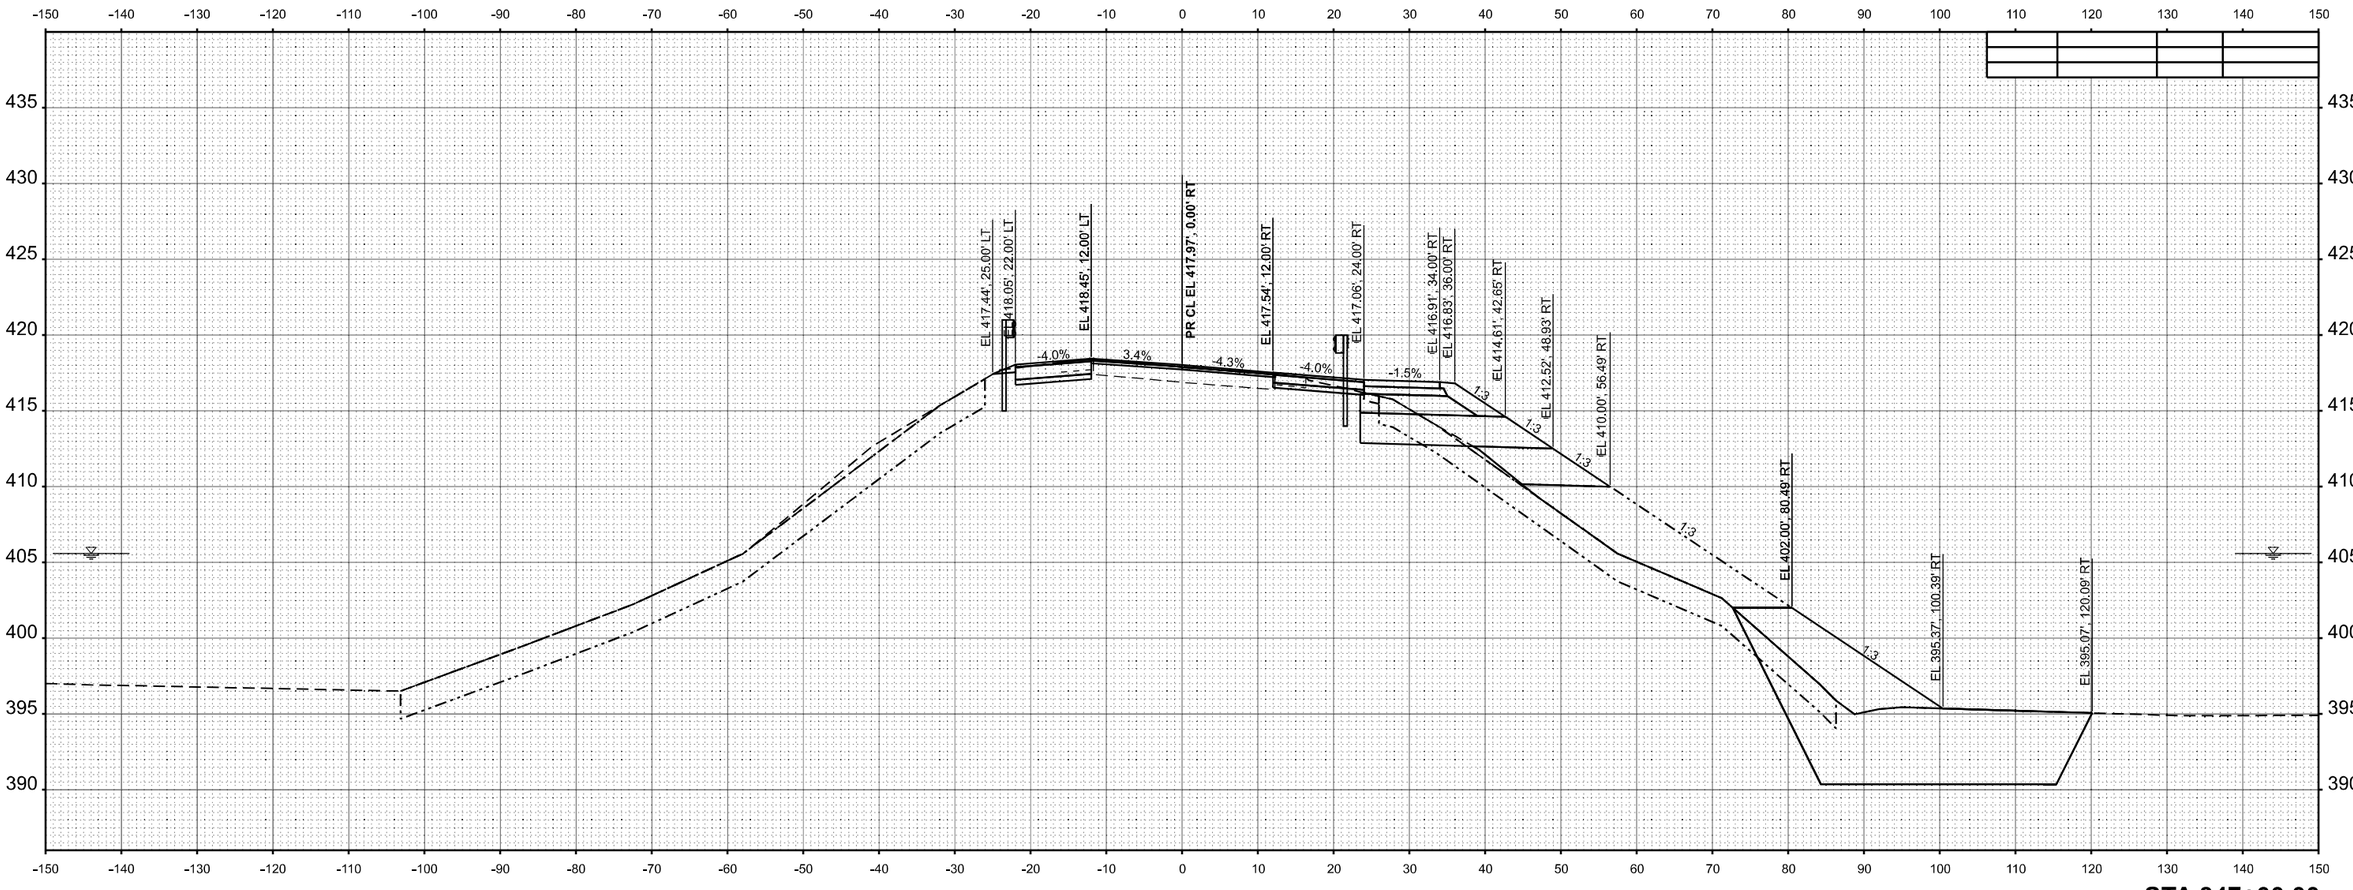

FINAL SURVEY		BY	DATE
	SURVEYED		
	PLOTTED		
NOTE BOOK	TEMPLATE		
	AREAS		
NO.	AREAS CHECKED		

ORIGINAL SURVEY		BY	DATE
	SURVEYED		
	PLOTTED		
NOTE BOOK	TEMPLATE		
	AREAS		
NO.	AREAS CHECKED		

MODEL: IL 154 - B 347+00.00 [Sheet]
FILE NAME: \\Quigg\Projects\2023\23IL072 - PTB 209-38 D9 - QEI - Var Phl III\WO3 IL 154 Rend Lake Rdwy PH III\CADD\CADD Sheets\D9787B6-sht-XS_IL154.dgn


QUIGG ENGINEERING INC

USER NAME = TOverton	DESIGNED - RG	REVISED -	**STATE OF ILLINOIS**	**CROSS SECTIONS**
	DRAWN - RG	REVISED -	**DEPARTMENT OF TRANSPORTATION**	**IL 154 & MULTI-USE PATH**
PLOT SCALE = 0.16666633 ' / In.	CHECKED - SMK	REVISED -		SCALE: 1"=10' | SHEET 72 OF 143 SHEETS | STA. B 347+00.00 | TO STA. B 347+00.00
PLOT DATE = 5/5/2025	DATE - 05/07/2025	REVISED -		

F.A.P. RTE.	SECTION	COUNTY	TOTAL SHEETS	SHEET NO.
845	112(RS-4, BLP-1); 112B-4	FRANKLIN	406	310
		CONTRACT NO. 78786		
	ILLINOIS FED. AID PROJECT			

FINAL SURVEY		BY	DATE
	SURVEYED		
	PLOTTED		
NOTE BOOK	TEMPLATE		
	AREAS		
NO.	AREAS CHECKED		

ORIGINAL SURVEY		BY	DATE
	SURVEYED		
	PLOTTED		
NOTE BOOK	TEMPLATE		
	AREAS		
NO.	AREAS CHECKED		

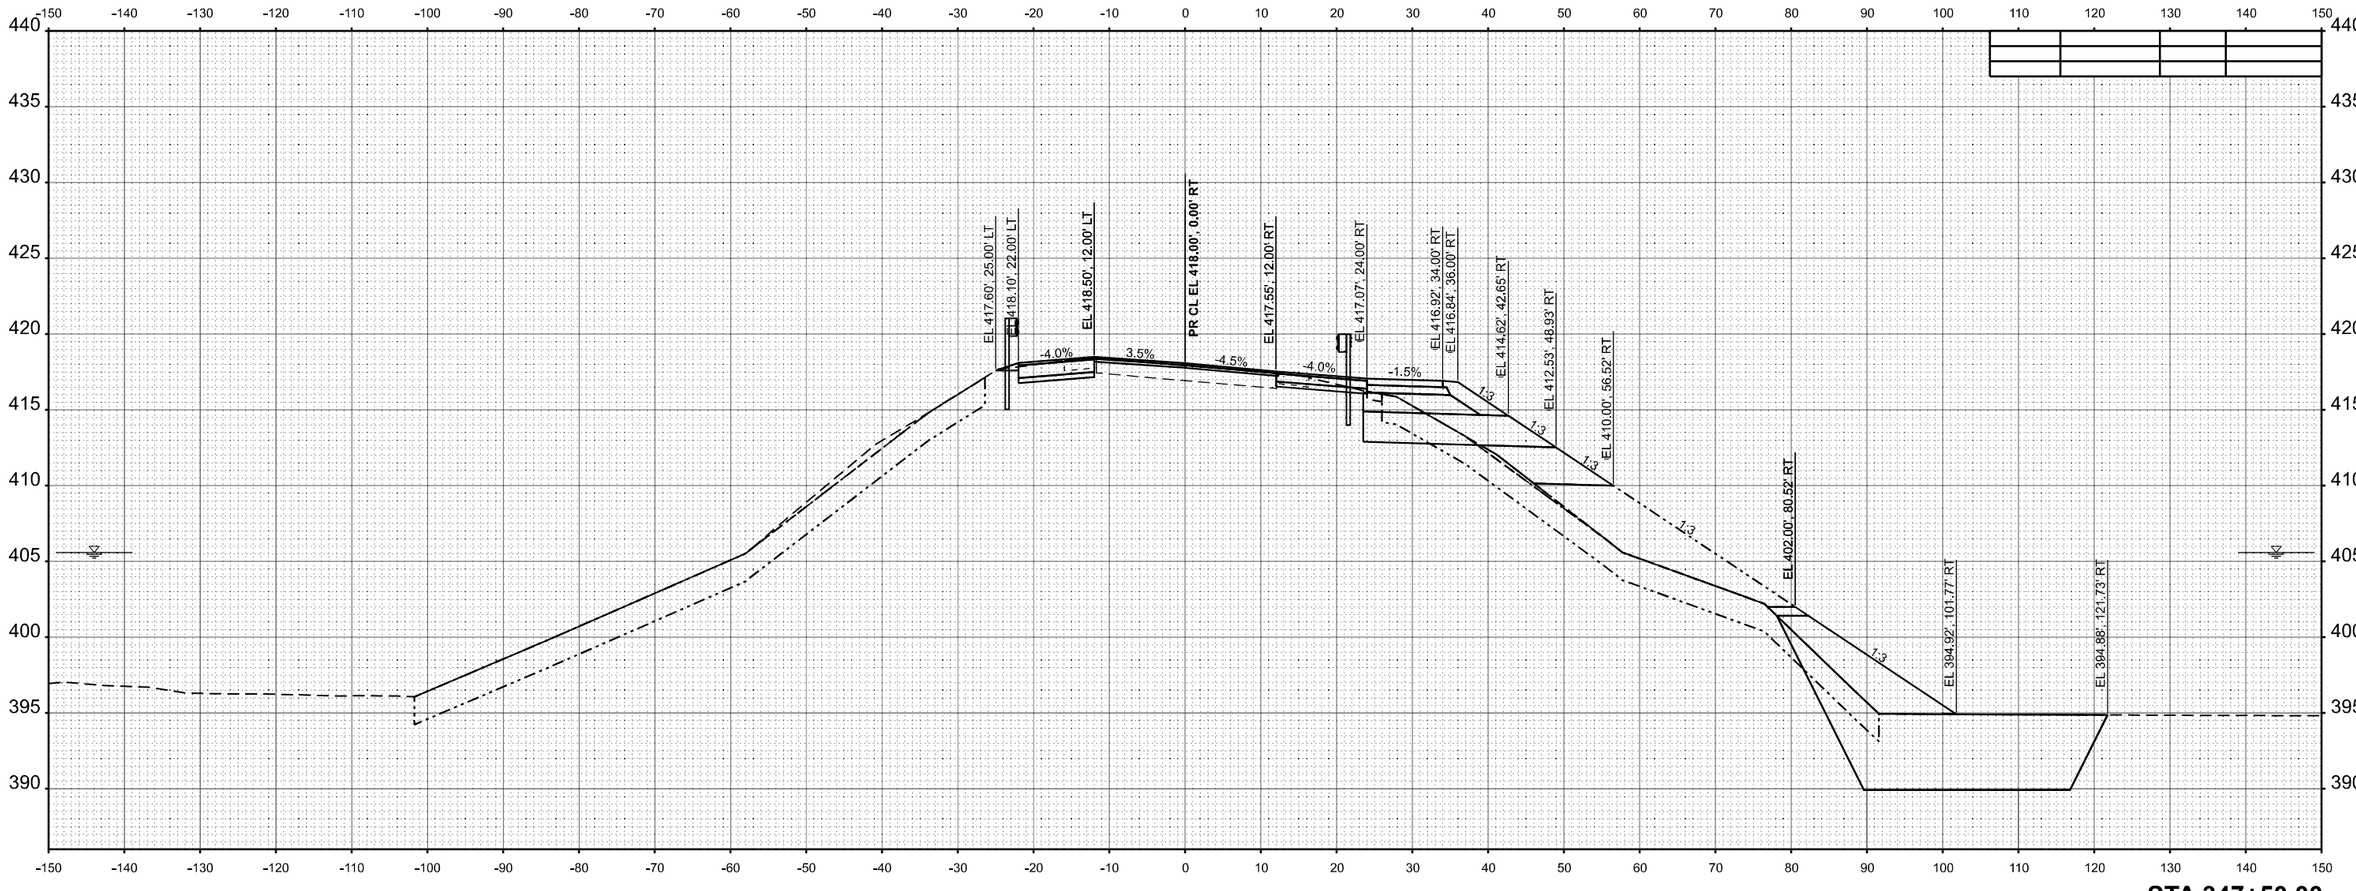


MODEL: IL 154 - B 347+50.00 [Sheet]
FILE NAME: \\Quigg\Projects\2023\23IL072 - PTB 209-38 D9 - QEI - Var Phl II\WO3 IL 154 Rend Lake Rdwy PH II\CADD\CADD Sheets\D978786-sht-XS_IL154.dgn

QUIGG ENGINEERING INC

USER NAME = TOverton	DESIGNED - RG	REVISED -	**STATE OF ILLINOIS**	**CROSS SECTIONS**
	DRAWN - RG	REVISED -	**DEPARTMENT OF TRANSPORTATION**	**IL 154 & MULTI-USE PATH**
PLOT SCALE = 0.16666633 ' / In.	CHECKED - SMK	REVISED -		SCALE: 1"=10' SHEET 73 OF 143 SHEETS STA. B 347+50.00 TO STA. B 347+50.00
PLOT DATE = 5/5/2025	DATE - 05/07/2025	REVISED -		

F.A.P. RTE.	SECTION	COUNTY	TOTAL SHEETS	SHEET NO.
845	112(RS-4, BLP-1); 112B-4	FRANKLIN	406	311
		CONTRACT NO. 78786		
	ILLINOIS FED. AID PROJECT			

FINAL SURVEY		BY	DATE
	SURVEYED		
	PLOTTED		
NOTE BOOK	TEMPLATE		
	AREAS		
NO.	AREAS CHECKED		

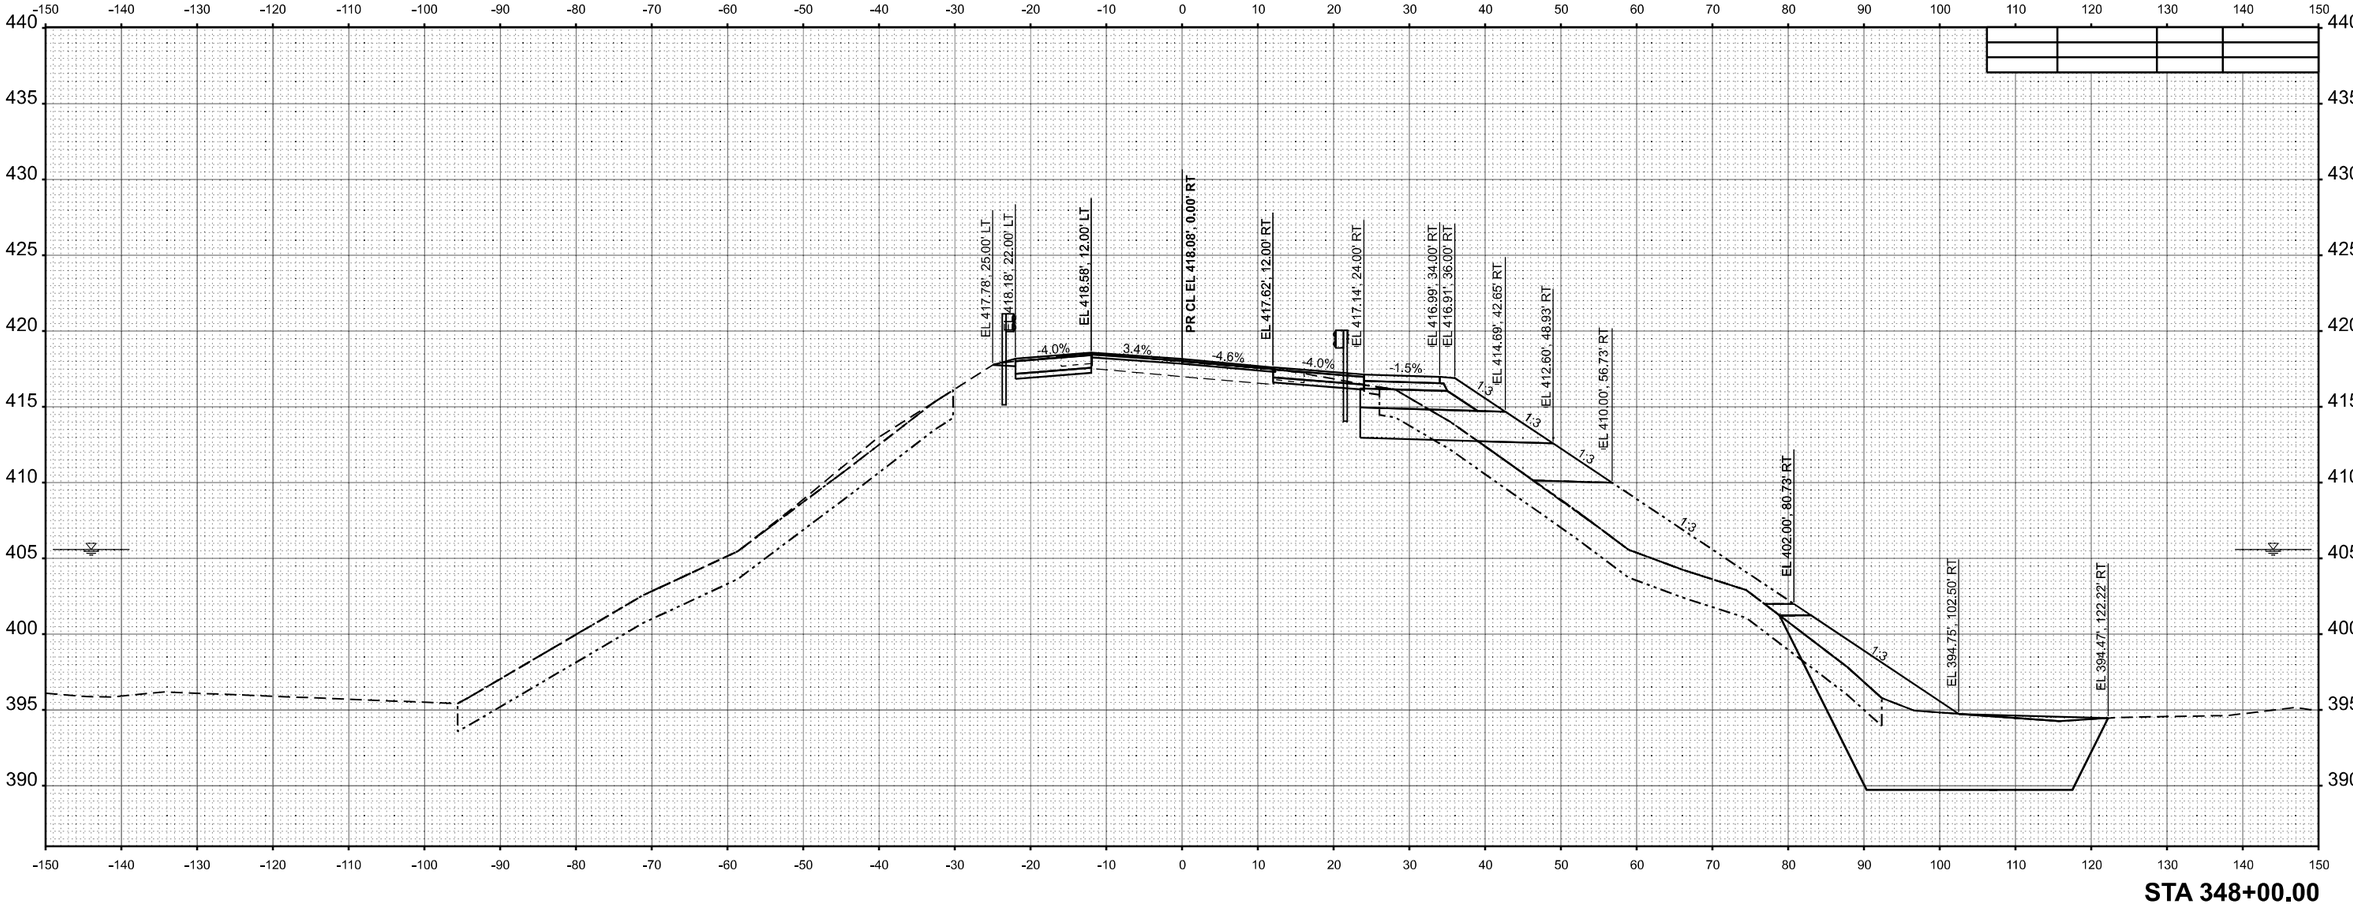

ORIGINAL SURVEY		BY	DATE
	SURVEYED		
	PLOTTED		
NOTE BOOK	TEMPLATE		
	AREAS		
NO.	AREAS CHECKED		

MODEL: IL 154 - B 348+00.00 |Sheet|
FILE NAME: \\Quigg\Projects\2023\23IL072 - PTB 209-38 D9 - QEI - Var Phl II\WO3 IL 154 Rend Lake Rdwy PH II\CADD\CADD Sheets\D978786-sht-xs_IL154.dgn

QUIGG ENGINEERING INC

USER NAME = TOverton	DESIGNED - RG	REVISED -	
	DRAWN - RG	REVISED -	
PLOT SCALE = 0.16666633 ' / In.	CHECKED - SMK	REVISED -	
PLOT DATE = 5/5/2025	DATE - 05/07/2025	REVISED -	


STATE OF ILLINOIS
DEPARTMENT OF TRANSPORTATION

CROSS SECTIONS
IL 154 & MULTI-USE PATH

SCALE: 1"=10' | SHEET 74 OF 143 SHEETS | STA. B 348+00.00 | TO STA. B 348+00.00

F.A.P. RTE.	SECTION	COUNTY	TOTAL SHEETS	SHEET NO.
845	112(RS-4, BLP-1); 112B-4	FRANKLIN	406	312
		CONTRACT NO. 78786		
		ILLINOIS	FED. AID PROJECT	

FINAL SURVEY		BY	DATE
	SURVEYED		
	PLOTTED		
	TEMPLATE		
NOTE BOOK	ANGLES		
NO.	AREAS CHECKED		

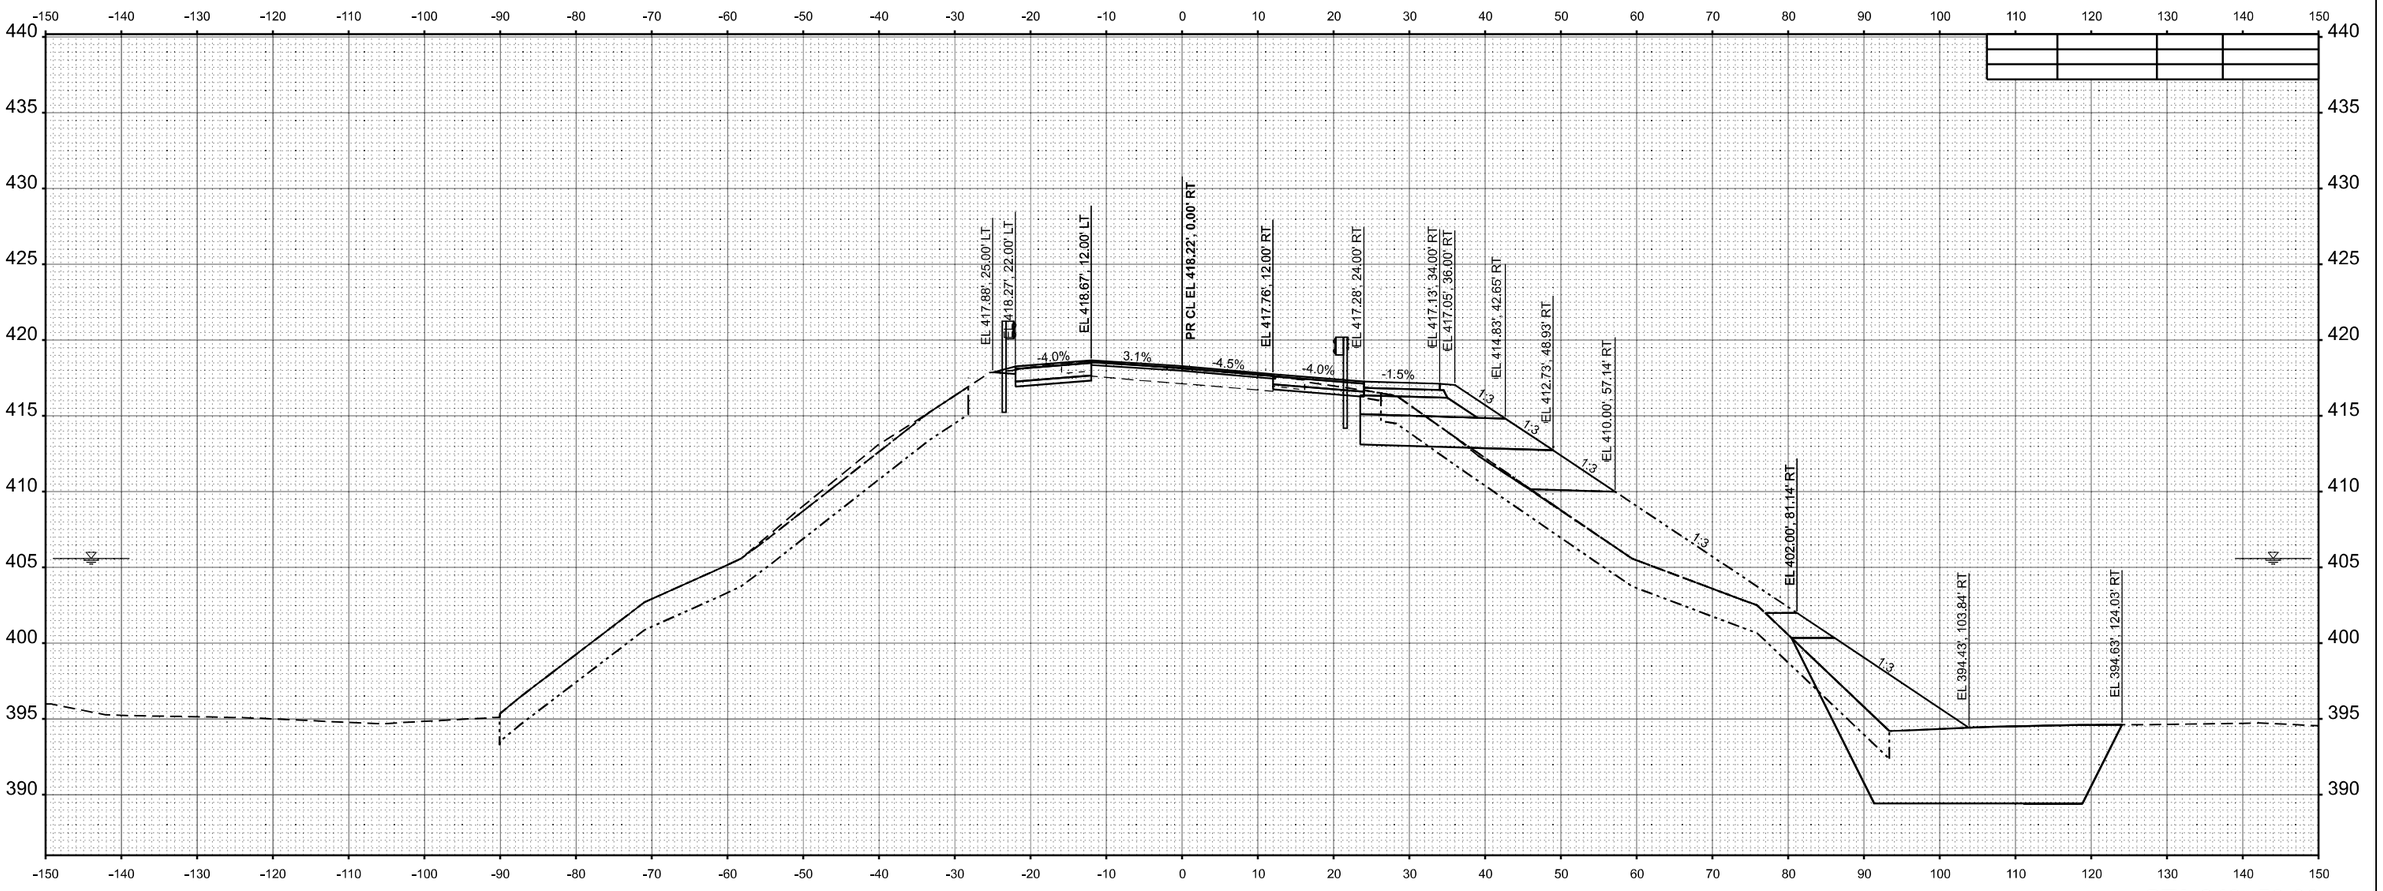

ORIGINAL SURVEY		BY	DATE
	SURVEYED		
	PLOTTED		
	TEMPLATE		
NOTE BOOK	ANGLES		
NO.	AREAS CHECKED		

MODEL: IL154 - B 348+50.00 [Sheet]
FILE NAME: \\Quigg\Projects\2023\23IL072 - PTB 209-38 D9 - QEI - Var Pht III\WO3 IL 154 Rend Lake Rdwy PH III\CADD\CADD Sheets\D978786-sht-XS_IL154.dgn

QUIGG ENGINEERING INC

USER NAME = TOverton	DESIGNED - RG	REVISED -	
	DRAWN - RG	REVISED -	
PLOT SCALE = 0.16666633 ' / In.	CHECKED - SMK	REVISED -	
PLOT DATE = 5/5/2025	DATE - 05/07/2025	REVISED -	


STATE OF ILLINOIS
DEPARTMENT OF TRANSPORTATION

CROSS SECTIONS
IL 154 & MULTI-USE PATH

SCALE: 1"=10' | SHEET 75 OF 143 SHEETS | STA. B 348+50.00 | TO STA. B 348+50.00

F.A.P. RTE.	SECTION	COUNTY	TOTAL SHEETS	SHEET NO.
845	112(RS-4, BLP-1); 112B-4	FRANKLIN	406	313
		CONTRACT NO. 78786		
	ILLINOIS	FED. AID PROJECT		

FINAL SURVEY		BY	DATE
	SURVEYED		
	PLOTTED		
NOTE BOOK	TEMPLATE		
	AREAS		
NO.	AREAS CHECKED		

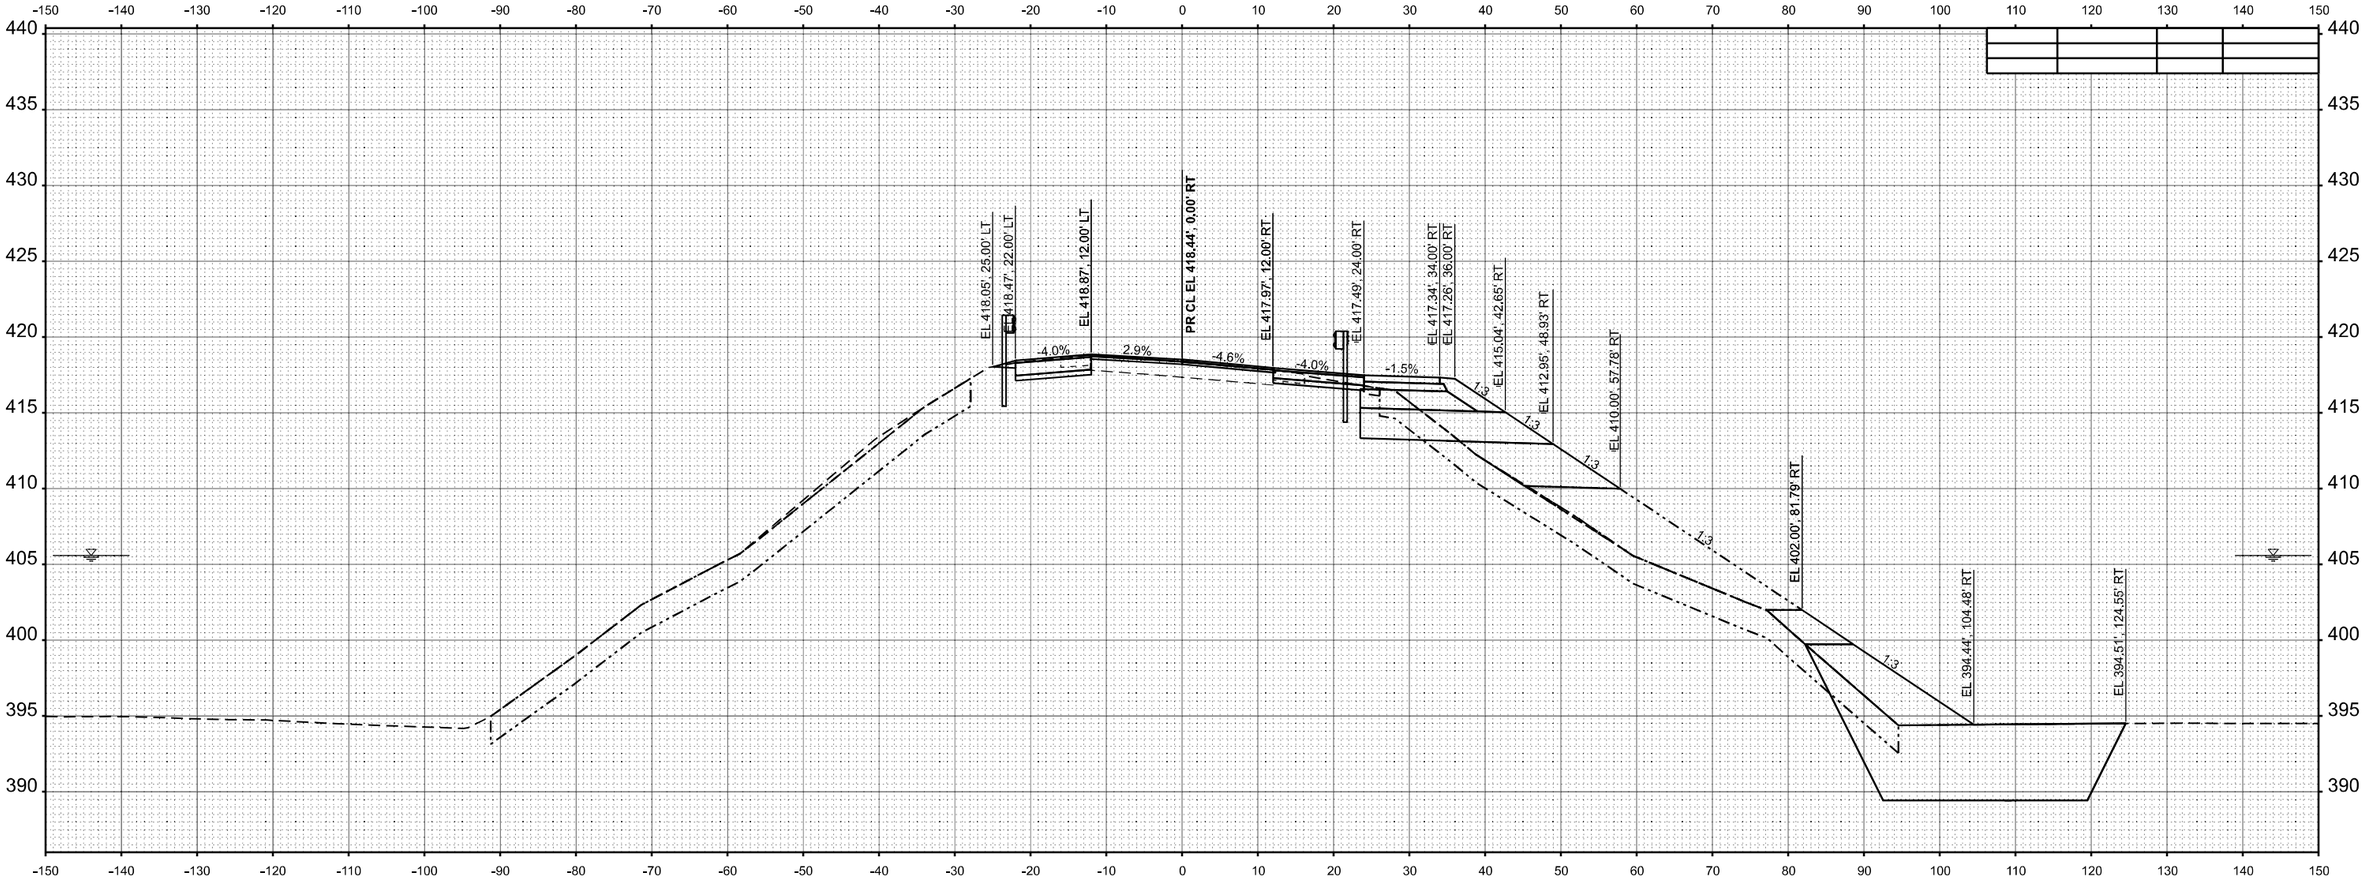

STA 349+00.00

ORIGINAL SURVEY		BY	DATE
	SURVEYED		
	PLOTTED		
NOTE BOOK	TEMPLATE		
	AREAS		
NO.	AREAS CHECKED		

MODEL: IL154 - B 349+00.00 [Sheet]
FILE NAME: \\Quigg\Projects\2023\23IL072 - PTB 209-38 D9 - QEI - Var Pht III\WO3 IL 154 Rend Lake Rdwy PH III\CADD\CADD Sheets\D978786-sht-XS_IL154.dgn

QUIGG ENGINEERING INC

USER NAME = TOverton	DESIGNED - RG	REVISED -	
	DRAWN - RG	REVISED -	
PLOT SCALE = 0.16666633 ' / In.	CHECKED - SMK	REVISED -	
PLOT DATE = 5/5/2025	DATE - 05/07/2025	REVISED -	


STATE OF ILLINOIS
DEPARTMENT OF TRANSPORTATION

CROSS SECTIONS
IL 154 & MULTI-USE PATH

SCALE: 1"=10' | SHEET 76 OF 143 SHEETS | STA. B 349+00.00 | TO STA. B 349+00.00

F.A.P. RTE.	SECTION	COUNTY	TOTAL SHEETS	SHEET NO.
845	112(RS-4, BLP-1); 112B-4	FRANKLIN	406	314
		CONTRACT NO. 78786		
	ILLINOIS	FED. AID PROJECT		

FINAL SURVEY	SURVEYED	BY	DATE
NOTE BOOK	PLOTTED		
NO.	TEMPLATE		
	AREAS		
	AREAS CHECKED		

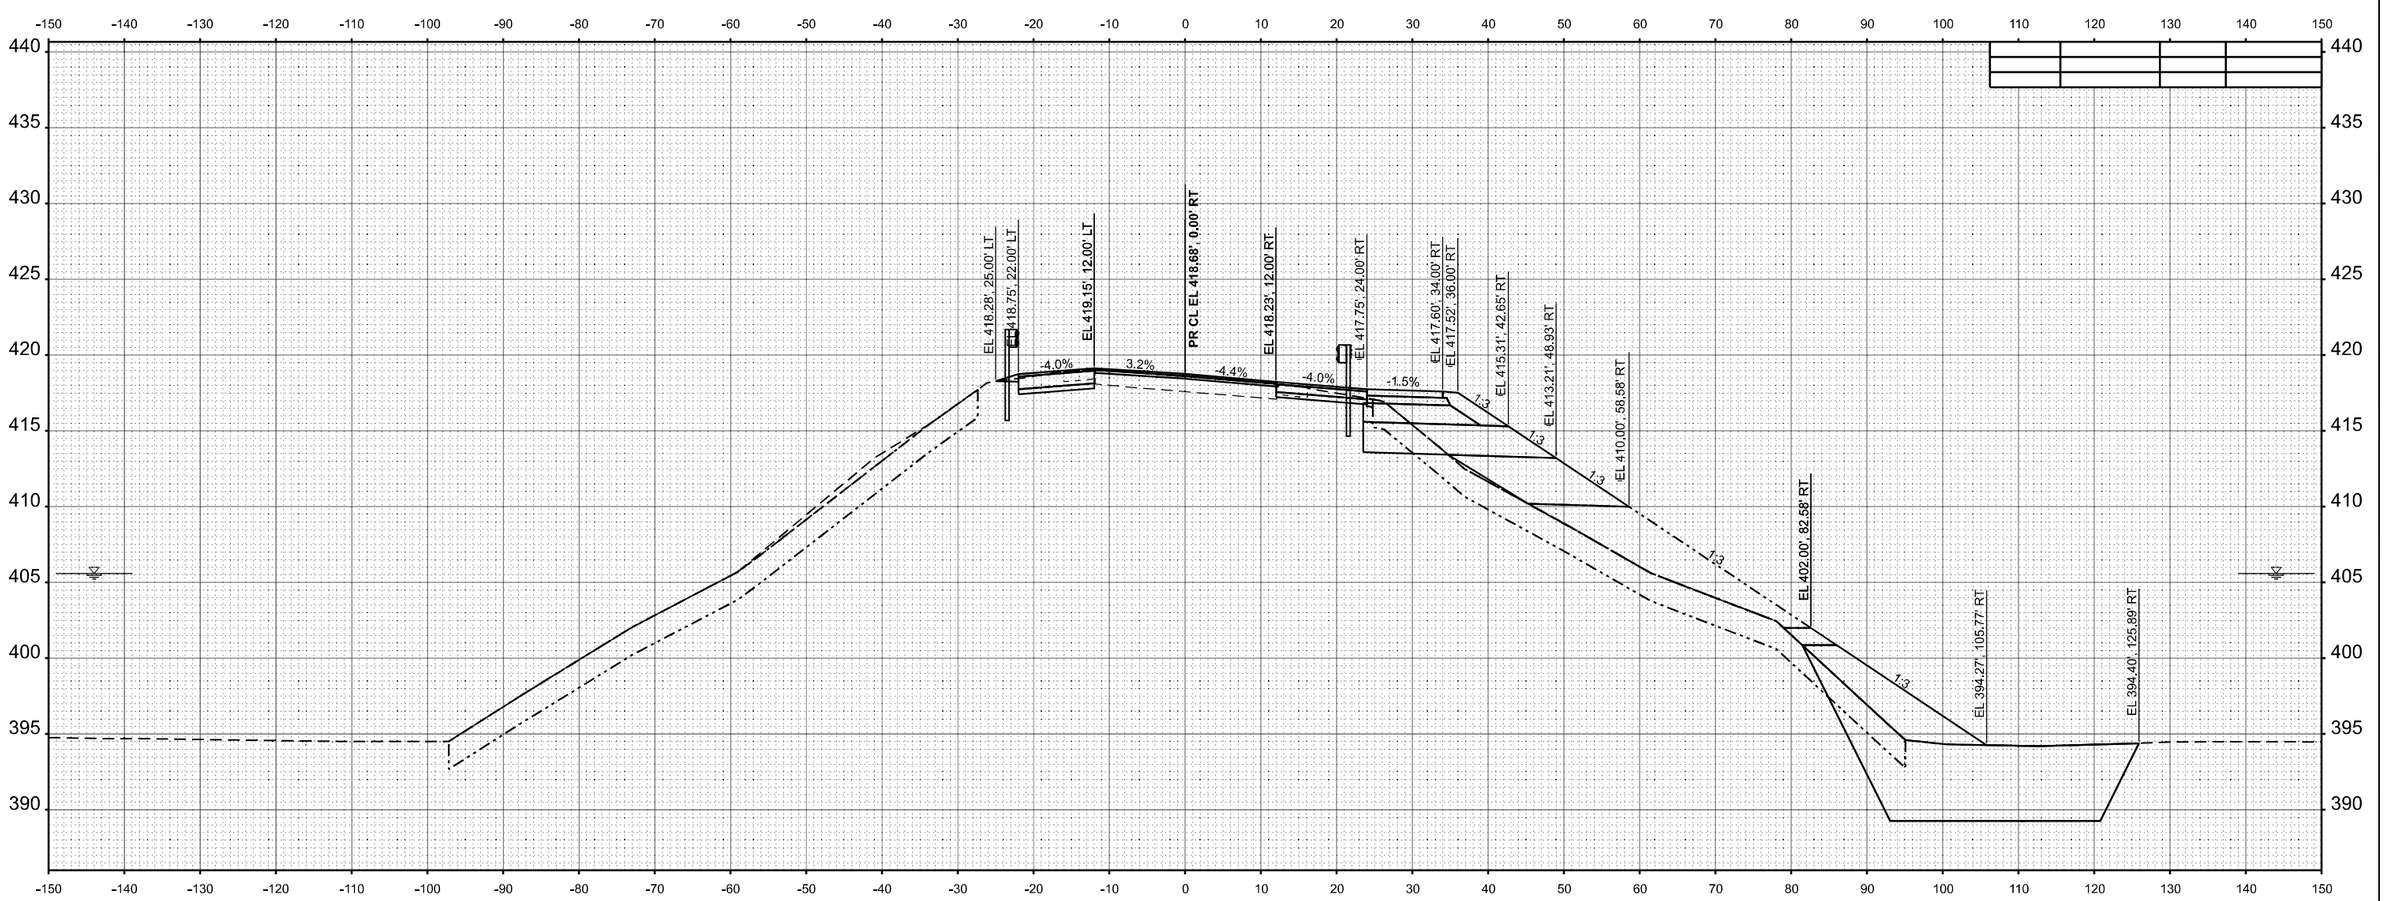

ORIGINAL SURVEY	SURVEYED	BY	DATE
NOTE BOOK	PLOTTED		
NO.	TEMPLATE		
	AREAS		
	AREAS CHECKED		

MODEL: IL154 - B 349+50.00 |Sheet|
FILE NAME: \\Quigg\Projects\2023\23IL072 - PTB 209-38 D9 - QEI - Var Phl II\WO3 IL154 Rend Lake Rdwy PH II\CADD\CADD Sheets\D978786-sht-XS_IL154.dgn

QUIGG ENGINEERING INC


USER NAME = TOverton	DESIGNED - RG	REVISED -	
	DRAWN - RG	REVISED -	
PLOT SCALE = 0.16666633 ' / in.	CHECKED - SMK	REVISED -	
PLOT DATE = 5/5/2025	DATE - 05/07/2025	REVISED -	

STATE OF ILLINOIS
DEPARTMENT OF TRANSPORTATION

CROSS SECTIONS
IL 154 & MULTI-USE PATH

SCALE: 1"=10' | SHEET 77 OF 143 SHEETS | STA. B 349+50.00 | TO STA. B 349+50.00

F.A.P. RTE.	SECTION	COUNTY	TOTAL SHEETS	SHEET NO.
845	112(RS-4, BLP-1); 112B-4	FRANKLIN	406	315
		CONTRACT NO. 78786		
	ILLINOIS	FED. AID PROJECT		

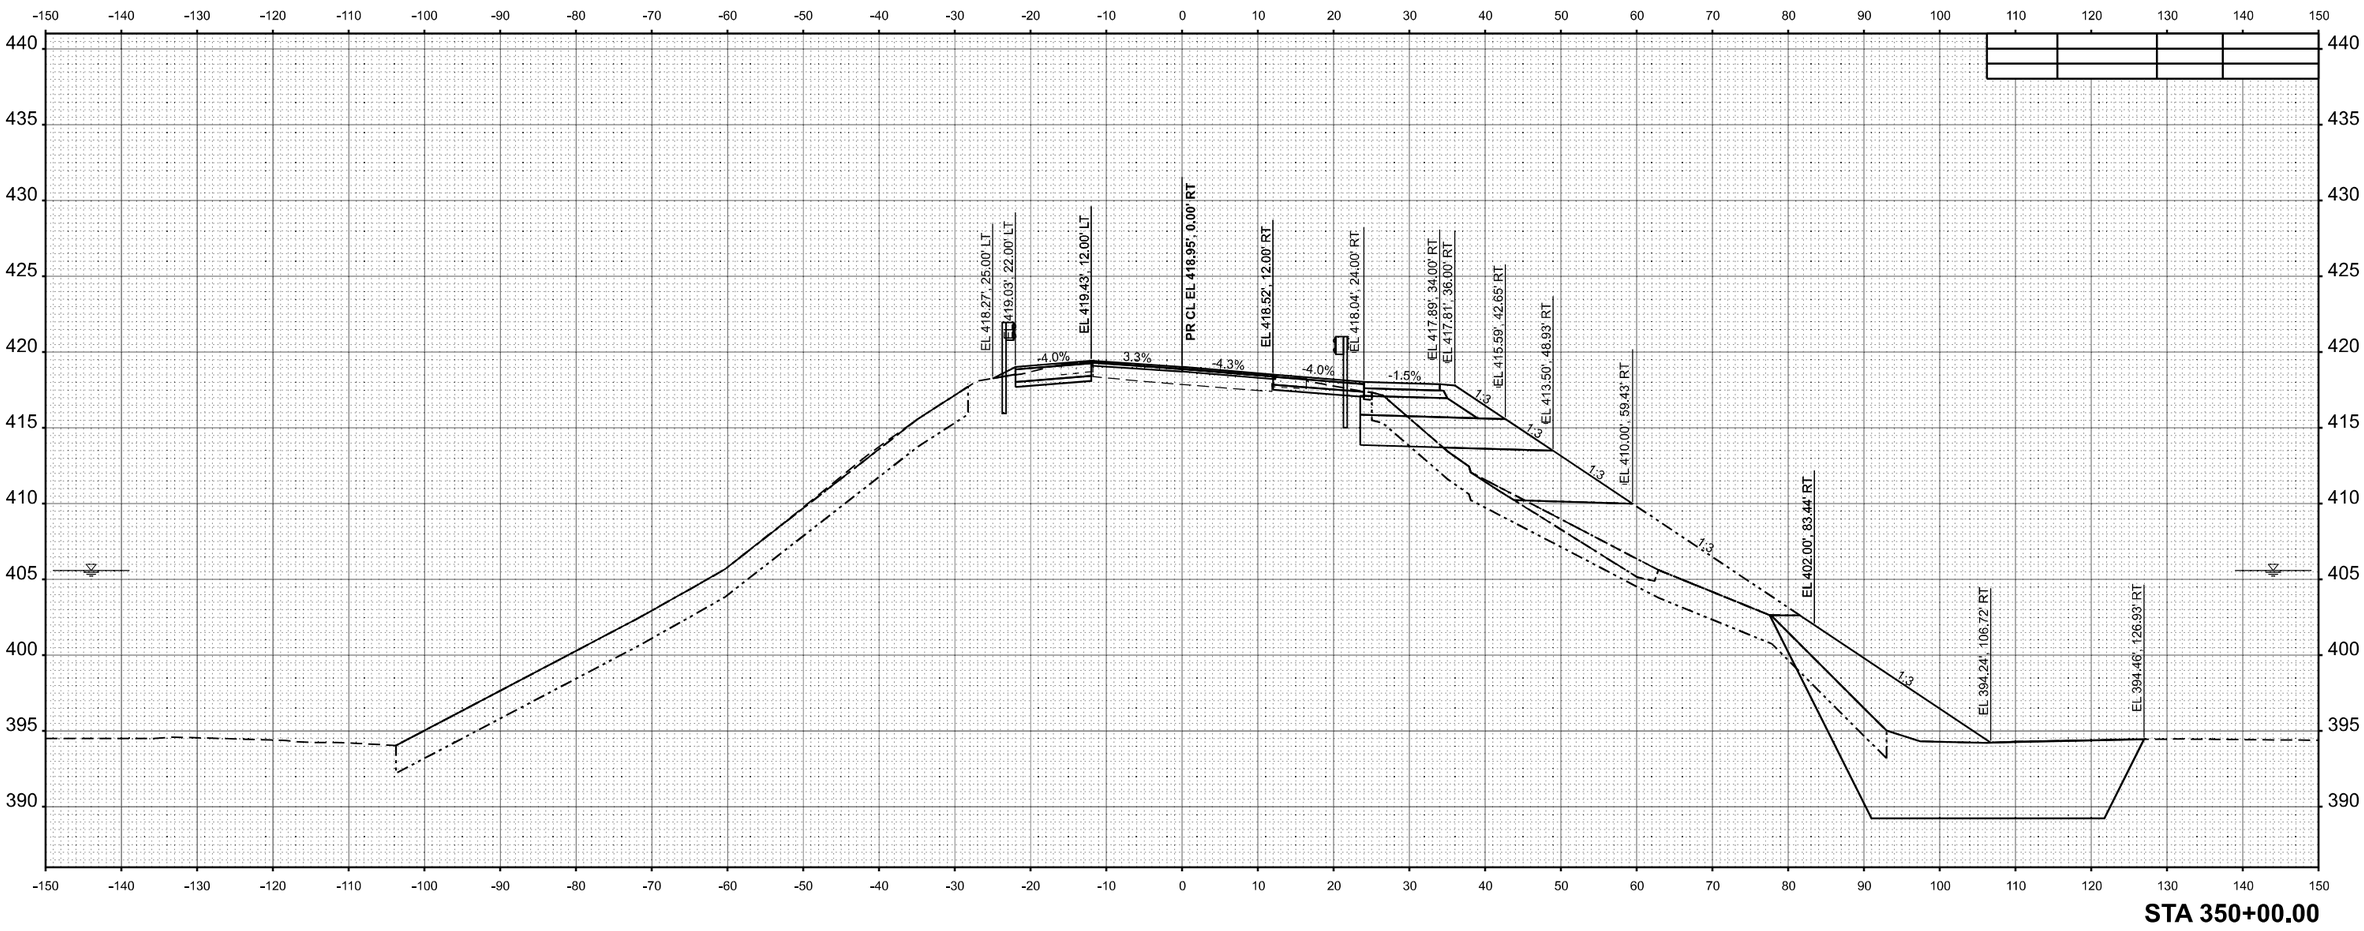

FINAL SURVEY	BY	DATE
SURVEYED		
PLOTTED		
TEMPLATE		
AREAS		
AREAS CHECKED		
NOTE BOOK		
NO.		

ORIGINAL SURVEY	BY	DATE
SURVEYED		
PLOTTED		
TEMPLATE		
AREAS		
AREAS CHECKED		
NOTE BOOK		
NO.		

MODEL: IL 154 - B 350+00.00 [Sheet]
FILE NAME: \\Quigg\Projects\2023\23IL072 - PTB 209-38 D9 - QEI - Var Phl II\WO3 IL 154 Rend Lake Rdwy PH II\CADD\CADD Sheets\D978786-sht->XS_IL 154.dgn

QUIGG ENGINEERING INC

USER NAME = TOverton	DESIGNED - RG	REVISED -	
	DRAWN - RG	REVISED -	
PLOT SCALE = 0.16666633 ' / In.	CHECKED - SMK	REVISED -	
PLOT DATE = 5/5/2025	DATE - 05/07/2025	REVISED -	

STATE OF ILLINOIS
DEPARTMENT OF TRANSPORTATION

CROSS SECTIONS
IL 154 & MULTI-USE PATH

SCALE: 1"=10' | SHEET 78 OF 143 SHEETS | STA. B 350+00.00 | TO STA. B 350+00.00


F.A.P. RTE.	SECTION	COUNTY	TOTAL SHEETS	SHEET NO.
845	112(RS-4, BLP-1); 112B-4	FRANKLIN	406	316
		CONTRACT NO. 78786		
		ILLINOIS	FED. AID PROJECT	

FINAL SURVEY

NO.	NOTE BOOK	BY	DATE
		SURVEYED	
		PLOTTED	
		TEMPLATE	
		AREAS	
		AREAS CHECKED	

ORIGINAL SURVEY

NO.	NOTE BOOK	BY	DATE
		SURVEYED	
		PLOTTED	
		TEMPLATE	
		AREAS	
		AREAS CHECKED	

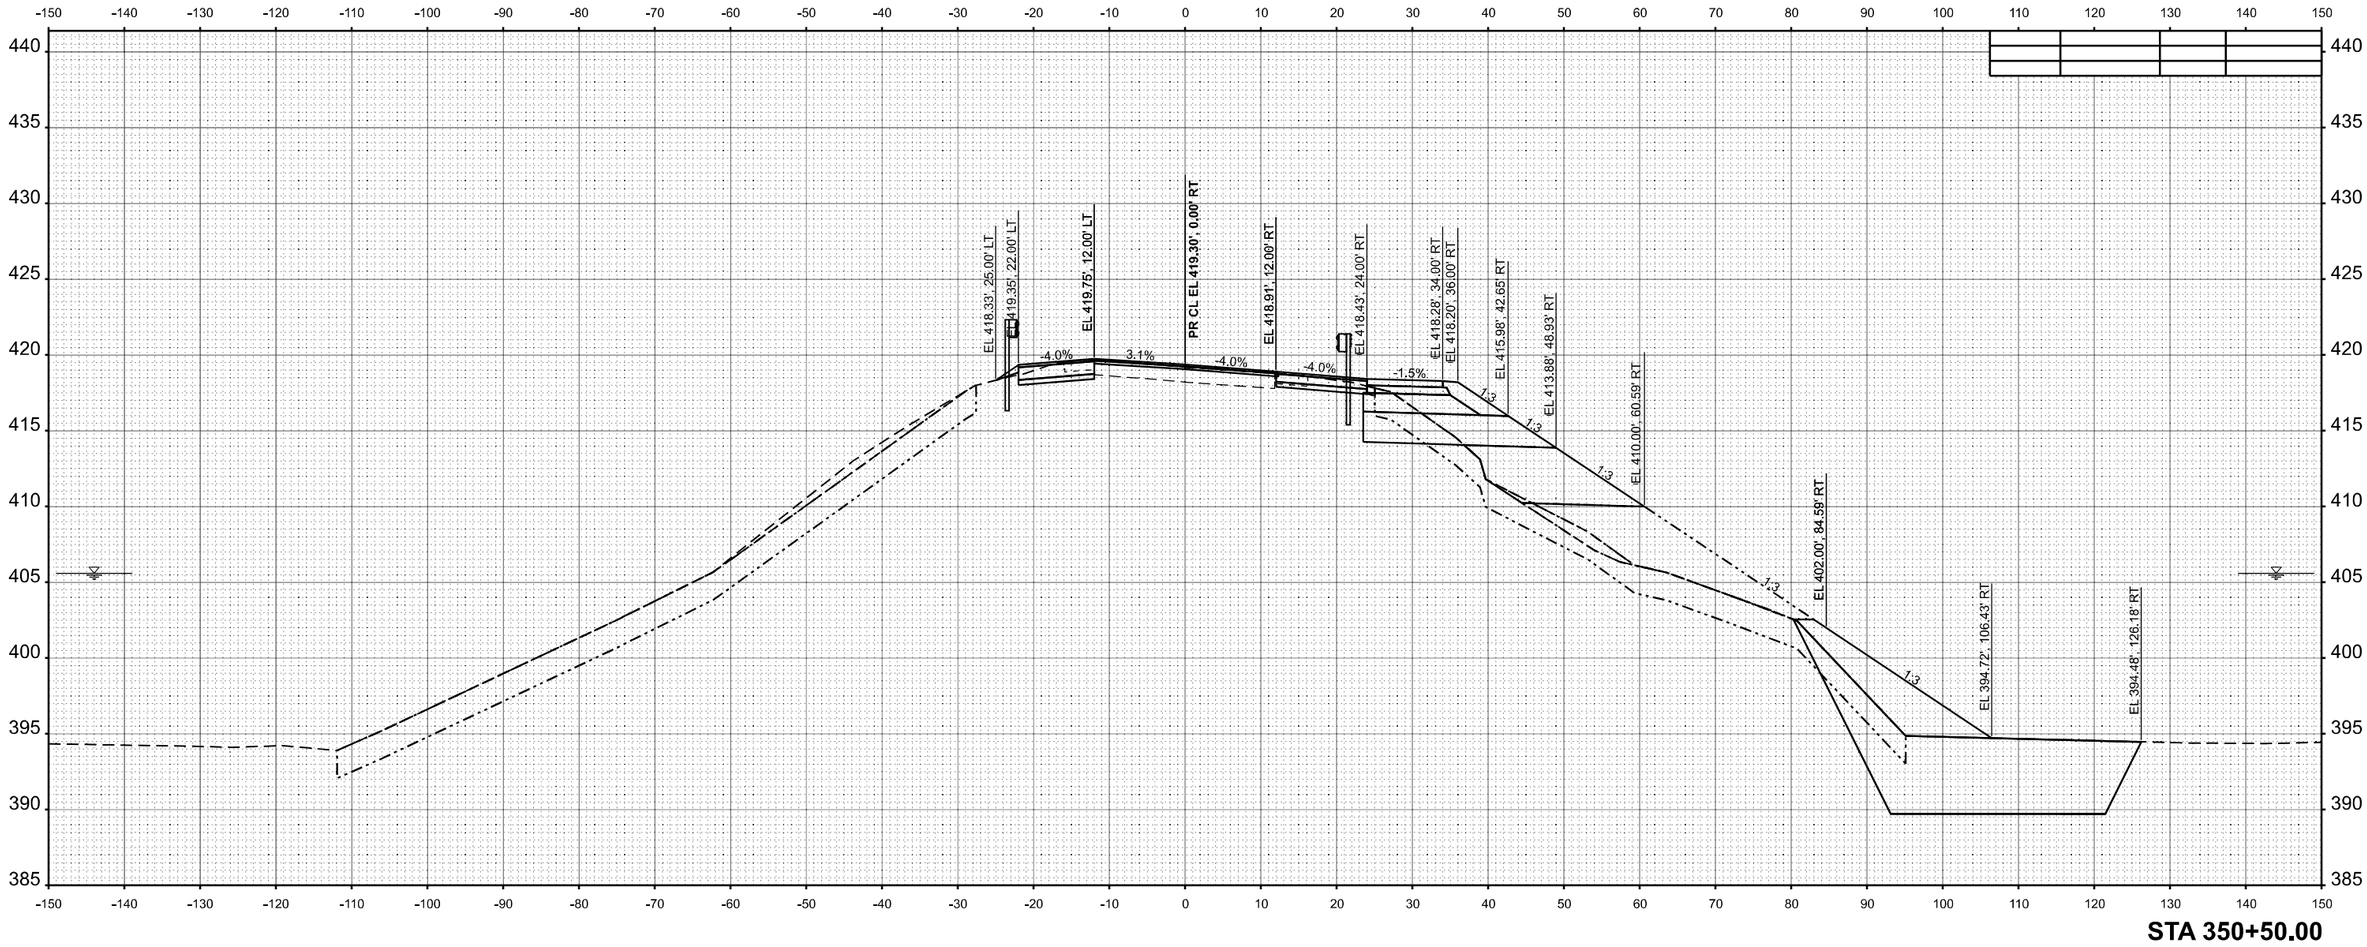

MODEL: IL154 - B 350+50.00 [Sheet]
FILE NAME: \\Quigg\Projects\2023\23IL072 - PTB 209-38 D9 - QEI - Var Phl III\WO3 IL154 Rend Lake Rdwy PH III\CADD\CADD Sheets\D978786-sht-XS_IL154.dgn

QUIGG ENGINEERING INC

USER NAME = TOverton		DESIGNED - RG		REVISED -	
		DRAWN - RG		REVISED -	
PLOT SCALE = 0.16666633 ' / In.		CHECKED - SMK		REVISED -	
PLOT DATE = 5/5/2025		DATE - 05/07/2025		REVISED -	

STATE OF ILLINOIS
DEPARTMENT OF TRANSPORTATION


CROSS SECTIONS
IL 154 & MULTI-USE PATH

SCALE: 1"=10' | SHEET 79 OF 143 SHEETS | STA. B 350+50.00 | TO STA. B 350+50.00

F.A.P. RTE.	SECTION	COUNTY	TOTAL SHEETS	SHEET NO.
845	112(RS-4, BLP-1); 112B-4	FRANKLIN	406	317
		CONTRACT NO. 78786		
	ILLINOIS	FED. AID PROJECT		

FINAL SURVEY	
NOTE BOOK	
NO.	

	BY	DATE
SURVEYED		
PLOTTED		
TEMPLATE		
ANGLES		
AREAS CHECKED		

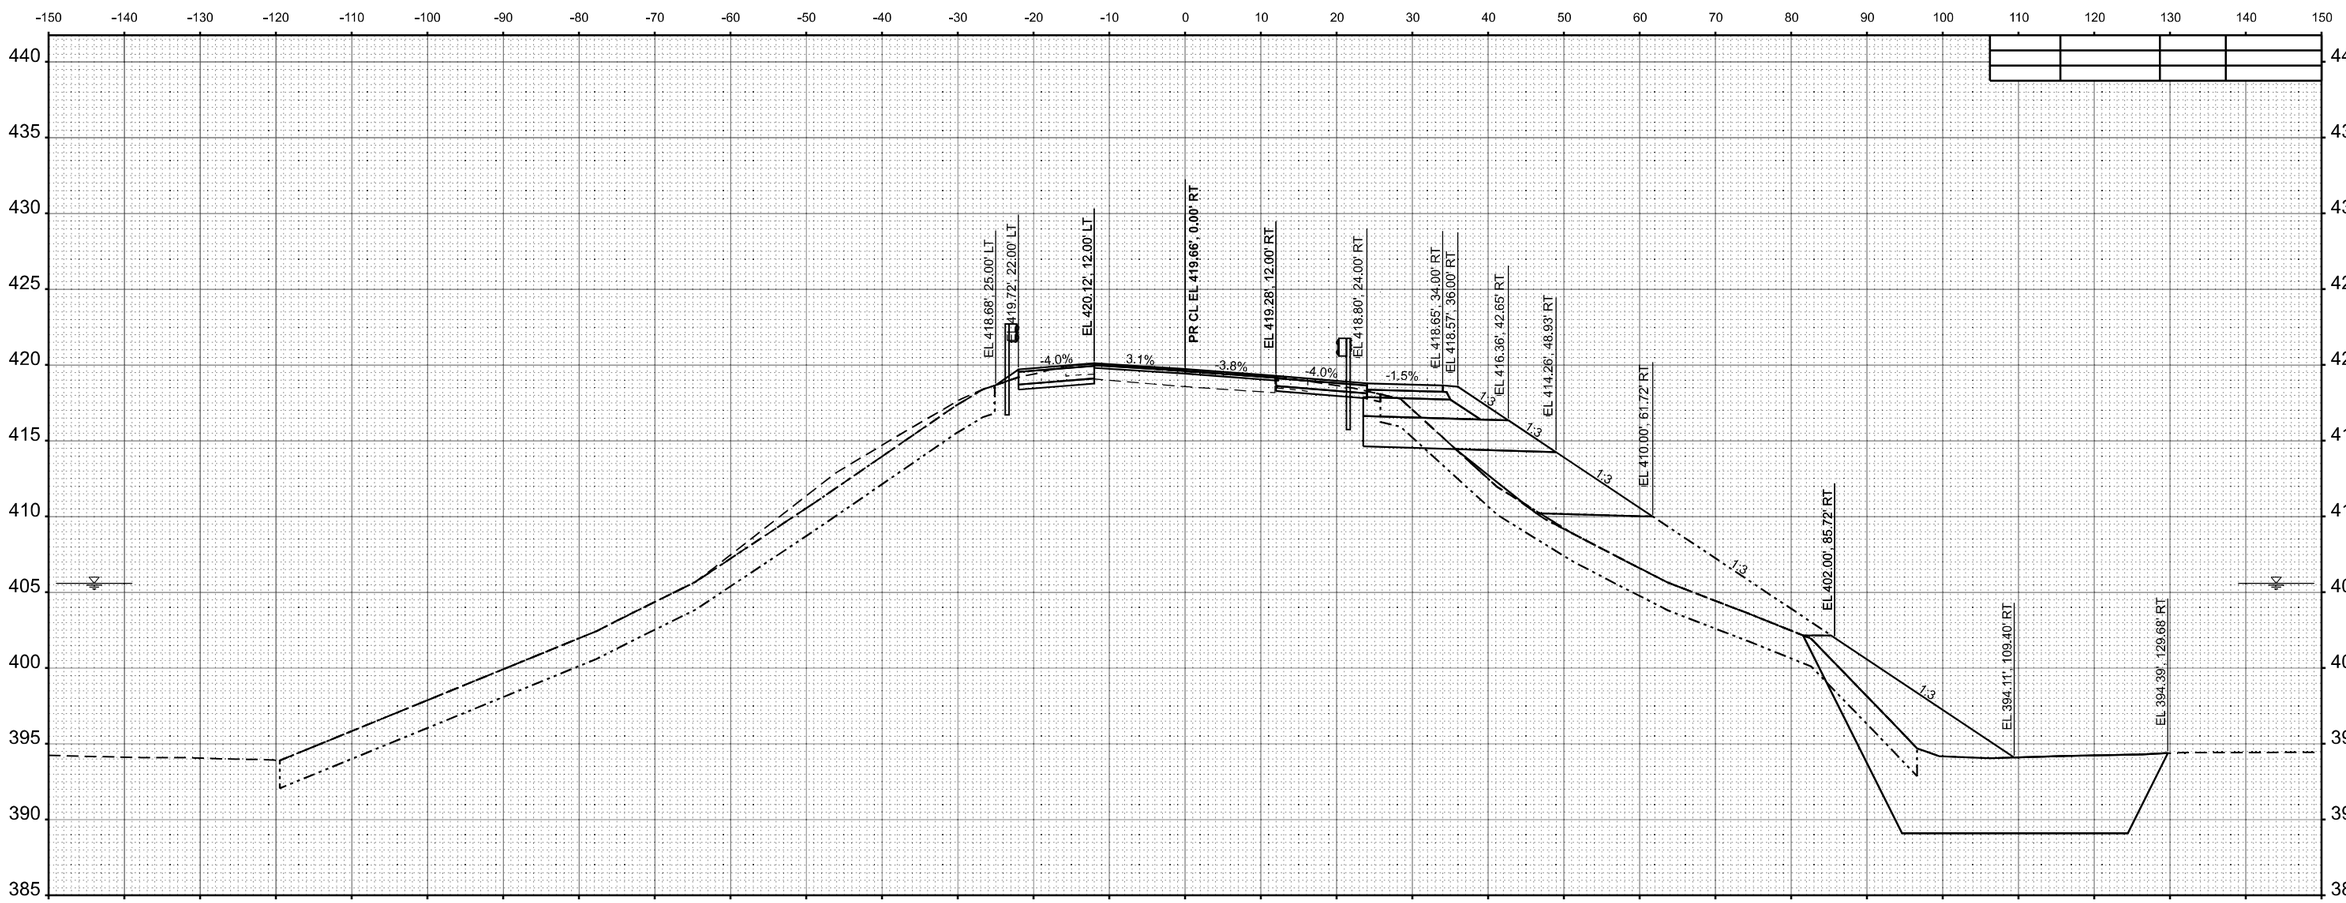

MODEL: IL154 - B 351+00.00 |Sheet|
FILE NAME: \\Quigg\Projects\2023\23IL072 - PTB 209-38 D9 - QEI - Var Phl IIIWO3 IL154 Rend Lake Rdwy PH III\CADD\CADD Sheets\D978786-sht-XS_IL154.dgn

QUIGG ENGINEERING INC

USER NAME = TOverton	DESIGNED - RG	REVISED -	
	DRAWN - RG	REVISED -	
PLOT SCALE = 0.16666633 ' / In.	CHECKED - SMK	REVISED -	
PLOT DATE = 5/5/2025	DATE - 05/07/2025	REVISED -	

STATE OF ILLINOIS
DEPARTMENT OF TRANSPORTATION


CROSS SECTIONS
IL 154 & MULTI-USE PATH

SCALE: 1"=10' | SHEET 80 OF 143 SHEETS | STA. B 351+00.00 | TO STA. B 351+00.00

F.A.P. RTE.	SECTION	COUNTY	TOTAL SHEETS	SHEET NO.
845	112(RS-4, BLP-1); 112B-4	FRANKLIN	406	318
		CONTRACT NO. 78786		
	ILLINOIS	FED. AID PROJECT		

FINAL SURVEY	
NOTE BOOK	
NO.	

	BY	DATE
SURVEYED		
PLOTTED		
TEMPLATE		
AREAS		
AREAS CHECKED		

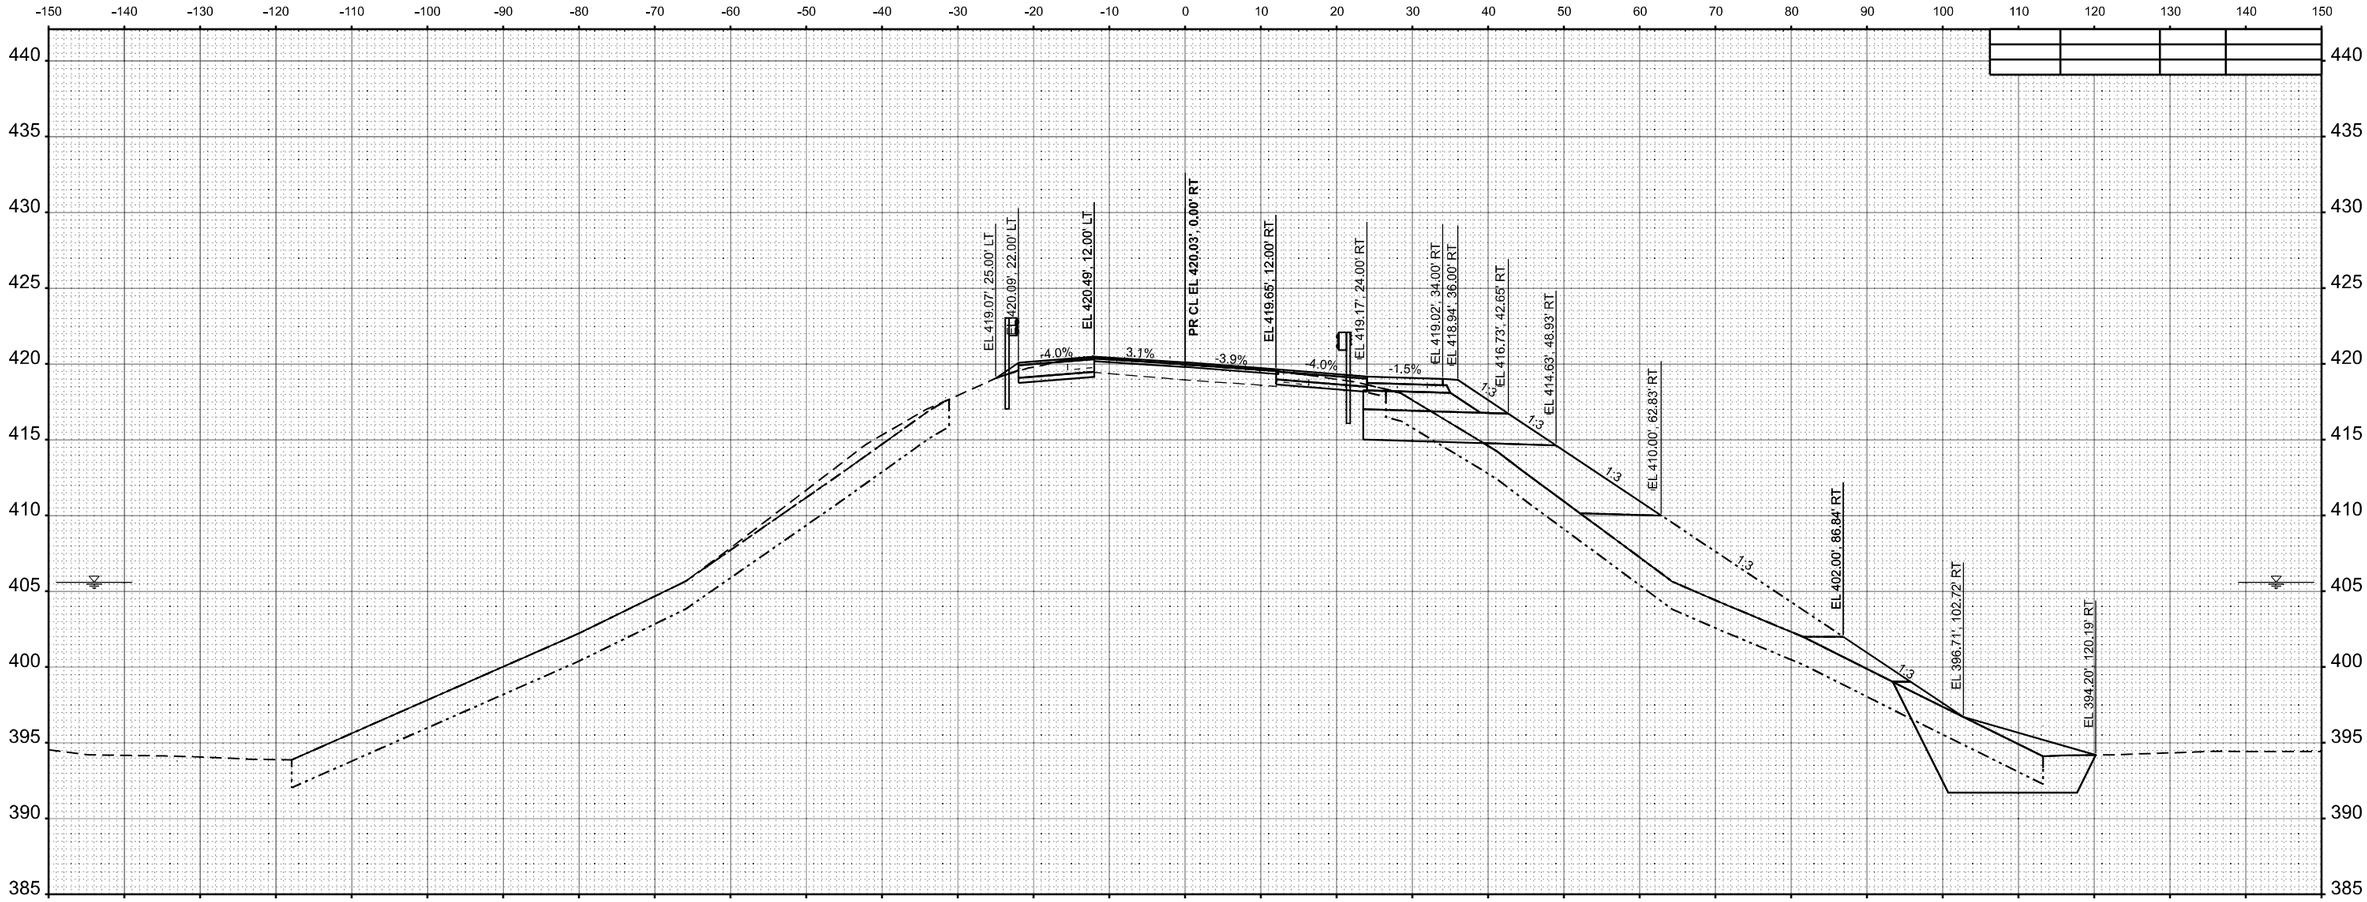

FINAL SURVEY	
NOTE BOOK	
NO.	

	BY	DATE
SURVEYED		
PLOTTED		
TEMPLATE		
AREAS		
AREAS CHECKED		

MODEL: IL154 - B 351+50.00 [Sheet]
FILE NAME: \\Quigg\Projects\2023\23IL072 - PTB 209-38 D9 - QEI - Var Phl III\WO3 IL154 Rend Lake Rdwy PH III\CADD\CADD Sheets\D978786-sht-XS_IL154.dgn

QUIGG ENGINEERING INC

USER NAME = TOverton		DESIGNED - RG		REVISED -
		DRAWN - RG		REVISED -
PLOT SCALE = 0.16666633 ' / In.		CHECKED - SMK		REVISED -
PLOT DATE = 5/5/2025		DATE - 05/07/2025		REVISED -

STATE OF ILLINOIS
DEPARTMENT OF TRANSPORTATION


CROSS SECTIONS
IL 154 & MULTI-USE PATH

SCALE: 1"=10' | SHEET 81 OF 143 SHEETS | STA. B 351+50.00 | TO STA. B 351+50.00

F.A.P. RTE.	SECTION	COUNTY	TOTAL SHEETS	SHEET NO.
845	112(RS-4, BLP-1); 112B-4	FRANKLIN	406	319
		CONTRACT NO. 78786		
	ILLINOIS	FED. AID PROJECT		

FINAL SURVEY	
NOTE BOOK	
NO.	

	BY	DATE
SURVEYED		
PLOTTED		
TEMPLATE		
AREAS		
AREAS CHECKED		

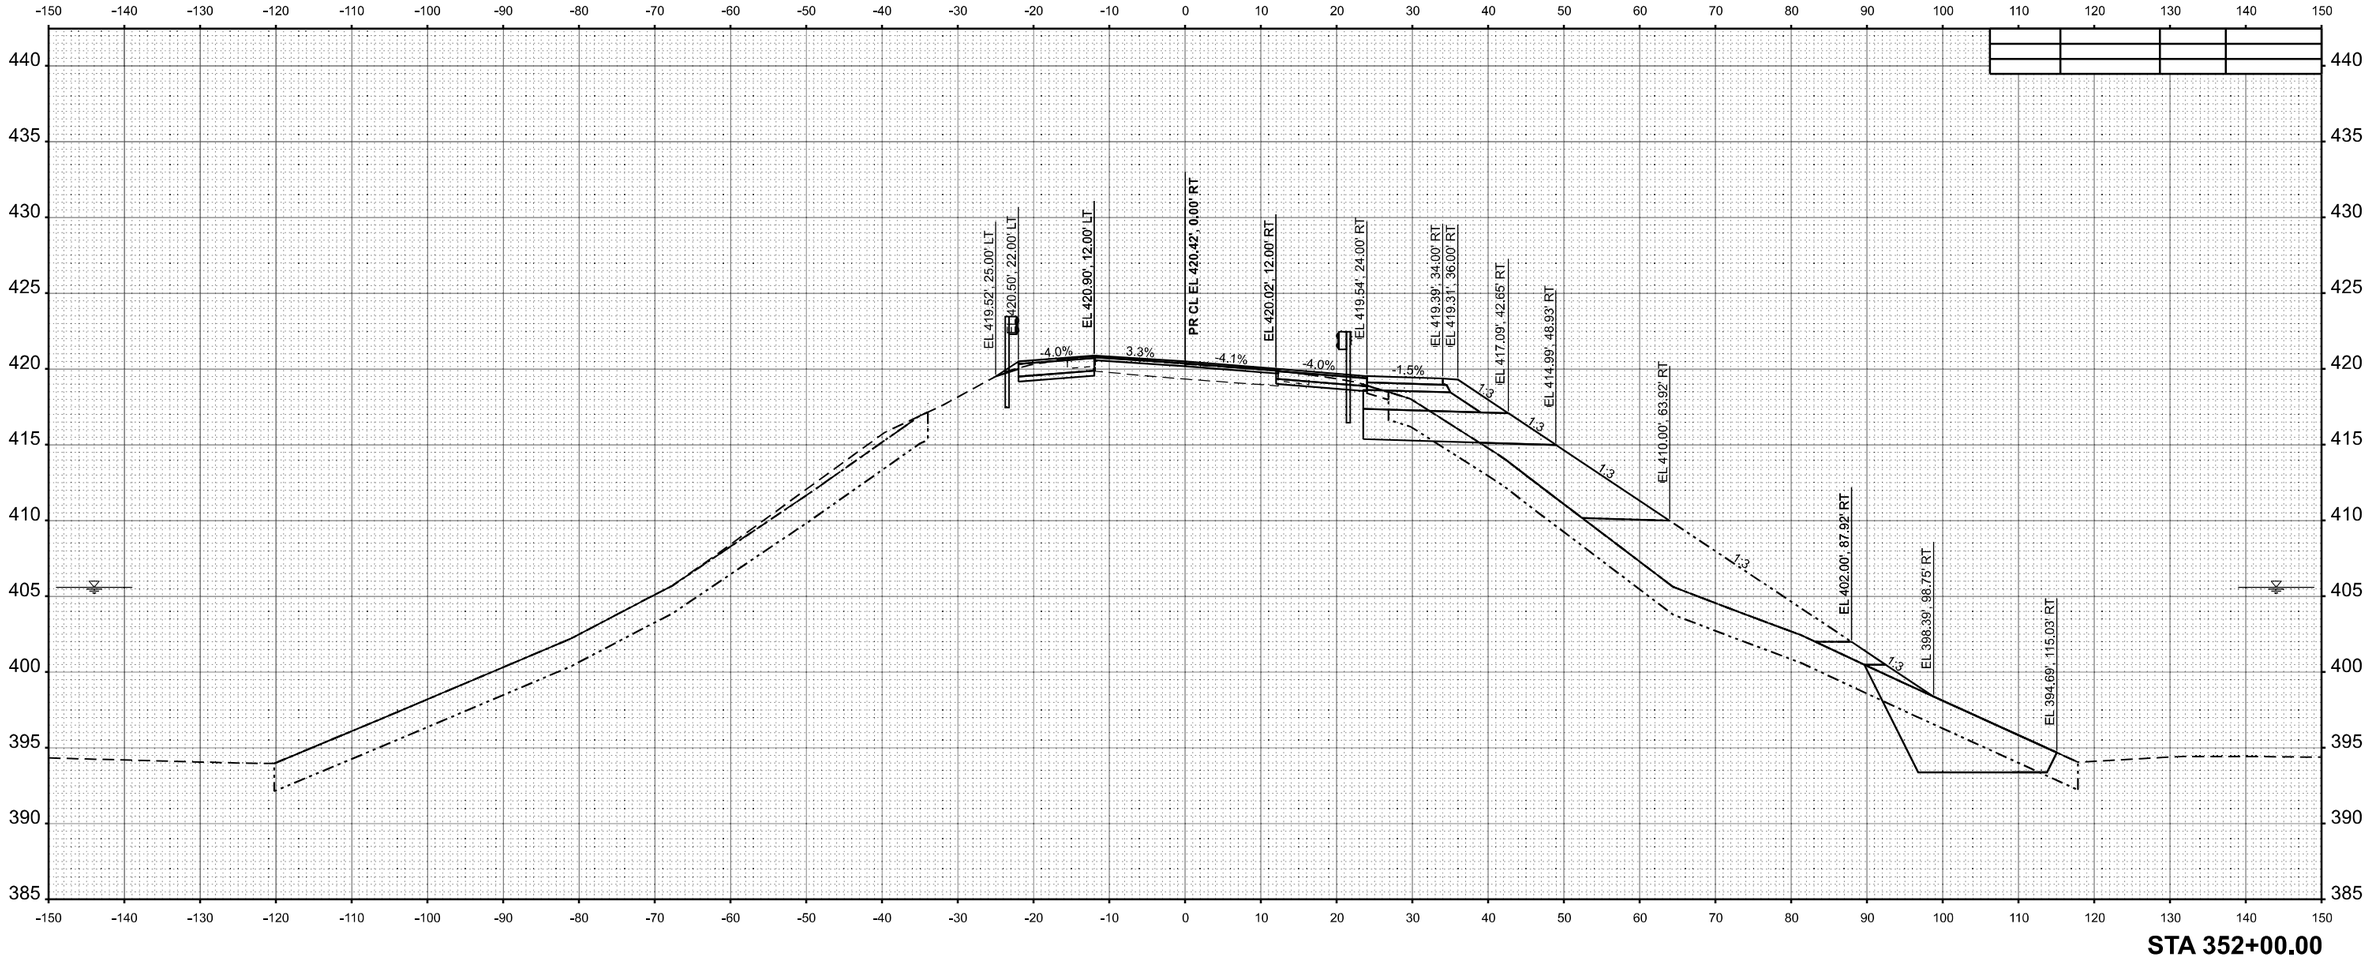

ORIGINAL SURVEY	
NOTE BOOK	
NO.	

	BY	DATE
SURVEYED		
PLOTTED		
TEMPLATE		
AREAS		
AREAS CHECKED		

MODEL: IL154 - B 352+00.00 [Sheet]
FILE NAME: \\Quigg\Projects\2023\23IL072 - PTB 209-38 D9 - QEI - Var Phl III\WO3 IL154 Rend Lake Rdwy PH III\CADD\CADD Sheets\D978786-sht-XS_IL154.dgn

QUIGG ENGINEERING INC

USER NAME = TOverton		DESIGNED - RG		REVISED -
		DRAWN - RG		REVISED -
PLOT SCALE = 0.16666633 ' / In.		CHECKED - SMK		REVISED -
PLOT DATE = 5/5/2025		DATE - 05/07/2025		REVISED -

STATE OF ILLINOIS
DEPARTMENT OF TRANSPORTATION


CROSS SECTIONS
IL 154 & MULTI-USE PATH

SCALE: 1"=10' | SHEET 82 OF 143 SHEETS | STA. B 352+00.00 | TO STA. B 352+00.00

F.A.P. RTE.	SECTION	COUNTY	TOTAL SHEETS	SHEET NO.
845	112(RS-4, BLP-1); 112B-4	FRANKLIN	406	320
		CONTRACT NO. 78786		
	ILLINOIS	FED. AID PROJECT		

FINAL SURVEY	NOTE BOOK	NO.

	BY	DATE
SURVEYED		
PLOTTED		
TEMPLATE		
AREAS		
AREAS CHECKED		

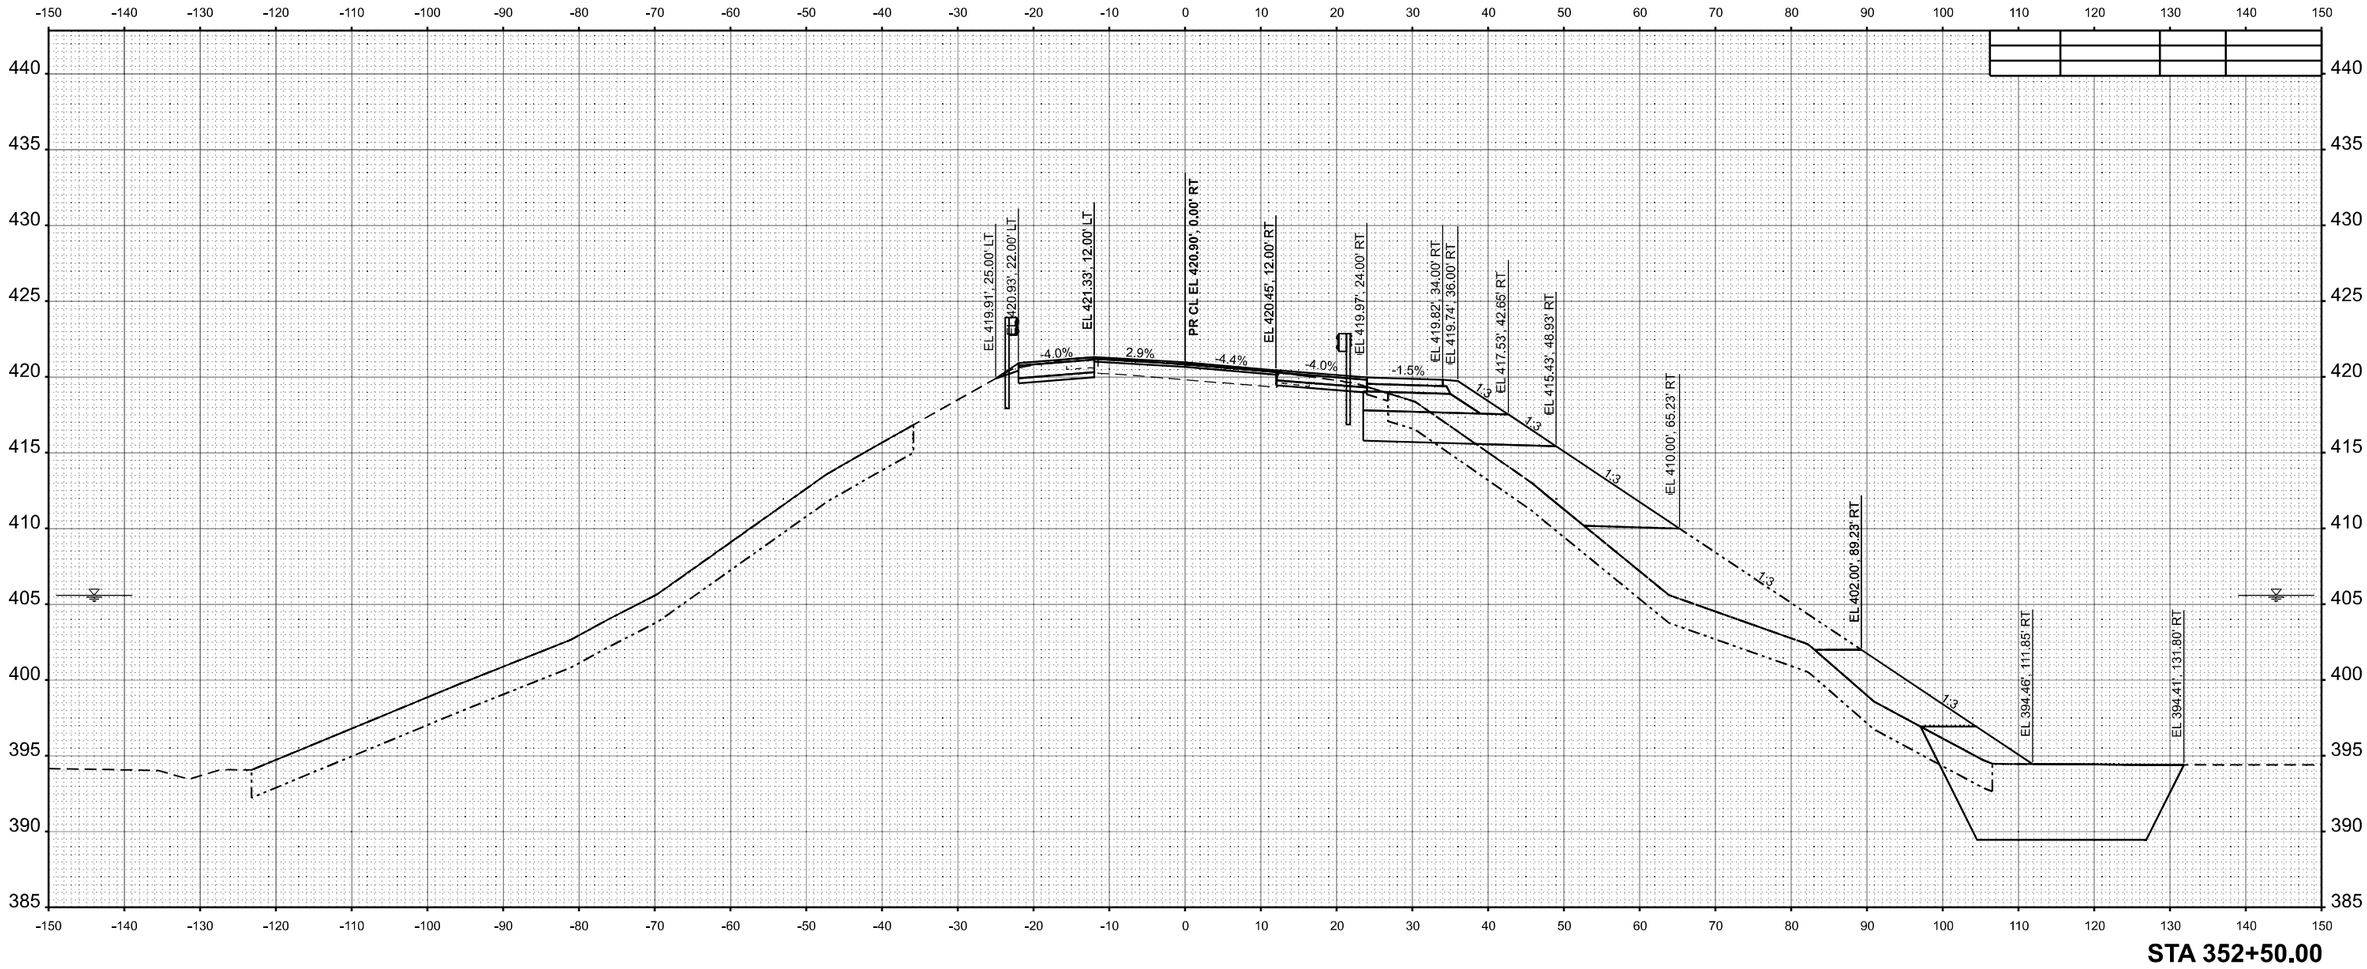

ORIGINAL SURVEY	NOTE BOOK	NO.

	BY	DATE
SURVEYED		
PLOTTED		
TEMPLATE		
AREAS		
AREAS CHECKED		

MODEL: IL154 - B 352+50.00 [Sheet]
FILE NAME: \\Quigg\Projects\2023\23IL072 - PTB 209-38 D9 - QEI - Var Phl III\WO3 IL154 Rend Lake Rdwy PH III\CADD\CADD Sheets\D978786-sht-XS_IL154.dgn

QUIGG ENGINEERING INC

USER NAME = TOverton		DESIGNED - RG		REVISED -
		DRAWN - RG		REVISED -
PLOT SCALE = 0.16666633 ' / In.		CHECKED - SMK		REVISED -
PLOT DATE = 5/5/2025		DATE - 05/07/2025		REVISED -

STATE OF ILLINOIS
DEPARTMENT OF TRANSPORTATION


CROSS SECTIONS
IL 154 & MULTI-USE PATH

SCALE: 1"=10' | SHEET 83 OF 143 SHEETS | STA. B 352+50.00 | TO STA. B 352+50.00

F.A.P. RTE.	SECTION	COUNTY	TOTAL SHEETS	SHEET NO.
845	112(RS-4, BLP-1); 112B-4	FRANKLIN	406	321
		CONTRACT NO. 78786		
	ILLINOIS FED. AID PROJECT			

FINAL SURVEY	
NOTE BOOK	
NO.	

	BY	DATE
SURVEYED		
PLOTTED		
TEMPLATE		
AREAS		
AREAS CHECKED		

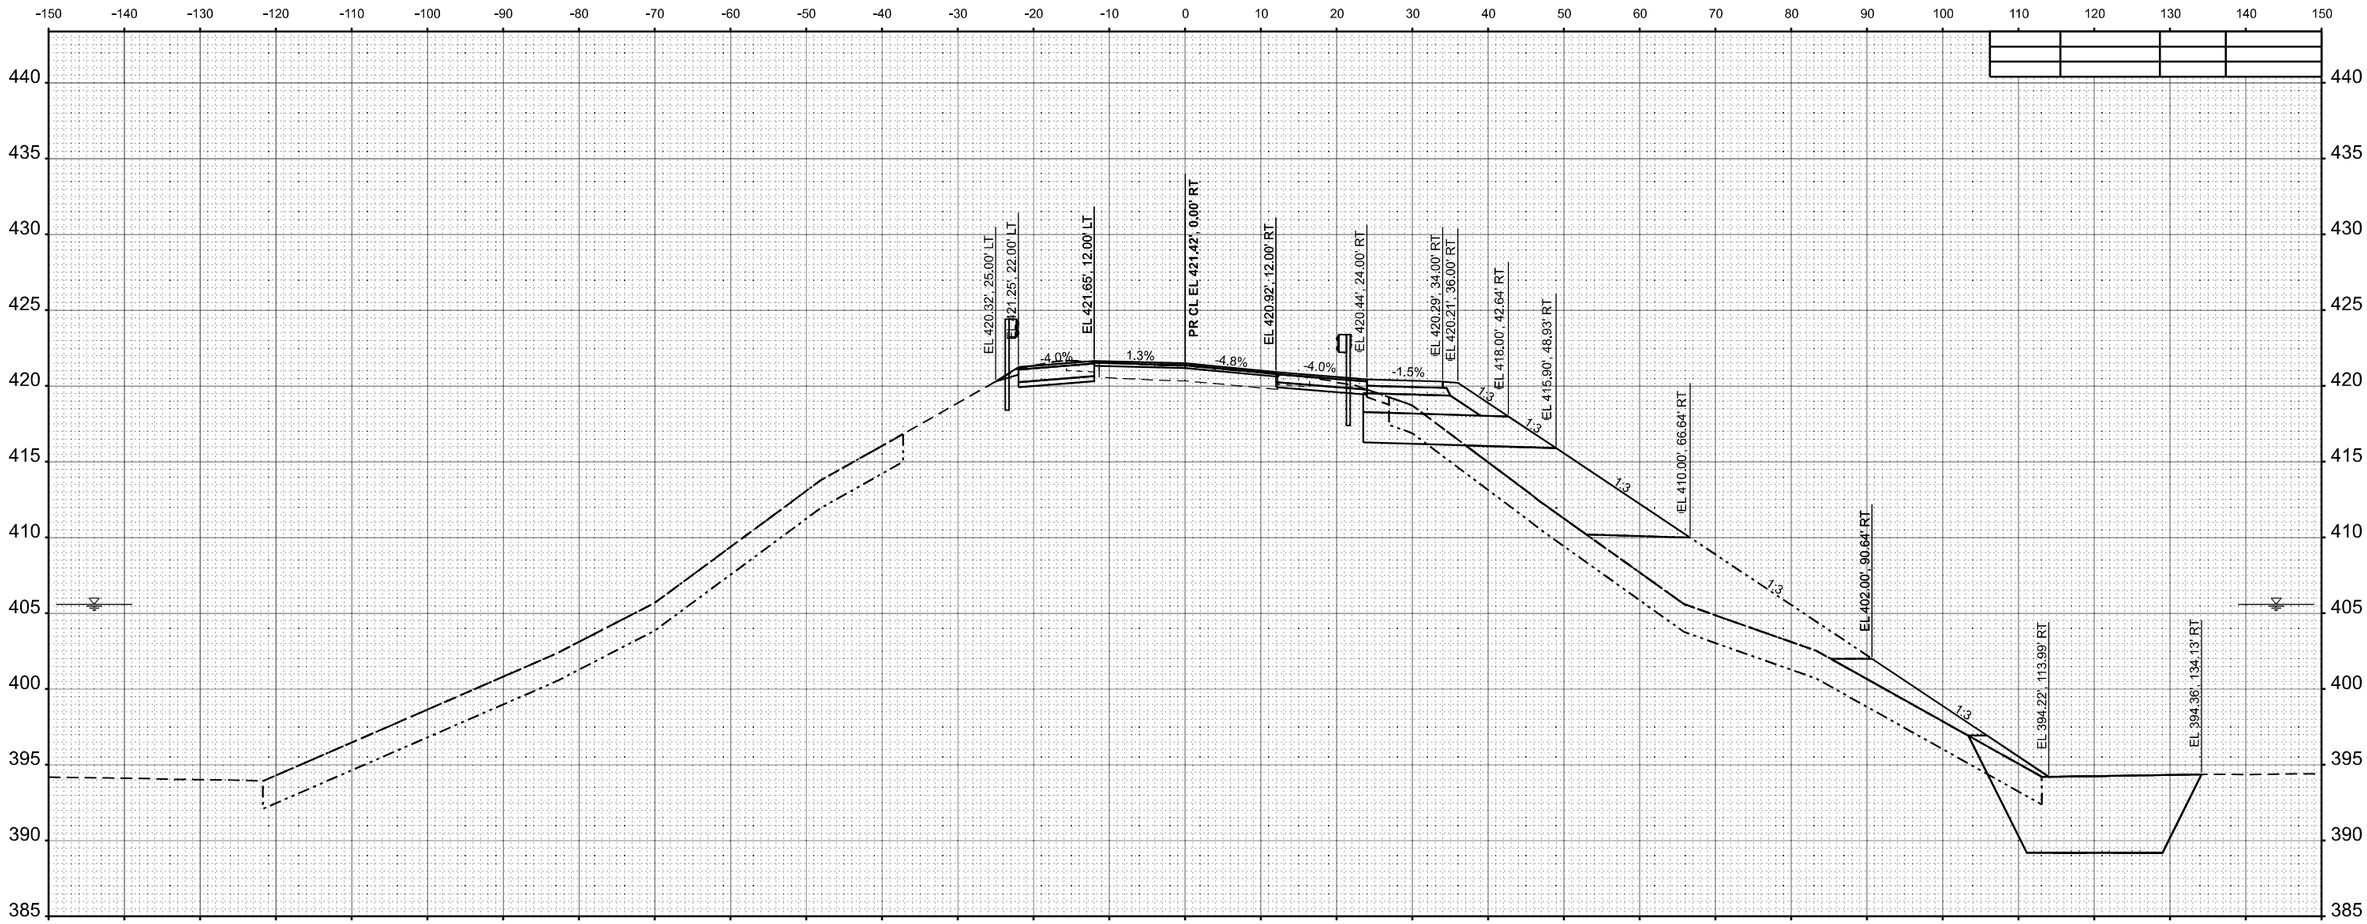

FINAL SURVEY	
NOTE BOOK	
NO.	

	BY	DATE
SURVEYED		
PLOTTED		
TEMPLATE		
AREAS		
AREAS CHECKED		

MODEL: IL 154 - B 353+00.00 [Sheet]
FILE NAME: \\Quigg\Projects\2023\23IL072 - PTB 209-38 D9 - QEI - Var Phl II\WO3 IL 154 Rend Lake Rdwy PH II\CADD\CADD Sheets\D9787786-snt->XS_IL154.dgn

QUIGG ENGINEERING INC


USER NAME = TOverton	DESIGNED - RG	REVISED -	
	DRAWN - RG	REVISED -	
PLOT SCALE = 0.1666633 ' / in.	CHECKED - SMK	REVISED -	
PLOT DATE = 5/5/2025	DATE - 05/07/2025	REVISED -	

STATE OF ILLINOIS
DEPARTMENT OF TRANSPORTATION

CROSS SECTIONS
IL 154 & MULTI-USE PATH

SCALE: 1"=10' | SHEET 84 OF 143 SHEETS | STA. B 353+00.00 | TO STA. B 353+00.00

F.A.P. RTE.	SECTION	COUNTY	TOTAL SHEETS	SHEET NO.
845	112(RS-4, BLP-1); 112B-4	FRANKLIN	406	322
		CONTRACT NO. 78786		
		ILLINOIS	FED. AID PROJECT	

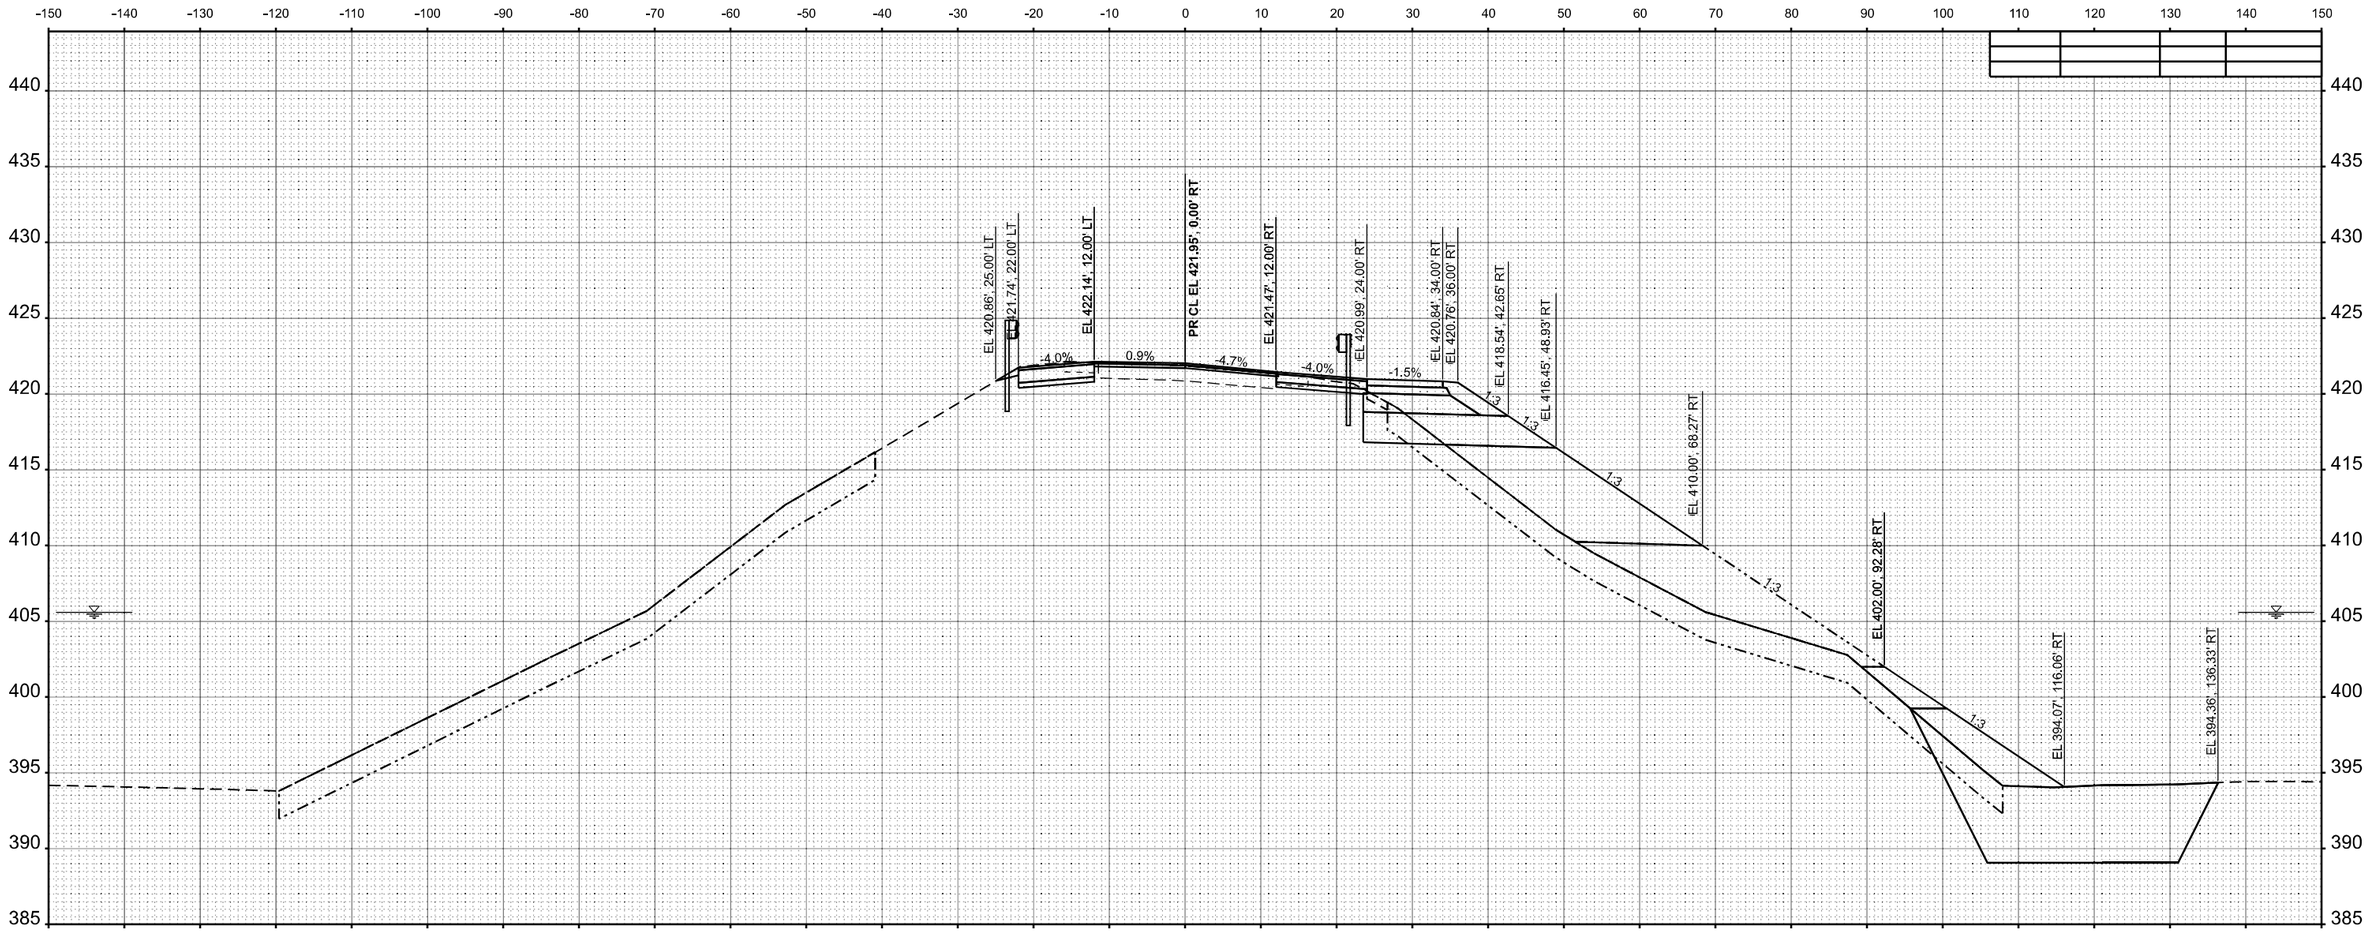

QUIGG ENGINEERING INC	USER NAME = TOverton	DESIGNED - RG	REVISED -	**STATE OF ILLINOIS DEPARTMENT OF TRANSPORTATION**
		DRAWN - RG	REVISED -	
	PLOT SCALE = 0.16666633 ' / In.	CHECKED - SMK	REVISED -	
	PLOT DATE = 5/5/2025	DATE - 05/07/2025	REVISED -	

CROSS SECTIONS
IL 154 & MULTI-USE PATH

SCALE: 1"=10' | SHEET 85 OF 143 SHEETS | STA. B 353+50.00 | TO STA. B 353+50.00

F.A.P. RTE.	SECTION	COUNTY	TOTAL SHEETS	SHEET NO.
845	112(RS-4, BLP-1); 112B-4	FRANKLIN	406	323
		CONTRACT NO. 78786		
	ILLINOIS	FED. AID PROJECT		


FINAL SURVEY | NOTE BOOK | NO. | SURVEYED | PLOTTED | TEMPLATE | AREAS | AREAS CHECKED | BY | DATE

ORIGINAL SURVEY | NOTE BOOK | NO. | SURVEYED | PLOTTED | TEMPLATE | AREAS | AREAS CHECKED | BY | DATE

MODEL: IL 154 - B 353+50.00 [Sheet]
FILE NAME: \\Quigg\Projects\2023\23IL072 - PTB 209-38 D9 - QEI - Var Phl III\WO3 IL 154 Rend Lake Rdwy PH III\CADD\CADD Sheets\D9787786-sht-XS_IL154.dgn

FINAL SURVEY	
NOTE BOOK	
NO.	

	BY	DATE
SURVEYED		
PLOTTED		
TEMPLATE		
ANGLES		
AREAS CHECKED		

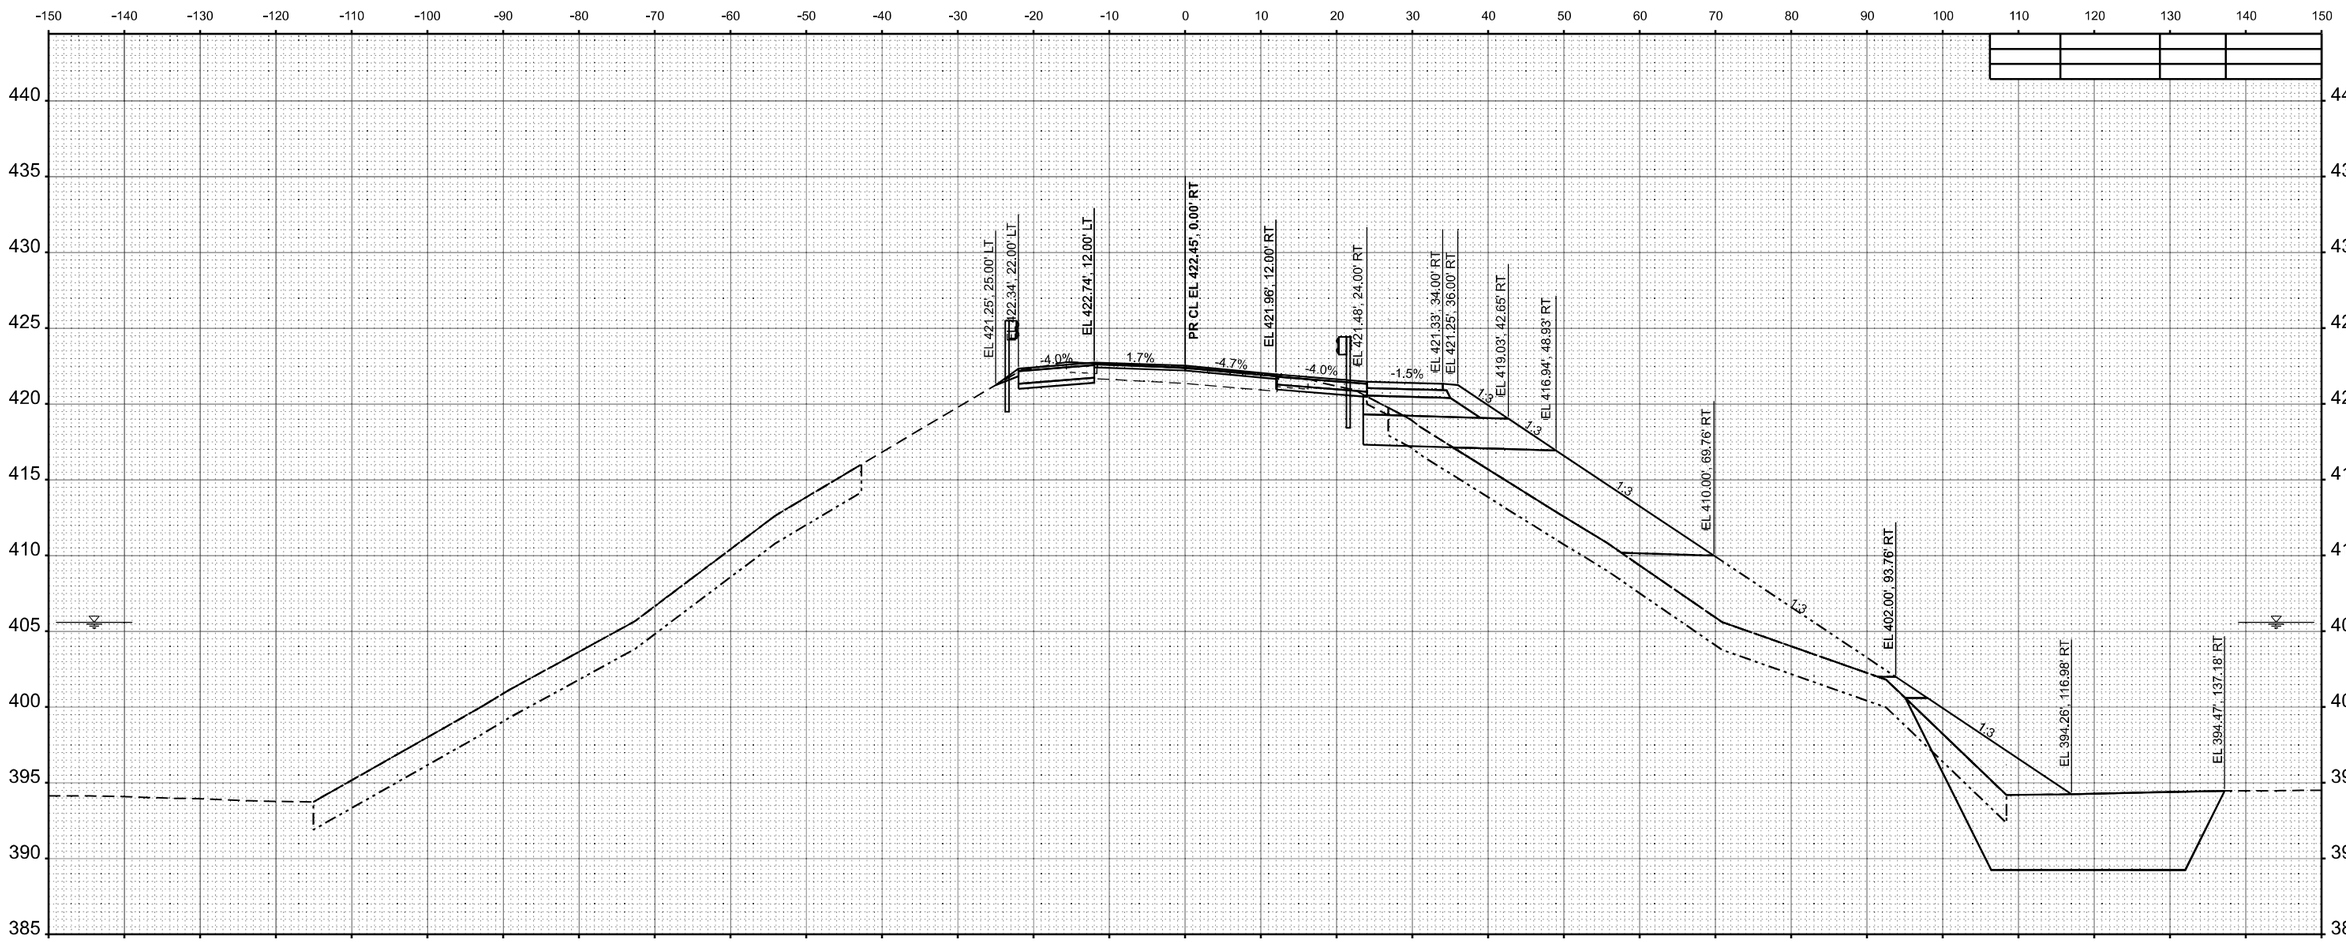

STA 354+00.00

FINAL SURVEY	
NOTE BOOK	
NO.	

	BY	DATE
SURVEYED		
PLOTTED		
TEMPLATE		
ANGLES		
AREAS CHECKED		

MODEL: IL154 - B 354+00.00 |Sheet|
FILE NAME: \\Quigg\Projects\2023\23IL072 - PTB 209-38 D9 - QEI - Var Phl III\WO3 IL154 Rend Lake Rdwy PH III\CADD\CADD Sheets\D978786-sht-XS_IL154.dgn

QUIGG ENGINEERING INC

USER NAME = TOverton	DESIGNED - RG	REVISED -	
	DRAWN - RG	REVISED -	
PLOT SCALE = 0.16666633 ' / in.	CHECKED - SMK	REVISED -	
PLOT DATE = 5/5/2025	DATE - 05/07/2025	REVISED -	


STATE OF ILLINOIS
DEPARTMENT OF TRANSPORTATION

CROSS SECTIONS
IL 154 & MULTI-USE PATH

SCALE: 1"=10' | SHEET 86 OF 143 SHEETS | STA. B 354+00.00 | TO STA. B 354+00.00

F.A.P. RTE.	SECTION	COUNTY	TOTAL SHEETS	SHEET NO.
845	112(RS-4, BLP-1); 112B-4	FRANKLIN	406	324
		CONTRACT NO. 78786		
	ILLINOIS	FED. AID PROJECT		

FINAL SURVEY	BY	DATE
SURVEYED		
PLOTTED		
TEMPLATE		
AREAS		
NOTE BOOK		
NO.	AREAS CHECKED	

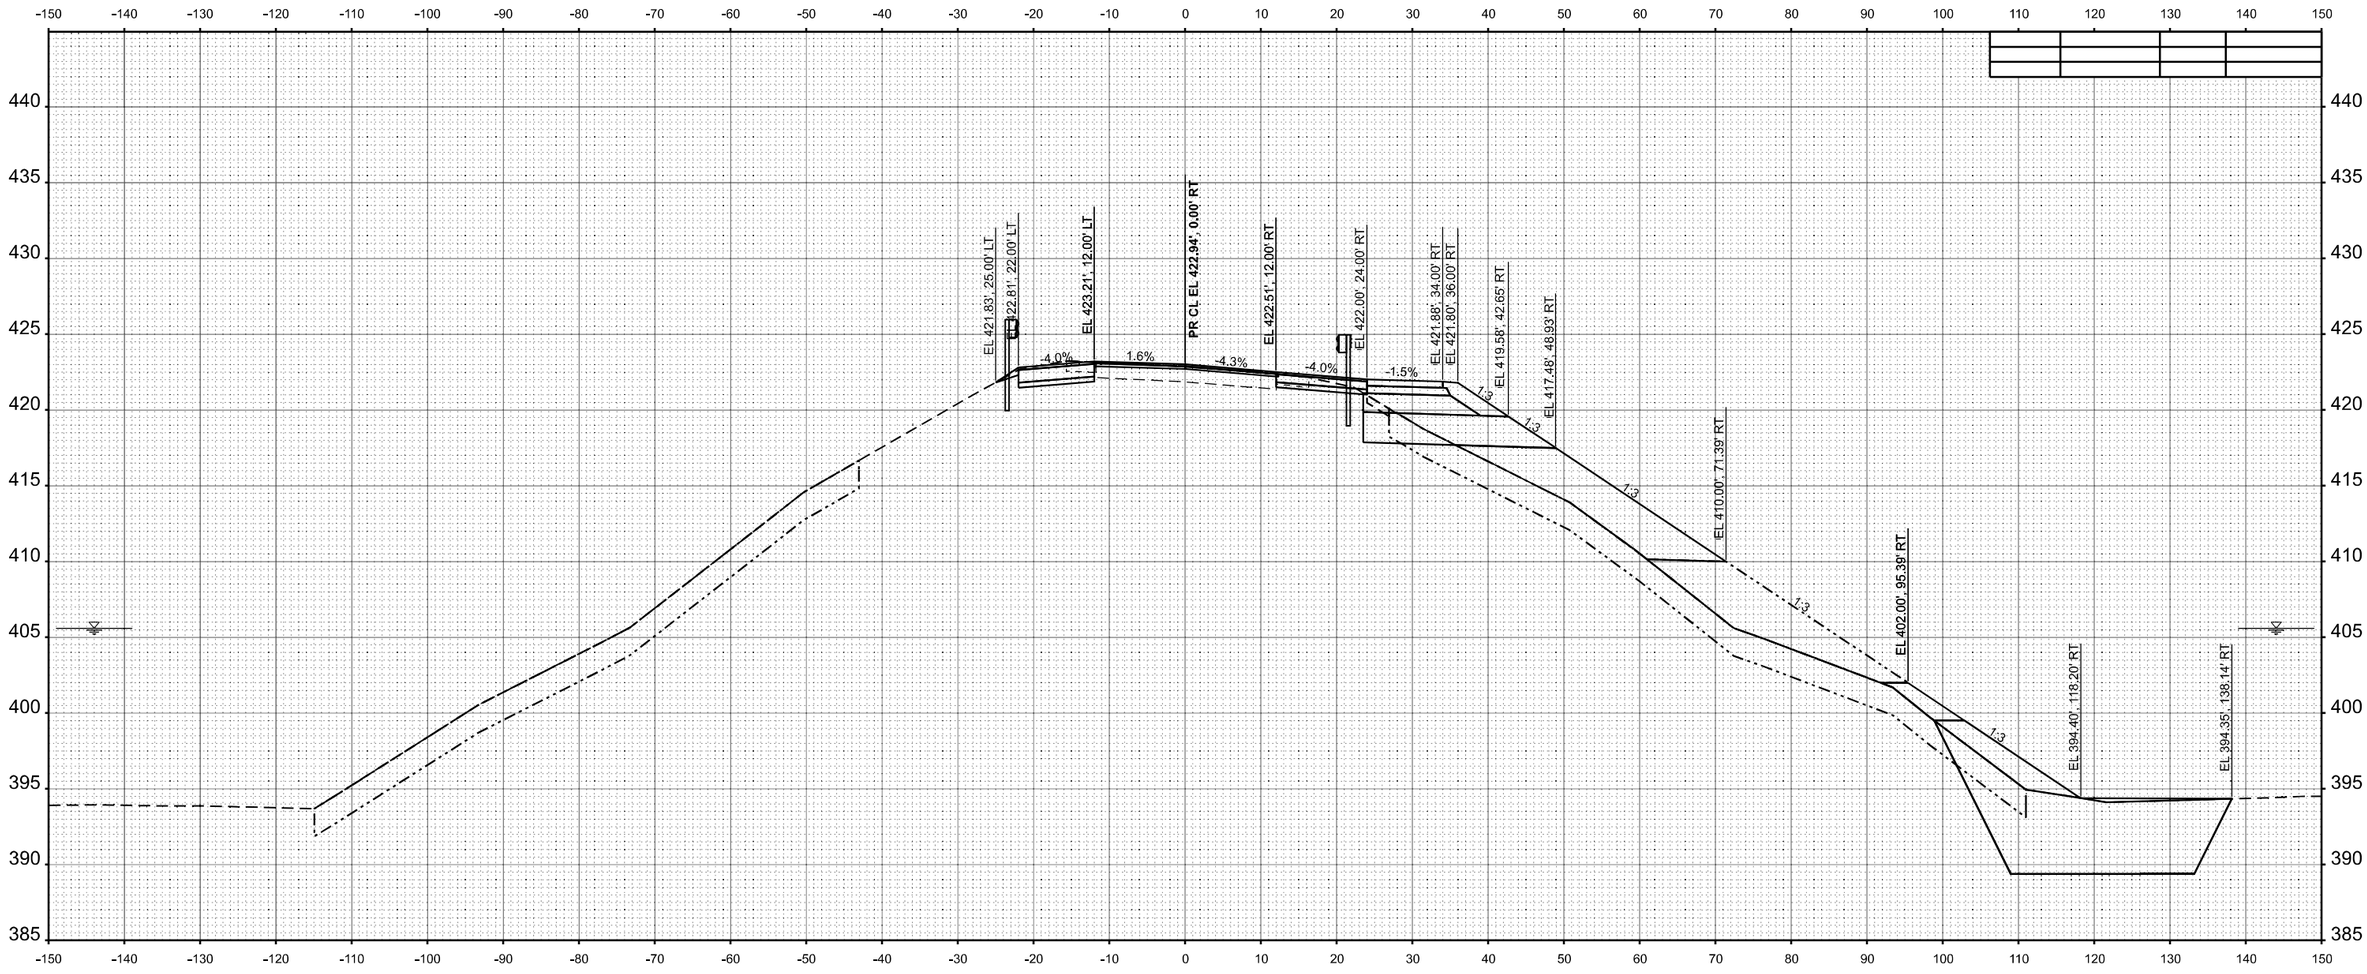

STA 354+50.00

ORIGINAL SURVEY	BY	DATE
SURVEYED		
PLOTTED		
TEMPLATE		
AREAS		
NOTE BOOK		
NO.	AREAS CHECKED	

MODEL: IL154 - B 354+50.00 [Sheet]
FILE NAME: \\Quigg\Projects\2023\23IL072 - PTB 209-38 D9 - QEI - Var Phl II\WO3 IL154 Rend Lake Rdwy PH II\CADD\CADD Sheets\D978786-sht-xS_IL154.dgn

QUIGG ENGINEERING INC


USER NAME = TOverton	DESIGNED - RG	REVISED -	
	DRAWN - RG	REVISED -	
PLOT SCALE = 0.16666633 ' / in.	CHECKED - SMK	REVISED -	
PLOT DATE = 5/5/2025	DATE - 05/07/2025	REVISED -	

STATE OF ILLINOIS
DEPARTMENT OF TRANSPORTATION

CROSS SECTIONS
IL 154 & MULTI-USE PATH

SCALE: 1"=10' | SHEET 87 OF 143 SHEETS | STA. B 354+50.00 | TO STA. B 354+50.00

F.A.P. RTE.	SECTION	COUNTY	TOTAL SHEETS	SHEET NO.
845	112(RS-4, BLP-1); 112B-4	FRANKLIN	406	325
		CONTRACT NO. 78786		
		ILLINOIS FED. AID PROJECT		

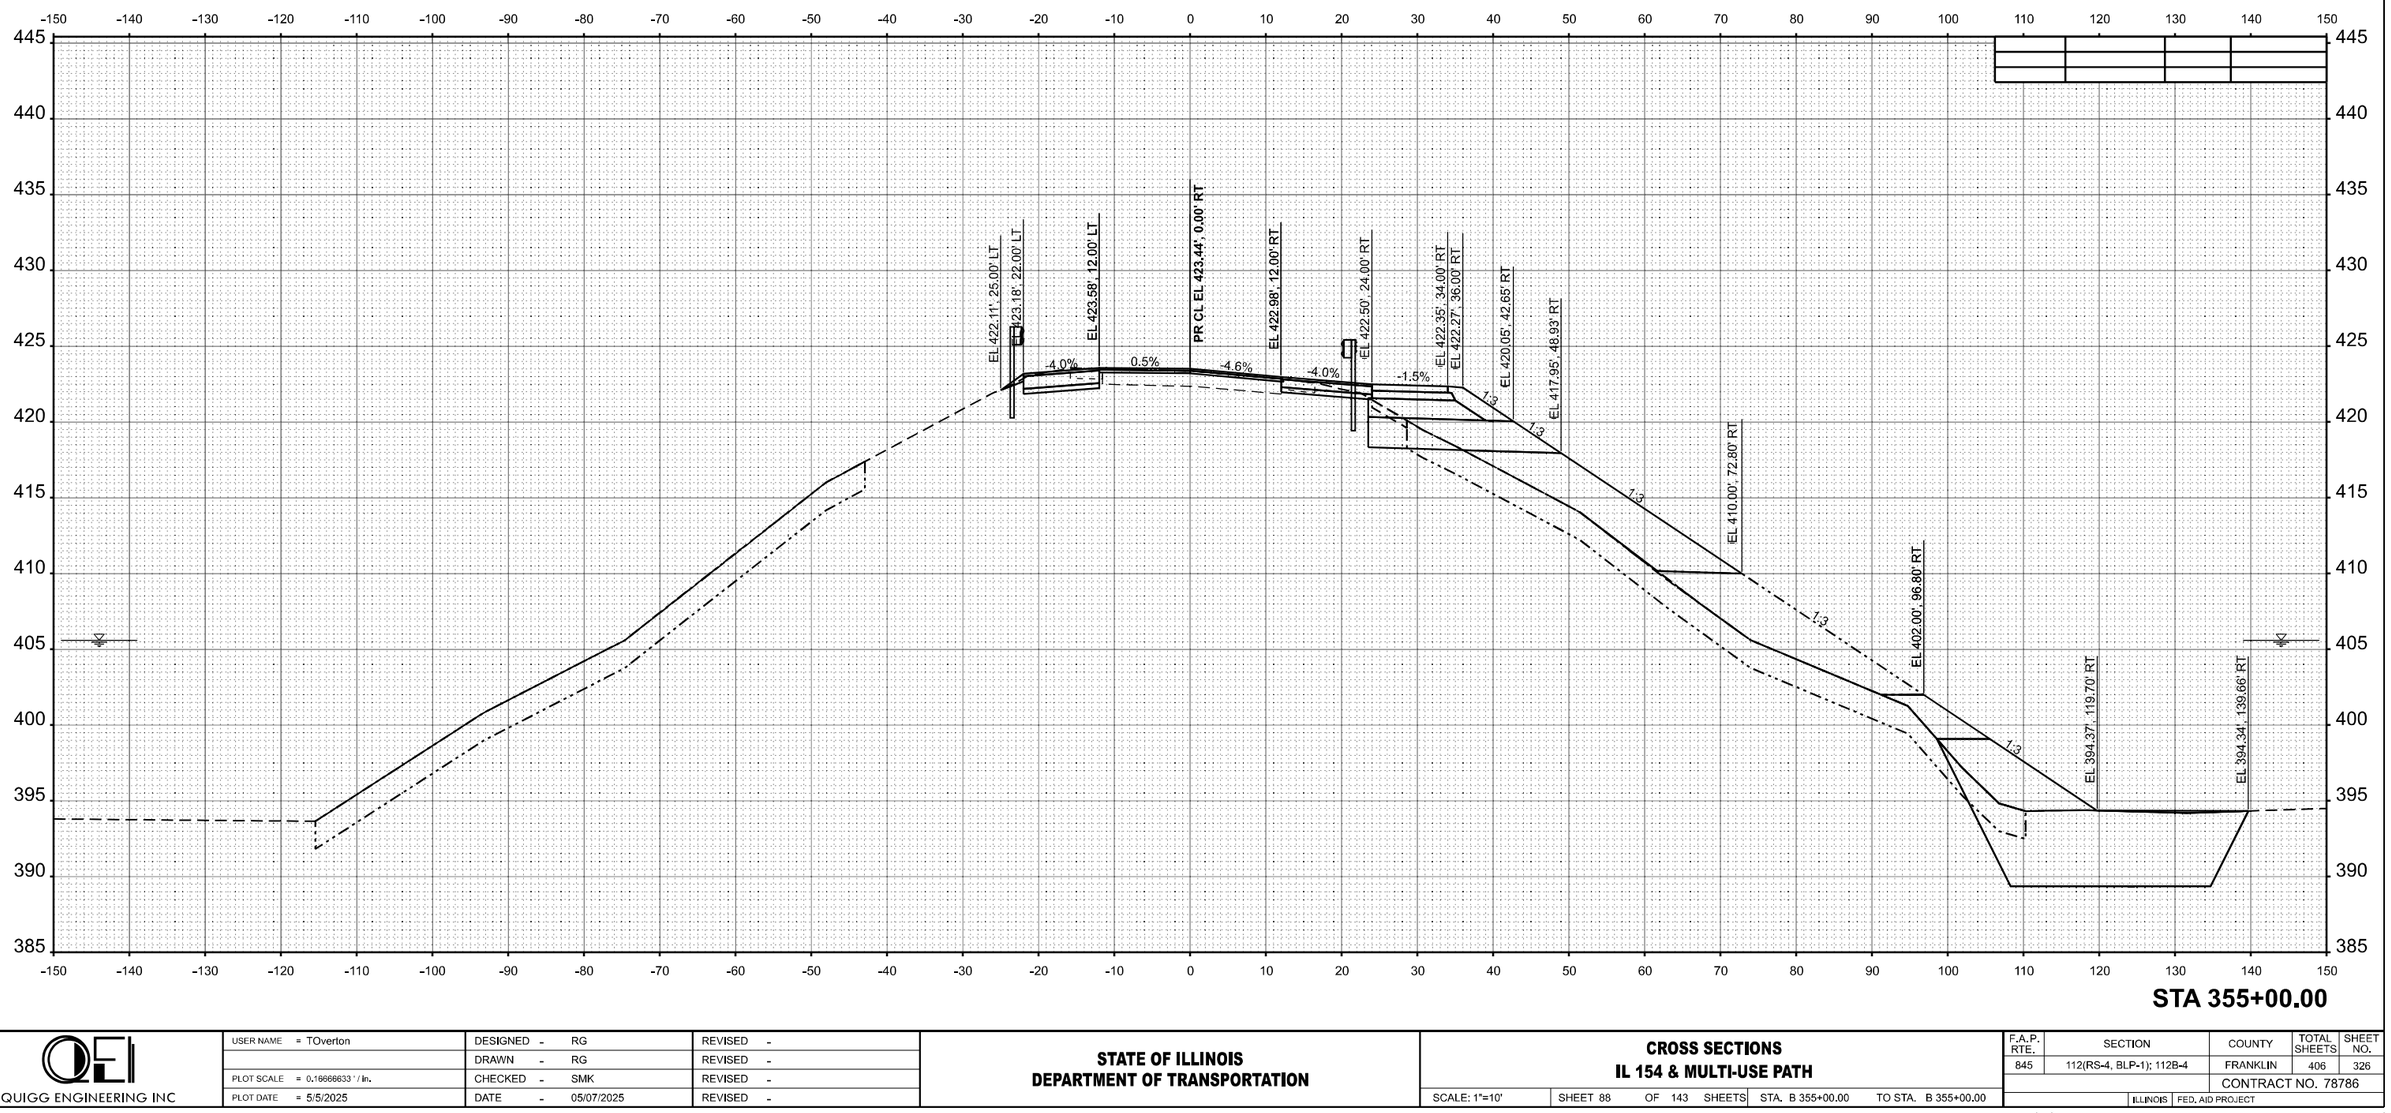

FINAL SURVEY

NO.	NOTE BOOK	SURVEYED	PLOTTED	TEMPLATE	AREAS	AREAS CHECKED	BY	DATE

ORIGINAL SURVEY

NO.	NOTE BOOK	SURVEYED	PLOTTED	TEMPLATE	AREAS	AREAS CHECKED	BY	DATE

MODEL: IL154 - B 355+00.00 [Sheet]
FILE NAME: \\Quigg\Projects\2023\23IL072 - PTB 209-38 D9 - QEI - Var Phl III\WO3 IL154 Rend Lake Rdwy Phl III\CADD\CADD Sheets\D97878-sht-XS_IL154.dgn

QUIGG ENGINEERING INC

USER NAME = TOverton	DESIGNED - RG	REVISED -	
	DRAWN - RG	REVISED -	
PLOT SCALE = 0.16666633 ' / in.	CHECKED - SMK	REVISED -	
PLOT DATE = 5/5/2025	DATE - 05/07/2025	REVISED -	

STATE OF ILLINOIS
DEPARTMENT OF TRANSPORTATION

CROSS SECTIONS
IL 154 & MULTI-USE PATH

SCALE: 1"=10' | SHEET 88 OF 143 SHEETS | STA. B 355+00.00 | TO STA. B 355+00.00


F.A.P. RTE.	SECTION	COUNTY	TOTAL SHEETS	SHEET NO.
845	112(RS-4, BLP-1); 112B-4	FRANKLIN	406	326
		CONTRACT NO. 78786		
	ILLINOIS	FED. AID PROJECT		

FINAL SURVEY

NO.	NOTE BOOK	BY	DATE
	SURVEYED		
	PLOTTED		
	TEMPLATE		
	AREAS		
	AREAS CHECKED		

ORIGINAL SURVEY

NO.	NOTE BOOK	BY	DATE
	SURVEYED		
	PLOTTED		
	TEMPLATE		
	AREAS		
	AREAS CHECKED		

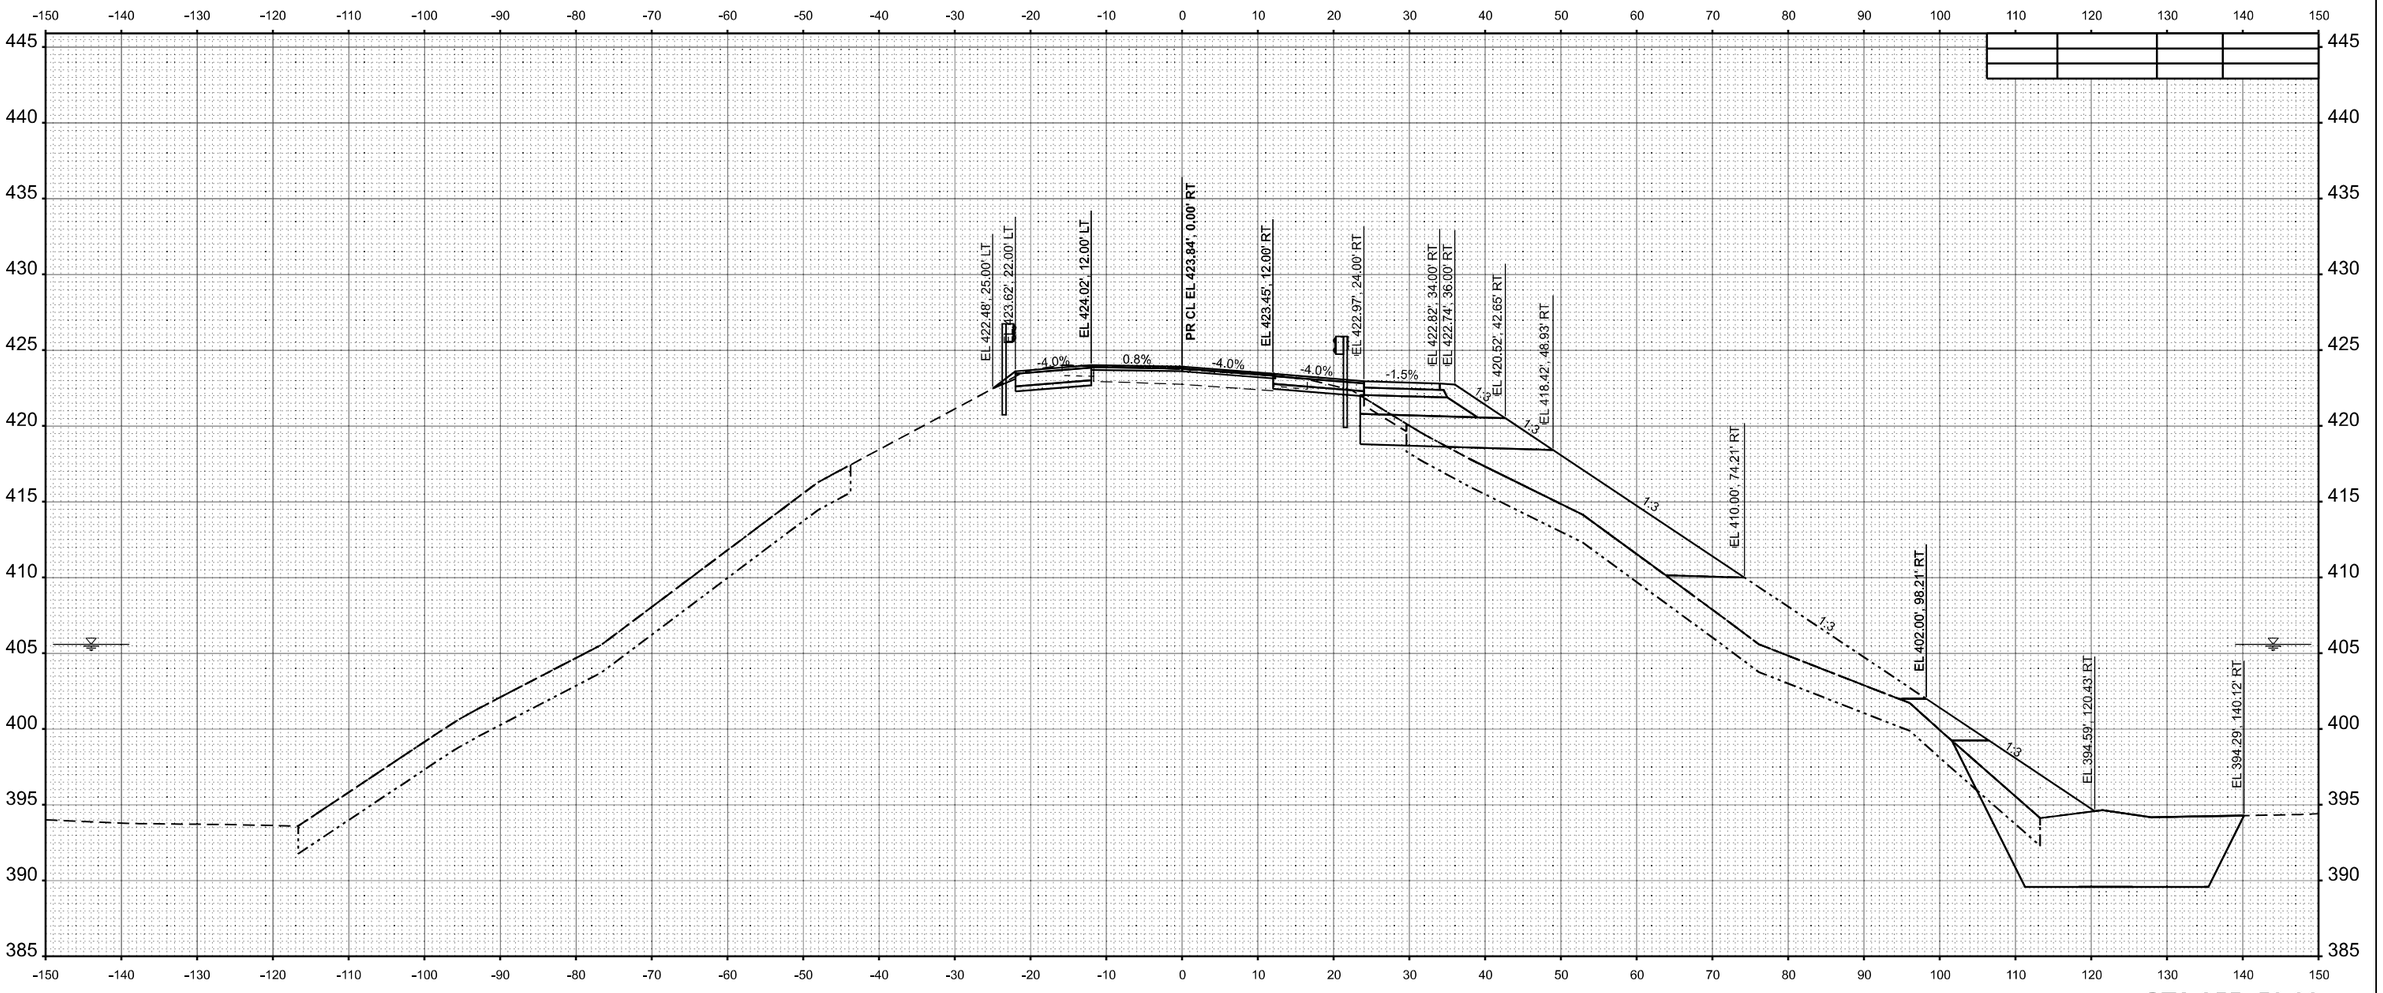

MODEL: IL154 - B 355+50.00 [Sheet]
FILE NAME: \\Quigg\Projects\2023\23IL072 - PTB 209-38 D9 - QEI - Var Phl III\WO3 IL154 Rend Lake Rdwy PH III\CADD\CADD Sheets\D9787B6-sht-XS_IL154.dgn

QUIGG ENGINEERING INC


USER NAME = TOverton	DESIGNED - RG	REVISED -	
	DRAWN - RG	REVISED -	
PLOT SCALE = 0.16666633 ' / In.	CHECKED - SMK	REVISED -	
PLOT DATE = 5/5/2025	DATE - 05/07/2025	REVISED -	

STATE OF ILLINOIS
DEPARTMENT OF TRANSPORTATION

CROSS SECTIONS
IL 154 & MULTI-USE PATH

SCALE: 1"=10' | SHEET 89 OF 143 SHEETS | STA. B 355+50.00 | TO STA. B 355+50.00

F.A.P. RTE.	SECTION	COUNTY	TOTAL SHEETS	SHEET NO.
845	112(RS-4, BLP-1); 112B-4	FRANKLIN	406	327
		CONTRACT NO. 78786		
	ILLINOIS	FED. AID PROJECT		

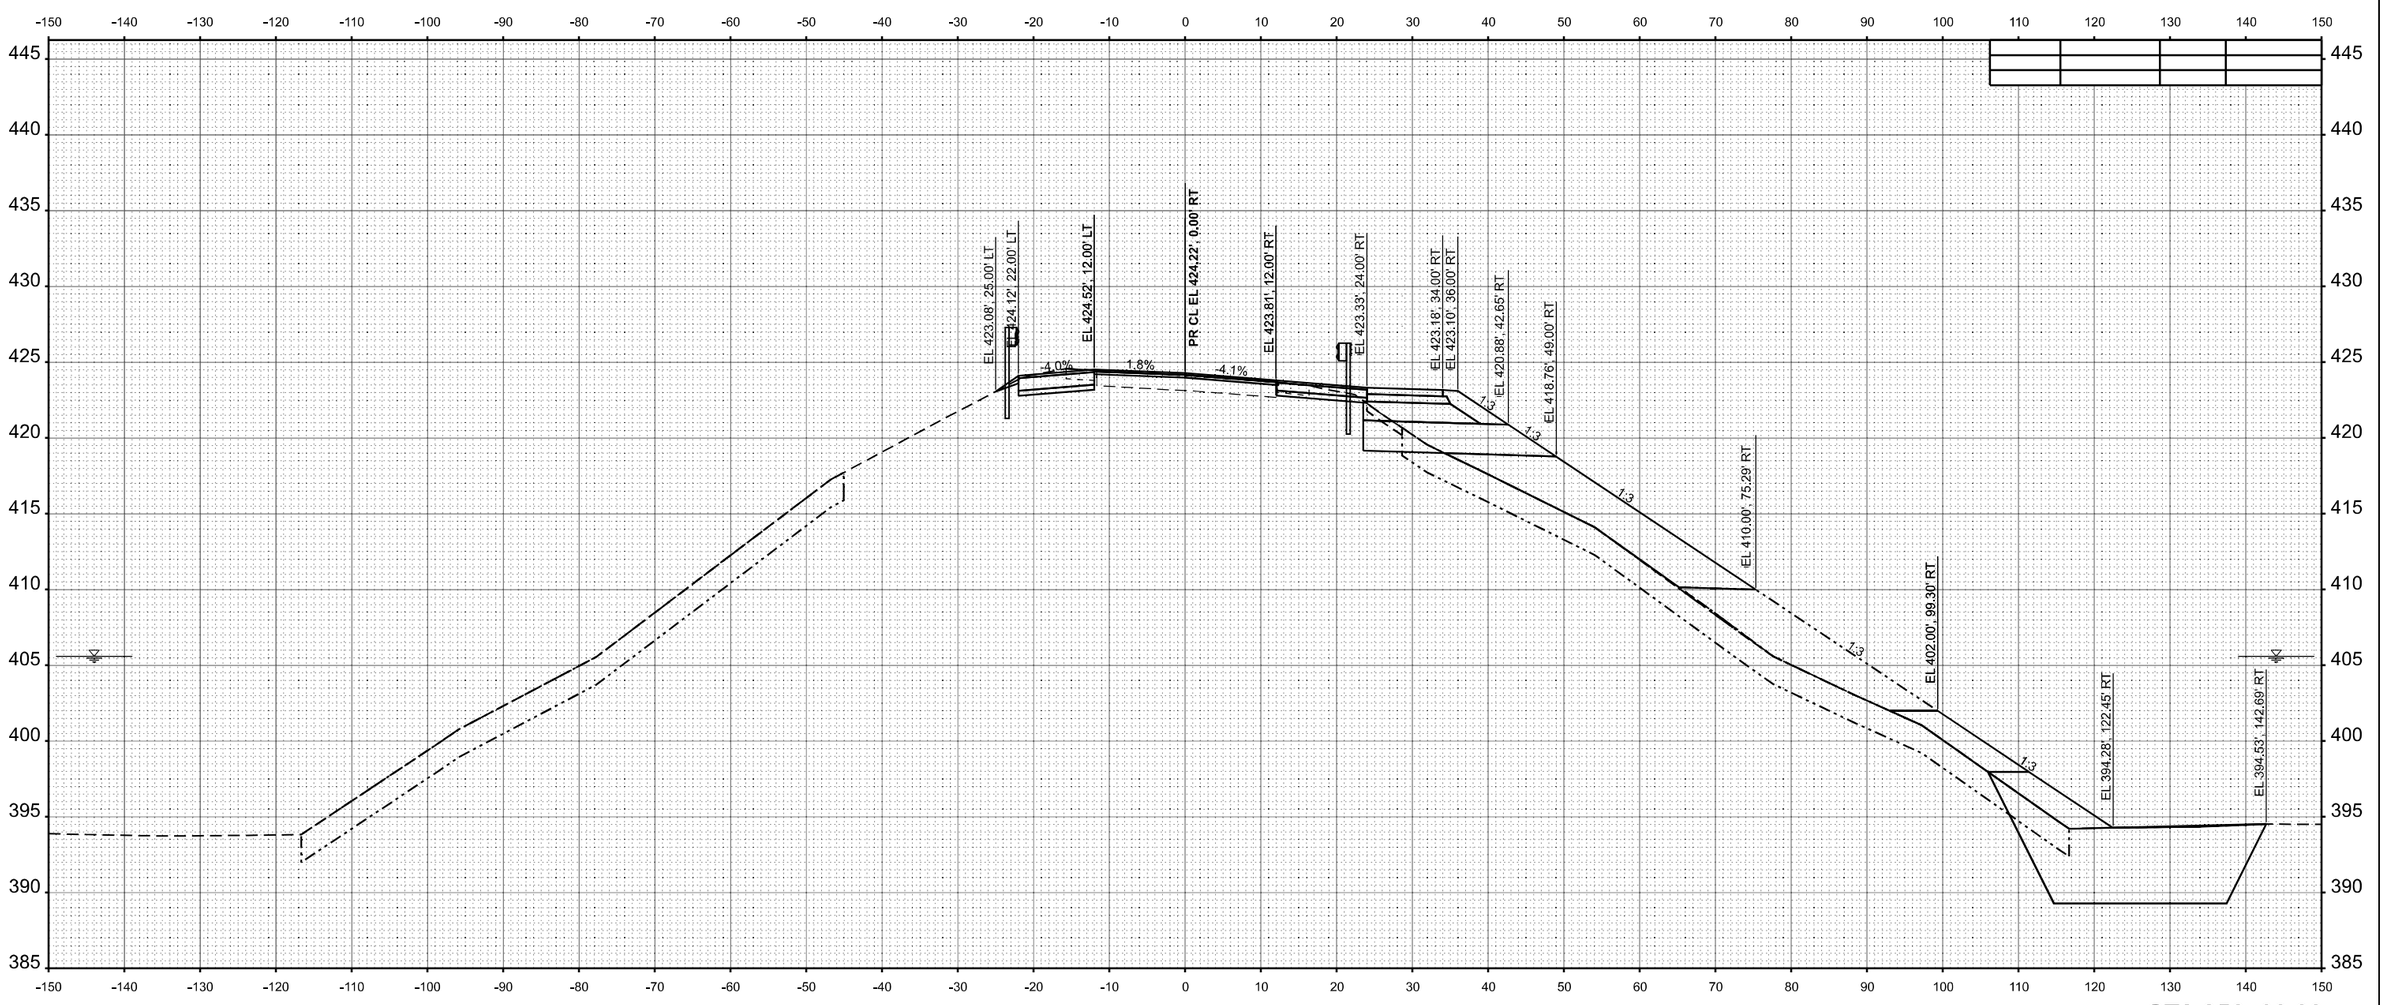

STA 356+00.00

FINAL SURVEY	BY	DATE
SURVEYED		
PLOTTED		
TEMPLATE		
AREAS		
AREAS CHECKED		
NOTE BOOK		
NO.		

ORIGINAL SURVEY	BY	DATE
SURVEYED		
PLOTTED		
TEMPLATE		
AREAS		
AREAS CHECKED		
NOTE BOOK		
NO.		

MODEL: IL154 - B 356+00.00 [Sheet]
FILE NAME: \\Quigg\Projects\2023\23IL072 - PTB 209-38 D9 - QEI - Var Phl III\WO3 IL 154 Rend Lake Rdwy PH III\CADD\CADD Sheets\D978786-ehl-XS_IL154.dgn

QUIGG ENGINEERING INC

USER NAME = TOverton	DESIGNED - RG	REVISED -	
	DRAWN - RG	REVISED -	
PLOT SCALE = 0.16666633 ' / in.	CHECKED - SMK	REVISED -	
PLOT DATE = 5/5/2025	DATE - 05/07/2025	REVISED -	

STATE OF ILLINOIS
DEPARTMENT OF TRANSPORTATION


CROSS SECTIONS
IL 154 & MULTI-USE PATH

SCALE: 1"=10' | SHEET 90 OF 143 SHEETS | STA. B 356+00.00 | TO STA. B 356+00.00

F.A.P. RTE.	SECTION	COUNTY	TOTAL SHEETS	SHEET NO.
845	112(RS-4, BLP-1); 112B-4	FRANKLIN	406	328
		CONTRACT NO. 78786		
		ILLINOIS	FED. AID PROJECT	

FINAL SURVEY	NOTE BOOK	NO.
SURVEYED		
PLOTTED		
TEMPLATE		
AREAS		
AREAS CHECKED		

BY	DATE

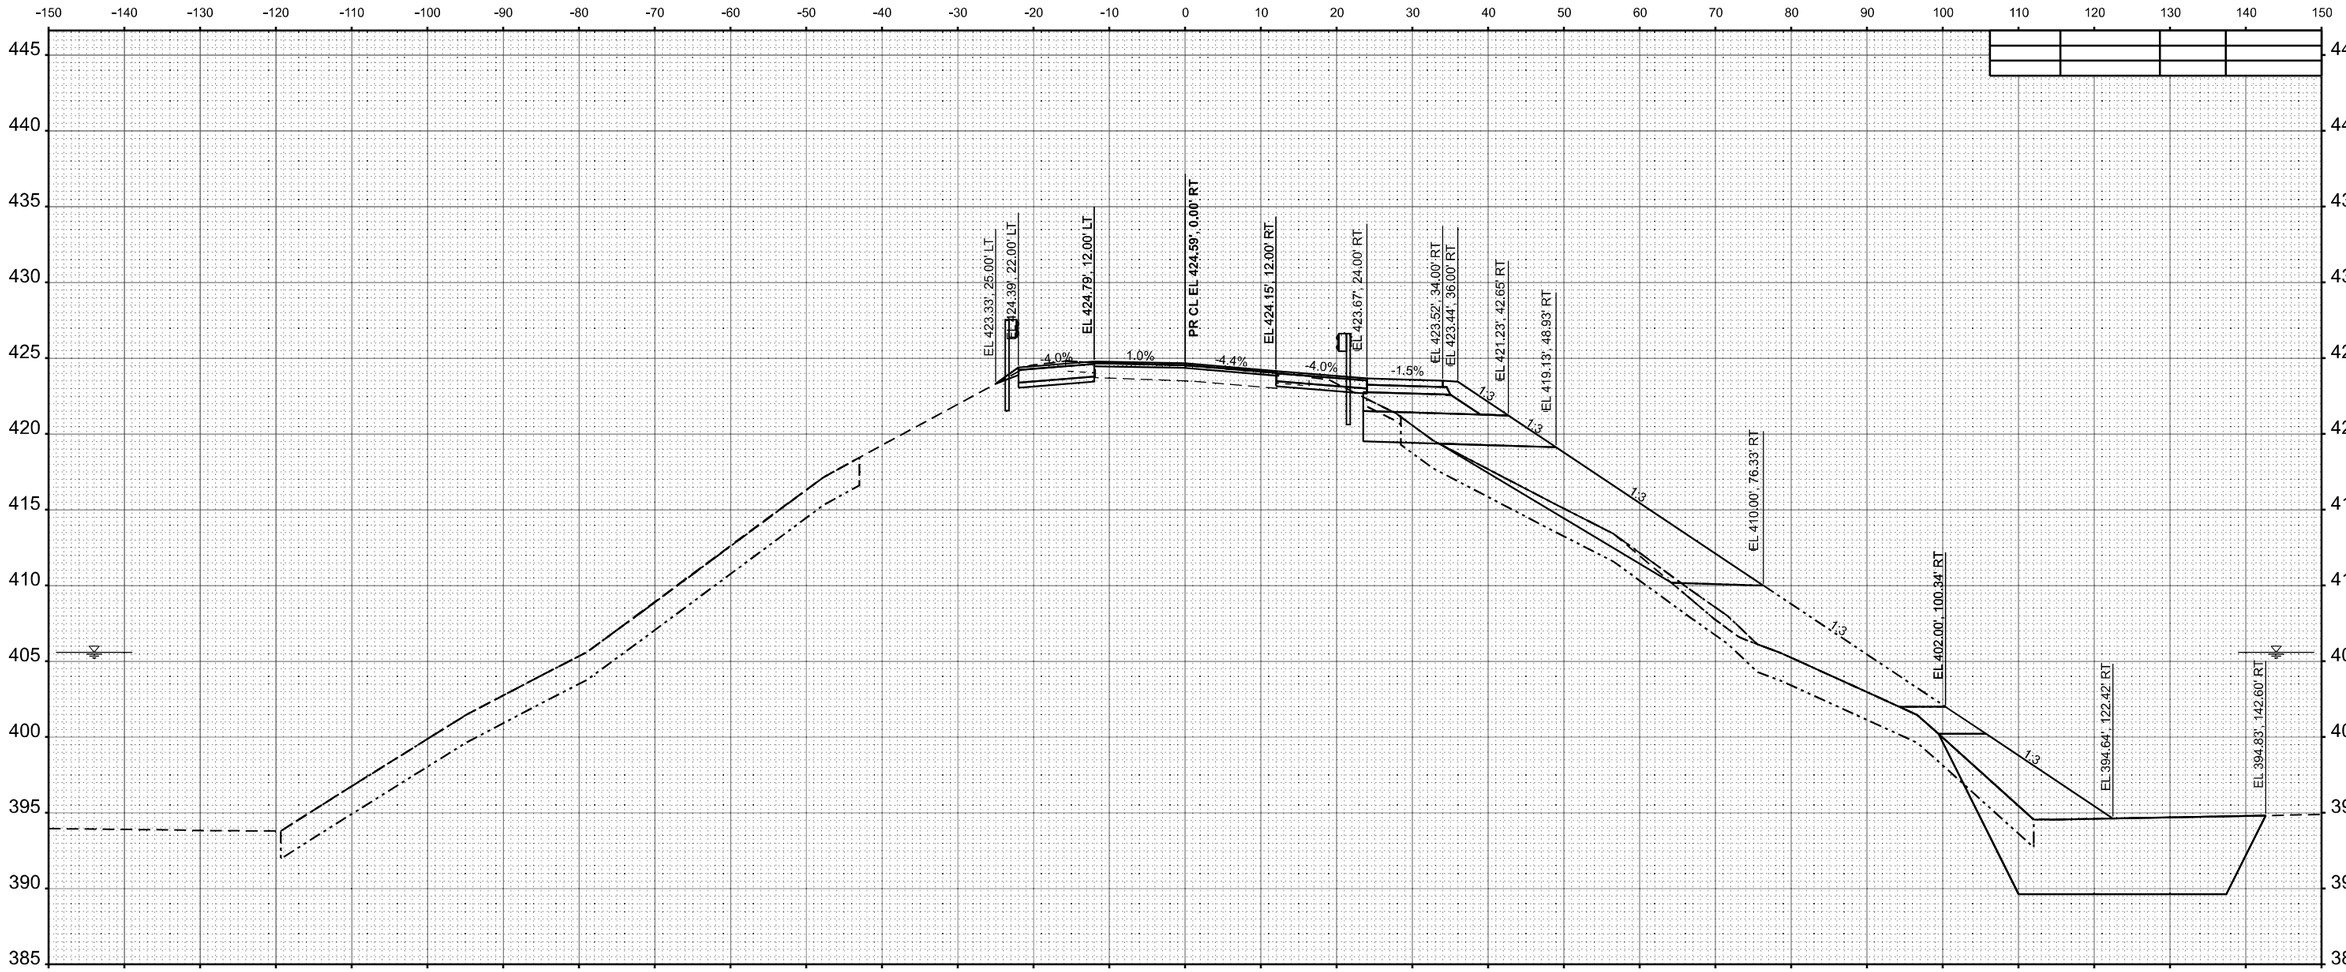

STA 356+50.00

ORIGINAL SURVEY	NOTE BOOK	NO.
SURVEYED		
PLOTTED		
TEMPLATE		
AREAS		
AREAS CHECKED		

BY	DATE

MODEL: IL154 - B 356+50.00 |Sheet|
FILE NAME: \\Quigg\Projects\2023\23IL072 - PTB 209-38 D9 - QEI - Var Phl III\WO3 IL154 Rend Lake Rdwy PH III\CADD\CADD Sheets\D978786-sht-XS_IL154.dgn

QUIGG ENGINEERING INC

USER NAME = TOverton	DESIGNED - RG	REVISED -	
	DRAWN - RG	REVISED -	
PLOT SCALE = 0.16666633 ' / in.	CHECKED - SMK	REVISED -	
PLOT DATE = 5/5/2025	DATE - 05/07/2025	REVISED -	

STATE OF ILLINOIS
DEPARTMENT OF TRANSPORTATION

CROSS SECTIONS
IL 154 & MULTI-USE PATH

SCALE: 1"=10' | SHEET 91 OF 143 SHEETS | STA. B 356+50.00 | TO STA. B 356+50.00


F.A.P. RTE.	SECTION	COUNTY	TOTAL SHEETS	SHEET NO.
845	112(RS-4, BLP-1); 112B-4	FRANKLIN	406	329
		CONTRACT NO. 78786		
	ILLINOIS	FED. AID PROJECT		

FINAL SURVEY

NO.	BY	DATE
SURVEYED		
PLOTTED		
TEMPLATE		
NOTE BOOK		
AREAS		
AREAS CHECKED		

ORIGINAL SURVEY

NO.	BY	DATE
SURVEYED		
PLOTTED		
TEMPLATE		
NOTE BOOK		
AREAS		
AREAS CHECKED		

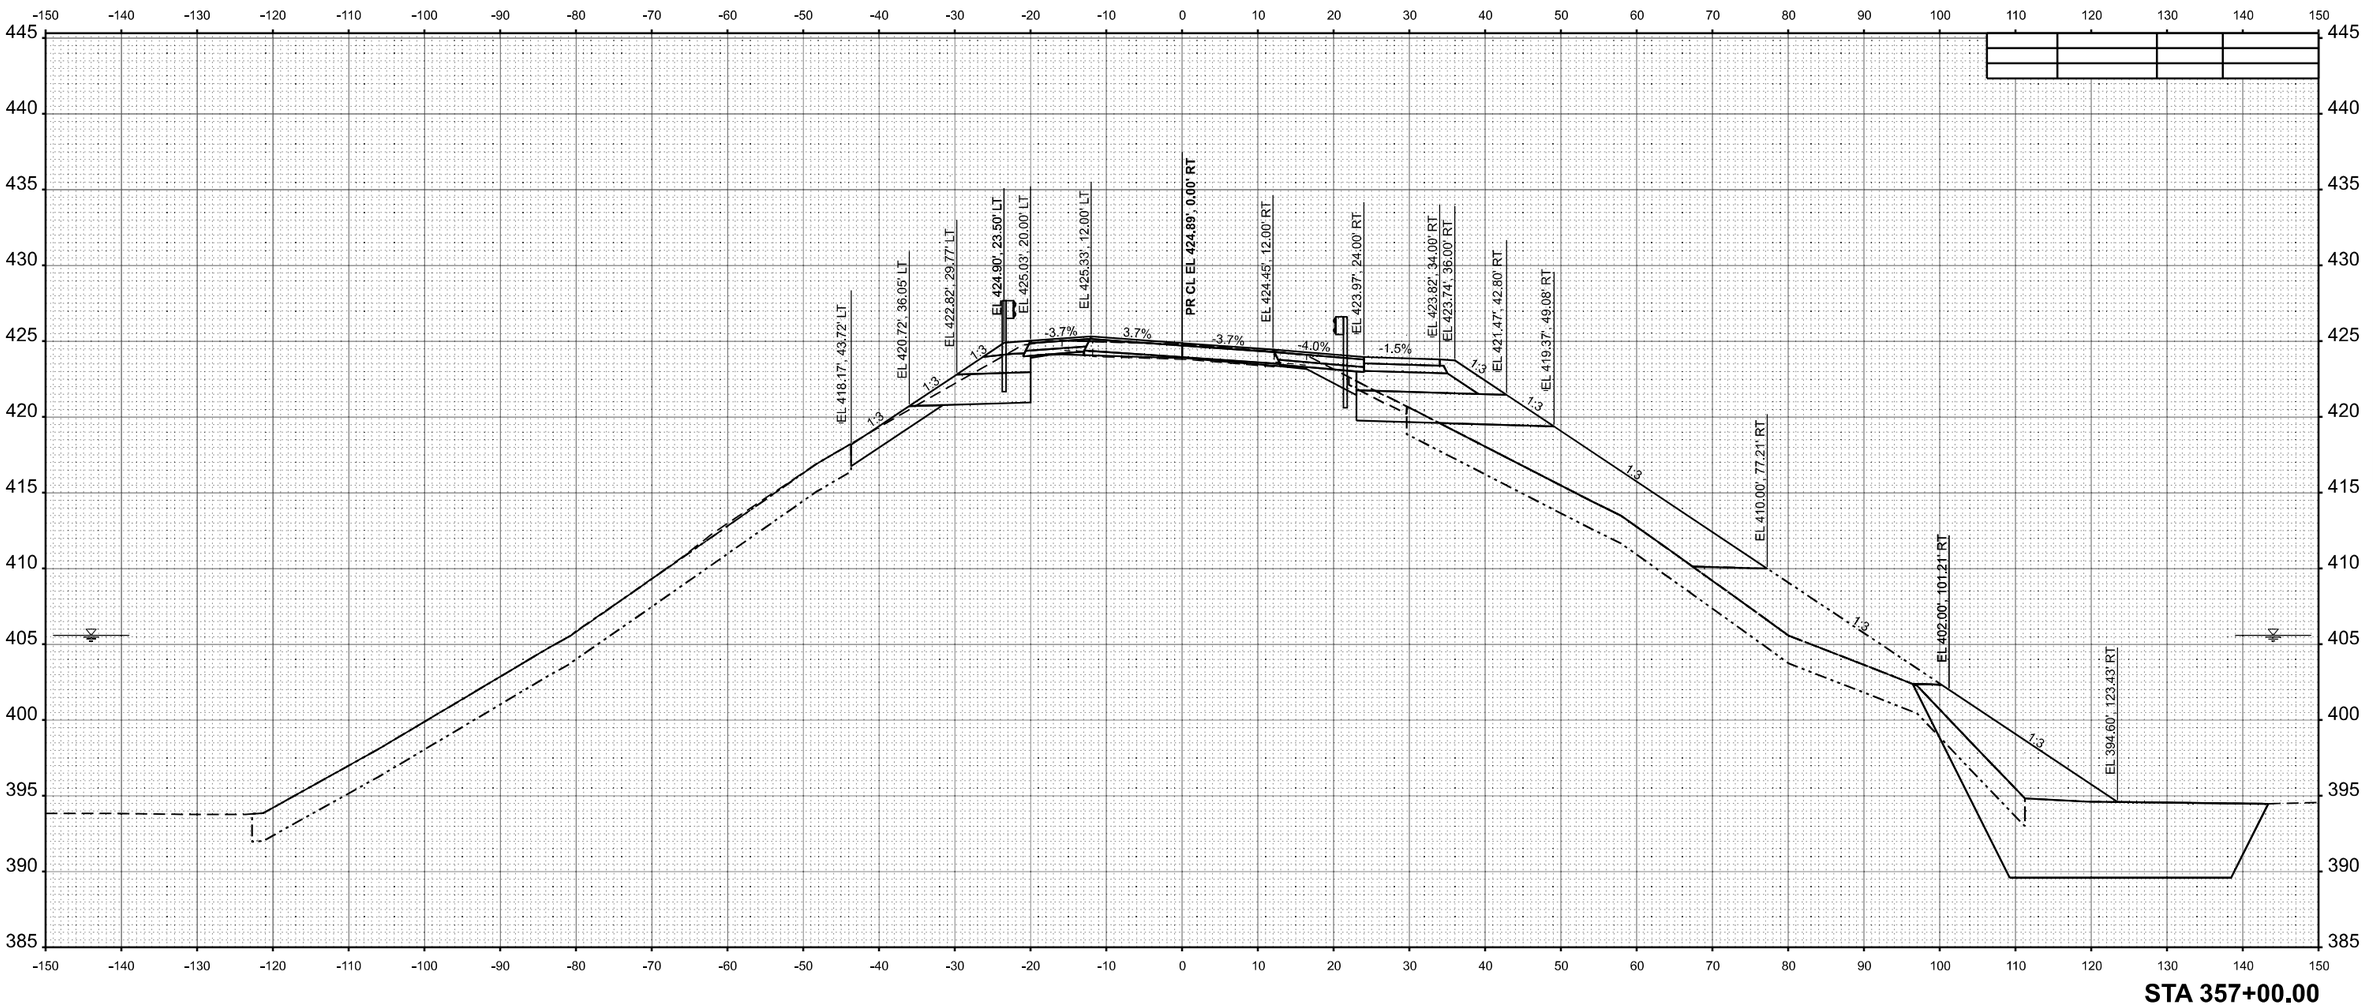

STA 357+00.00

MODEL: IL154 - B 357+00.00 [Sheet]
FILE NAME: \\Quigg\Projects\2023\23IL072 - PTB 209-38 D9 - QEI - Var Phl III\WO3 IL154 Rend Lake Rdwy PH III\CADD\CADD Sheets\D978786-sht-XS_IL154.dgn

QUIGG ENGINEERING INC

USER NAME = TOverton		DESIGNED - RG		REVISED -	
		DRAWN - RG		REVISED -	
PLOT SCALE = 0.16666633 ' / In.		CHECKED - SMK		REVISED -	
PLOT DATE = 5/5/2025		DATE - 05/07/2025		REVISED -	


STATE OF ILLINOIS
DEPARTMENT OF TRANSPORTATION

CROSS SECTIONS
IL 154 & MULTI-USE PATH

SCALE: 1"=10' | SHEET 92 OF 143 SHEETS | STA. B 357+00.00 | TO STA. B 357+00.00

F.A.P. RTE.	SECTION	COUNTY	TOTAL SHEETS	SHEET NO.
845	112(RS-4, BLP-1); 112B-4	FRANKLIN	406	330
		CONTRACT NO. 78786		
	ILLINOIS	FED. AID PROJECT		

FINAL SURVEY	BY	DATE
SURVEYED		
PLOTTED		
TEMPLATE		
AREAS		
AREAS CHECKED		
NOTE BOOK		
NO.		

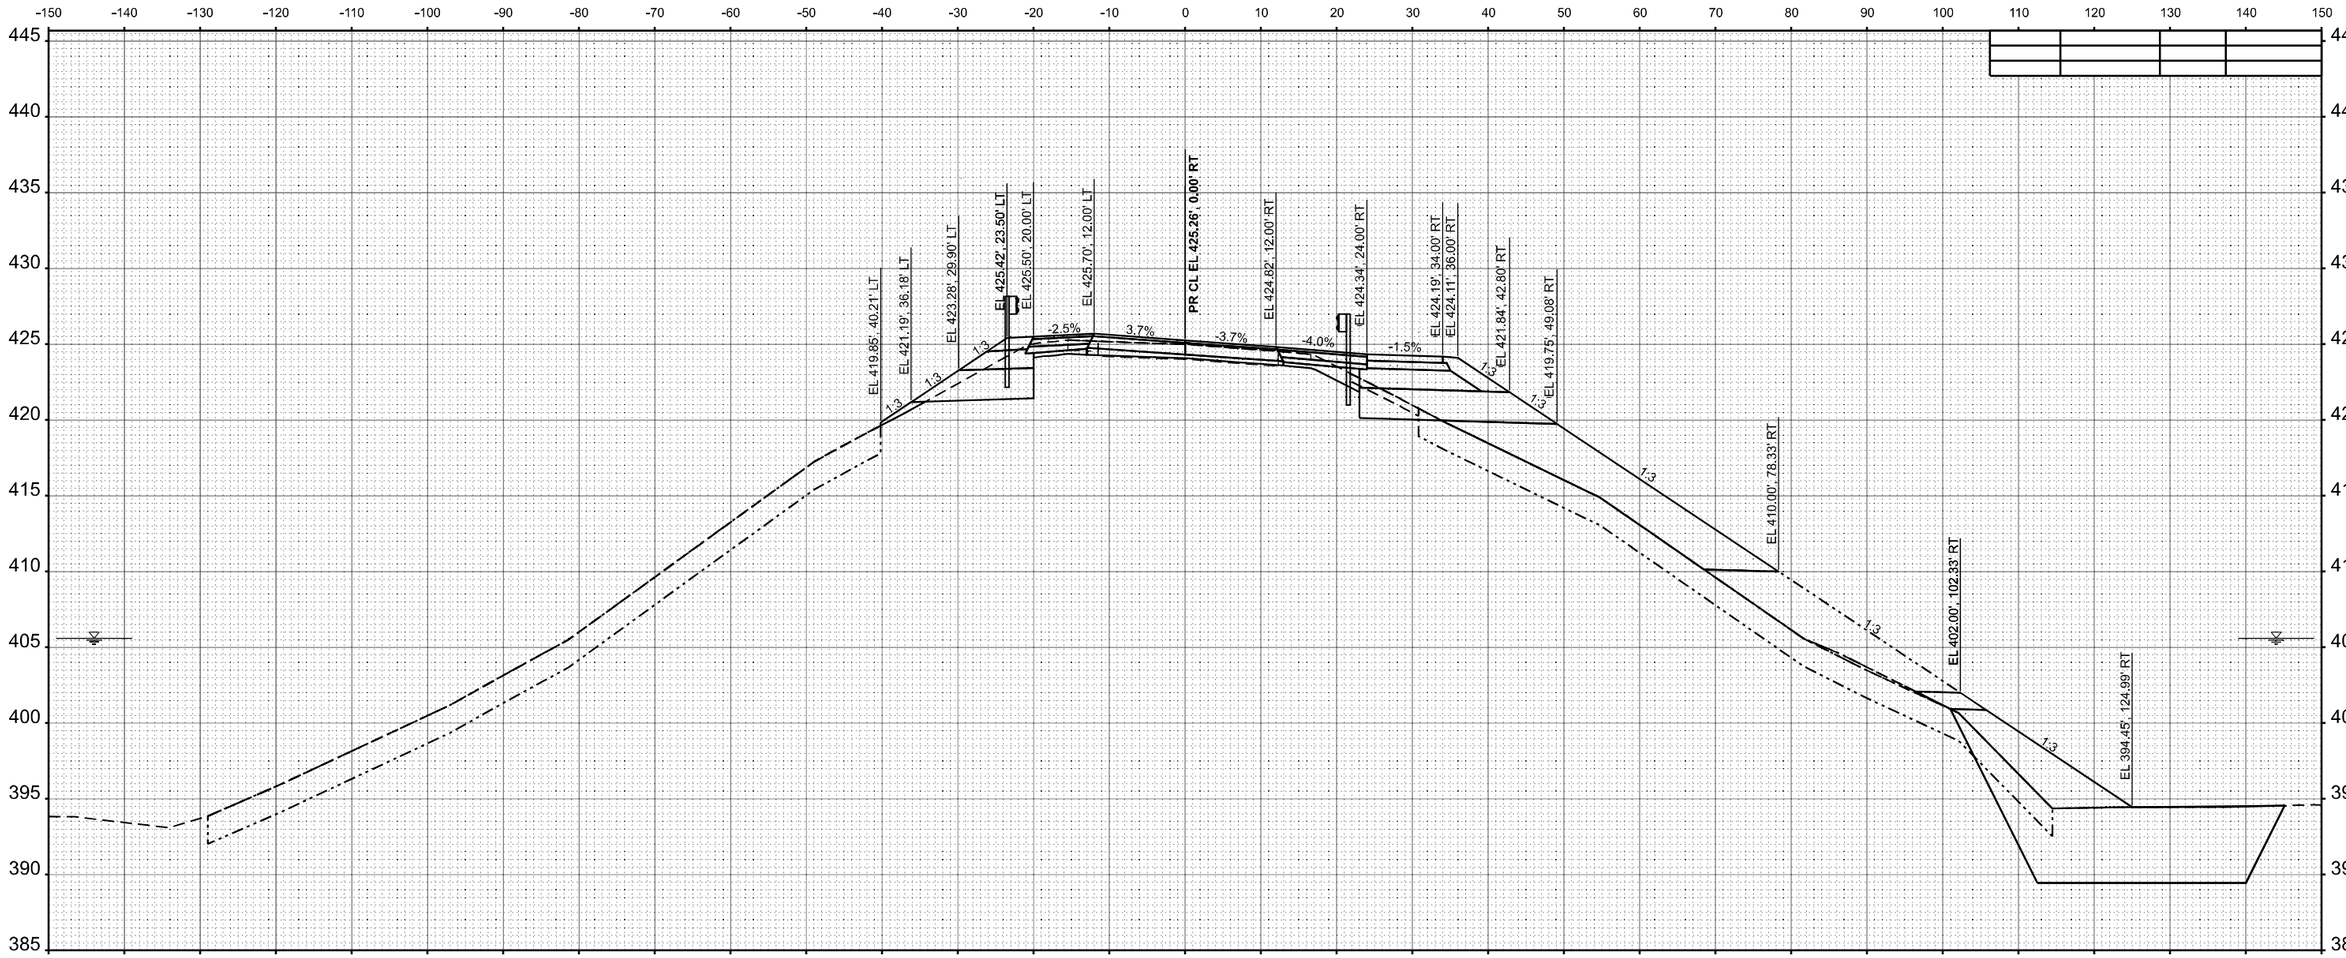

STA 357+50.00

ORIGINAL SURVEY	BY	DATE
SURVEYED		
PLOTTED		
TEMPLATE		
AREAS		
AREAS CHECKED		
NOTE BOOK		
NO.		

MODEL: IL 154 - B 357+50.00 [Sheet]
FILE NAME: \\Quigg\Projects\2023\23IL072 - PTB 209-38 D9 - QEI - Var Phl II\WO3 IL 154 Rend Lake Rdwy PH II\CADD\CADD Sheets\D9787786-sht-XS_IL154.dgn

QUIGG ENGINEERING INC

USER NAME = TOverton		DESIGNED - RG		REVISED -	
		DRAWN - RG		REVISED -	
PLOT SCALE = 0.16666633 ' / in.		CHECKED - SMK		REVISED -	
PLOT DATE = 5/5/2025		DATE - 05/07/2025		REVISED -	

STATE OF ILLINOIS
DEPARTMENT OF TRANSPORTATION


CROSS SECTIONS
IL 154 & MULTI-USE PATH

SCALE: 1"=10' | SHEET 93 OF 143 SHEETS | STA. B 357+50.00 | TO STA. B 357+50.00

F.A.P. RTE.	SECTION	COUNTY	TOTAL SHEETS	SHEET NO.
845	112(RS-4, BLP-1); 112B-4	FRANKLIN	406	331
		CONTRACT NO. 78786		
	ILLINOIS	FED. AID PROJECT		

FINAL SURVEY		BY	DATE
	SURVEYED		
	PLOTTED		
NOTE BOOK	TEMPLATE		
	AREAS		
NO.	AREAS CHECKED		

ORIGINAL SURVEY		BY	DATE
	SURVEYED		
	PLOTTED		
NOTE BOOK	TEMPLATE		
	AREAS		
NO.	AREAS CHECKED		

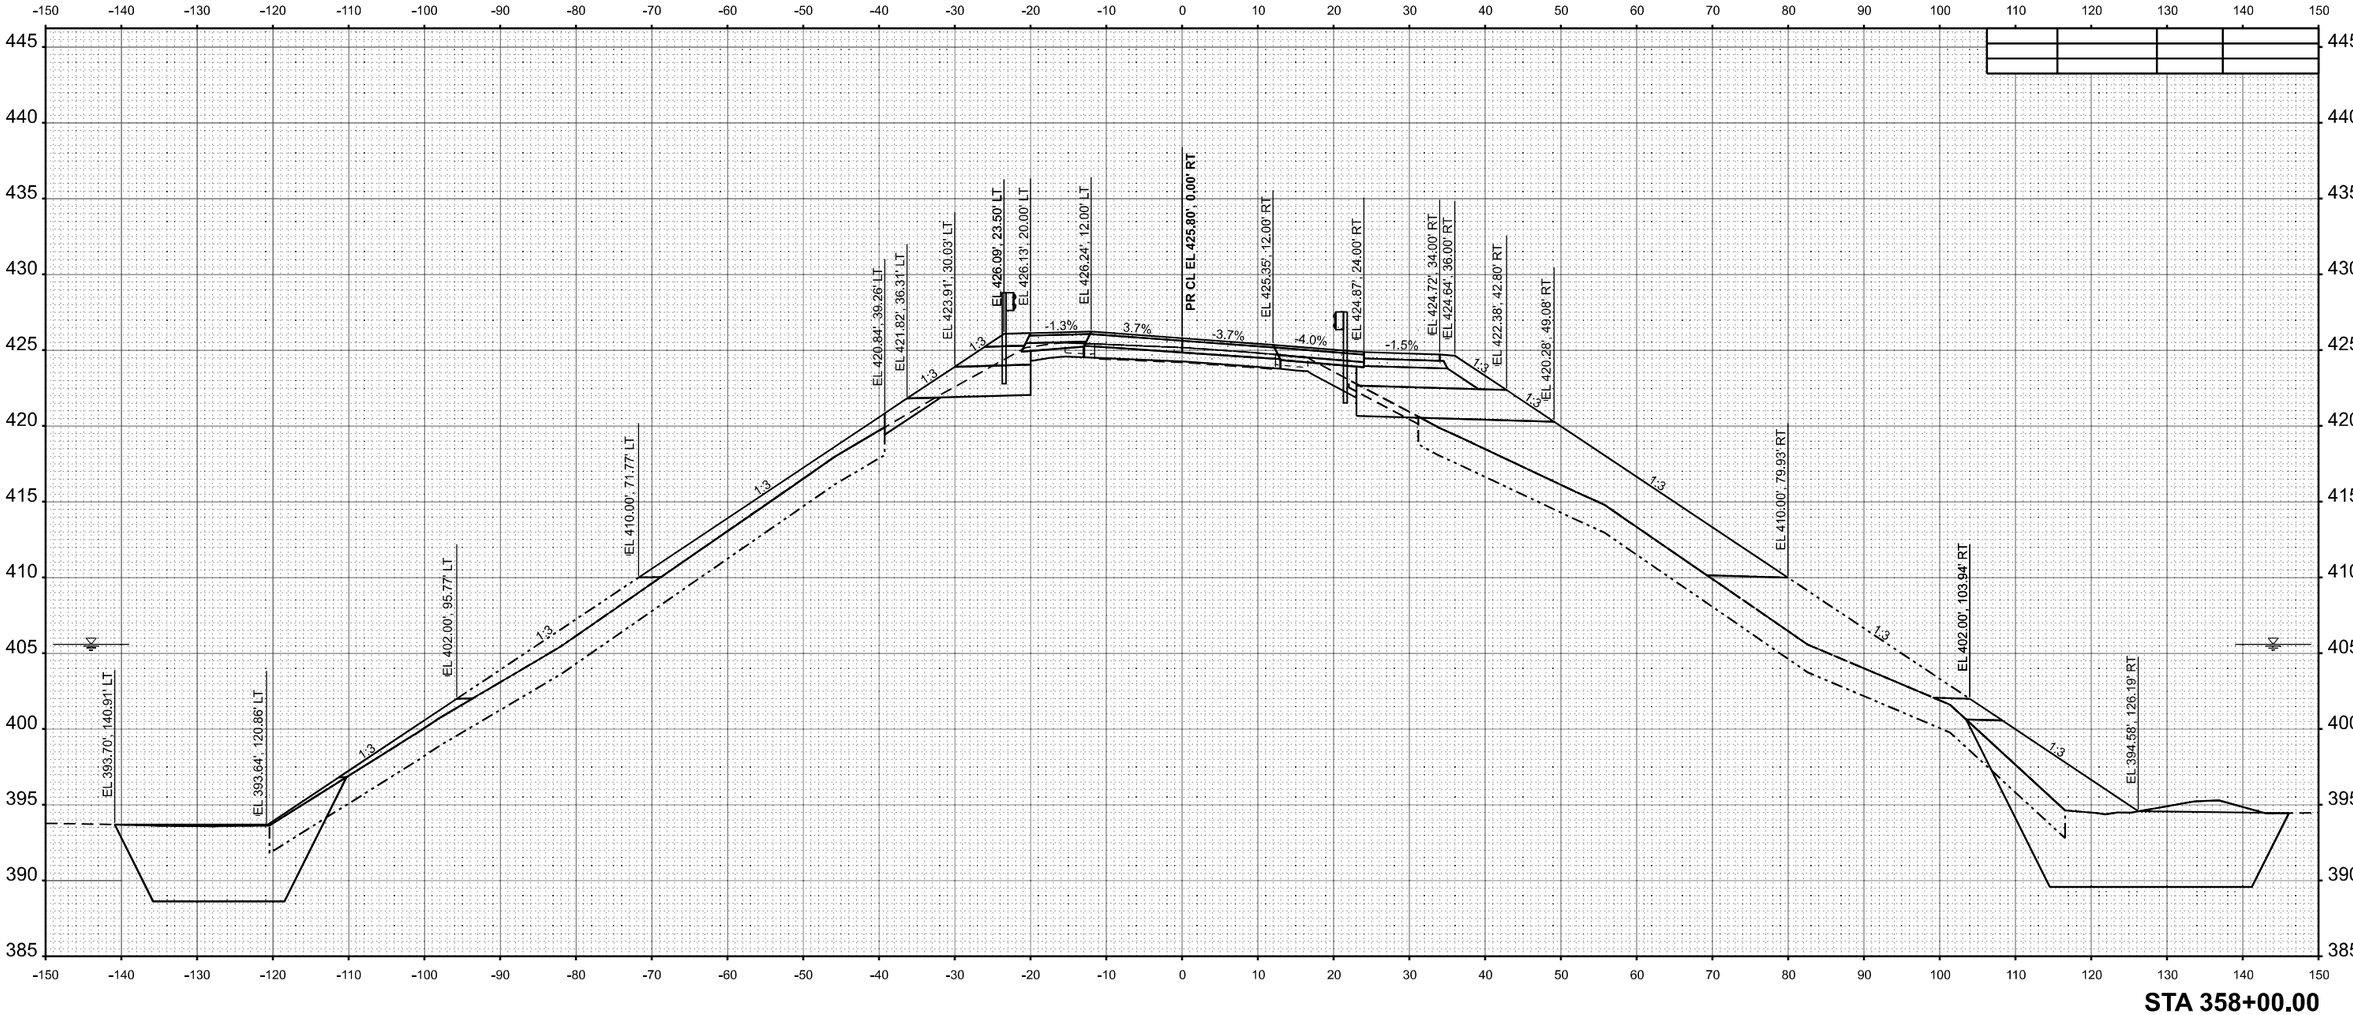

MODEL: IL154 - B 358+00.00 [Sheet]
FILE NAME: \\Quigg\Projects\2023\23IL072 - PTB 209-38 D9 - QEI - Var Phl III\WO3 IL154 Rend Lake Rdwy PH III\CADD\CADD Sheets\D978786-sht-XS_IL154.dgn

QUIGG ENGINEERING INC


USER NAME = TOverton	DESIGNED - RG	REVISED -	
	DRAWN - RG	REVISED -	
PLOT SCALE = 0.16666633 ' / In.	CHECKED - SMK	REVISED -	
PLOT DATE = 5/5/2025	DATE - 05/07/2025	REVISED -	

STATE OF ILLINOIS
DEPARTMENT OF TRANSPORTATION

CROSS SECTIONS
IL 154 & MULTI-USE PATH

SCALE: 1"=10' | SHEET 94 OF 143 SHEETS | STA. B 358+00.00 | TO STA. B 358+00.00

F.A.P. RTE.	SECTION	COUNTY	TOTAL SHEETS	SHEET NO.
845	112(RS-4, BLP-1); 112B-4	FRANKLIN	406	332
		CONTRACT NO. 78786		
	ILLINOIS FED. AID PROJECT			

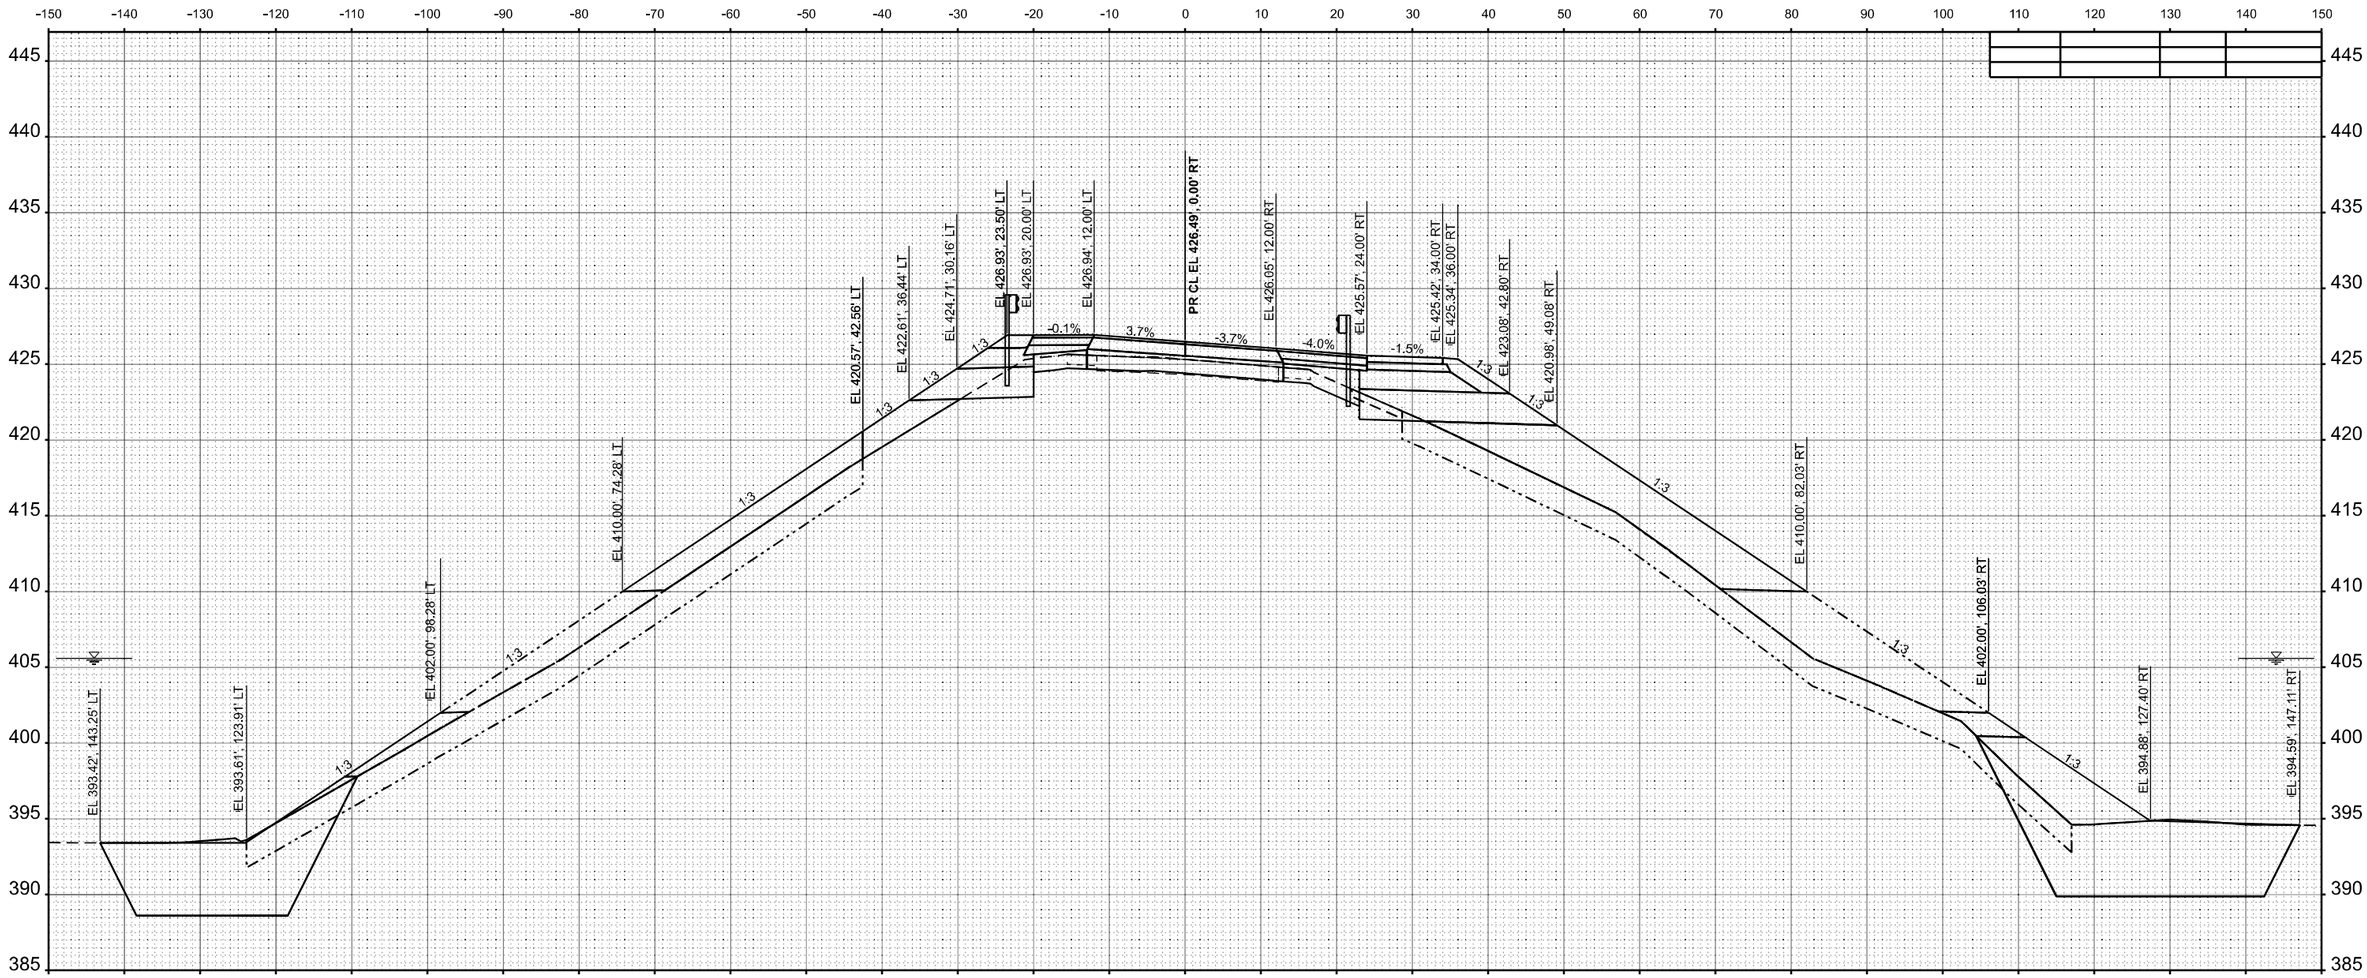

FINAL SURVEY	BY	DATE
SURVEYED		
PLOTTED		
TEMPLATE		
AREAS		
NOTE BOOK		
NO.	AREAS CHECKED	

ORIGINAL SURVEY	BY	DATE
SURVEYED		
PLOTTED		
TEMPLATE		
AREAS		
NOTE BOOK		
NO.	AREAS CHECKED	

MODEL: IL154 - B 358+50.00 |Sheet|
FILE NAME: \\Quigg\Projects\2023\23IL072 - PTB 209-38 D9 - QEI - Var PhI IIIWO3 IL154 Rend Lake Rdwy PH IIICADD\CADD Sheets\D978786-sht-XS_IL154.dgn

QUIGG ENGINEERING INC


USER NAME = TOverton	DESIGNED - RG	REVISED -	
	DRAWN - RG	REVISED -	
PLOT SCALE = 0.16666633 ' / in.	CHECKED - SMK	REVISED -	
PLOT DATE = 5/5/2025	DATE - 05/07/2025	REVISED -	

STATE OF ILLINOIS
DEPARTMENT OF TRANSPORTATION

CROSS SECTIONS
IL 154 & MULTI-USE PATH

SCALE: 1"=10' | SHEET 95 OF 143 SHEETS | STA. B 358+50.00 | TO STA. B 358+50.00

F.A.P. RTE.	SECTION	COUNTY	TOTAL SHEETS	SHEET NO.
845	112(RS-4, BLP-1); 112B-4	FRANKLIN	406	333
		CONTRACT NO. 78786		
	ILLINOIS FED. AID PROJECT			

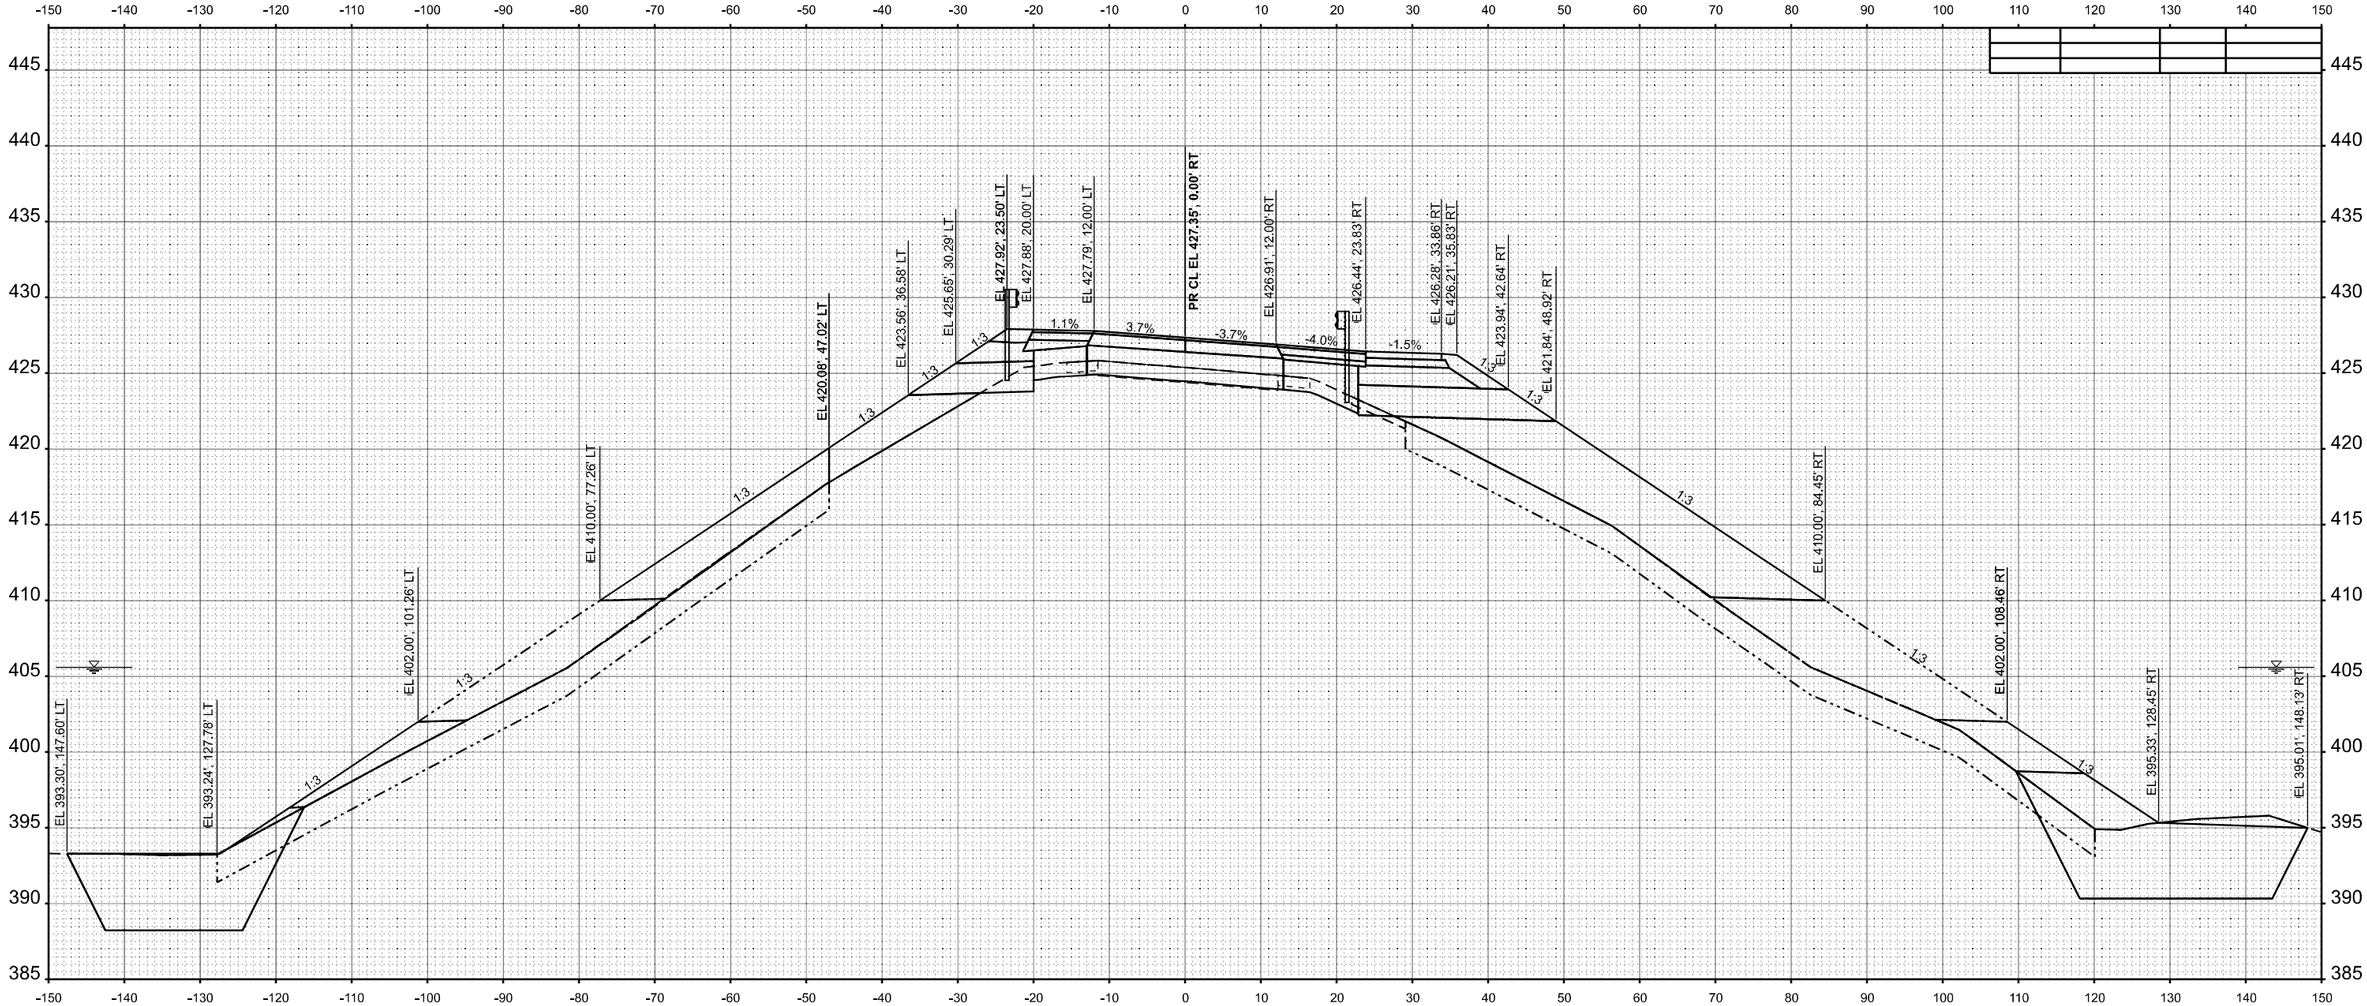

QUIGG ENGINEERING INC	USER NAME = TOverton	DESIGNED - RG	REVISED -	**STATE OF ILLINOIS DEPARTMENT OF TRANSPORTATION**
		DRAWN - RG	REVISED -	
	PLOT SCALE = 0.16666633 ' / in.	CHECKED - SMK	REVISED -	
	PLOT DATE = 5/5/2025	DATE - 05/07/2025	REVISED -	

CROSS SECTIONS
IL 154 & MULTI-USE PATH


SCALE: 1"=10' | SHEET 96 OF 143 SHEETS | STA. B 359+00.00 | TO STA. B 359+00.00

F.A.P. RTE.	SECTION	COUNTY	TOTAL SHEETS	SHEET NO.
845	112(RS-4, BLP-1); 112B-4	FRANKLIN	406	334
		CONTRACT NO. 78786		
	ILLINOIS	FED. AID PROJECT		

FINAL SURVEY — NOTE BOOK — NO. — SURVEYED — PLOTTED — TEMPLATE — AREAS — AREAS CHECKED — BY — DATE

ORIGINAL SURVEY — NOTE BOOK — NO. — SURVEYED — PLOTTED — TEMPLATE — AREAS — AREAS CHECKED — BY — DATE

MODEL: IL154 - B 359+00.00 [Sheet]
FILE NAME: \\Quigg\Projects\2023\23IL072 - PTB 209-38 D9 - QEI - Var Phl IIIWO3 IL154 Rend Lake Rdwy PH IIICADD\CADD Sheets\D978786-sht-XS_IL154.dgn

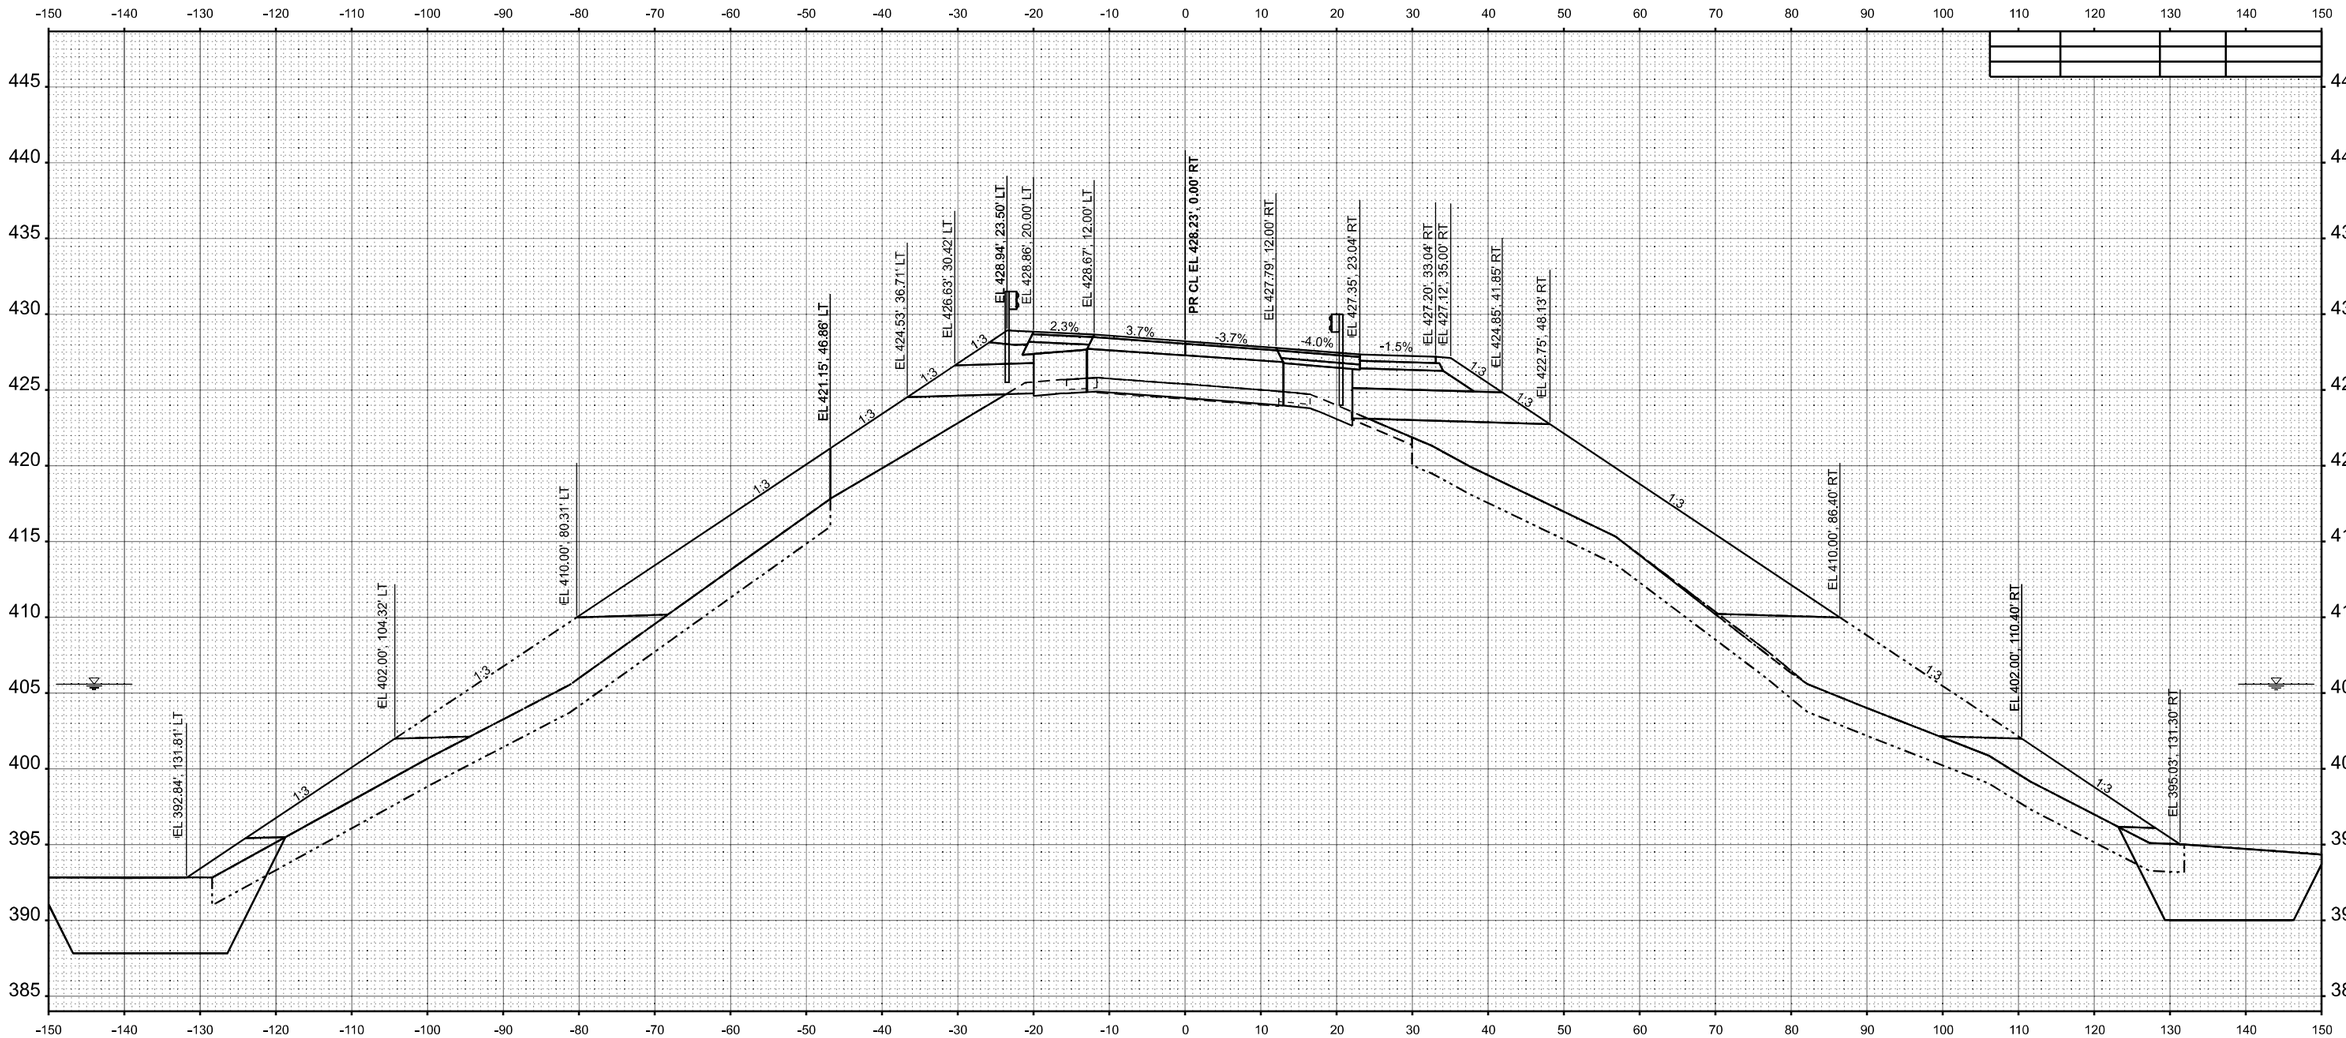

STA 359+50.00

QUIGG ENGINEERING INC	USER NAME = TOverton	DESIGNED - RG	REVISED -
		DRAWN - RG	REVISED -
	PLOT SCALE = 0.16666633 ' / in.	CHECKED - SMK	REVISED -
	PLOT DATE = 5/5/2025	DATE - 05/07/2025	REVISED -

STATE OF ILLINOIS
DEPARTMENT OF TRANSPORTATION

CROSS SECTIONS
IL 154 & MULTI-USE PATH


SCALE: 1"=10' | SHEET 97 OF 143 SHEETS | STA. B 359+50.00 | TO STA. B 359+50.00

F.A.P. RTE.	SECTION	COUNTY	TOTAL SHEETS	SHEET NO.
845	112(RS-4, BLP-1); 112B-4	FRANKLIN	406	335
		CONTRACT NO. 78786		
		ILLINOIS FED. AID PROJECT		

FINAL SURVEY | NOTE BOOK | NO. | BY | DATE | SURVEYED | PLOTTED | TEMPLATE | AREAS | AREAS CHECKED

ORIGINAL SURVEY | NOTE BOOK | NO. | BY | DATE | SURVEYED | PLOTTED | TEMPLATE | AREAS | AREAS CHECKED

MODEL: IL154 - B 359+50.00 [Sheet]
FILE NAME: \\Quigg\Projects\2023\23IL072 - PTB 209-38 D9 - QEI - Var Phl IIWO3 IL154 Rend Lake Rdwy PH IICADD\CADD Sheets\D978786-sht-XS_IL154.dgn

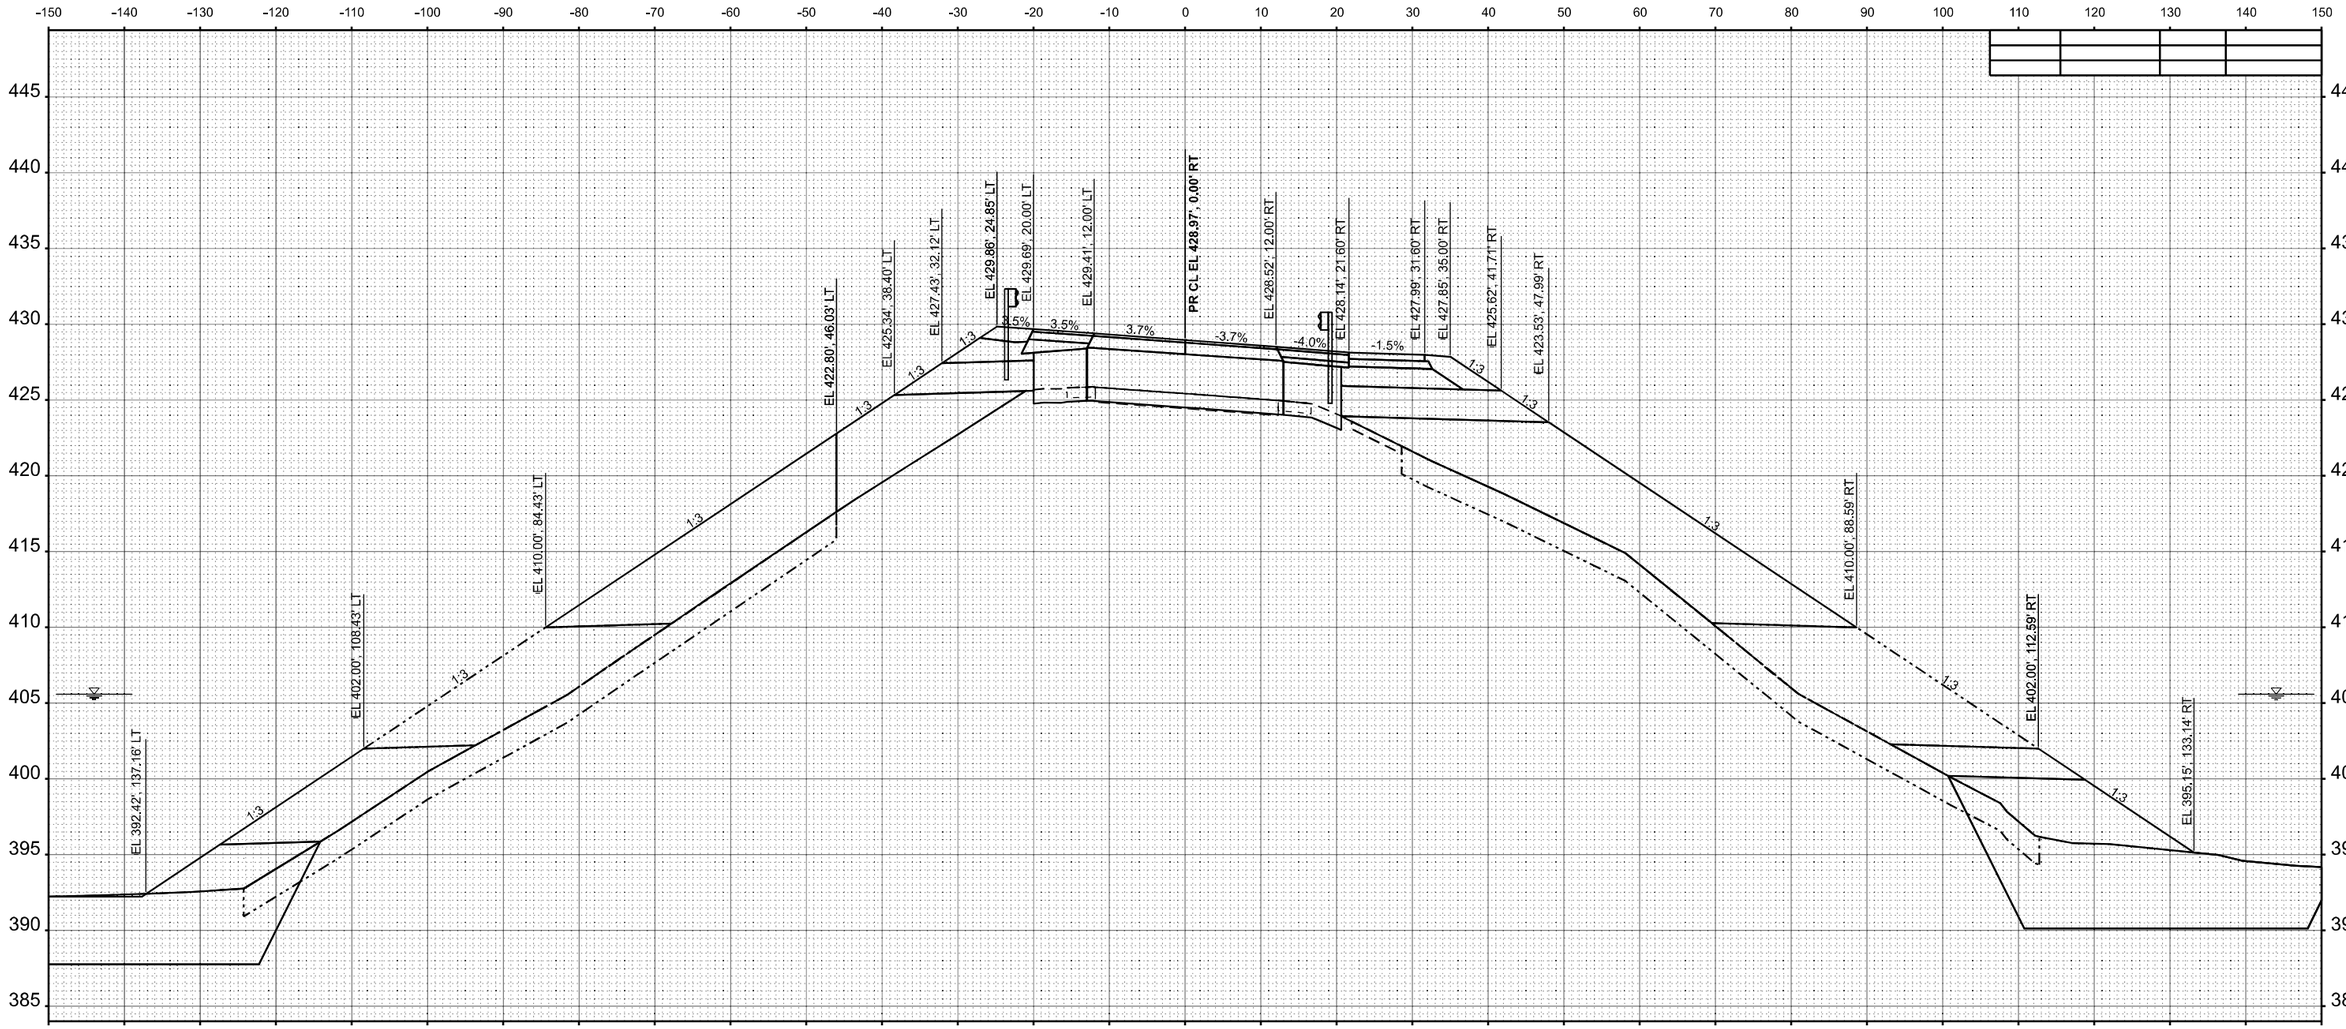

QUIGG ENGINEERING INC	USER NAME = TOverton	DESIGNED - RG	REVISED -	**STATE OF ILLINOIS DEPARTMENT OF TRANSPORTATION**
		DRAWN - RG	REVISED -	
	PLOT SCALE = 0.16666633 ' / In.	CHECKED - SMK	REVISED -	
	PLOT DATE = 5/5/2025	DATE - 05/07/2025	REVISED -	

CROSS SECTIONS
IL 154 & MULTI-USE PATH

SCALE: 1"=10' | SHEET 98 OF 143 SHEETS | STA. B 360+00.00 | TO STA. B 360+00.00


F.A.P. RTE.	SECTION	COUNTY	TOTAL SHEETS	SHEET NO.
845	112(RS-4, BLP-1); 112B-4	FRANKLIN	406	336
		CONTRACT NO. 78786		
	ILLINOIS	FED. AID PROJECT		

FINAL SURVEY — NOTE BOOK — NO. — SURVEYED — PLOTTED — TEMPLATE — AREAS — AREAS CHECKED — BY — DATE

ORIGINAL SURVEY — NOTE BOOK — NO. — SURVEYED — PLOTTED — TEMPLATE — AREAS — AREAS CHECKED — BY — DATE

MODEL: IL154 - B 360+00.00 [Sheet]
FILE NAME: \\Quigg\Projects\2023\23IL072 - PTB 209-38 D9 - QEI - Var Phl III\WO3 IL154 Rend Lake Rdwy PH III\CADD\CADD Sheets\D978786-sht-XS_IL154.dgn

Cut Area	0.0 SF	Fill Area	28.4 SF
Cut Vol.	6.3 CY	Fill Vol.	20.7 CY
Cut Adj. Vol.	6.3 CY	Fill Adj. Vol.	20.7 CY

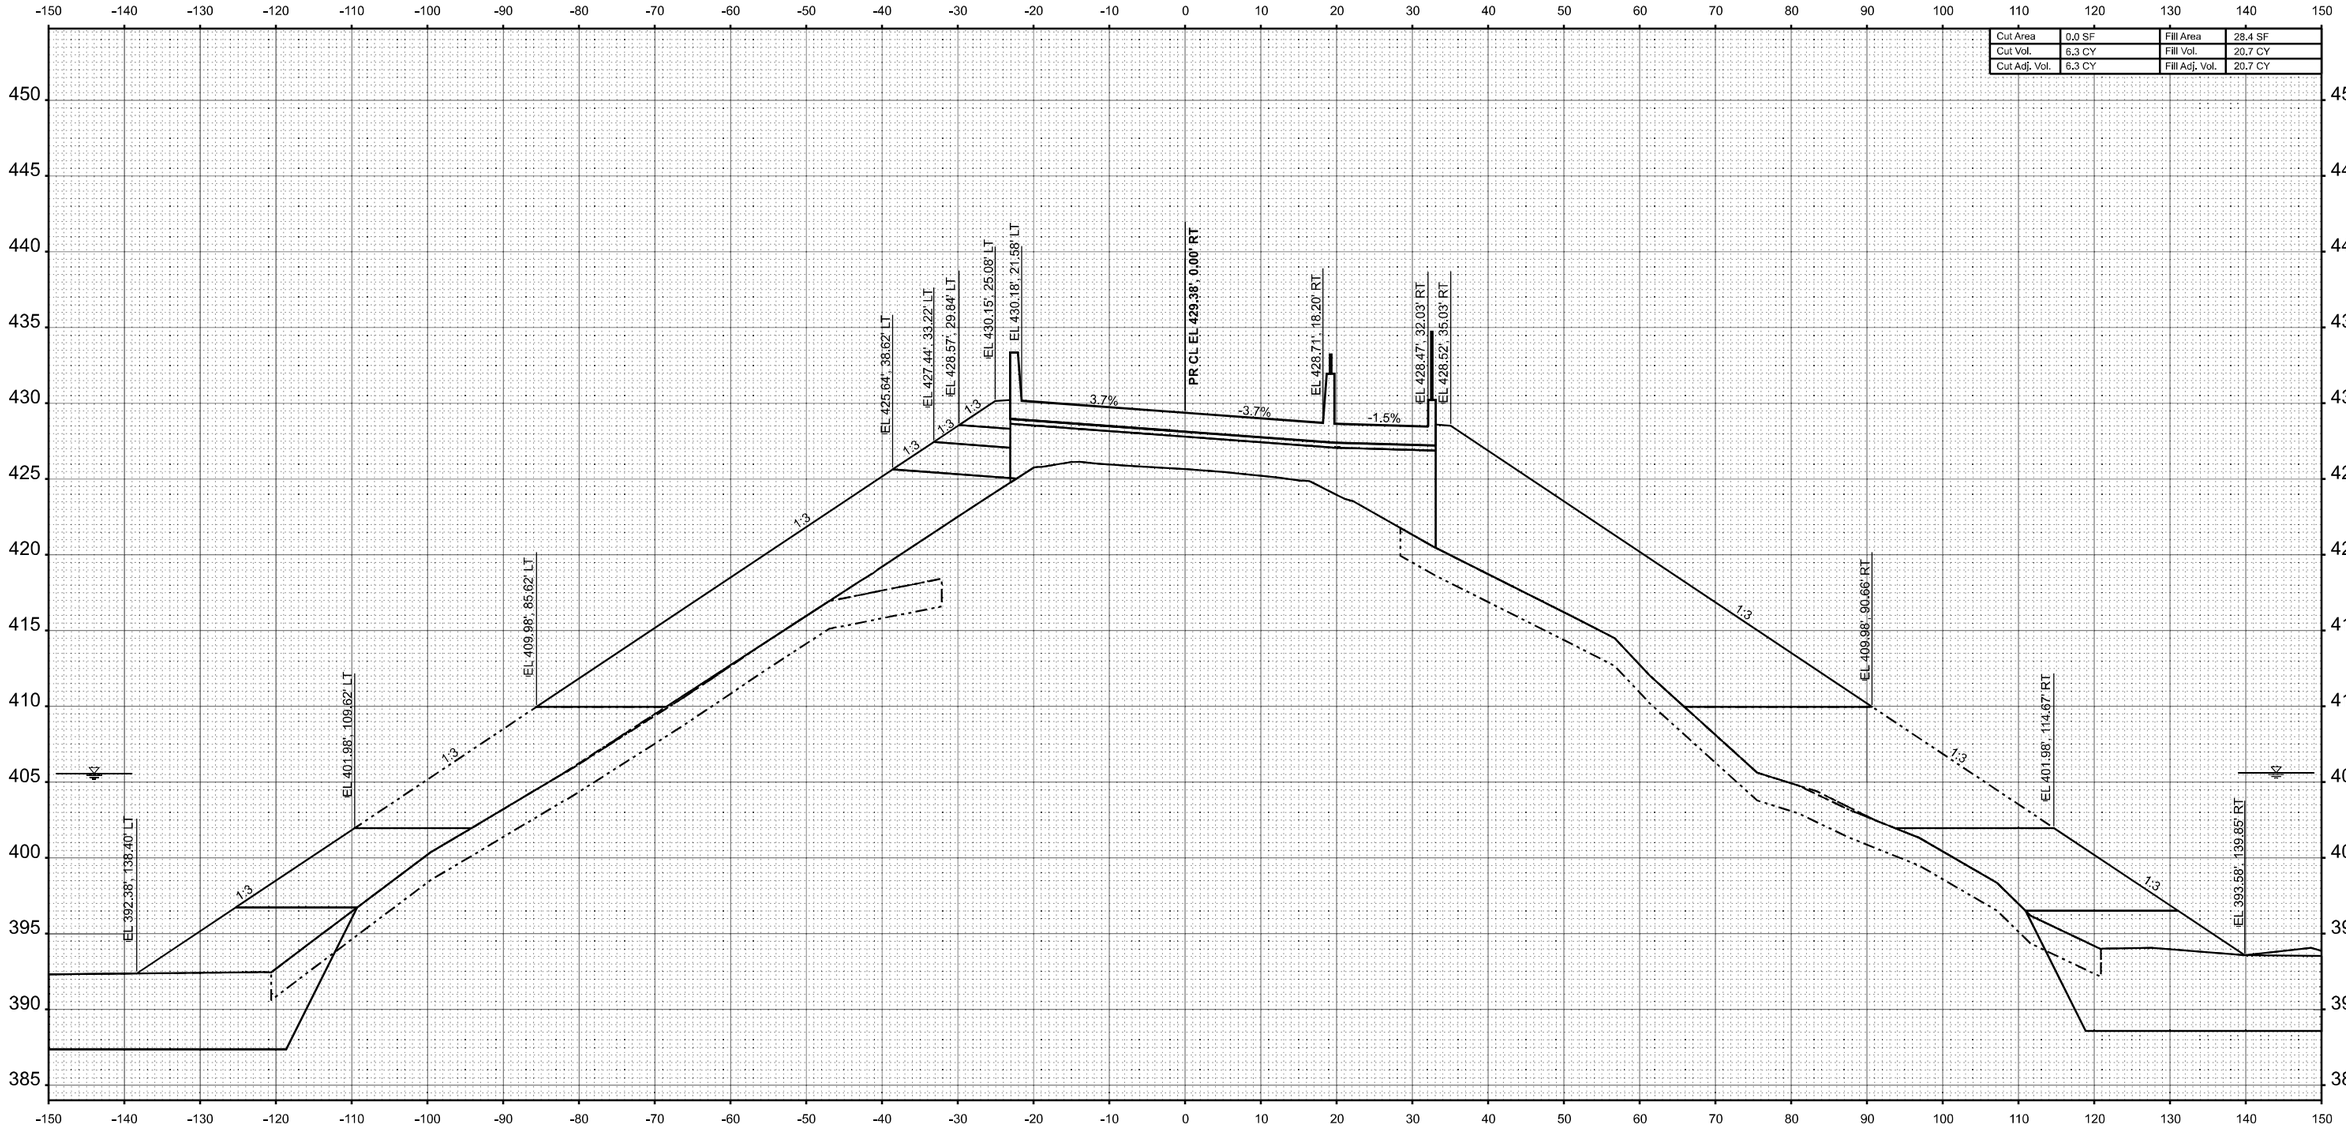

STA 360+35.00

USER NAME = TOverton	DESIGNED - RG	REVISED -	
	DRAWN - RG	REVISED -	
PLOT SCALE = 0.16666633 ' / in.	CHECKED - SMK	REVISED -	
PLOT DATE = 5/5/2025	DATE - 05/07/2025	REVISED -	

QUIGG ENGINEERING INC

STATE OF ILLINOIS
DEPARTMENT OF TRANSPORTATION

CROSS SECTIONS
IL 154 & MULIT-USE PATH


SCALE: 1"=10' | SHEET 99 OF 143 SHEETS | STA. B 360+35.00 | TO STA. B 360+35.00

F.A.P. RTE.	SECTION	COUNTY	TOTAL SHEETS	SHEET NO.
845	112(RS-4, BLP-1); 112B-4	FRANKLIN	406	337
		CONTRACT NO. 78786		
	ILLINOIS FED. AID PROJECT			

FINAL SURVEY — NOTE BOOK — NO. — SURVEYED — PLOTTED — TEMPLATE — AREAS — AREAS CHECKED — BY — DATE

ORIGINAL SURVEY — NOTE BOOK — NO. — SURVEYED — PLOTTED — TEMPLATE — AREAS — AREAS CHECKED — BY — DATE

MODEL: IL154 - B 360+35.00 [Sheet]
FILE NAME: \\Quigg\Projects\2023\23IL072 - PTB 209-38 D9 - QEI - Var Phl IIIWO3 IL154 Rend Lake Rdwy PH III\CADD\CADD Sheets\D978786-sht-XS_IL154.dgn

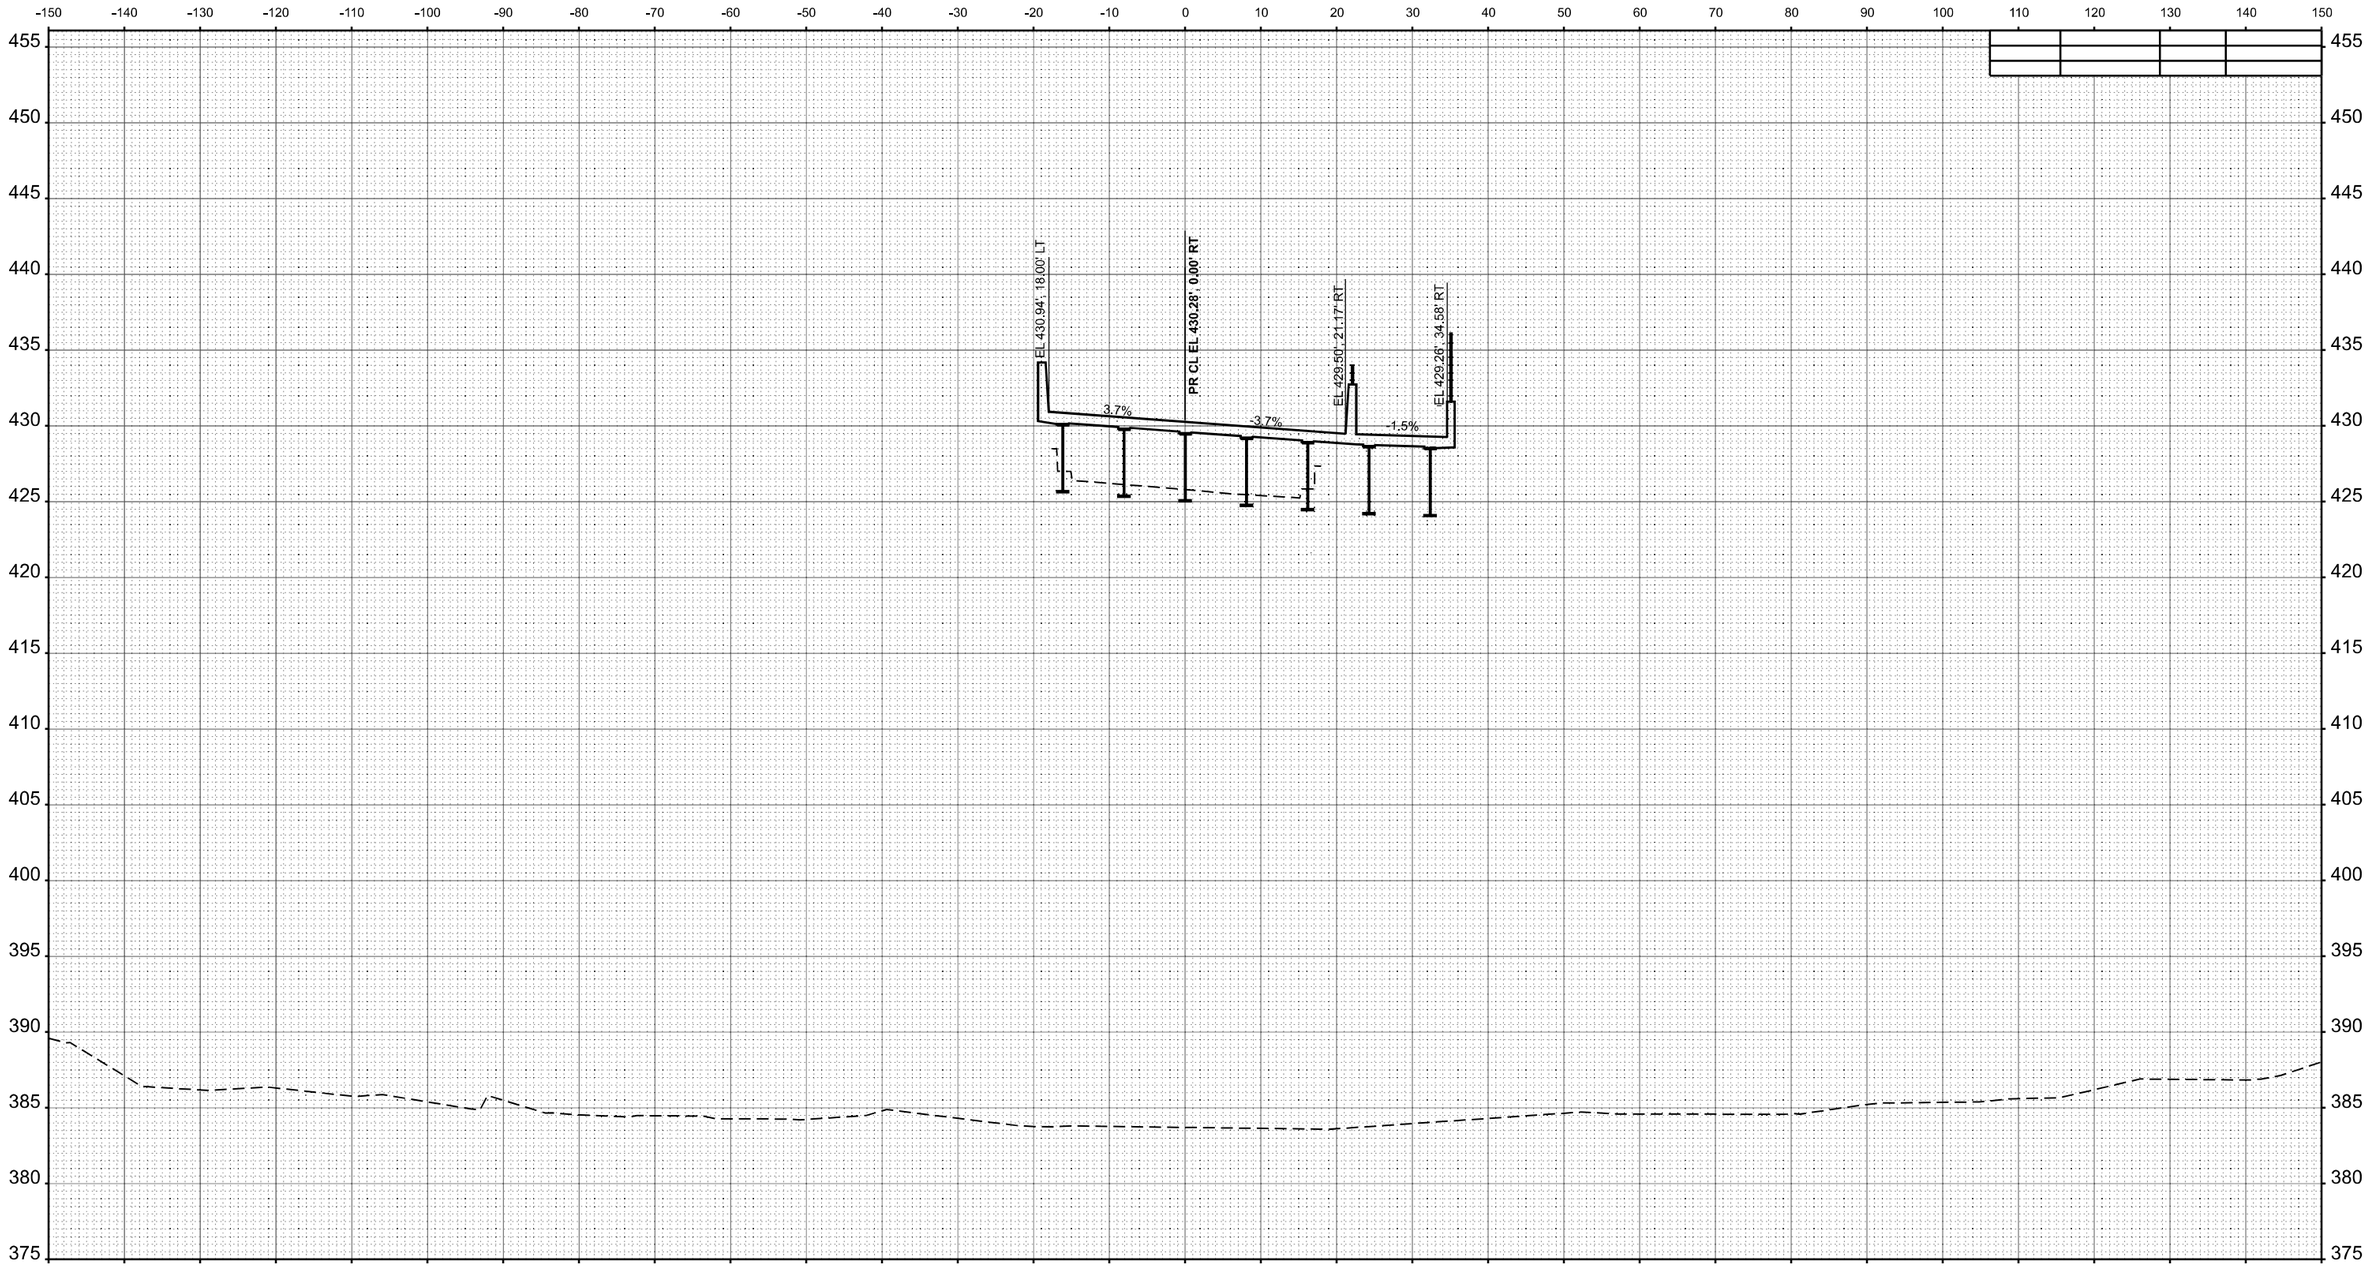

USER NAME = TOverton	DESIGNED - RG	REVISED -	
	DRAWN - RG	REVISED -	
PLOT SCALE = 0.16666633 ' / in.	CHECKED - SMK	REVISED -	
PLOT DATE = 5/5/2025	DATE - 05/07/2025	REVISED -	

QUIGG ENGINEERING INC

STATE OF ILLINOIS
DEPARTMENT OF TRANSPORTATION

CROSS SECTIONS
IL 154 & MULTI-USE PATH


SCALE: 1"=10' | SHEET 100 OF 143 SHEETS | STA. B 362+00.00 | TO STA. B 362+00.00

F.A.P. RTE.	SECTION	COUNTY	TOTAL SHEETS	SHEET NO.
845	112(RS-4, BLP-1); 112B-4	FRANKLIN	406	338
		CONTRACT NO. 78786		
	ILLINOIS	FED. AID PROJECT		

ORIGINAL SURVEY | NOTE BOOK | NO. | SURVEYED | PLOTTED | TEMPLATE | AREAS | AREAS CHECKED | BY | DATE

MODEL: IL154 - B 362+00.00 [Sheet]
FILE NAME: \\Quigg\Projects\2023\23IL072 - PTB 209-38 D9 - QEI - Var Phl III\WO3 IL 154 Rend Lake Rdwy PH III\CADD\CADD Sheets\D978786-ehl-XS_IL154.dgn

Cut Area	0.0 SF	Fill Area	0.0 SF
Cut Vol.	0.1 CY	Fill Vol.	0.0 CY
Cut Adj. Vol.	0.1 CY	Fill Adj. Vol.	0.0 CY

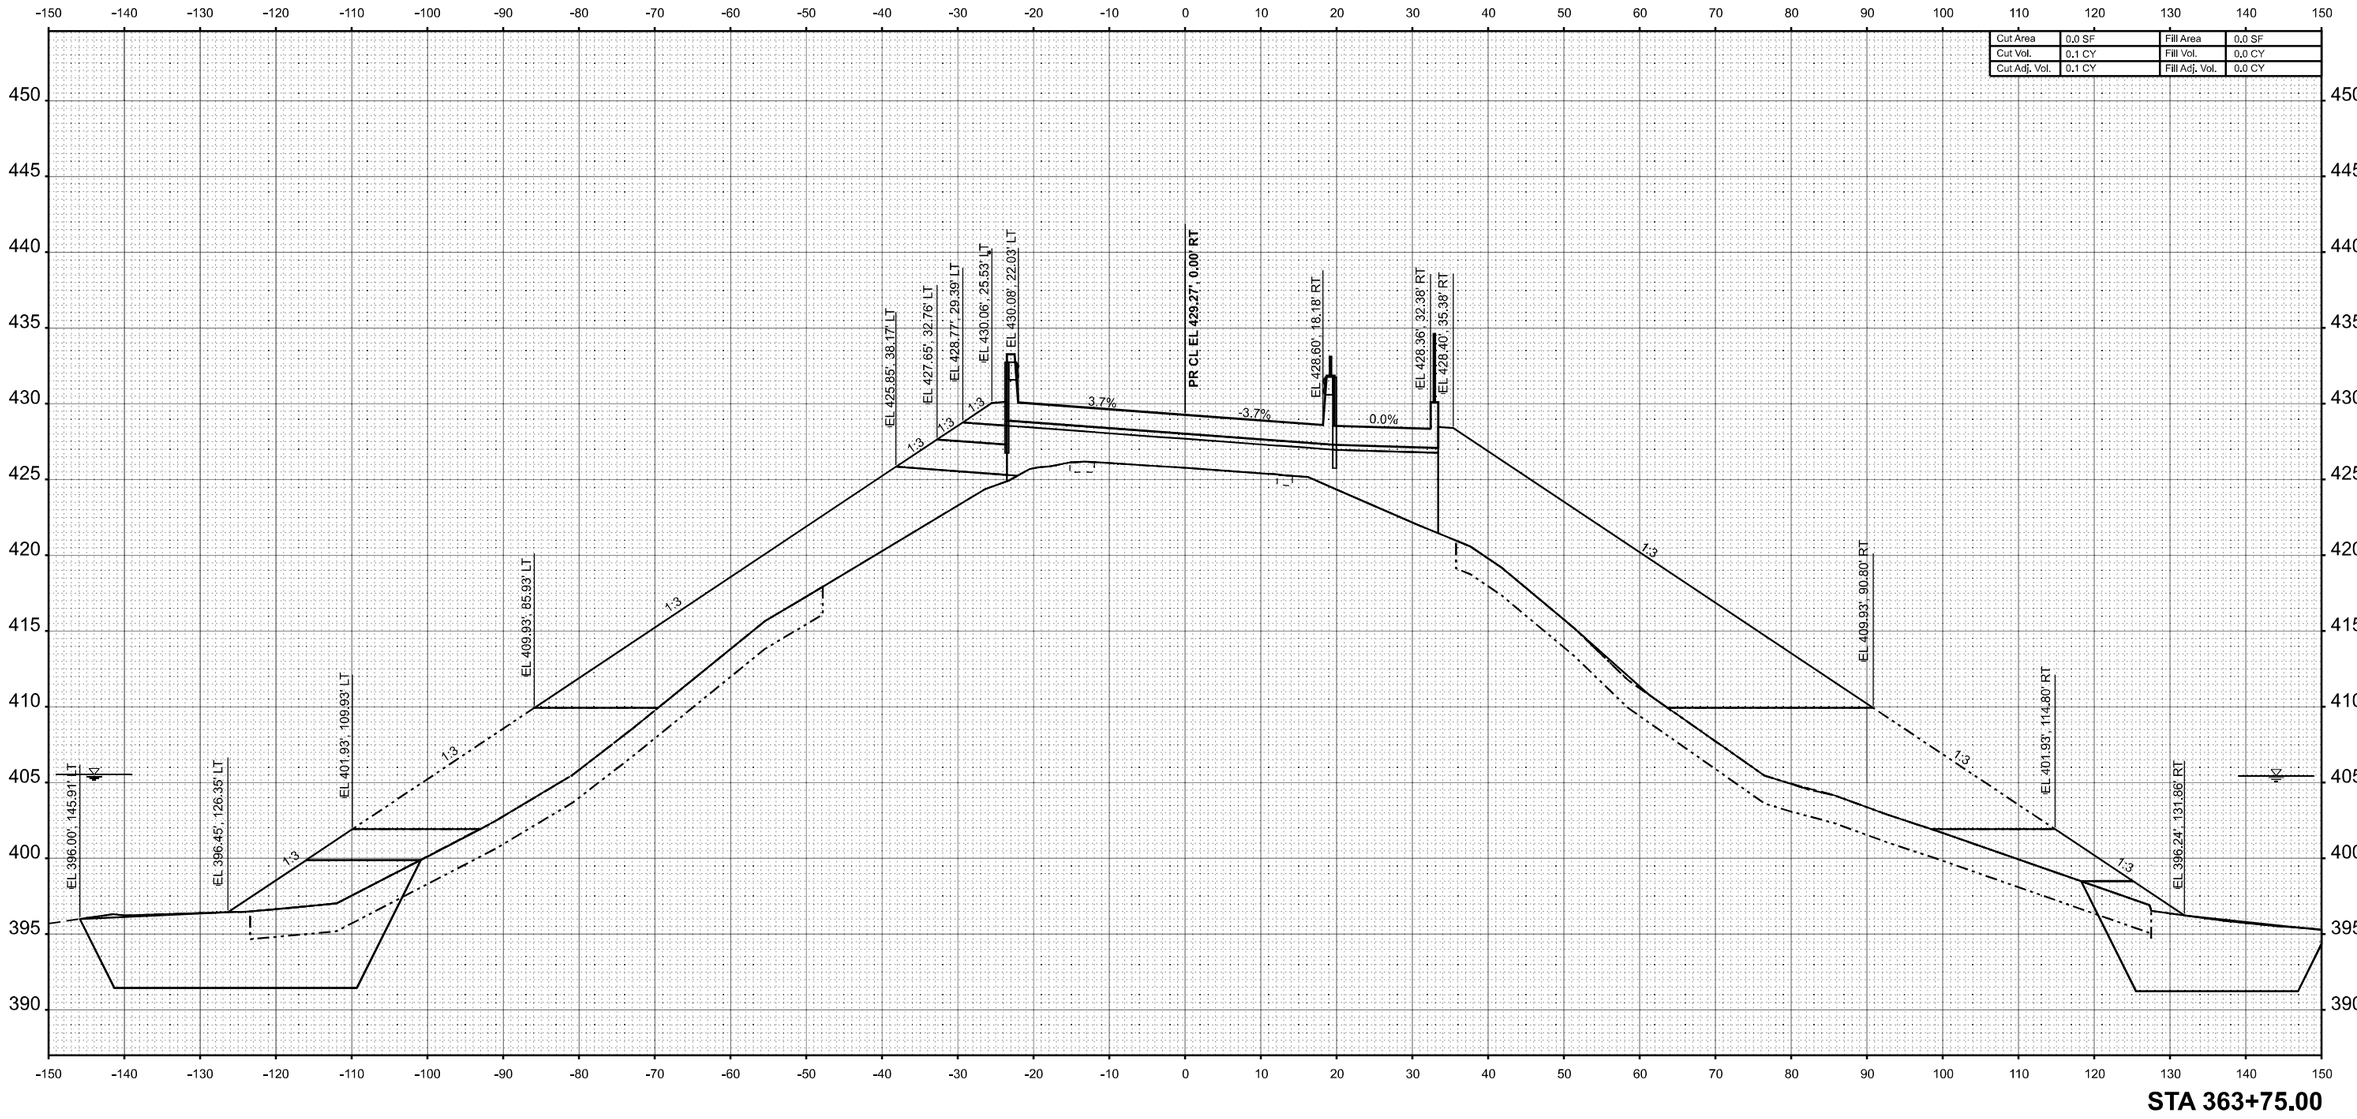

STA 363+75.00

QUIGG ENGINEERING INC

USER NAME = TOverton	DESIGNED - RG	REVISED -	
	DRAWN - RG	REVISED -	
PLOT SCALE = 0.16666633 ' / In.	CHECKED - SMK	REVISED -	
PLOT DATE = 5/5/2025	DATE - 05/07/2025	REVISED -	

STATE OF ILLINOIS
DEPARTMENT OF TRANSPORTATION

CROSS SECTIONS
IL 154 & MULIT-USE PATH


SCALE: 1"=10' | SHEET 101 OF 143 SHEETS | STA. B 363+75.00 | TO STA. B 363+75.00

F.A.P. RTE.	SECTION	COUNTY	TOTAL SHEETS	SHEET NO.
845	112(RS-4, BLP-1); 112B-4	FRANKLIN	406	339
		CONTRACT NO. 78786		
	ILLINOIS	FED. AID PROJECT		

FINAL SURVEY | NOTE BOOK | NO. | BY | DATE | SURVEYED | PLOTTED | TEMPLATE | AREAS | AREAS CHECKED

ORIGINAL SURVEY | NOTE BOOK | NO. | BY | DATE | SURVEYED | PLOTTED | TEMPLATE | AREAS | AREAS CHECKED

MODEL: IL154 - B 363+75.00 [Sheet]
FILE NAME: \\Quigg\Projects\2023\23IL072 - PTB 209-38 D9 - QEI - Var Phl III\WO3 IL154 Rend Lake Rdwy PH III\CADD\CADD Sheets\D978786-sht-XS_IL154.dgn

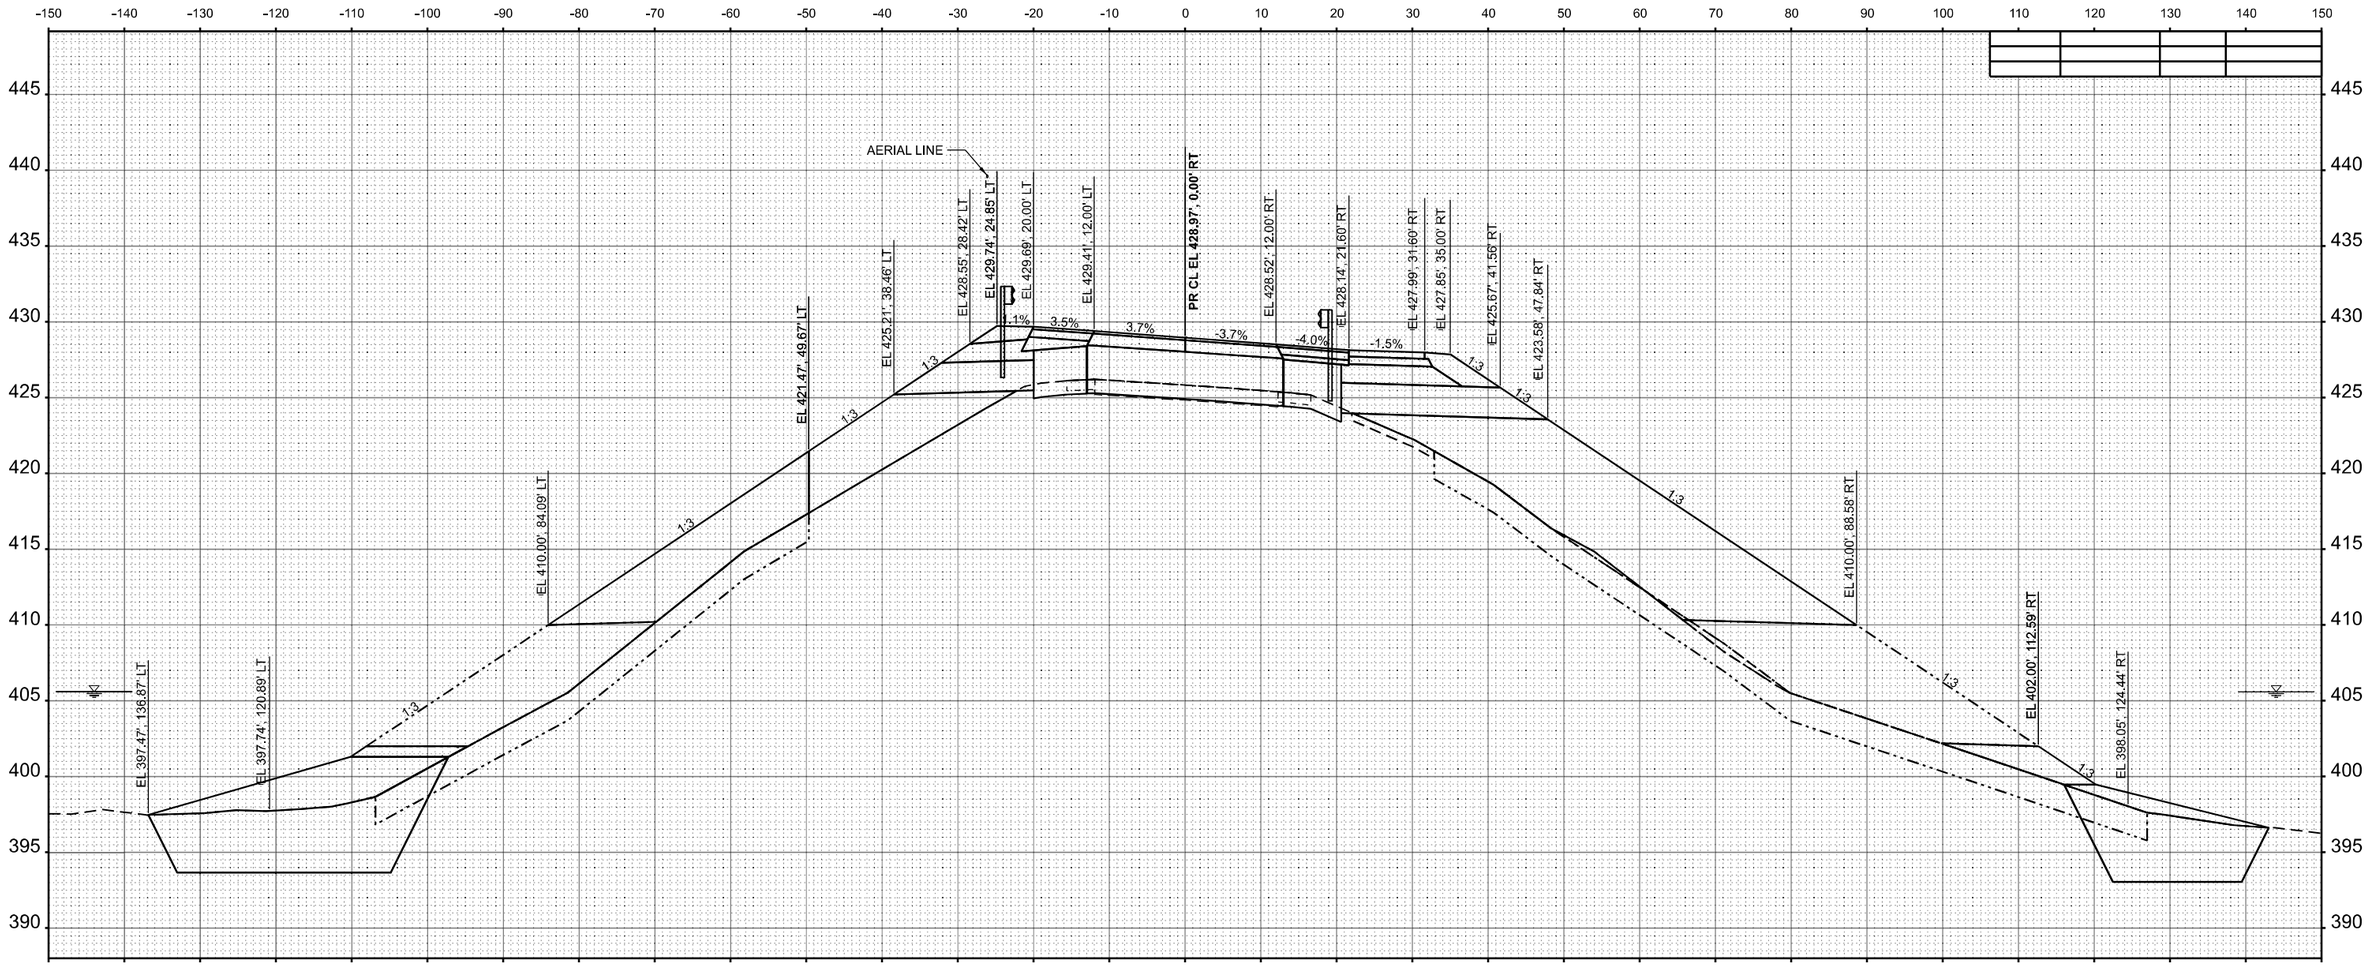

STA 364+00.00

FINAL SURVEY — NOTE BOOK — NO. — SURVEYED — PLOTTED — TEMPLATE — AREAS — AREAS CHECKED — BY — DATE

ORIGINAL SURVEY — NOTE BOOK — NO. — SURVEYED — PLOTTED — TEMPLATE — AREAS — AREAS CHECKED — BY — DATE

MODEL: IL154 - B 364+00.00 [Sheet]
FILE NAME: \\Quigg\Projects\2023\23IL072 - PTB 209-38 D9 - QEI - Var Phl III\WO3 IL154 Rend Lake Rdwy PH III\CADD\CADD Sheets\D978786-shtXS_IL154.dgn

QUIGG ENGINEERING INC

USER NAME = TOverton	DESIGNED - RG	REVISED -	
	DRAWN - RG	REVISED -	
PLOT SCALE = 0.16666633 ' / In.	CHECKED - SMK	REVISED -	
PLOT DATE = 5/5/2025	DATE - 05/07/2025	REVISED -	


STATE OF ILLINOIS
DEPARTMENT OF TRANSPORTATION

CROSS SECTIONS
IL 154 & MULTI-USE PATH

SCALE: 1"=10' | SHEET 102 OF 143 SHEETS | STA. B 364+00.00 | TO STA. B 364+00.00

F.A.P. RTE.	SECTION	COUNTY	TOTAL SHEETS	SHEET NO.
845	112(RS-4, BLP-1); 112B-4	FRANKLIN	406	340
		CONTRACT NO. 78786		
	ILLINOIS	FED. AID PROJECT		

FINAL SURVEY		BY	DATE
NOTE BOOK	SURVEYED		
NO.	PLOTTED		
	TEMPLATE		
	AREAS		
	AREAS CHECKED		

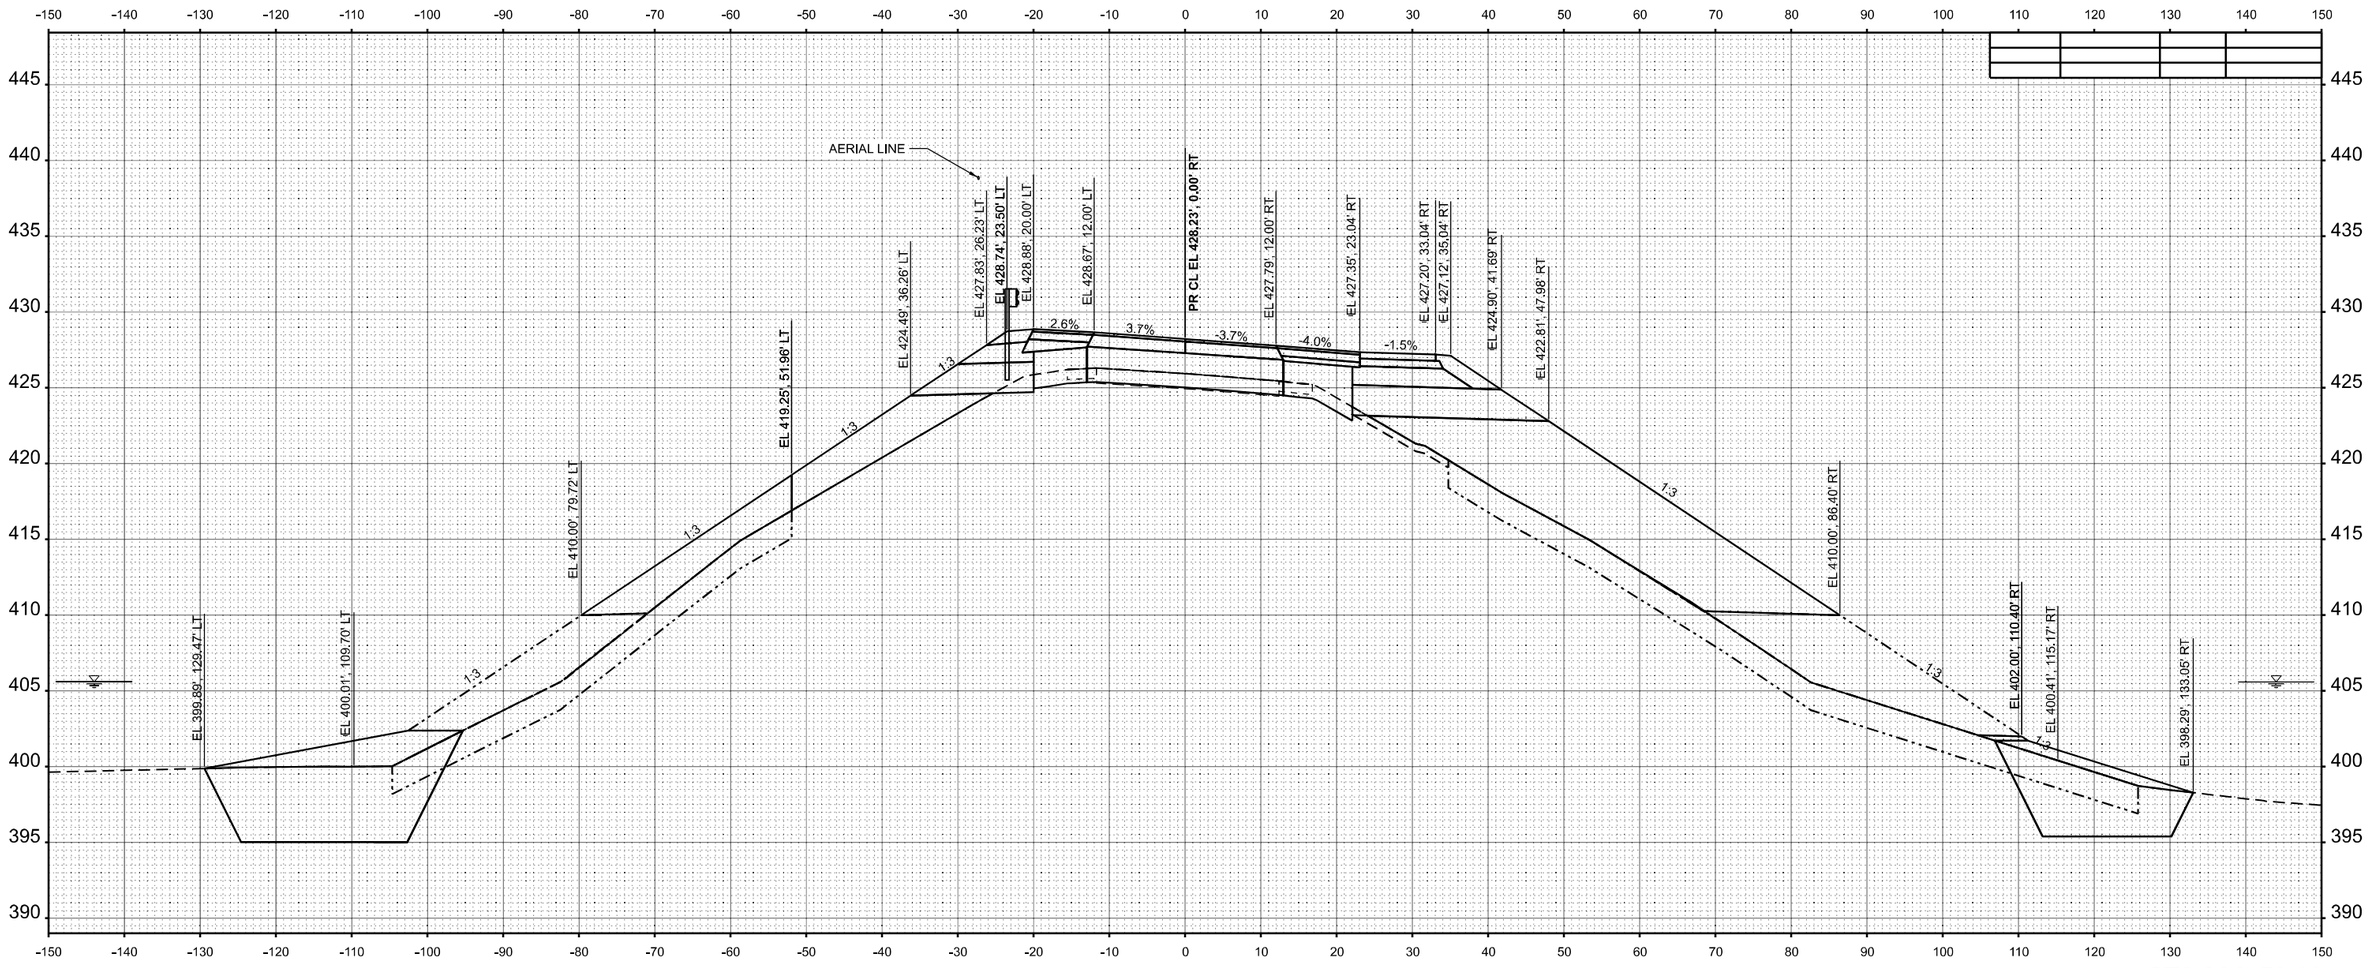

ORIGINAL SURVEY		BY	DATE
NOTE BOOK	SURVEYED		
NO.	PLOTTED		
	TEMPLATE		
	AREAS		
	AREAS CHECKED		

MODEL: IL 154 - B 364+50.00 [Sheet]
FILE NAME: \\Quigg\Projects\2023\23IL072 - PTB 209-38 D9 - QEI - Var Phl II\WO3 IL 154 Rend Lake Rdwy PH II\CADD\CADD Sheets\D9787786-sht-XS_IL154.dgn

QUIGG ENGINEERING INC

USER NAME = TOverton	DESIGNED - RG	REVISED -	
	DRAWN - RG	REVISED -	
PLOT SCALE = 0.1666633 ' / In.	CHECKED - SMK	REVISED -	
PLOT DATE = 5/5/2025	DATE - 05/07/2025	REVISED -	


STATE OF ILLINOIS
DEPARTMENT OF TRANSPORTATION

CROSS SECTIONS
IL 154 & MULTI-USE PATH

SCALE: 1"=10' | SHEET 103 OF 143 SHEETS | STA. B 364+50.00 | TO STA. B 364+50.00

F.A.P. RTE.	SECTION	COUNTY	TOTAL SHEETS	SHEET NO.
845	112(RS-4, BLP-1); 112B-4	FRANKLIN	406	341
		CONTRACT NO. 78786		
	ILLINOIS	FED. AID PROJECT		

FINAL SURVEY	BY	DATE
SURVEYED		
PLOTTED		
TEMPLATE		
AREAS		
AREAS CHECKED		
NOTE BOOK		
NO.		

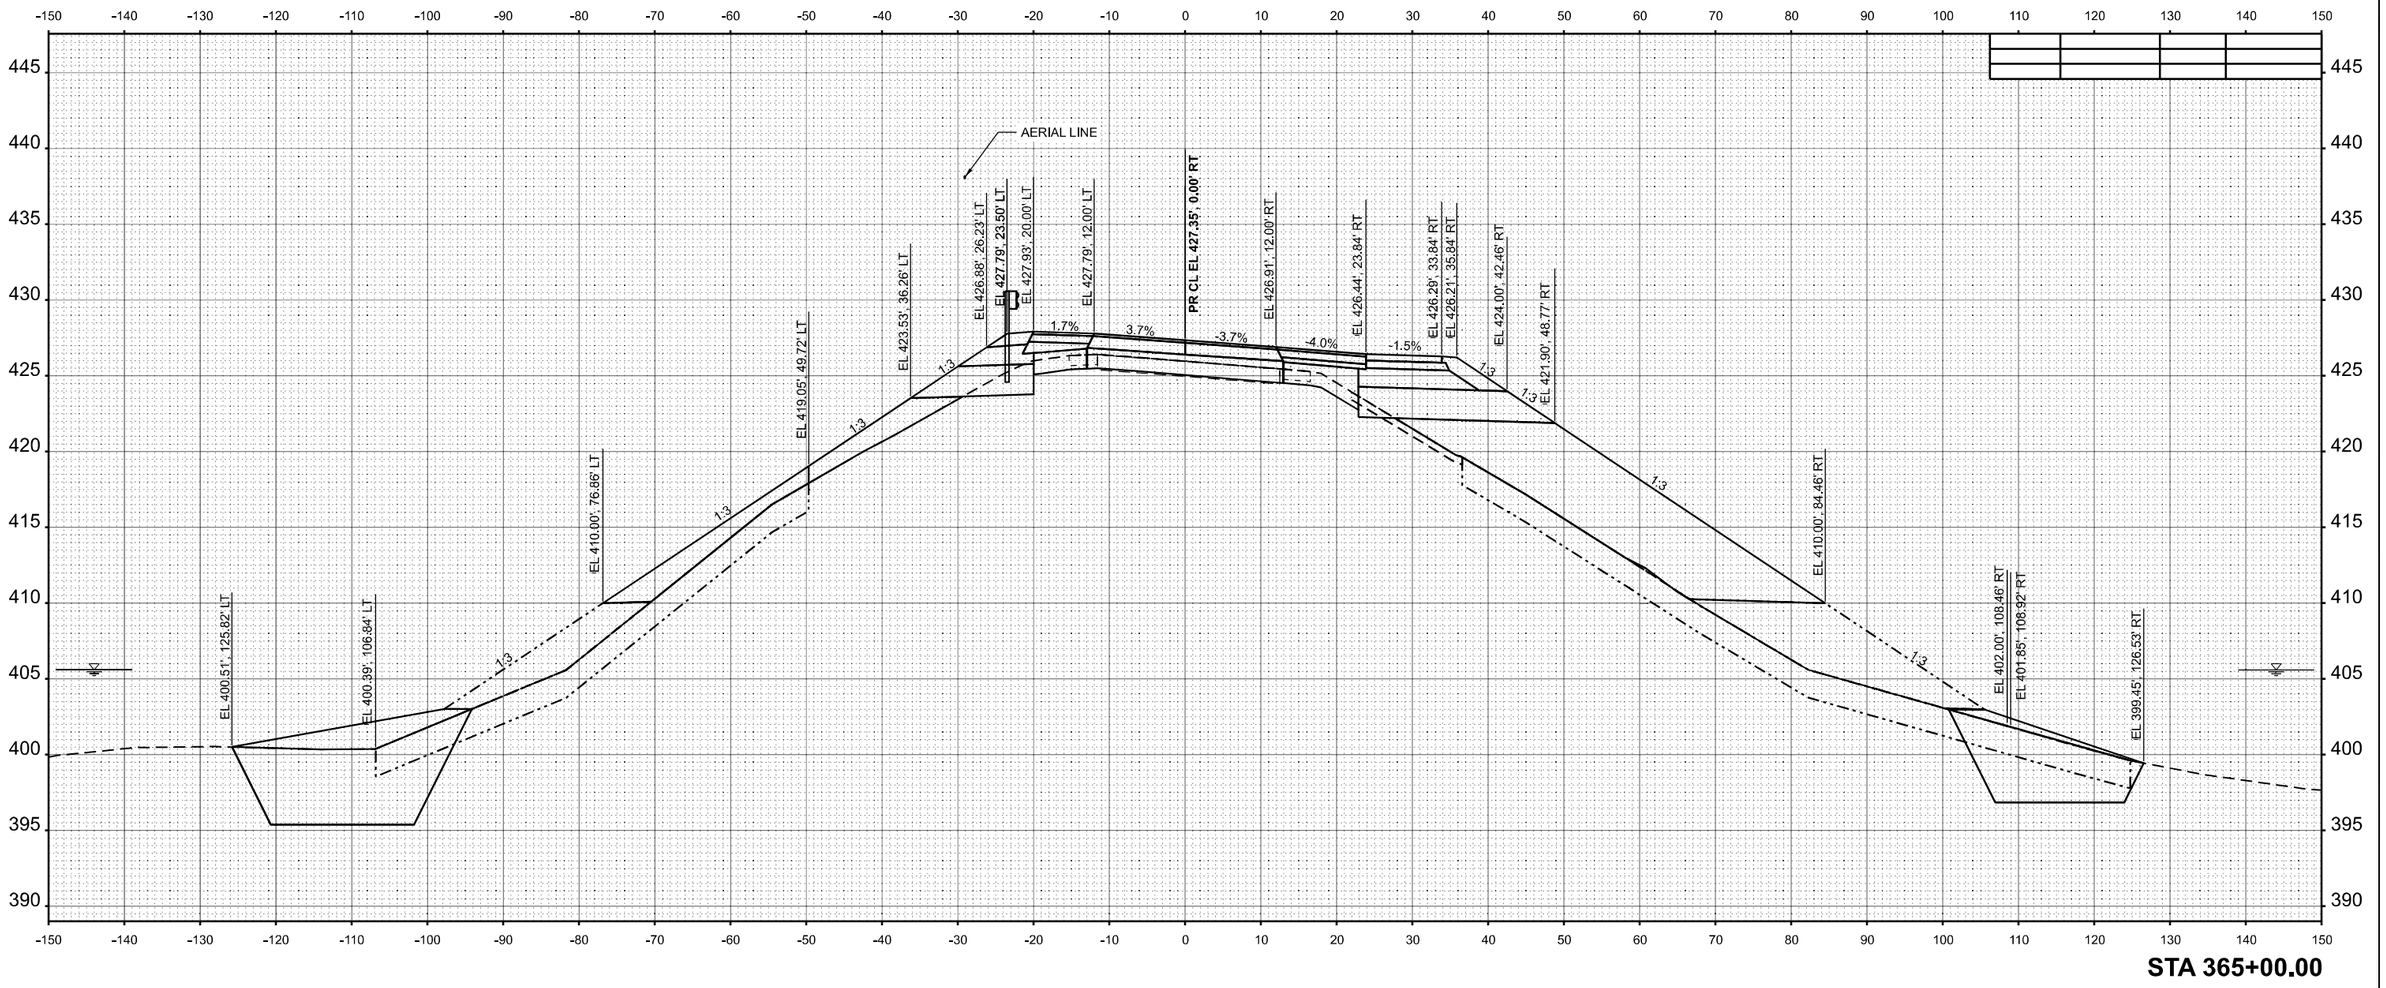

STA 365+00.00

ORIGINAL SURVEY	BY	DATE
SURVEYED		
PLOTTED		
TEMPLATE		
AREAS		
AREAS CHECKED		
NOTE BOOK		
NO.		

MODEL: IL154 - B 365+00.00 [Sheet]
FILE NAME: \\Quigg\Projects\2023\23IL072 - PTB 209-38 D9 - QEI - Var Phl III\WO3 IL154 Rend Lake Rdwy PH III\CADD\CADD Sheets\D978786-sht-XS_IL154.dgn

QUIGG ENGINEERING INC

USER NAME = TOverton		DESIGNED - RG		REVISED -	
		DRAWN - RG		REVISED -	
PLOT SCALE = 0.16666633 ' / In.		CHECKED - SMK		REVISED -	
PLOT DATE = 5/5/2025		DATE - 05/07/2025		REVISED -	

STATE OF ILLINOIS
DEPARTMENT OF TRANSPORTATION


CROSS SECTIONS
IL 154 & MULTI-USE PATH

SCALE: 1"=10' | SHEET 104 OF 143 SHEETS | STA. B 365+00.00 | TO STA. B 365+00.00

F.A.P. RTE.	SECTION	COUNTY	TOTAL SHEETS	SHEET NO.
845	112(RS-4, BLP-1); 112B-4	FRANKLIN	406	342
		CONTRACT NO. 78786		
	ILLINOIS	FED. AID PROJECT		

FINAL SURVEY	
NOTE BOOK	
NO.	

	BY	DATE
SURVEYED		
PLOTTED		
TEMPLATE		
AREAS		
AREAS CHECKED		

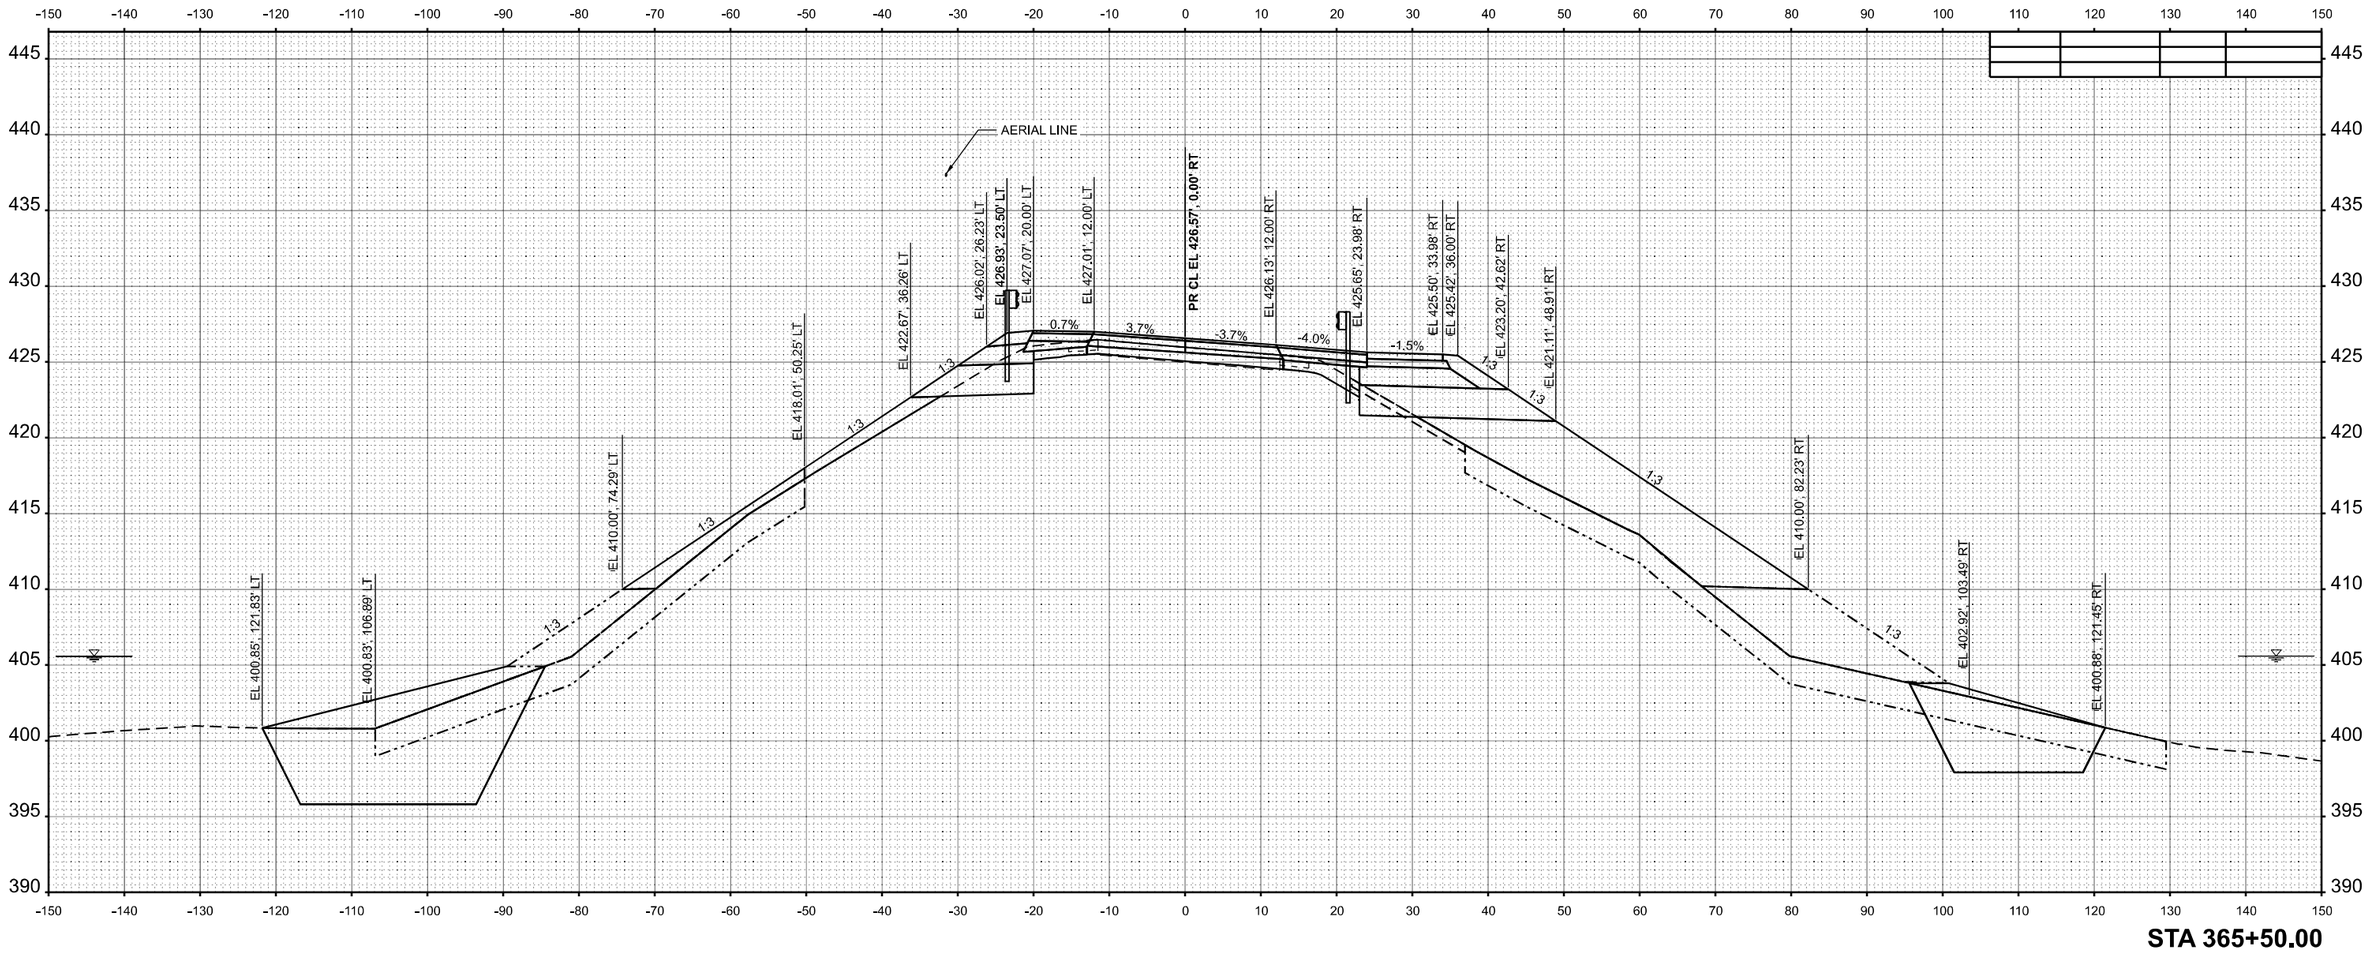

ORIGINAL SURVEY	
NOTE BOOK	
NO.	

	BY	DATE
SURVEYED		
PLOTTED		
TEMPLATE		
AREAS		
AREAS CHECKED		

MODEL: IL154 - B 365+50.00 [Sheet]
FILE NAME: \\Quigg\Projects\2023\23IL072 - PTB 209-38 D9 - QEI - Var Phl III\WO3 IL154 Rend Lake Rdwy PH III\CADD\CADD Sheets\D978786-sht-XS_IL154.dgn

QUIGG ENGINEERING INC


USER NAME = TOverton	DESIGNED - RG	REVISED -	
	DRAWN - RG	REVISED -	
PLOT SCALE = 0.16666633 ' / In.	CHECKED - SMK	REVISED -	
PLOT DATE = 5/5/2025	DATE - 05/07/2025	REVISED -	

STATE OF ILLINOIS
DEPARTMENT OF TRANSPORTATION

CROSS SECTIONS
IL 154 & MULTI-USE PATH

SCALE: 1"=10' | SHEET 105 OF 143 SHEETS | STA. B 365+50.00 | TO STA. B 365+50.00

F.A.P. RTE.	SECTION	COUNTY	TOTAL SHEETS	SHEET NO.
845	112(RS-4, BLP-1); 112B-4	FRANKLIN	406	343
		CONTRACT NO. 78786		
	ILLINOIS FED. AID PROJECT			

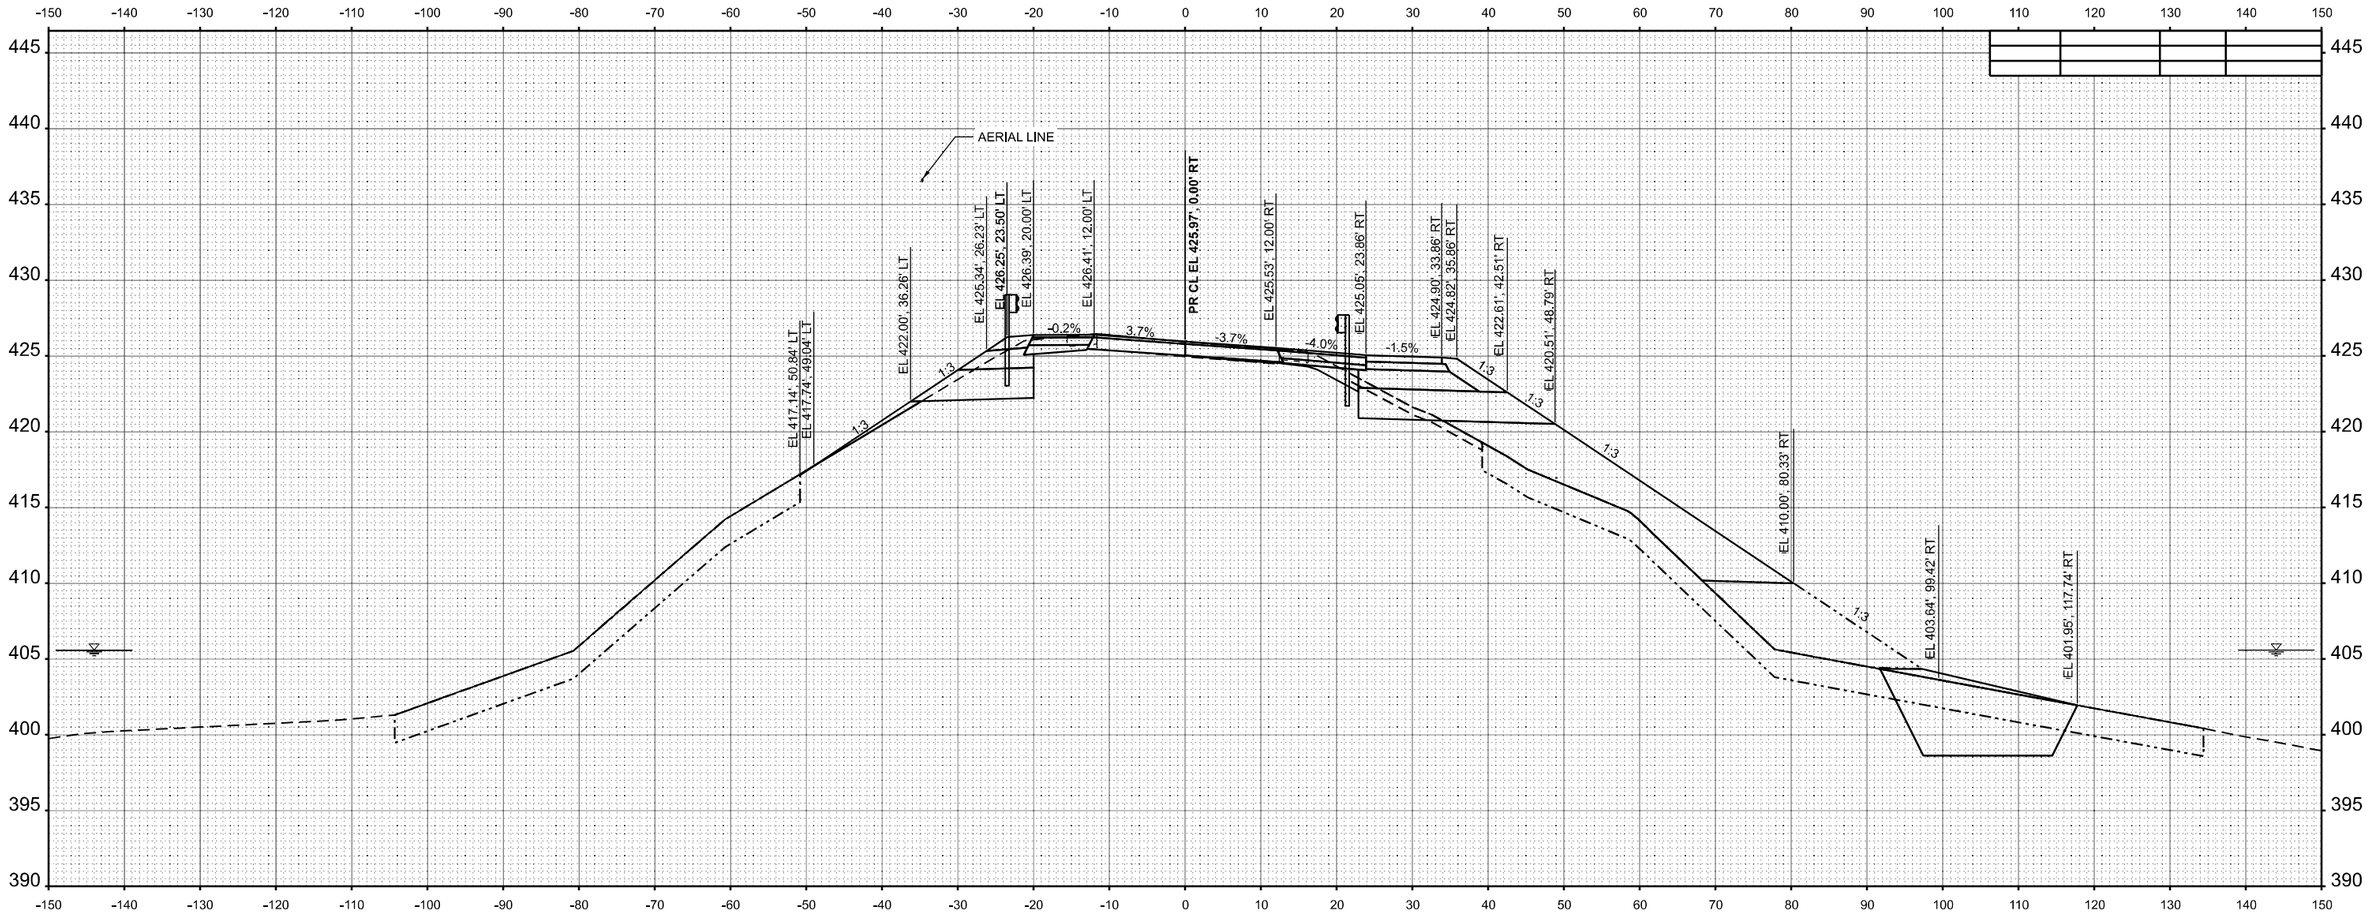

FINAL SURVEY

NO.	BY	DATE
SURVEYED		
PLOTTED		
TEMPLATE		
AREAS		
AREAS CHECKED		

NOTE BOOK

ORIGINAL SURVEY

NO.	BY	DATE
SURVEYED		
PLOTTED		
TEMPLATE		
AREAS		
AREAS CHECKED		

NOTE BOOK

MODEL: IL 154 - B 366+00.00 [Sheet]
FILE NAME: \\Quigg\Projects\2023\23IL072 - PTB 209-38 D9 - QEI - Var Phl II\WO3 IL 154 Rend Lake Rdwy PH II\CADD\CADD Sheets\D9786786-sht-XS_IL154.dgn

QUIGG ENGINEERING INC

USER NAME = TOverton	DESIGNED - RG	REVISED -	
	DRAWN - RG	REVISED -	
PLOT SCALE = 0.1666633 ' / In.	CHECKED - SMK	REVISED -	
PLOT DATE = 5/5/2025	DATE - 05/07/2025	REVISED -	

STATE OF ILLINOIS
DEPARTMENT OF TRANSPORTATION


CROSS SECTIONS
IL 154 & MULTI-USE PATH

SCALE: 1"=10' | SHEET 106 OF 143 SHEETS | STA. B 366+00.00 | TO STA. B 366+00.00

F.A.P. RTE.	SECTION	COUNTY	TOTAL SHEETS	SHEET NO.
845	112(RS-4, BLP-1); 112B-4	FRANKLIN	406	344
		CONTRACT NO. 78786		
		ILLINOIS	FED. AID PROJECT	

FINAL SURVEY	NO.	NOTE BOOK	BY	DATE
			SURVEYED	
			PLOTTED	
			TEMPLATE	
			AREAS	
			AREAS CHECKED	

ORIGINAL SURVEY	NO.	NOTE BOOK	BY	DATE
			SURVEYED	
			PLOTTED	
			TEMPLATE	
			AREAS	
			AREAS CHECKED	

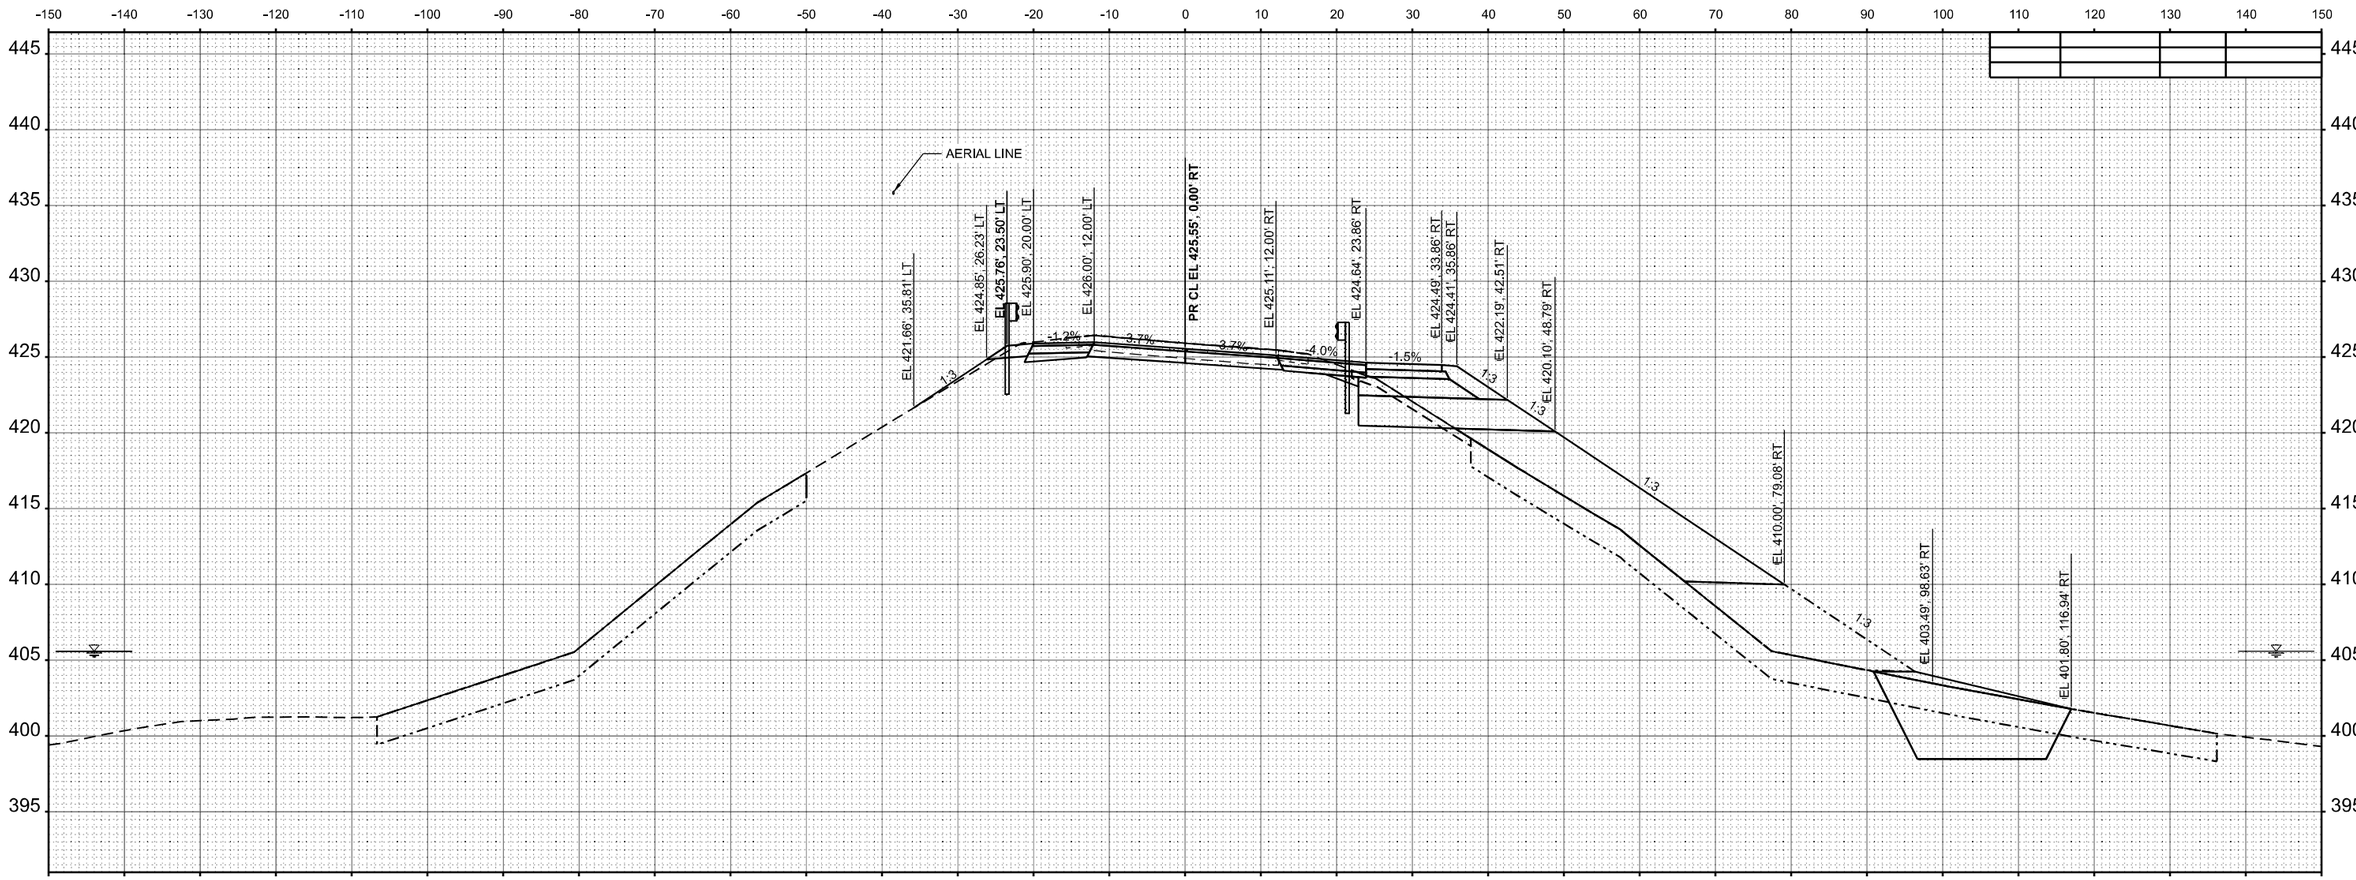

STA 366+50.00

MODEL: IL154 - B 366+50.00 |Sheet|
FILE NAME: \\Quigg\Projects\2023\23IL072 - PTB 209-38 D9 - QEI - Var Phl IIIWO3 IL154 Rend Lake Rdwy PH III\CADD\CADD Sheets\D978786-sht-XS_IL154.dgn

QUIGG ENGINEERING INC

USER NAME = TOverton	DESIGNED - RG	REVISED -	
	DRAWN - RG	REVISED -	
PLOT SCALE = 0.16666633 ' / In.	CHECKED - SMK	REVISED -	
PLOT DATE = 5/5/2025	DATE - 05/07/2025	REVISED -	

STATE OF ILLINOIS
DEPARTMENT OF TRANSPORTATION


CROSS SECTIONS
IL 154 & MULTI-USE PATH

SCALE: 1"=10' | SHEET 107 OF 143 SHEETS | STA. B 366+50.00 | TO STA. B 366+50.00

F.A.P. RTE.	SECTION	COUNTY	TOTAL SHEETS	SHEET NO.
845	112(RS-4, BLP-1); 112B-4	FRANKLIN	406	345
		CONTRACT NO. 78786		
	ILLINOIS	FED. AID PROJECT		

FINAL SURVEY	NO'TE BOOK	NO.
ORIGINAL SURVEY	NOTE BOOK	NO.


	BY	DATE
SURVEYED		
PLOTTED		
TEMPLATE		
ANGLES		
AREAS CHECKED		

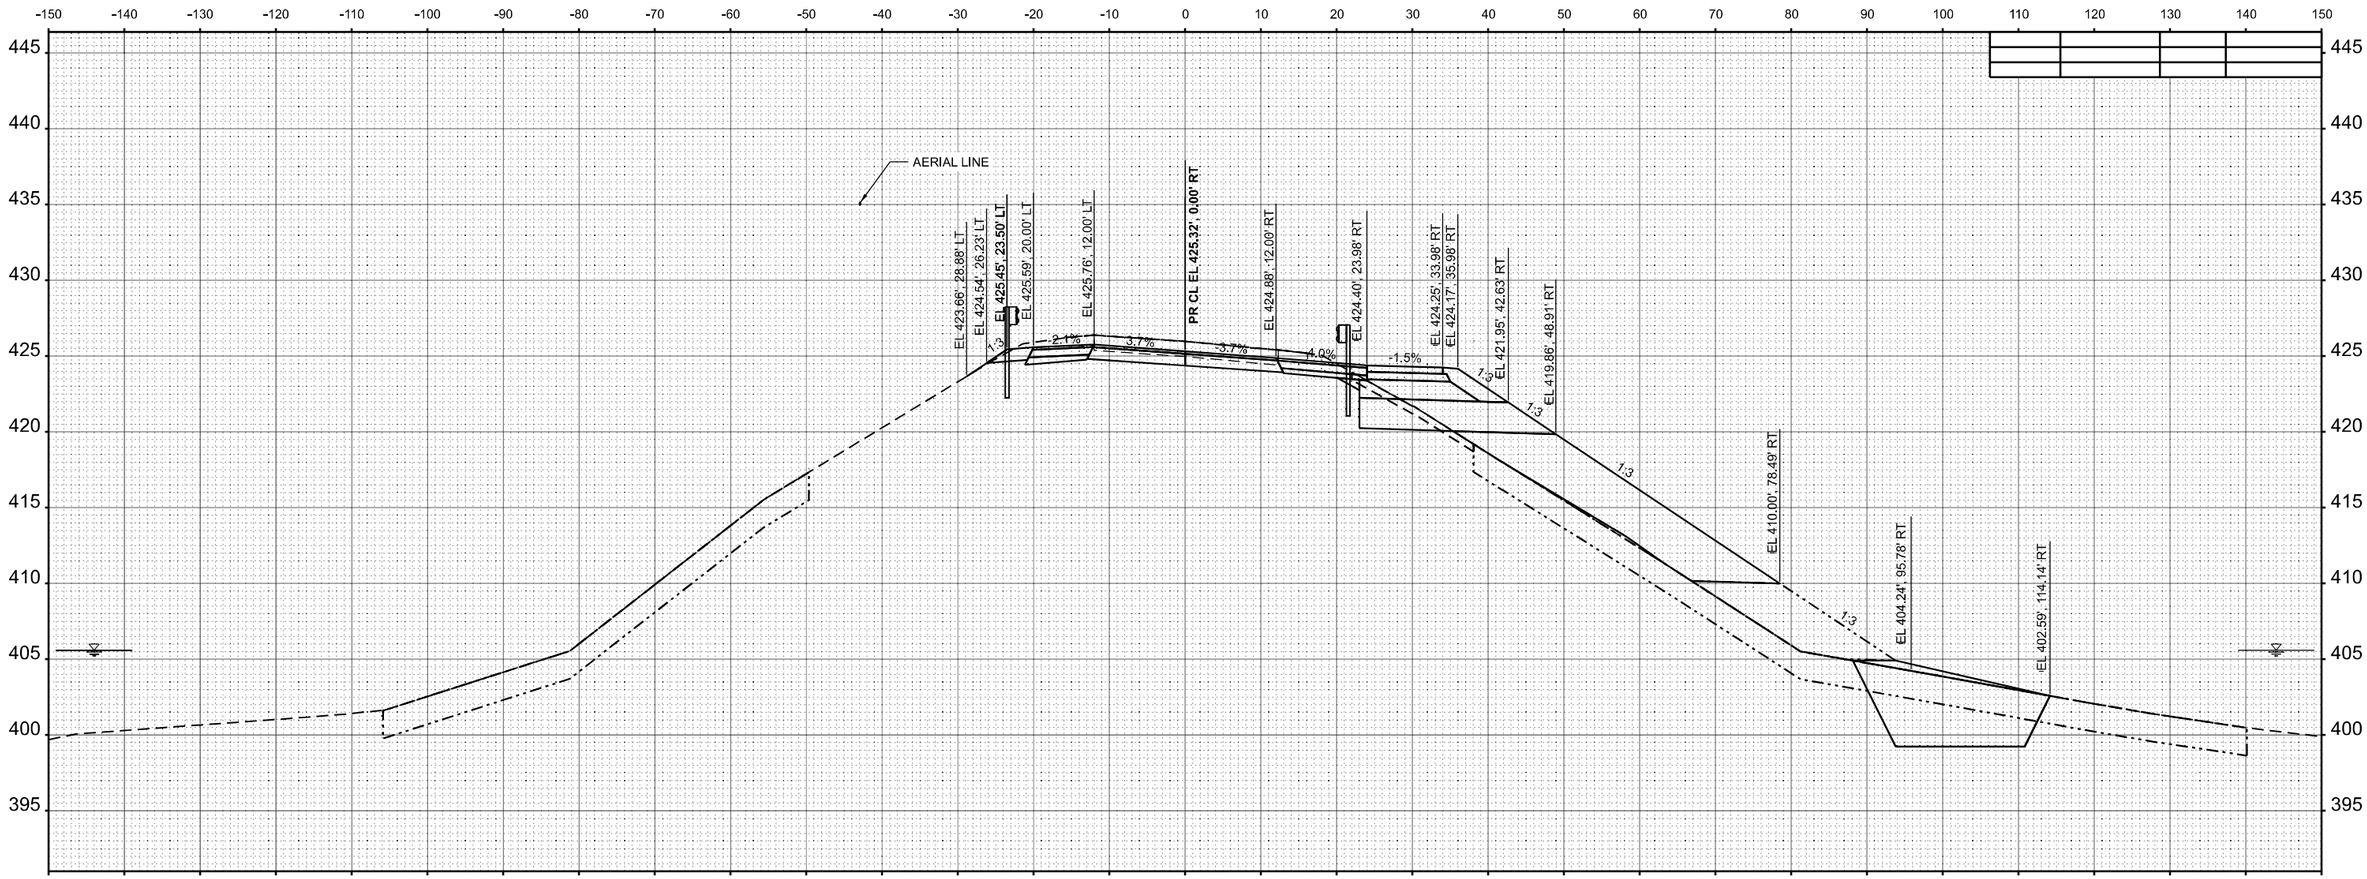

QUIGG ENGINEERING INC	USER NAME = TOverton	DESIGNED - RG	REVISED -	**STATE OF ILLINOIS DEPARTMENT OF TRANSPORTATION**	**CROSS SECTIONS IL 154 & MULTI-USE PATH**
		DRAWN - RG	REVISED -		
	PLOT SCALE = 0.16666633 ' / In.	CHECKED - SMK	REVISED -		SCALE: 1"=10' SHEET 108 OF 143 SHEETS STA. B 367+00.00 TO STA. B 367+00.00
	PLOT DATE = 5/5/2025	DATE - 05/07/2025	REVISED -		

F.A.P. RTE.	SECTION	COUNTY	TOTAL SHEETS	SHEET NO.
845	112(RS-4, BLP-1); 112B-4	FRANKLIN	406	346
		CONTRACT NO. 78786		
	ILLINOIS FED. AID PROJECT			

MODEL: IL154 - B 367+00.00 [Sheet]
FILE NAME: \\Quigg\Projects\2023\23IL072 - PTB 209-38 D9 - QEI - Var Phl III\WO3 IL154 Rend Lake Rdwy PH III\CADD\CADD Sheets\D978786-sht-XS_IL154.dgn

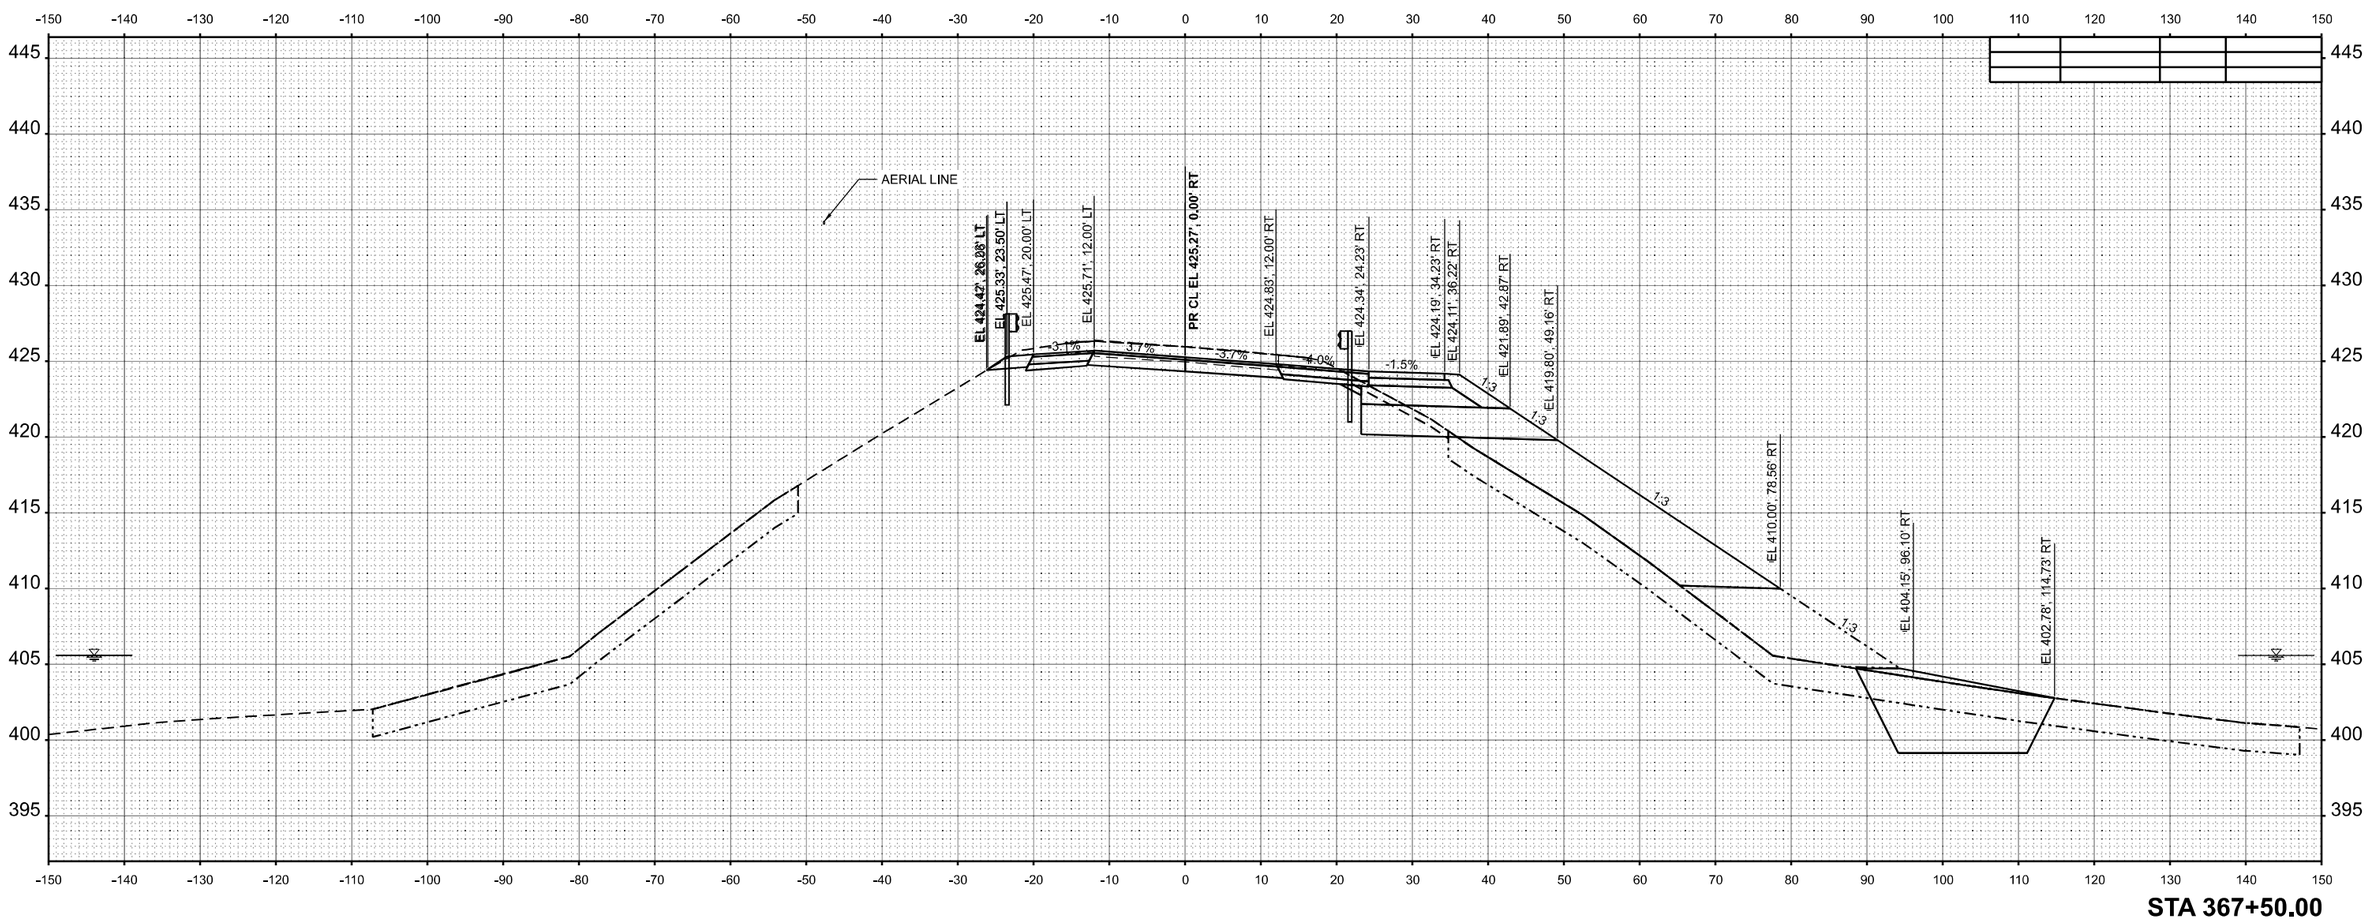

QUIGG ENGINEERING INC	USER NAME = TOverton	DESIGNED - RG	REVISED -	**STATE OF ILLINOIS DEPARTMENT OF TRANSPORTATION**
		DRAWN - RG	REVISED -	
	PLOT SCALE = 0.16666633 ' / in.	CHECKED - SMK	REVISED -	
	PLOT DATE = 5/5/2025	DATE - 05/07/2025	REVISED -	

CROSS SECTIONS
IL 154 & MULTI-USE PATH

SCALE: 1"=10' | SHEET 109 OF 143 SHEETS | STA. B 367+50.00 | TO STA. B 367+50.00


F.A.P. RTE.	SECTION	COUNTY	TOTAL SHEETS	SHEET NO.
845	112(RS-4, BLP-1); 112B-4	FRANKLIN	406	347
		CONTRACT NO. 78786		
	ILLINOIS FED. AID PROJECT			

FINAL SURVEY | NO'TE BOOK | SURVEYED | PLOTTED | TEMPLATE | AREAS | AREAS CHECKED | BY | DATE

ORIGINAL SURVEY | NO'TE BOOK | SURVEYED | PLOTTED | TEMPLATE | AREAS | AREAS CHECKED | BY | DATE

MODEL: IL154 - B 367+50.00 [Sheet]
FILE NAME: \\Quigg\Projects\2023\23IL072 - PTB 209-38 D9 - QEI - Var Phl IIWO3 IL154 Rend Lake Rdwy PH II\CADD\CADD Sheets\D978786-sht-XS_IL154.dgn

FINAL SURVEY		BY	DATE
NOTE BOOK	SURVEYED		
NO.	PLOTTED		
	TEMPLATE		
	ANGLES		
	AREAS CHECKED		

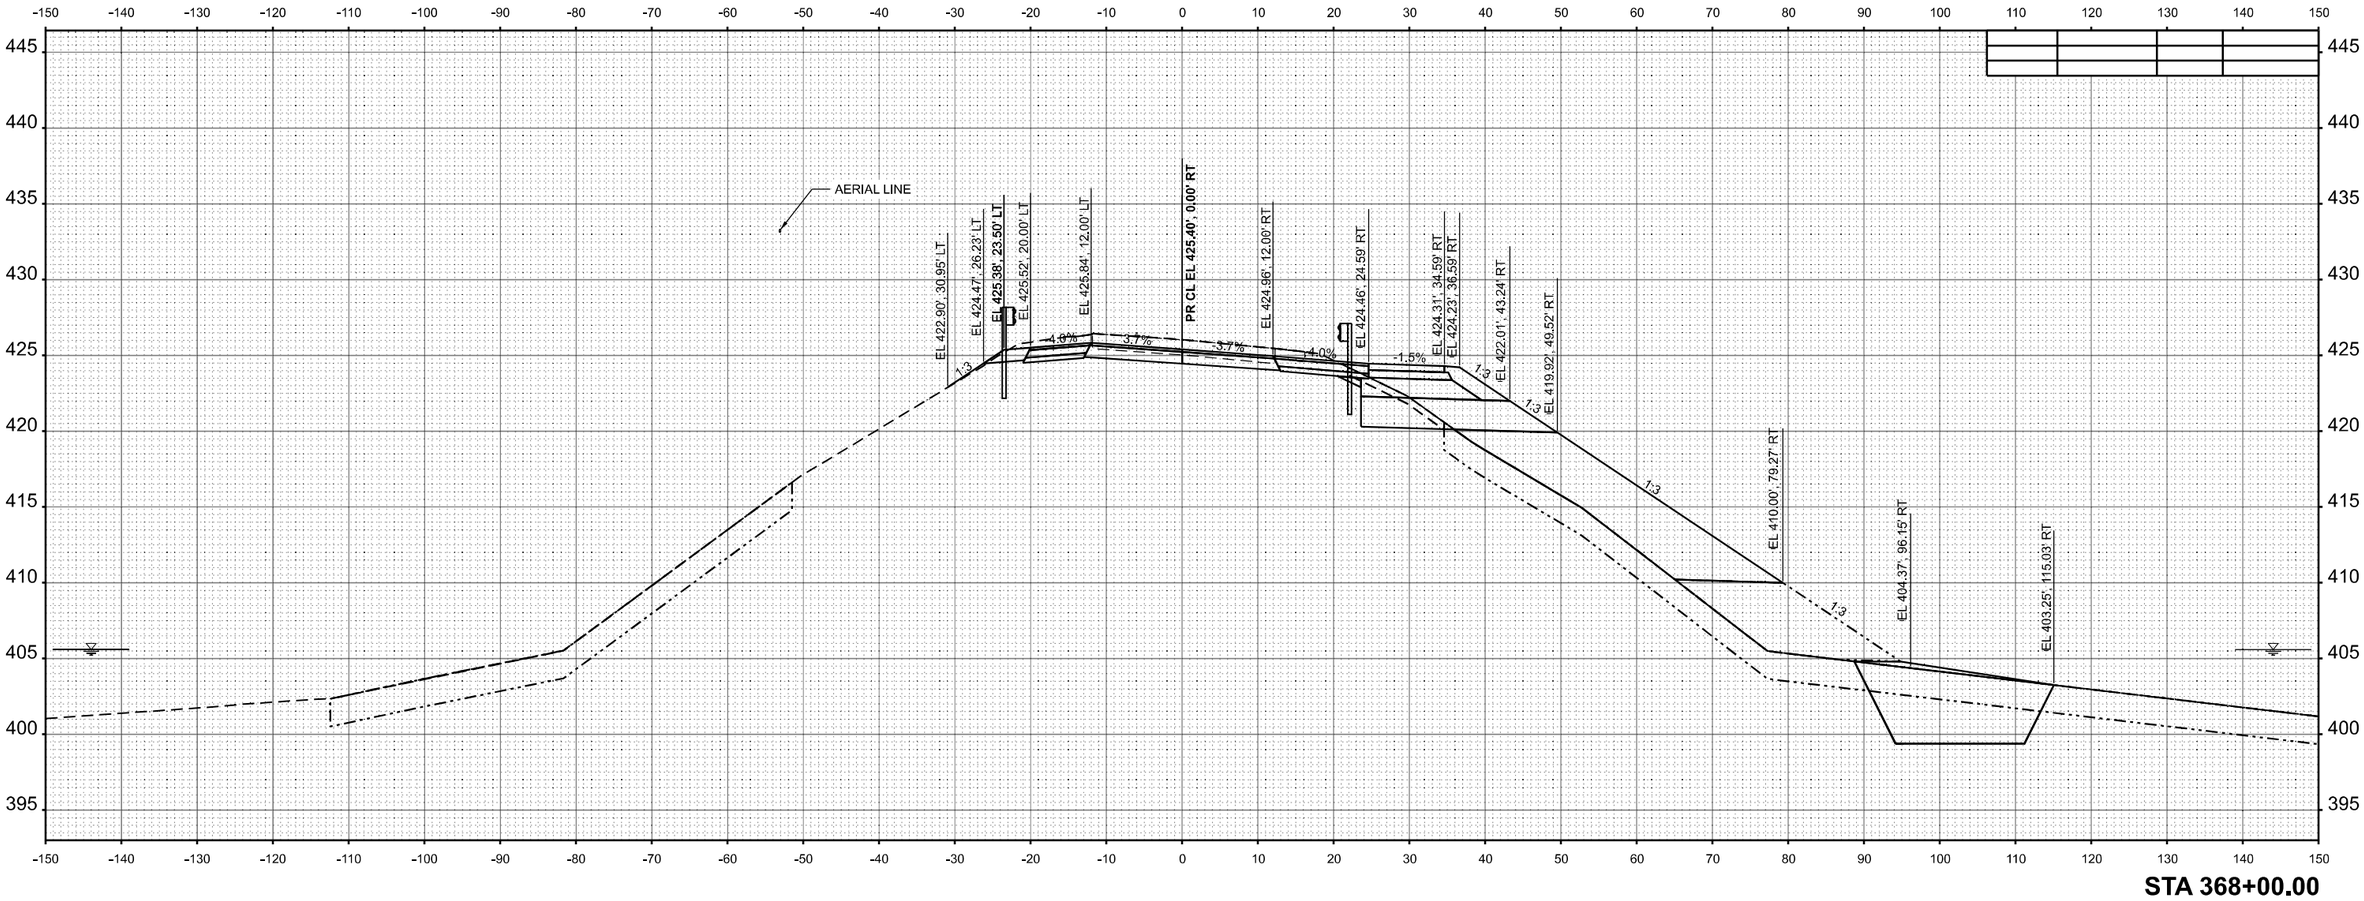

STA 368+00.00

ORIGINAL SURVEY		BY	DATE
NOTE BOOK	SURVEYED		
NO.	PLOTTED		
	TEMPLATE		
	ANGLES		
	AREAS CHECKED		


MODEL: IL154 - B 368+00.00 [Sheet]
FILE NAME: \\Quigg\Projects\2023\23IL072 - PTB 209-38 D9 - QEI - Var Phl III\WO3 IL 154 Rend Lake Rdwy PH III\CADD\CADD Sheets\D978786-sht-XS_IL154.dgn

QUIGG ENGINEERING INC

USER NAME = TOverton	DESIGNED - RG	REVISED -	**STATE OF ILLINOIS**	**CROSS SECTIONS**
	DRAWN - RG	REVISED -	**DEPARTMENT OF TRANSPORTATION**	**IL 154 & MULTI-USE PATH**
PLOT SCALE = 0.16666633 ' / In.	CHECKED - SMK	REVISED -		SCALE: 1"=10' | SHEET 110 OF 143 SHEETS | STA. B 368+00.00 | TO STA. B 368+00.00
PLOT DATE = 5/5/2025	DATE - 05/07/2025	REVISED -		

F.A.P. RTE.	SECTION	COUNTY	TOTAL SHEETS	SHEET NO.
845	112(RS-4, BLP-1); 112B-4	FRANKLIN	406	348
		CONTRACT NO. 78786		
	ILLINOIS	FED. AID PROJECT		

FINAL SURVEY		BY	DATE
	SURVEYED		
	PLOTTED		
NOTE BOOK	TEMPLATE		
	AREAS		
NO.	AREAS CHECKED		

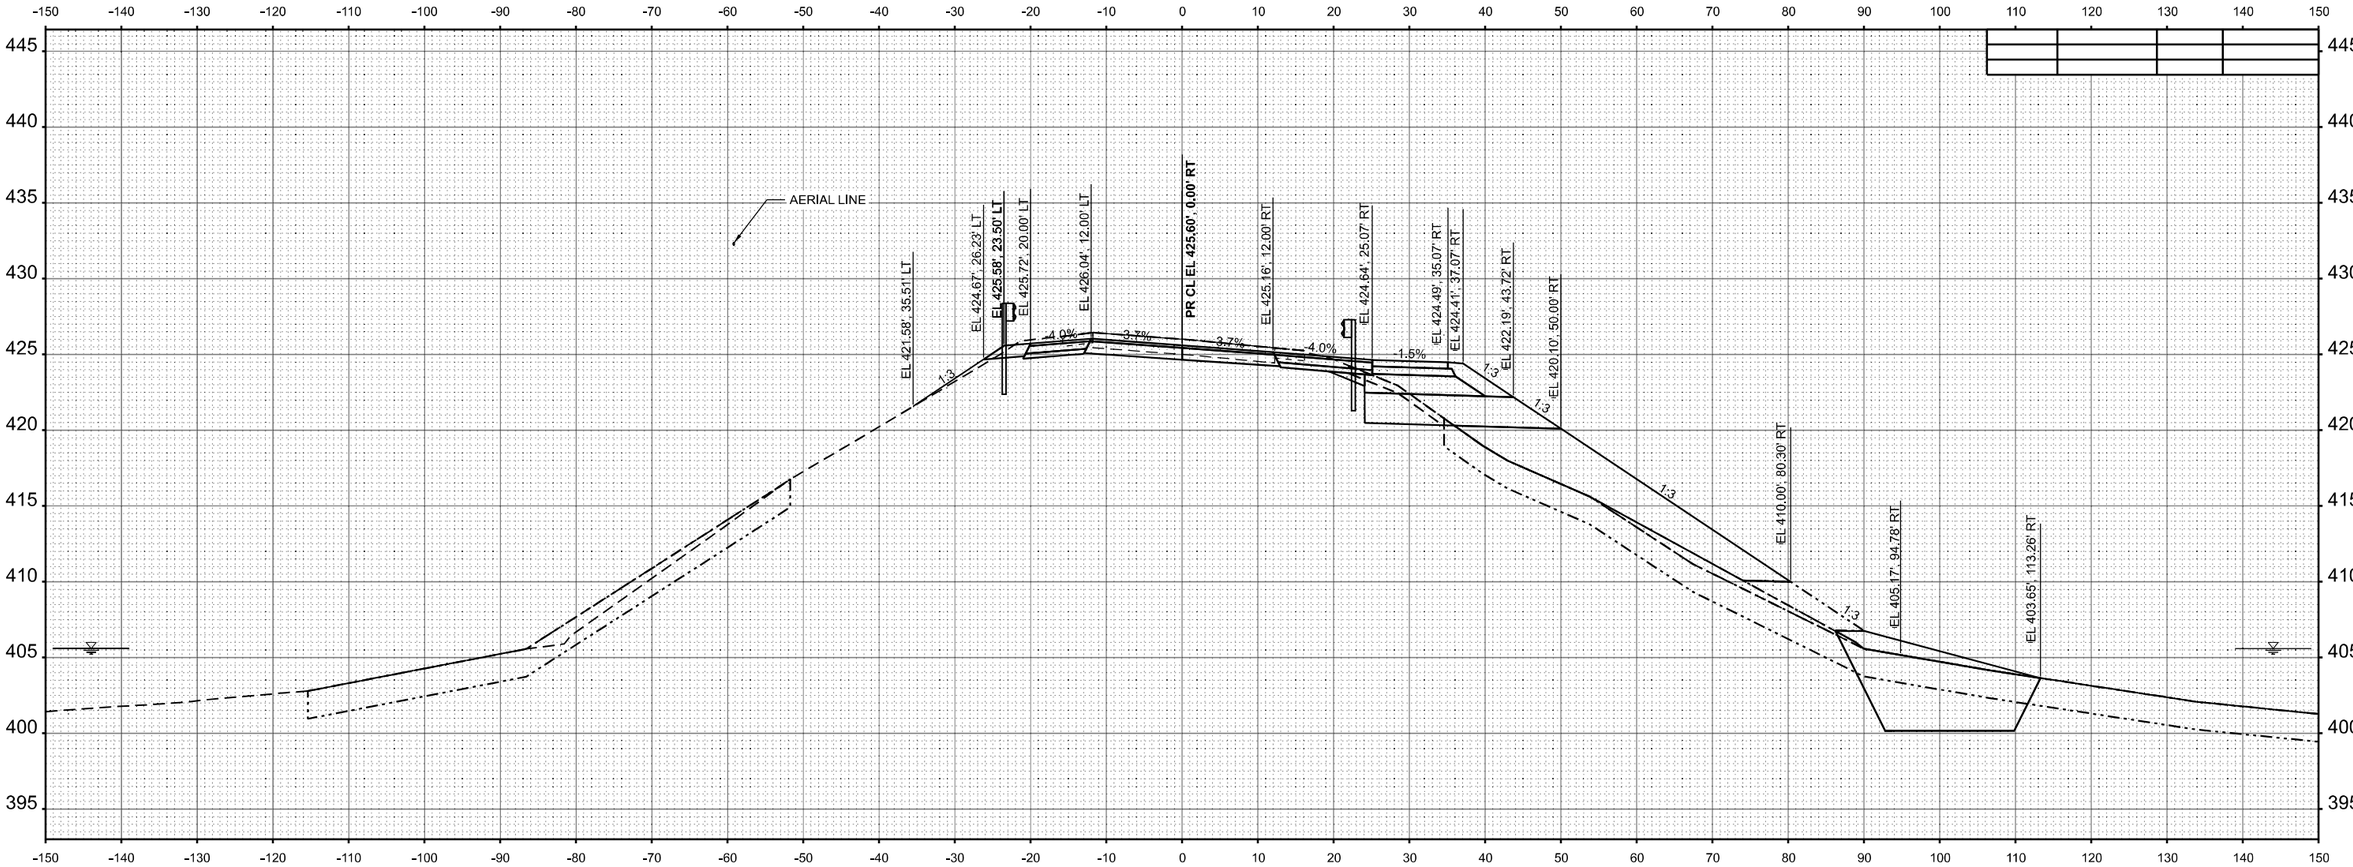

STA 368+50.00

ORIGINAL SURVEY		BY	DATE
	SURVEYED		
	PLOTTED		
NOTE BOOK	TEMPLATE		
	AREAS		
NO.	AREAS CHECKED		

MODEL: IL154 - B 368+50.00 [Sheet]
FILE NAME: \\Quigg\Projects\2023\23IL072 - PTB 209-38 D9 - QEI - Var Phl III\WO3 IL154 Rend Lake Rdwy PH III\CADD\CADD Sheets\D978786-sht-XS_IL154.dgn

QUIGG ENGINEERING INC

USER NAME = TOverton	DESIGNED - RG		REVISED -
	DRAWN - RG		REVISED -
PLOT SCALE = 0.16666633 ' / in.	CHECKED - SMK		REVISED -
PLOT DATE = 5/5/2025	DATE - 05/07/2025		REVISED -


STATE OF ILLINOIS
DEPARTMENT OF TRANSPORTATION

CROSS SECTIONS
IL 154 & MULTI-USE PATH

SCALE: 1"=10' | SHEET 111 OF 143 SHEETS | STA. B 368+50.00 | TO STA. B 368+50.00

F.A.P. RTE.	SECTION	COUNTY	TOTAL SHEETS	SHEET NO.
845	112(RS-4, BLP-1); 112B-4	FRANKLIN	406	349
		CONTRACT NO. 78786		
	ILLINOIS	FED. AID PROJECT		

FINAL SURVEY		BY	DATE
	SURVEYED		
	PLOTTED		
NOTE BOOK	TEMPLATE		
	AREAS		
NO.	AREAS CHECKED		

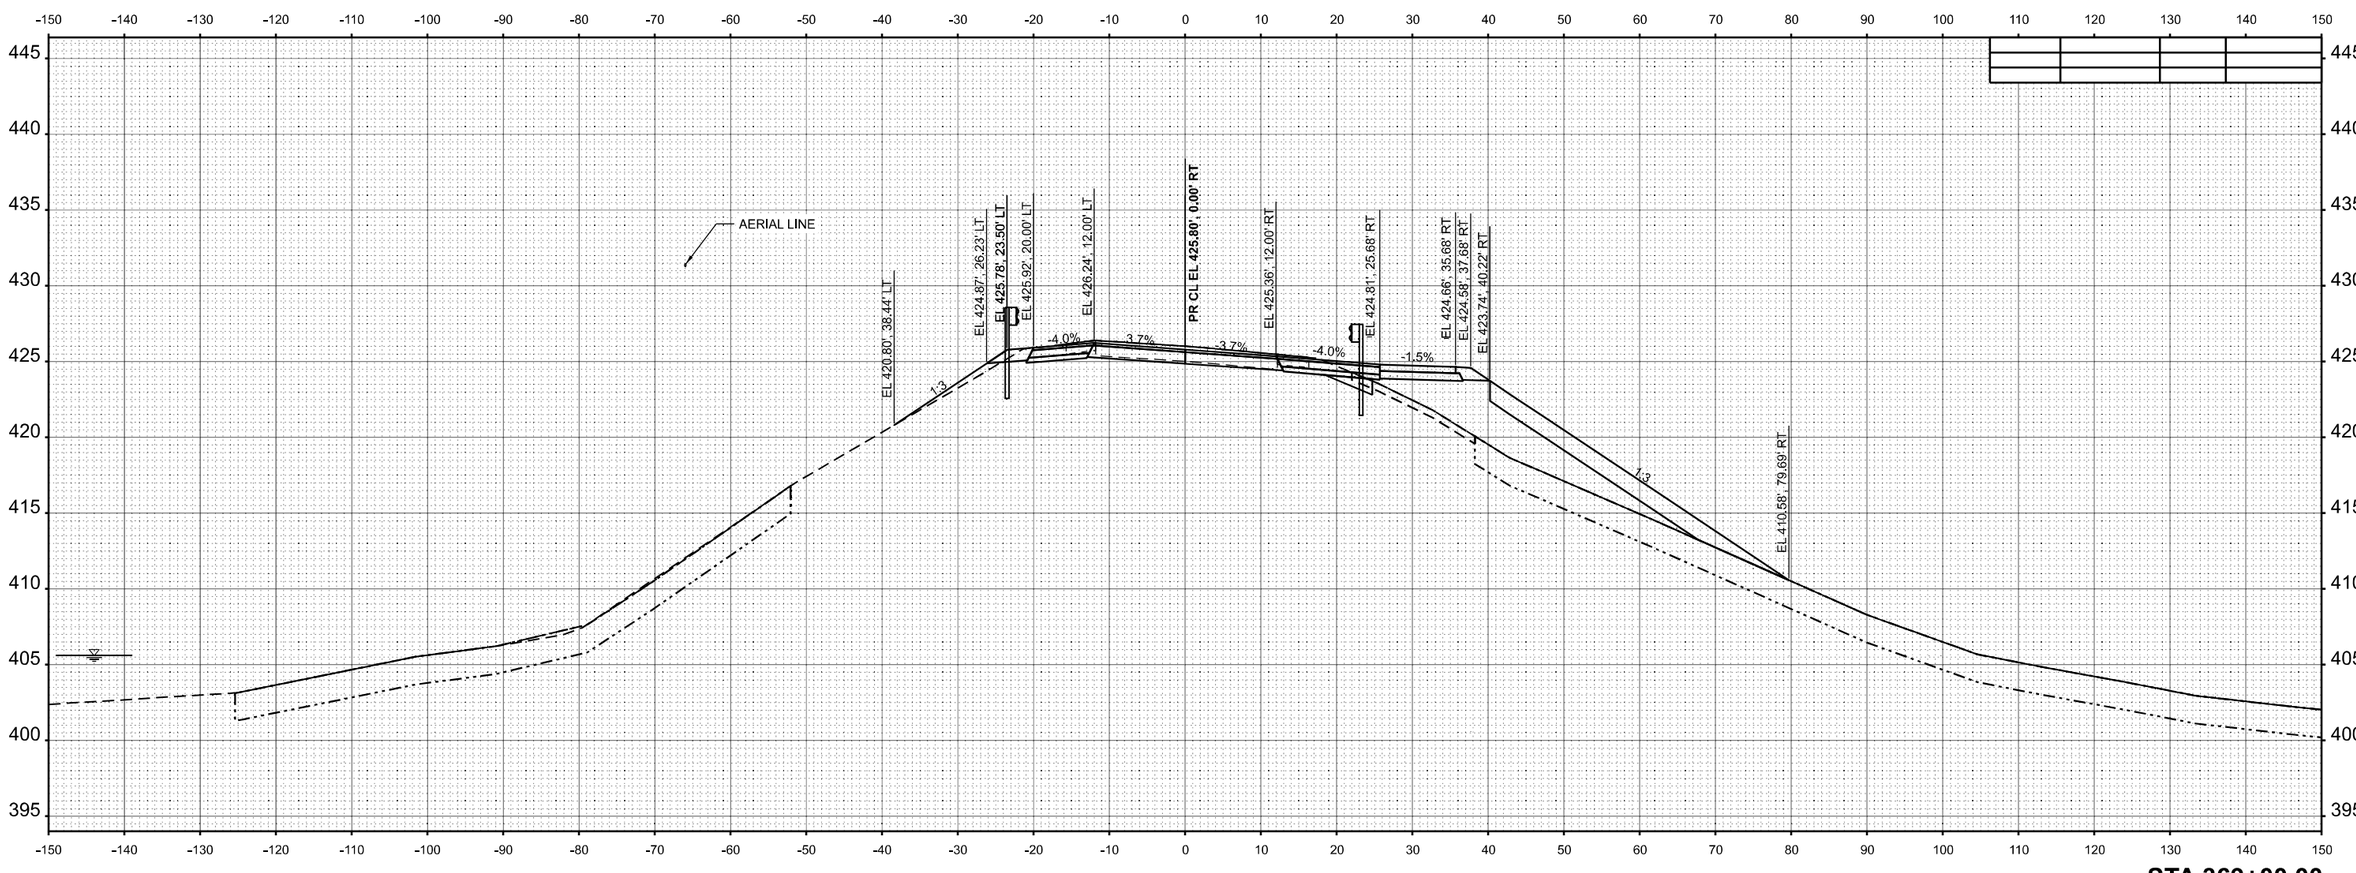

STA 369+00.00

ORIGINAL SURVEY		BY	DATE
	SURVEYED		
	PLOTTED		
NOTE BOOK	TEMPLATE		
	AREAS		
NO.	AREAS CHECKED		

MODEL: IL 154 - B 369+00.00 [Sheet]
FILE NAME: \\Quigg\Projects\2023\23IL072 - PTB 209-38 D9 - QEI - Var Phl II\WO3 IL 154 Rend Lake Rdwy PH II\CADD\CADD Sheets\D9787786-sht-XS_IL154.dgn

QUIGG ENGINEERING INC


USER NAME = TOverton	DESIGNED - RG	REVISED -	
	DRAWN - RG	REVISED -	
PLOT SCALE = 0.16666633 ' / In.	CHECKED - SMK	REVISED -	
PLOT DATE = 5/5/2025	DATE - 05/07/2025	REVISED -	

STATE OF ILLINOIS
DEPARTMENT OF TRANSPORTATION

CROSS SECTIONS
IL 154 & MULTI-USE PATH

SCALE: 1"=10' | SHEET 112 OF 143 SHEETS | STA. B 369+00.00 | TO STA. B 369+00.00

F.A.P. RTE.	SECTION	COUNTY	TOTAL SHEETS	SHEET NO.
845	112(RS-4, BLP-1); 112B-4	FRANKLIN	406	350
		CONTRACT NO. 78786		
	ILLINOIS	FED. AID PROJECT		

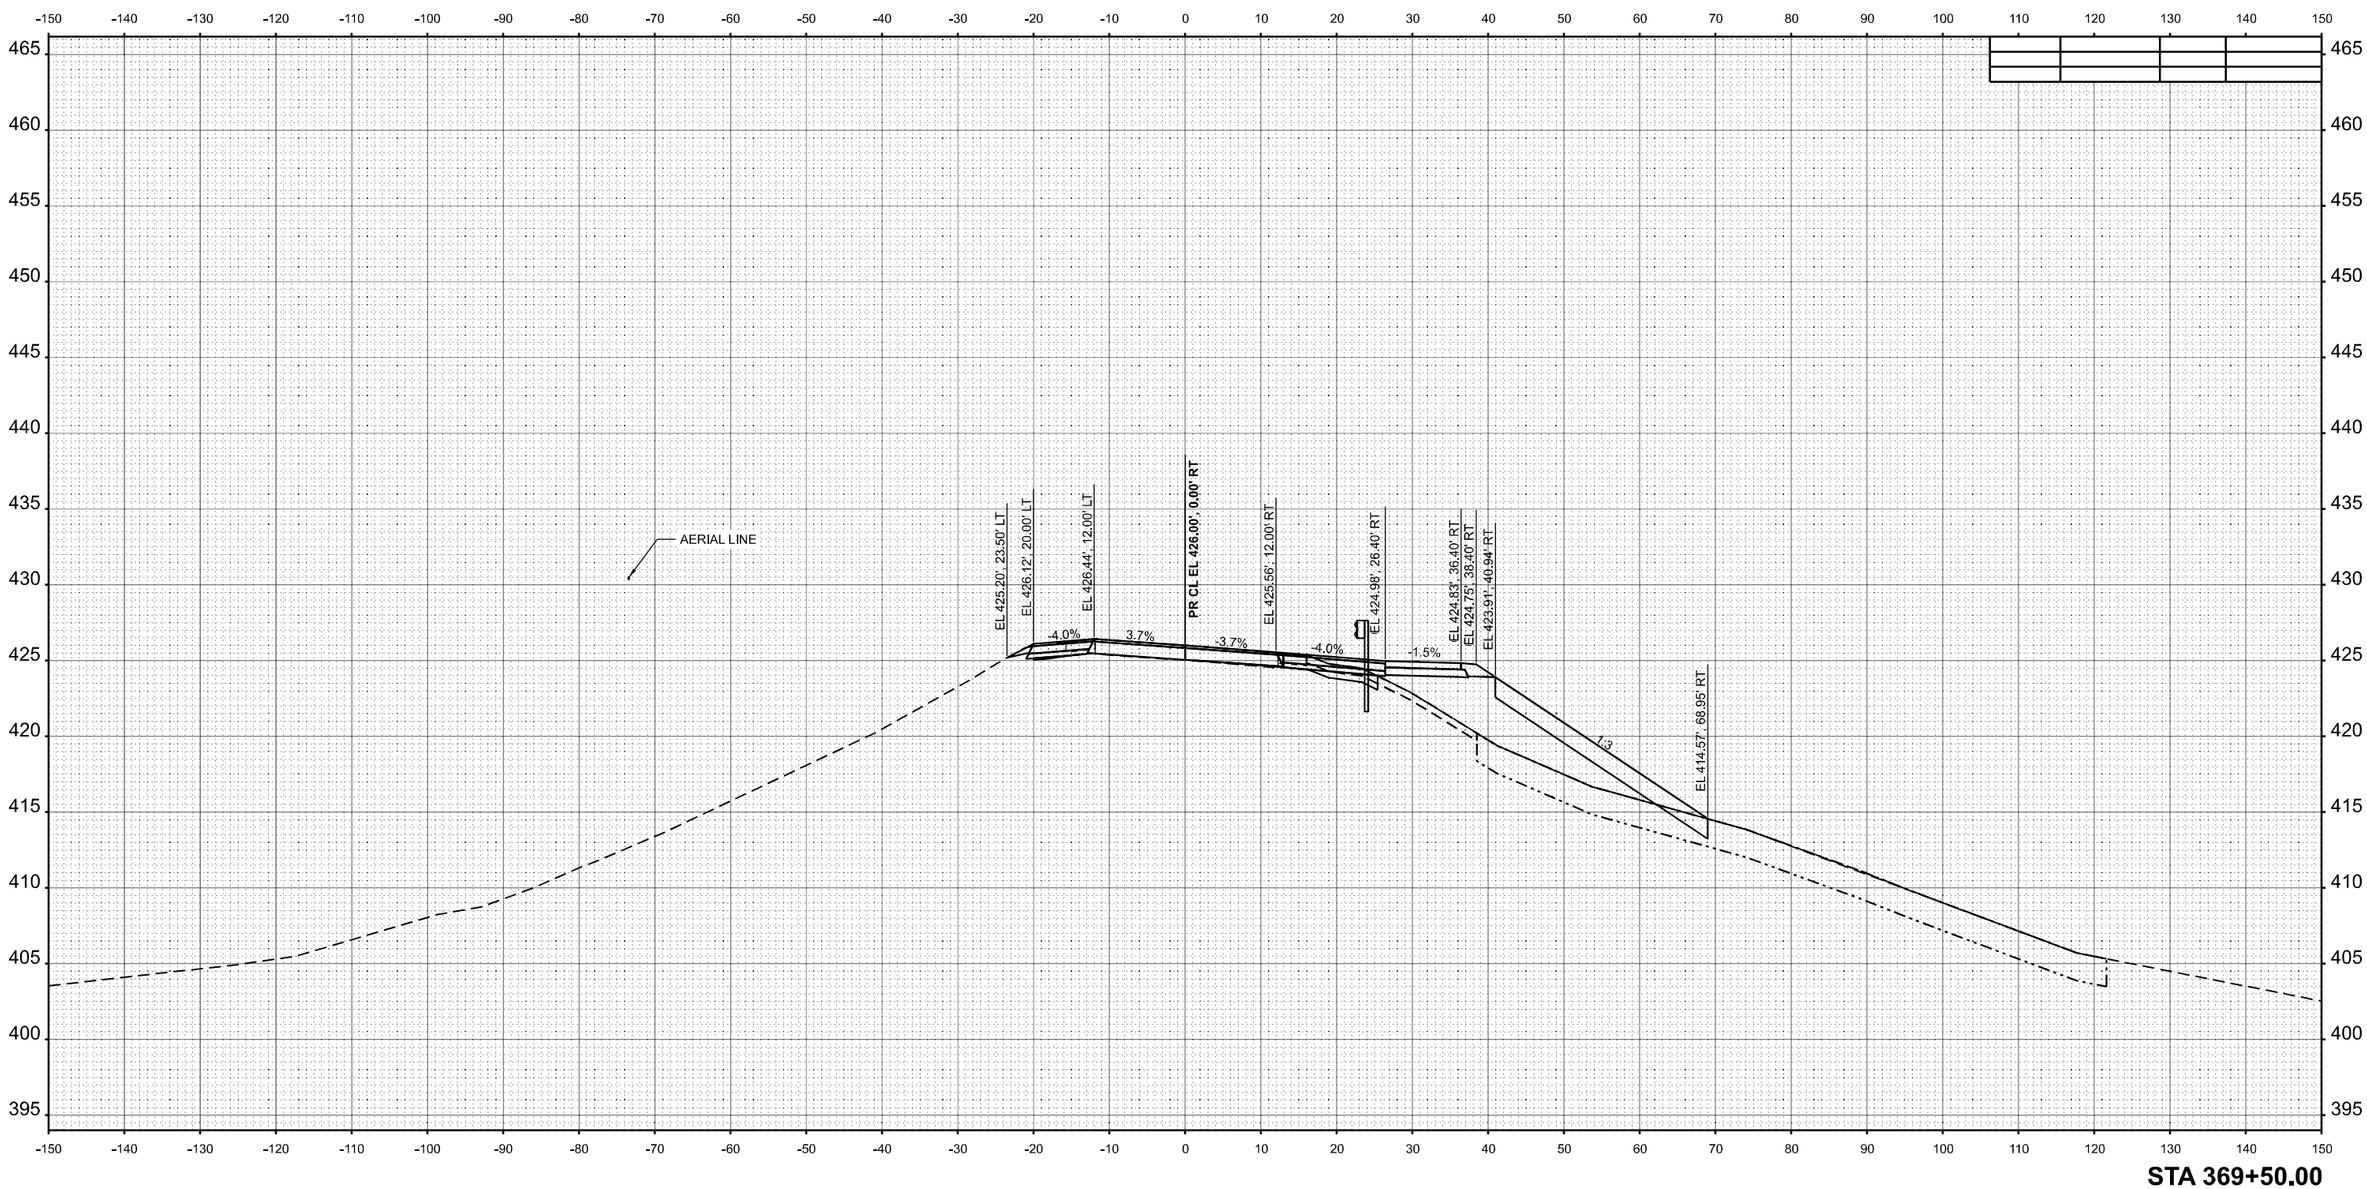

QUIGG ENGINEERING INC	USER NAME = TOverton	DESIGNED - RG	REVISED -	**STATE OF ILLINOIS DEPARTMENT OF TRANSPORTATION**
		DRAWN - RG	REVISED -	
	PLOT SCALE = 0.16666633 ' / In.	CHECKED - SMK	REVISED -	
	PLOT DATE = 5/5/2025	DATE - 05/07/2025	REVISED -	

CROSS SECTIONS
IL 154 & MULTI-USE PATH

SCALE: 1"=10' | SHEET 113 OF 143 SHEETS | STA. B 369+50.00 | TO STA. B 369+50.00

F.A.P. RTE.	SECTION	COUNTY	TOTAL SHEETS	SHEET NO.
845	112(RS-4, BLP-1); 112B-4	FRANKLIN	406	351
		CONTRACT NO. 78786		
	ILLINOIS	FED. AID PROJECT		


FINAL SURVEY | NOTE BOOK | NO. | SURVEYED | PLOTTED | TEMPLATE | AREAS | AREAS CHECKED | BY | DATE

ORIGINAL SURVEY | NOTE BOOK | NO. | SURVEYED | PLOTTED | TEMPLATE | AREAS | AREAS CHECKED | BY | DATE

MODEL: IL 154 - B 369+50.00 [Sheet]
FILE NAME: \\Quigg\Projects\2023\23IL072 - PTB 209-38 D9 - QEI - Var Phl II\WO3 IL 154 Rend Lake Rdwy PH II\CADD\CADD Sheets\D9787786-sht-xs_IL154.dgn

FINAL SURVEY		BY	DATE
	SURVEYED		
	PLOTTED		
	TEMPLATE		
NOTE BOOK	AREAS		
NO.	AREAS CHECKED		

ORIGINAL SURVEY		BY	DATE
	SURVEYED		
	PLOTTED		
	TEMPLATE		
NOTE BOOK	AREAS		
NO.	AREAS CHECKED		

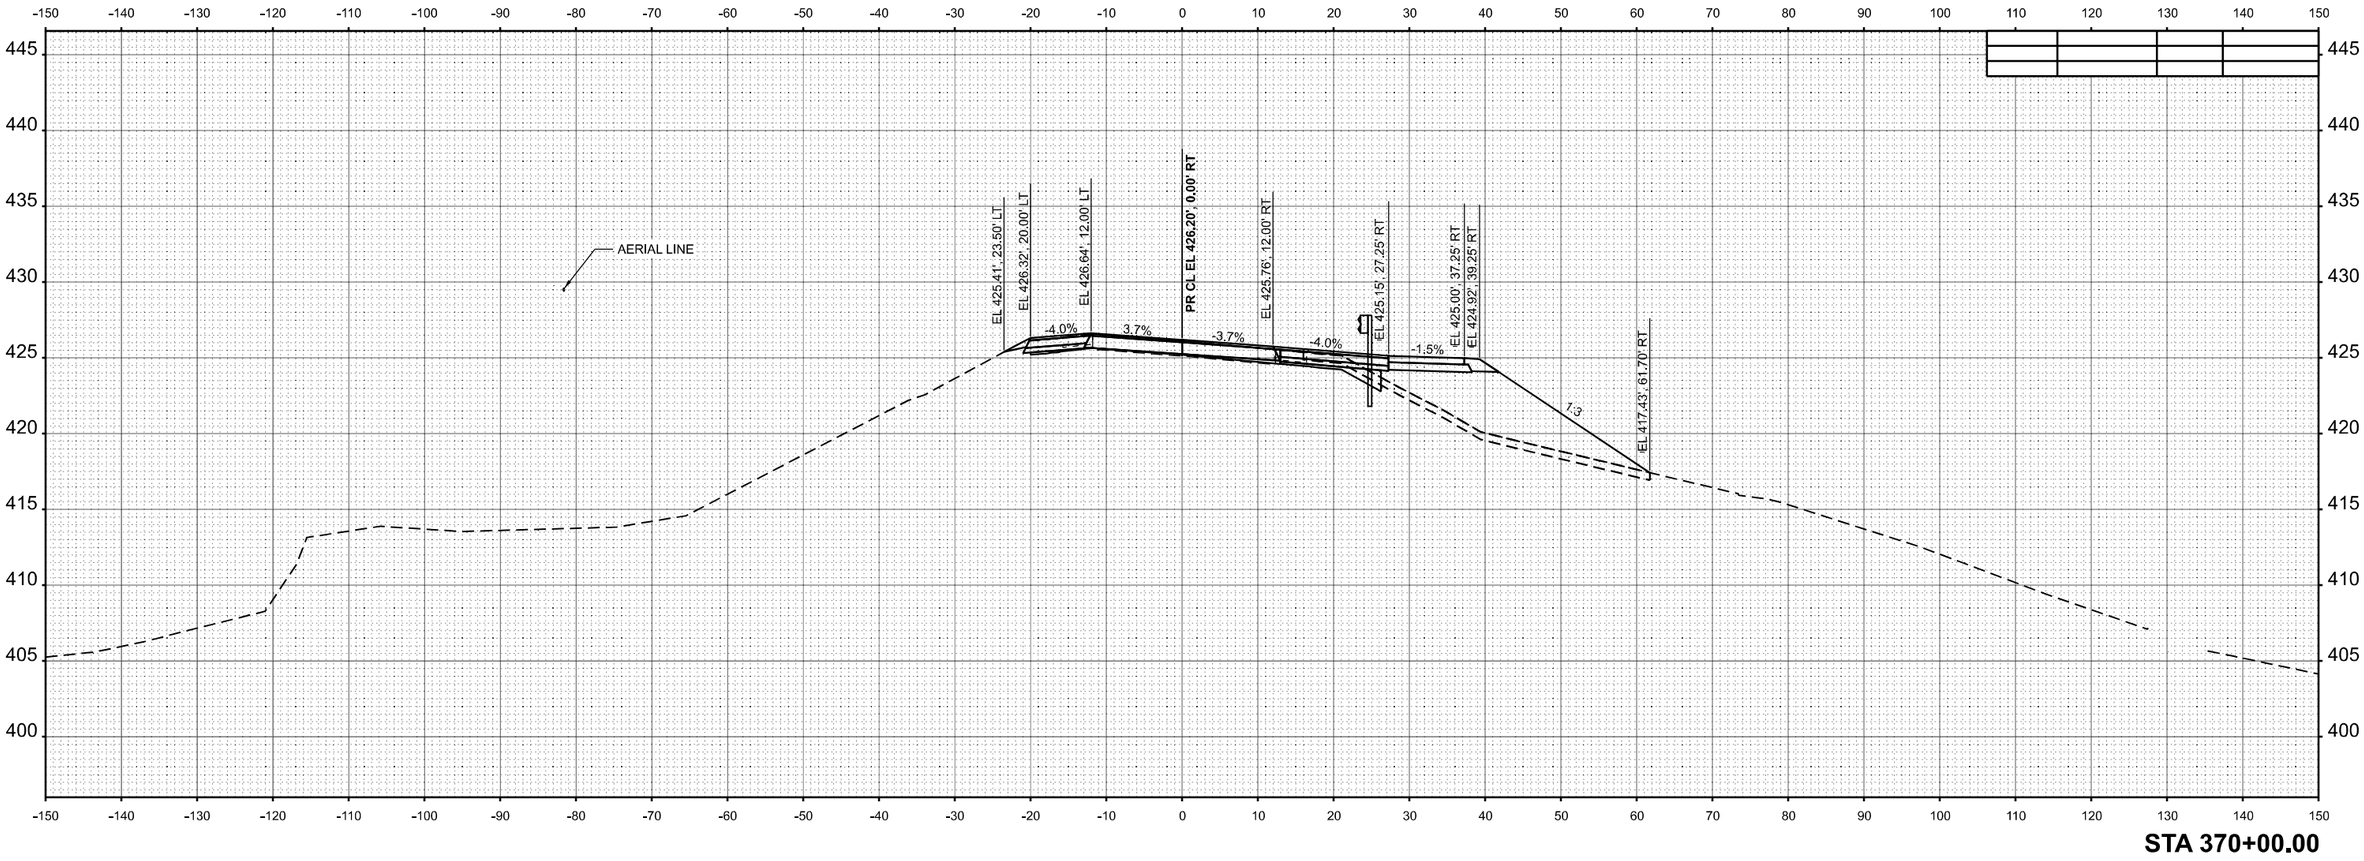

STA 370+00.00

MODEL: IL 154 - B 370+00.00 [Sheet]
FILE NAME: \\Quigg\Projects\2023\23IL072 - PTB 209-38 D9 - QEI - Var Phl II\WO3 IL 154 Rend Lake Rdwy PH II\CADD\CADD Sheets\D978786-sht-xs_IL 154.dgn


QUIGG ENGINEERING INC

USER NAME = TOverton	DESIGNED - RG	REVISED -	**STATE OF ILLINOIS**	**CROSS SECTIONS**
	DRAWN - RG	REVISED -	**DEPARTMENT OF TRANSPORTATION**	**IL 154 & MULTI-USE PATH**
PLOT SCALE = 0.16666633 ' / In.	CHECKED - SMK	REVISED -		
PLOT DATE = 5/5/2025	DATE - 05/07/2025	REVISED -		

SCALE: 1"=10' | SHEET 114 OF 143 SHEETS | STA. B 370+00.00 | TO STA. B 370+00.00

F.A.P. RTE.	SECTION	COUNTY	TOTAL SHEETS	SHEET NO.
845	112(RS-4, BLP-1); 112B-4	FRANKLIN	406	352
		CONTRACT NO. 78786		
		ILLINOIS	FED. AID PROJECT	

FINAL SURVEY		BY	DATE
	SURVEYED		
	PLOTTED		
NOTE BOOK	TEMPLATE		
	ANGLES		
NO.	AREAS CHECKED		

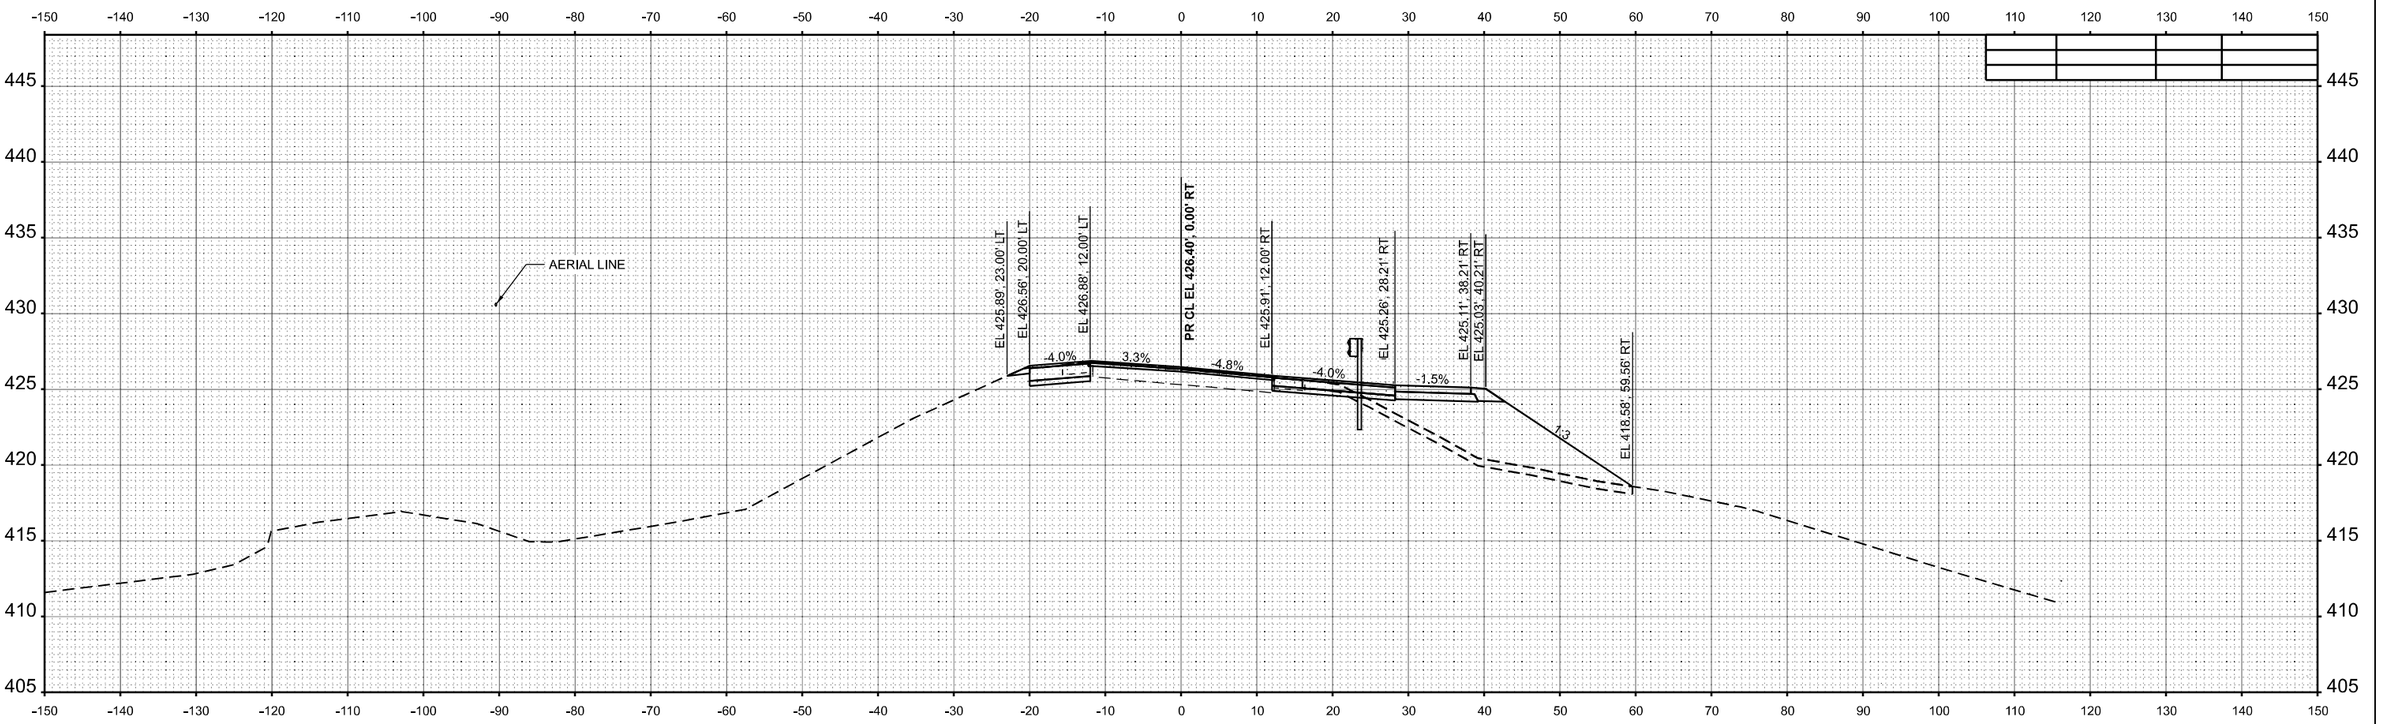

STA 370+50.00

QUIGG ENGINEERING INC	USER NAME = TOverton	DESIGNED - RG	REVISED -	**STATE OF ILLINOIS DEPARTMENT OF TRANSPORTATION**	**CROSS SECTIONS IL 154 & MULTI-USE PATH**
		DRAWN - RG	REVISED -		
	PLOT SCALE = 0.16666633 ' / In.	CHECKED - SMK	REVISED -		
	PLOT DATE = 5/5/2025	DATE - 05/07/2025	REVISED -		


SCALE: 1"=10' | SHEET 115 OF 143 SHEETS | STA. B 370+50.00 | TO STA. B 370+50.00

F.A.P. RTE.	SECTION	COUNTY	TOTAL SHEETS	SHEET NO.
845	112(RS-4, BLP-1); 112B-4	FRANKLIN	406	353
		CONTRACT NO. 78786		
	ILLINOIS	FED. AID PROJECT		

MODEL: IL154 - B 370+50.00 [Sheet]
FILE NAME: \\Quigg\Projects\2023\23IL072 - PTB 209-38 D9 - QEI - Var Phl III\WO3 IL154 Rend Lake Rdwy PH III\CADD\CADD Sheets\D978786-sht-XS_IL154.dgn

ORIGINAL SURVEY		BY	DATE
	SURVEYED		
	PLOTTED		
NOTE BOOK	TEMPLATE		
	ANGLES		
NO.	AREAS CHECKED		

FINAL SURVEY		BY	DATE
	SURVEYED		
	PLOTTED		
NOTE BOOK	TEMPLATE		
	AREAS		
NO.	AREAS CHECKED		

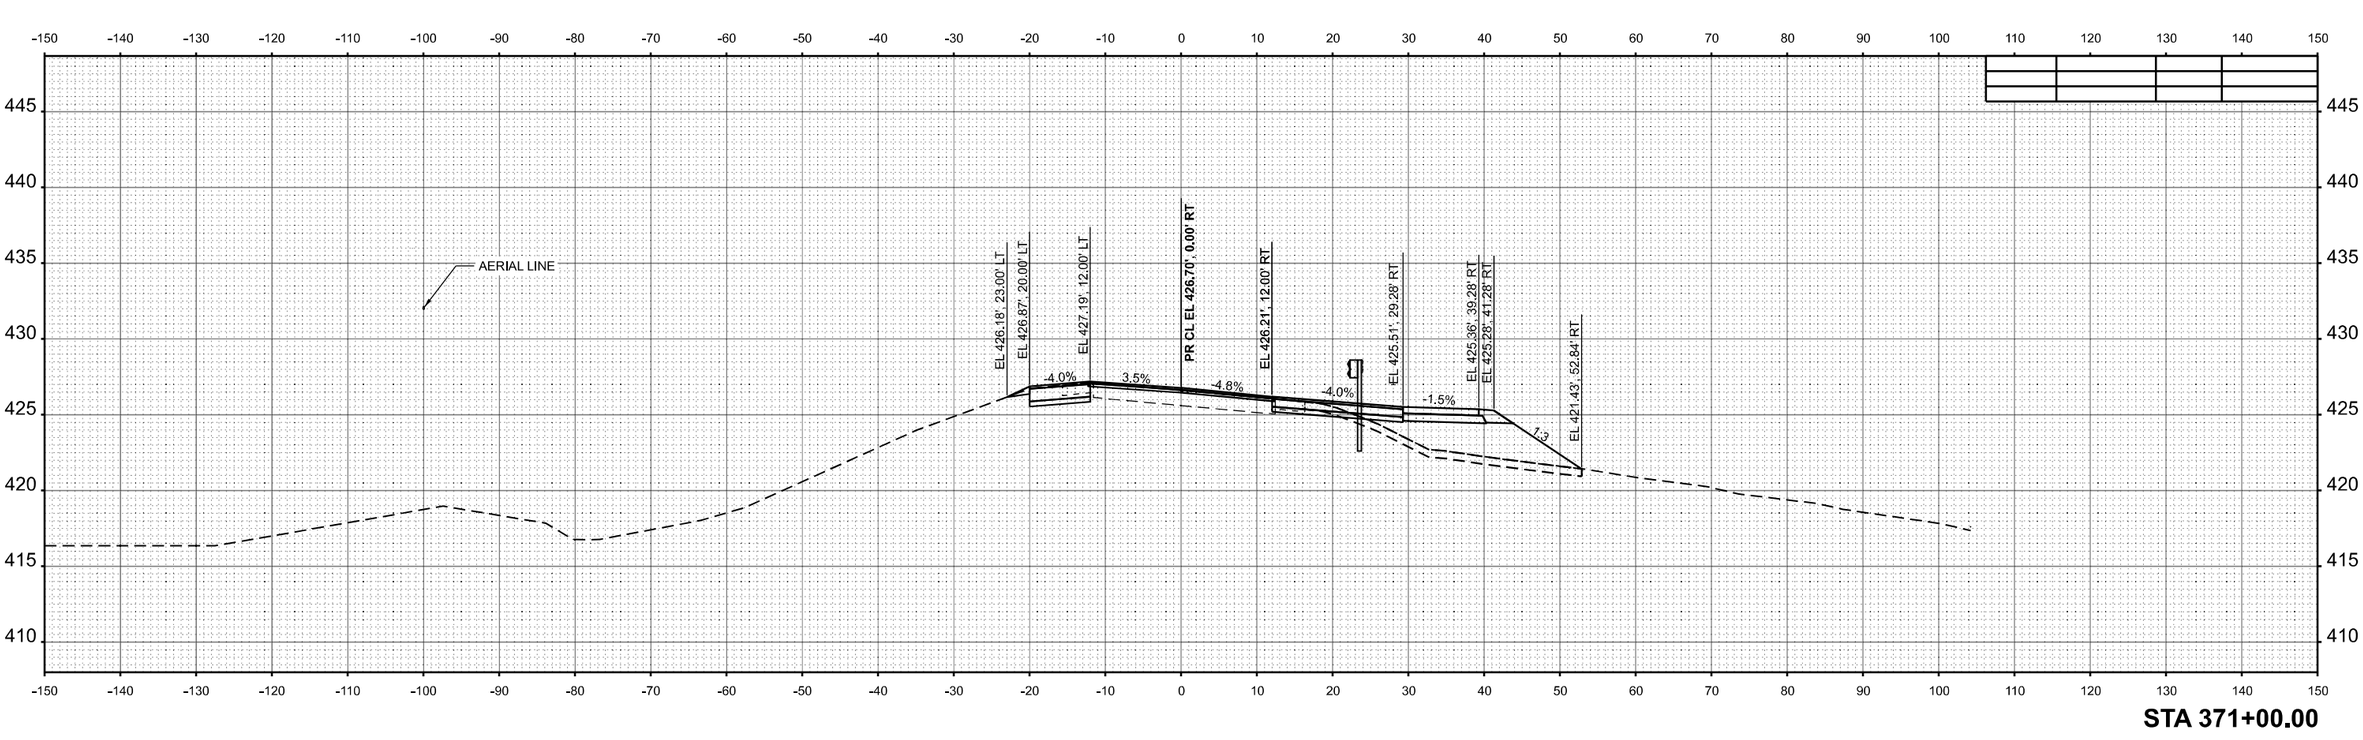

STA 371+00.00

ORIGINAL SURVEY		BY	DATE
	SURVEYED		
	PLOTTED		
NOTE BOOK	TEMPLATE		
	AREAS		
NO.	AREAS CHECKED		

MODEL: IL154 - B 371+00.00 [Sheet]
FILE NAME: \\Quigg\Projects\2023\23IL072 - PTB 209-38 D9 - QEI - Var Phl III\WO3 IL154 Rend Lake Rdwy PH III\CADD\CADD Sheets\D9786-sht-XS_IL154.dgn

QUIGG ENGINEERING INC

USER NAME = TOverton	DESIGNED - RG	REVISED -	
	DRAWN - RG	REVISED -	
PLOT SCALE = 0.16666633 ' / in.	CHECKED - SMK	REVISED -	
PLOT DATE = 5/5/2025	DATE - 05/07/2025	REVISED -	


STATE OF ILLINOIS
DEPARTMENT OF TRANSPORTATION

CROSS SECTIONS
IL 154 & MULTI-USE PATH

SCALE: 1"=10' | SHEET 116 OF 143 SHEETS | STA. B 371+00.00 | TO STA. B 371+00.00

F.A.P. RTE.	SECTION	COUNTY	TOTAL SHEETS	SHEET NO.
845	112(RS-4, BLP-1); 112B-4	FRANKLIN	406	354
		CONTRACT NO. 78786		
	ILLINOIS	FED. AID PROJECT		

FINAL SURVEY		BY	DATE
	SURVEYED		
	PLOTTED		
NOTE BOOK	TEMPLATE		
	AREAS		
NO.	AREAS CHECKED		

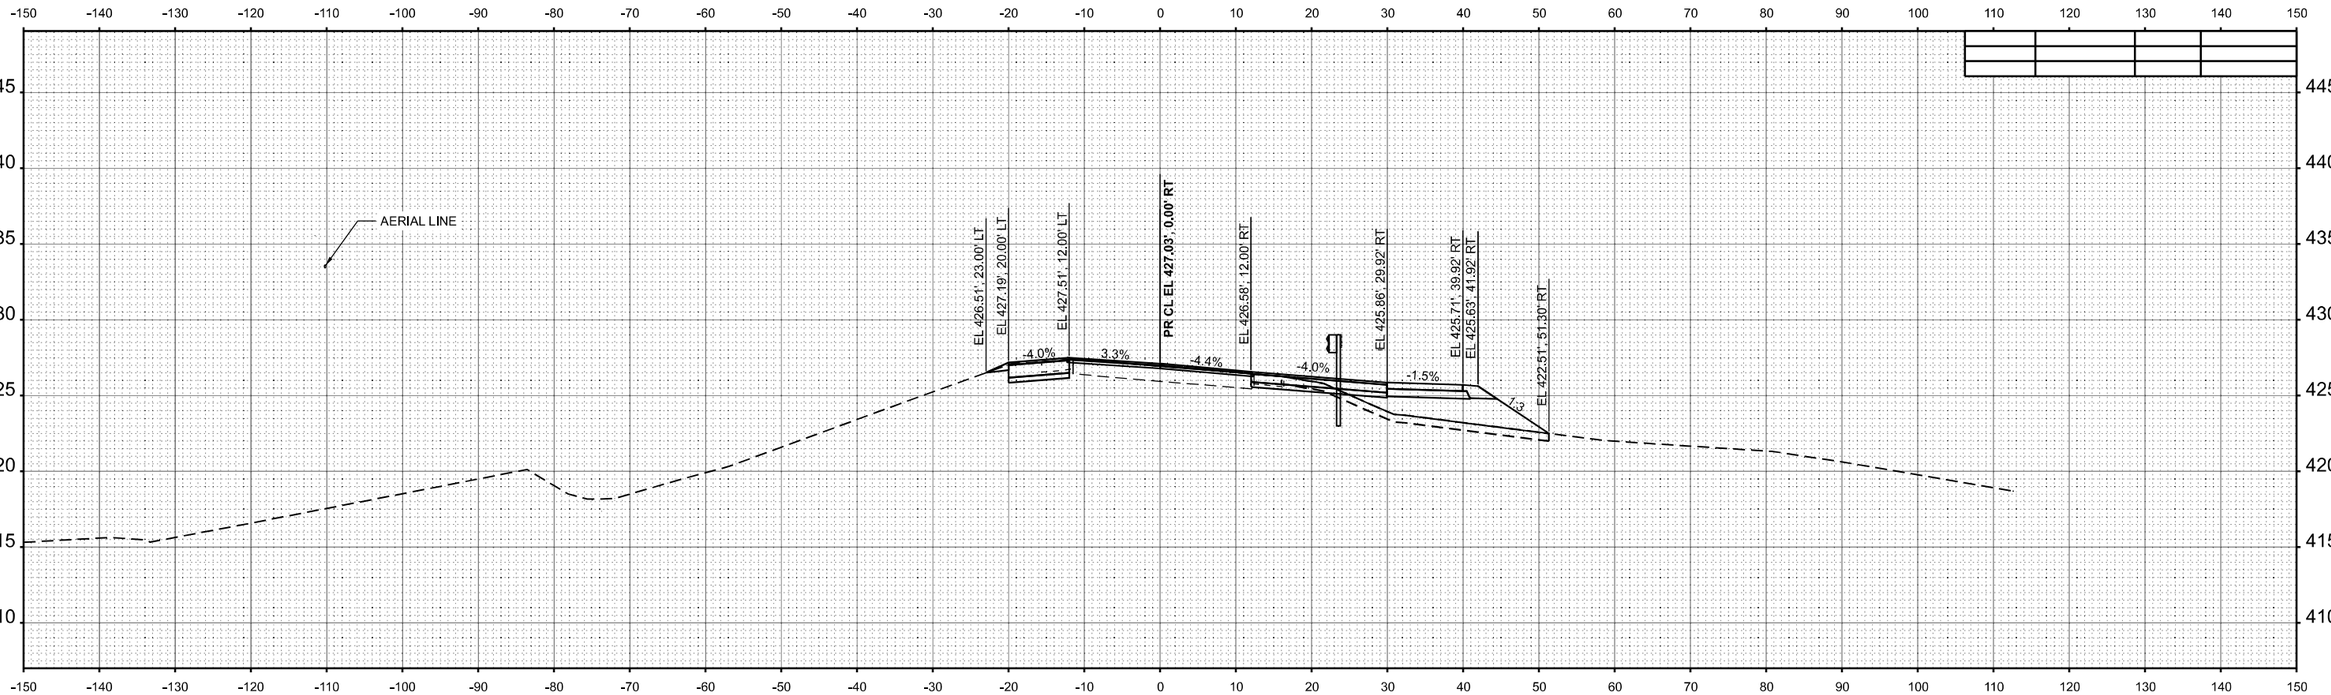

STA 371+50.00

ORIGINAL SURVEY		BY	DATE
	SURVEYED		
	PLOTTED		
NOTE BOOK	TEMPLATE		
	AREAS		
NO.	AREAS CHECKED		

MODEL: IL154 - B 371+50.00 [Sheet]
FILE NAME: \\Quigg\Projects\2023\23IL072 - PTB 209-38 D9 - QEI - Var Phl III\WO3 IL 154 Rend Lake Rdwy PH III\CADD\CADD Sheets\D978786-sht-XS_IL154.dgn

QUIGG ENGINEERING INC


USER NAME = TOverton		DESIGNED - RG		REVISED -
		DRAWN - RG		REVISED -
PLOT SCALE = 0.16666633 ' / In.		CHECKED - SMK		REVISED -
PLOT DATE = 5/5/2025		DATE - 05/07/2025		REVISED -

STATE OF ILLINOIS
DEPARTMENT OF TRANSPORTATION


CROSS SECTIONS
IL 154 & MULTI-USE PATH

SCALE: 1"=10' | SHEET 117 OF 143 SHEETS | STA. B 371+50.00 | TO STA. B 371+50.00

F.A.P. RTE.	SECTION	COUNTY	TOTAL SHEETS	SHEET NO.
845	112(RS-4, BLP-1); 112B-4	FRANKLIN	406	355
		CONTRACT NO. 78786		
	ILLINOIS	FED. AID PROJECT		

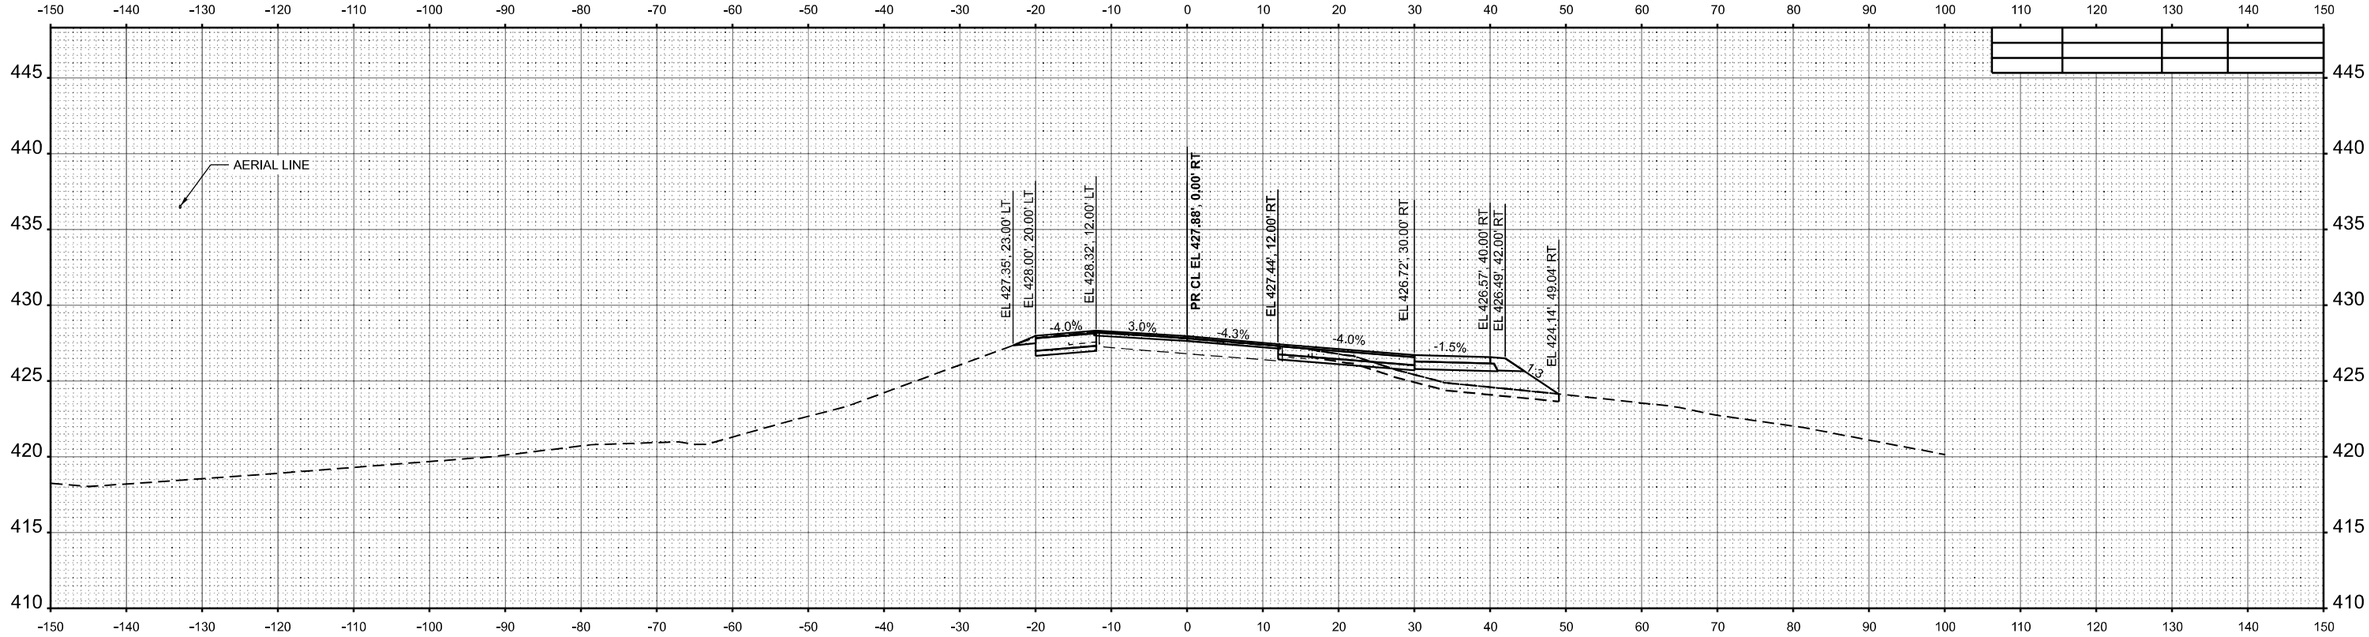

STA 372+50.00

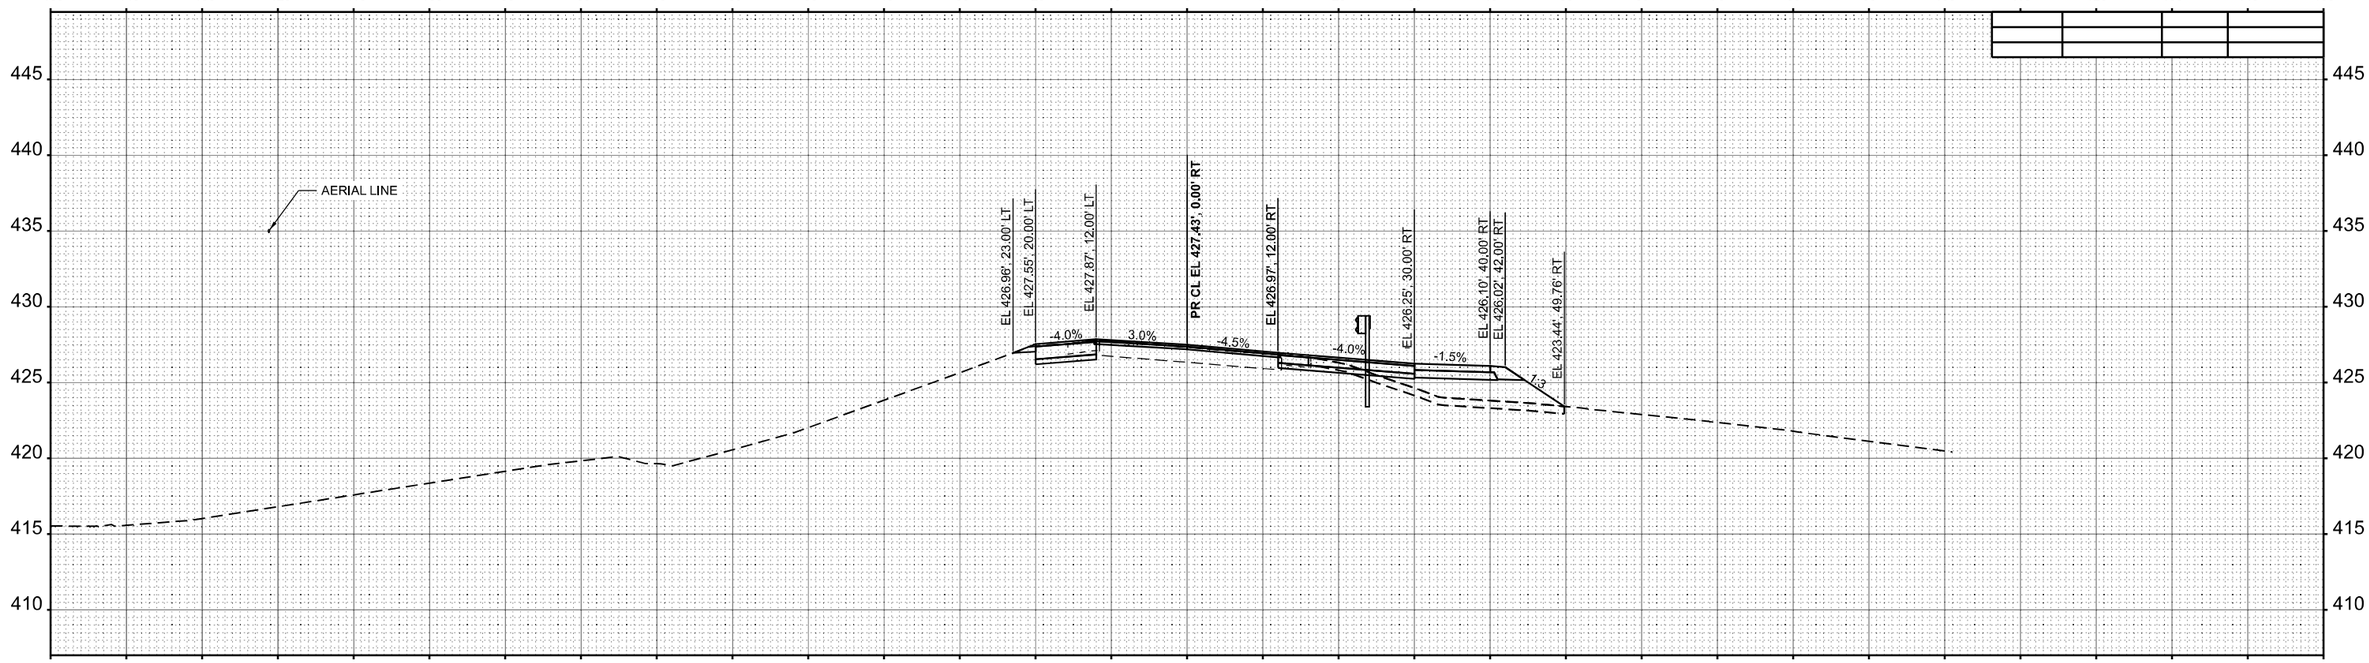

STA 372+00.00

FINAL SURVEY	BY	DATE
SURVEYED		
PLOTTED		
TEMPLATE		
AREAS		
AREAS CHECKED		
NOTE BOOK		
NO.		

ORIGINAL SURVEY	BY	DATE
SURVEYED		
PLOTTED		
TEMPLATE		
AREAS		
AREAS CHECKED		
NOTE BOOK		
NO.		

MODEL: IL154 - B 372+00.00 [Sheet]
FILE NAME: \\Quigg\Projects\2023\23IL072 - PTB 209-38 D9 - QEI - Var Phl III\WO3 IL154 Rend Lake Rdwy PH III\CADD\CADD Sheets\D978786-sht-XS_IL154.dgn

QUIGG ENGINEERING INC


USER NAME = TOverton	DESIGNED - RG	REVISED -	
	DRAWN - RG	REVISED -	
PLOT SCALE = 0.16666633 ' / In.	CHECKED - SMK	REVISED -	
PLOT DATE = 5/5/2025	DATE - 05/07/2025	REVISED -	

STATE OF ILLINOIS
DEPARTMENT OF TRANSPORTATION


CROSS SECTIONS
IL 154 & MULTI-USE PATH

SCALE: 1"=10' | SHEET 118 OF 143 SHEETS | STA. B 372+00.00 | TO STA. B 372+50.00

F.A.P. RTE.	SECTION	COUNTY	TOTAL SHEETS	SHEET NO.
845	112(RS-4, BLP-1); 112B-4	FRANKLIN	406	356
		CONTRACT NO. 78786		
	ILLINOIS	FED. AID PROJECT		

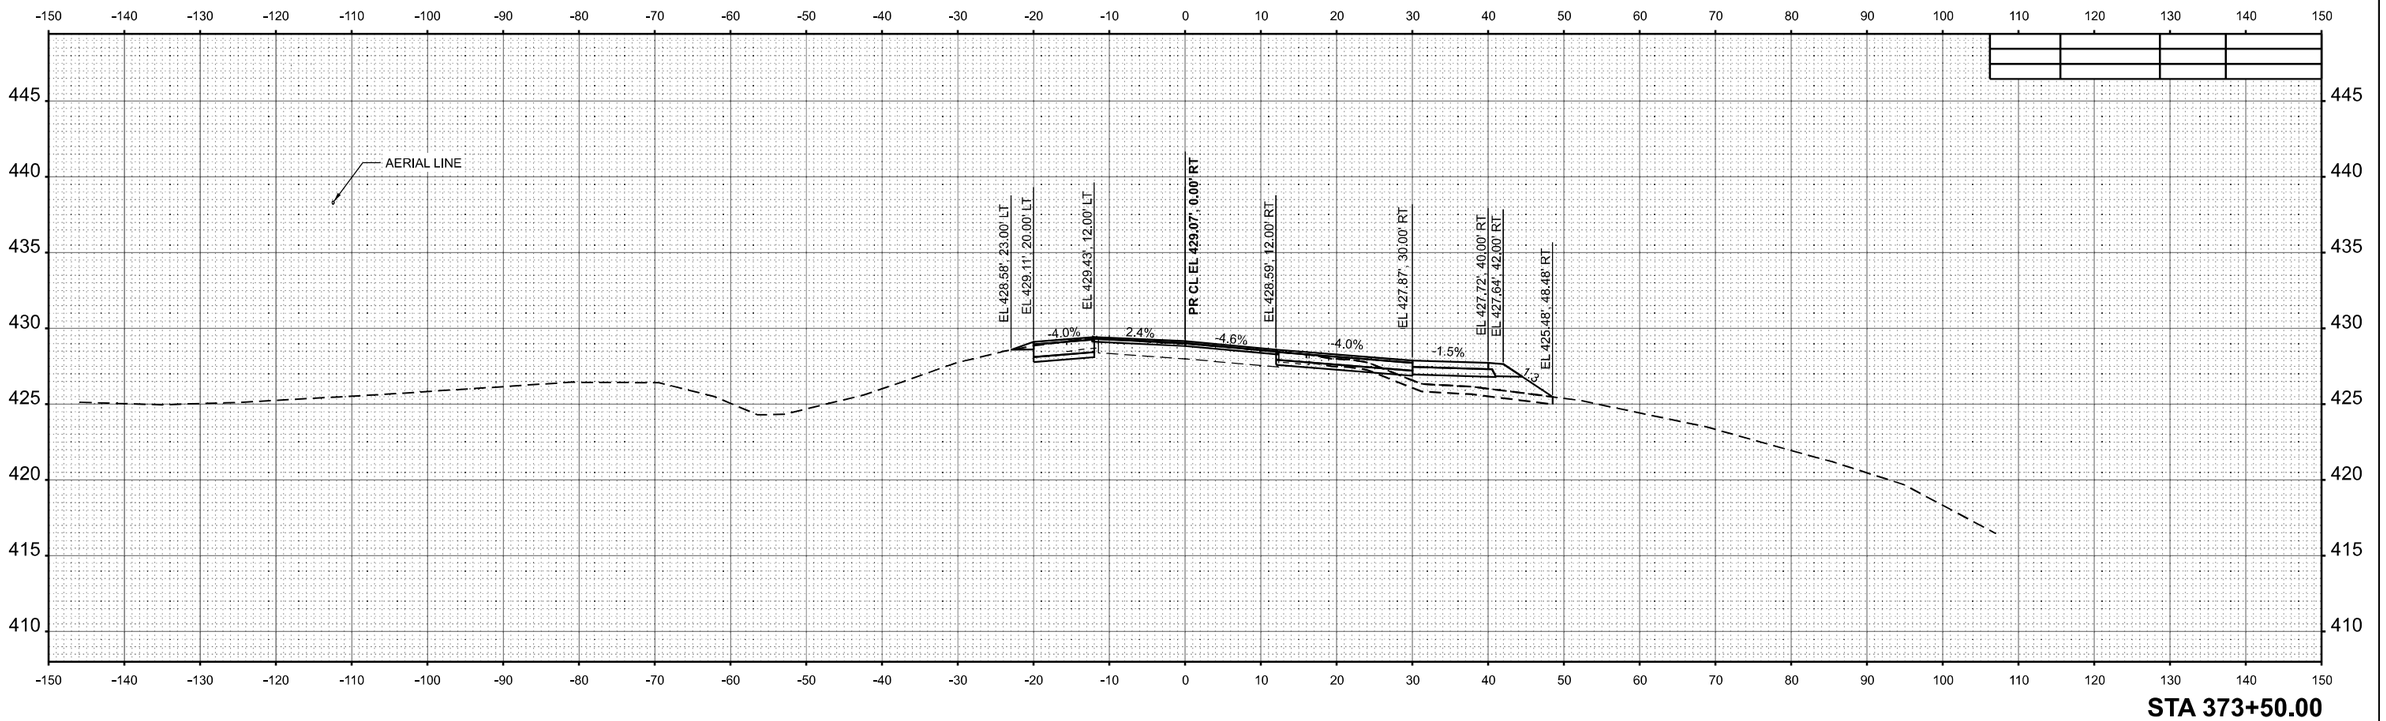

STA 373+50.00

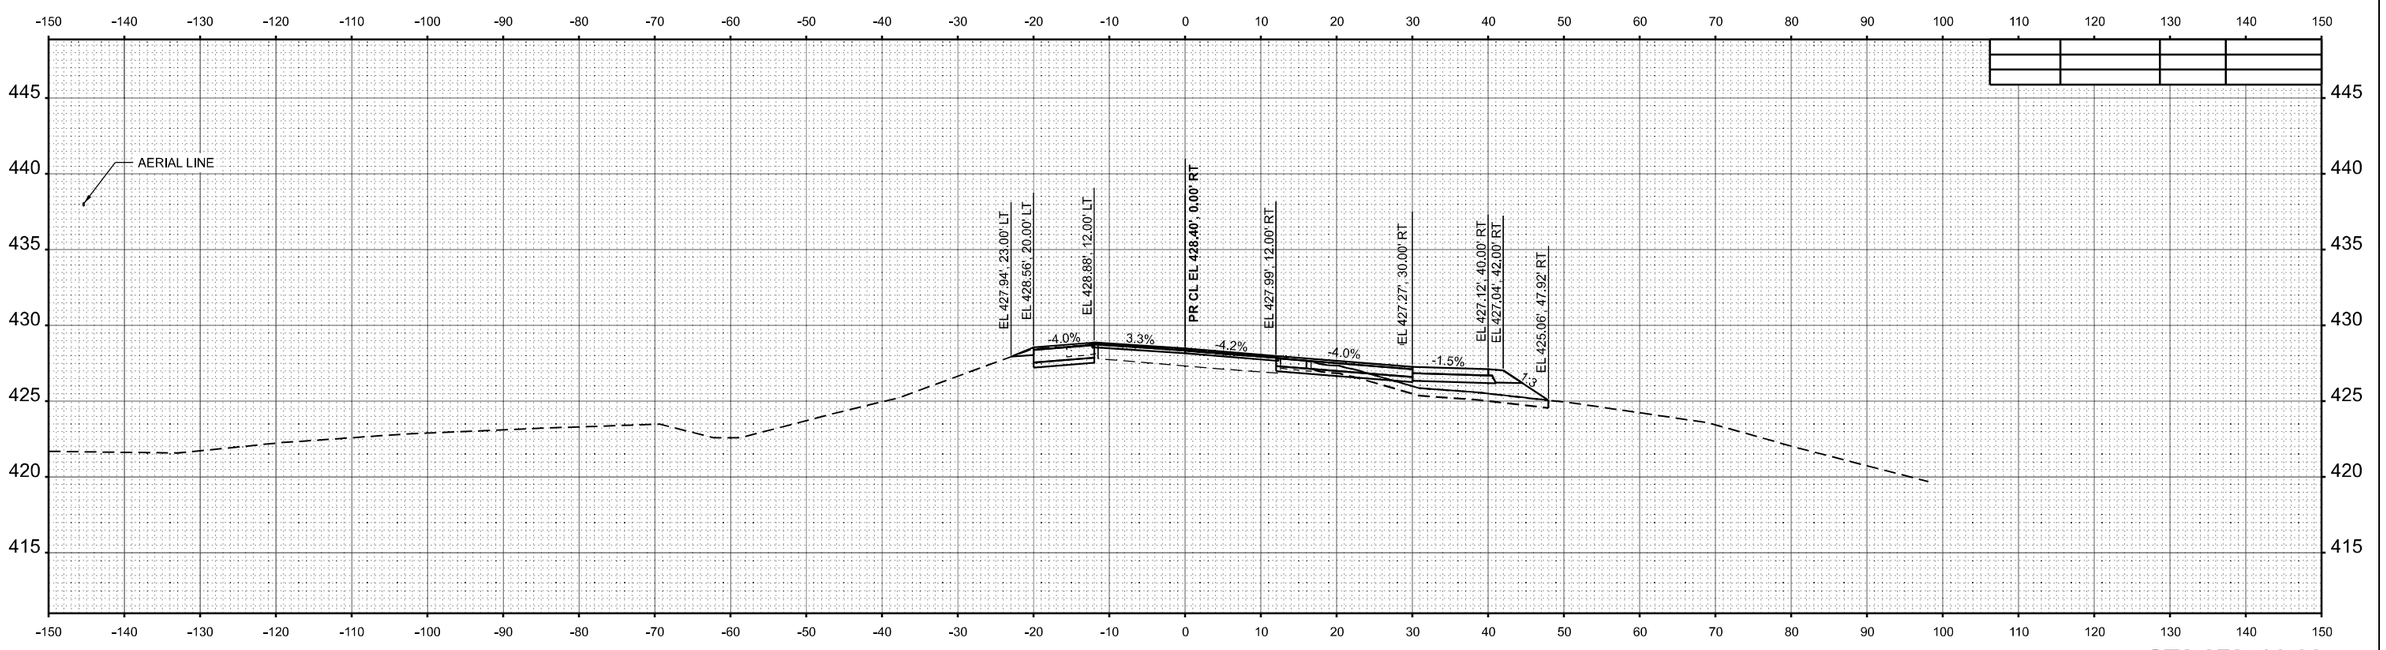

STA 373+00.00

FINAL SURVEY		BY	DATE
NO.	NOTE BOOK		
	SURVEYED		
	PLOTTED		
	TEMPLATE		
	AREAS		
	AREAS CHECKED		

ORIGINAL SURVEY		BY	DATE
NO.	NOTE BOOK		
	SURVEYED		
	PLOTTED		
	TEMPLATE		
	AREAS		
	AREAS CHECKED		

MODEL: IL154 - B 373+00.00 [Sheet]
FILE NAME: \\Quigg\Projects\2023\23IL072 - PTB 209-38 D9 - QEI - Var Phl III\WO3 IL154 Rend Lake Rdwy PH III\CADD\CADD Sheets\D978786-sht-XS_IL154.dgn

QUIGG ENGINEERING INC

USER NAME	= TOverton	DESIGNED	- RG	REVISED	-
		DRAWN	- RG	REVISED	-
PLOT SCALE	= 0.16666633 ' / in.	CHECKED	- SMK	REVISED	-
PLOT DATE	= 5/5/2025	DATE	- 05/07/2025	REVISED	-


STATE OF ILLINOIS
DEPARTMENT OF TRANSPORTATION

CROSS SECTIONS
IL 154 & MULTI-USE PATH

SCALE: 1"=10' | SHEET 119 OF 143 SHEETS | STA. B 373+00.00 | TO STA. B 373+50.00

F.A.P. RTE.	SECTION	COUNTY	TOTAL SHEETS	SHEET NO.
845	112(RS-4, BLP-1); 112B-4	FRANKLIN	406	357
		CONTRACT NO. 78786		
	ILLINOIS FED. AID PROJECT			

FINAL SURVEY		BY	DATE
	SURVEYED		
	PLOTTED		
NOTE BOOK	TEMPLATE		
	AREAS		
NO.	AREAS CHECKED		

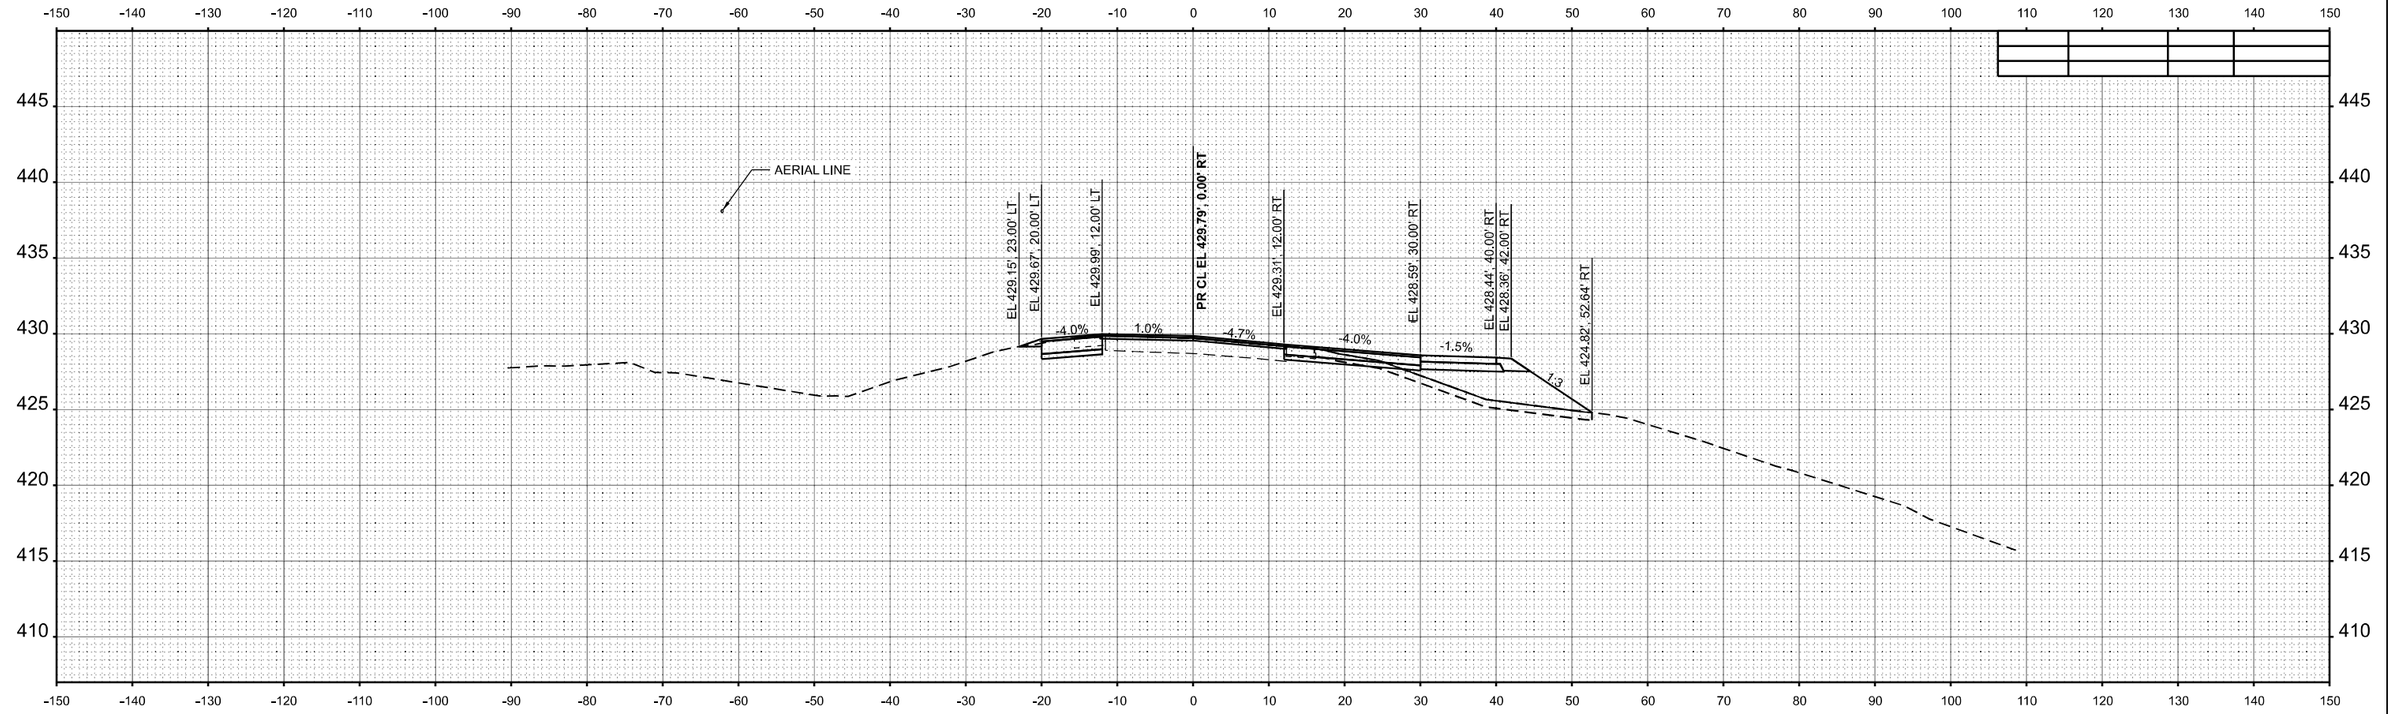

STA 374+00.00

ORIGINAL SURVEY		BY	DATE
	SURVEYED		
	PLOTTED		
NOTE BOOK	TEMPLATE		
	AREAS		
NO.	AREAS CHECKED		

MODEL: IL154 - B 374+00.00 [Sheet]
FILE NAME: \\Quigg\Projects\2023\23IL072 - PTB 209-38 D9 - QEI - Var Phl III\WO3 IL 154 Rend Lake Rdwy PH III\CADD\CADD Sheets\D978786-sht-XS_IL154.dgn

QUIGG ENGINEERING INC


USER NAME = TOverton	DESIGNED - RG	REVISED -	
	DRAWN - RG	REVISED -	
PLOT SCALE = 0.16666633 ' / In.	CHECKED - SMK	REVISED -	
PLOT DATE = 5/5/2025	DATE - 05/07/2025	REVISED -	

STATE OF ILLINOIS
DEPARTMENT OF TRANSPORTATION

CROSS SECTIONS
IL 154 & MULTI-USE PATH

SCALE: 1"=10' | SHEET 120 OF 143 SHEETS | STA. B 374+00.00 | TO STA. B 374+00.00

F.A.P. RTE.	SECTION	COUNTY	TOTAL SHEETS	SHEET NO.
845	112(RS-4, BLP-1); 112B-4	FRANKLIN	406	358
		CONTRACT NO. 78786		
	ILLINOIS	FED. AID PROJECT		

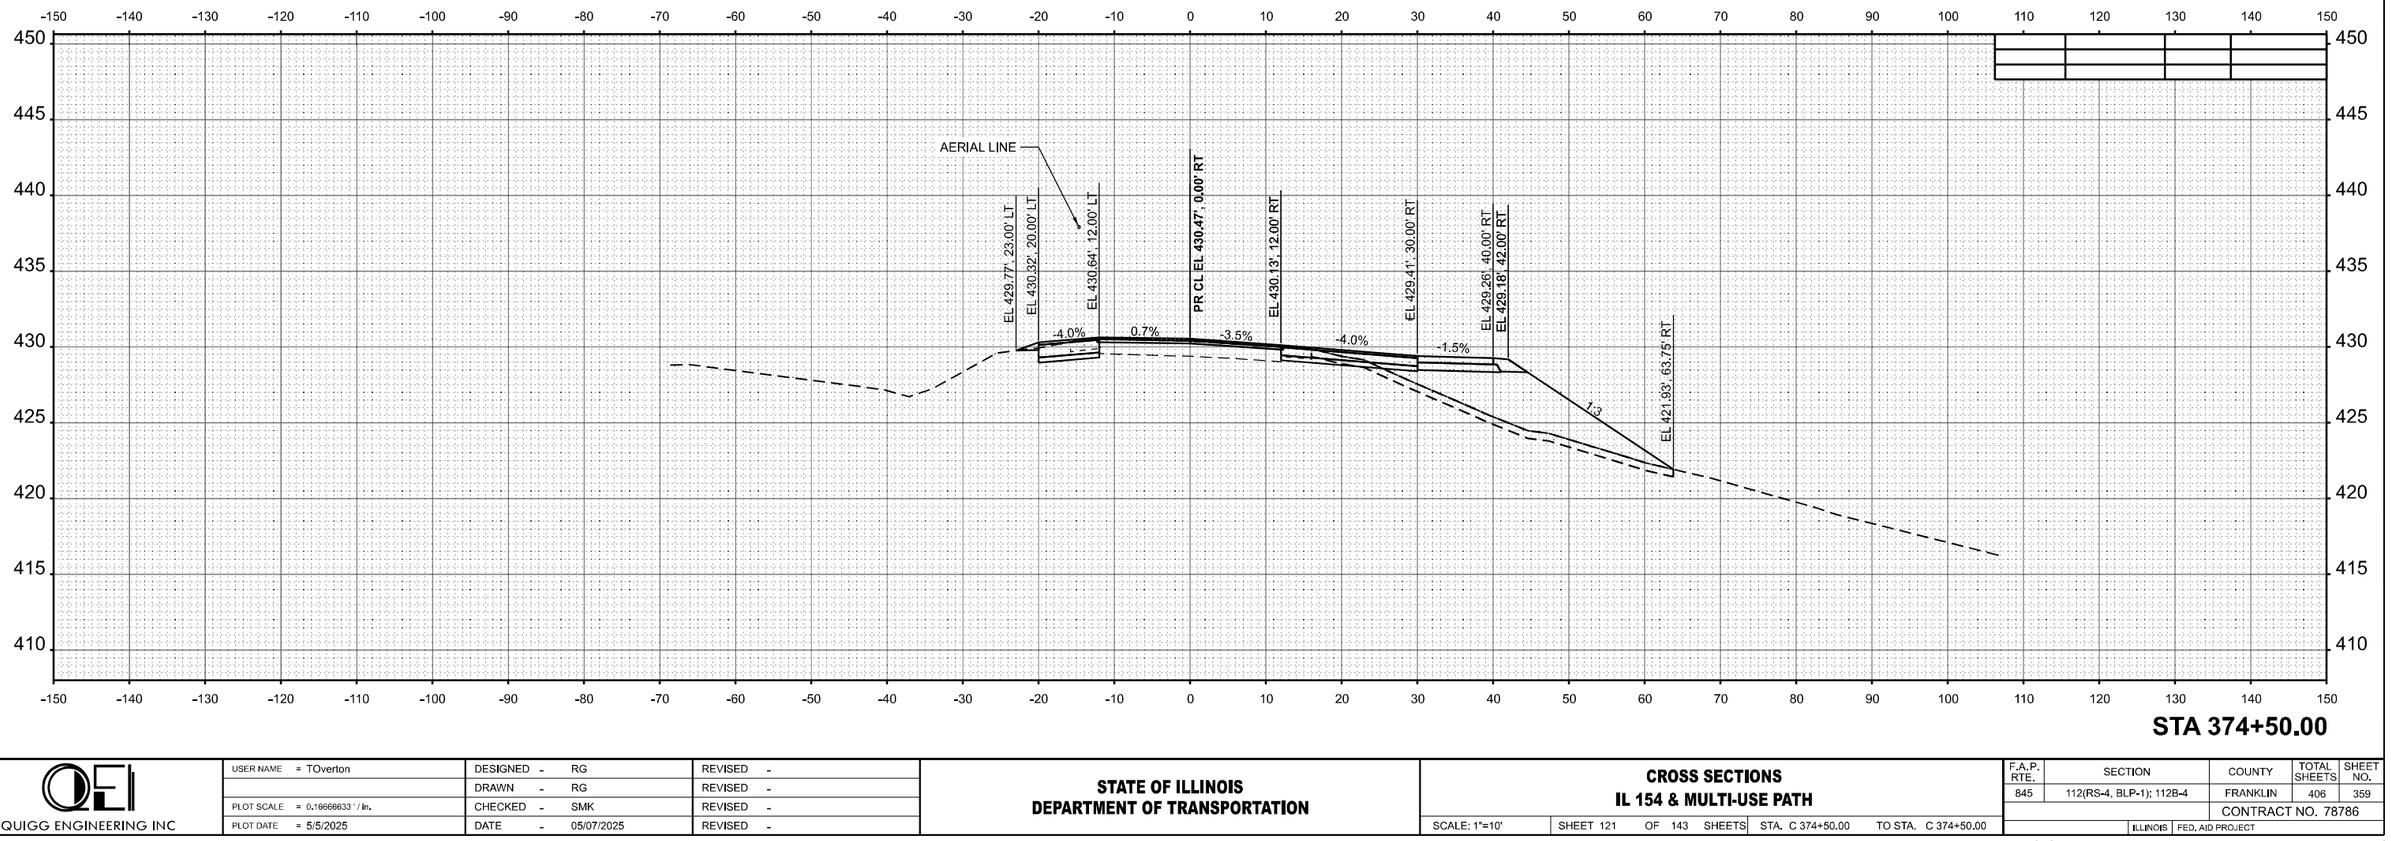

USER NAME = TOverton	DESIGNED - RG	REVISED -	**STATE OF ILLINOIS**
	DRAWN - RG	REVISED -	**DEPARTMENT OF TRANSPORTATION**
PLOT SCALE = 0.1666633 ' / In.	CHECKED - SMK	REVISED -	
PLOT DATE = 5/5/2025	DATE - 05/07/2025	REVISED -	

QUIGG ENGINEERING INC

CROSS SECTIONS
IL 154 & MULTI-USE PATH

SCALE: 1"=10' | SHEET 121 OF 143 SHEETS | STA. C 374+50.00 | TO STA. C 374+50.00

F.A.P. RTE.	SECTION	COUNTY	TOTAL SHEETS	SHEET NO.
845	112(RS-4, BLP-1); 112B-4	FRANKLIN	406	359
		CONTRACT NO. 78786		
		ILLINOIS	FED. AID PROJECT	


FINAL SURVEY
NOTE BOOK
NO.
SURVEYED
PLOTTED
TEMPLATE
AREAS
AREAS CHECKED
BY
DATE

ORIGINAL SURVEY
NOTE BOOK
NO.
SURVEYED
PLOTTED
TEMPLATE
AREAS
AREAS CHECKED
BY
DATE

MODEL: IL154 - C 374+50.00 [Sheet]
FILE NAME: \\Quigg\Projects\2023\23IL072 - PTB 209-38 D9 - QEI - Var Phl II\WO3 IL154 Rend Lake Rdwy PH II\CADD\CADD Sheets\D9786786-snt->XS_IL154.dgn

FINAL SURVEY

	BY	DATE
SURVEYED		
PLOTTED		
TEMPLATE		
ANGLES		
AREAS CHECKED		
NOTE BOOK		
NO.		

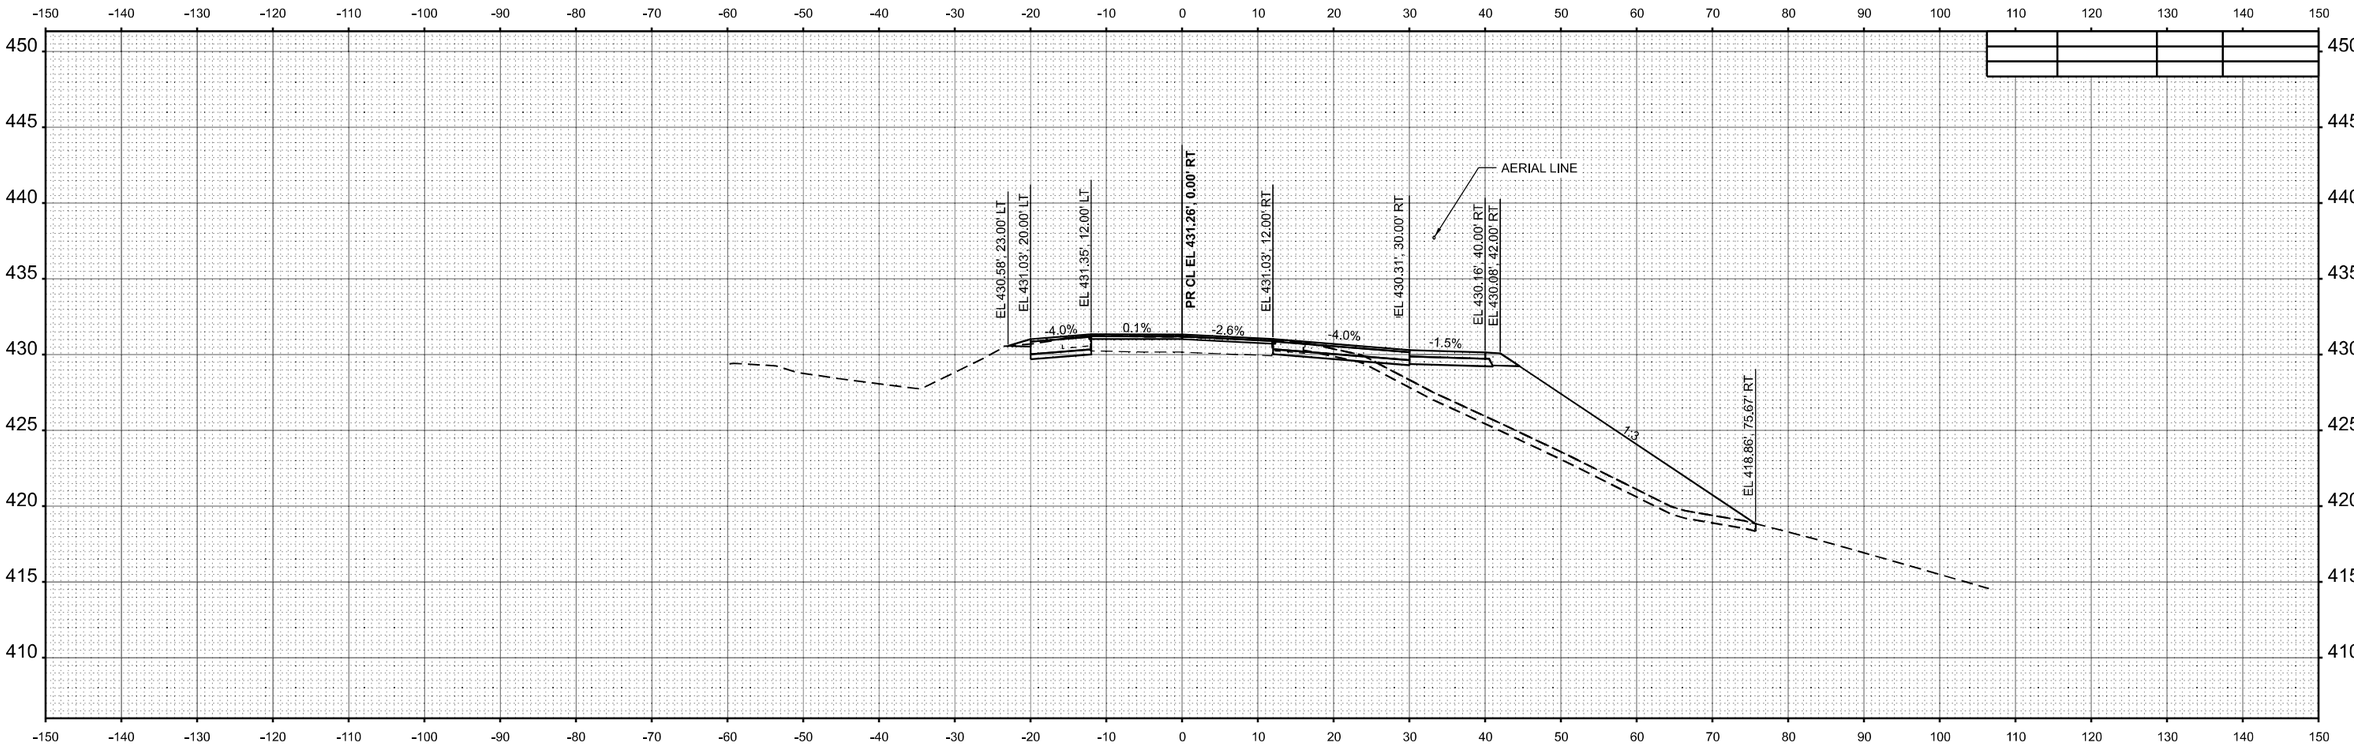

STA 375+00.00

ORIGINAL SURVEY

	BY	DATE
SURVEYED		
PLOTTED		
TEMPLATE		
ANGLES		
AREAS CHECKED		
NOTE BOOK		
NO.		

MODEL: IL154 - C 375+00.00 [Sheet]
FILE NAME: \\Quigg\Projects\2023\23IL072 - PTB 209-38 D9 - QEI - Var Phl II\WO3 IL154 Rend Lake Rdwy PH II\CADD\CADD Sheets\D978786-sht-XS_IL154.dgn

QUIGG ENGINEERING INC

USER NAME = TOverton		DESIGNED - RG		REVISED -	
		DRAWN - RG		REVISED -	
PLOT SCALE = 0.16666633 ' / In.		CHECKED - SMK		REVISED -	
PLOT DATE = 5/5/2025		DATE - 05/07/2025		REVISED -	

STATE OF ILLINOIS
DEPARTMENT OF TRANSPORTATION


CROSS SECTIONS
IL 154 & MULTI-USE PATH

SCALE: 1"=10' | SHEET 122 OF 143 SHEETS | STA. C 375+00.00 | TO STA. C 375+00.00

F.A.P. RTE.	SECTION	COUNTY	TOTAL SHEETS	SHEET NO.
845	112(RS-4, BLP-1); 112B-4	FRANKLIN	406	360
		CONTRACT NO. 78786		
	ILLINOIS	FED. AID PROJECT		

FINAL SURVEY		BY	DATE
NOTE BOOK	SURVEYED		
NO.	PLOTTED		
	TEMPLATE		
	ANGLES		
	AREAS CHECKED		

ORIGINAL SURVEY		BY	DATE
NOTE BOOK	SURVEYED		
NO.	PLOTTED		
	TEMPLATE		
	ANGLES		
	AREAS CHECKED		

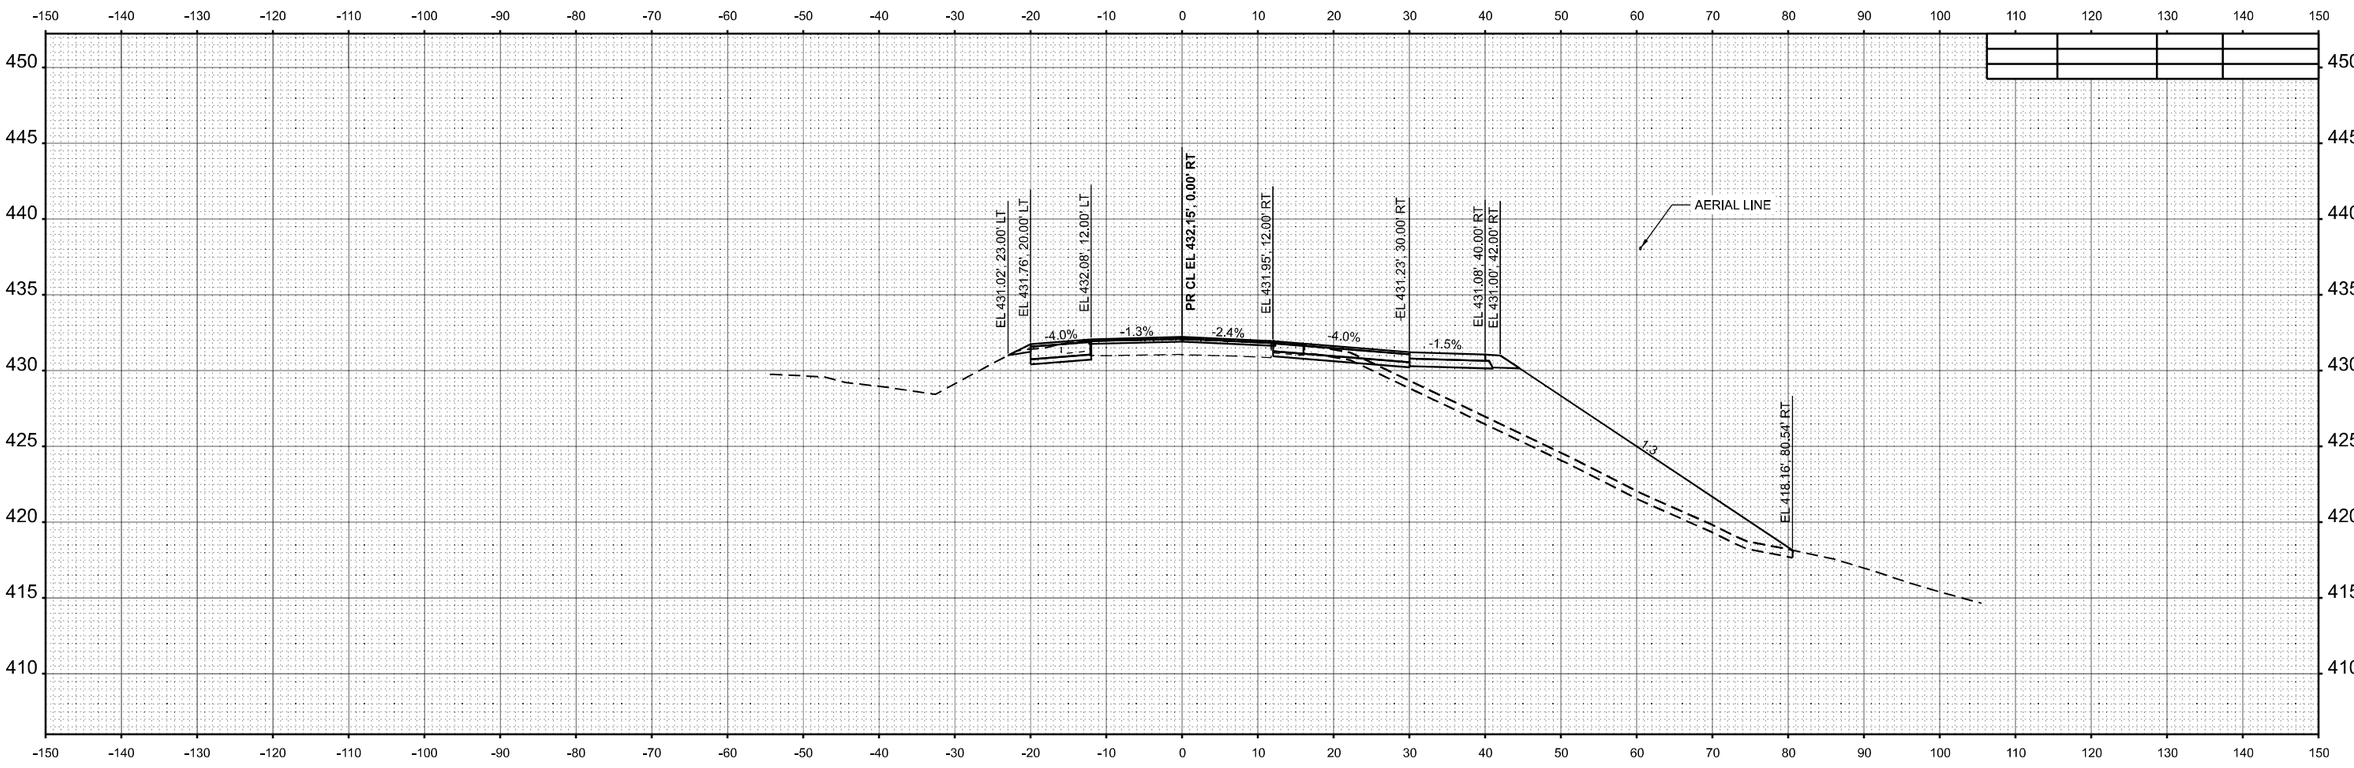

STA 375+50.00

MODEL: IL154 - C 375+50.00 [Sheet]
FILE NAME: \\Quigg\Projects\2023\23IL072 - PTB 209-38 D9 - QEI - Var Phl II\WO3 IL-154 Rend Lake Rdwy PH II\CADD\CADD Sheets\D9787786-sht-xS_IL154.dgn

QUIGG ENGINEERING INC

USER NAME = TOverton	DESIGNED - RG	REVISED -	
	DRAWN - RG	REVISED -	
PLOT SCALE = 0.16666633 ' / In.	CHECKED - SMK	REVISED -	
PLOT DATE = 5/5/2025	DATE - 05/07/2025	REVISED -	


STATE OF ILLINOIS
DEPARTMENT OF TRANSPORTATION

CROSS SECTIONS
IL 154 & MULTI-USE PATH

SCALE: 1"=10' | SHEET 123 OF 143 SHEETS | STA. C 375+50.00 | TO STA. C 375+50.00

F.A.P. RTE.	SECTION	COUNTY	TOTAL SHEETS	SHEET NO.
845	112(RS-4, BLP-1); 112B-4	FRANKLIN	406	361
		CONTRACT NO. 78786		
	ILLINOIS	FED. AID PROJECT		

FINAL SURVEY		BY	DATE
	SURVEYED		
	PLOTTED		
NOTE BOOK	TEMPLATE		
	AREAS		
NO.	AREAS CHECKED		

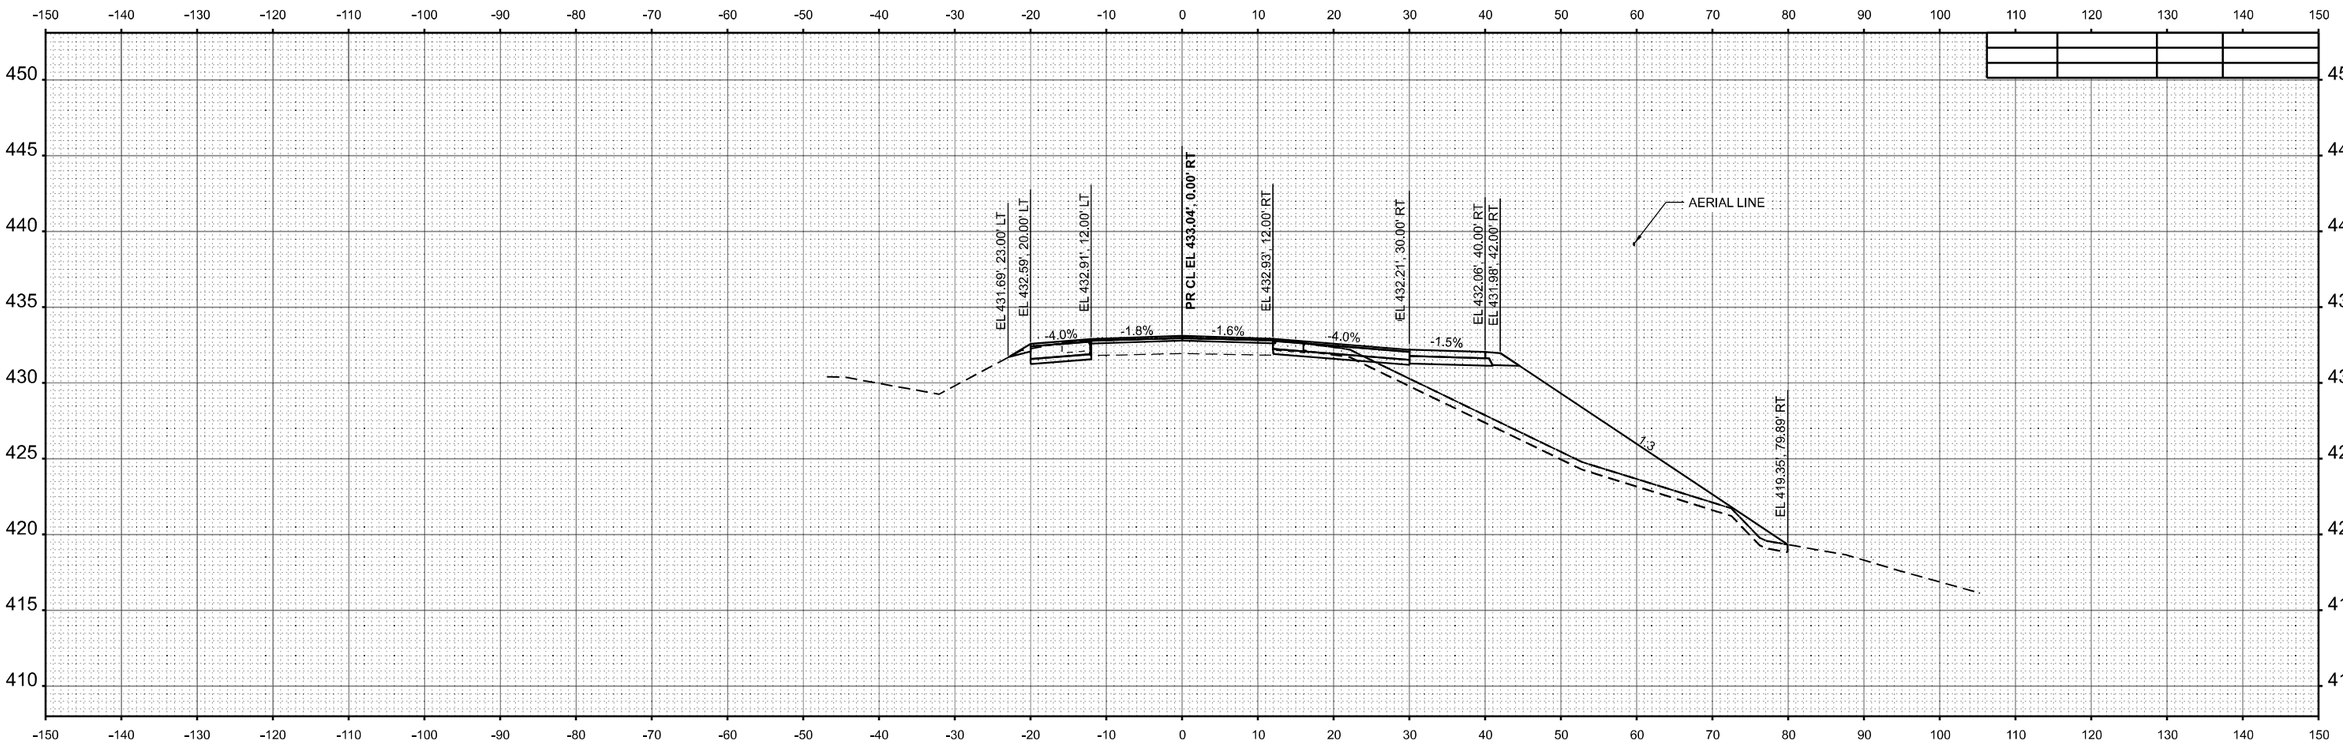

STA 376+00.00


ORIGINAL SURVEY		BY	DATE
	SURVEYED		
	PLOTTED		
NOTE BOOK	TEMPLATE		
	AREAS		
NO.	AREAS CHECKED		


MODEL: IL154 - C 376+00.00 |Sheet|
FILE NAME: \\Quigg\Projects\2023\23IL072 - PTB 209-38 D9 - QEI - Var Phl III\WO3 IL154 Rend Lake Rdwy PH III\CADD\CADD Sheets\D978786-sht-XS_IL154.dgn

QUIGG ENGINEERING INC

USER NAME = TOverton	DESIGNED - RG	REVISED -	**STATE OF ILLINOIS**	**CROSS SECTIONS**	
	DRAWN - RG	REVISED -	**DEPARTMENT OF TRANSPORTATION**	**IL 154 & MULTI-USE PATH**	
PLOT SCALE = 0.16666633 ' / In.	CHECKED - SMK	REVISED -			
PLOT DATE = 5/5/2025	DATE - 05/07/2025	REVISED -		SCALE: 1"=10' SHEET 124 OF 143 SHEETS STA. C 376+00.00 TO STA. C 376+00.00	

F.A.P. RTE.	SECTION	COUNTY	TOTAL SHEETS	SHEET NO.
845	112(RS-4, BLP-1); 112B-4	FRANKLIN	406	362
		CONTRACT NO. 78786		
	ILLINOIS	FED. AID PROJECT		

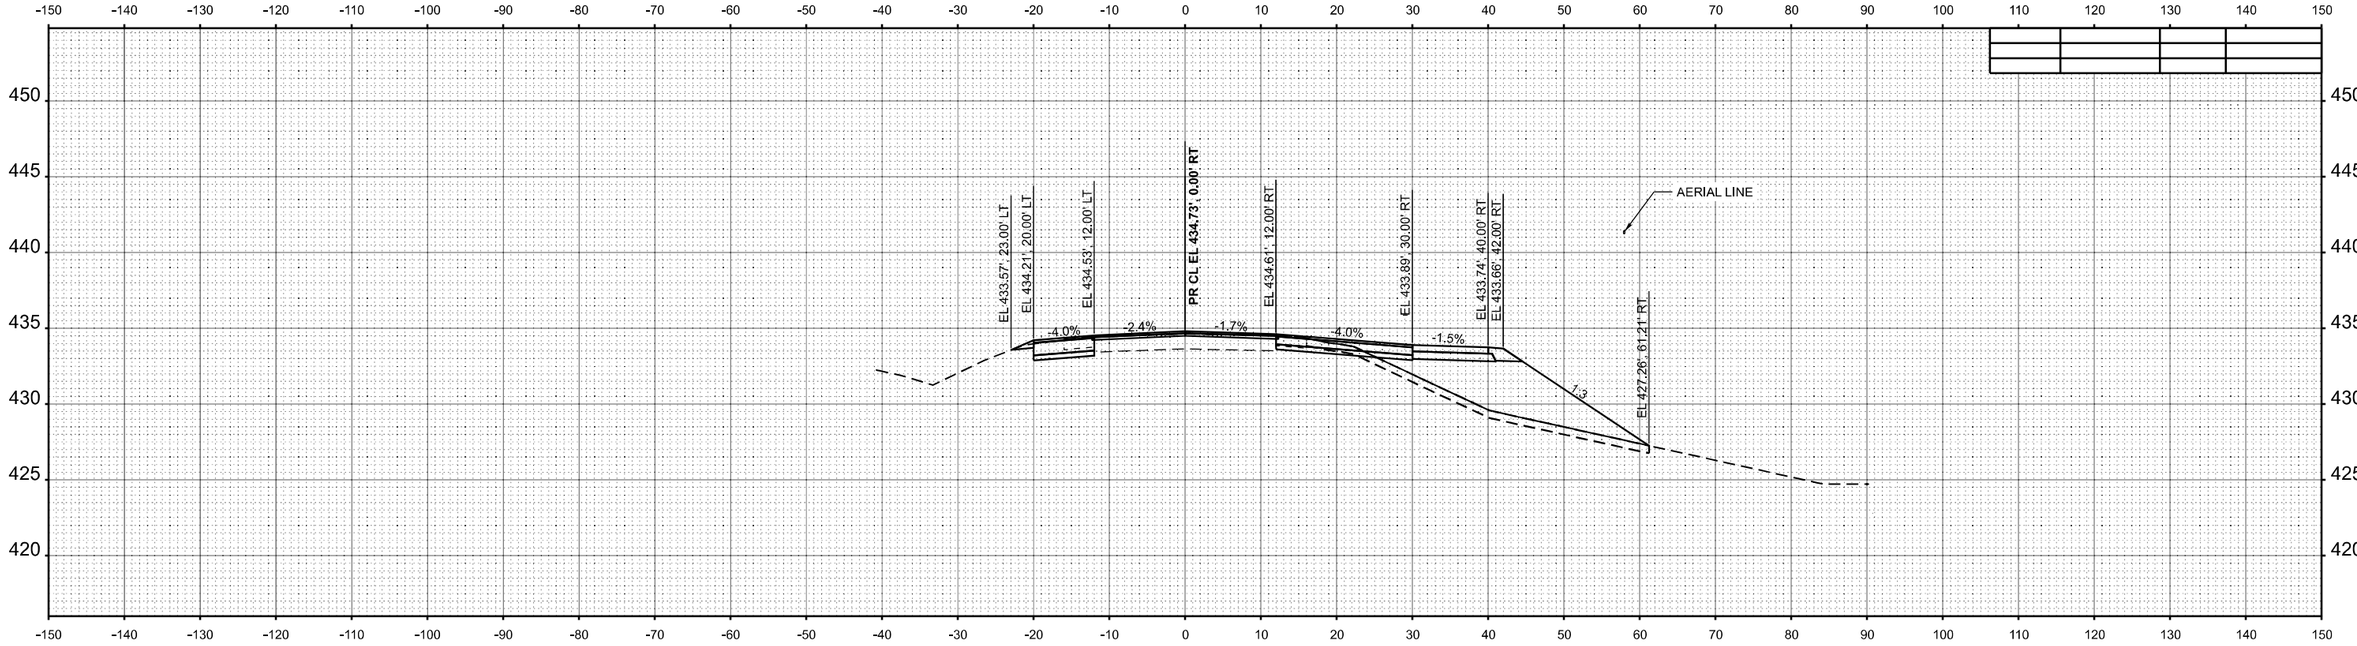

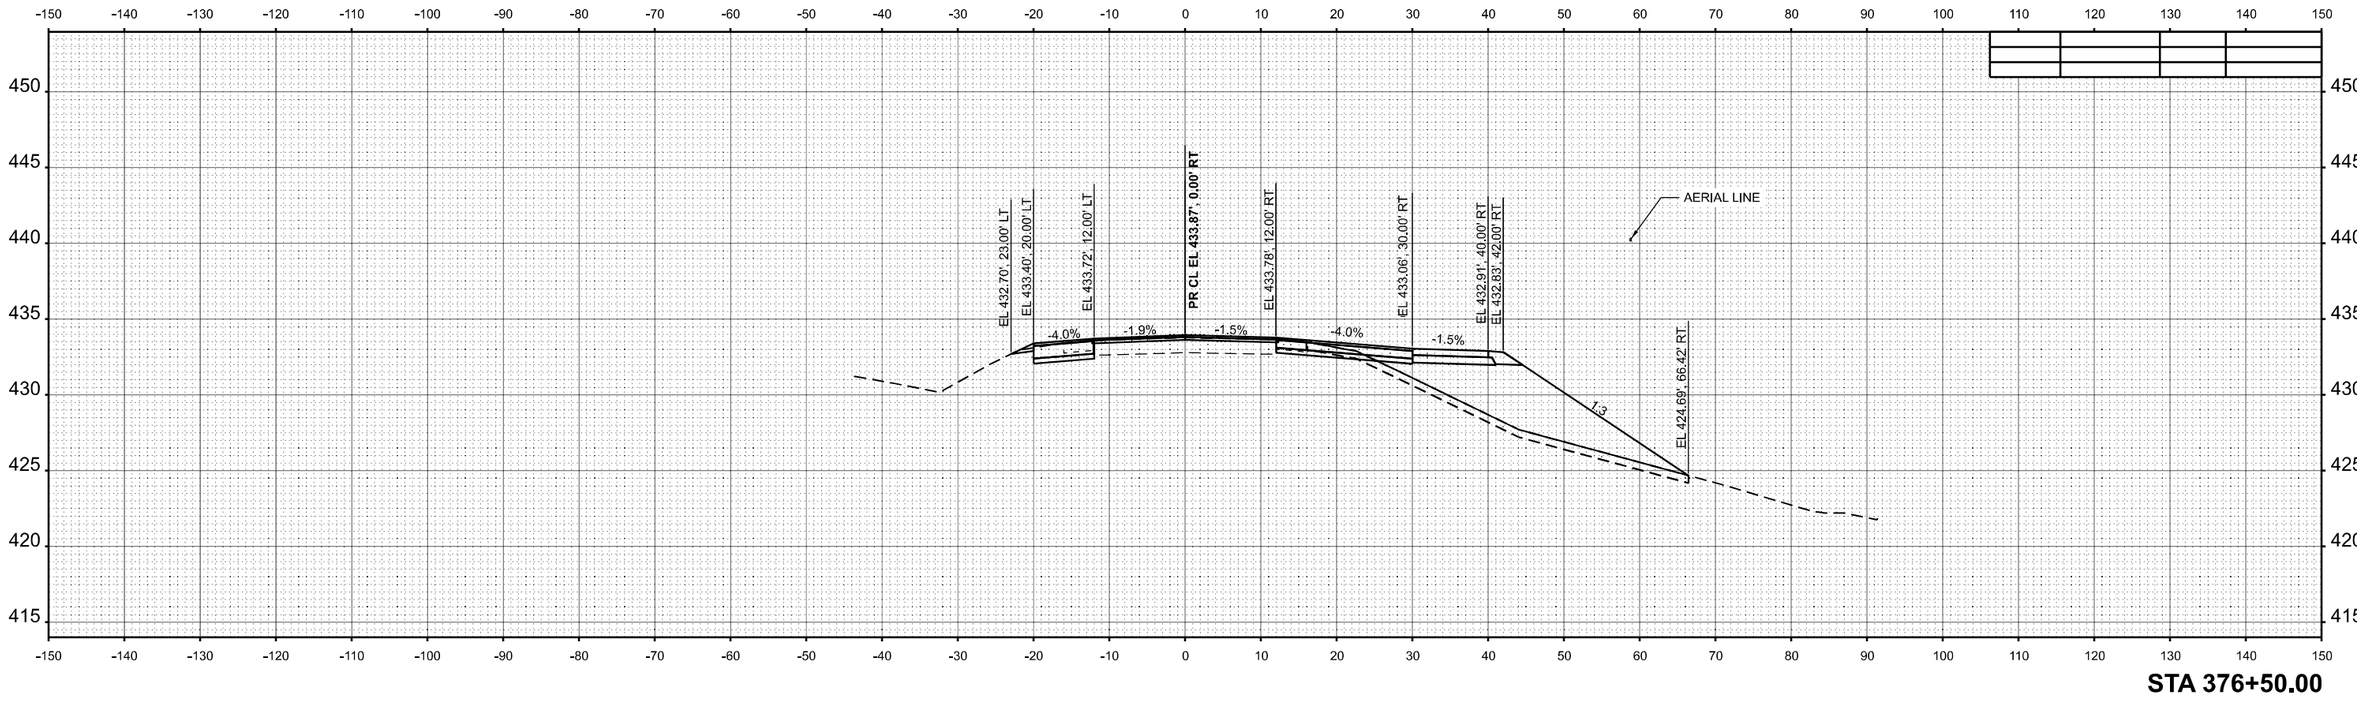

FINAL SURVEY | NOTE BOOK | NO. | SURVEYED | PLOTTED | TEMPLATE | AREAS | AREAS CHECKED | BY | DATE

ORIGINAL SURVEY | NOTE BOOK | NO. | SURVEYED | PLOTTED | TEMPLATE | AREAS | AREAS CHECKED | BY | DATE

MODEL: IL154 - C 376+50.00 [Sheet]
FILE NAME: \\Quigg\Projects\2023\23IL072 - PTB 209-38 D9 - QEI - Var Phl III\WO3 IL154 Rend Lake Rdwy PH III\CADD\CADD Sheets\D978786-sht-XS_IL154.dgn

QUIGG ENGINEERING INC


USER NAME = TOverton	DESIGNED - RG	REVISED -	
	DRAWN - RG	REVISED -	
PLOT SCALE = 0.16666633 ' / in.	CHECKED - SMK	REVISED -	
PLOT DATE = 5/5/2025	DATE - 05/07/2025	REVISED -	


STATE OF ILLINOIS
DEPARTMENT OF TRANSPORTATION

CROSS SECTIONS
IL 154 & MULTI-USE PATH

SCALE: 1"=10' | SHEET 125 OF 143 SHEETS | STA. C 376+50.00 | TO STA. C 377+00.00

F.A.P. RTE.	SECTION	COUNTY	TOTAL SHEETS	SHEET NO.
845	112(RS-4, BLP-1); 112B-4	FRANKLIN	406	363
		CONTRACT NO. 78786		
	ILLINOIS	FED. AID PROJECT		

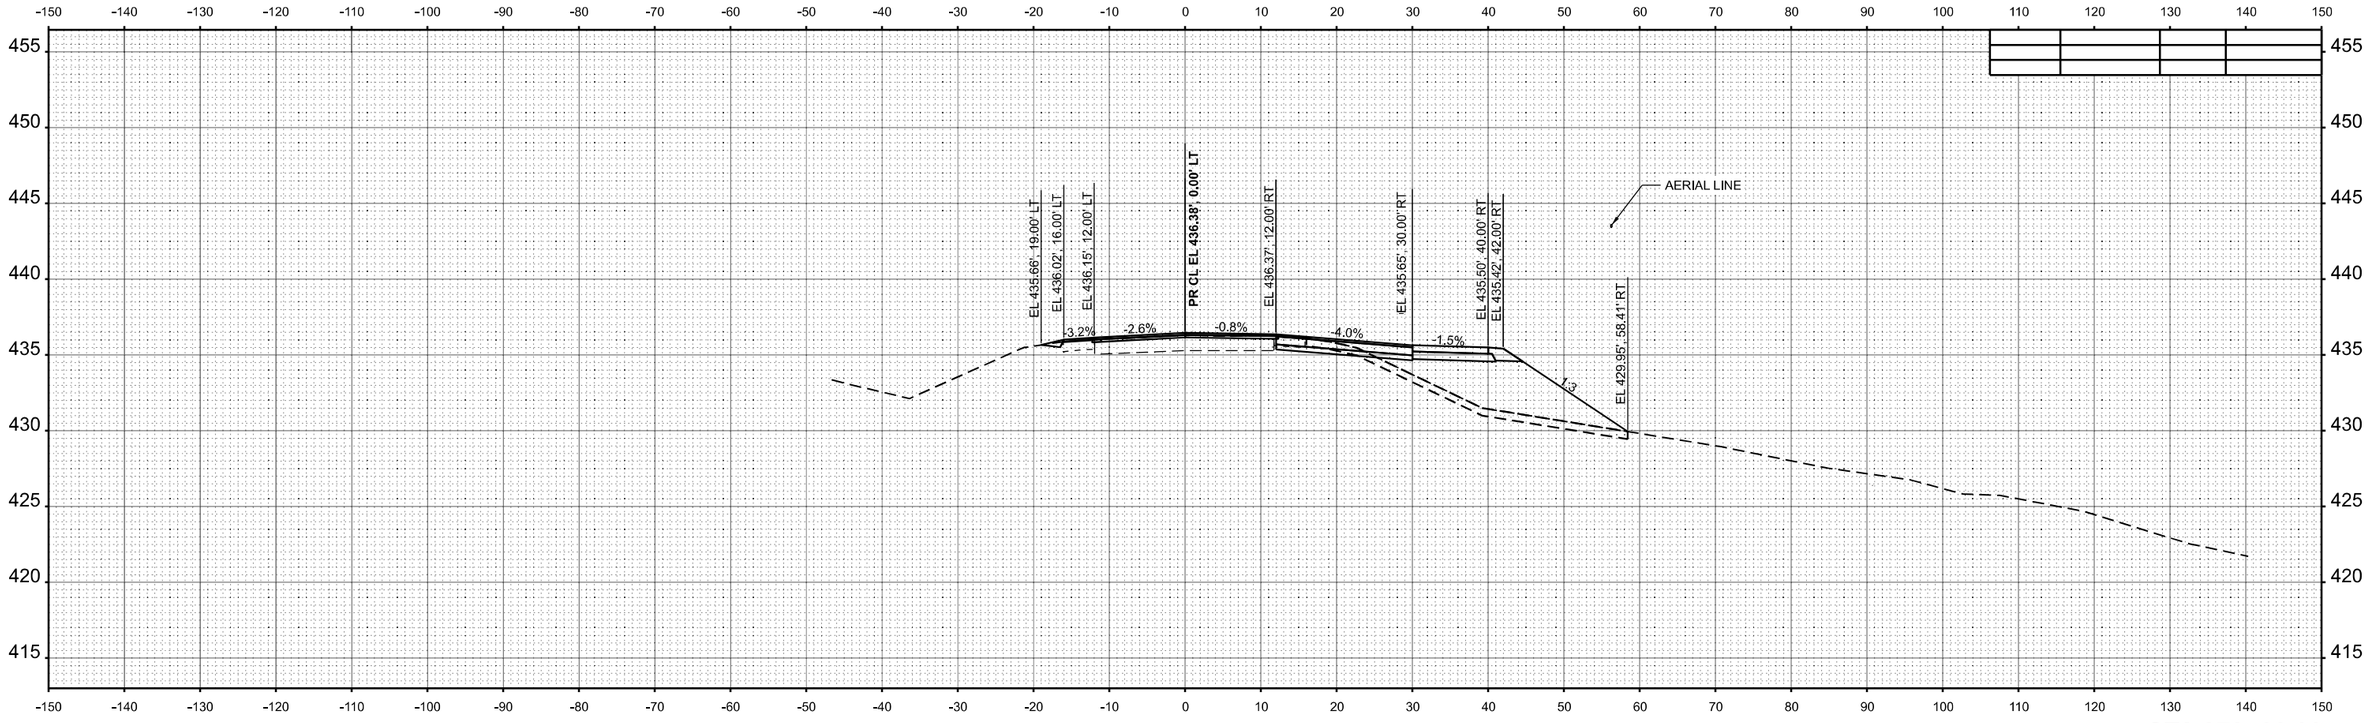

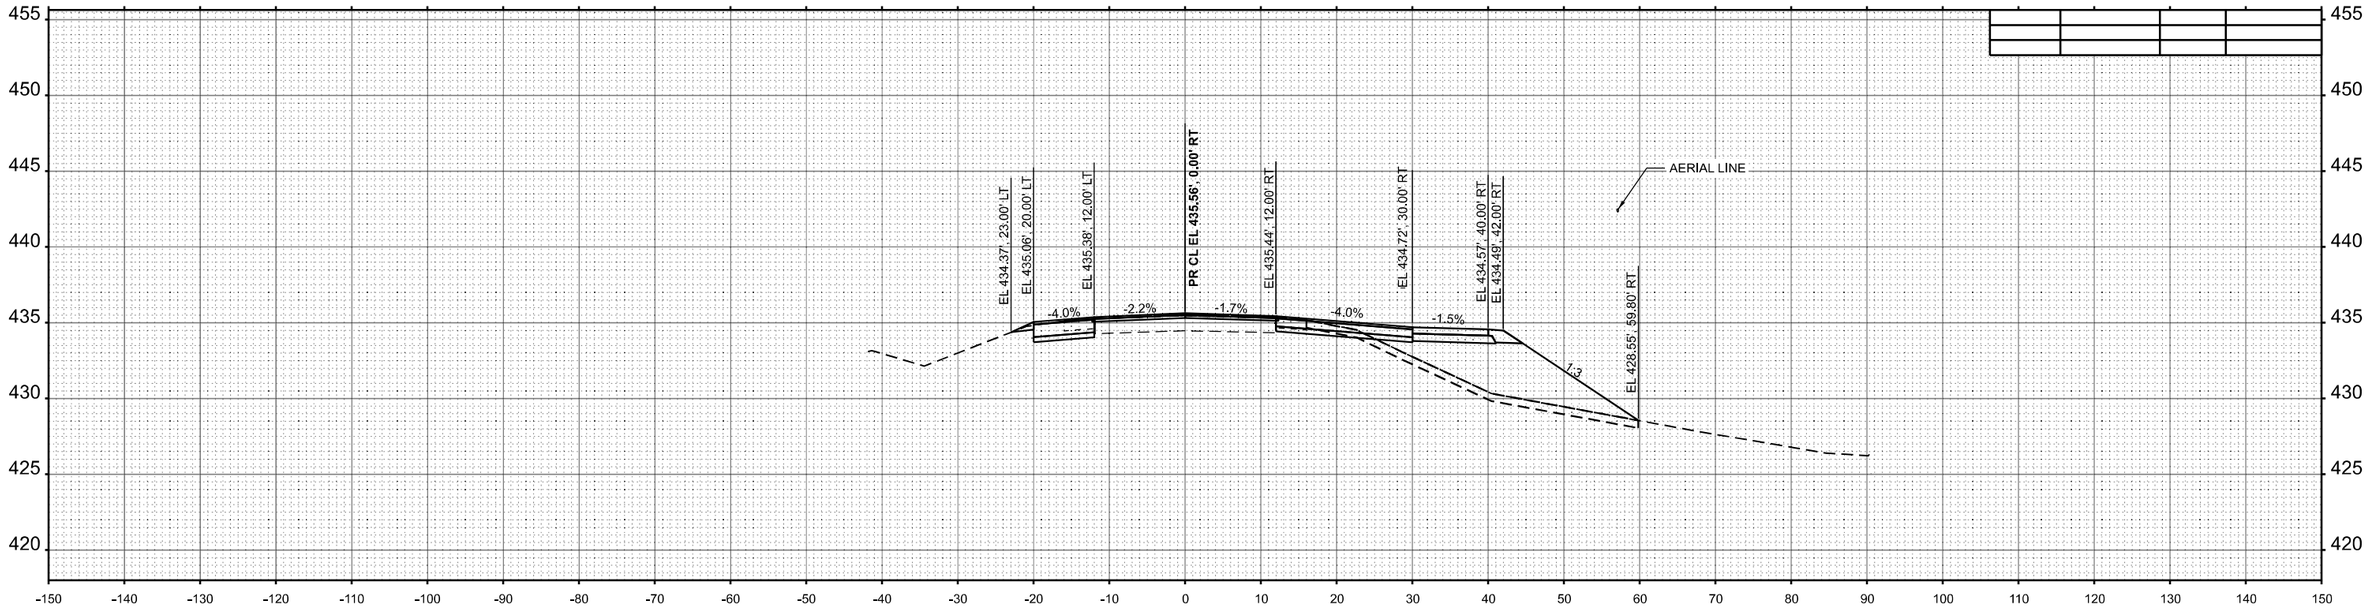

FINAL SURVEY — NOTE BOOK — NO. — SURVEYED — PLOTTED — TEMPLATE — AREAS — AREAS CHECKED — BY — DATE

ORIGINAL SURVEY — NOTE BOOK — NO. — SURVEYED — PLOTTED — TEMPLATE — AREAS — AREAS CHECKED — BY — DATE

MODEL: IL154 - C 377+50.00 [Sheet]
FILE NAME: \\Quigg\Projects\2023\23IL072 - PTB 209-38 D9 - QEI - Var Phl III\WO3 IL-154 Rend Lake Rdwy PH III\CADD\CADD Sheets\D978786-sht-XS_IL154.dgn

QUIGG ENGINEERING INC

USER NAME = TOverton	DESIGNED - RG	REVISED -	
	DRAWN - RG	REVISED -	
PLOT SCALE = 0.16666633 ' / In.	CHECKED - SMK	REVISED -	
PLOT DATE = 5/5/2025	DATE - 05/07/2025	REVISED -	

STATE OF ILLINOIS
DEPARTMENT OF TRANSPORTATION


CROSS SECTIONS
IL 154 & MULTI-USE PATH

SCALE: 1"=10' | SHEET 126 OF 143 SHEETS | STA. C 377+50.00 | TO STA. C 378+00.00

F.A.P. RTE.	SECTION	COUNTY	TOTAL SHEETS	SHEET NO.
845	112(RS-4, BLP-1); 112B-4	FRANKLIN	406	364
		CONTRACT NO. 78786		
		ILLINOIS	FED. AID PROJECT	

FINAL SURVEY		BY	DATE
	SURVEYED		
	PLOTTED		
NOTE BOOK	TEMPLATE		
	AREAS		
NO.	AREAS CHECKED		

ORIGINAL SURVEY		BY	DATE
	SURVEYED		
	PLOTTED		
NOTE BOOK	TEMPLATE		
	AREAS		
NO.	AREAS CHECKED		

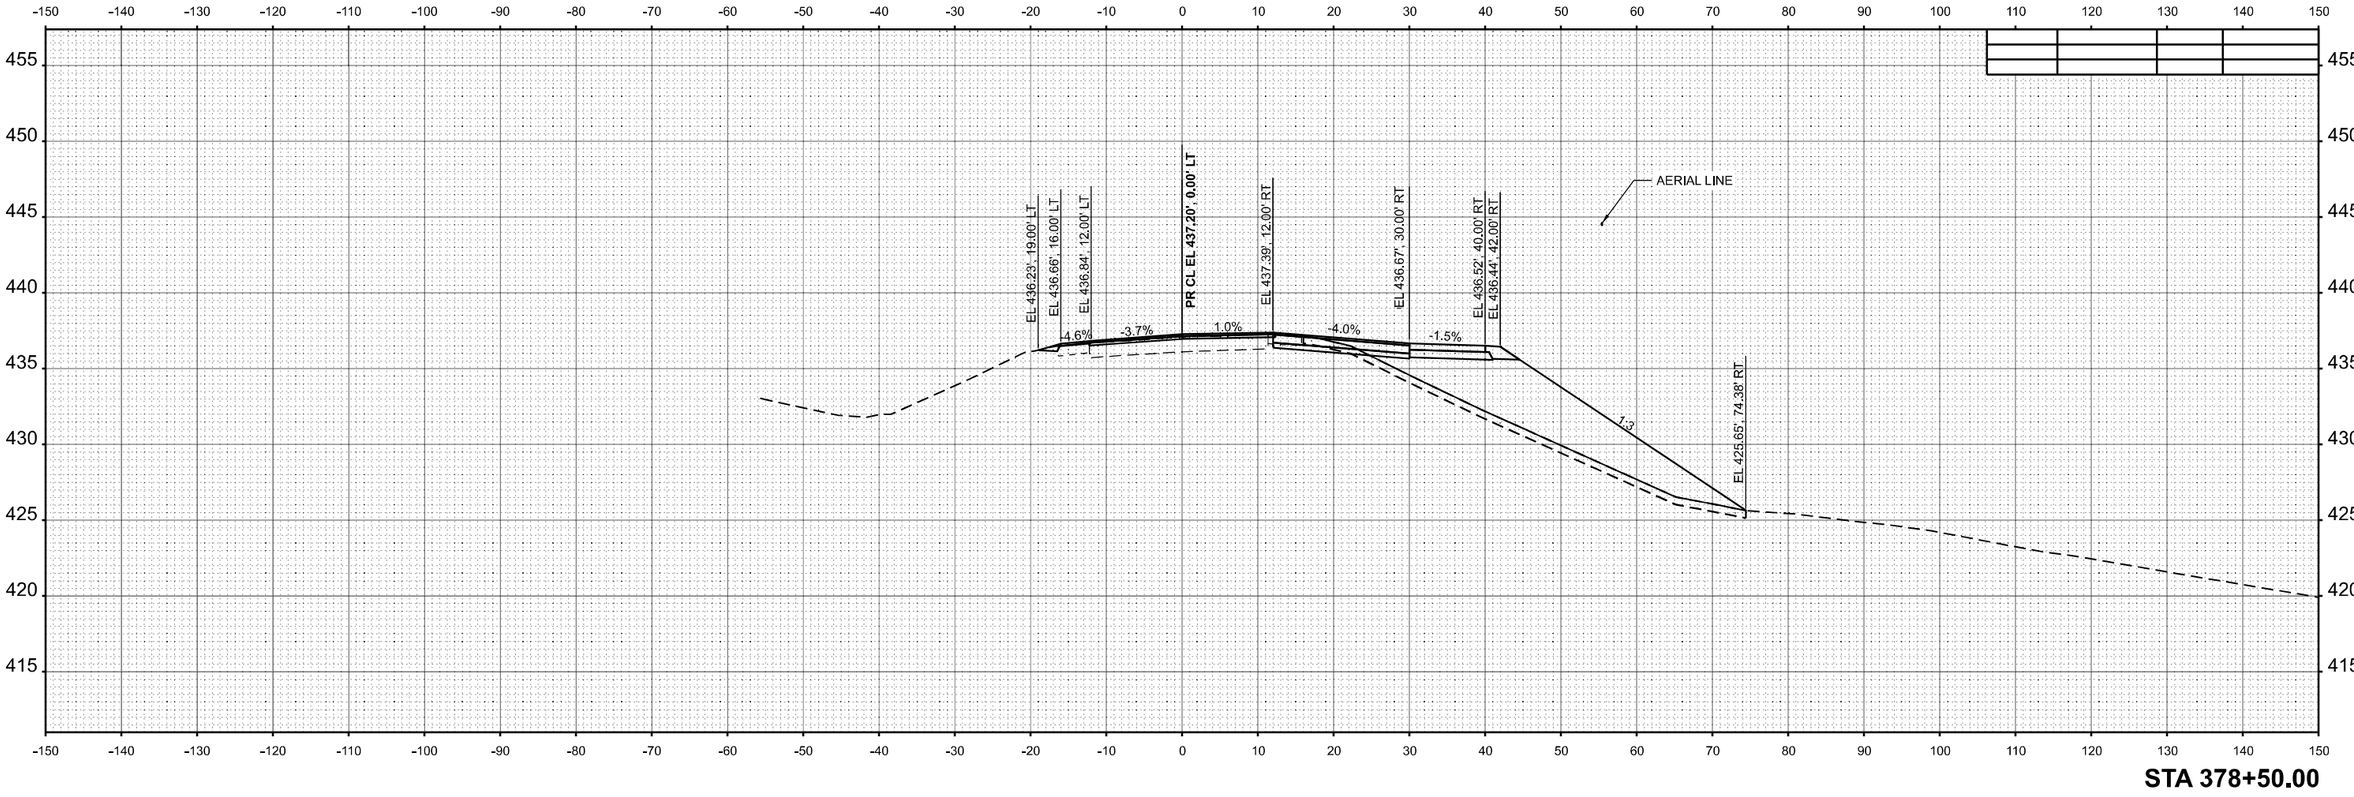

MODEL: IL154 - C 378+50.00 [Sheet]
FILE NAME: \\Quigg\Projects\2023\23IL072 - PTB 209-38 D9 - OEI - Var Phl II\WO3 IL154 Rend Lake Rdwy PH II\CADD\CADD Sheets\D978786-eht-XS_IL154.dgn

QUIGG ENGINEERING INC


USER NAME = TOverton	DESIGNED - RG	REVISED -	
	DRAWN - RG	REVISED -	
PLOT SCALE = 0.16666633 ' / in.	CHECKED - SMK	REVISED -	
PLOT DATE = 5/5/2025	DATE - 05/07/2025	REVISED -	

STATE OF ILLINOIS
DEPARTMENT OF TRANSPORTATION

CROSS SECTIONS
IL 154 & MULTI-USE PATH

SCALE: 1"=10' | SHEET 127 OF 143 SHEETS | STA. C 378+50.00 | TO STA. C 378+50.00

F.A.P. RTE.	SECTION	COUNTY	TOTAL SHEETS	SHEET NO.
845	112(RS-4, BLP-1); 112B-4	FRANKLIN	406	365
		CONTRACT NO. 78786		
	ILLINOIS	FED. AID PROJECT		

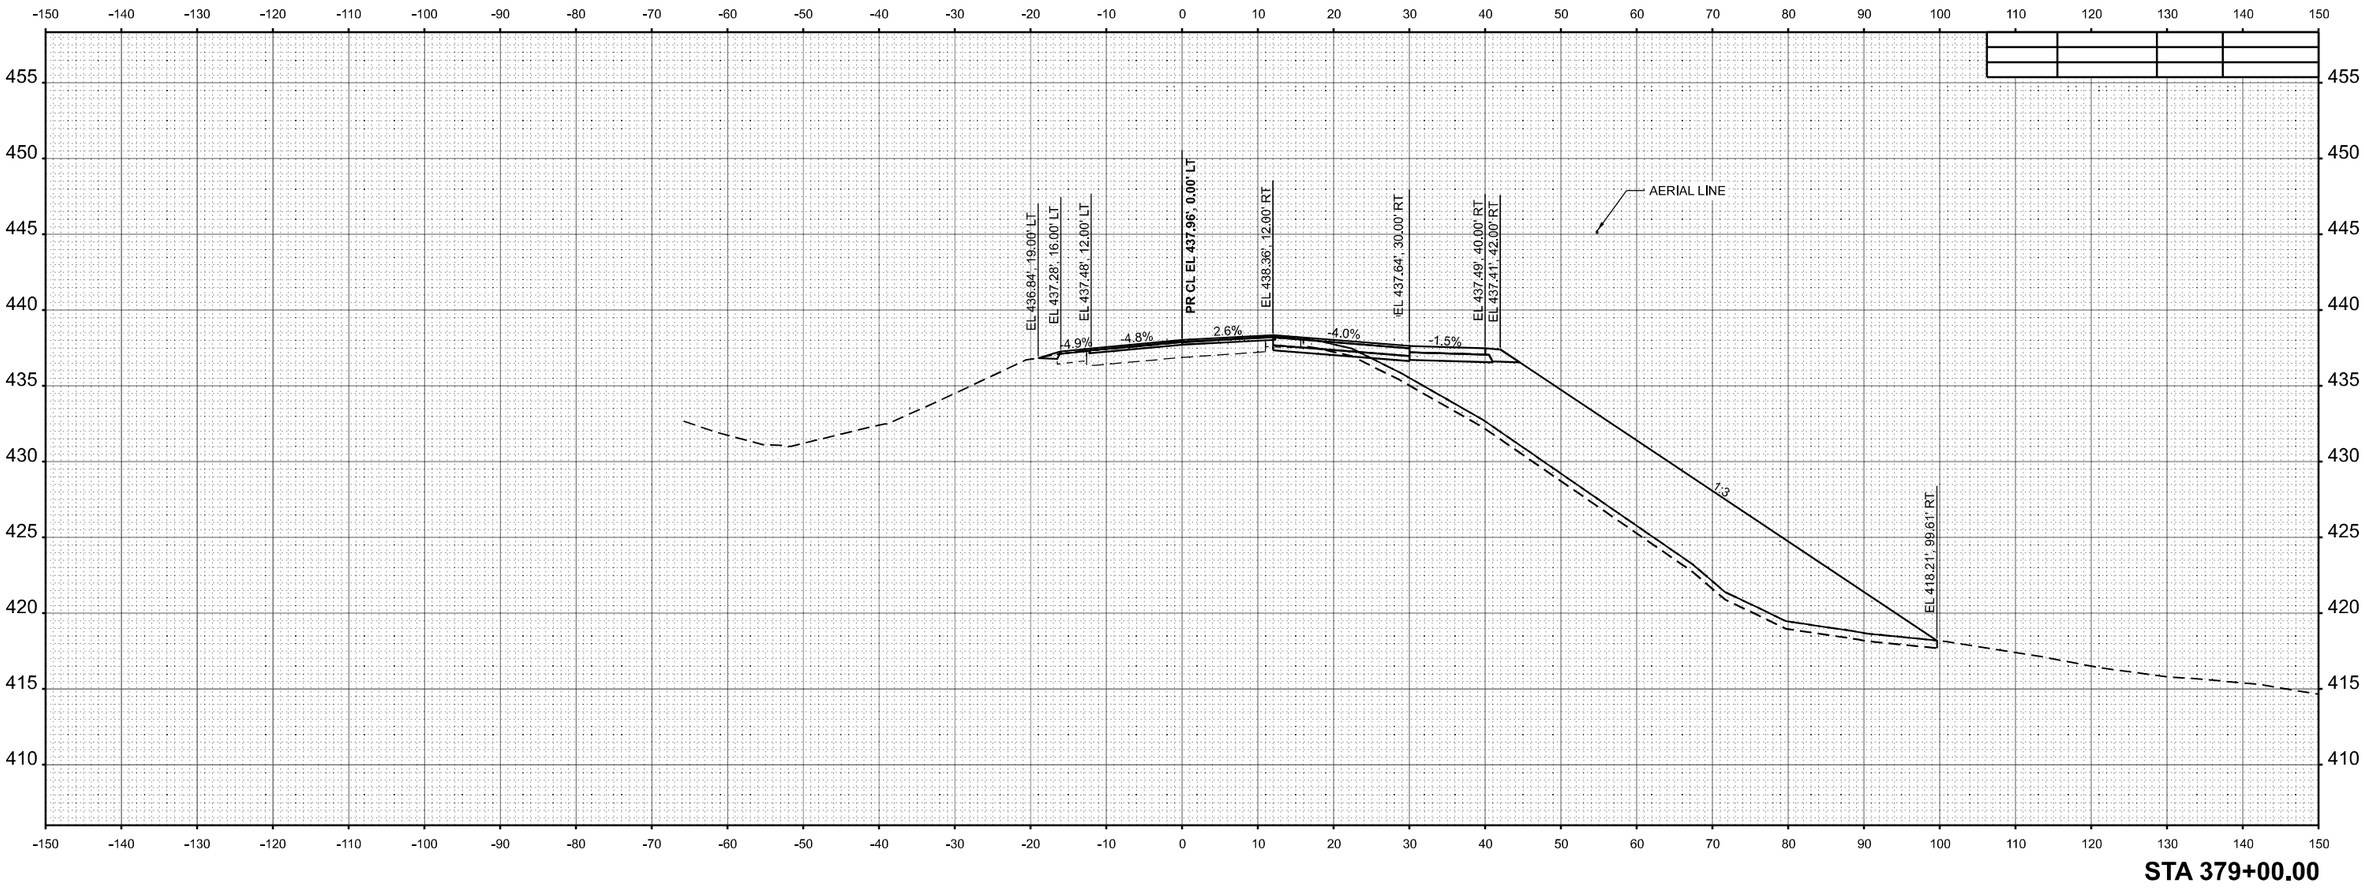

FINAL SURVEY

NO.	NOTE BOOK	BY	DATE
	SURVEYED		
	PLOTTED		
	TEMPLATE		
	AREAS		
	AREAS CHECKED		

ORIGINAL SURVEY

NO.	NOTE BOOK	BY	DATE
	SURVEYED		
	PLOTTED		
	TEMPLATE		
	AREAS		
	AREAS CHECKED		

MODEL: IL 154 - C 379+00.00 [Sheet]
FILE NAME: \\Quigg\Projects\2023\23IL072 - PTB 209-38 D9 - QEI - Var Phl II\WO3 IL 154 Rend Lake Rdwy PH III\CADD\CADD Sheets\D9787786-sht-XS_IL154.dgn

QUIGG ENGINEERING INC

USER NAME = TOverton	DESIGNED - RG	REVISED -	
	DRAWN - RG	REVISED -	
PLOT SCALE = 0.16666633 ' / In.	CHECKED - SMK	REVISED -	
PLOT DATE = 5/5/2025	DATE - 05/07/2025	REVISED -	


STATE OF ILLINOIS
DEPARTMENT OF TRANSPORTATION

CROSS SECTIONS
IL 154 & MULTI-USE PATH

SCALE: 1"=10' | SHEET 128 OF 143 SHEETS | STA. C 379+00.00 | TO STA. C 379+00.00

F.A.P. RTE.	SECTION	COUNTY	TOTAL SHEETS	SHEET NO.
845	112(RS-4, BLP-1); 112B-4	FRANKLIN	406	366
		CONTRACT NO. 78786		
	ILLINOIS	FED. AID PROJECT		

FINAL SURVEY		BY	DATE
	SURVEYED		
	PLOTTED		
NOTE BOOK	TEMPLATE		
	AREAS		
NO.	AREAS CHECKED		

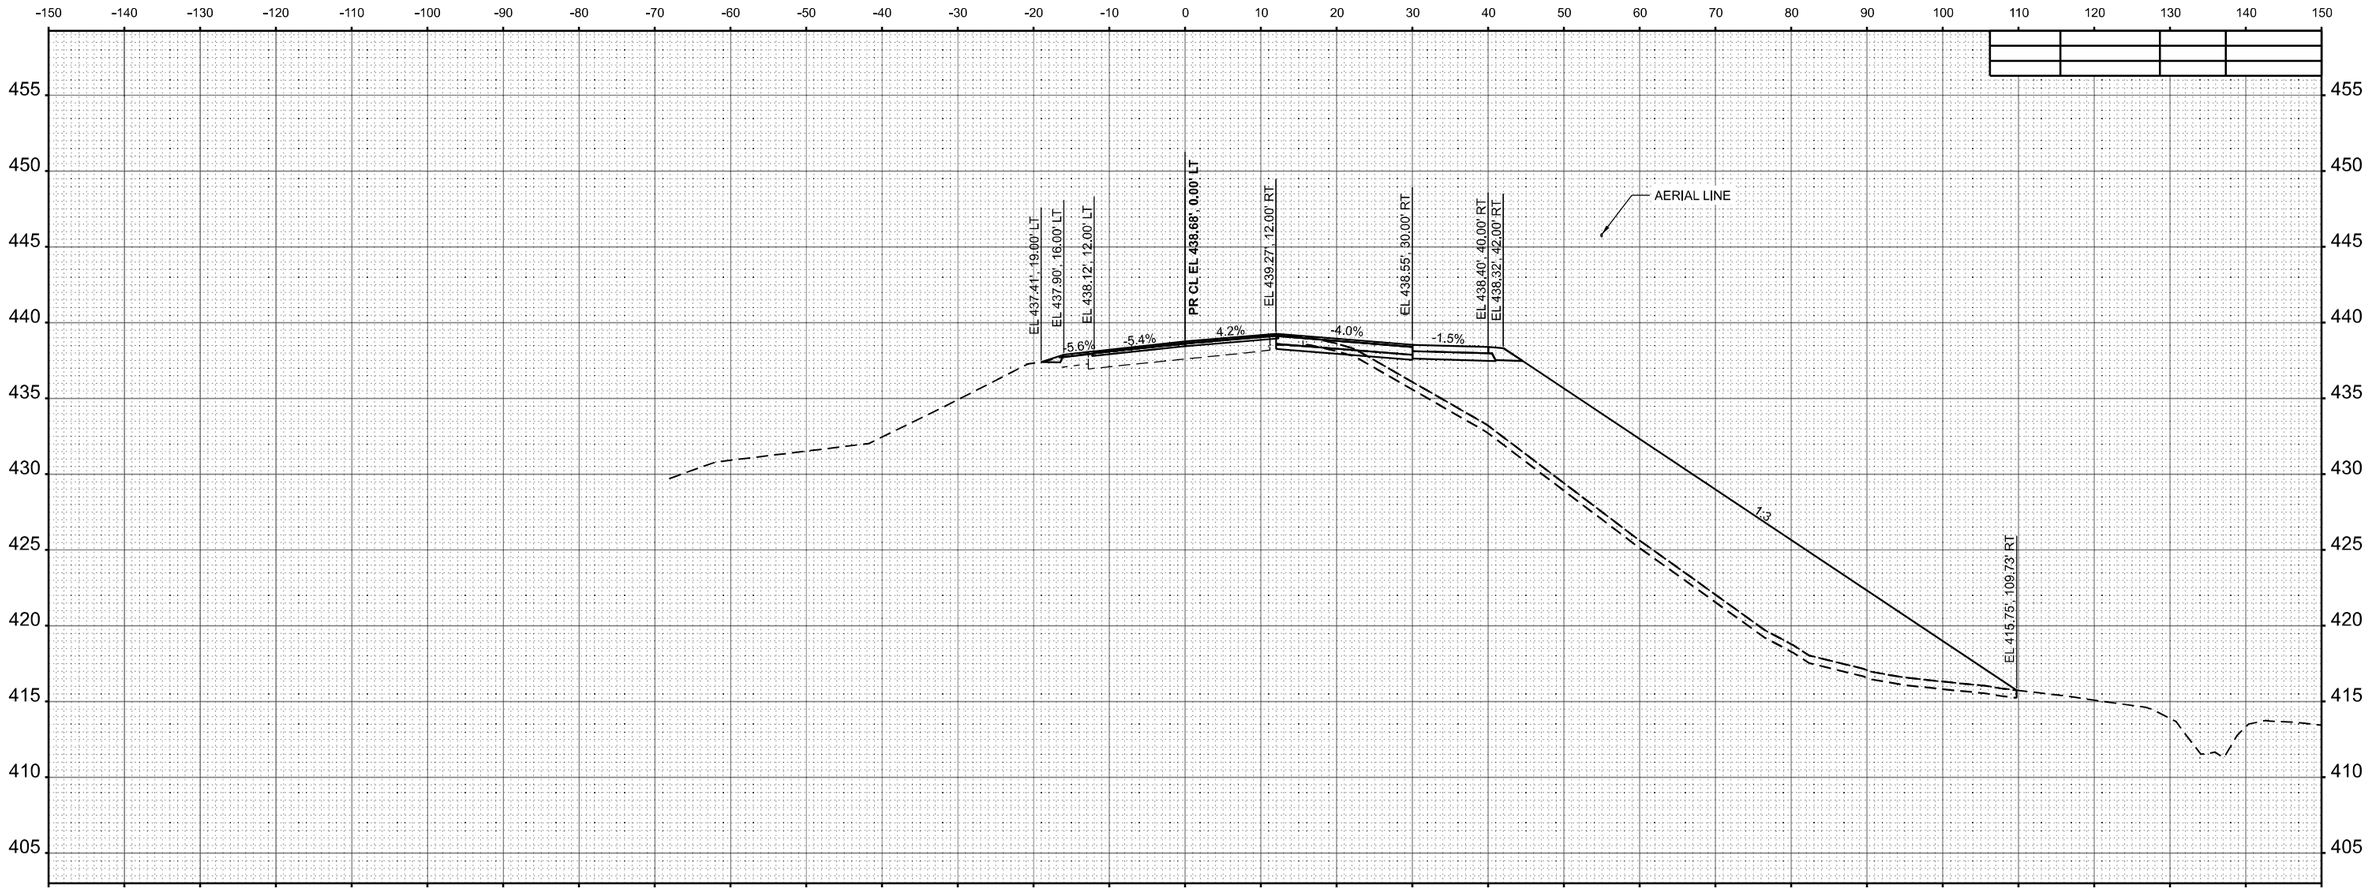

STA 379+50.00

ORIGINAL SURVEY		BY	DATE
	SURVEYED		
	PLOTTED		
NOTE BOOK	TEMPLATE		
	AREAS		
NO.	AREAS CHECKED		

MODEL: IL154 - C 379+50.00 [Sheet]
FILE NAME: \\Quigg\Projects\2023\23IL072 - PTB 209-38 D9 - QEI - Var Phl III\WO3 IL154 Rend Lake Rdwy PH III\CADD\CADD Sheets\D978786-sht-XS_IL154.dgn

QUIGG ENGINEERING INC

USER NAME = TOverton	DESIGNED - RG	REVISED -	
	DRAWN - RG	REVISED -	
PLOT SCALE = 0.16666633 ' / in.	CHECKED - SMK	REVISED -	
PLOT DATE = 5/5/2025	DATE - 05/07/2025	REVISED -	


STATE OF ILLINOIS
DEPARTMENT OF TRANSPORTATION

CROSS SECTIONS
IL 154 & MULTI-USE PATH

SCALE: 1"=10' | SHEET 129 OF 143 SHEETS | STA. C 379+50.00 | TO STA. C 379+50.00

F.A.P. RTE.	SECTION	COUNTY	TOTAL SHEETS	SHEET NO.
845	112(RS-4, BLP-1); 112B-4	FRANKLIN	406	367
		CONTRACT NO. 78786		
	ILLINOIS	FED. AID PROJECT		

FINAL SURVEY		BY	DATE
	SURVEYED		
	PLOTTED		
NOTE BOOK	TEMPLATE		
	ANGLES		
NO.	AREAS CHECKED		

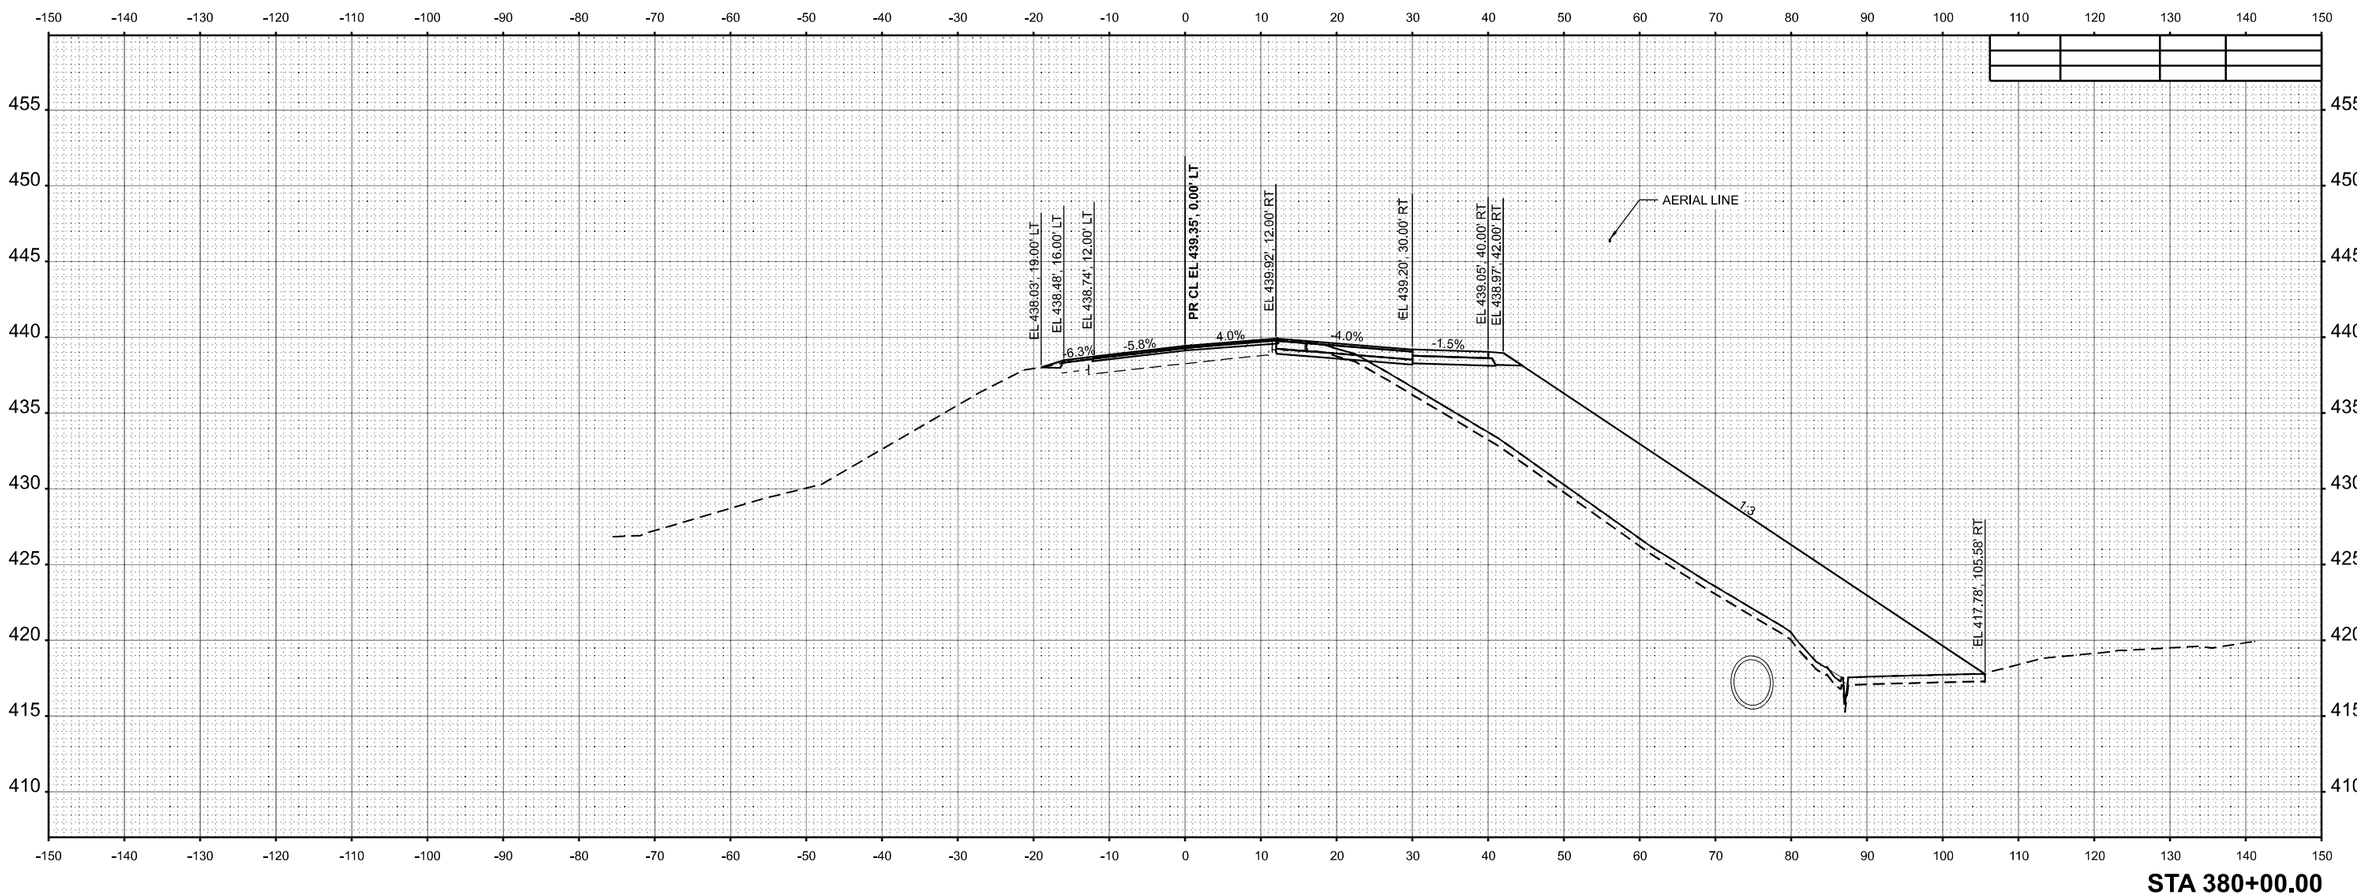

STA 380+00.00

ORIGINAL SURVEY		BY	DATE
	SURVEYED		
	PLOTTED		
NOTE BOOK	TEMPLATE		
	ANGLES		
NO.	AREAS CHECKED		

MODEL: IL154 - C 380+00.00 [Sheet]
FILE NAME: \\Quigg\Projects\2023\23IL072 - PTB 209-38 D9 - QEI - Var Phl III\WO3 IL154 Rend Lake Rdwy PH III\CADD\CADD Sheets\D978786-sht-XS_IL154.dgn

QUIGG ENGINEERING INC

USER NAME = TOverton	DESIGNED - RG	REVISED -	
	DRAWN - RG	REVISED -	
PLOT SCALE = 0.16666633 ' / In.	CHECKED - SMK	REVISED -	
PLOT DATE = 5/5/2025	DATE - 05/07/2025	REVISED -	


STATE OF ILLINOIS
DEPARTMENT OF TRANSPORTATION

CROSS SECTIONS
IL 154 & MULTI-USE PATH

SCALE: 1"=10' | SHEET 130 OF 143 SHEETS | STA. C 380+00.00 | TO STA. C 380+00.00

F.A.P. RTE.	SECTION	COUNTY	TOTAL SHEETS	SHEET NO.
845	112(RS-4, BLP-1); 112B-4	FRANKLIN	406	368
		CONTRACT NO. 78786		
	ILLINOIS	FED. AID PROJECT		

FINAL SURVEY		BY	DATE
	SURVEYED		
	PLOTTED		
NOTE BOOK	TEMPLATE		
	AREAS		
NO.	AREAS CHECKED		

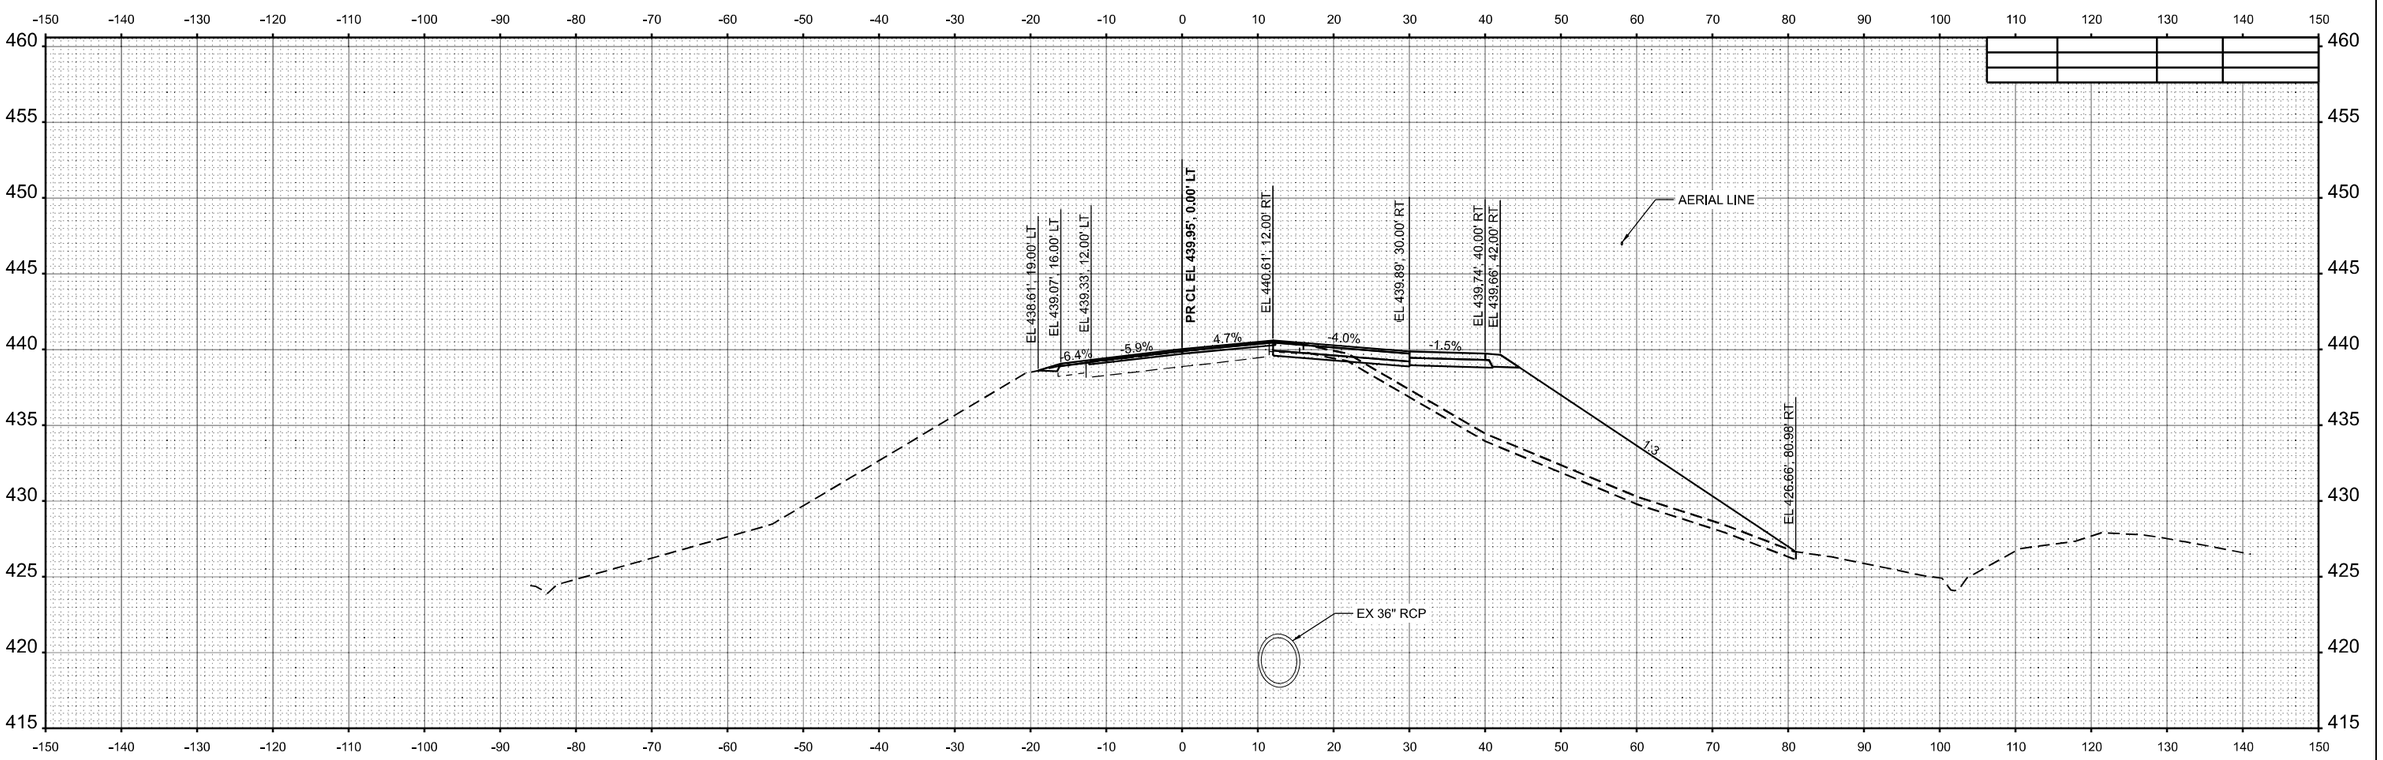

ORIGINAL SURVEY		BY	DATE
	SURVEYED		
	PLOTTED		
NOTE BOOK	TEMPLATE		
	AREAS		
NO.	AREAS CHECKED		

MODEL: IL154 - C 380+50.00 [Sheet]
FILE NAME: \\Quigg\Projects\2023\23IL072 - PTB 209-38 D9 - QEI - Var Phl II\WO3 IL 154 Rend Lake Rdwy PH II\CADD\CADD Sheets\D978786-sht-XS_IL154.dgn

QUIGG ENGINEERING INC

USER NAME = TOverton		DESIGNED - RG		REVISED -
		DRAWN - RG		REVISED -
PLOT SCALE = 0.16666633 ' / in.		CHECKED - SMK		REVISED -
PLOT DATE = 5/5/2025		DATE - 05/07/2025		REVISED -


STATE OF ILLINOIS
DEPARTMENT OF TRANSPORTATION

CROSS SECTIONS
IL 154 & MULTI-USE PATH

SCALE: 1"=10' | SHEET 131 OF 143 SHEETS | STA. C 380+50.00 | TO STA. C 380+50.00

F.A.P. RTE.	SECTION	COUNTY	TOTAL SHEETS	SHEET NO.
845	112(RS-4, BLP-1); 112B-4	FRANKLIN	406	369
		CONTRACT NO. 78786		
	ILLINOIS	FED. AID PROJECT		

Cut Area	3.8 SF	Fill Area	603.6 SF
Cut Vol.	1.3 CY	Fill Vol.	156.0 CY
Cut Adj. Vol.	1.3 CY	Fill Adj. Vol.	156.0 CY

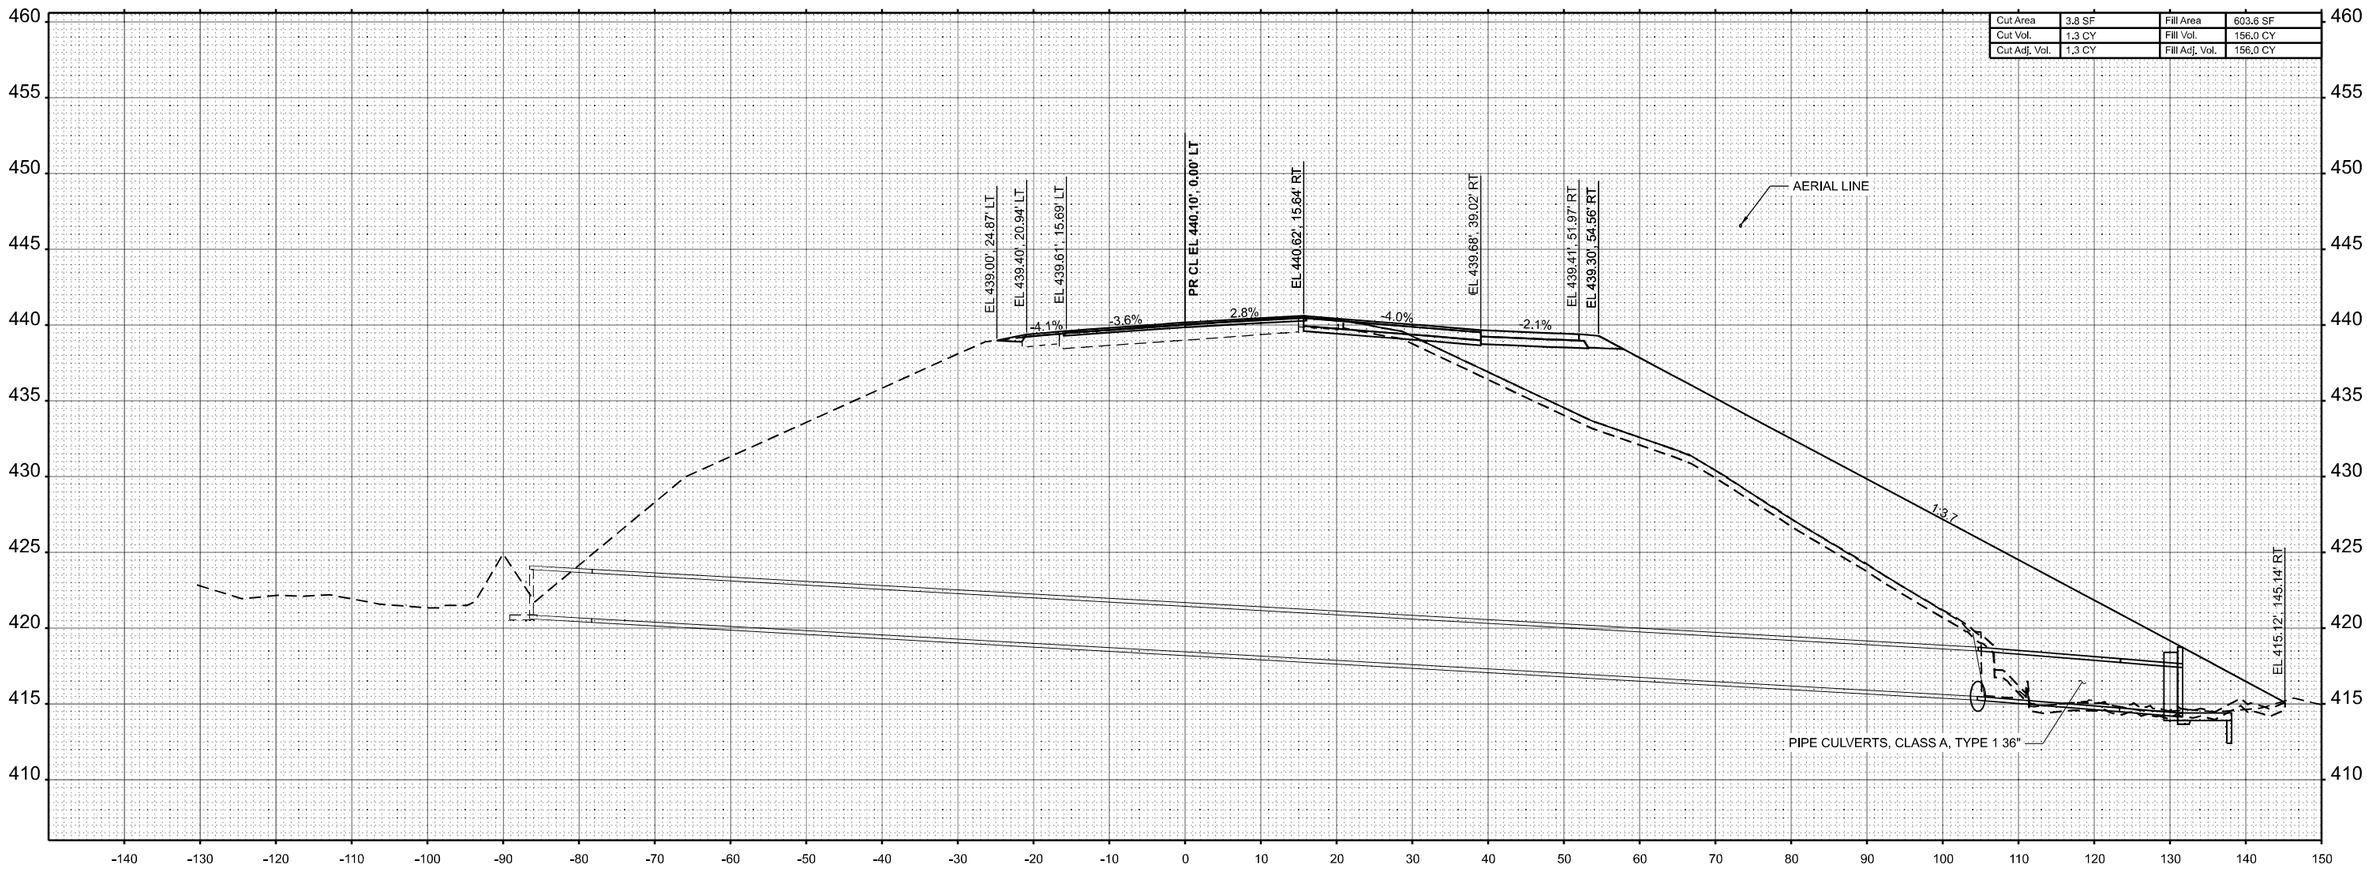

STA 380+60.66

FINAL SURVEY — SURVEYED — PLOTTED — TEMPLATE — AREAS — AREAS CHECKED — NOTE BOOK — NO. — BY — DATE

ORIGINAL SURVEY — SURVEYED — PLOTTED — TEMPLATE — AREAS — AREAS CHECKED — NOTE BOOK — NO. — BY — DATE

MODEL: IL154 - C 380+60.66 [Sheet]
FILE NAME: \\Quigg\Projects\2023\23IL072 - PTB 209-38 D9 - QEI - Var Phl III\WO3 IL 154 Rend Lake Rdwy PH III\CADD\CADD Sheets\D978786-sht-XS_IL154.dgn

QUIGG ENGINEERING INC

USER NAME = TOverton	DESIGNED - RG	REVISED -	
	DRAWN - RG	REVISED -	
PLOT SCALE = 0.16666633 ' / In.	CHECKED - SMK	REVISED -	
PLOT DATE = 5/5/2025	DATE - 05/07/2025	REVISED -	


STATE OF ILLINOIS
DEPARTMENT OF TRANSPORTATION

CROSS SECTIONS
IL 154 & MULTI-USE PATH

SCALE: 1"=10' | SHEET 132 OF 143 SHEETS | STA. C 380+60.66 | TO STA. C 380+60.66

F.A.P. RTE.	SECTION	COUNTY	TOTAL SHEETS	SHEET NO.
845	112(RS-4, BLP-1); 112B-4	FRANKLIN	406	370
		CONTRACT NO. 78786		
	ILLINOIS	FED. AID PROJECT		

FINAL SURVEY		BY	DATE
NO'TE BOOK	SURVEYED		
	PLOTTED		
	TEMPLATE		
	ANGLES		
NO.	AREAS CHECKED		

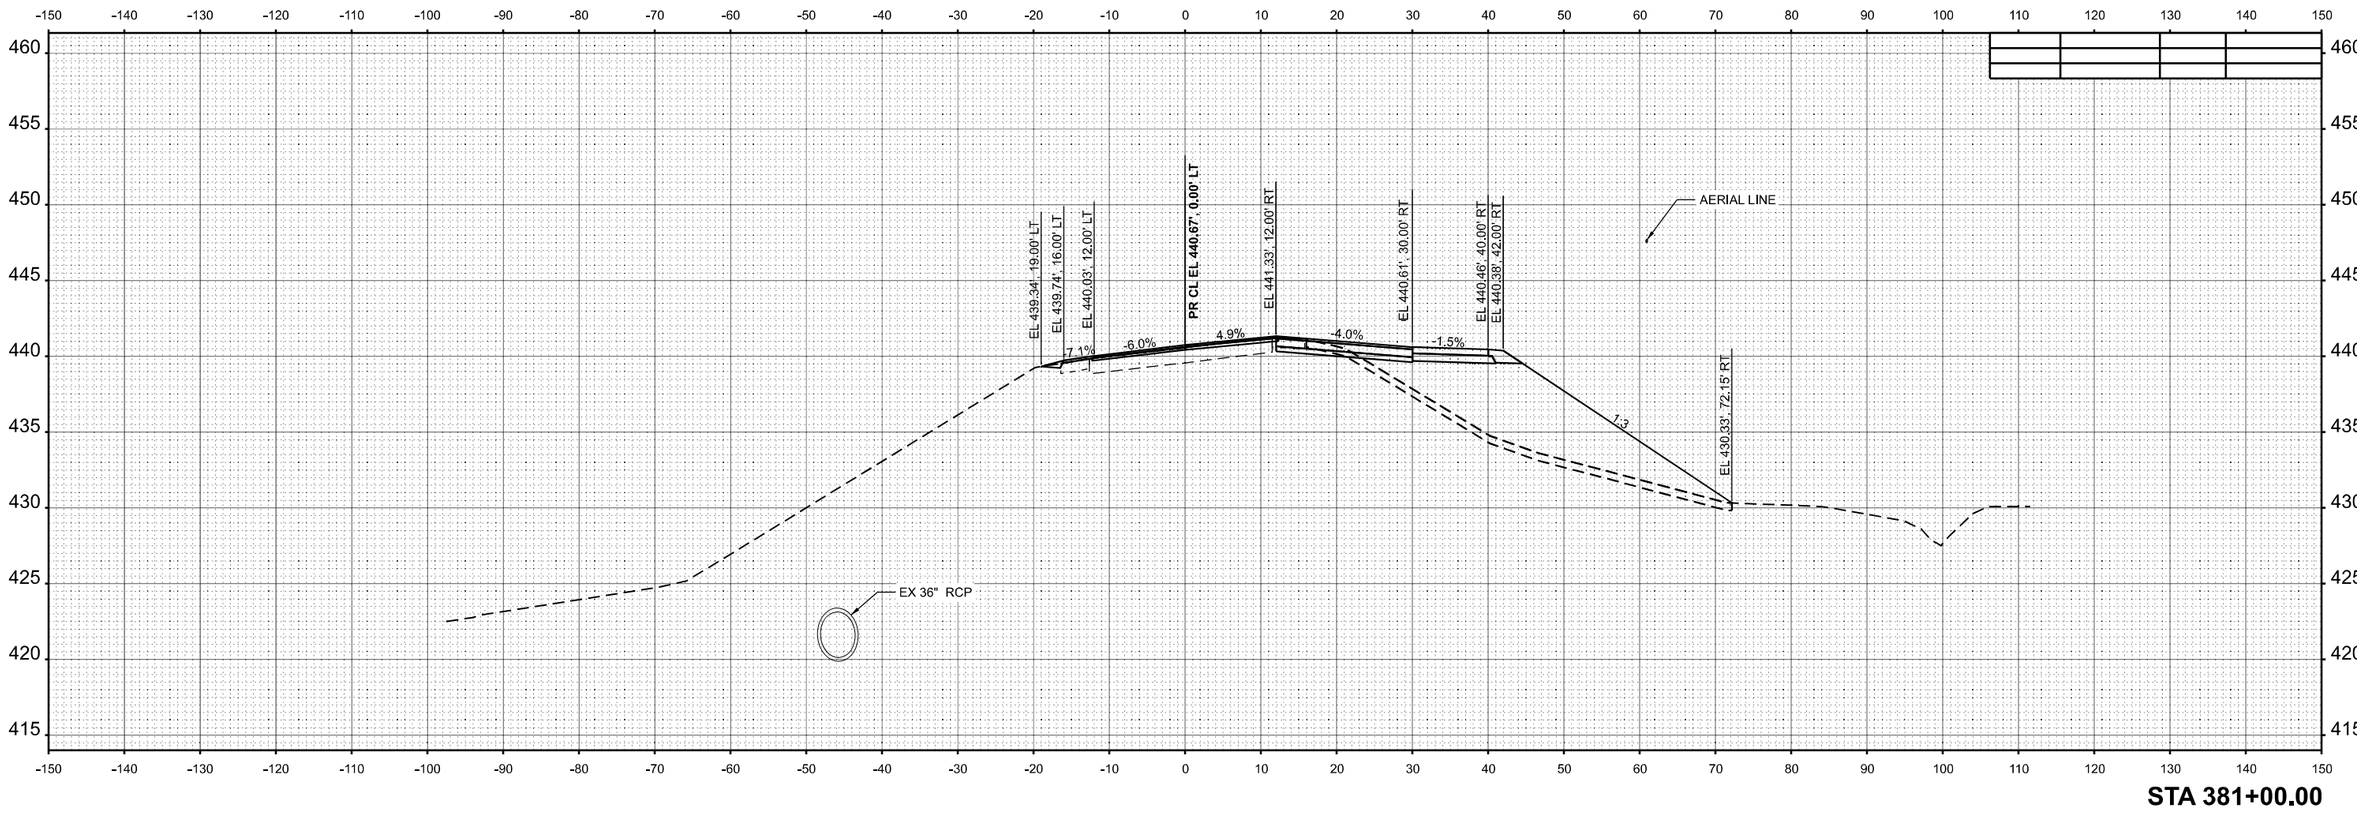

STA 381+00.00

ORIGINAL SURVEY		BY	DATE
NOTE BOOK	SURVEYED		
	PLOTTED		
	TEMPLATE		
	ANGLES		
NO.	AREAS CHECKED		

MODEL: IL154 - C 381+00.00 [Sheet]
FILE NAME: \\Quigg\Projects\2023\23IL072 - PTB 209-38 D9 - OEI - Var Phl II\WO3 IL154 Rend Lake Rdwy PH II\CADD\CADD Sheets\D978786-eht-xS_IL154.dgn

QUIGG ENGINEERING INC

USER NAME = TOverton	DESIGNED - RG	REVISED -	
	DRAWN - RG	REVISED -	
PLOT SCALE = 0.16666633 ' / in.	CHECKED - SMK	REVISED -	
PLOT DATE = 5/5/2025	DATE - 05/07/2025	REVISED -	

STATE OF ILLINOIS
DEPARTMENT OF TRANSPORTATION


CROSS SECTIONS
IL 154 & MULTI-USE PATH

SCALE: 1"=10' | SHEET 133 OF 143 SHEETS | STA. C 381+00.00 | TO STA. C 381+00.00

F.A.P. RTE.	SECTION	COUNTY	TOTAL SHEETS	SHEET NO.
845	112(RS-4, BLP-1); 112B-4	FRANKLIN	406	371
		CONTRACT NO. 78786		
	ILLINOIS	FED. AID PROJECT		

FINAL SURVEY		BY	DATE
NOTE BOOK	SURVEYED		
NO.	PLOTTED		
	TEMPLATE		
	AREAS		
	AREAS CHECKED		

ORIGINAL SURVEY		BY	DATE
NOTE BOOK	SURVEYED		
NO.	PLOTTED		
	TEMPLATE		
	AREAS		
	AREAS CHECKED		

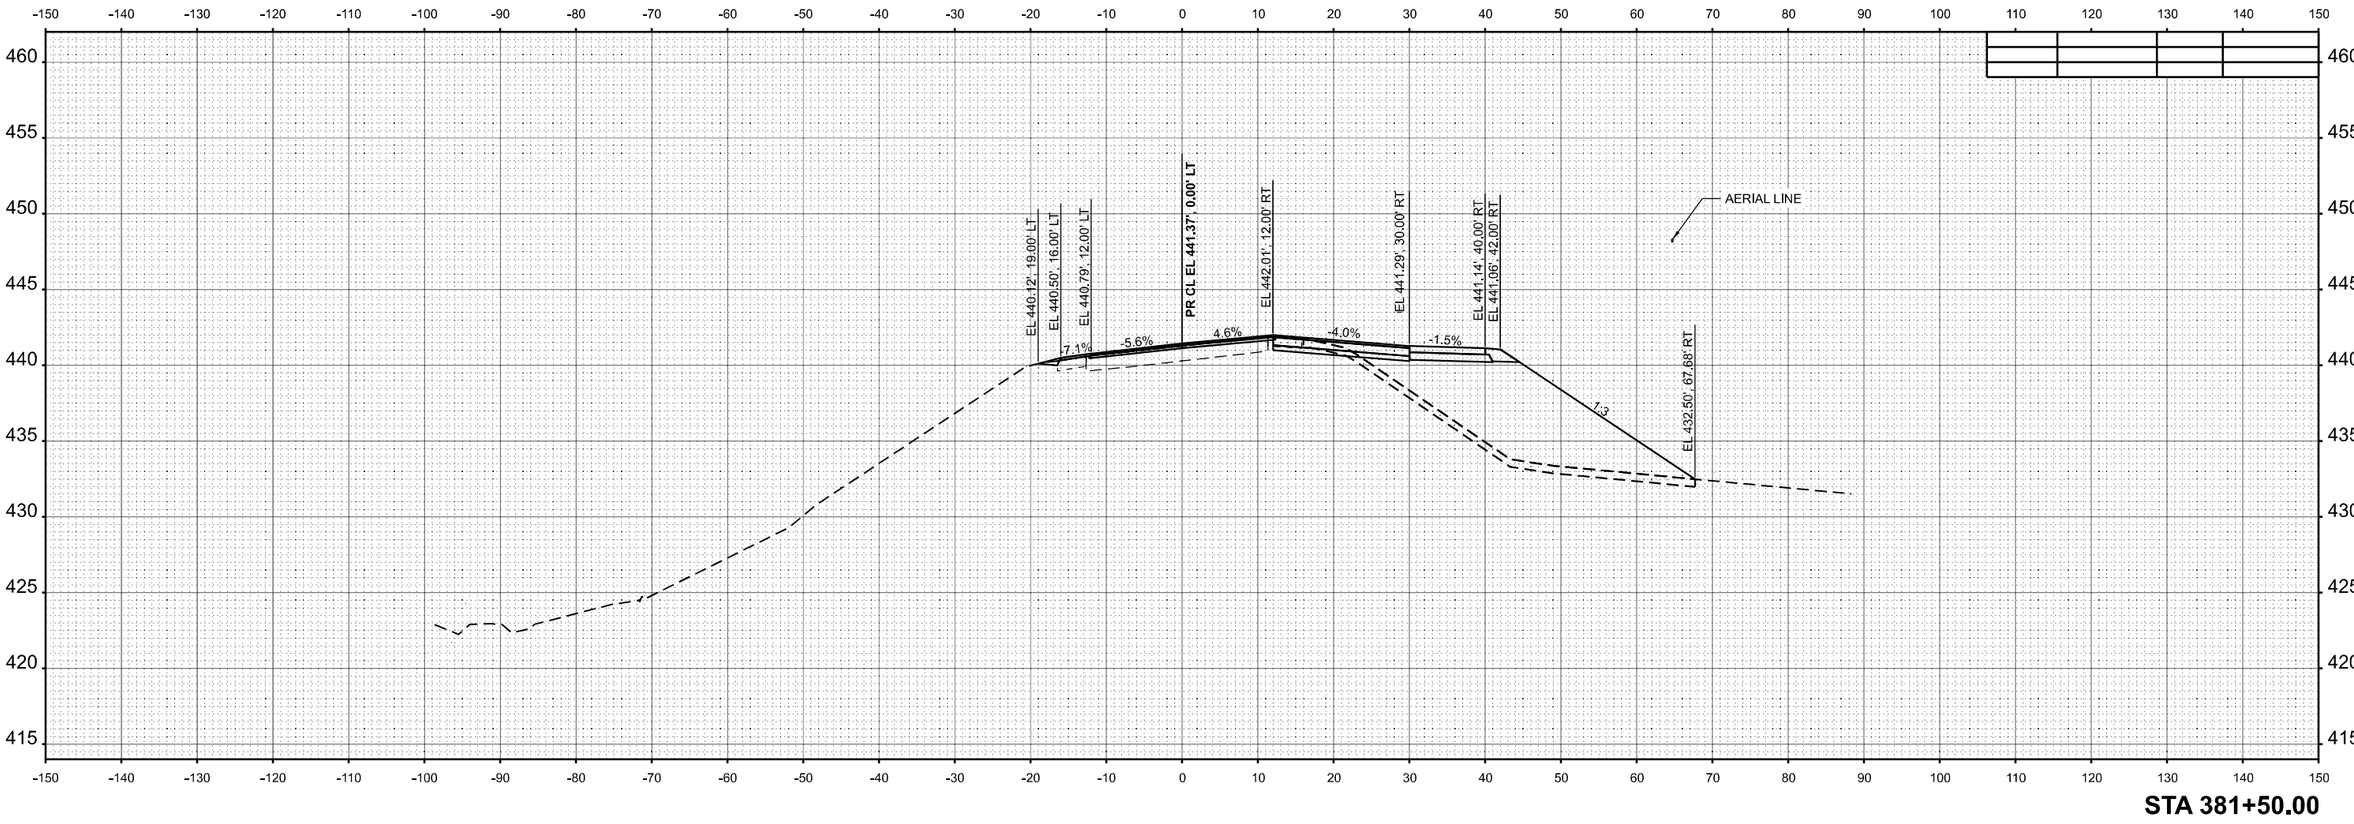

STA 381+50.00

MODEL: IL154 - C 381+50.00 [Sheet]
FILE NAME: \\Quigg\Projects\2023\23IL072 - PTB 209-38 D9 - OEI - Var Phl II\WO3 IL154 Rend Lake Rdwy PH II\CADD\CADD Sheets\D978786-eht-XS_IL154.dgn

QUIGG ENGINEERING INC

USER NAME = TOverton	DESIGNED - RG	REVISED -	
	DRAWN - RG	REVISED -	
PLOT SCALE = 0.16666633 ' / in.	CHECKED - SMK	REVISED -	
PLOT DATE = 5/5/2025	DATE - 05/07/2025	REVISED -	


STATE OF ILLINOIS
DEPARTMENT OF TRANSPORTATION

CROSS SECTIONS
IL 154 & MULTI-USE PATH

SCALE: 1"=10' | SHEET 134 OF 143 SHEETS | STA. C 381+50.00 | TO STA. C 381+50.00

F.A.P. RTE.	SECTION	COUNTY	TOTAL SHEETS	SHEET NO.
845	112(RS-4, BLP-1); 112B-4	FRANKLIN	406	372
		CONTRACT NO. 78786		
	ILLINOIS	FED. AID PROJECT		

FINAL SURVEY		BY	DATE
	SURVEYED		
	PLOTTED		
NOTE BOOK	TEMPLATE		
	AREAS		
NO.	AREAS CHECKED		

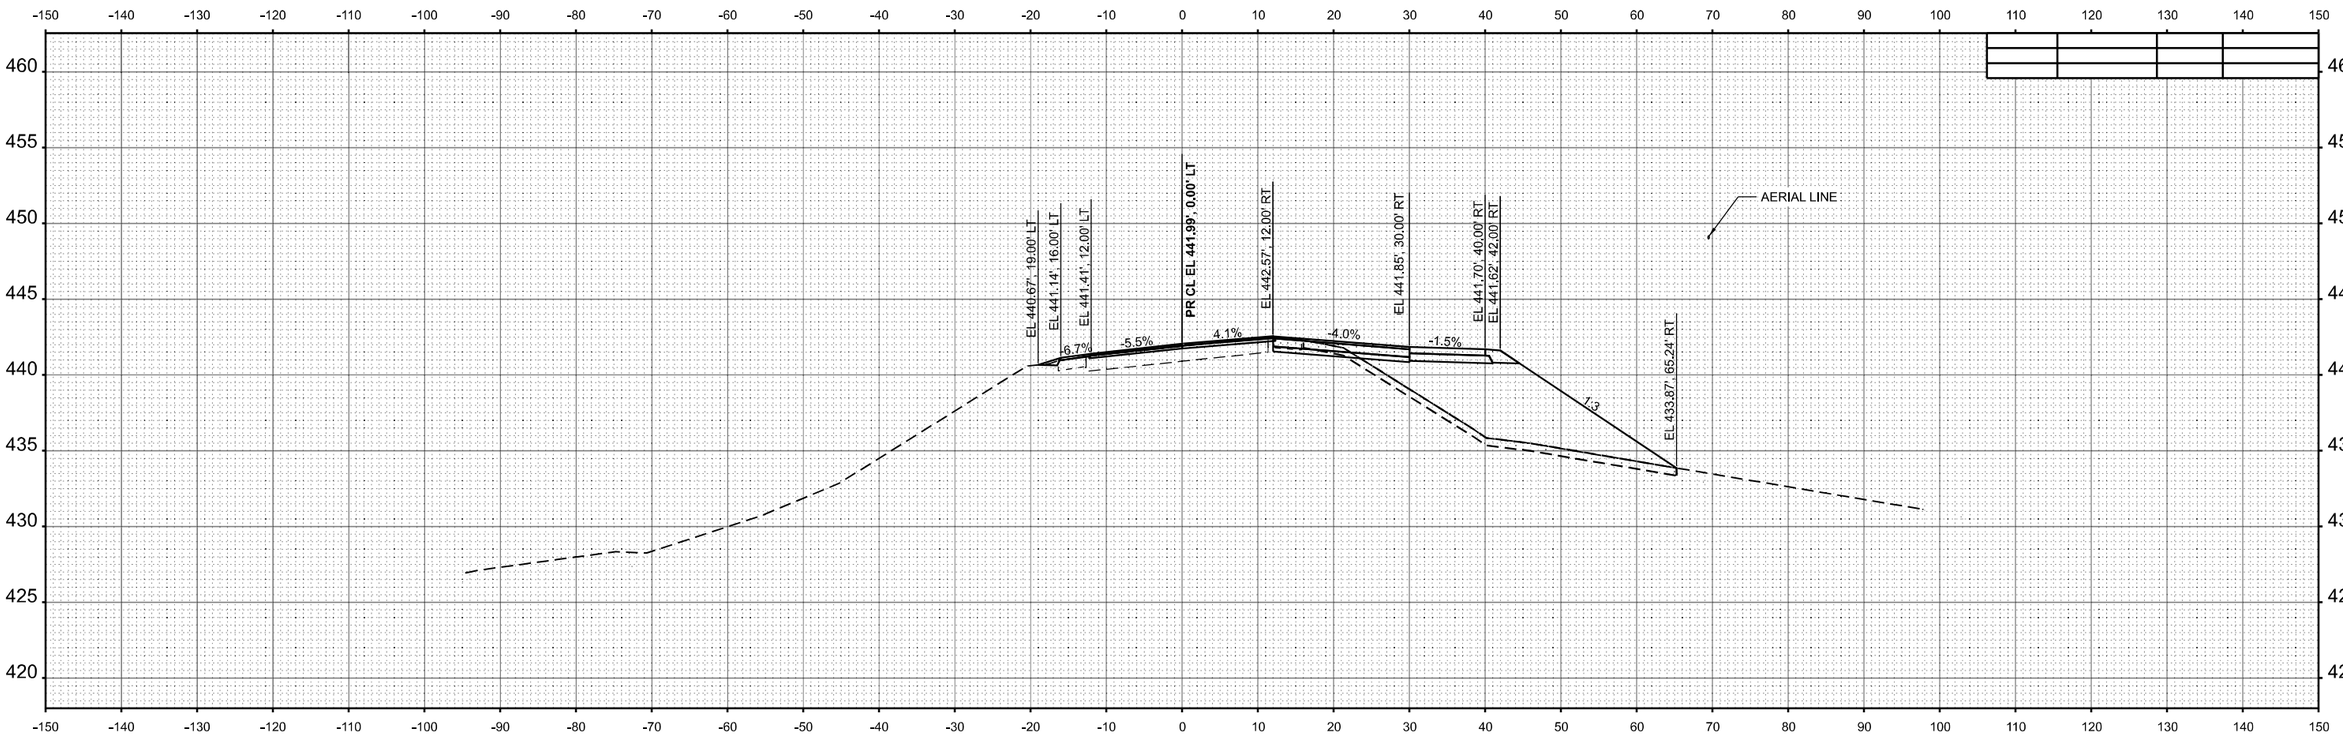

STA 382+00.00

ORIGINAL SURVEY		BY	DATE
	SURVEYED		
	PLOTTED		
NOTE BOOK	TEMPLATE		
	AREAS		
NO.	AREAS CHECKED		

MODEL: IL154 - C 382+00.00 [Sheet]
FILE NAME: \\Quigg\Projects\2023\23IL072 - PTB 209-38 D9 - QEI - Var Phl III\WO3 IL154 Rend Lake Rdwy PH III\CADD\CADD Sheets\D9786786-sht-xs_IL154.dgn

QUIGG ENGINEERING INC

USER NAME = TOverton	DESIGNED - RG	REVISED -	
	DRAWN - RG	REVISED -	
PLOT SCALE = 0.16666633 ' / in.	CHECKED - SMK	REVISED -	
PLOT DATE = 5/5/2025	DATE - 05/07/2025	REVISED -	

STATE OF ILLINOIS
DEPARTMENT OF TRANSPORTATION


CROSS SECTIONS
IL 154 & MULTI-USE PATH

SCALE: 1"=10' | SHEET 135 OF 143 SHEETS | STA. C 382+00.00 | TO STA. C 382+00.00

F.A.P. RTE.	SECTION	COUNTY	TOTAL SHEETS	SHEET NO.
845	112(RS-4, BLP-1); 112B-4	FRANKLIN	406	373
		CONTRACT NO. 78786		
	ILLINOIS	FED. AID PROJECT		

FINAL SURVEY		BY	DATE
NOTE BOOK	SURVEYED		
NO.	PLOTTED		
	TEMPLATE		
	ANGLES		
	AREAS CHECKED		

ORIGINAL SURVEY		BY	DATE
NOTE BOOK	SURVEYED		
NO.	PLOTTED		
	TEMPLATE		
	ANGLES		
	AREAS CHECKED		

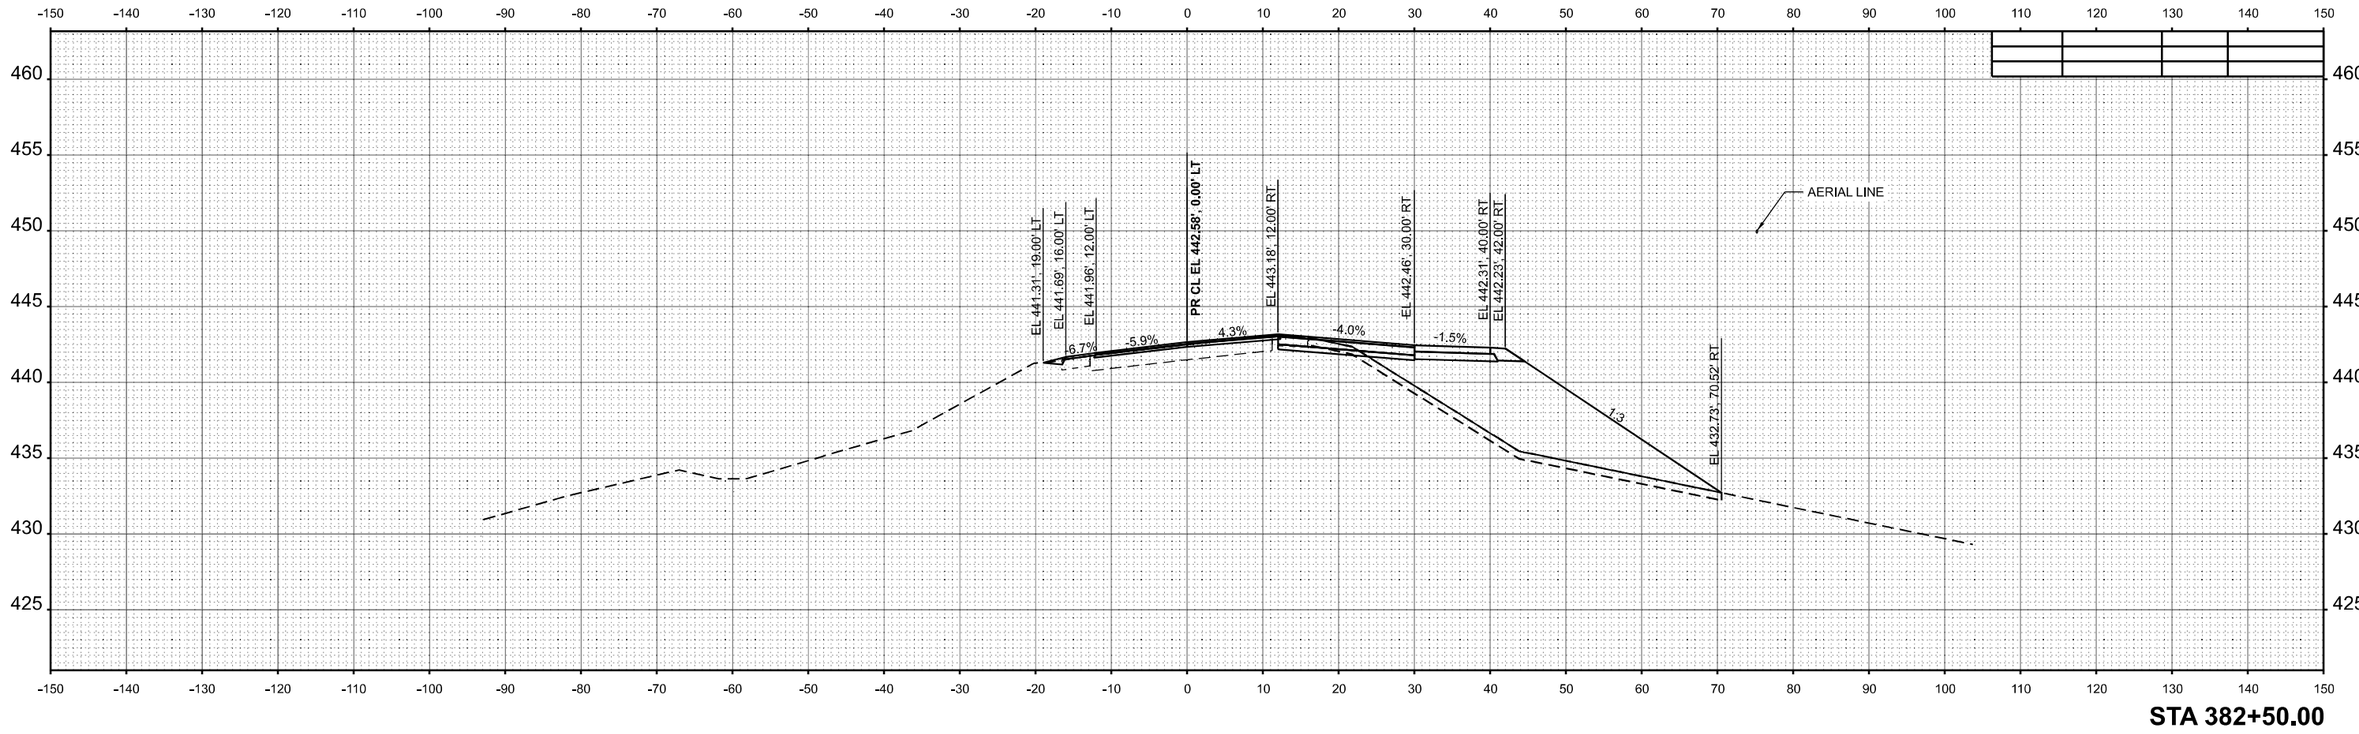

MODEL: IL154 - C 382+50.00 [Sheet]
FILE NAME: \\Quigg\Projects\2023\23IL072 - PTB 209-38 D9 - QEI - Var Phl IIIW03 IL154 Rend Lake Rdwy PH II\CADD\CADD Sheets\D978786-sht-XS_IL154.dgn

QUIGG ENGINEERING INC


USER NAME = TOverton		DESIGNED - RG		REVISED -
		DRAWN - RG		REVISED -
PLOT SCALE = 0.16666633 ' / in.		CHECKED - SMK		REVISED -
PLOT DATE = 5/5/2025		DATE - 05/07/2025		REVISED -

STATE OF ILLINOIS
DEPARTMENT OF TRANSPORTATION


CROSS SECTIONS
IL 154 & MULTI-USE PATH

SCALE: 1"=10' | SHEET 136 OF 143 SHEETS | STA. C 382+50.00 | TO STA. C 382+50.00

F.A.P. RTE.	SECTION	COUNTY	TOTAL SHEETS	SHEET NO.
845	112(RS-4, BLP-1); 112B-4	FRANKLIN	406	374
		CONTRACT NO. 78786		
	ILLINOIS FED. AID PROJECT			

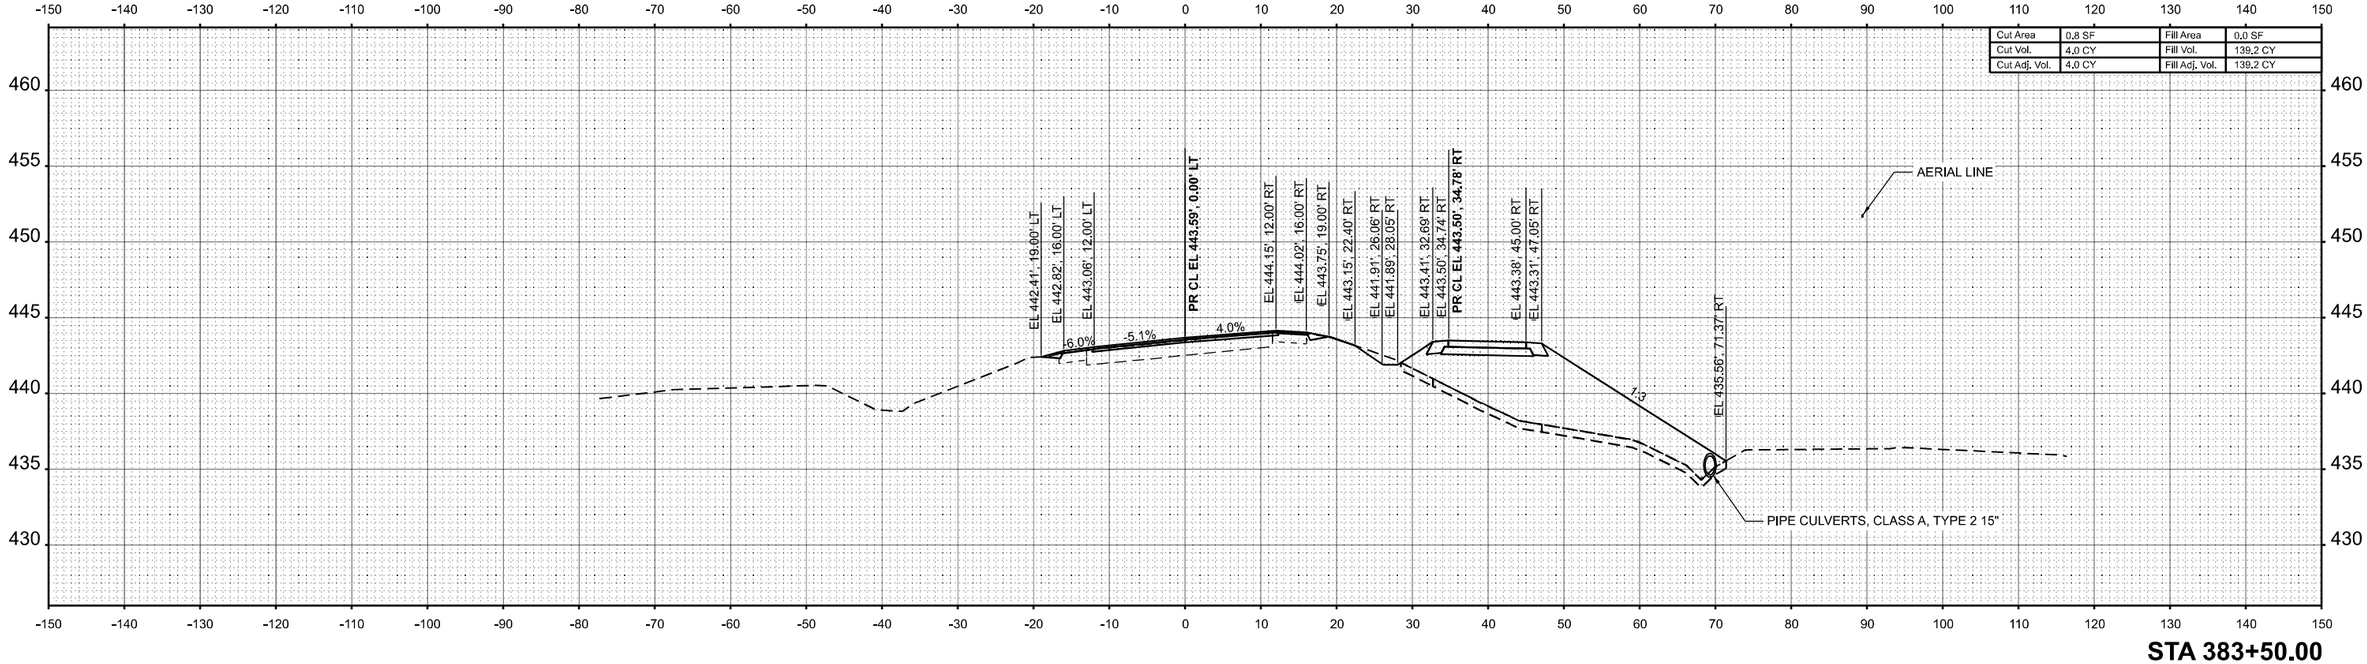

STA 383+50.00

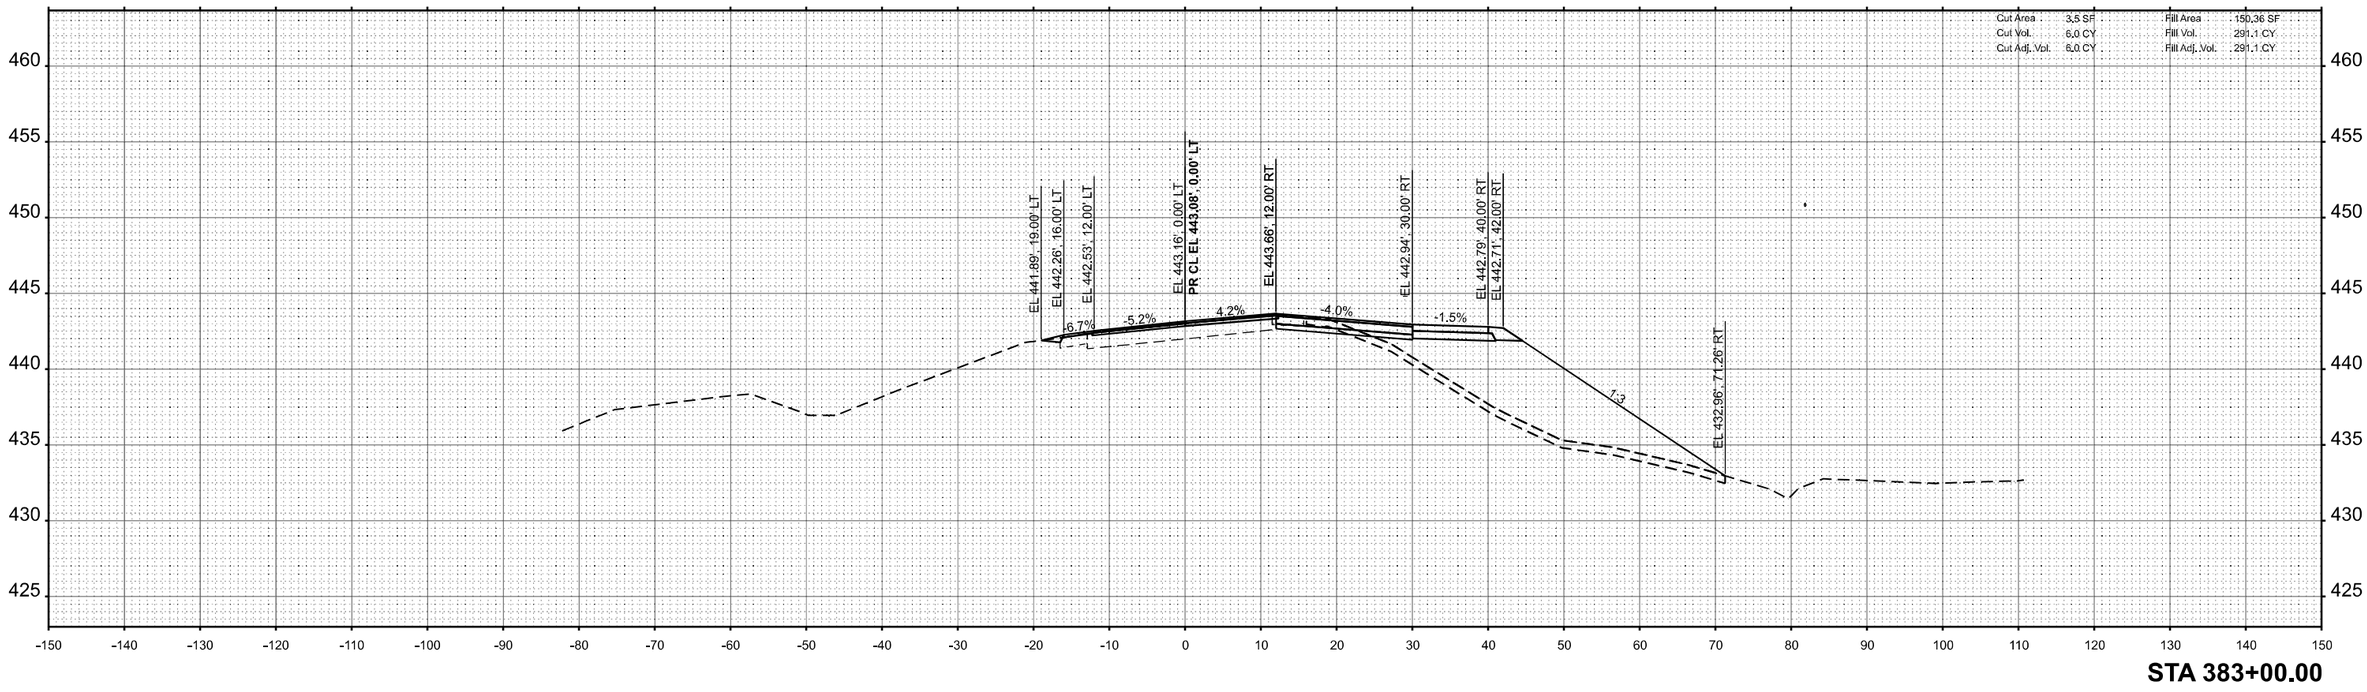

STA 383+00.00


QUIGG ENGINEERING INC	USER NAME = TOverton	DESIGNED - RG	REVISED -	**STATE OF ILLINOIS DEPARTMENT OF TRANSPORTATION**	**CROSS SECTIONS IL 154 & MULTI-USE PATH**
		DRAWN - RG	REVISED -		
	PLOT SCALE = 0.16666633 ' / in.	CHECKED - SMK	REVISED -		SCALE: SHEET 137 OF 143 SHEETS STA. C 383+00.00 TO STA. C 383+50.00
	PLOT DATE = 5/5/2025	DATE - 05/07/2025	REVISED -		


F.A.P. RTE.	SECTION	COUNTY	TOTAL SHEETS	SHEET NO.
845	112(RS-4, BLP-1); 112B-4	FRANKLIN	406	375
		CONTRACT NO. 78786		
	ILLINOIS FED. AID PROJECT			

ORIGINAL SURVEY | NOTE BOOK | NO. | SURVEYED | PLOTTED | TEMPLATE | AREAS | AREAS CHECKED | BY | DATE

FINAL SURVEY | NOTE BOOK | NO. | SURVEYED | PLOTTED | TEMPLATE | AREAS | AREAS CHECKED | BY | DATE

MODEL: IL154 - C 383+00.00 [Sheet]
FILE NAME: \\Quigg\Projects\2023\23IL072 - PTB 209-38 D9 - QEI - Var Phl III\WO3 IL 154 Rend Lake Rdwy PH III\CADD\CADD Sheets\D978786-sht-XS_IL154.dgn

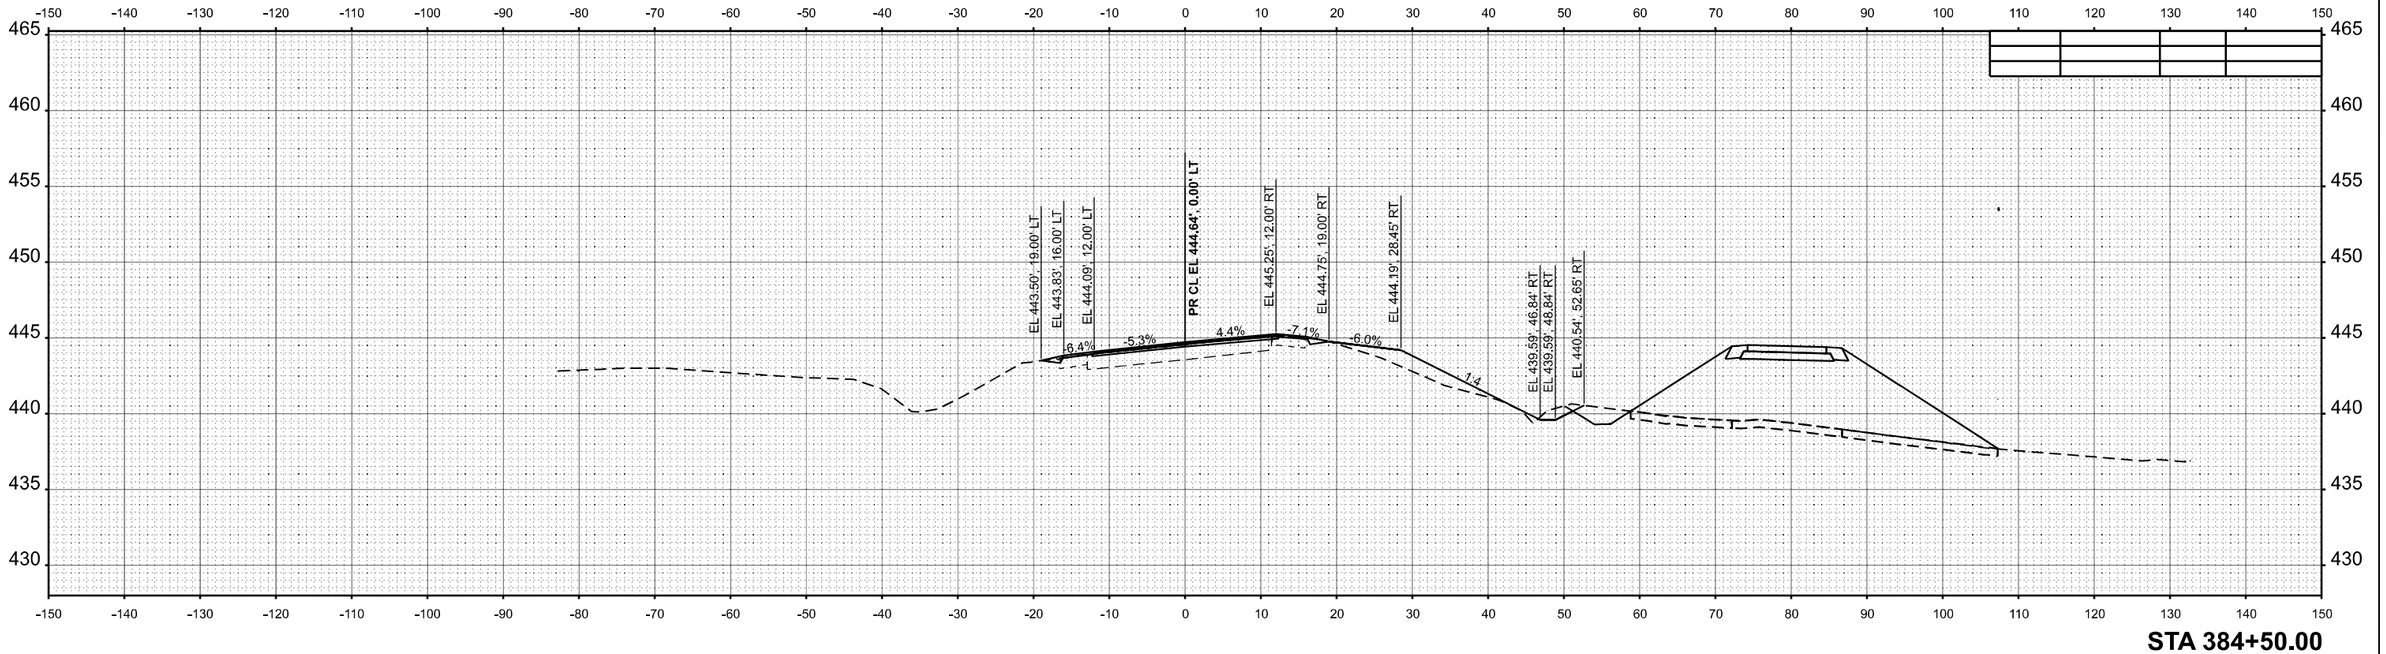


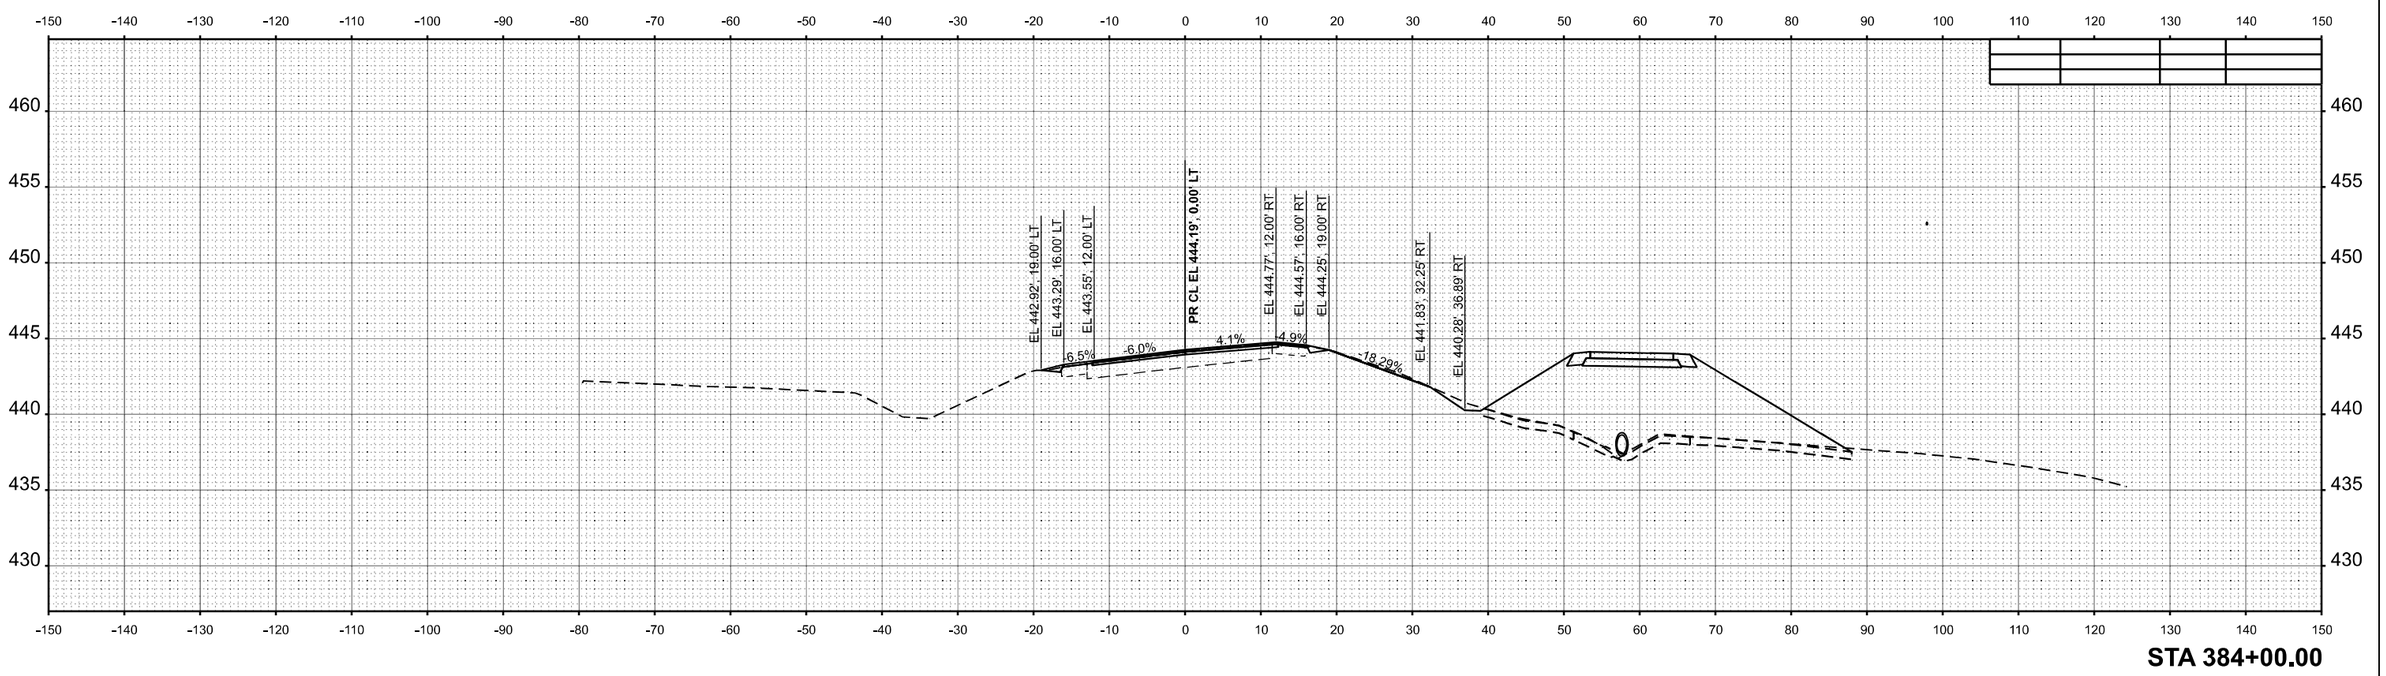

QUIGG ENGINEERING INC	USER NAME = TOverton	DESIGNED - RG	REVISED -	STATE OF ILLINOIS DEPARTMENT OF TRANSPORTATION	CROSS SECTIONS IL 154 & MULTI-USE PATH
		DRAWN - RG	REVISED -		
	PLOT SCALE = 0.16666633 ' / in.	CHECKED - SMK	REVISED -		SCALE: 1"=10' SHEET 138 OF 143 SHEETS STA. C 384+00.00 TO STA. C 384+50.00
	PLOT DATE = 5/5/2025	DATE - 05/07/2025	REVISED -		

F.A.P. RTE.	SECTION	COUNTY	TOTAL SHEETS	SHEET NO.
845	112(RS-4, BLP-1); 112B-4	FRANKLIN	406	376
		CONTRACT NO. 78786		
		ILLINOIS FED. AID PROJECT		

MODEL: IL154 - C 384+00.00 [Sheet]
FILE NAME: \\Quigg\Projects\2023\23IL072 - PTB 209-38 D9 - QEI - Var Phl IIIW03 IL154 Rend Lake Rdwy PH IIICADD\CADD Sheets\D978786-sht-XS_IL154.dgn

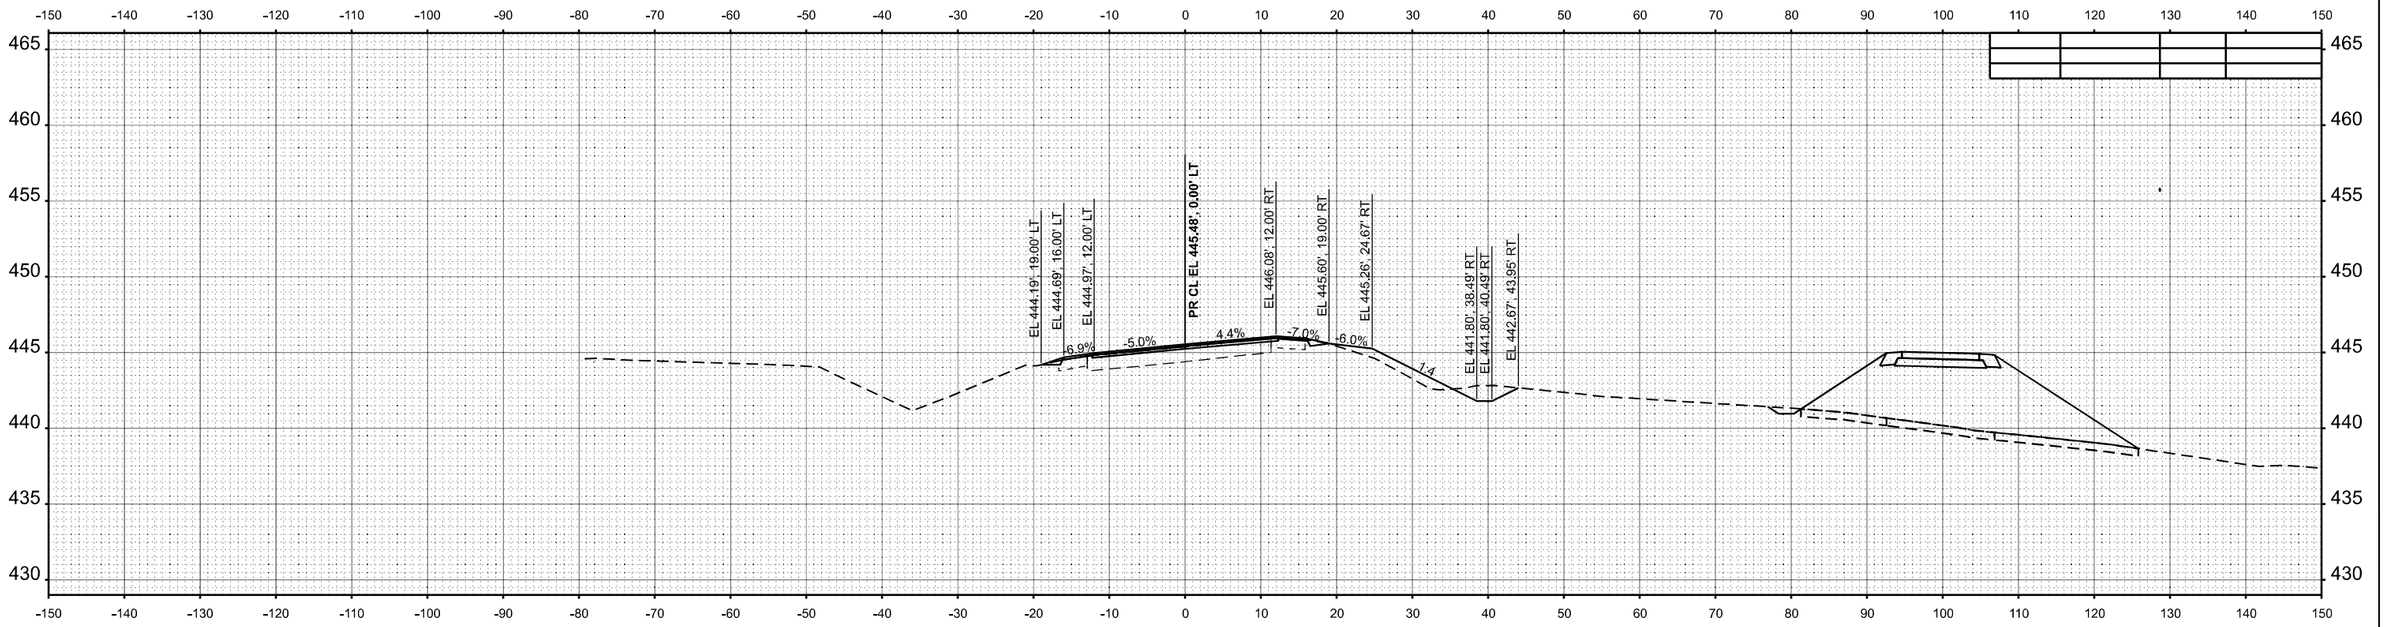

FINAL SURVEY		BY	DATE
	SURVEYED		
	PLOTTED		
NOTE BOOK	TEMPLATE		
	AREAS		
NO.	AREAS CHECKED		

ORIGINAL SURVEY		BY	DATE
	SURVEYED		
	PLOTTED		
NOTE BOOK	TEMPLATE		
	AREAS		
NO.	AREAS CHECKED		

MODEL: IL154 - C 385+00.00 [Sheet]
FILE NAME: \\Quigg\Projects\2023\23IL072 - PTB 209-38 D9 - QEI - Var Phl II\WO3 IL154 Rend Lake Roxy PH II\CADD\CADD Sheets\D97876-sht-XS_IL154.dgn

QUIGG ENGINEERING INC


USER NAME = TOverton	DESIGNED - RG	REVISED -	
	DRAWN - RG	REVISED -	
PLOT SCALE = 0.16666633 ' / in.	CHECKED - SMK	REVISED -	
PLOT DATE = 5/5/2025	DATE - 05/07/2025	REVISED -	

STATE OF ILLINOIS
DEPARTMENT OF TRANSPORTATION


CROSS SECTIONS
IL 154 & MULTI-USE PATH

SCALE: 1"=10' | SHEET 139 OF 143 SHEETS | STA. C 385+00.00 | TO STA. C 385+50.00

F.A.P. RTE.	SECTION	COUNTY	TOTAL SHEETS	SHEET NO.
845	112(RS-4, BLP-1); 112B-4	FRANKLIN	406	377
		CONTRACT NO. 78786		
	ILLINOIS	FED. AID PROJECT		

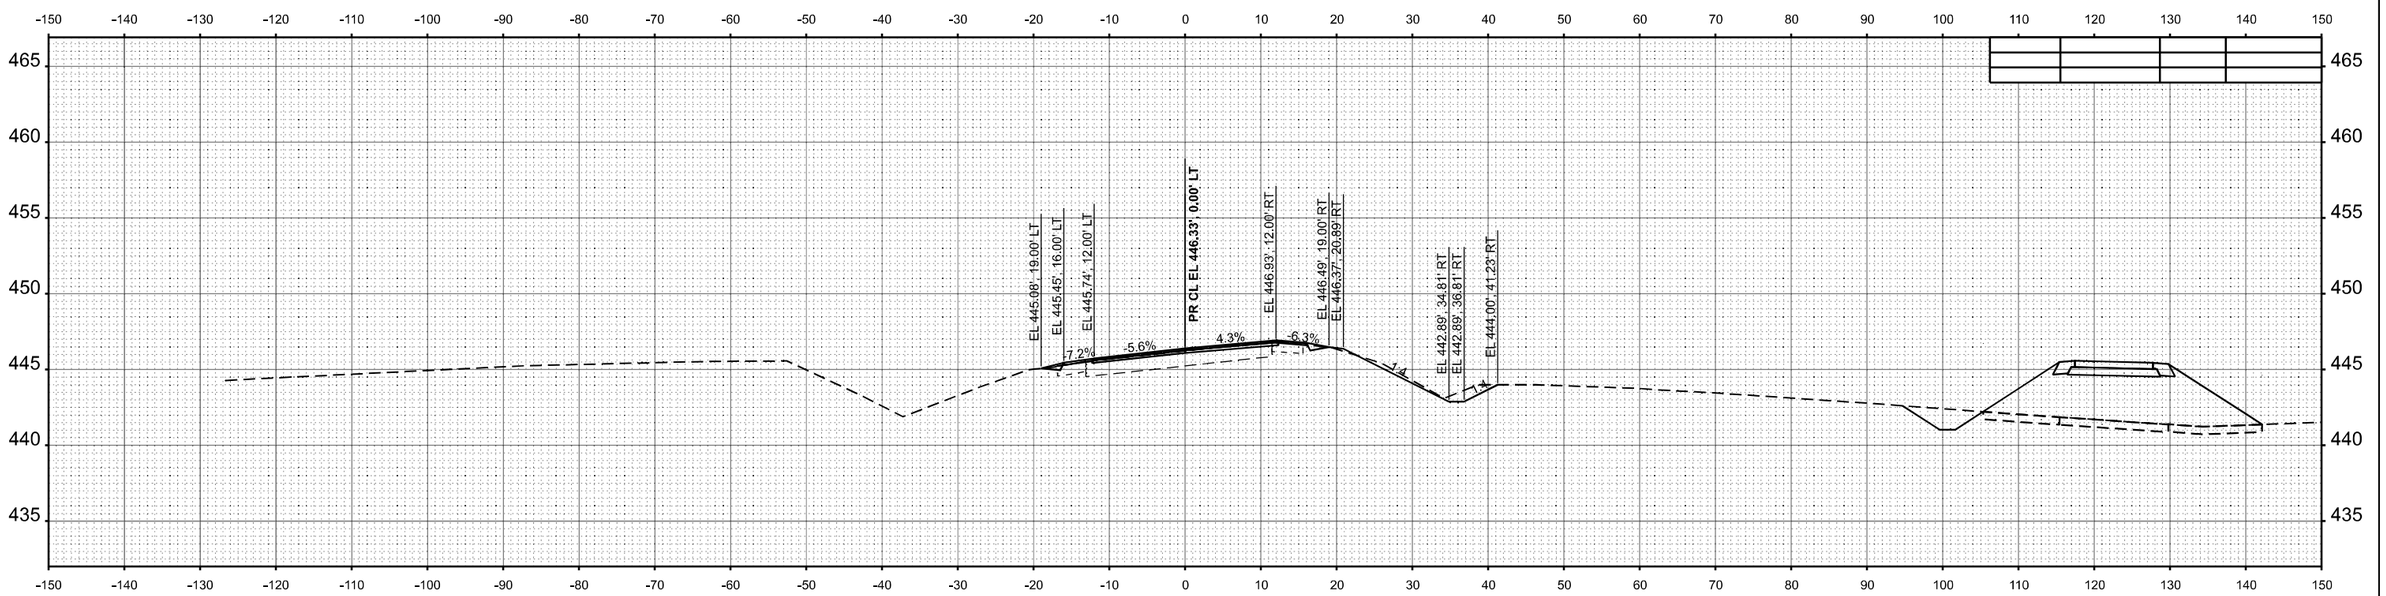

STA 386+50.00

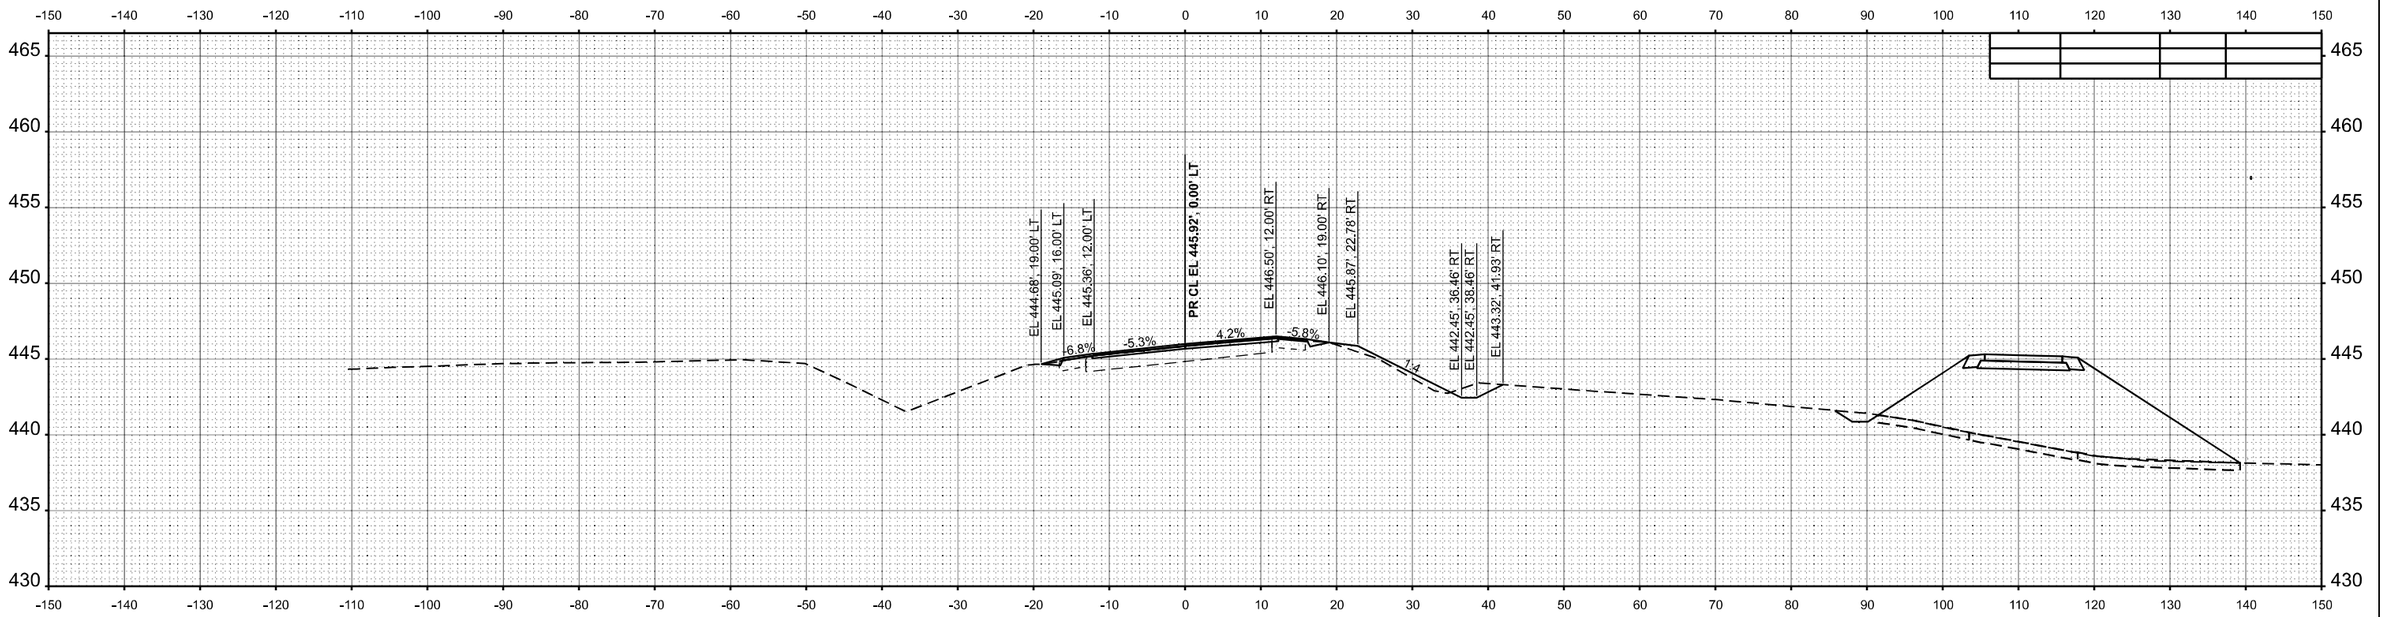

STA 386+00.00

FINAL SURVEY		BY	DATE
	SURVEYED		
	PLOTTED		
	TEMPLATE		
NOTE BOOK	AREAS		
NO.	AREAS CHECKED		

ORIGINAL SURVEY		BY	DATE
	SURVEYED		
	PLOTTED		
	TEMPLATE		
NOTE BOOK	AREAS		
NO.	AREAS CHECKED		

MODEL: IL154 - C 386+00.00 [Sheet]
FILE NAME: \\Quigg\Projects\2023\23IL072 - PTB 209-38 D9 - QEI - Var Phl II\WO3 IL154 Rend Lake Roxy PH II\CADD\CADD Sheets\D9786-sht-XS_IL154.dgn

QUIGG ENGINEERING INC


USER NAME = TOverton	DESIGNED - RG	REVISED -	
	DRAWN - RG	REVISED -	
PLOT SCALE = 0.16666633 ' / in.	CHECKED - SMK	REVISED -	
PLOT DATE = 5/5/2025	DATE - 05/07/2025	REVISED -	

STATE OF ILLINOIS
DEPARTMENT OF TRANSPORTATION


CROSS SECTIONS
IL 154 & MULTI-USE PATH

SCALE: 1"=10' | SHEET 140 OF 143 SHEETS | STA. C 386+00.00 | TO STA. C 386+50.00

F.A.P. RTE.	SECTION	COUNTY	TOTAL SHEETS	SHEET NO.
845	112(RS-4, BLP-1); 112B-4	FRANKLIN	406	378
		CONTRACT NO. 78786		
	ILLINOIS	FED. AID PROJECT		

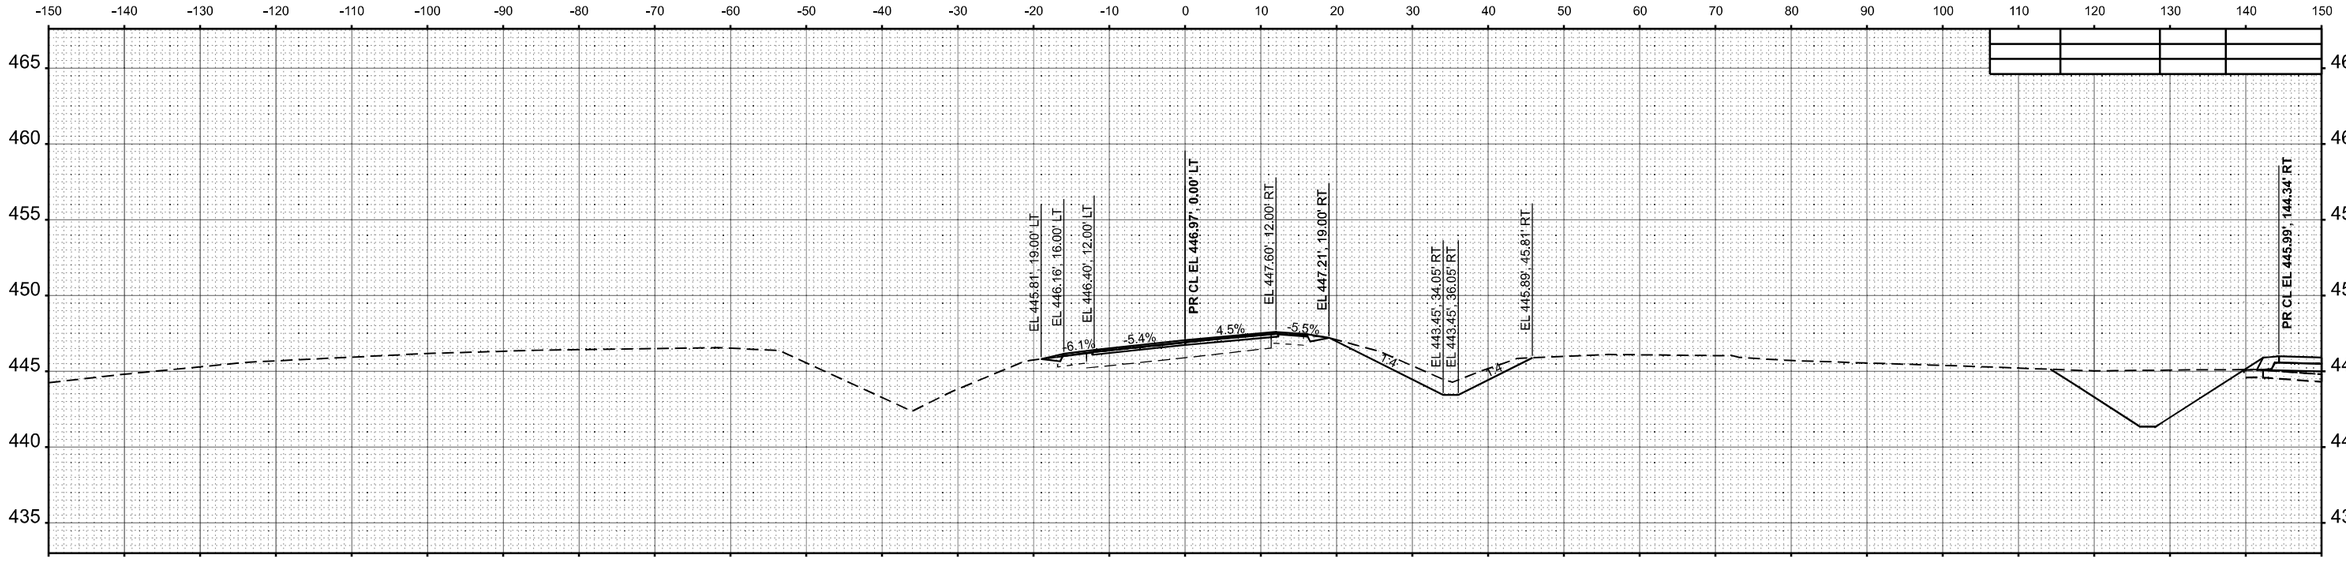

STA 387+50.00

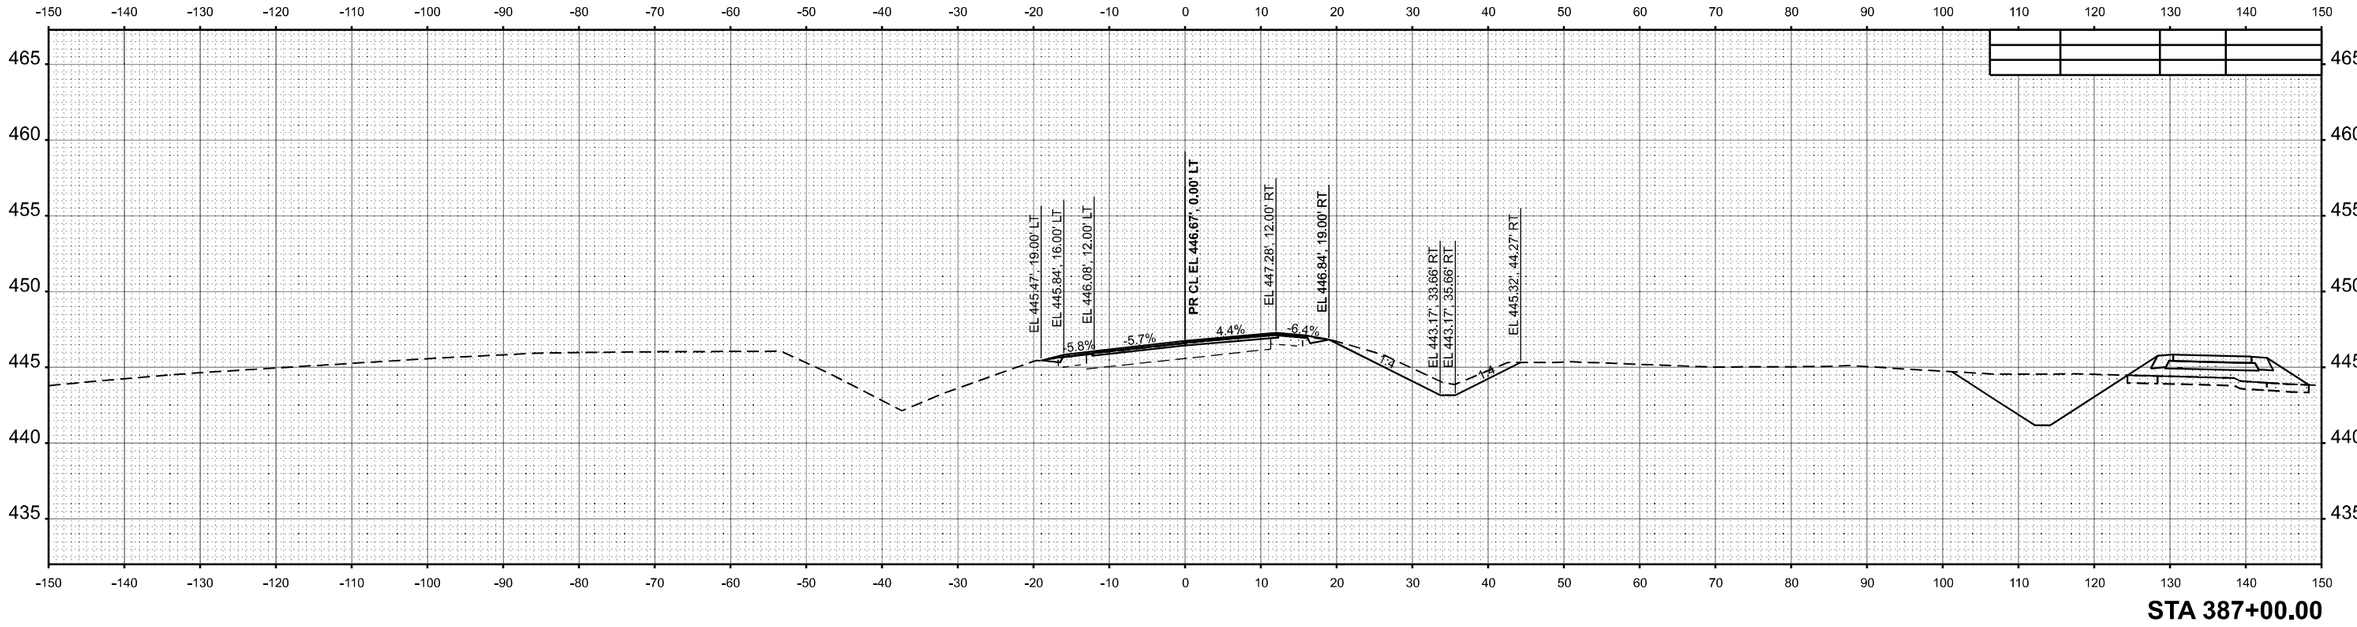

STA 387+00.00

FINAL SURVEY | NO'TE BOOK | NO. | SURVEYED | PLOTTED | TEMPLATE | AREAS | AREAS CHECKED | BY | DATE

ORIGINAL SURVEY | NOTE BOOK | NO. | SURVEYED | PLOTTED | TEMPLATE | AREAS | AREAS CHECKED | BY | DATE

MODEL: IL154 - C 387+00.00 [Sheet]
FILE NAME: \\Quigg\Projects\2023\23IL072 - PTB 209-38 D9 - QEI - Var Phl II\WO3 IL154 Rend Lake Roxy PH II\CADD\CADD Sheets\D9786-sht-XS_IL154.dgn

QUIGG ENGINEERING INC


USER NAME = TOverton	DESIGNED - RG	REVISED -	
	DRAWN - RG	REVISED -	
PLOT SCALE = 0.16666633 ' / in.	CHECKED - SMK	REVISED -	
PLOT DATE = 5/5/2025	DATE - 05/07/2025	REVISED -	

STATE OF ILLINOIS
DEPARTMENT OF TRANSPORTATION


CROSS SECTIONS
IL 154 & MULTI-USE PATH

SCALE: 1"=10' | SHEET 141 OF 143 SHEETS | STA. C 387+00.00 | TO STA. C 387+50.00

F.A.P. RTE.	SECTION	COUNTY	TOTAL SHEETS	SHEET NO.
845	112(RS-4, BLP-1); 112B-4	FRANKLIN	406	379
		CONTRACT NO. 78786		
	ILLINOIS	FED. AID PROJECT		

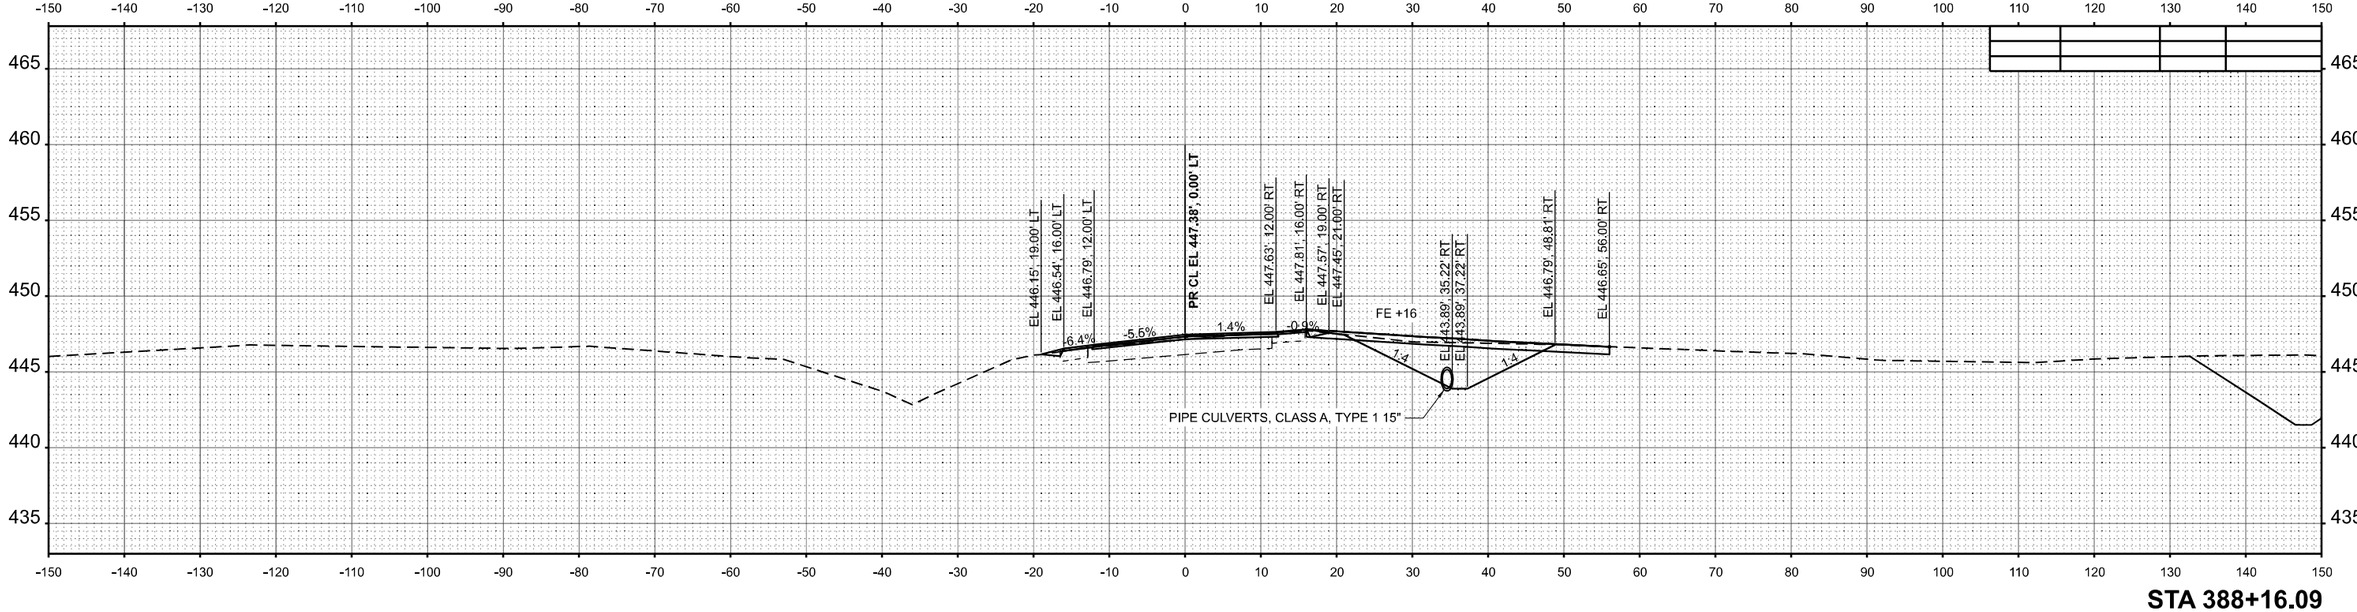

STA 388+16.09

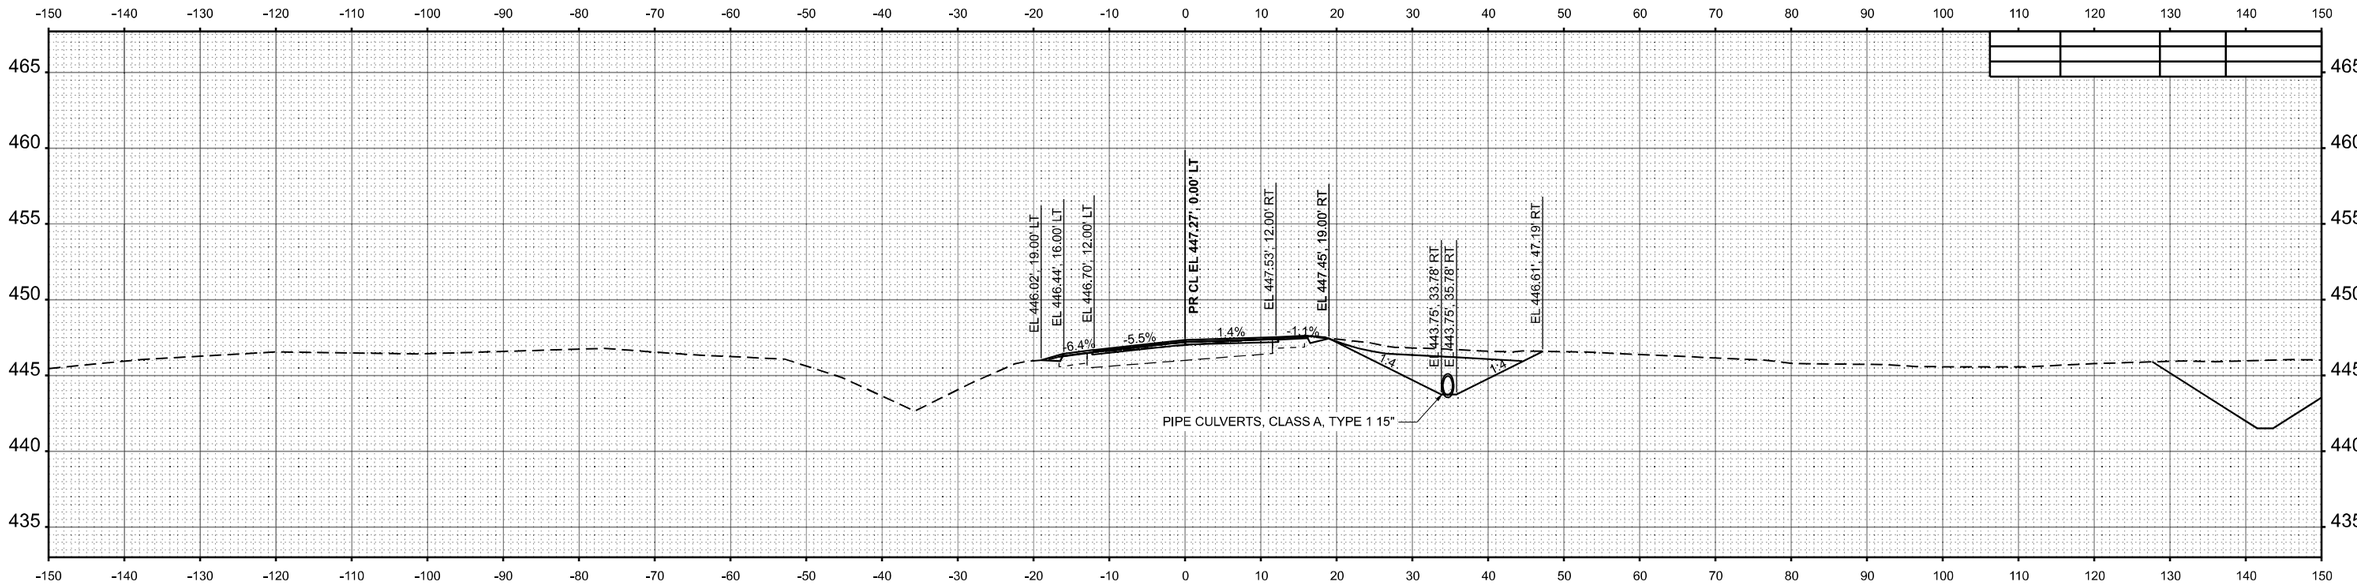

STA 388+00.00

QUIGG ENGINEERING INC	USER NAME = TOverton	DESIGNED - RG	REVISED -	**STATE OF ILLINOIS DEPARTMENT OF TRANSPORTATION**	**CROSS SECTIONS IL 154 & MULTI-USE PATH**
		DRAWN - RG	REVISED -		
	PLOT SCALE = 0.16666633 ' / In.	CHECKED - SMK	REVISED -		
	PLOT DATE = 5/5/2025	DATE - 05/07/2025	REVISED -		SCALE: 1"=10' SHEET 142 OF 143 SHEETS STA. C 388+00.00 TO STA. C 388+16.09

F.A.P. RTE.	SECTION	COUNTY	TOTAL SHEETS	SHEET NO.
845	112(RS-4, BLP-1); 112B-4	FRANKLIN	406	380
		CONTRACT NO. 78786		
	ILLINOIS	FED. AID PROJECT		


FINAL SURVEY — NOTE BOOK — NO. — SURVEYED — PLOTTED — TEMPLATE — AREAS — AREAS CHECKED — BY — DATE

ORIGINAL SURVEY — NOTE BOOK — NO. — SURVEYED — PLOTTED — TEMPLATE — AREAS — AREAS CHECKED — BY — DATE

MODEL: IL154 - C 388+00.00 [Sheet]
FILE NAME: \\Quigg\Projects\2023\23IL072 - PTB 209-38 D9 - QEI - Var Phl II\WO3 IL-154 Rend Lake Rdwy PH II\CADD\CADD Sheets\D978786-sht-XS_IL154.dgn

FINAL SURVEY		BY	DATE
NOTE BOOK	SURVEYED		
	PLOTTED		
NO.	TEMPLATE		
	ANGLES		
	AREAS CHECKED		

ORIGINAL SURVEY		BY	DATE
NOTE BOOK	SURVEYED		
	PLOTTED		
NO.	TEMPLATE		
	ANGLES		
	AREAS CHECKED		

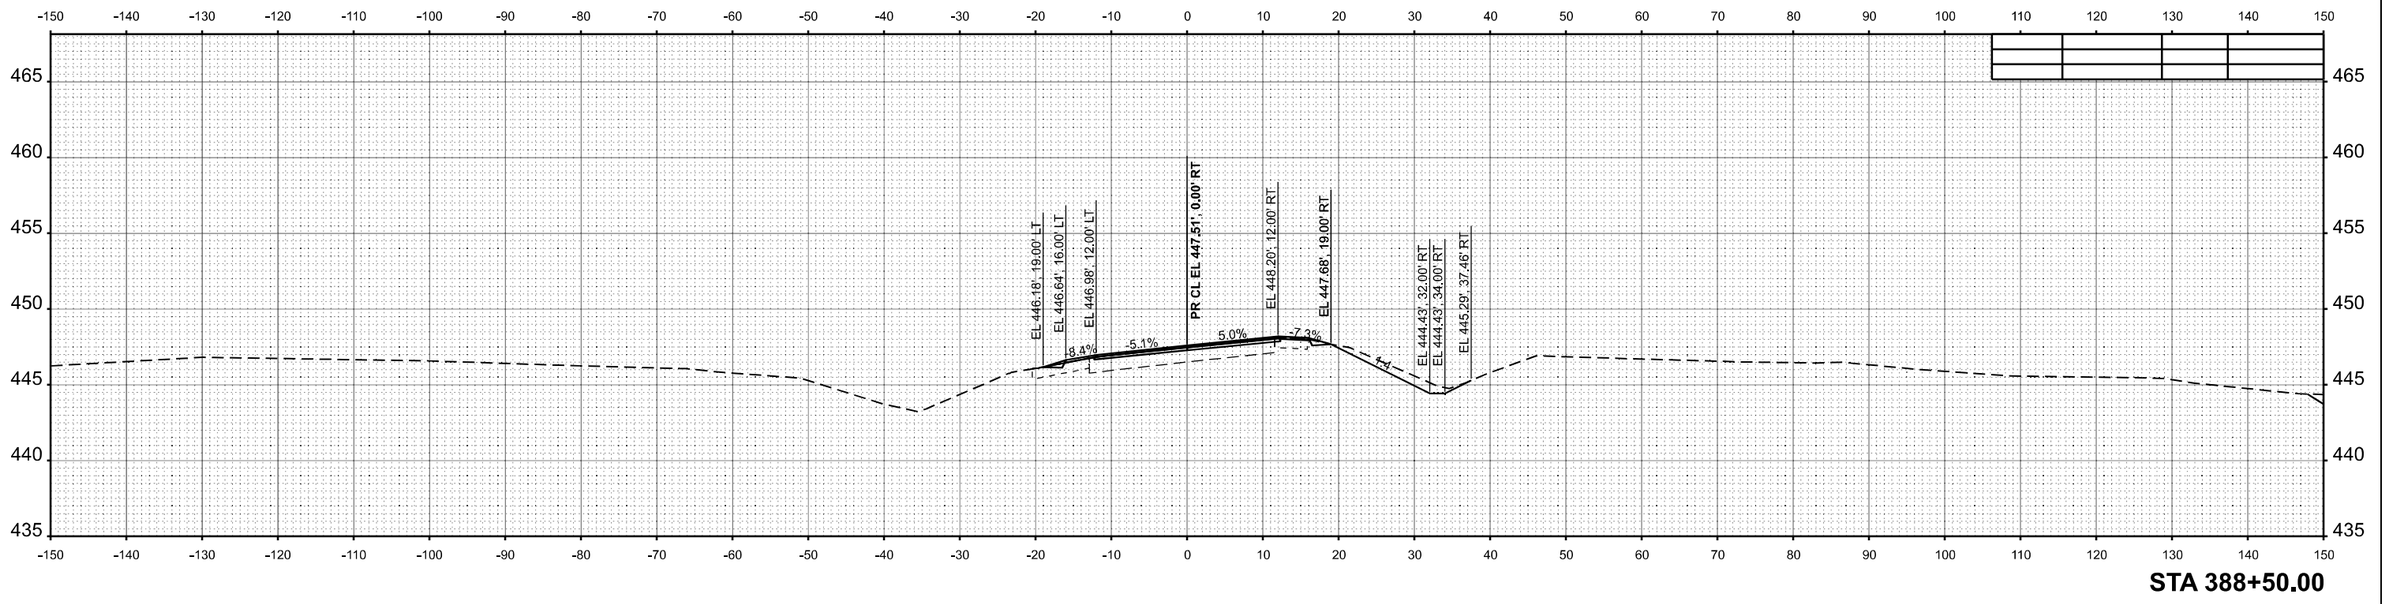

MODEL: IL154 - C 388+50.00 [Sheet]
FILE NAME: \\Quigg\Projects\2023\23IL072 - PTB 209-38 D9 - QEI - Var Phl III\WO3 IL154 Rend Lake Roxy PH III\CADD\CADD Sheets\D97878-sht-XS_IL154.dgn

QUIGG ENGINEERING INC

USER NAME = TOverton	DESIGNED - RG	REVISED -	
	DRAWN - RG	REVISED -	
PLOT SCALE = 0.16666633 ' / in.	CHECKED - SMK	REVISED -	
PLOT DATE = 5/5/2025	DATE - 05/07/2025	REVISED -	

STATE OF ILLINOIS
DEPARTMENT OF TRANSPORTATION


CROSS SECTIONS
IL 154 & MULTI-USE PATH

SCALE: 1"=10' | SHEET 143 OF 143 SHEETS | STA. C 388+50.00 | TO STA. C 388+50.00

F.A.P. RTE.	SECTION	COUNTY	TOTAL SHEETS	SHEET NO.
845	112(RS-4, BLP-1); 112B-4	FRANKLIN	406	381
		CONTRACT NO. 78786		
	ILLINOIS	FED. AID PROJECT		

FINAL SURVEY		BY	DATE
	SURVEYED		
	PLOTTED		
NOTE BOOK	TEMPLATE		
	AREAS		
NO.	AREAS CHECKED		

ORIGINAL SURVEY		BY	DATE
	SURVEYED		
	PLOTTED		
NOTE BOOK	TEMPLATE		
	AREAS		
NO.	AREAS CHECKED		

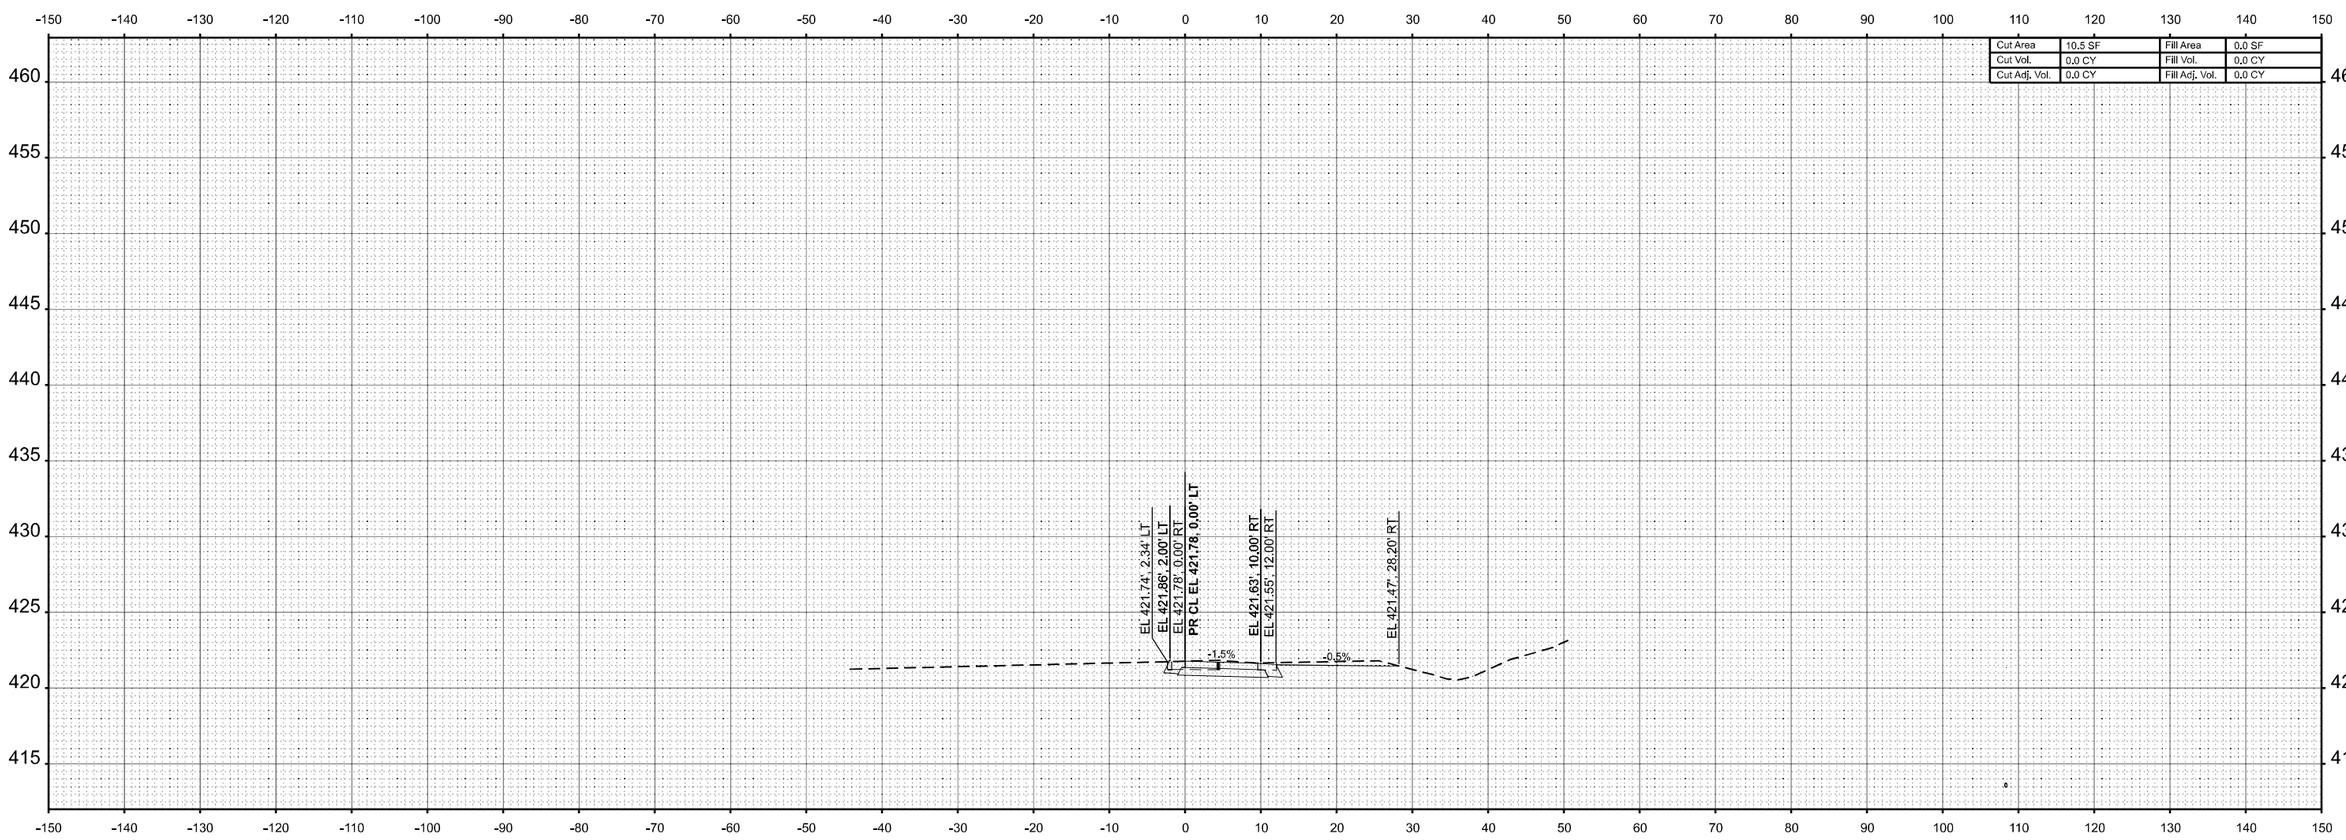

STA 399+85.00

MODEL: MULTIUSEJ4 - 399+85.00 [Sheet]
FILE NAME: \\Quigg\Projects\2023\23IL072 - PTB 209-38 D9 - QEI - Var Phl III\WO3 IL154 Rend Lake Rdwy PH III\CADD\CADD Sheets\D9787786-sht-XS_Multi-Use_Path.dgn

QUIGG ENGINEERING INC

USER NAME = TOverton		DESIGNED - RG		REVISED -	
		DRAWN - RG		REVISED -	
PLOT SCALE = 0.16666633 ' / In.		CHECKED - SMK		REVISED -	
PLOT DATE = 5/5/2025		DATE - 05/07/2025		REVISED -	

STATE OF ILLINOIS
DEPARTMENT OF TRANSPORTATION

CROSS SECTIONS
MULTI-USE PATH


SCALE: 1"=10' | SHEET 1 OF 25 SHEETS | STA. 399+85.00 | TO STA. 399+85.00

F.A.P. RTE.	SECTION	COUNTY	TOTAL SHEETS	SHEET NO.
845	112(RS-4, BLP-1); 112B-4	FRANKLIN	406	382
		CONTRACT NO. 78786		
	ILLINOIS	FED. AID PROJECT		

FINAL SURVEY		BY	DATE
	SURVEYED		
	PLOTTED		
NOTE BOOK	TEMPLATE		
	AREAS		
NO.	AREAS CHECKED		

ORIGINAL SURVEY		BY	DATE
	SURVEYED		
	PLOTTED		
NOTE BOOK	TEMPLATE		
	AREAS		
NO.	AREAS CHECKED		

MODEL: MULTIUSEJ4 - 400+00.00 [Sheet]
FILE NAME: \\Quigg\Projects\2023\23IL072 - PTB 209-38 D9 - QEI - Var Phl III\WO3 IL154 Rend Lake Rdwy PH III\CADD\CADD Sheets\D978786-sht-XS_Multi-Use_Path.dgn

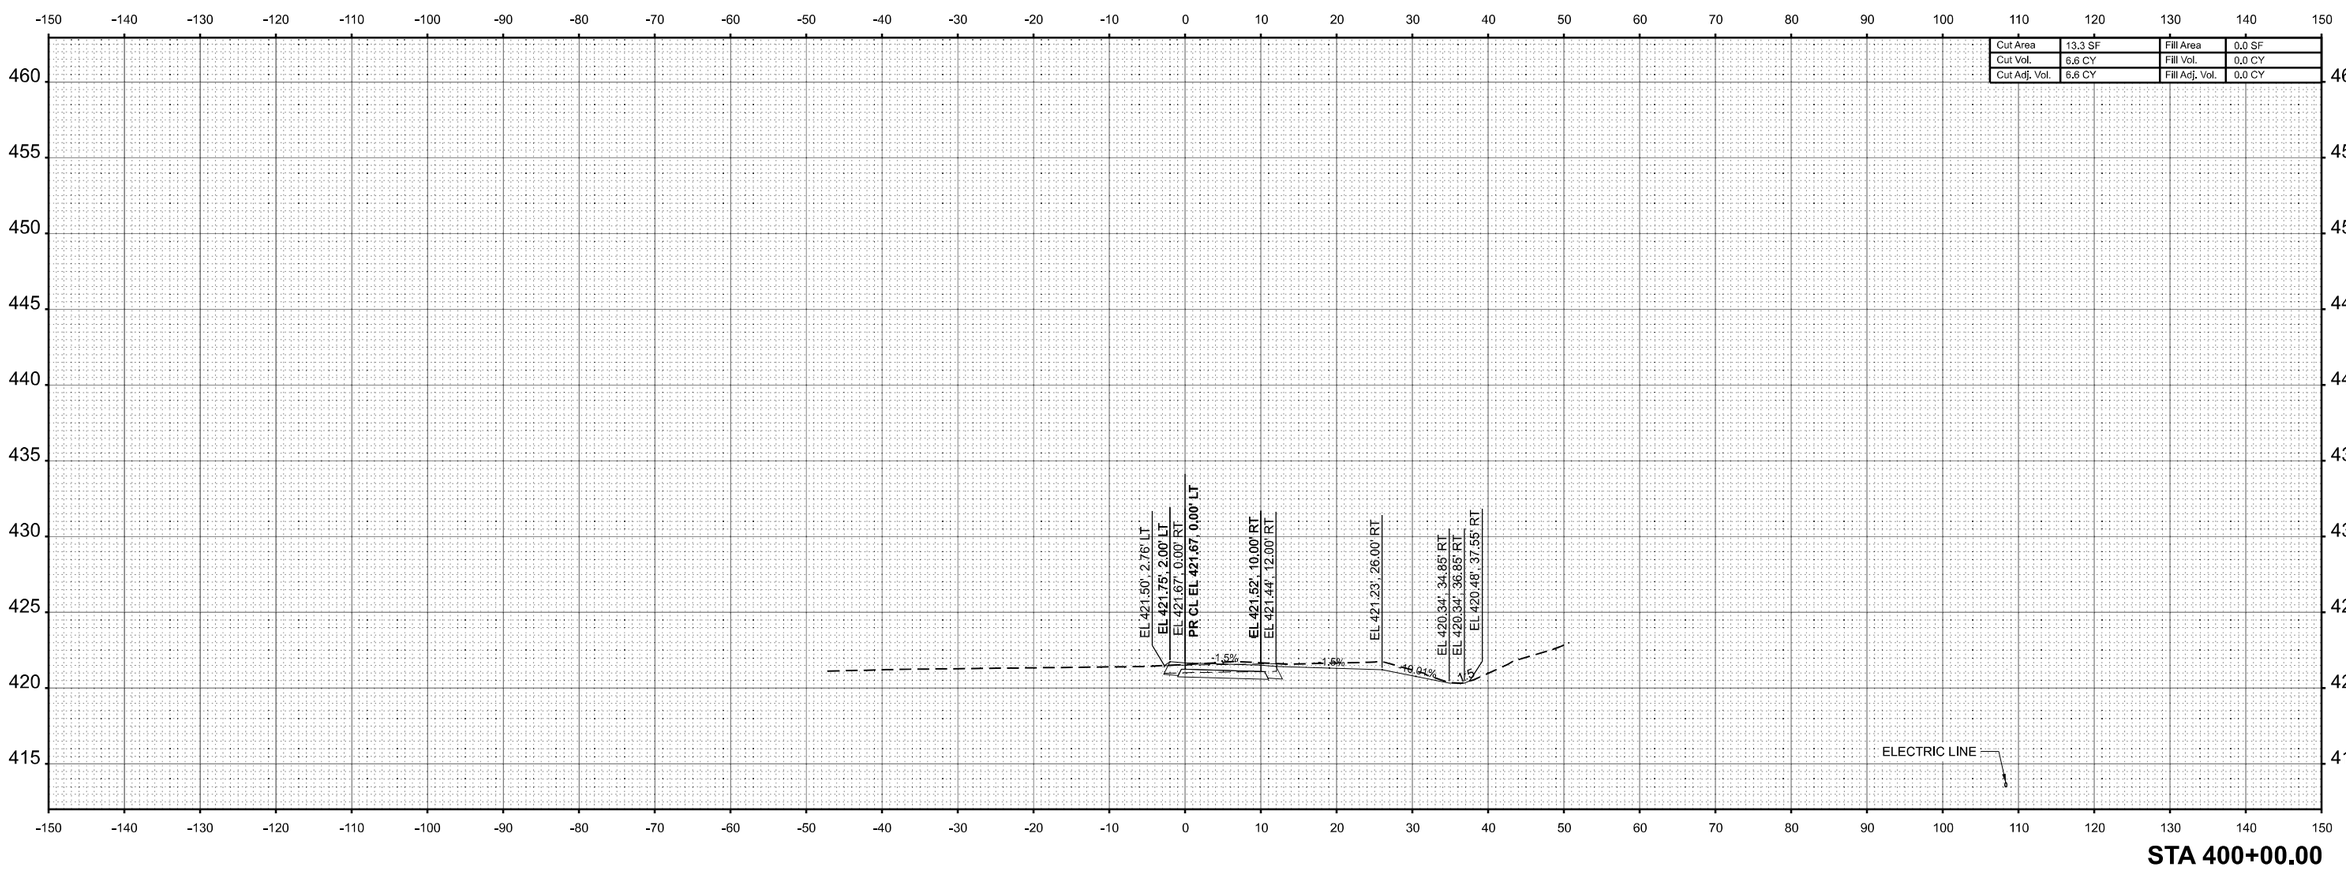

STA 400+00.00

QUIGG ENGINEERING INC

USER NAME = TOverton		DESIGNED - RG		REVISED -	
		DRAWN - RG		REVISED -	
PLOT SCALE = 0.16666633 ' / In.		CHECKED - SMK		REVISED -	
PLOT DATE = 5/5/2025		DATE - 05/07/2025		REVISED -	

STATE OF ILLINOIS
DEPARTMENT OF TRANSPORTATION

CROSS SECTIONS
MULTI-USE PATH


SCALE: 1"=10' | SHEET 2 OF 25 SHEETS | STA. 400+00.00 | TO STA. 400+00.00

F.A.P. RTE.	SECTION	COUNTY	TOTAL SHEETS	SHEET NO.
845	112(RS-4, BLP-1); 112B-4	FRANKLIN	406	383
		CONTRACT NO. 78786		
	ILLINOIS	FED. AID PROJECT		

FINAL SURVEY		BY	DATE
	SURVEYED		
	PLOTTED		
NOTE BOOK	TEMPLATE		
	ANGLES		
NO.	AREAS CHECKED		

ORIGINAL SURVEY		BY	DATE
	SURVEYED		
	PLOTTED		
NOTE BOOK	TEMPLATE		
	ANGLES		
NO.	AREAS CHECKED		

MODEL: MULTIUSEJ4 - 400+50.00 [Sheet]
FILE NAME: \\Quigg\Projects\2023\23IL072 - PTB 209-38 D9 - QEI - Var Phl III\WO3 IL 154 Rend Lake Rdwy PH III\CADD\CADD Sheets\D978786-sht-XS_Multi-Use_Path.dgn

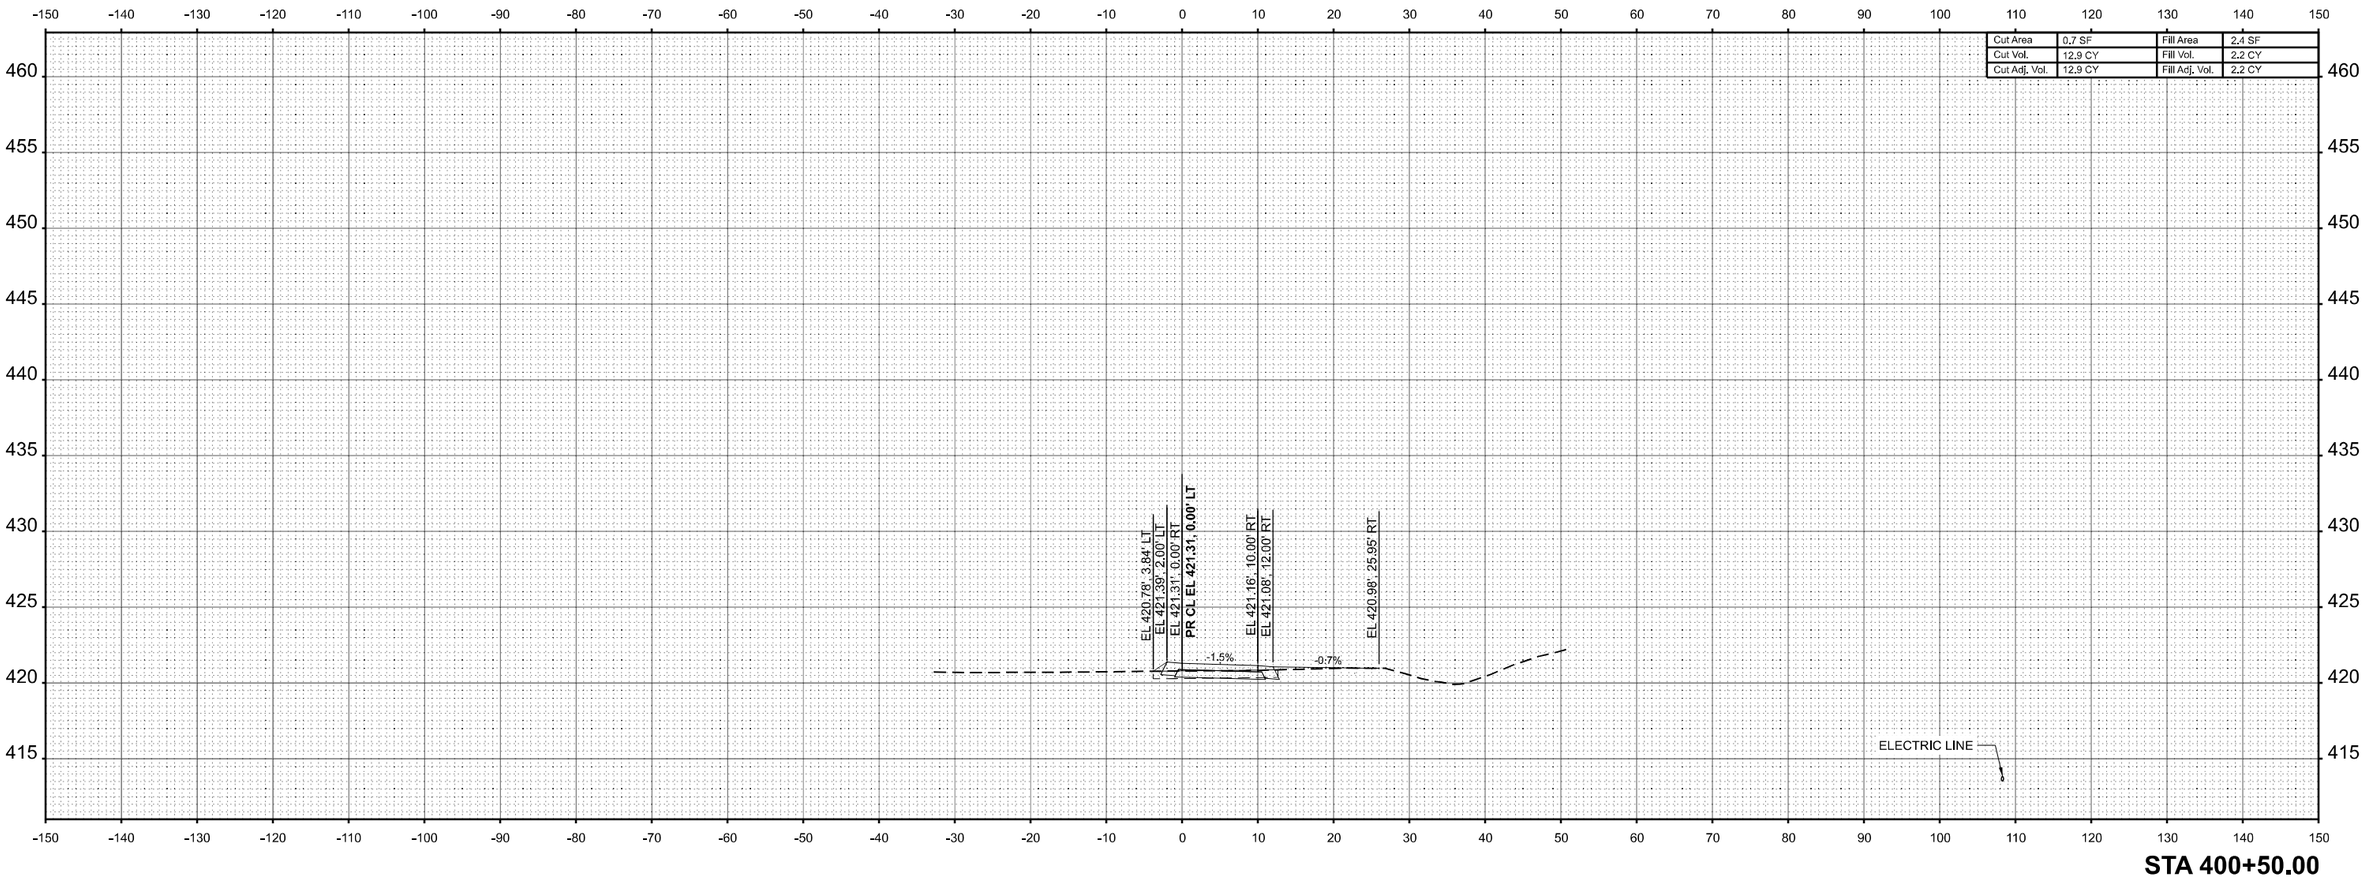

STA 400+50.00

QUIGG ENGINEERING INC

USER NAME = TOverton		DESIGNED - RG	REVISED -	
		DRAWN - RG	REVISED -	
PLOT SCALE = 0.16666633 ' / In.		CHECKED - SMK	REVISED -	
PLOT DATE = 5/5/2025		DATE - 05/07/2025	REVISED -	

STATE OF ILLINOIS
DEPARTMENT OF TRANSPORTATION

CROSS SECTIONS
MULTI-USE PATH

SCALE: 1"=10' | SHEET 3 OF 25 SHEETS | STA. 400+50.00 | TO STA. 400+50.00


F.A.P. RTE.	SECTION	COUNTY	TOTAL SHEETS	SHEET NO.
845	112(RS-4, BLP-1); 112B-4	FRANKLIN	406	384
		CONTRACT NO. 78786		
	ILLINOIS	FED. AID PROJECT		

FINAL SURVEY		BY	DATE
	SURVEYED		
	PLOTTED		
	TEMPLATE		
NOTE BOOK	ANGLES		
NO.	AREAS CHECKED		

ORIGINAL SURVEY		BY	DATE
	SURVEYED		
	PLOTTED		
	TEMPLATE		
NOTE BOOK	ANGLES		
NO.	AREAS CHECKED		

MODEL: MULTIUSEJ4 - 401+00.00 [Sheet]
FILE NAME: \\Quigg\Projects\2023\23IL072 - PTB 209-38 D9 - QEI - Var Phl IIIWO3 IL 154 Rend Lake Rdwy PH IIICADD\CADD Sheets\D978786-sht-XS_Multi-Use_Path.dgn

Cut Area	3.3 SF	Fill Area	0.5 SF
Cut Vol.	3.7 CY	Fill Vol.	2.6 CY
Cut Adj. Vol.	3.7 CY	Fill Adj. Vol.	2.6 CY

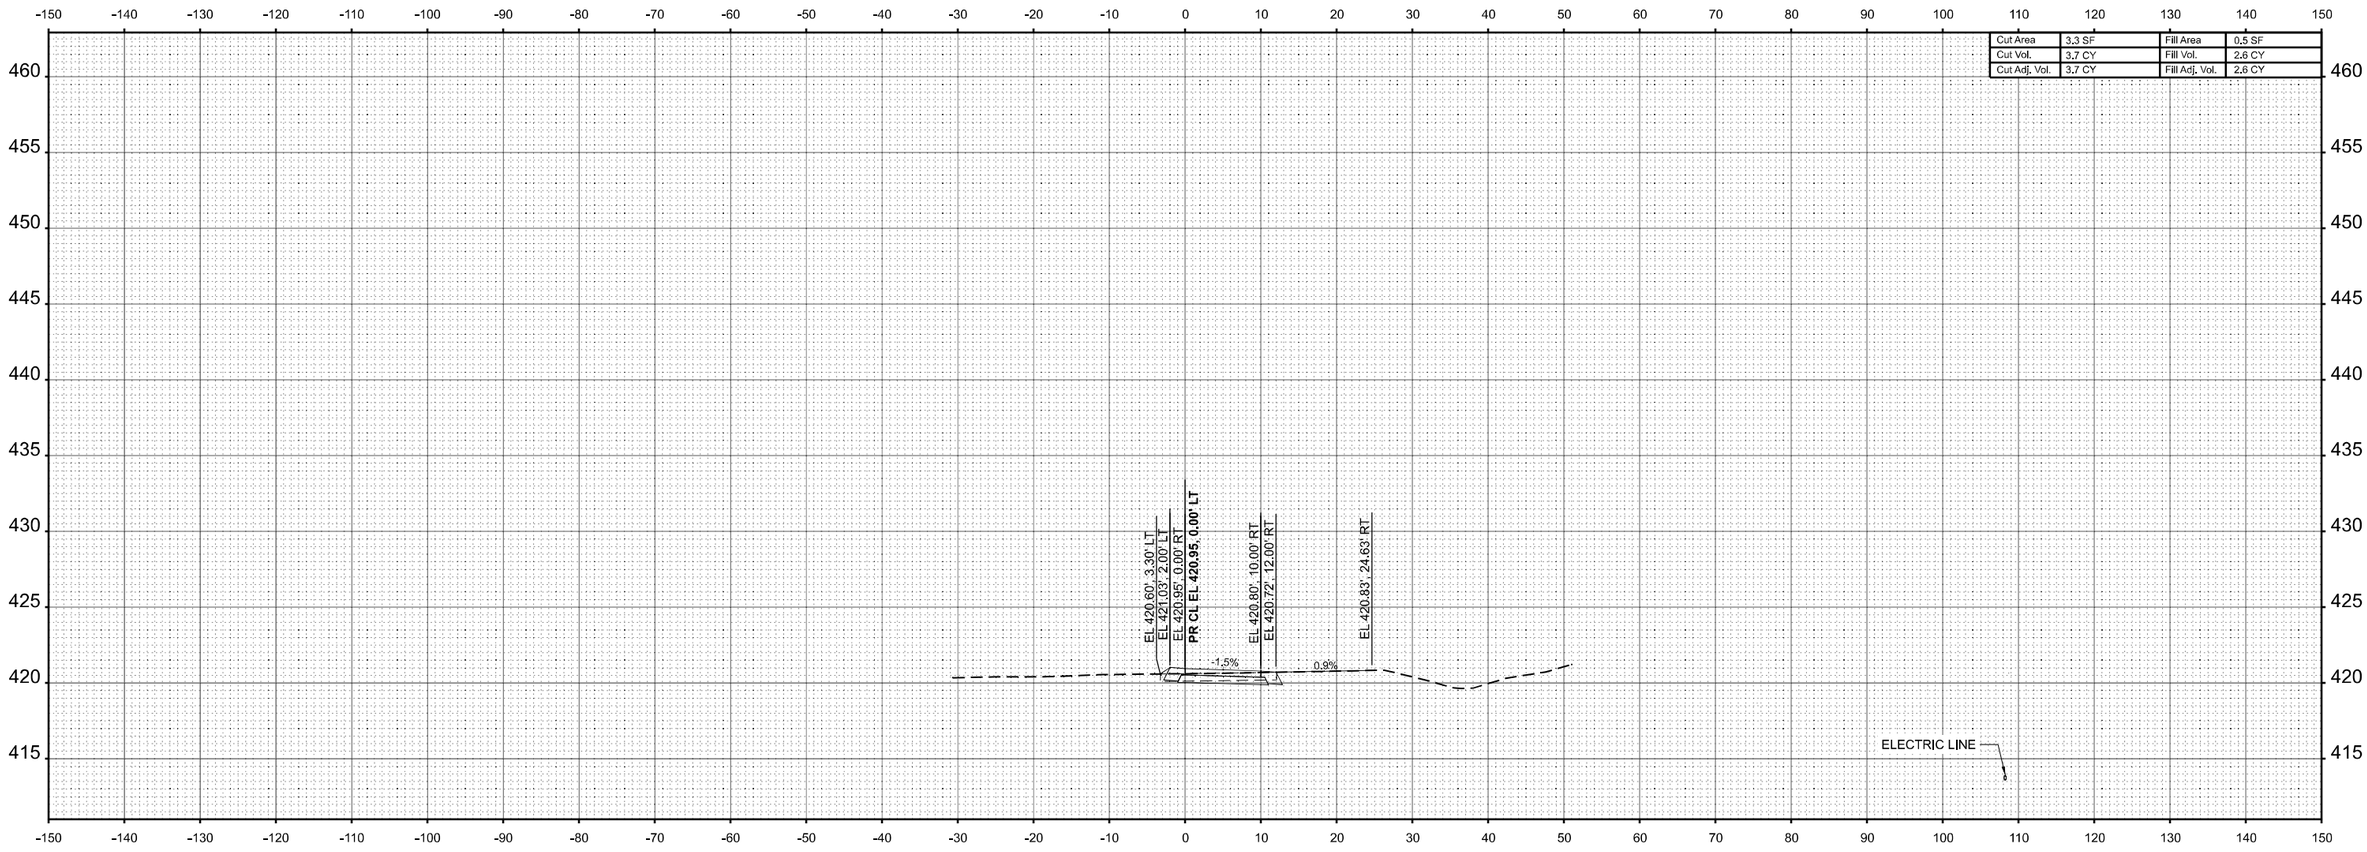

STA 401+00.00

QUIGG ENGINEERING INC	USER NAME = TOverton	DESIGNED - RG	REVISED -
		DRAWN - RG	REVISED -
	PLOT SCALE = 0.16666633 ' / In.	CHECKED - SMK	REVISED -
	PLOT DATE = 5/5/2025	DATE - 05/07/2025	REVISED -


STATE OF ILLINOIS
DEPARTMENT OF TRANSPORTATION

CROSS SECTIONS
MULTI-USE PATH

SCALE: 1"=10' | SHEET 4 OF 25 SHEETS | STA. 401+00.00 | TO STA. 401+00.00

F.A.P. RTE.	SECTION	COUNTY	TOTAL SHEETS	SHEET NO.
845	112(RS-4, BLP-1); 112B-4	FRANKLIN	406	385
		CONTRACT NO. 78786		
	ILLINOIS	FED. AID PROJECT		

FINAL SURVEY		BY	DATE
	SURVEYED		
	PLOTTED		
	TEMPLATE		
NOTE BOOK	ANGLES		
NO.	AREAS CHECKED		

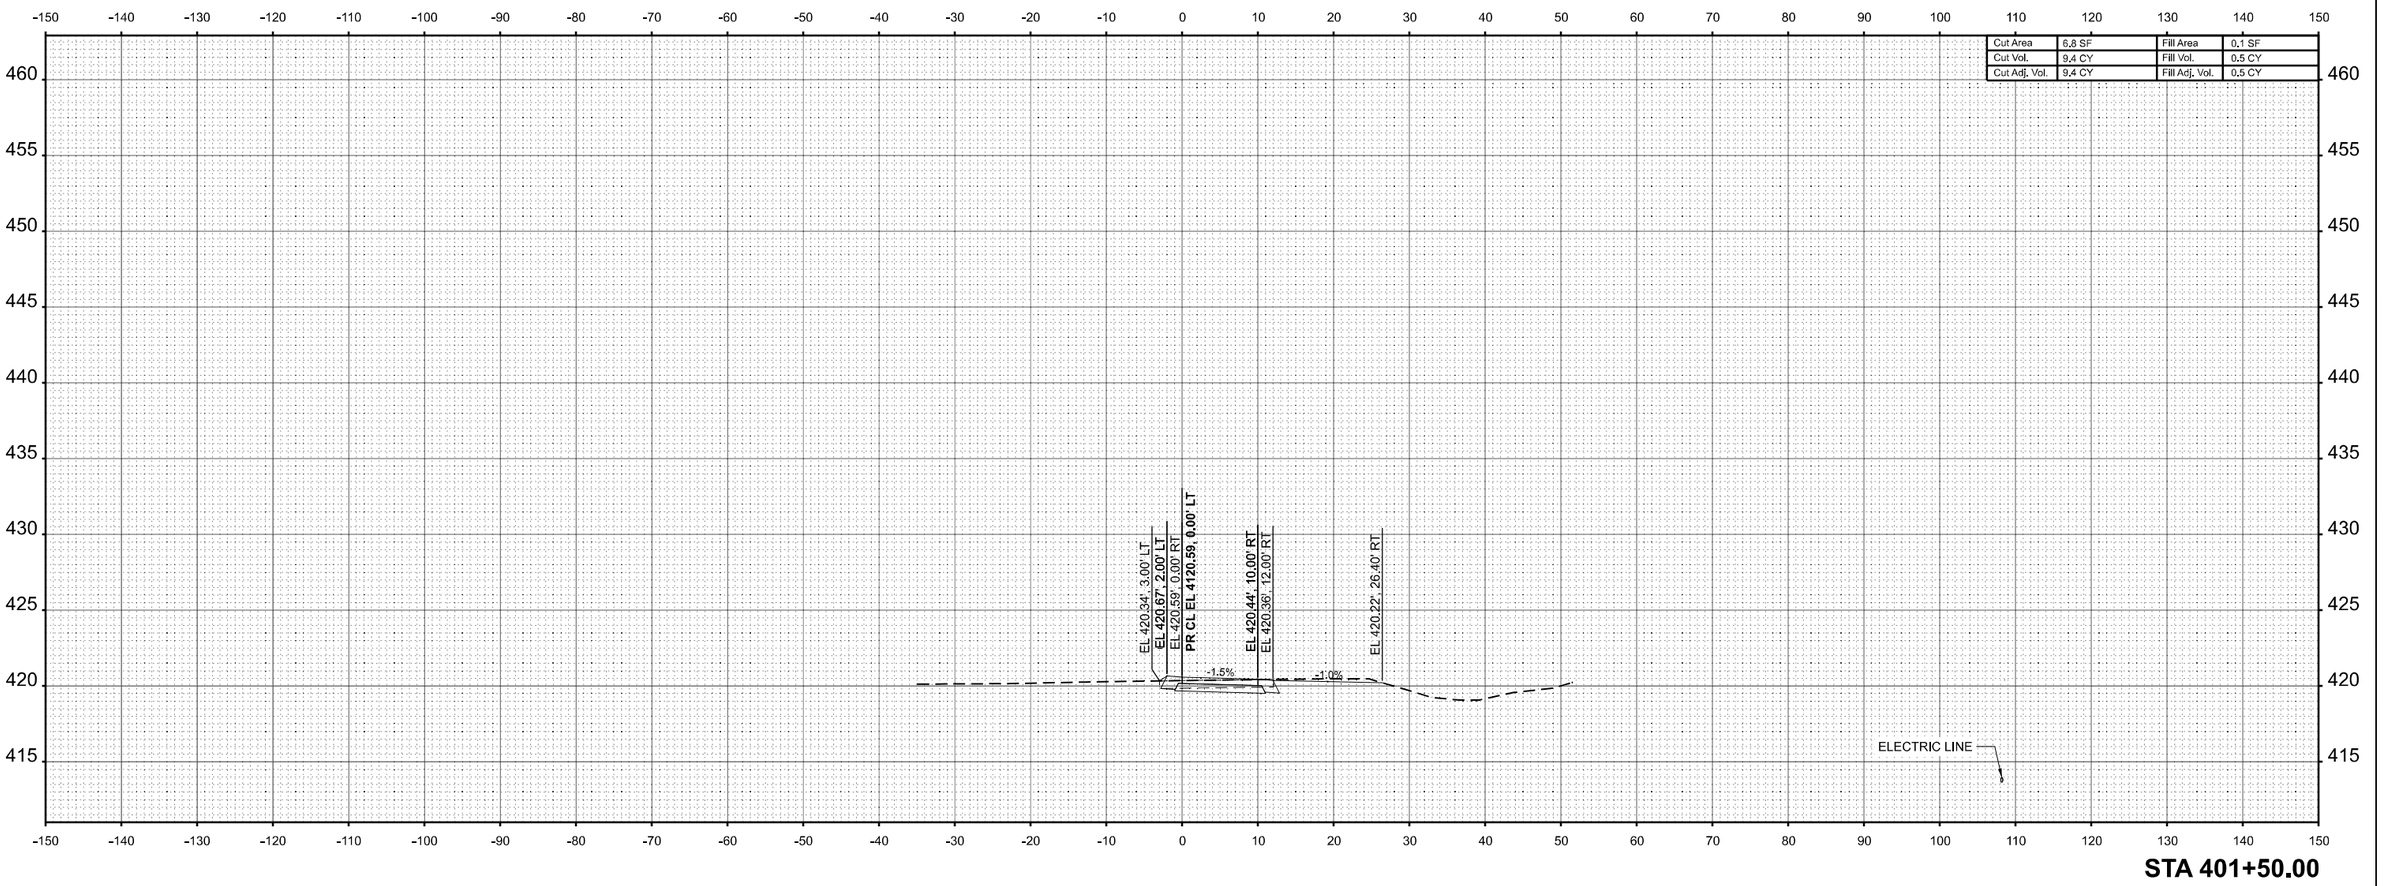

STA 401+50.00

ORIGINAL SURVEY		BY	DATE
	SURVEYED		
	PLOTTED		
	TEMPLATE		
NOTE BOOK	ANGLES		
NO.	AREAS CHECKED		

MODEL: MULTIUSEJ4 - 401+50.00 [Sheet]
FILE NAME: \\Quigg\Projects\2023\23IL072 - PTB 209-38 D9 - QEI - Var Phl IIIWO3 IL 154 Rend Lake Rdwy PH IIICADD\CADD Sheets\D978786-sht-XS_Multi-Use_Path.dgn

QUIGG ENGINEERING INC

USER NAME = TOverton	DESIGNED - RG	REVISED -	
	DRAWN - RG	REVISED -	
PLOT SCALE = 0.16666633 ' / In.	CHECKED - SMK	REVISED -	
PLOT DATE = 5/5/2025	DATE - 05/07/2025	REVISED -	

STATE OF ILLINOIS
DEPARTMENT OF TRANSPORTATION

CROSS SECTIONS
MULTI-USE PATH


SCALE: 1"=10' | SHEET 5 OF 25 SHEETS | STA. 401+50.00 | TO STA. 401+50.00

F.A.P. RTE.	SECTION	COUNTY	TOTAL SHEETS	SHEET NO.
845	112(RS-4, BLP-1); 112B-4	FRANKLIN	406	386
		CONTRACT NO. 78786		
	ILLINOIS	FED. AID PROJECT		

FINAL SURVEY		BY	DATE
	SURVEYED		
	PLOTTED		
NOTE BOOK	TEMPLATE		
	AREAS		
NO.	AREAS CHECKED		

ORIGINAL SURVEY		BY	DATE
	SURVEYED		
	PLOTTED		
NOTE BOOK	TEMPLATE		
	AREAS		
NO.	AREAS CHECKED		

MODEL: MULTIUSE-I4 - 402+00.00 [Sheet]
FILE NAME: \\Quigg\Projects\2023\23IL072 - PTB 209-38 D9 - QEI - Var Phl III\WO3 IL154 Rend Lake Rdwy PH III\CADD\CADD Sheets\D978786-sht-XS_Multi-Use_Path.dgn

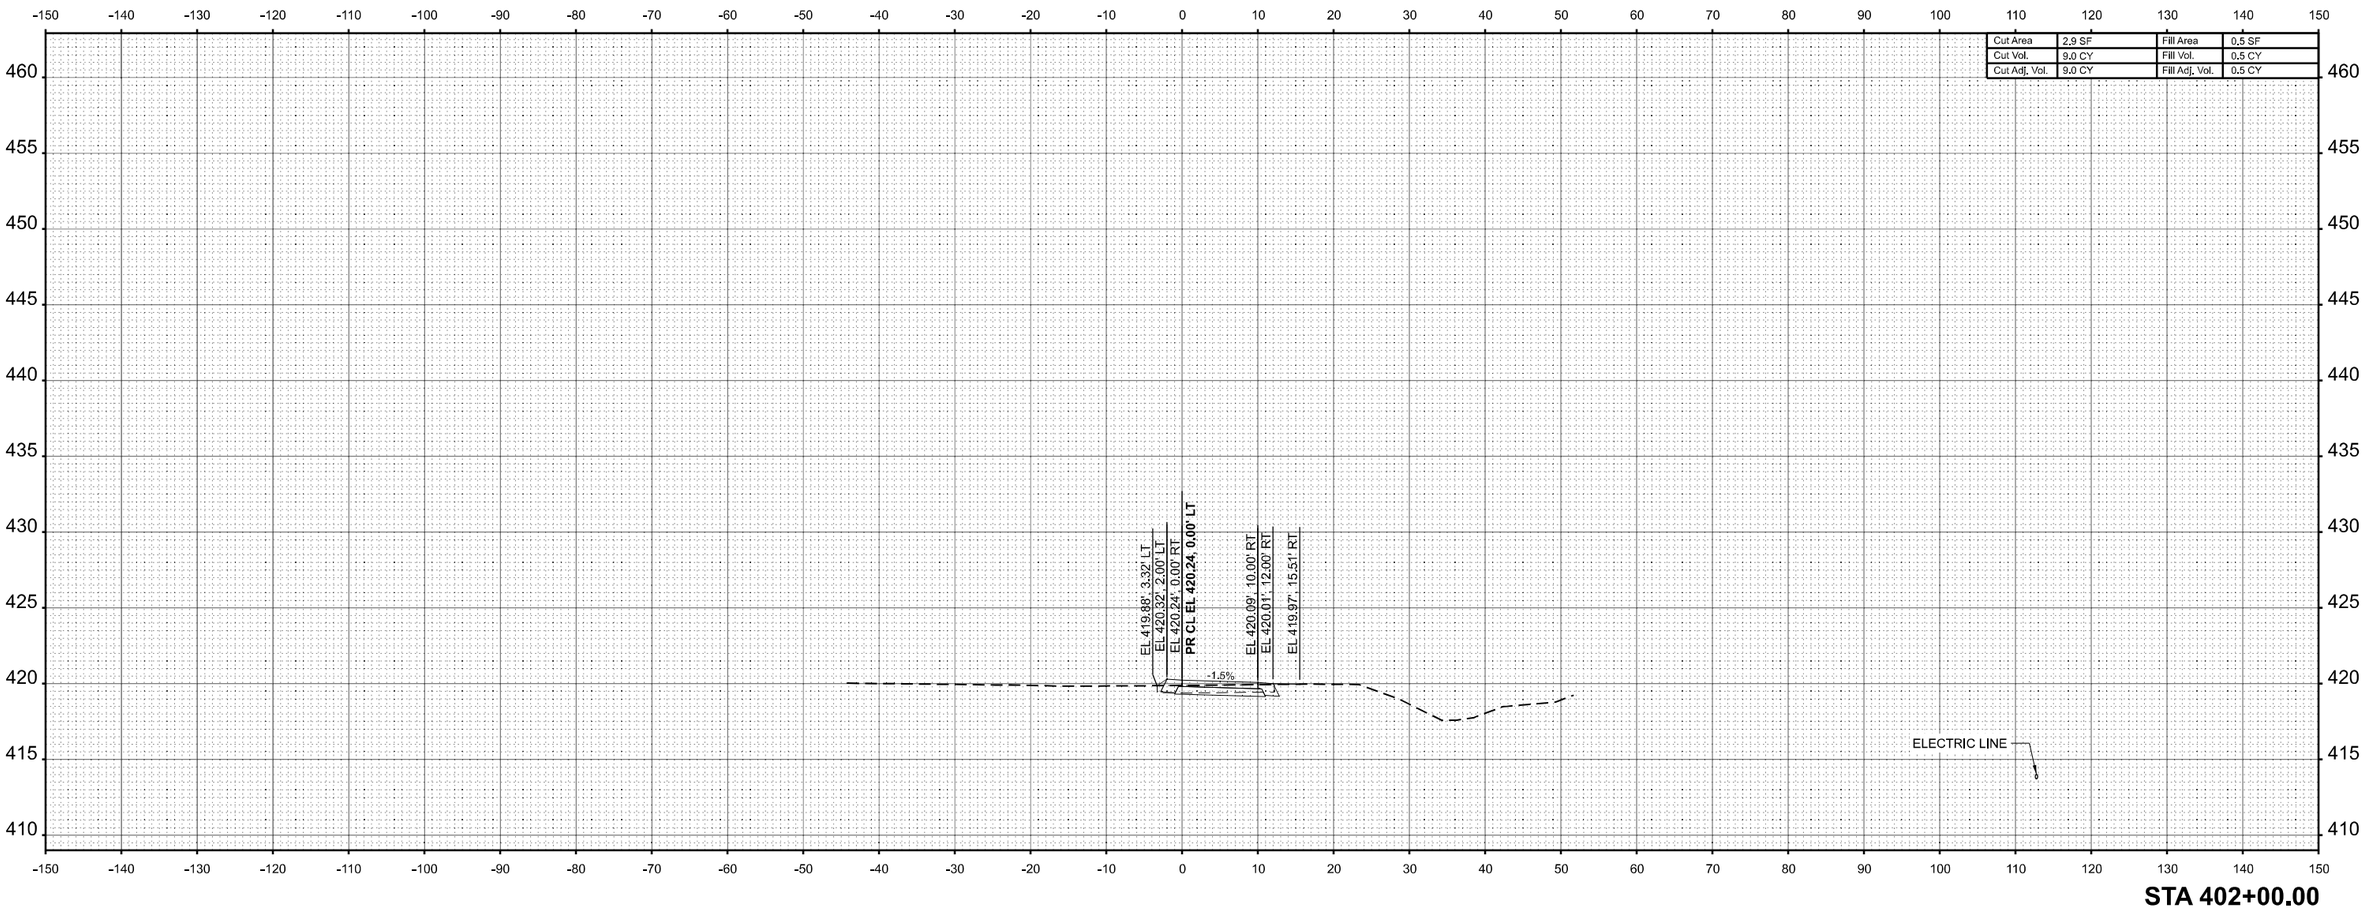

STA 402+00.00

QUIGG ENGINEERING INC	USER NAME = TOverton	DESIGNED - RG	REVISED -
		DRAWN - RG	REVISED -
	PLOT SCALE = 0.16666633 ' / In.	CHECKED - SMK	REVISED -
	PLOT DATE = 5/5/2025	DATE - 05/07/2025	REVISED -

STATE OF ILLINOIS
DEPARTMENT OF TRANSPORTATION


CROSS SECTIONS
MULTI-USE PATH

SCALE: 1"=10' | SHEET 6 OF 25 SHEETS | STA. 402+00.00 | TO STA. 402+00.00

F.A.P. RTE.	SECTION	COUNTY	TOTAL SHEETS	SHEET NO.
845	112(RS-4, BLP-1); 112B-4	FRANKLIN	406	387
		CONTRACT NO. 78786		
	ILLINOIS	FED. AID PROJECT		

FINAL SURVEY	NOTE BOOK	NO.

	BY	DATE
SURVEYED		
PLOTTED		
TEMPLATE		
AREAS		
AREAS CHECKED		

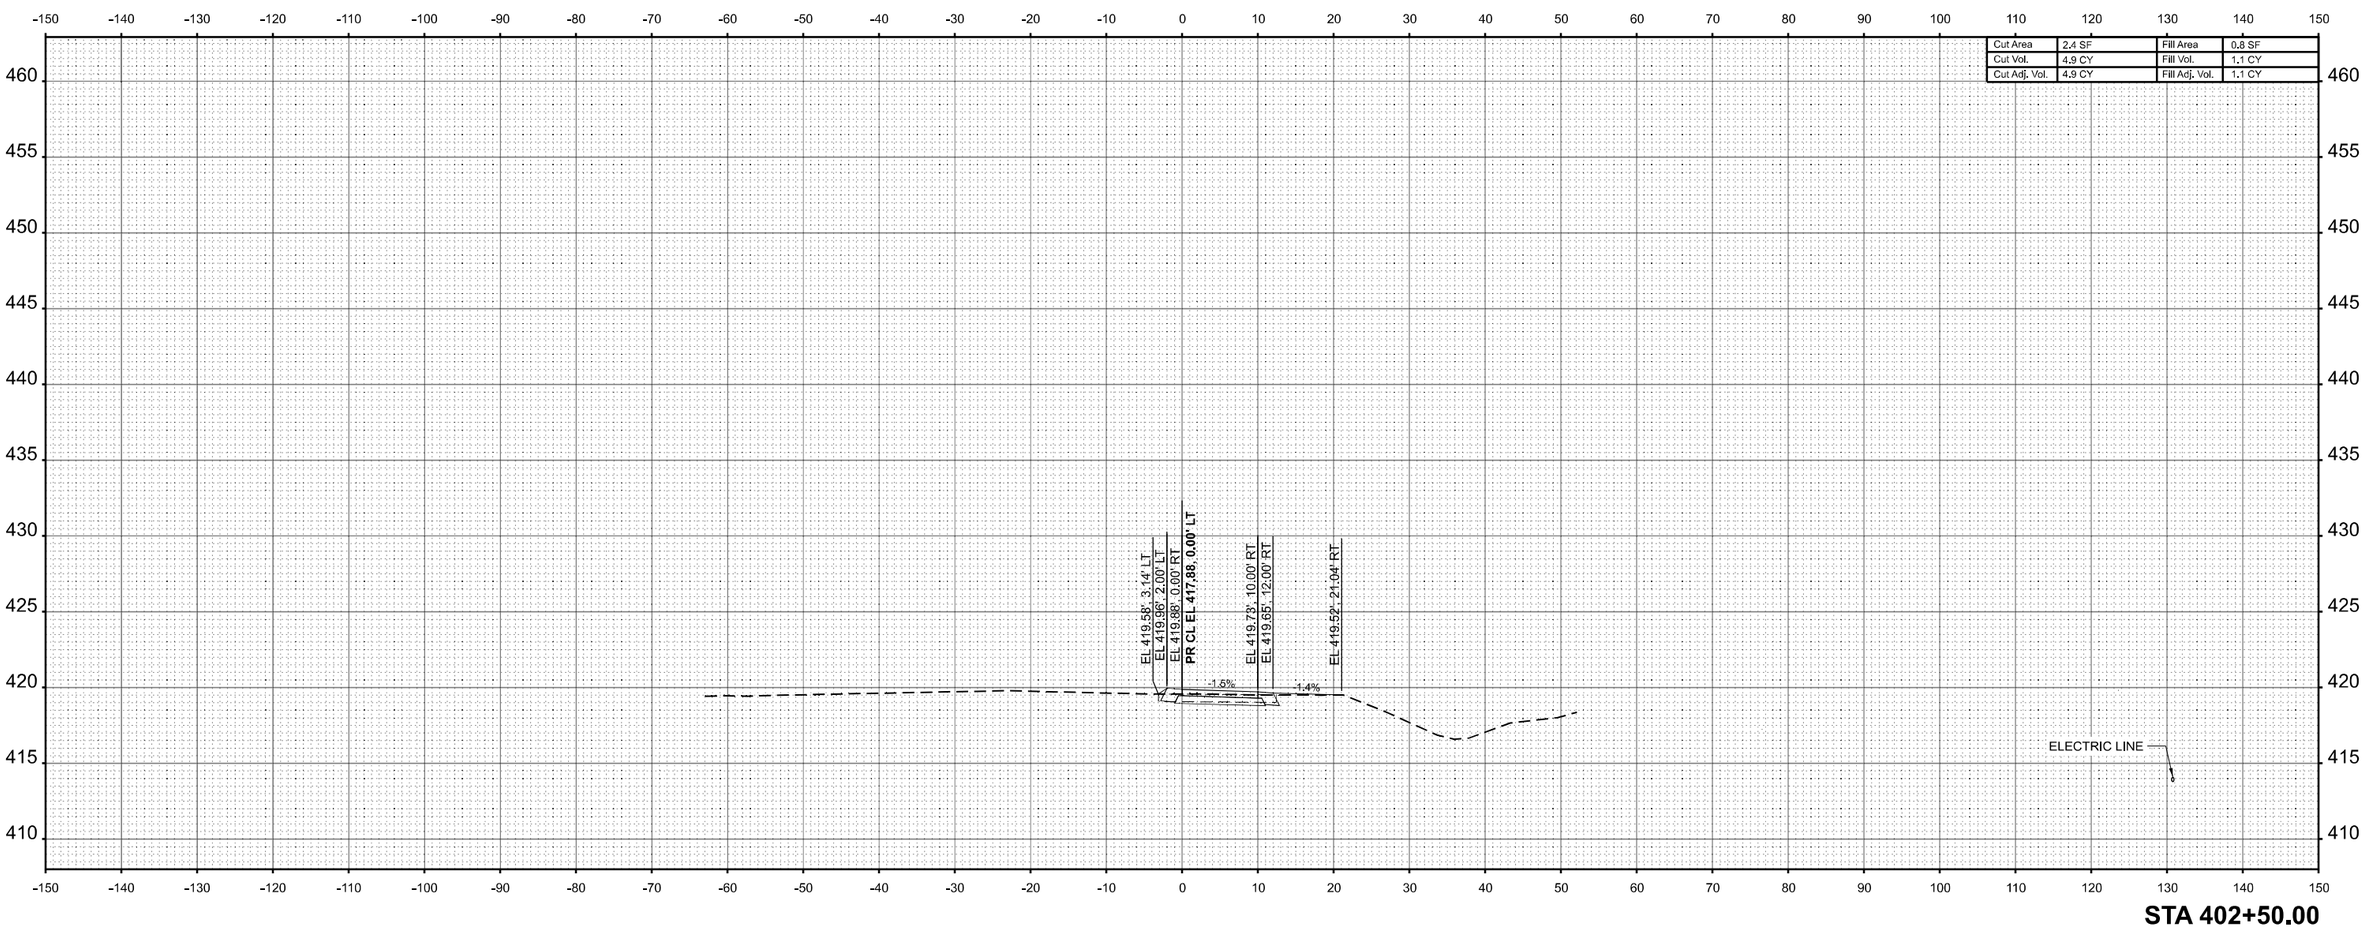

STA 402+50.00

FINAL SURVEY	NOTE BOOK	NO.

	BY	DATE
SURVEYED		
PLOTTED		
TEMPLATE		
AREAS		
AREAS CHECKED		


MODEL: MULTIUSE-I4 - 402+50.00 [Sheet]
FILE NAME: \\Quigg\Projects\2023\23IL072 - PTB 209-38 D9 - QEI - Var Phl III\WO3 IL 154 Rend Lake Rdwy PH III\CADD\CADD Sheets\D9787786-sht-XS_Multi-Use_Path.dgn

QUIGG ENGINEERING INC

USER NAME = TOverton	DESIGNED - RG	REVISED -	**STATE OF ILLINOIS**	**CROSS SECTIONS**
	DRAWN - RG	REVISED -	**DEPARTMENT OF TRANSPORTATION**	**MULTI-USE PATH**
PLOT SCALE = 0.16666633 ' / In.	CHECKED - SMK	REVISED -		SCALE: 1"=10' SHEET 7 OF 25 SHEETS STA. 402+50.00 TO STA. 402+50.00
PLOT DATE = 5/5/2025	DATE - 05/07/2025	REVISED -		

F.A.P. RTE.	SECTION	COUNTY	TOTAL SHEETS	SHEET NO.
845	112(RS-4, BLP-1); 112B-4	FRANKLIN	406	388
		CONTRACT NO. 78786		
	ILLINOIS FED. AID PROJECT			

Cut Area	6.1 SF	Fill Area	0.0 SF
Cut Vol.	7.9 CY	Fill Vol.	0.7 CY
Cut Adj. Vol.	7.9 CY	Fill Adj. Vol.	0.7 CY

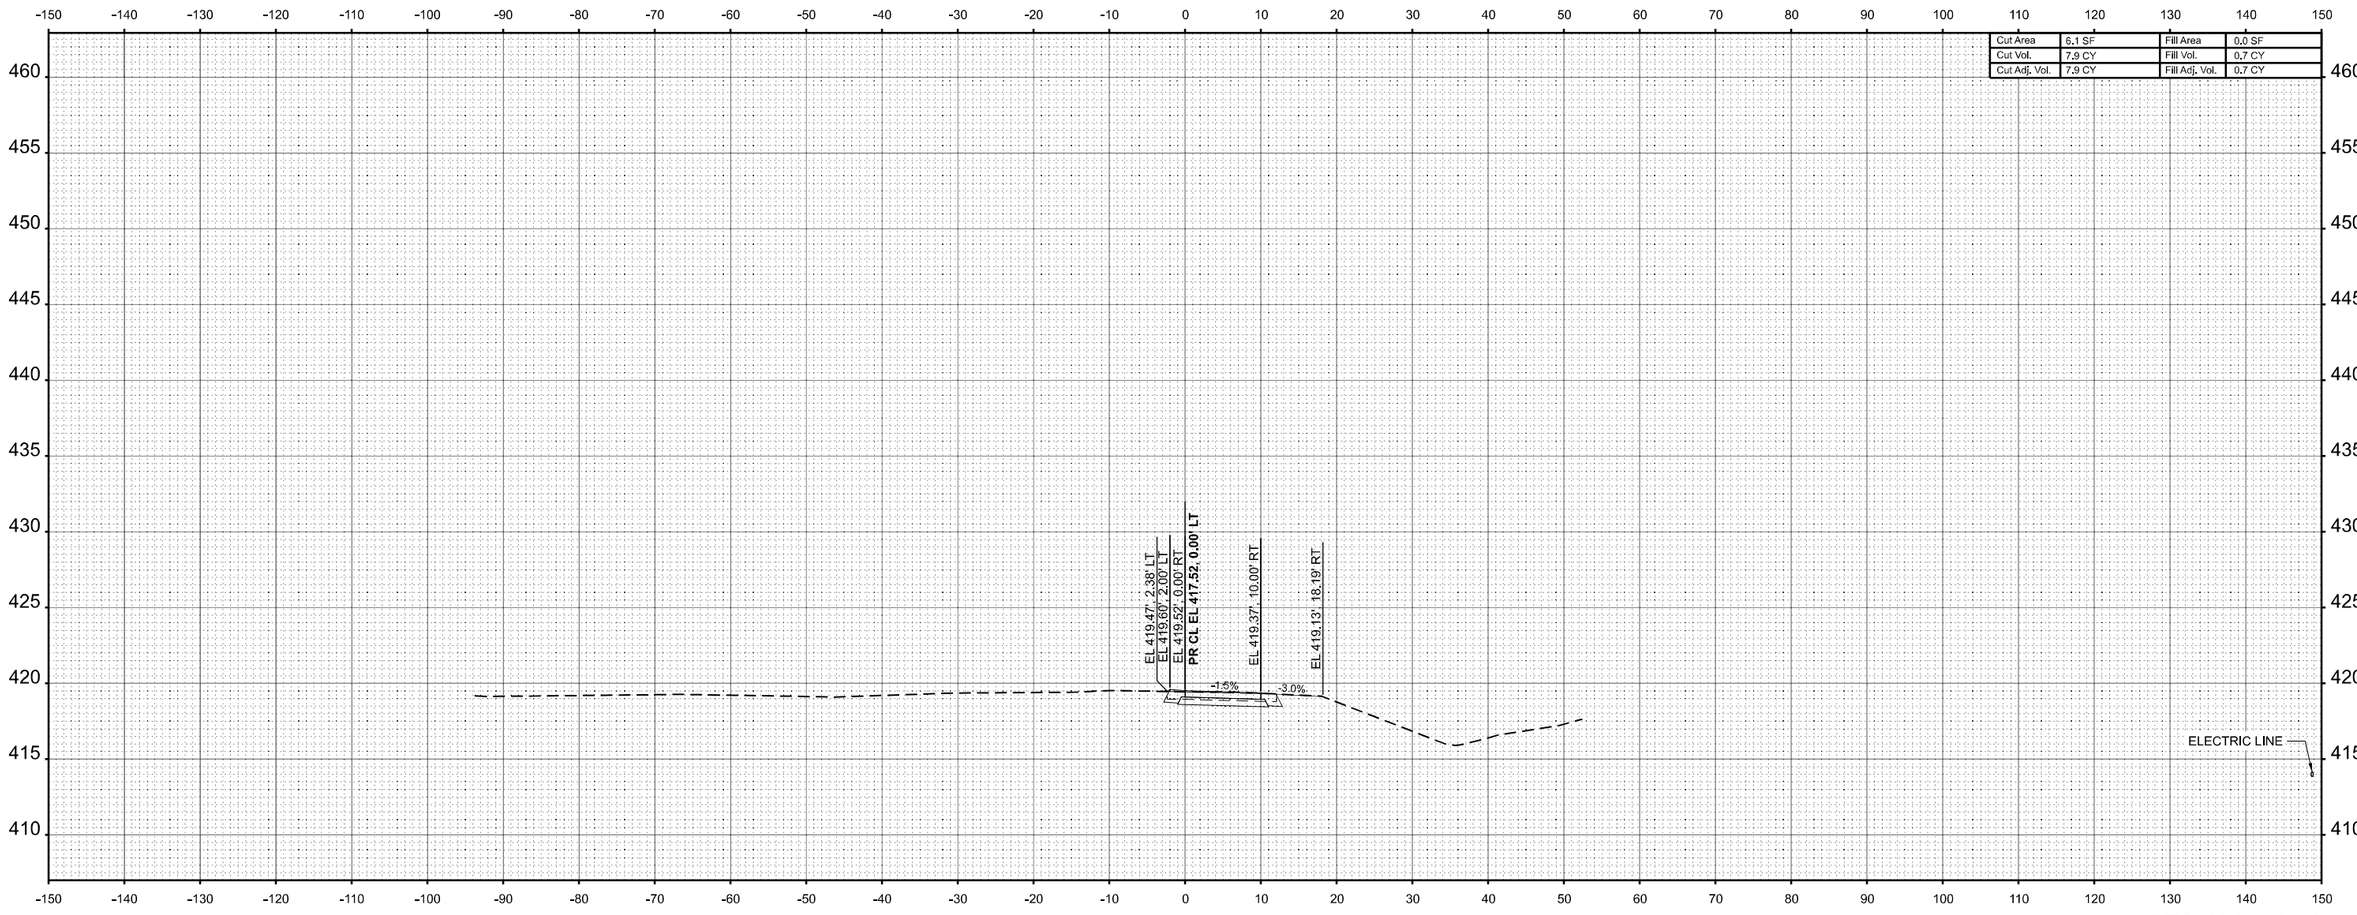

STA 403+00.00

FINAL SURVEY	BY	DATE
SURVEYED		
PLOTTED		
TEMPLATE		
AREAS		
AREAS CHECKED		
NOTE BOOK		
NO.		

ORIGINAL SURVEY	BY	DATE
SURVEYED		
PLOTTED		
TEMPLATE		
AREAS		
AREAS CHECKED		
NOTE BOOK		
NO.		

MODEL: MULTIUSEJ4 - 403+00.00 [Sheet]
FILE NAME: \\Quigg\Projects\2023\23IL072 - PTB 209-38 D9 - QEI - Var Phl II\WO3 IL154 Rend Lake Rdwy PH II\CADD\CADD Sheets\D9787786-sht-XS_Multi-Use_Path.dgn

QUIGG ENGINEERING INC

USER NAME = TOverton	DESIGNED - RG	REVISED -
	DRAWN - RG	REVISED -
PLOT SCALE = 0.16666633 ' / In.	CHECKED - SMK	REVISED -
PLOT DATE = 5/5/2025	DATE - 05/07/2025	REVISED -


STATE OF ILLINOIS
DEPARTMENT OF TRANSPORTATION

CROSS SECTIONS
MULTI-USE PATH

SCALE: 1"=10' | SHEET 8 OF 25 SHEETS | STA. 403+00.00 | TO STA. 403+00.00

F.A.P. RTE.	SECTION	COUNTY	TOTAL SHEETS	SHEET NO.
845	112(RS-4, BLP-1); 112B-4	FRANKLIN	406	389
		CONTRACT NO. 78786		
	ILLINOIS	FED. AID PROJECT		

Cut Area	21.5 SF	Fill Area	0.0 SF
Cut Vol.	25.5 CY	Fill Vol.	0.0 CY
Cut Adj. Vol.	25.5 CY	Fill Adj. Vol.	0.0 CY

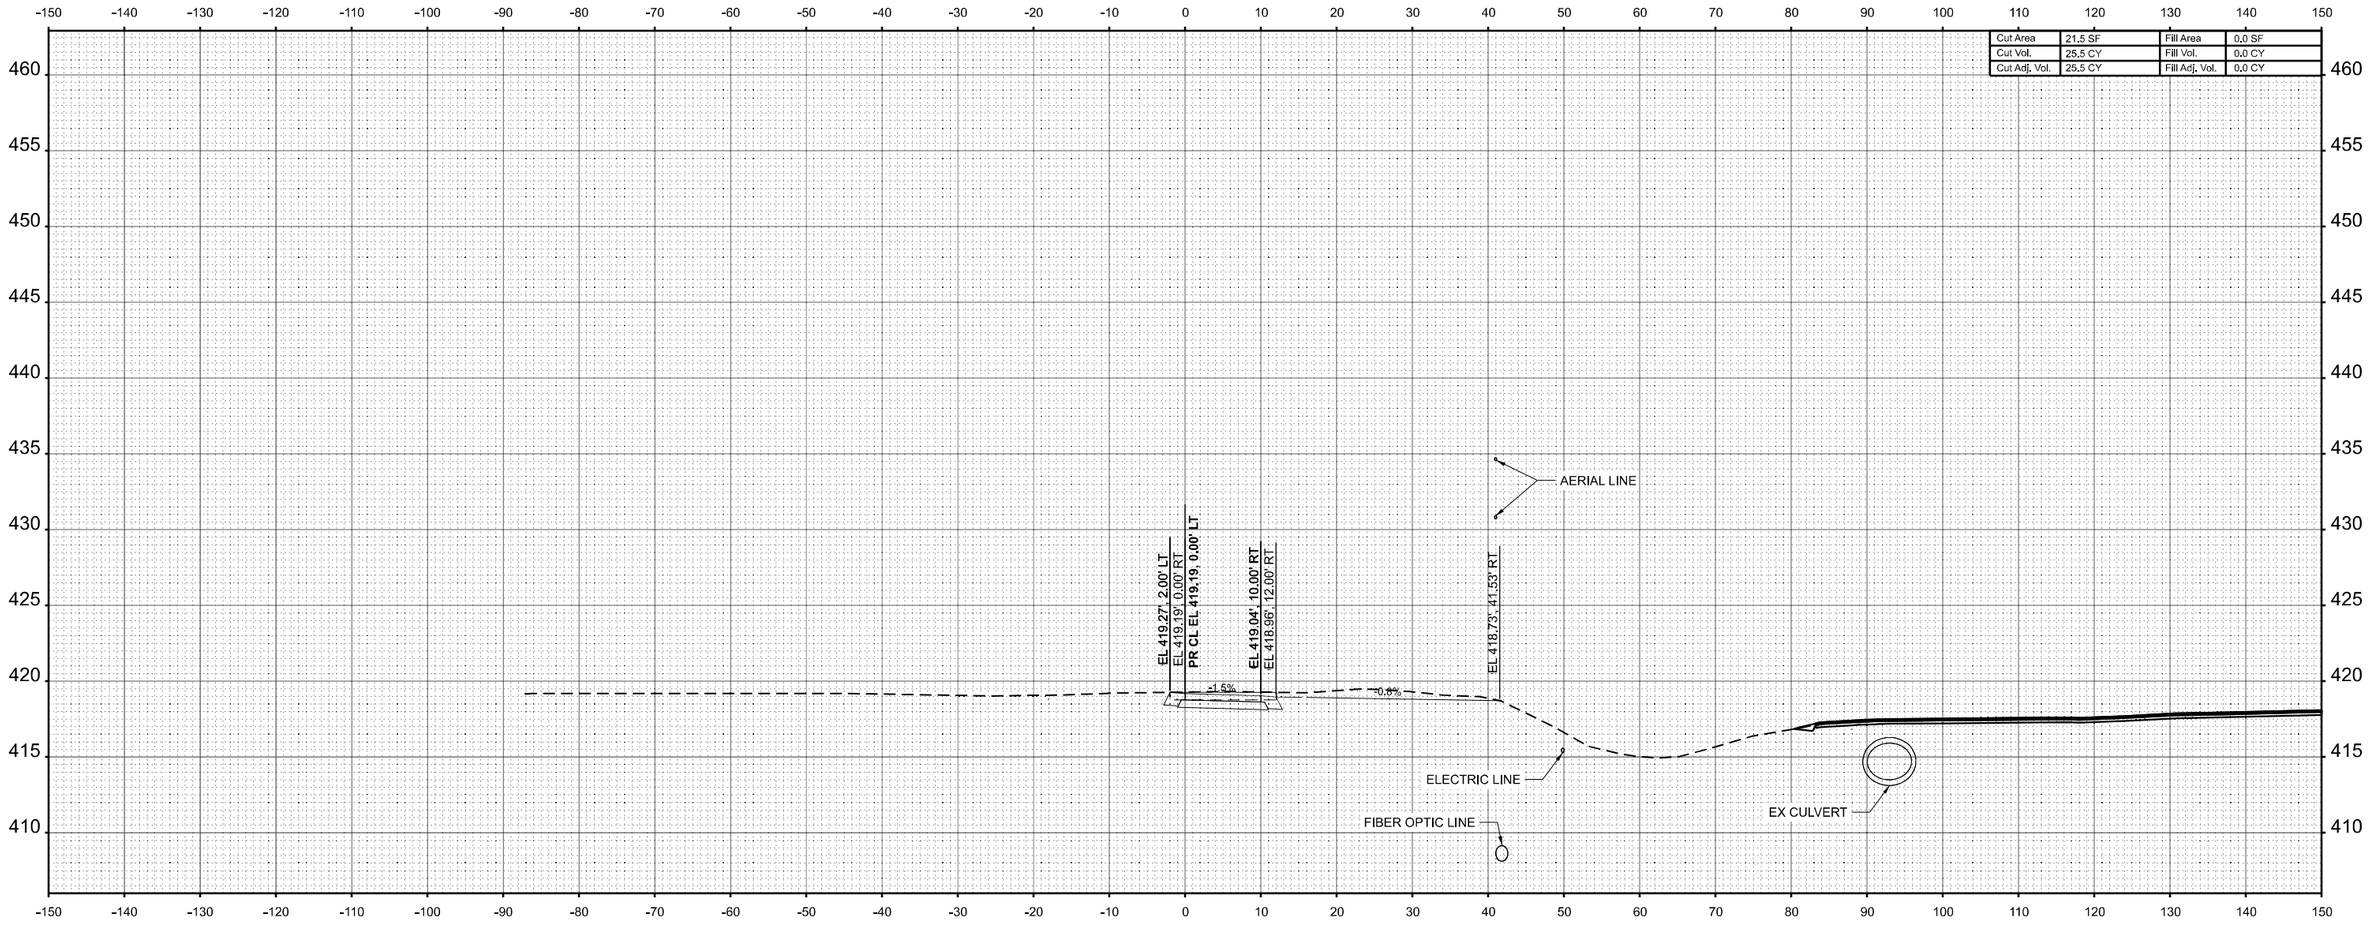

USER NAME = TOverton	DESIGNED - RG	REVISED -	
	DRAWN - RG	REVISED -	
PLOT SCALE = 0.16666633 ' / In.	CHECKED - SMK	REVISED -	
PLOT DATE = 5/5/2025	DATE - 05/07/2025	REVISED -	

QUIGG ENGINEERING INC

STATE OF ILLINOIS
DEPARTMENT OF TRANSPORTATION

CROSS SECTIONS
MULTI-USE PATH

SCALE: 1"=10' | SHEET 9 OF 25 SHEETS | STA. 403+50.00 | TO STA. 403+50.00


F.A.P. RTE.	SECTION	COUNTY	TOTAL SHEETS	SHEET NO.
845	112(RS-4, BLP-1); 112B-4	FRANKLIN	406	390
		CONTRACT NO. 78786		
	ILLINOIS	FED. AID PROJECT		

FINAL SURVEY | NOTE BOOK | NO. | BY | DATE
SURVEYED | PLOTTED | TEMPLATE | AREAS | AREAS CHECKED

ORIGINAL SURVEY | NOTE BOOK | NO. | BY | DATE
SURVEYED | PLOTTED | TEMPLATE | AREAS | AREAS CHECKED

MODEL: MULTIUSEJ4 - 403+50.00 [Sheet]
FILE NAME: \\Quigg\Projects\2023\23IL072 - PTB 209-38 D9 - QEI - Var Phl IIIWO3 IL 154 Rend Lake Rdwy PH IIICADD\CADD Sheets\D978786-sht-XS_Multi-Use_Path.dgn

Cut Area	67.2 SF	Fill Area	29.1 SF
Cut Vol.	82.1 CY	Fill Vol.	26.9 CY
Cut Adj. Vol.	82.1 CY	Fill Adj. Vol.	26.9 CY

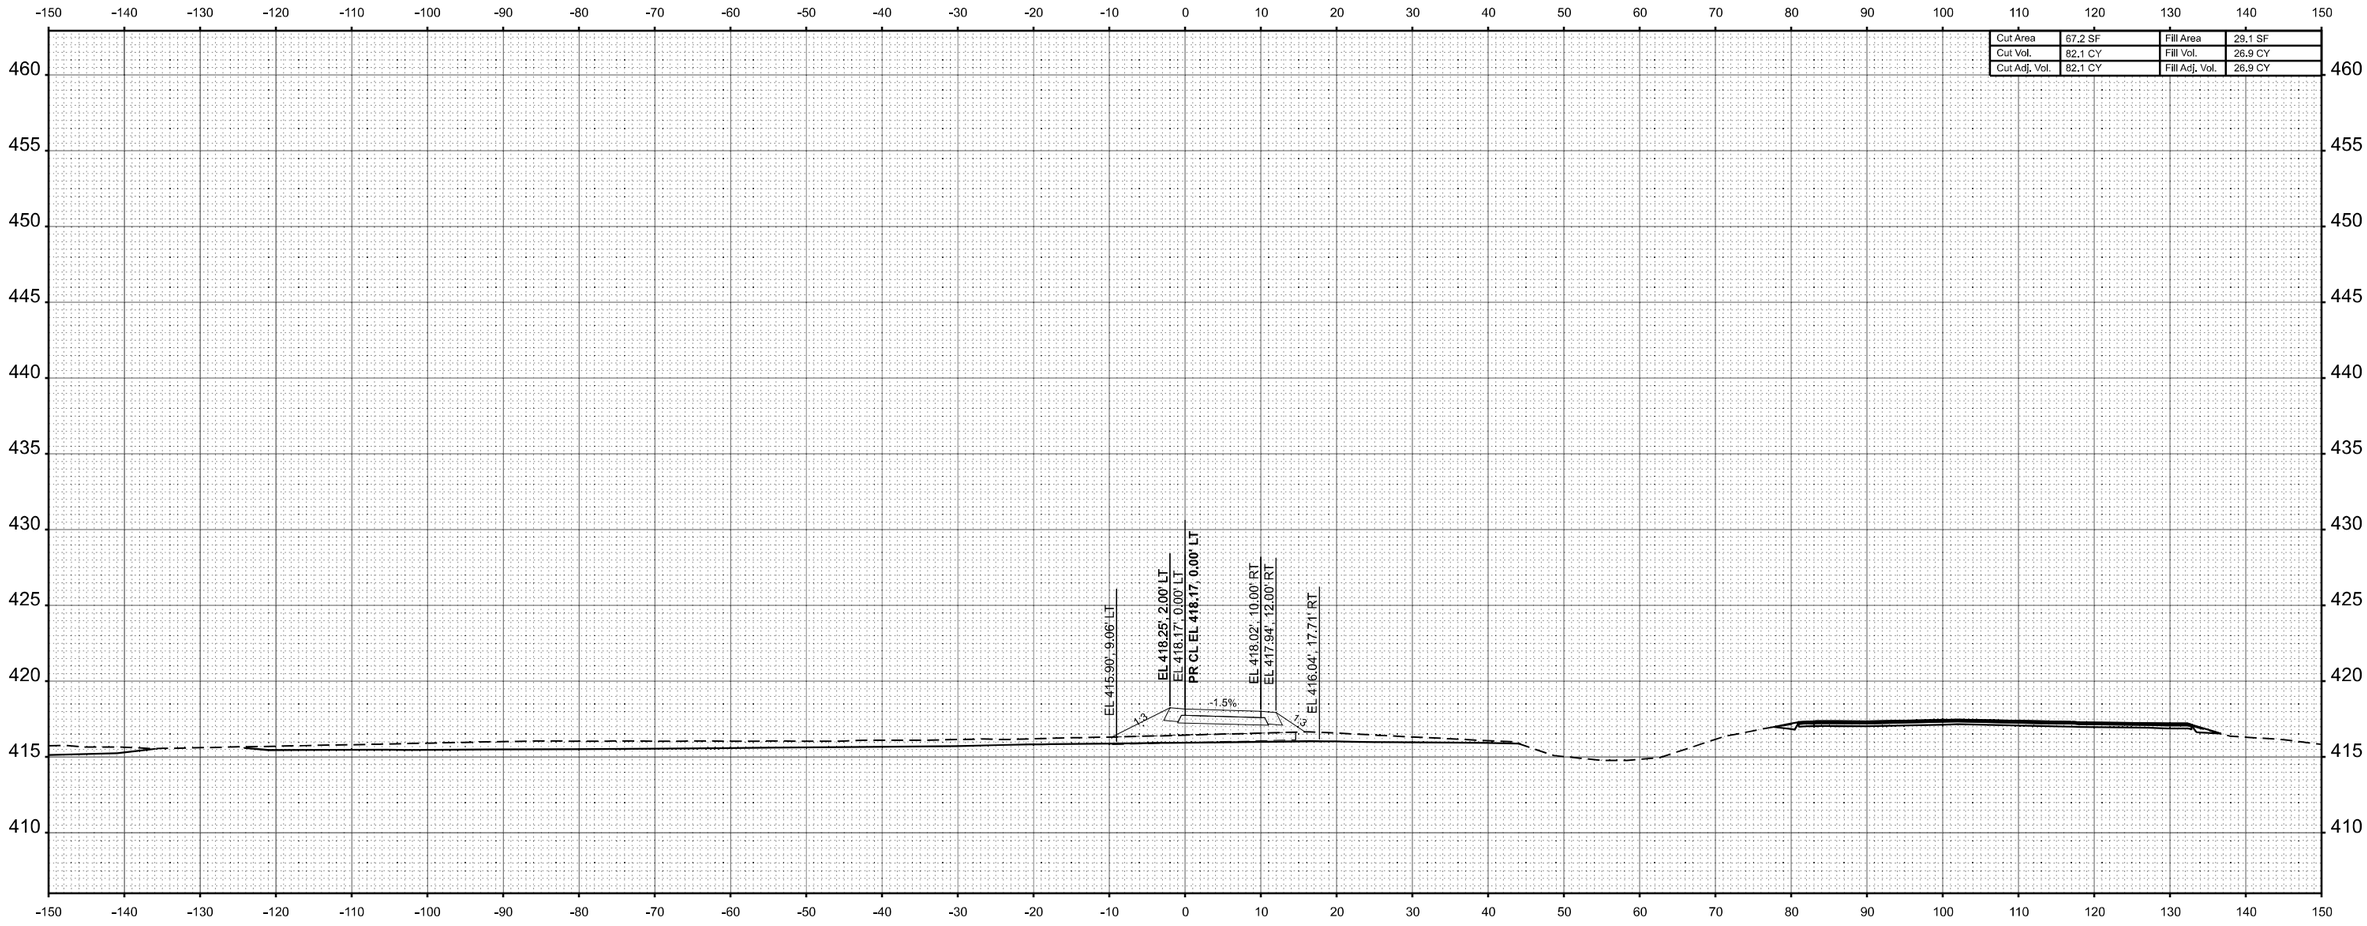

STA 404+00.00

FINAL SURVEY — NOTE BOOK — NO. — SURVEYED — PLOTTED — TEMPLATE — AREAS — AREAS CHECKED — BY — DATE

ORIGINAL SURVEY — NOTE BOOK — NO. — SURVEYED — PLOTTED — TEMPLATE — AREAS — AREAS CHECKED — BY — DATE

MODEL: MULTIUSEJ4 - 404+00.00 [Sheet]
FILE NAME: \\Quigg\Projects\2023\23IL072 - PTB 209-38 D9 - QEI - Var Phl III\WO3 IL 154 Rend Lake Rdwy PH III\CADD\CADD Sheets\D978786-sht-XS_Multi-Use_Path.dgn

QUIGG ENGINEERING INC

USER NAME = TOverton	DESIGNED - RG	REVISED -
	DRAWN - RG	REVISED -
PLOT SCALE = 0.16666633 ' / In.	CHECKED - SMK	REVISED -
PLOT DATE = 5/5/2025	DATE - 05/07/2025	REVISED -


STATE OF ILLINOIS
DEPARTMENT OF TRANSPORTATION

CROSS SECTIONS
MULTI-USE PATH

SCALE: 1"=10' | SHEET 10 OF 25 SHEETS | STA. 404+00.00 | TO STA. 404+00.00

F.A.P. RTE.	SECTION	COUNTY	TOTAL SHEETS	SHEET NO.
845	112(RS-4, BLP-1); 112B-4	FRANKLIN	406	391
		CONTRACT NO. 78786		
	ILLINOIS	FED. AID PROJECT		

Cut Area	0.0 SF	Fill Area	81.8 SF
Cut Vol.	12.0 CY	Fill Vol.	19.8 CY
Cut Adj. Vol.	12.0 CY	Fill Adj. Vol.	19.8 CY

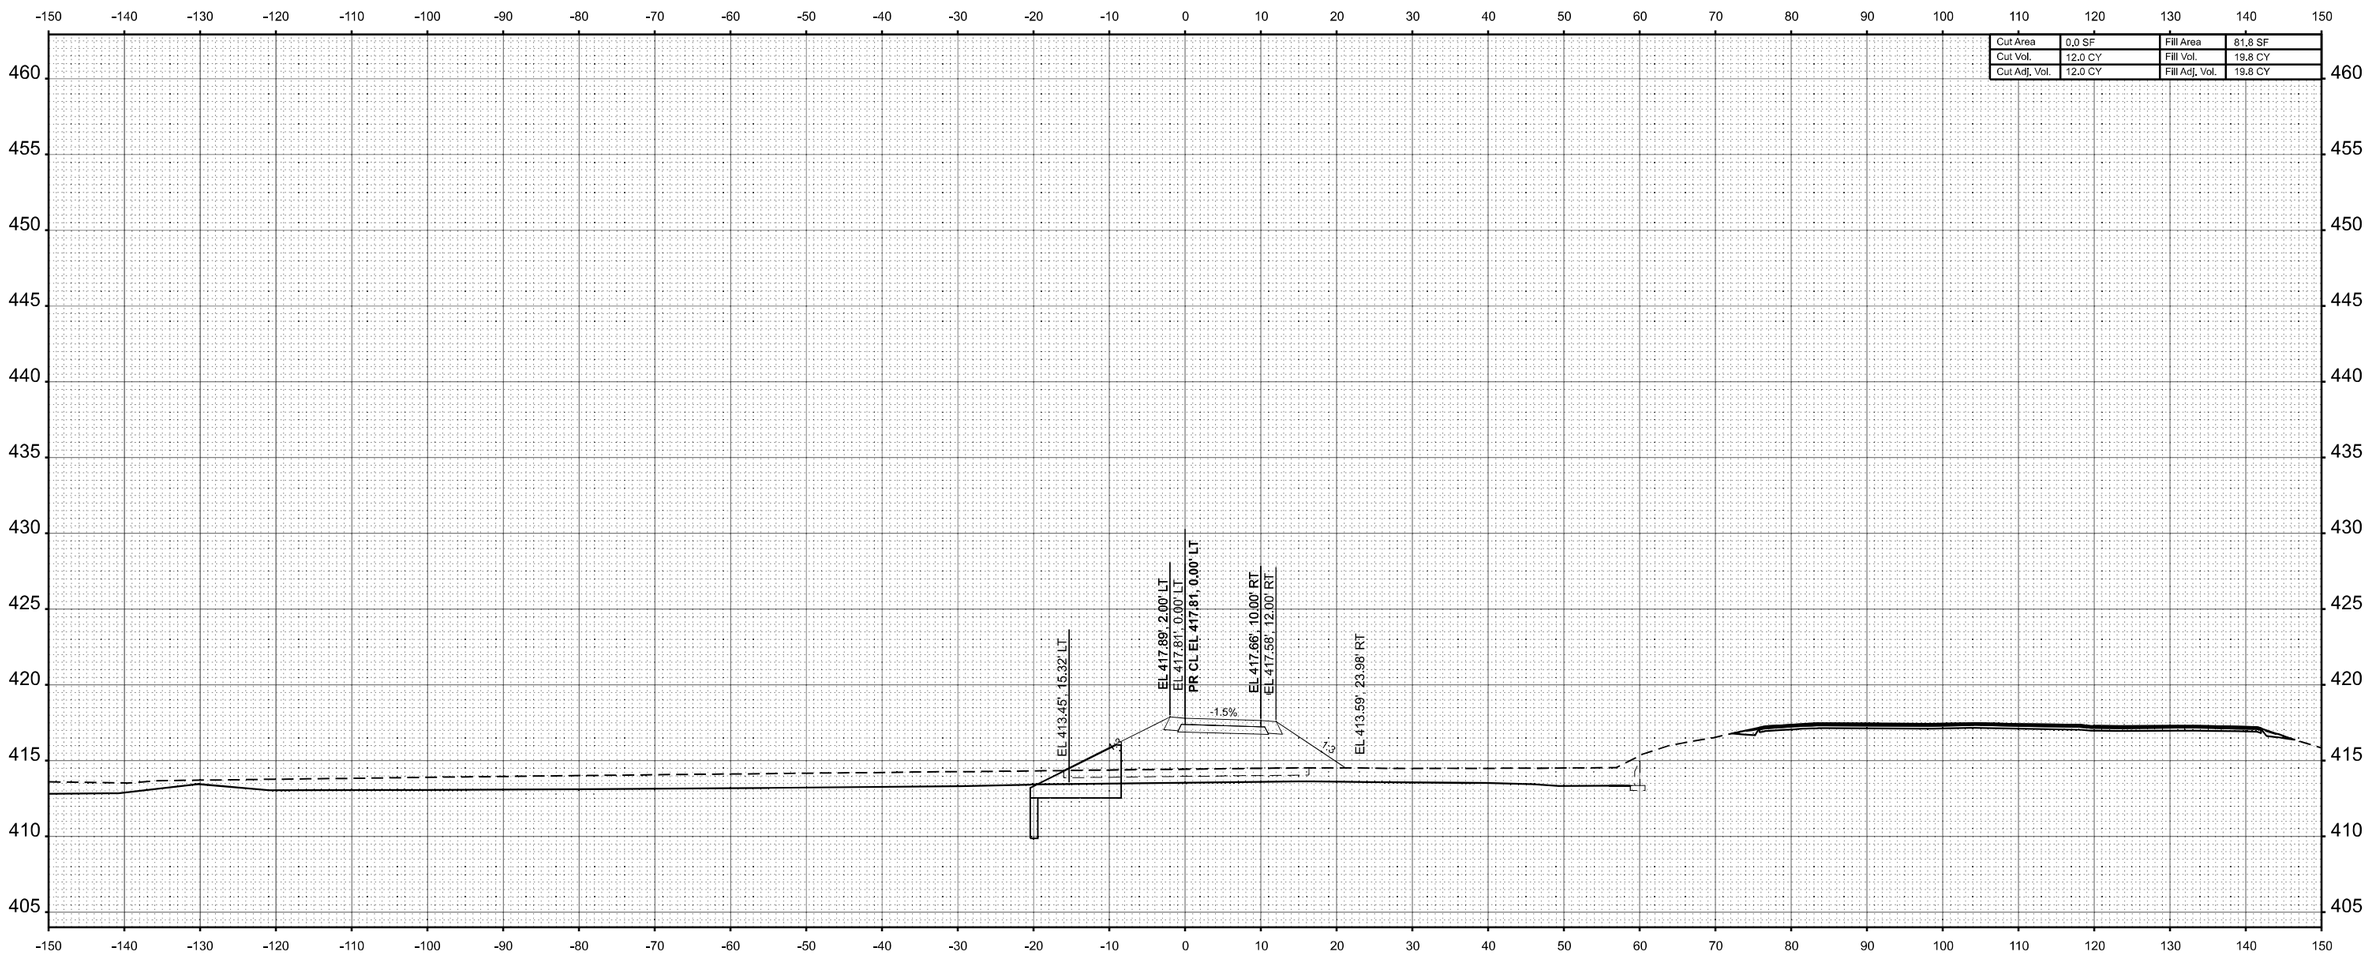

STA 404+09.63

USER NAME = TOverton	DESIGNED - RG	REVISED -	
	DRAWN - RG	REVISED -	
PLOT SCALE = 0.16666633 ' / In.	CHECKED - SMK	REVISED -	
PLOT DATE = 5/5/2025	DATE - 05/07/2025	REVISED -	

QUIGG ENGINEERING INC

STATE OF ILLINOIS
DEPARTMENT OF TRANSPORTATION

CROSS SECTIONS
MULTI-USE PATH


SCALE: 1"=10' | SHEET 11 OF 25 SHEETS | STA. 404+09.63 | TO STA. 404+09.63

F.A.P. RTE.	SECTION	COUNTY	TOTAL SHEETS	SHEET NO.
845	112(RS-4, BLP-1); 112B-4	FRANKLIN	406	392
		CONTRACT NO. 78786		
	ILLINOIS FED. AID PROJECT			


FINAL SURVEY | NOTE BOOK | NO. | SURVEYED | PLOTTED | TEMPLATE | AREAS | AREAS CHECKED | BY | DATE

ORIGINAL SURVEY | NOTE BOOK | NO. | SURVEYED | PLOTTED | TEMPLATE | AREAS | AREAS CHECKED | BY | DATE

MODEL: MULTIUSE-I4 - 404+09.63 [Sheet]
FILE NAME: \\Quigg\Projects\2023\23IL072 - PTB 209-38 D9 - QEI - Var Phl III\WO3 IL154 Rend Lake Rdwy PH III\CADD\CADD Sheets\D978786-sht-XS_Multi-Use_Path.dgn

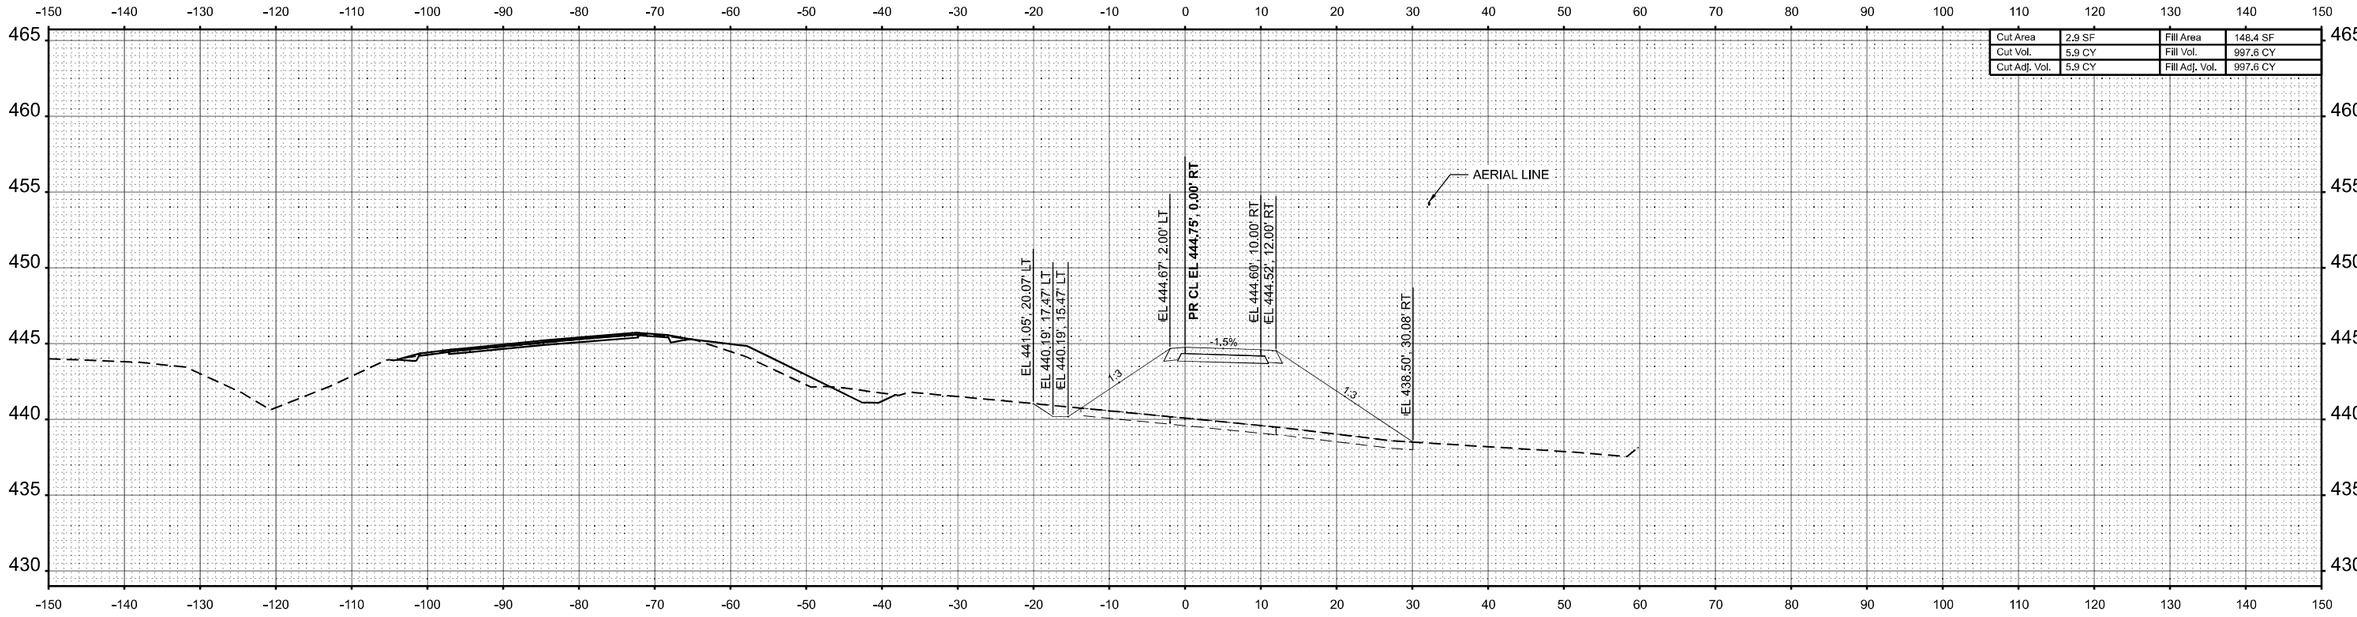

STA 481+00.00

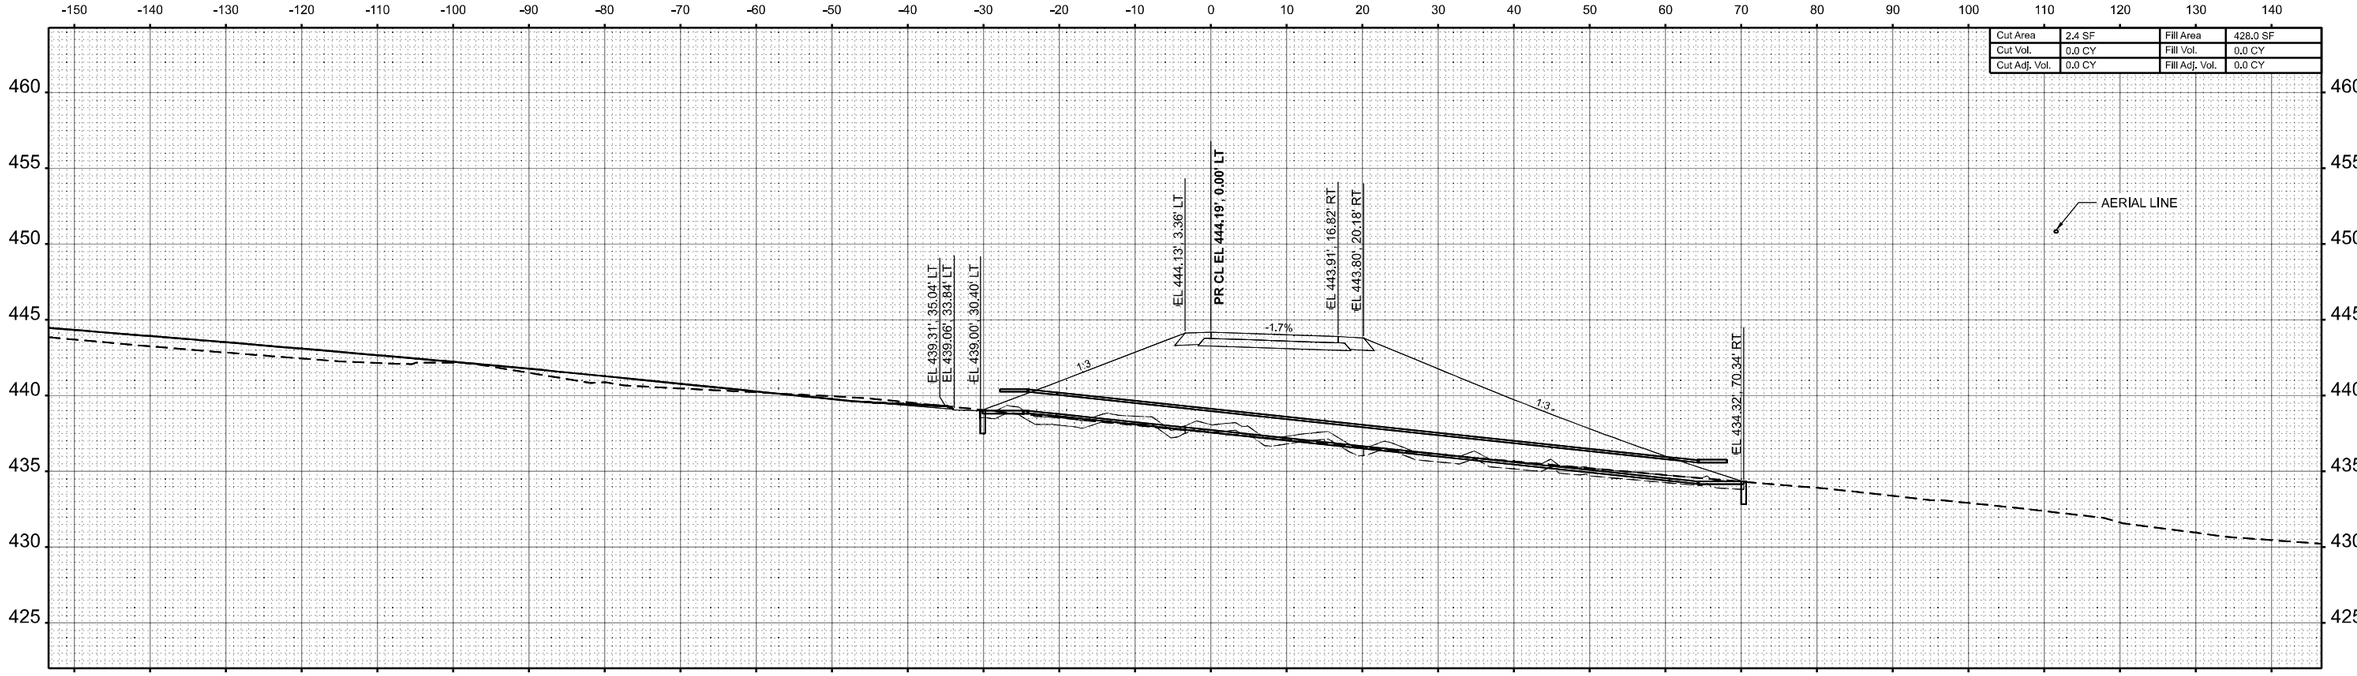

STA 480+06.53

QUIGG ENGINEERING INC	USER NAME = TOverton	DESIGNED - RG	REVISED -
		DRAWN - RG	REVISED -
	PLOT SCALE = 0.16666633 ' / in.	CHECKED - SMK	REVISED -
	PLOT DATE = 5/5/2025	DATE - 05/07/2025	REVISED -

STATE OF ILLINOIS
DEPARTMENT OF TRANSPORTATION

CROSS SECTIONS
MULTI-USE PATH


SCALE: 1"=10' | SHEET 12 OF 25 SHEETS | STA. 480+06.53 | TO STA. 481+00.00


F.A.P. RTE.	SECTION	COUNTY	TOTAL SHEETS	SHEET NO.
845	112(RS-4, BLP-1); 112B-4	FRANKLIN	406	393
		CONTRACT NO. 78786		
		ILLINOIS	FED. AID PROJECT	

FINAL SURVEY | NOTE BOOK | NO. | SURVEYED | PLOTTED | TEMPLATE | AREAS | AREAS CHECKED | BY | DATE

ORIGINAL SURVEY | NOTE BOOK | NO. | SURVEYED | PLOTTED | TEMPLATE | AREAS | AREAS CHECKED | BY | DATE

MODEL: MULTIUSE.i4 - 480+06.53 [Sheet]
FILE NAME: \\Quigg\Projects\2023\23IL072 - PTB 209-38 D9 - QEI - Var Phl III\WO3 IL 154 Rend Lake Rdwy PH III\CADD\CADD Sheets\D978786-ehl-XS_Multi-Use_Path.dgn

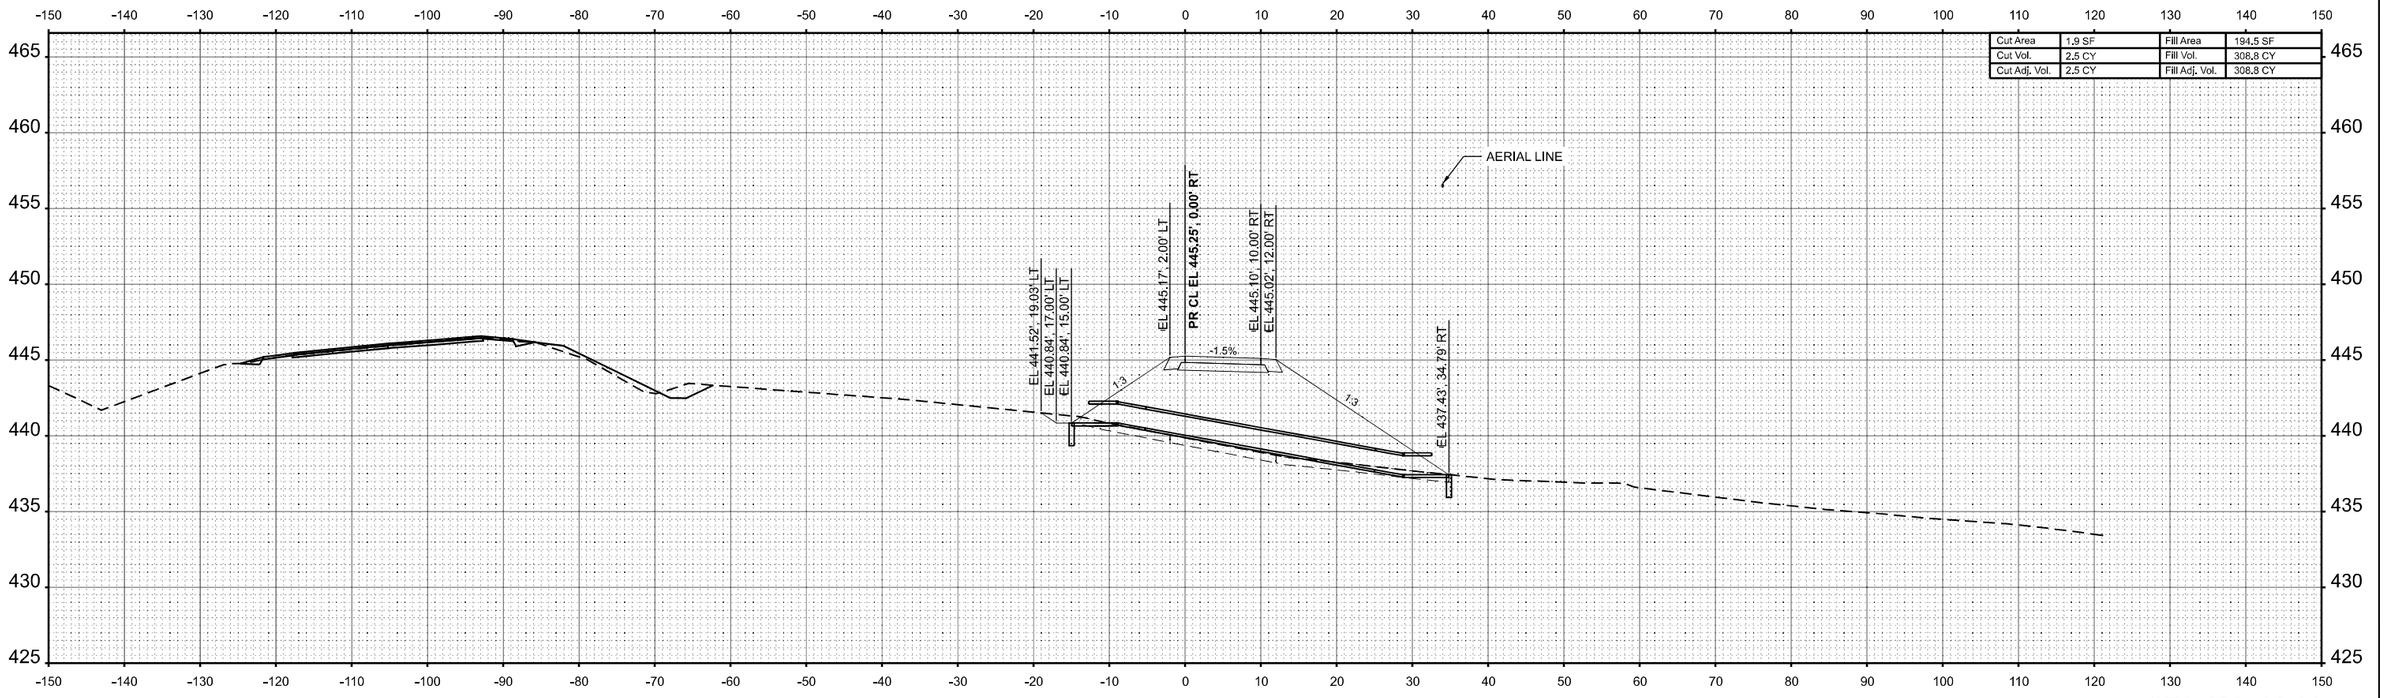

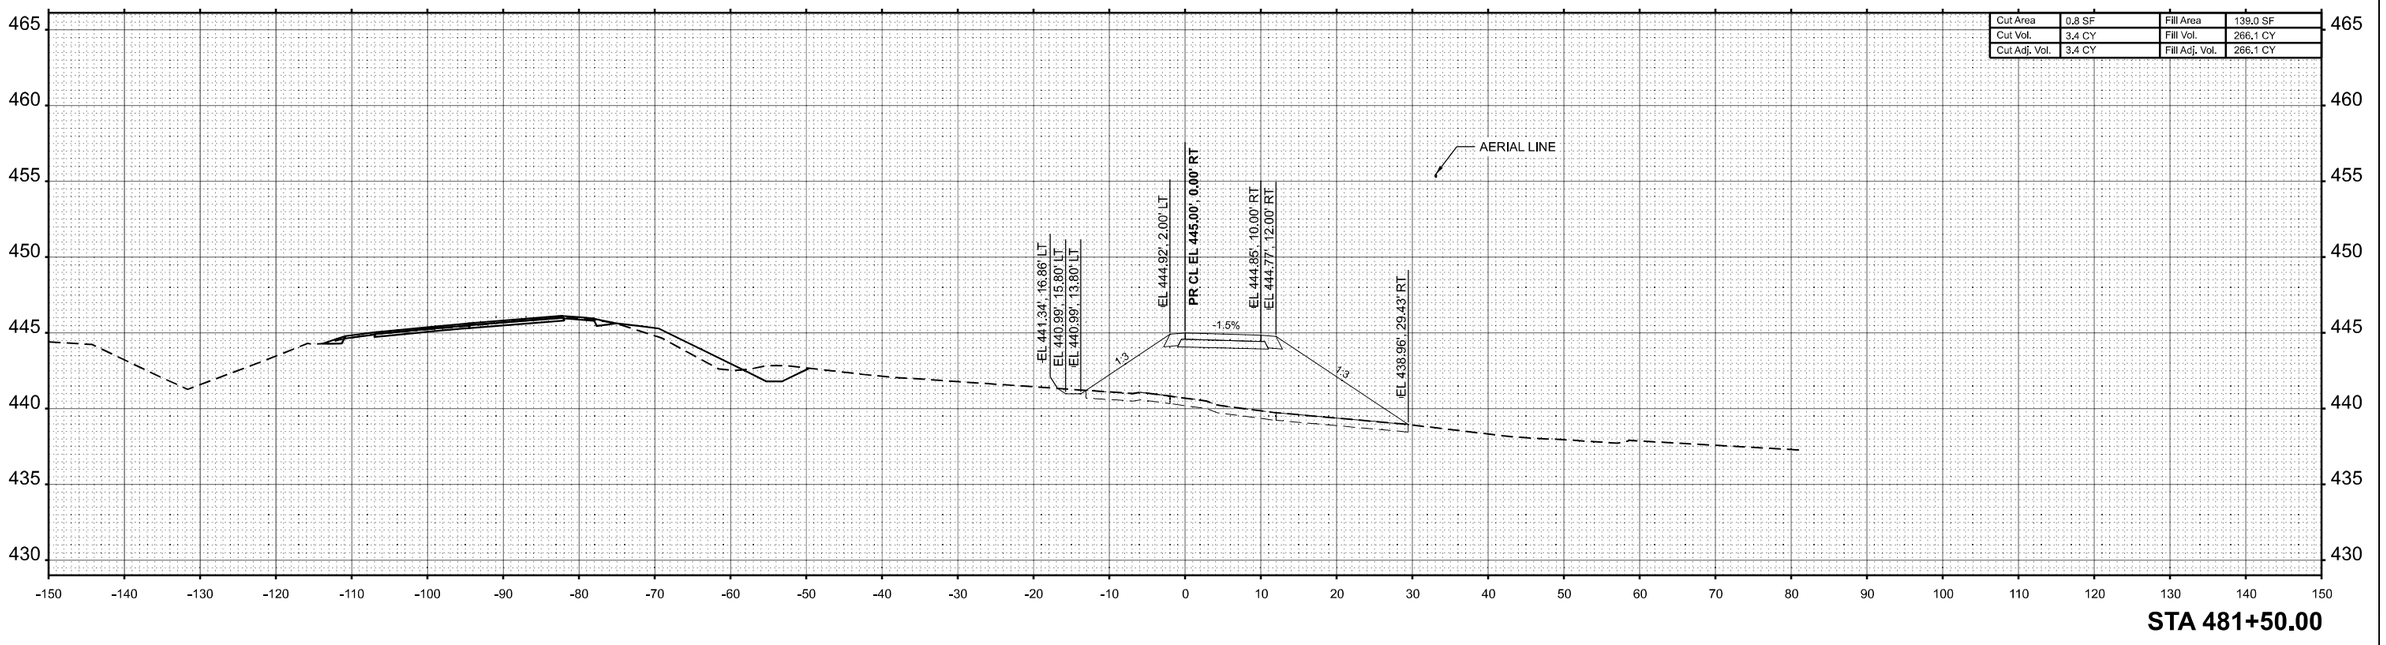

FINAL SURVEY | NOTE BOOK | NO. | SURVEYED | PLOTTED | TEMPLATE | AREAS | AREAS CHECKED | BY | DATE

ORIGINAL SURVEY | NOTE BOOK | NO. | SURVEYED | PLOTTED | TEMPLATE | AREAS | AREAS CHECKED | BY | DATE

MODEL: MULTIUSE4 - 481+50.00 [Sheet]
FILE NAME: \\Quigg\Projects\2023\23IL072 - PTB 209-38 D9 - QEI - Var Phl IIIW03 IL154 Rend Lake Rdwy PH II\CADD\CADD Sheets\D978786-sht-XS_Multi-Use_Path.dgn

QUIGG ENGINEERING INC


USER NAME = TOverton	DESIGNED - RG	REVISED -	
	DRAWN - RG	REVISED -	
PLOT SCALE = 0.16666633 ' / in.	CHECKED - SMK	REVISED -	
PLOT DATE = 5/5/2025	DATE - 05/07/2025	REVISED -	

STATE OF ILLINOIS
DEPARTMENT OF TRANSPORTATION


CROSS SECTIONS
MULTI-USE PATH

SCALE: 1"=10' | SHEET 13 OF 25 SHEETS | STA. 481+50.00 | TO STA. 482+00.00

F.A.P. RTE.	SECTION	COUNTY	TOTAL SHEETS	SHEET NO.
845	112(RS-4, BLP-1); 112B-4	FRANKLIN	406	394
		CONTRACT NO. 78786		
	ILLINOIS	FED. AID PROJECT		

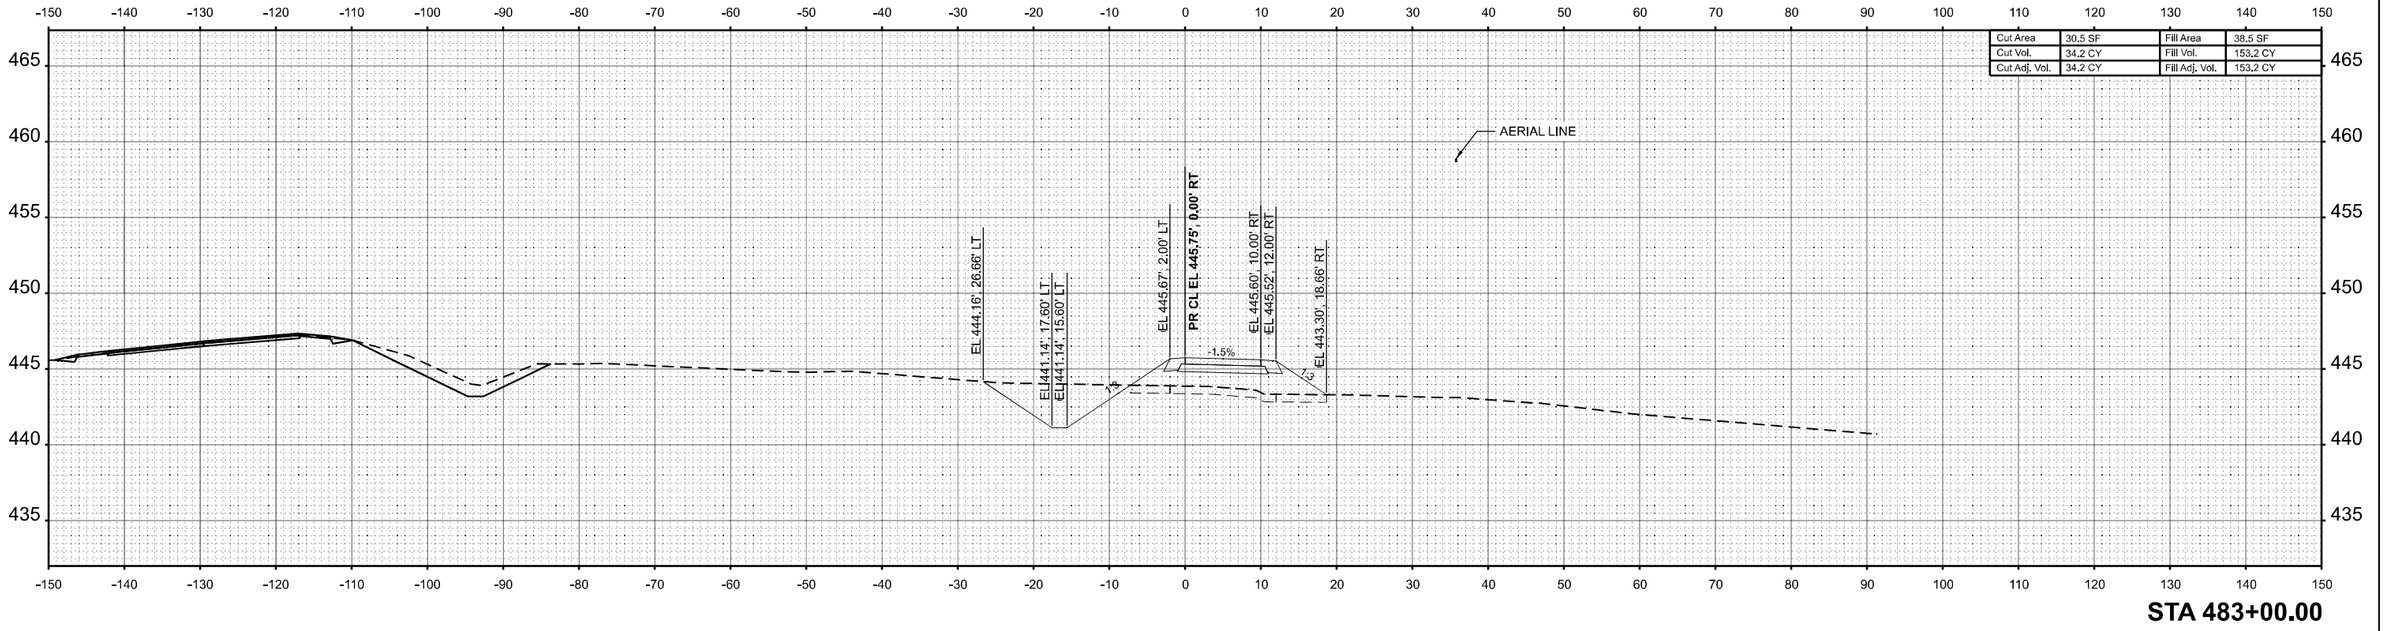

STA 483+00.00

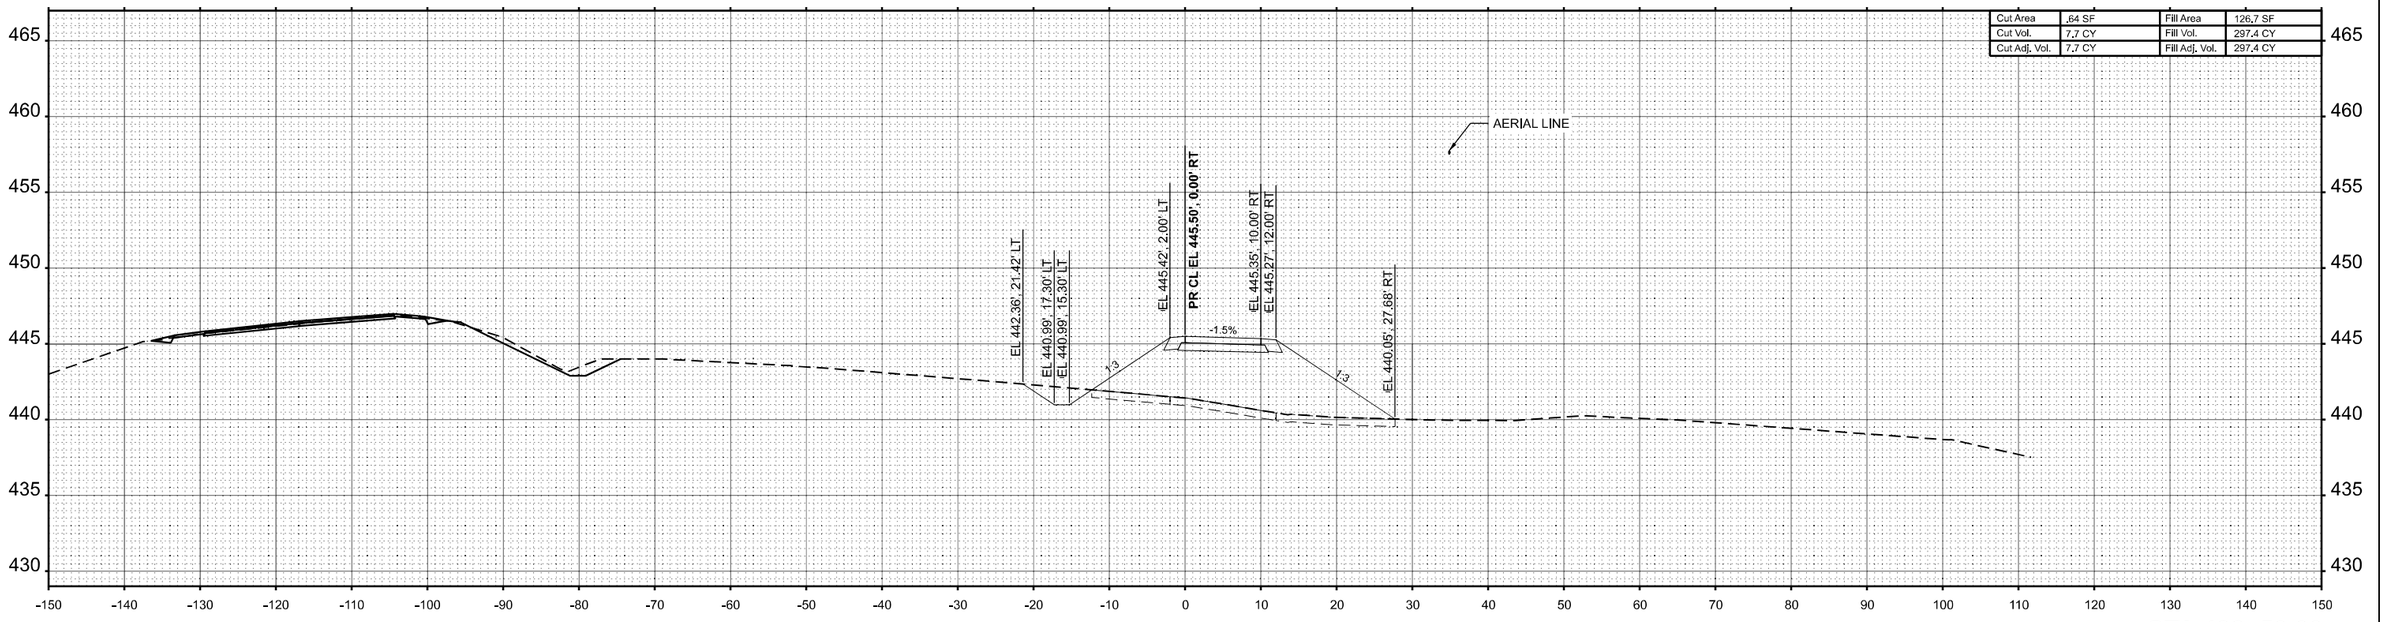

STA 482+50.00

USER NAME = TOverton	DESIGNED - RG	REVISED -	
	DRAWN - RG	REVISED -	
PLOT SCALE = 0.16666633 ' / In.	CHECKED - SMK	REVISED -	
PLOT DATE = 5/5/2025	DATE - 05/07/2025	REVISED -	

QUIGG ENGINEERING INC

STATE OF ILLINOIS
DEPARTMENT OF TRANSPORTATION

CROSS SECTIONS
MULTI-USE PATH


SCALE: 1"=10' | SHEET 14 OF 25 SHEETS | STA. 482+50.00 | TO STA. 483+00.00


F.A.P. RTE.	SECTION	COUNTY	TOTAL SHEETS	SHEET NO.
845	112(RS-4, BLP-1); 112B-4	FRANKLIN	406	395
		CONTRACT NO. 78786		
	ILLINOIS FED. AID PROJECT			

FINAL SURVEY | NOTE BOOK | NO. | SURVEYED | PLOTTED | TEMPLATE | AREAS | AREAS CHECKED | BY | DATE

ORIGINAL SURVEY | NOTE BOOK | NO. | SURVEYED | PLOTTED | TEMPLATE | AREAS | AREAS CHECKED | BY | DATE

MODEL: MULTIUSEJ4 - 482+50.00 [Sheet]
FILE NAME: \\Quigg\Projects\2023\23IL072 - PTB 209-38 D9 - QEI - Var Phl IIIWO3 IL 154 Rend Lake Rdwy PH IIICADD\CADD Sheets\D978786-sht-XS_Multi-Use_Path.dgn

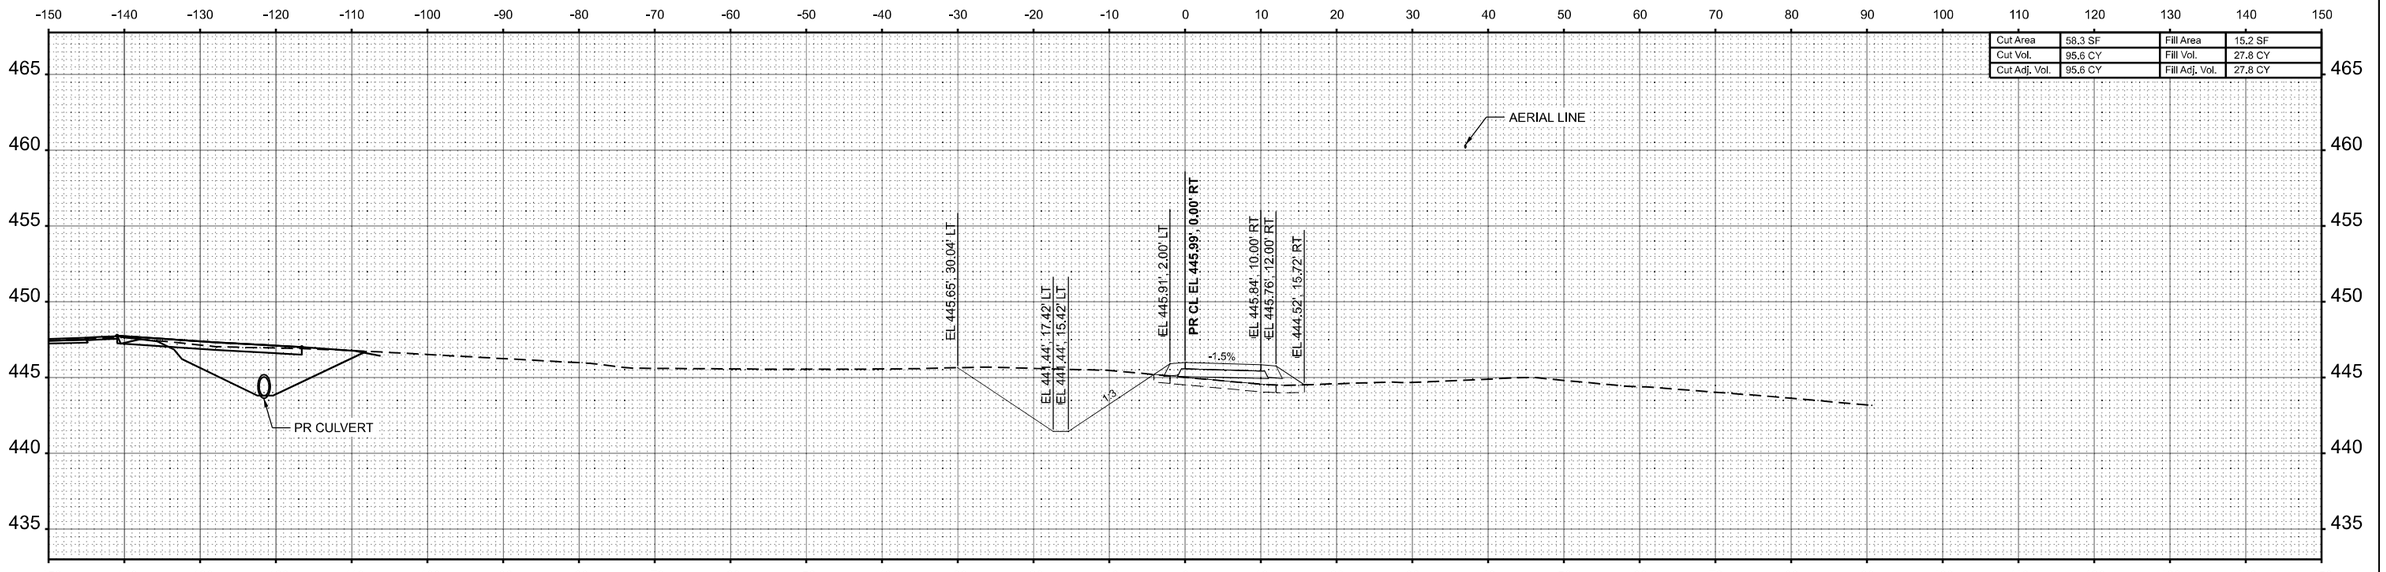

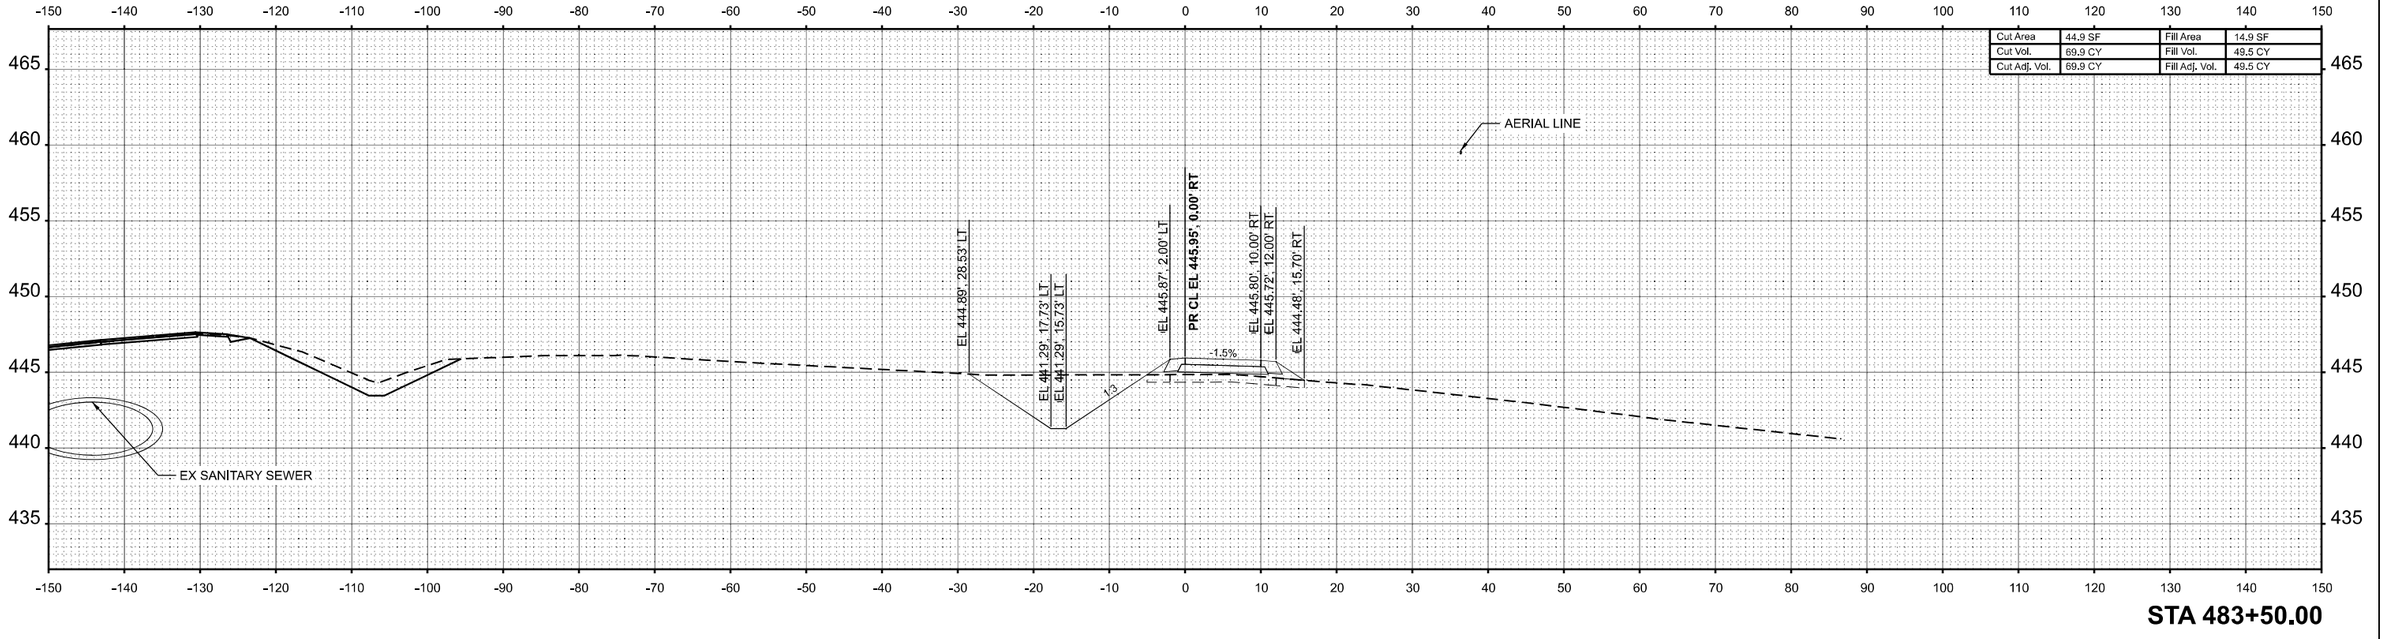

QUIGG ENGINEERING INC	USER NAME = TOverton	DESIGNED - RG	REVISED -
		DRAWN - RG	REVISED -
	PLOT SCALE = 0.16666633 ' / in.	CHECKED - SMK	REVISED -
	PLOT DATE = 5/5/2025	DATE - 05/07/2025	REVISED -

STATE OF ILLINOIS
DEPARTMENT OF TRANSPORTATION

CROSS SECTIONS
MULTI-USE PATH

SCALE: 1"=10' | SHEET 15 OF 25 SHEETS | STA. 483+50.00 | TO STA. 484+00.00


F.A.P. RTE.	SECTION	COUNTY	TOTAL SHEETS	SHEET NO.
845	112(RS-4, BLP-1); 112B-4	FRANKLIN	406	396
		CONTRACT NO. 78786		
	ILLINOIS FED. AID PROJECT			

FINAL SURVEY NOTE BOOK NO. | SURVEYED PLOTTED TEMPLATE AREAS AREAS CHECKED | BY | DATE

ORIGINAL SURVEY NOTE BOOK NO. | SURVEYED PLOTTED TEMPLATE AREAS AREAS CHECKED | BY | DATE


MODEL: MULTIUSE4 - 483+50.00 [Sheet]
FILE NAME: \\Quigg\Projects\2023\23IL072 - PTB 209-38 D9 - QEI - Var Phl III\W03 IL154 Rend Lake Rdwy PH III\CADD\CADD Sheets\D978786-sht-XS_Multi-Use_Path.dgn

Cut Area	28.0 SF	Fill Area	53.3 SF
Cut Vol.	83.6 CY	Fill Vol.	50.5 CY
Cut Adj. Vol.	83.6 CY	Fill Adj. Vol.	50.5 CY

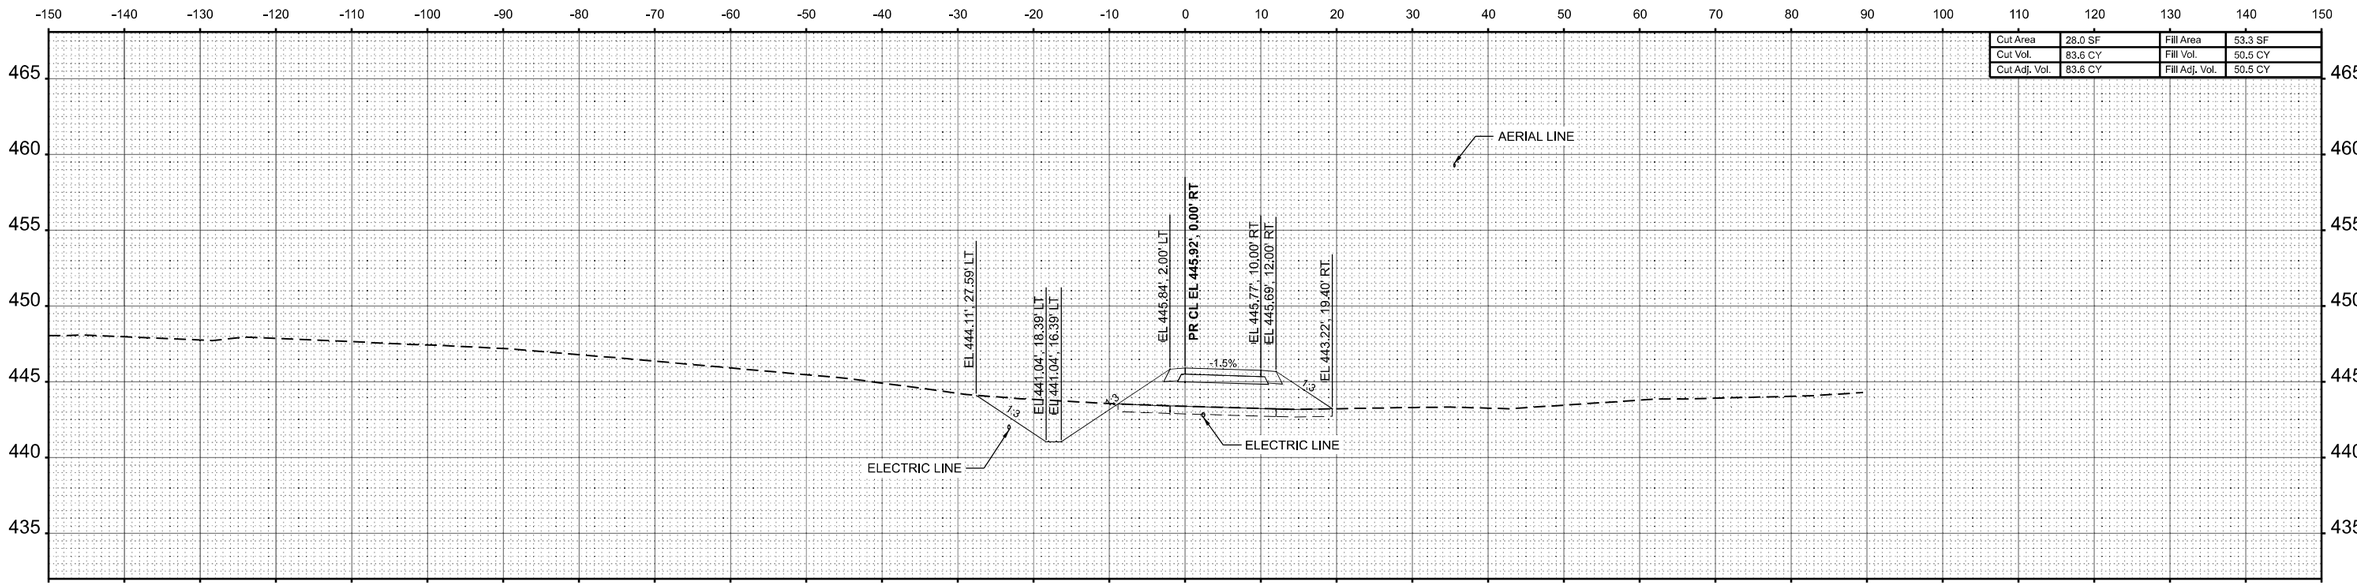

STA 485+00.00

Cut Area	62.3 SF	Fill Area	1.2 SF
Cut Vol.	111.7 CY	Fill Vol.	15.2 CY
Cut Adj. Vol.	111.7 CY	Fill Adj. Vol.	15.2 CY

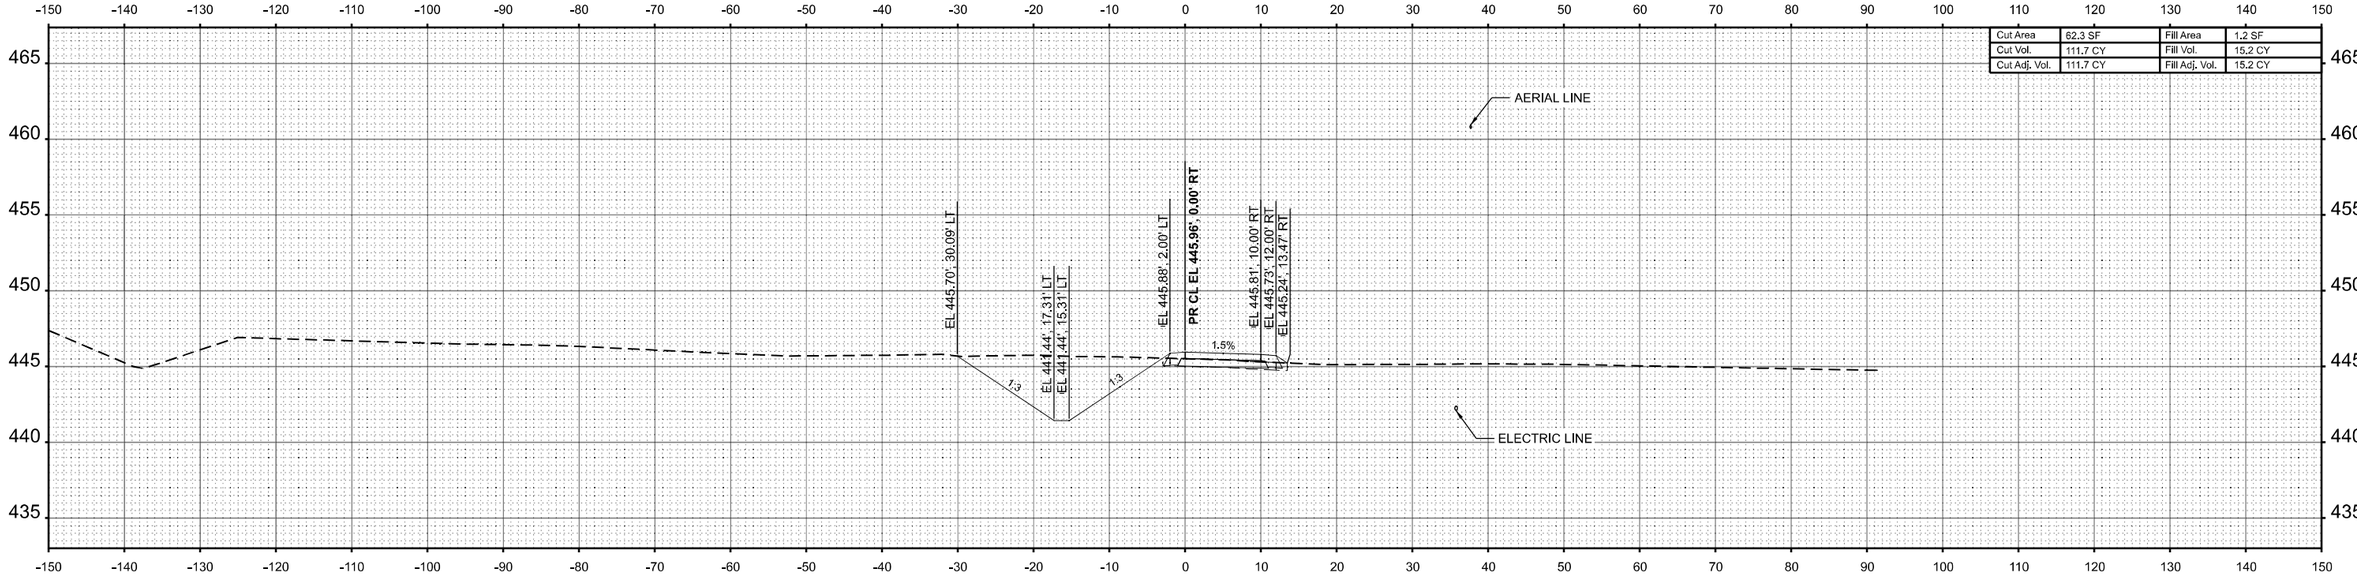

STA 484+50.00

FINAL SURVEY		BY	DATE
NO'S BOOK	SURVEYED		
NO.	PLOTTED		
	TEMPLATE		
	AREAS		
	AREAS CHECKED		

ORIGINAL SURVEY		BY	DATE
NOTE BOOK	SURVEYED		
NO.	PLOTTED		
	TEMPLATE		
	AREAS		
	AREAS CHECKED		

MODEL: MULTIUSE_04 - 484+50.00 [Sheet]
FILE NAME: \\Quigg\Projects\2023\23IL072 - PTB 209-38 D9 - QEI - Var Phl IIIW03 IL154 Rend Lake Rdwy PH I\IICADD\CADD Sheets\D978786-sht-XS_Multi-Use_Path.dgn

QUIGG ENGINEERING INC


USER NAME	= TOverton	DESIGNED	- RG	REVISED	-
		DRAWN	- RG	REVISED	-
PLOT SCALE	= 0.16666633 ' / in.	CHECKED	- SMK	REVISED	-
PLOT DATE	= 5/5/2025	DATE	- 05/07/2025	REVISED	-

STATE OF ILLINOIS
DEPARTMENT OF TRANSPORTATION


CROSS SECTIONS
MULTI-USE PATH

SCALE: 1"=10' | SHEET 16 OF 25 SHEETS | STA. 484+50.00 | TO STA. 485+00.00

F.A.P. RTE.	SECTION	COUNTY	TOTAL SHEETS	SHEET NO.
845	112(RS-4, BLP-1); 112B-4	FRANKLIN	406	397
		CONTRACT NO. 78786		
	ILLINOIS FED. AID PROJECT			

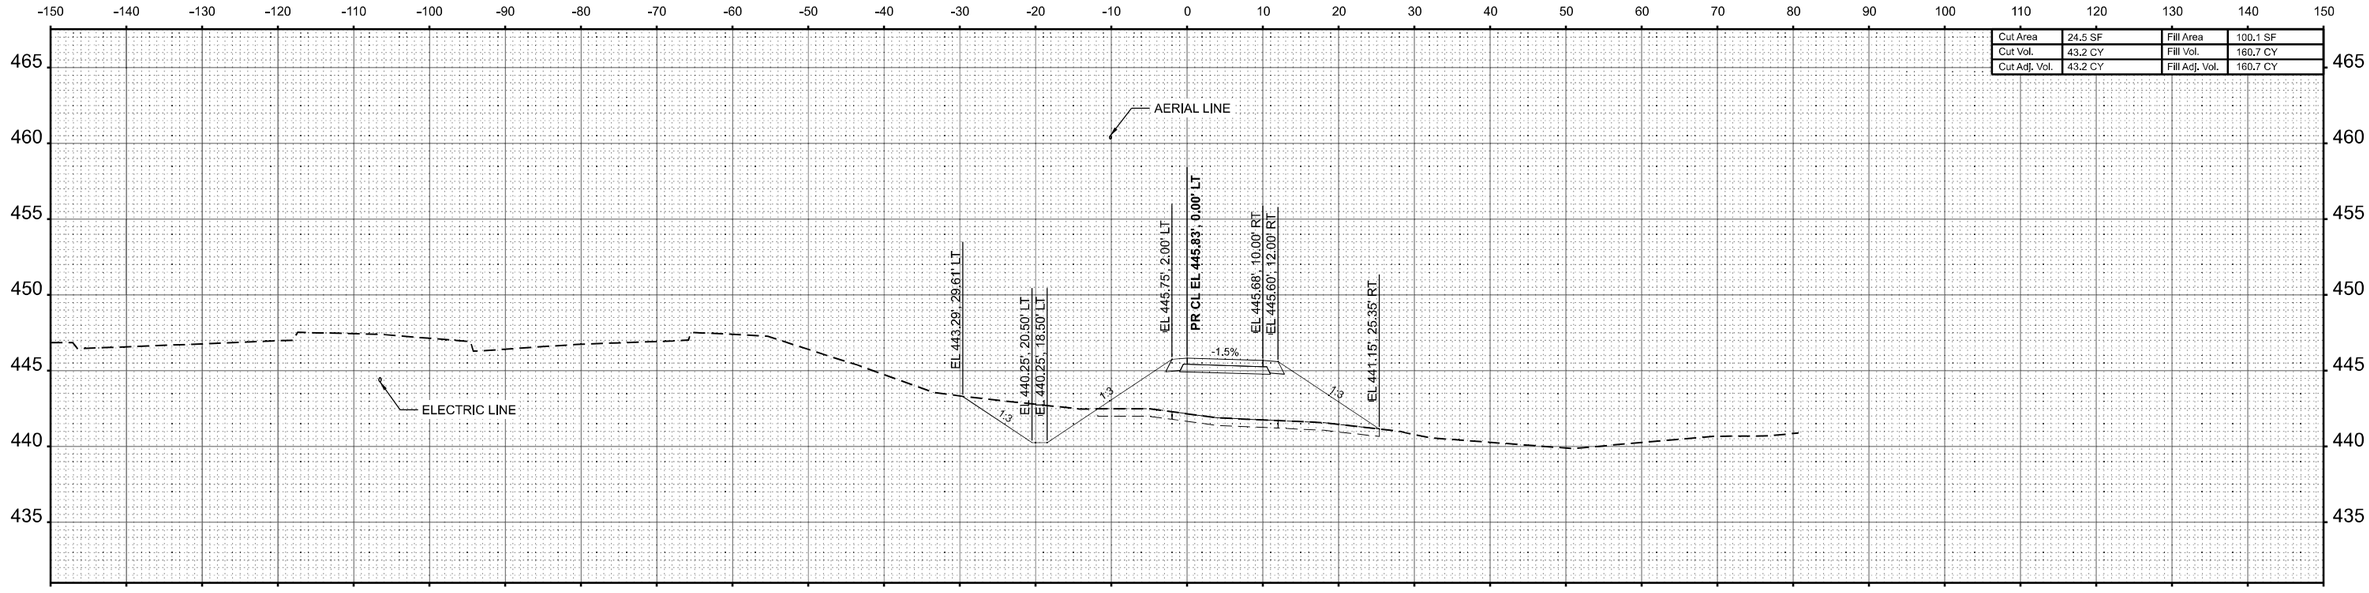

STA 486+00.00

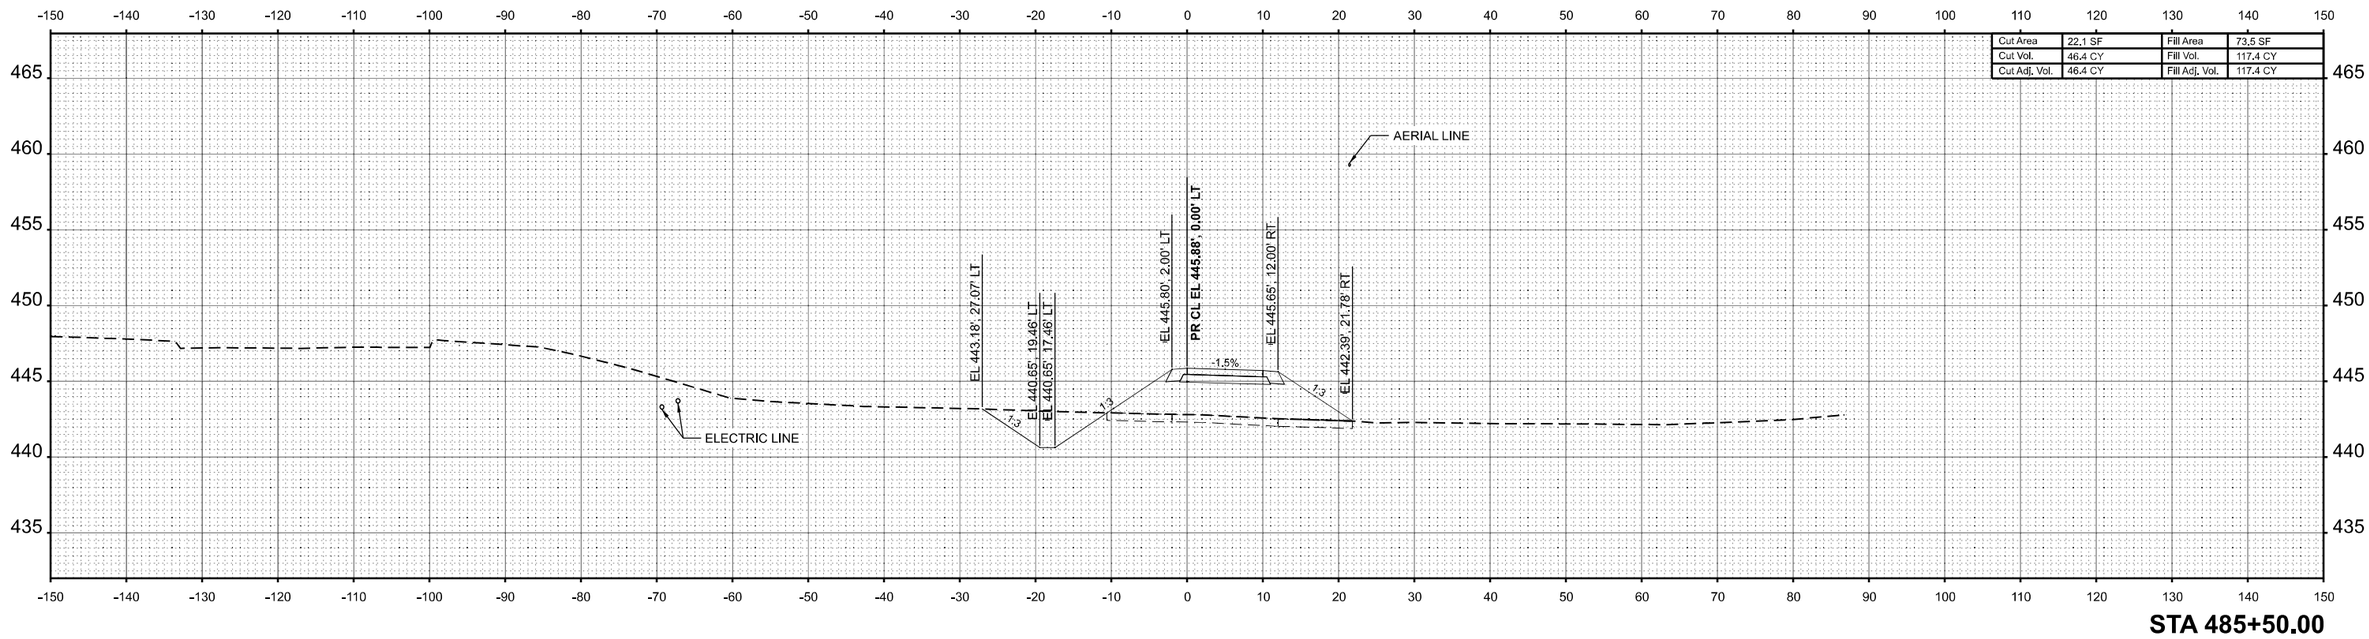

STA 485+50.00

FINAL SURVEY | NOTE BOOK | NO. | SURVEYED | PLOTTED | TEMPLATE | AREAS | AREAS CHECKED | BY | DATE

ORIGINAL SURVEY | NOTE BOOK | NO. | SURVEYED | PLOTTED | TEMPLATE | AREAS | AREAS CHECKED | BY | DATE

MODEL: MULTIUSE.i4 - 485+50.00 [Sheet]
FILE NAME: \\Quigg\Projects\2023\23IL072 - PTB 209-38 D9 - QEI - Var Phl III\WO3 IL 154 Rend Lake Rdwy PH III\CADD\CADD Sheets\D978786-sht-XS_Multi-Use_Path.dgn

QUIGG ENGINEERING INC


USER NAME = TOverton	DESIGNED - RG	REVISED -	
	DRAWN - RG	REVISED -	
PLOT SCALE = 0.16666633 ' / in.	CHECKED - SMK	REVISED -	
PLOT DATE = 5/5/2025	DATE - 05/07/2025	REVISED -	


STATE OF ILLINOIS
DEPARTMENT OF TRANSPORTATION

CROSS SECTIONS
MULTI-USE PATH

SCALE: 1"=10' | SHEET 17 OF 25 SHEETS | STA. 485+50.00 | TO STA. 486+00.00

F.A.P. RTE.	SECTION	COUNTY	TOTAL SHEETS	SHEET NO.
845	112(RS-4, BLP-1); 112B-4	FRANKLIN	406	398
		CONTRACT NO. 78786		
		ILLINOIS	FED. AID PROJECT	

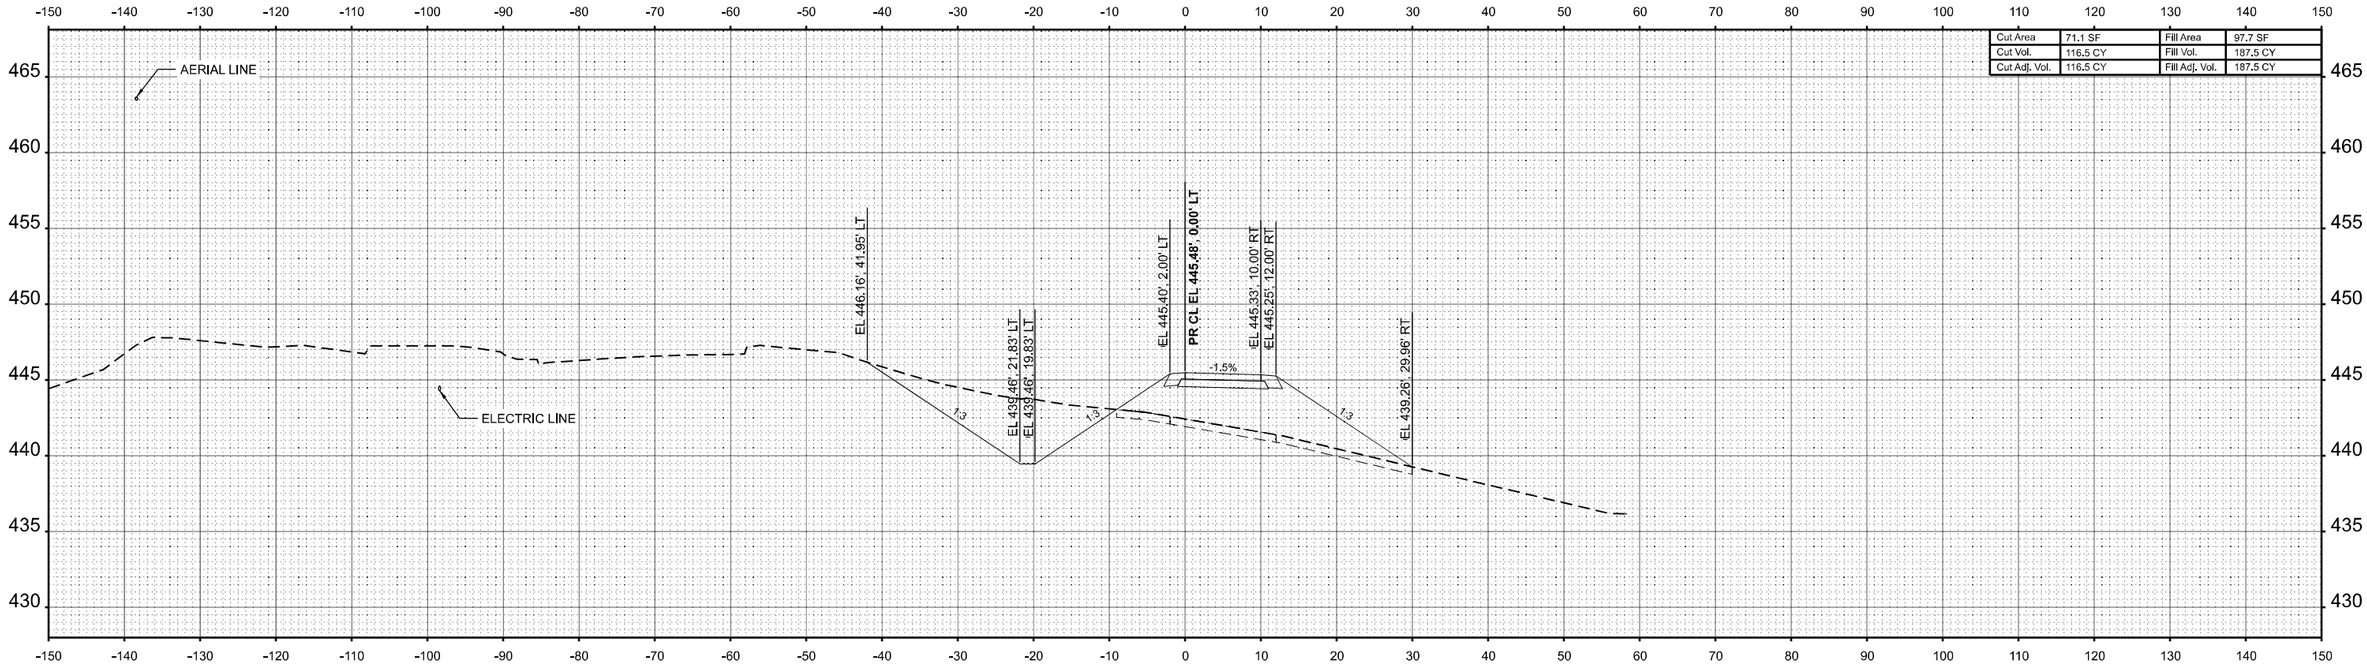

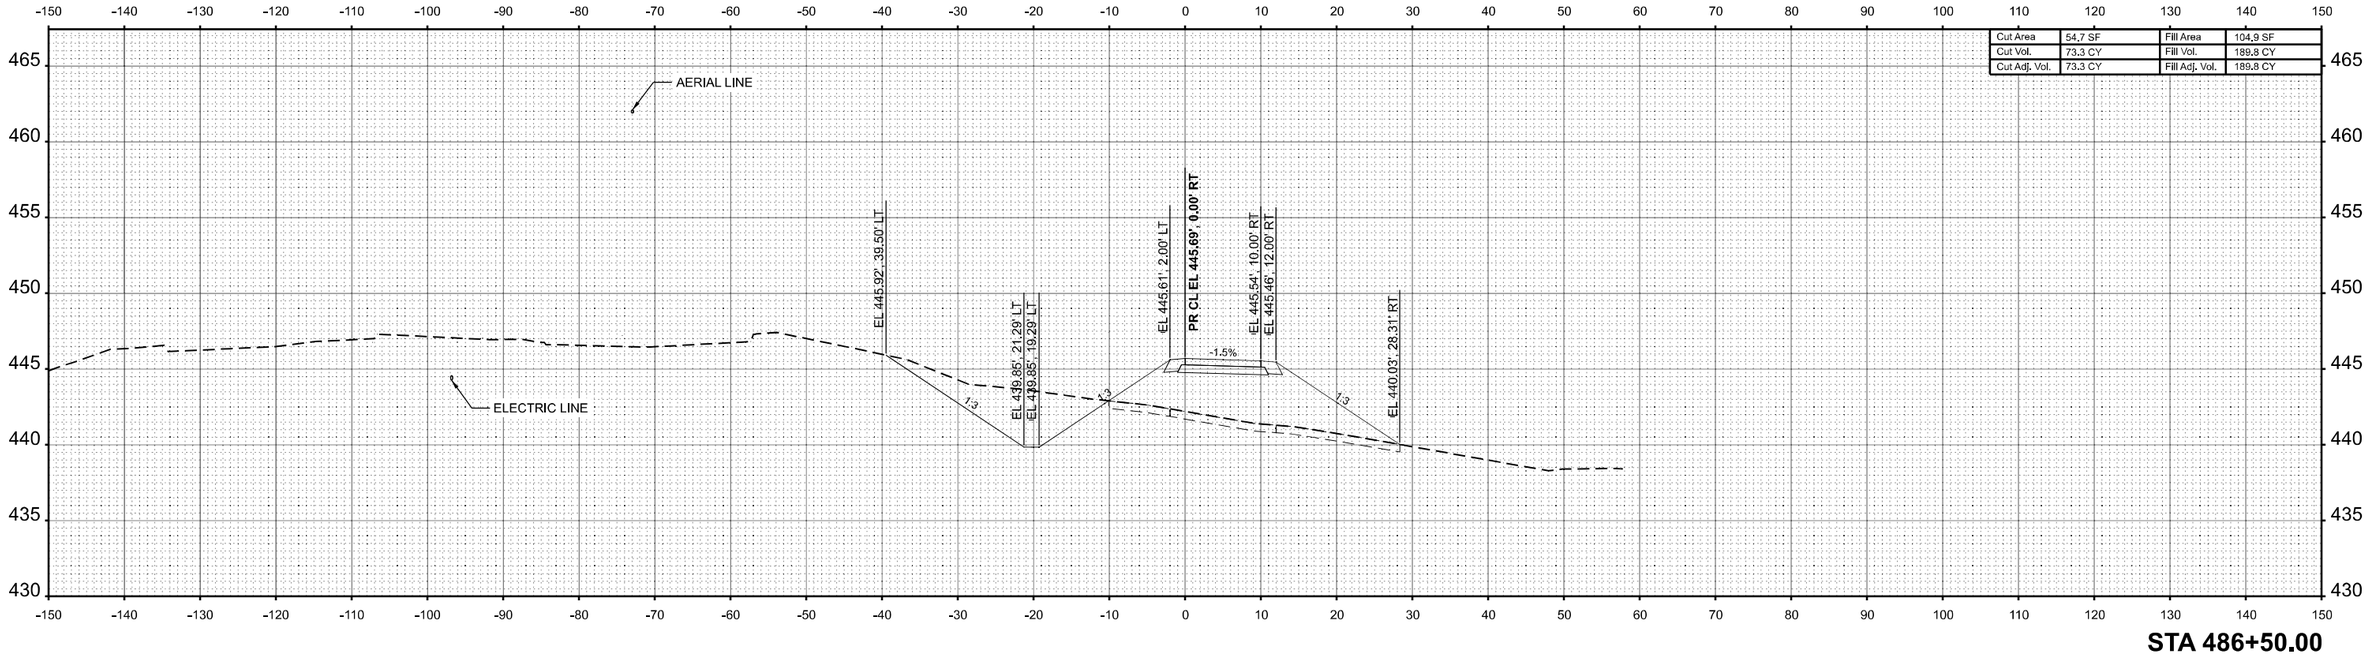

FINAL SURVEY — NOTE BOOK — NO. — SURVEYED — PLOTTED — TEMPLATE — AREAS — AREAS CHECKED — BY — DATE

ORIGINAL SURVEY — NOTE BOOK — NO. — SURVEYED — PLOTTED — TEMPLATE — AREAS — AREAS CHECKED — BY — DATE

MODEL: MULTIUSE.i4 - 486+50.00 [Sheet]
FILE NAME: \\Quigg\Projects\2023\23IL072 - PTB 209-38 D9 - QEI - Var Phl III\WO3 IL 154 Rend Lake Rdwy PH III\CADD\CADD Sheets\D978786-ehl-XS_Multi-Use_Path.dgn

QUIGG ENGINEERING INC

USER NAME = TOverton	DESIGNED - RG	REVISED -	
	DRAWN - RG	REVISED -	
PLOT SCALE = 0.16666633 ' / in.	CHECKED - SMK	REVISED -	
PLOT DATE = 5/5/2025	DATE - 05/07/2025	REVISED -	


STATE OF ILLINOIS
DEPARTMENT OF TRANSPORTATION

CROSS SECTIONS
MULTI-USE PATH

SCALE: 1"=10' | SHEET 18 OF 25 SHEETS | STA. 486+50.00 | TO STA. 487+00.00


F.A.P. RTE.	SECTION	COUNTY	TOTAL SHEETS	SHEET NO.
845	112(RS-4, BLP-1); 112B-4	FRANKLIN	406	399
		CONTRACT NO. 78786		
		ILLINOIS	FED. AID PROJECT	

Cut Area	25.0 SF	Fill Area	236.3 SF
Cut Vol.	130.9 CY	Fill Vol.	257.6 CY
Cut Adj. Vol.	130.9 CY	Fill Adj. Vol.	257.6 CY

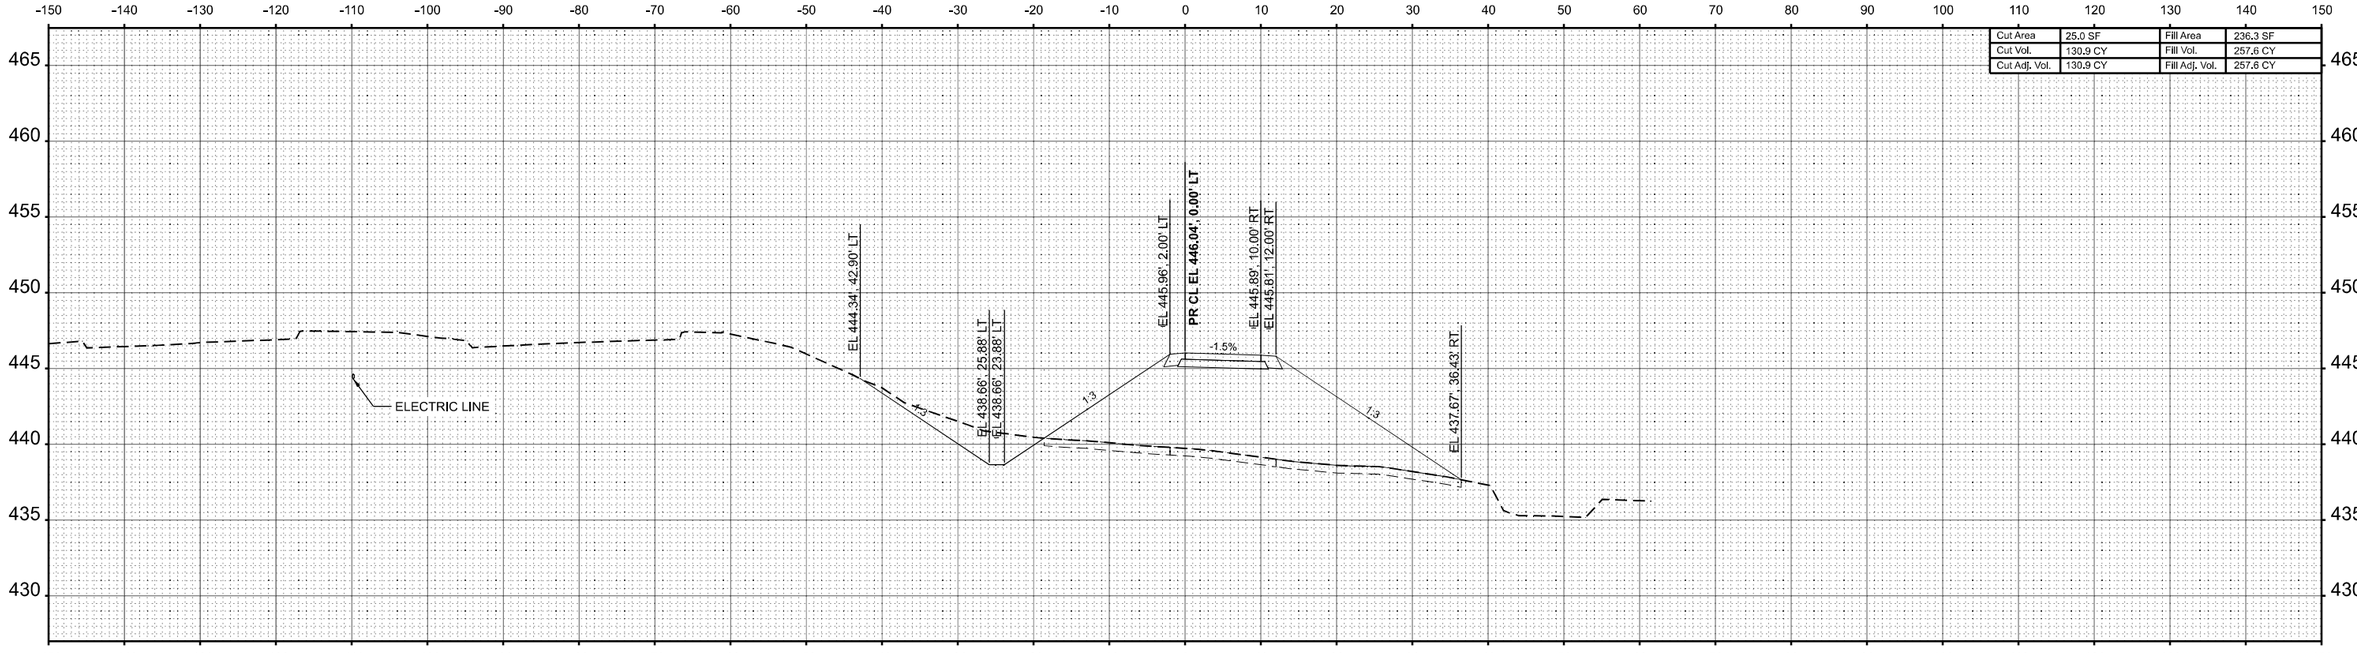

STA 488+00.00

Cut Area	116.4 SF	Fill Area	42.0 SF
Cut Vol.	173.6 CY	Fill Vol.	129.3 CY
Cut Adj. Vol.	173.6 CY	Fill Adj. Vol.	129.3 CY

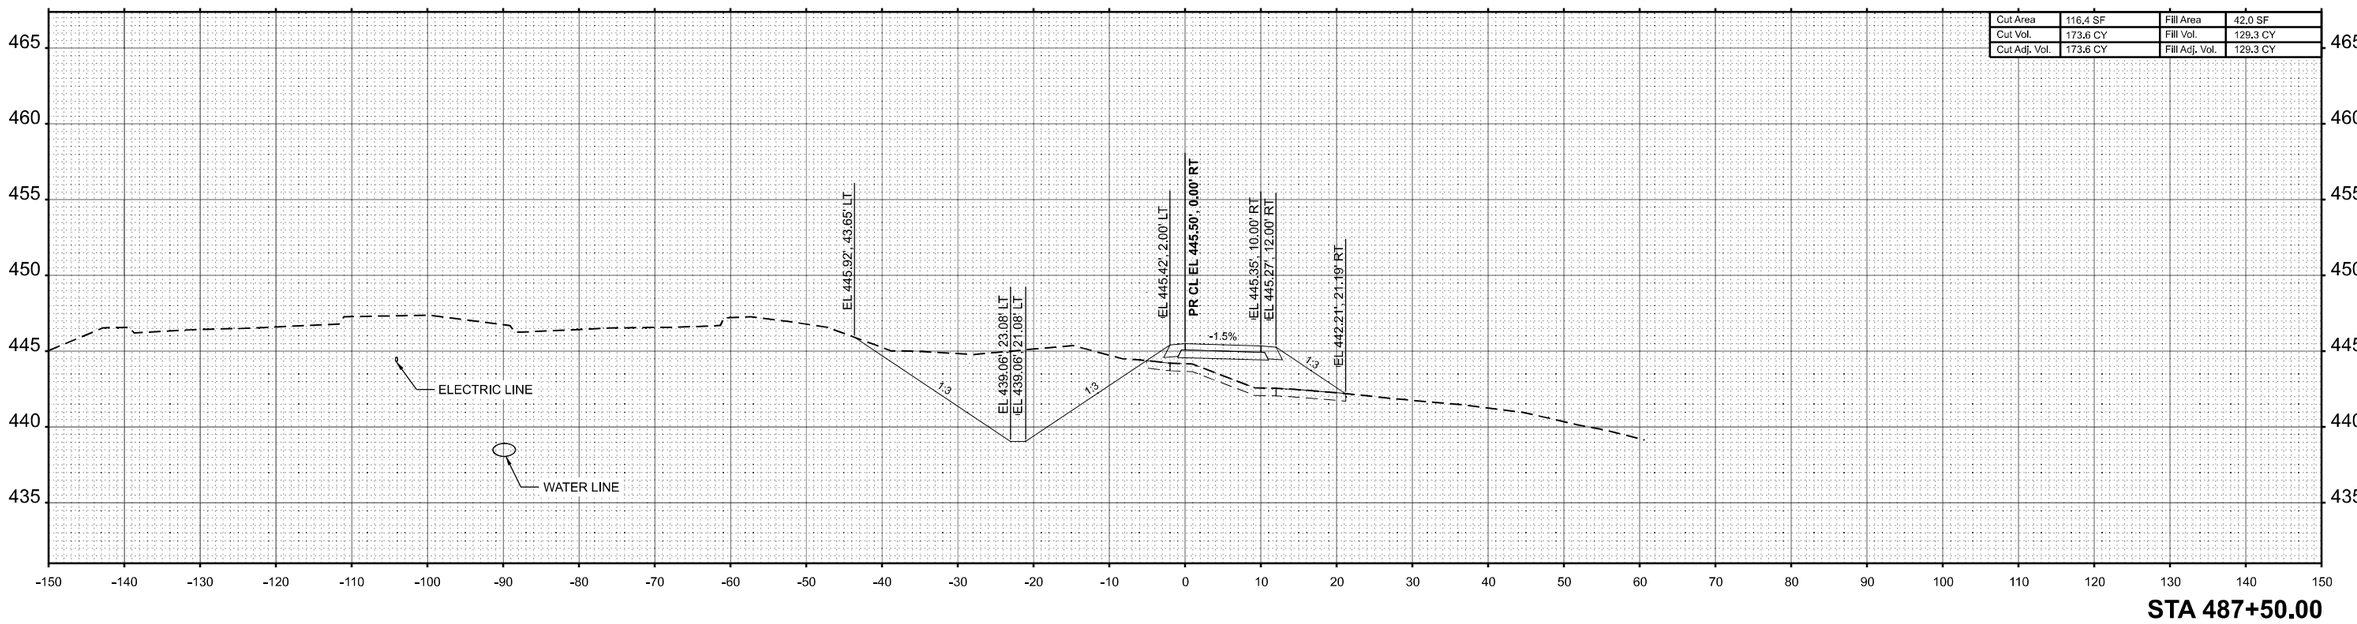

STA 487+50.00

FINAL SURVEY
NO'TE BOOK
NO.
SURVEYED
PLOTTED
TEMPLATE
AREAS
AREAS CHECKED
BY
DATE

ORIGINAL SURVEY
NOTE BOOK
NO.
SURVEYED
PLOTTED
TEMPLATE
AREAS
AREAS CHECKED
BY
DATE

MODEL: MULTIUSE.i4 - 487+50.00 [Sheet]
FILE NAME: \\Quigg\Projects\2023\23IL072 - PTB 209-38 D9 - QEI - Var Phl III\WO3 IL 154 Rend Lake Rdwy PH III\CADD\CADD Sheets\D978786-ahl-XS_Multi-Use_Path.dgn

QUIGG ENGINEERING INC


USER NAME = TOverton	DESIGNED - RG	REVISED -
	DRAWN - RG	REVISED -
PLOT SCALE = 0.16666633 ' / In.	CHECKED - SMK	REVISED -
PLOT DATE = 5/5/2025	DATE - 05/07/2025	REVISED -

STATE OF ILLINOIS
DEPARTMENT OF TRANSPORTATION


CROSS SECTIONS
MULTI-USE PATH

SCALE: 1"=10' | SHEET 19 OF 25 SHEETS | STA. 487+50.00 | TO STA. 488+00.00

F.A.P. RTE.	SECTION	COUNTY	TOTAL SHEETS	SHEET NO.
845	112(RS-4, BLP-1); 112B-4	FRANKLIN	406	400
		CONTRACT NO. 78786		
		ILLINOIS	FED. AID PROJECT	

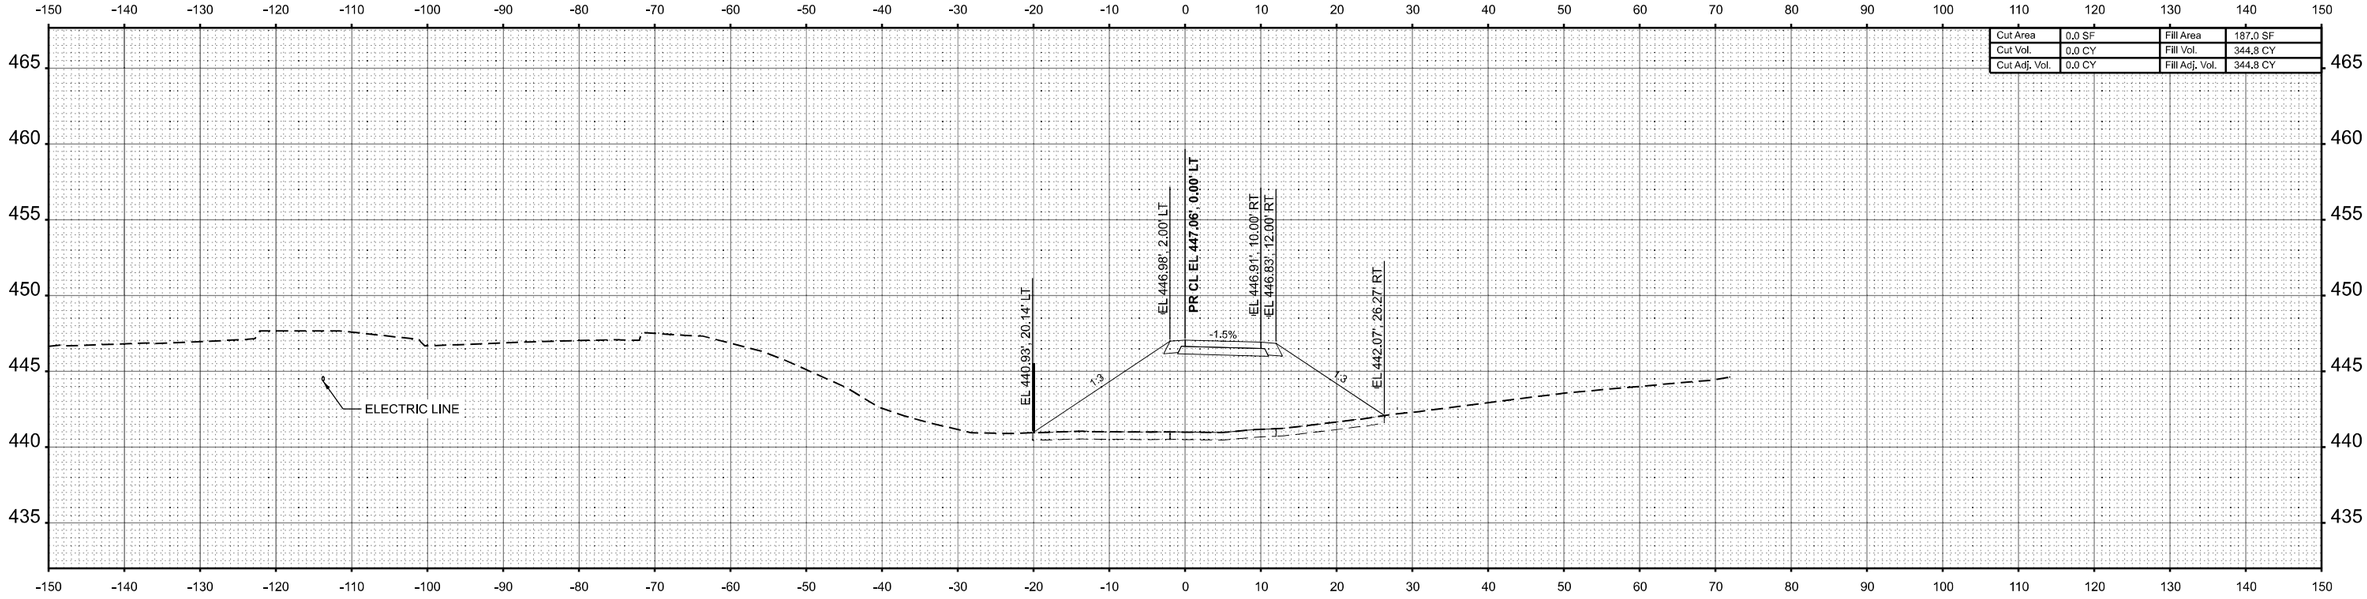

STA 488+50.00

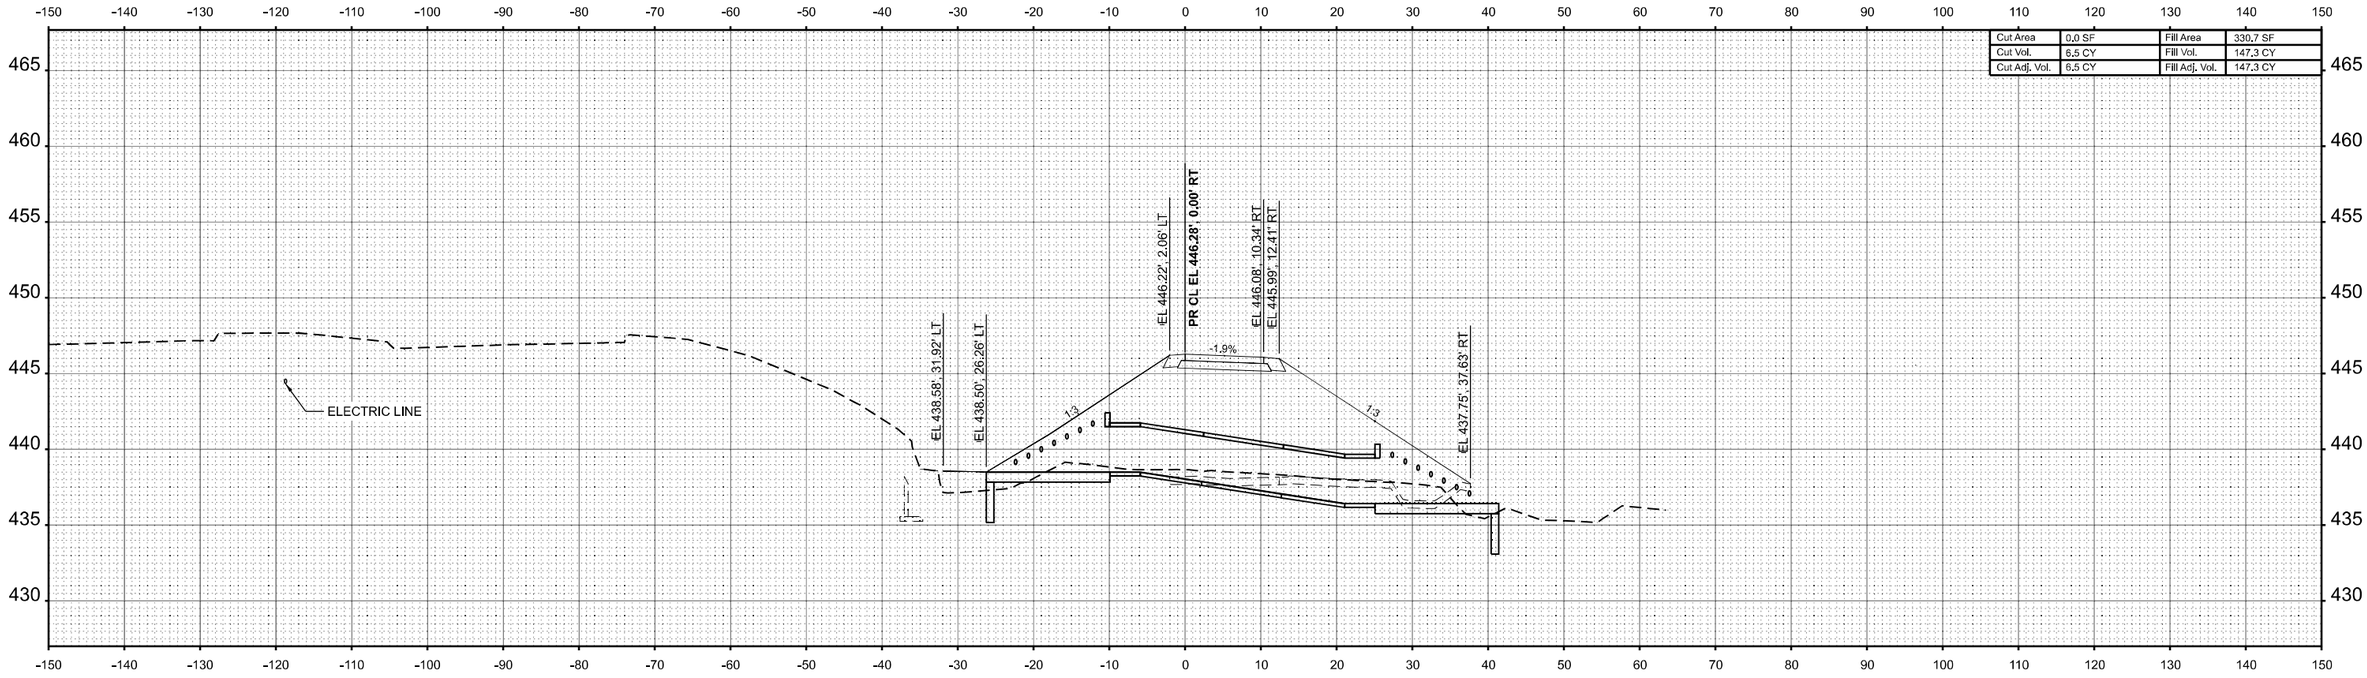

STA 488+14.03


QUIGG ENGINEERING INC	USER NAME = TOverton	DESIGNED - RG	REVISED -	**STATE OF ILLINOIS DEPARTMENT OF TRANSPORTATION**	**CROSS SECTIONS MULTI-USE PATH**
		DRAWN - RG	REVISED -		
	PLOT SCALE = 0.16666633 ' / in.	CHECKED - SMK	REVISED -		SCALE: 1"=10' | SHEET 20 OF 25 SHEETS | STA. 488+14.03 | TO STA. 488+50.00
	PLOT DATE = 5/5/2025	DATE - 05/07/2025	REVISED -		

F.A.P. RTE.	SECTION	COUNTY	TOTAL SHEETS	SHEET NO.
845	112(RS-4, BLP-1); 112B-4	FRANKLIN	406	401
		CONTRACT NO. 78786		
	ILLINOIS | FED. AID PROJECT			

FINAL SURVEY — NOTE BOOK — NO. — SURVEYED — PLOTTED — TEMPLATE — AREAS — AREAS CHECKED — BY — DATE

ORIGINAL SURVEY — NOTE BOOK — NO. — SURVEYED — PLOTTED — TEMPLATE — AREAS — AREAS CHECKED — BY — DATE

MODEL: MULTIUSE4 - 488+14.03 [Sheet]
FILE NAME: \Quigg\Projects\2023\23IL072 - PTB 209-38 D9 - QEI - Var Phl IIIW03 IL154 Rend Lake Rdwy PH IIICADD\CADD Sheets\D978786-sht-XS_Multi-Use_Path.dgn

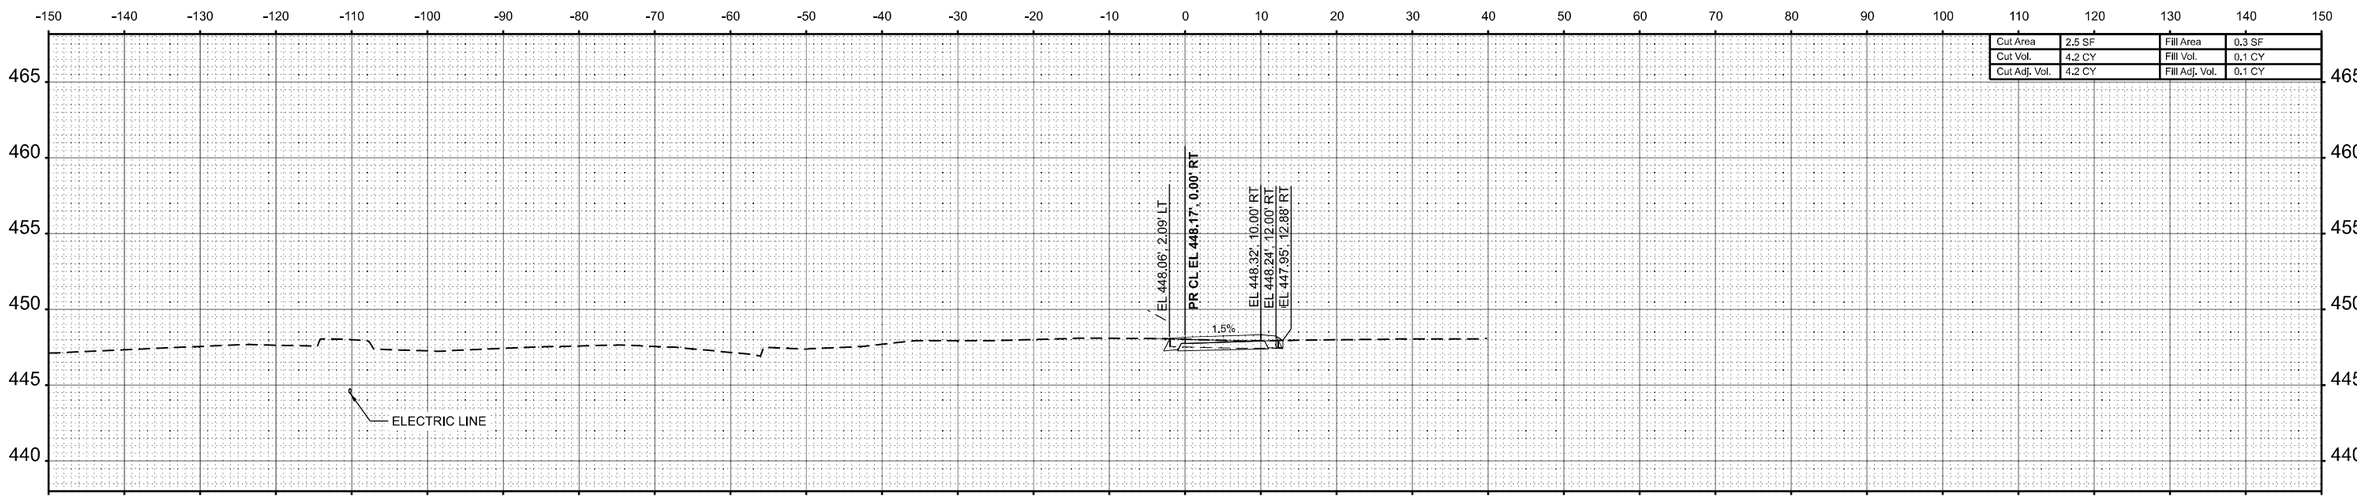

FINAL SURVEY

	BY	DATE
SURVEYED		
PLOTTED		
TEMPLATE		
AREAS		
AREAS CHECKED		

NOTE BOOK
NO.

ORIGINAL SURVEY

	BY	DATE
SURVEYED		
PLOTTED		
TEMPLATE		
AREAS		
AREAS CHECKED		

NOTE BOOK
NO.

MODEL: MULTIUSE-I4 - 489+00.00 [Sheet]
FILE NAME: \\Quigg\Projects\2023\23IL072 - PTB 209-38 D9 - QEI - Var Phl III\WO3 IL 154 Rend Lake Rdwy PH III\CADD\CADD Sheets\D978786-sht-XS_Multi-Use_Path.dgn

QUIGG ENGINEERING INC


USER NAME = TOverton	DESIGNED - RG	REVISED -
	DRAWN - RG	REVISED -
PLOT SCALE = 0.16666633 ' / In.	CHECKED - SMK	REVISED -
PLOT DATE = 5/5/2025	DATE - 05/07/2025	REVISED -

STATE OF ILLINOIS
DEPARTMENT OF TRANSPORTATION


CROSS SECTIONS
MULTI-USE PATH

SCALE: 1"=10' | SHEET 21 OF 25 SHEETS | STA. 489+00.00 | TO STA. 489+50.00

F.A.P. RTE.	SECTION	COUNTY	TOTAL SHEETS	SHEET NO.
845	112(RS-4, BLP-1); 112B-4	FRANKLIN	406	402
		CONTRACT NO. 78786		
	ILLINOIS	FED. AID PROJECT		

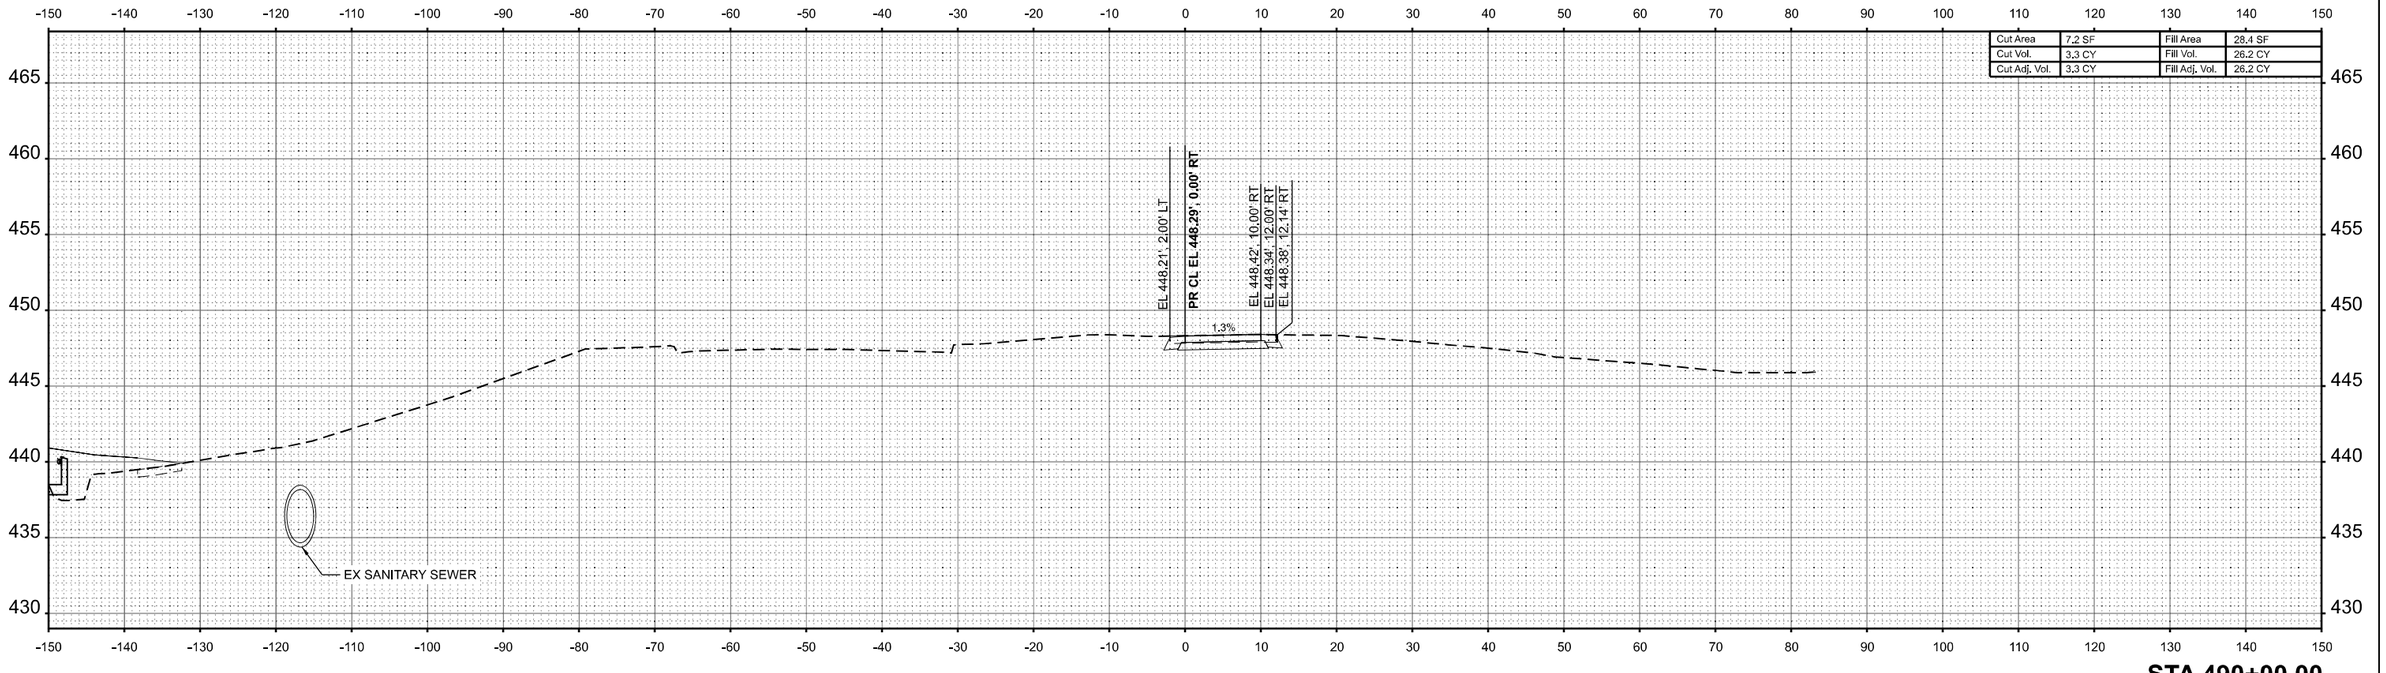

STA 490+00.00

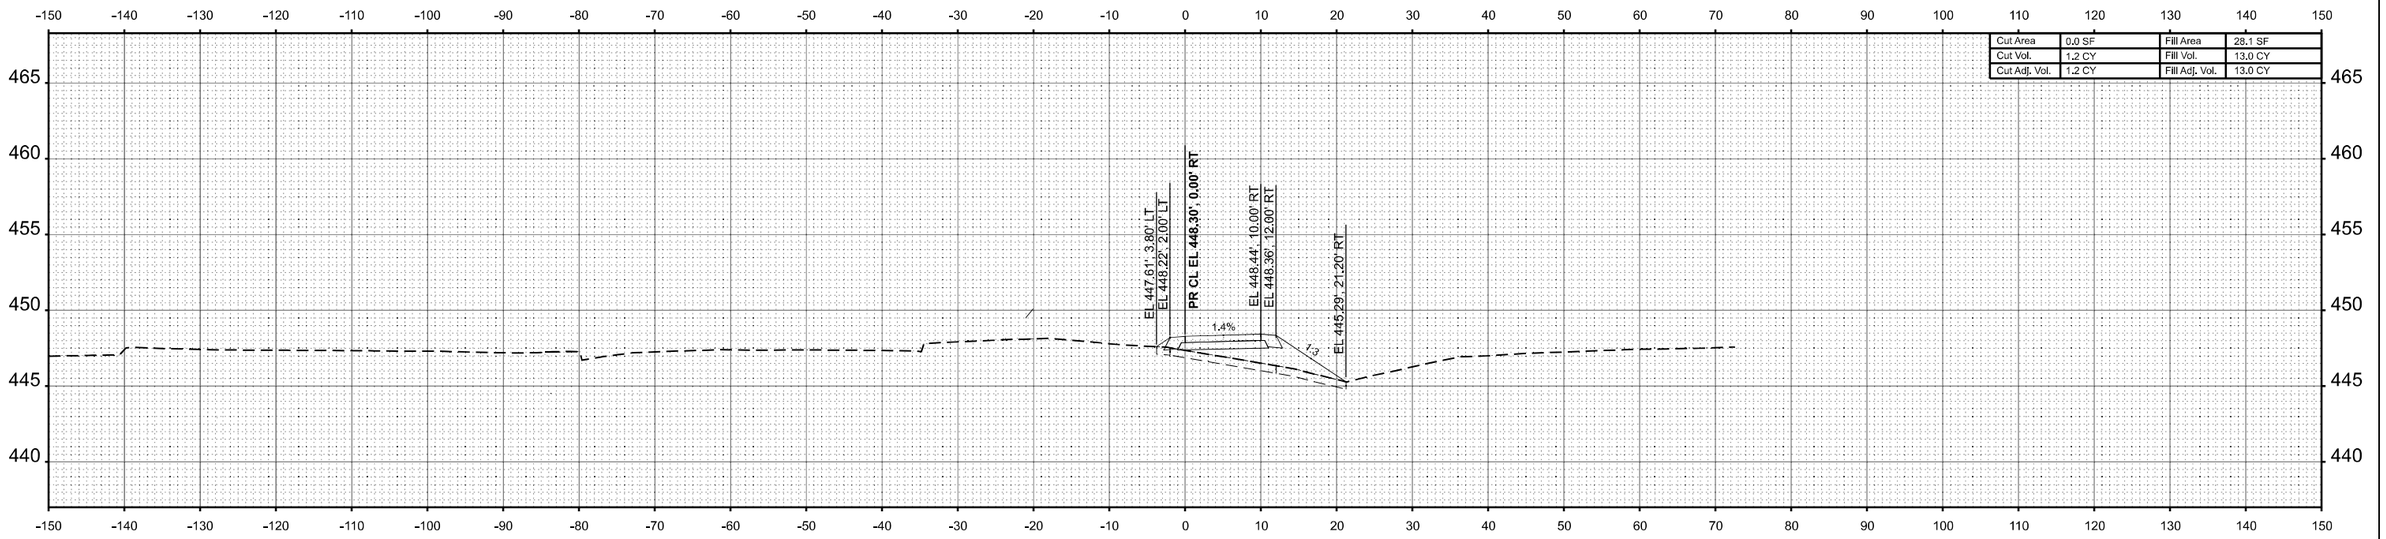

STA 489+75.00

FINAL SURVEY	NOTE BOOK	NO.

BY	DATE
SURVEYED	
PLOTTED	
TEMPLATE	
AREAS	
AREAS CHECKED	

ORIGINAL SURVEY	NOTE BOOK	NO.

BY	DATE
SURVEYED	
PLOTTED	
TEMPLATE	
AREAS	
AREAS CHECKED	

MODEL: MULTIUSEJ4 - 489+75.00 [Sheet]
FILE NAME: \\Quigg\Projects\2023\23IL072 - PTB 209-38 D9 - QEI - Var Phl III\WO3 IL 154 Rend Lake Rdwy PH III\CADD\CADD Sheets\D978786-sht-XS_Multi-Use_Path.dgn

QUIGG ENGINEERING INC

USER NAME = TOverton	DESIGNED - RG	REVISED -	
	DRAWN - RG	REVISED -	
PLOT SCALE = 0.16666633 ' / In.	CHECKED - SMK	REVISED -	
PLOT DATE = 5/5/2025	DATE - 05/07/2025	REVISED -	


STATE OF ILLINOIS
DEPARTMENT OF TRANSPORTATION

CROSS SECTIONS
MULTI-USE PATH

SCALE: 1"=10' | SHEET 22 OF 25 SHEETS | STA. 489+75.00 | TO STA. 490+00.00


F.A.P. RTE.	SECTION	COUNTY	TOTAL SHEETS	SHEET NO.
845	112(RS-4, BLP-1); 112B-4	FRANKLIN	406	403
		CONTRACT NO. 78786		
	ILLINOIS	FED. AID PROJECT		

Cut Area	17.8 SF	Fill Area	0.0 SF
Cut Vol.	6.9 CY	Fill Vol.	0.3 CY
Cut Adj. Vol.	6.9 CY	Fill Adj. Vol.	0.3 CY

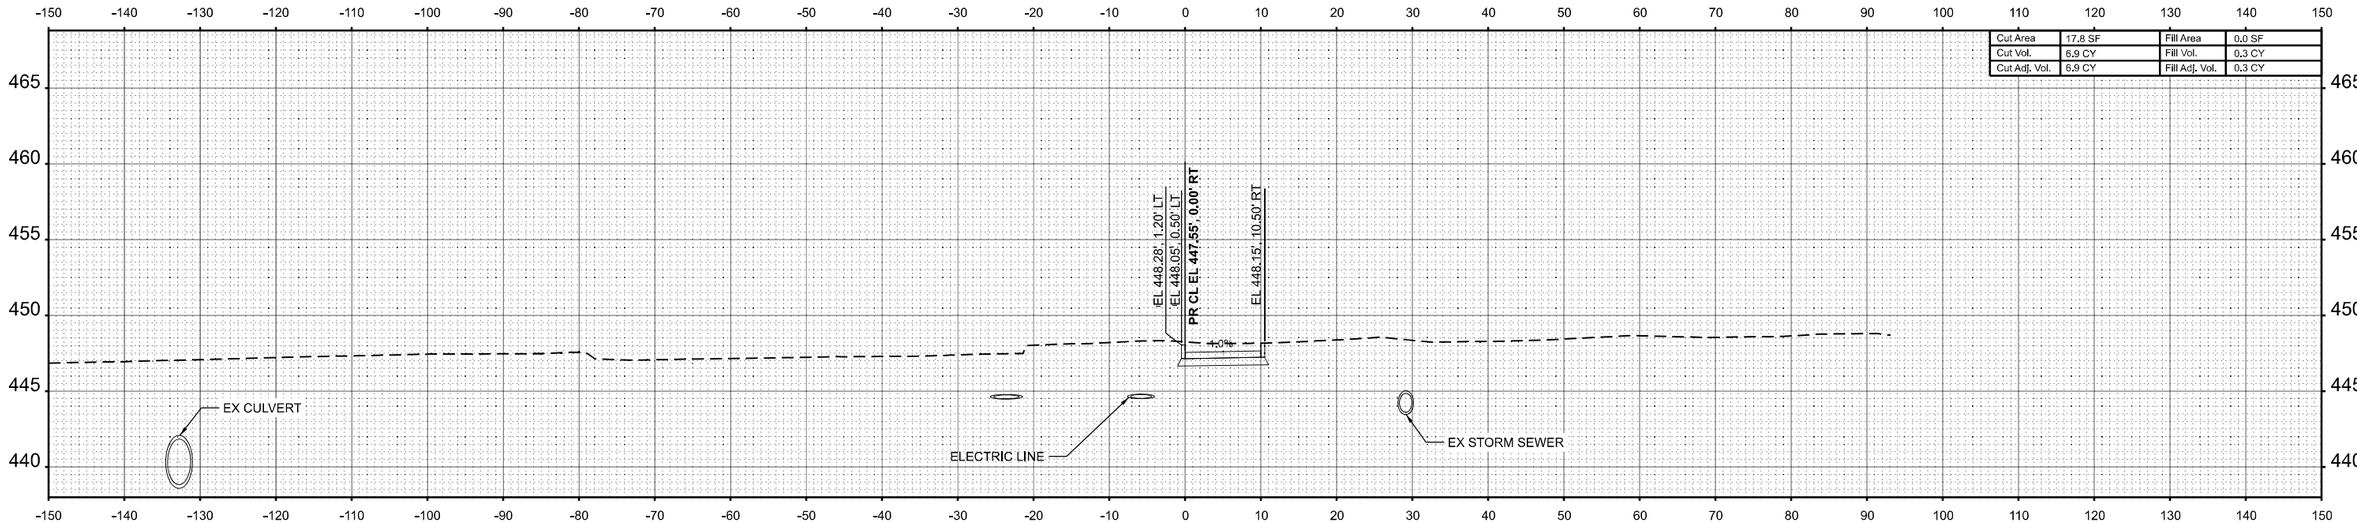

STA 490+80.00

Cut Area	11.8 SF	Fill Area	0.3 SF
Cut Vol.	8.8 CY	Fill Vol.	13.3 CY
Cut Adj. Vol.	8.8 CY	Fill Adj. Vol.	13.3 CY

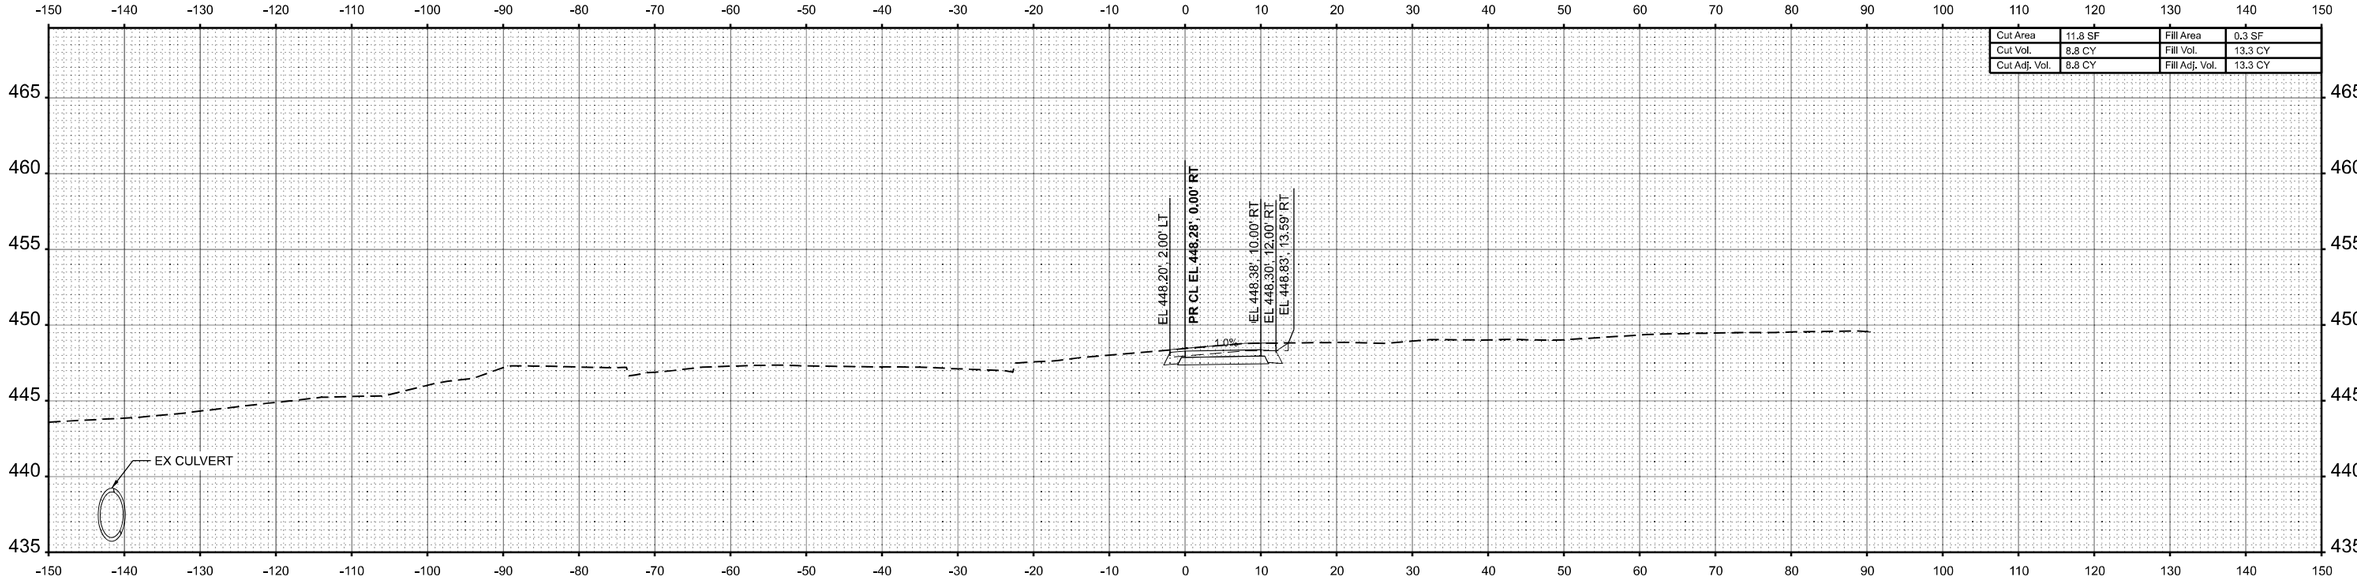

STA 490+25.00

FINAL SURVEY	NOTE BOOK	NO.
	SURVEYED	
	PLOTTED	
	TEMPLATE	
	AREAS	
	AREAS CHECKED	

ORIGINAL SURVEY	NOTE BOOK	NO.
	SURVEYED	
	PLOTTED	
	TEMPLATE	
	AREAS	
	AREAS CHECKED	

MODEL: MULTIUSEJ4 - 490+25.00 [Sheet]
FILE NAME: \\Quigg\Projects\2023\23IL072 - PTB 209-38 D9 - QEI - Var Phl III\WO3 IL 154 Rend Lake Rdwy PH III\CADD\CADD Sheets\D9787\86-sht-XS_Multi-Use_Path.dgn

QUIGG ENGINEERING INC

USER NAME = TOverton	DESIGNED - RG	REVISED -
	DRAWN - RG	REVISED -
PLOT SCALE = 0.16666633 ' / In.	CHECKED - SMK	REVISED -
PLOT DATE = 5/5/2025	DATE - 05/07/2025	REVISED -


STATE OF ILLINOIS
DEPARTMENT OF TRANSPORTATION

CROSS SECTIONS
MULTI-USE PATH

SCALE: 1"=10' | SHEET 23 OF 25 SHEETS | STA. 490+25.00 | TO STA. 490+80.00

F.A.P. RTE.	SECTION	COUNTY	TOTAL SHEETS	SHEET NO.
845	112(RS-4, BLP-1); 112B-4	FRANKLIN	406	404
		CONTRACT NO. 78786		
	ILLINOIS FED. AID PROJECT			

FINAL SURVEY		BY	DATE
	SURVEYED		
	PLOTTED		
NOTE BOOK	TEMPLATE		
	AREAS		
NO.	AREAS CHECKED		

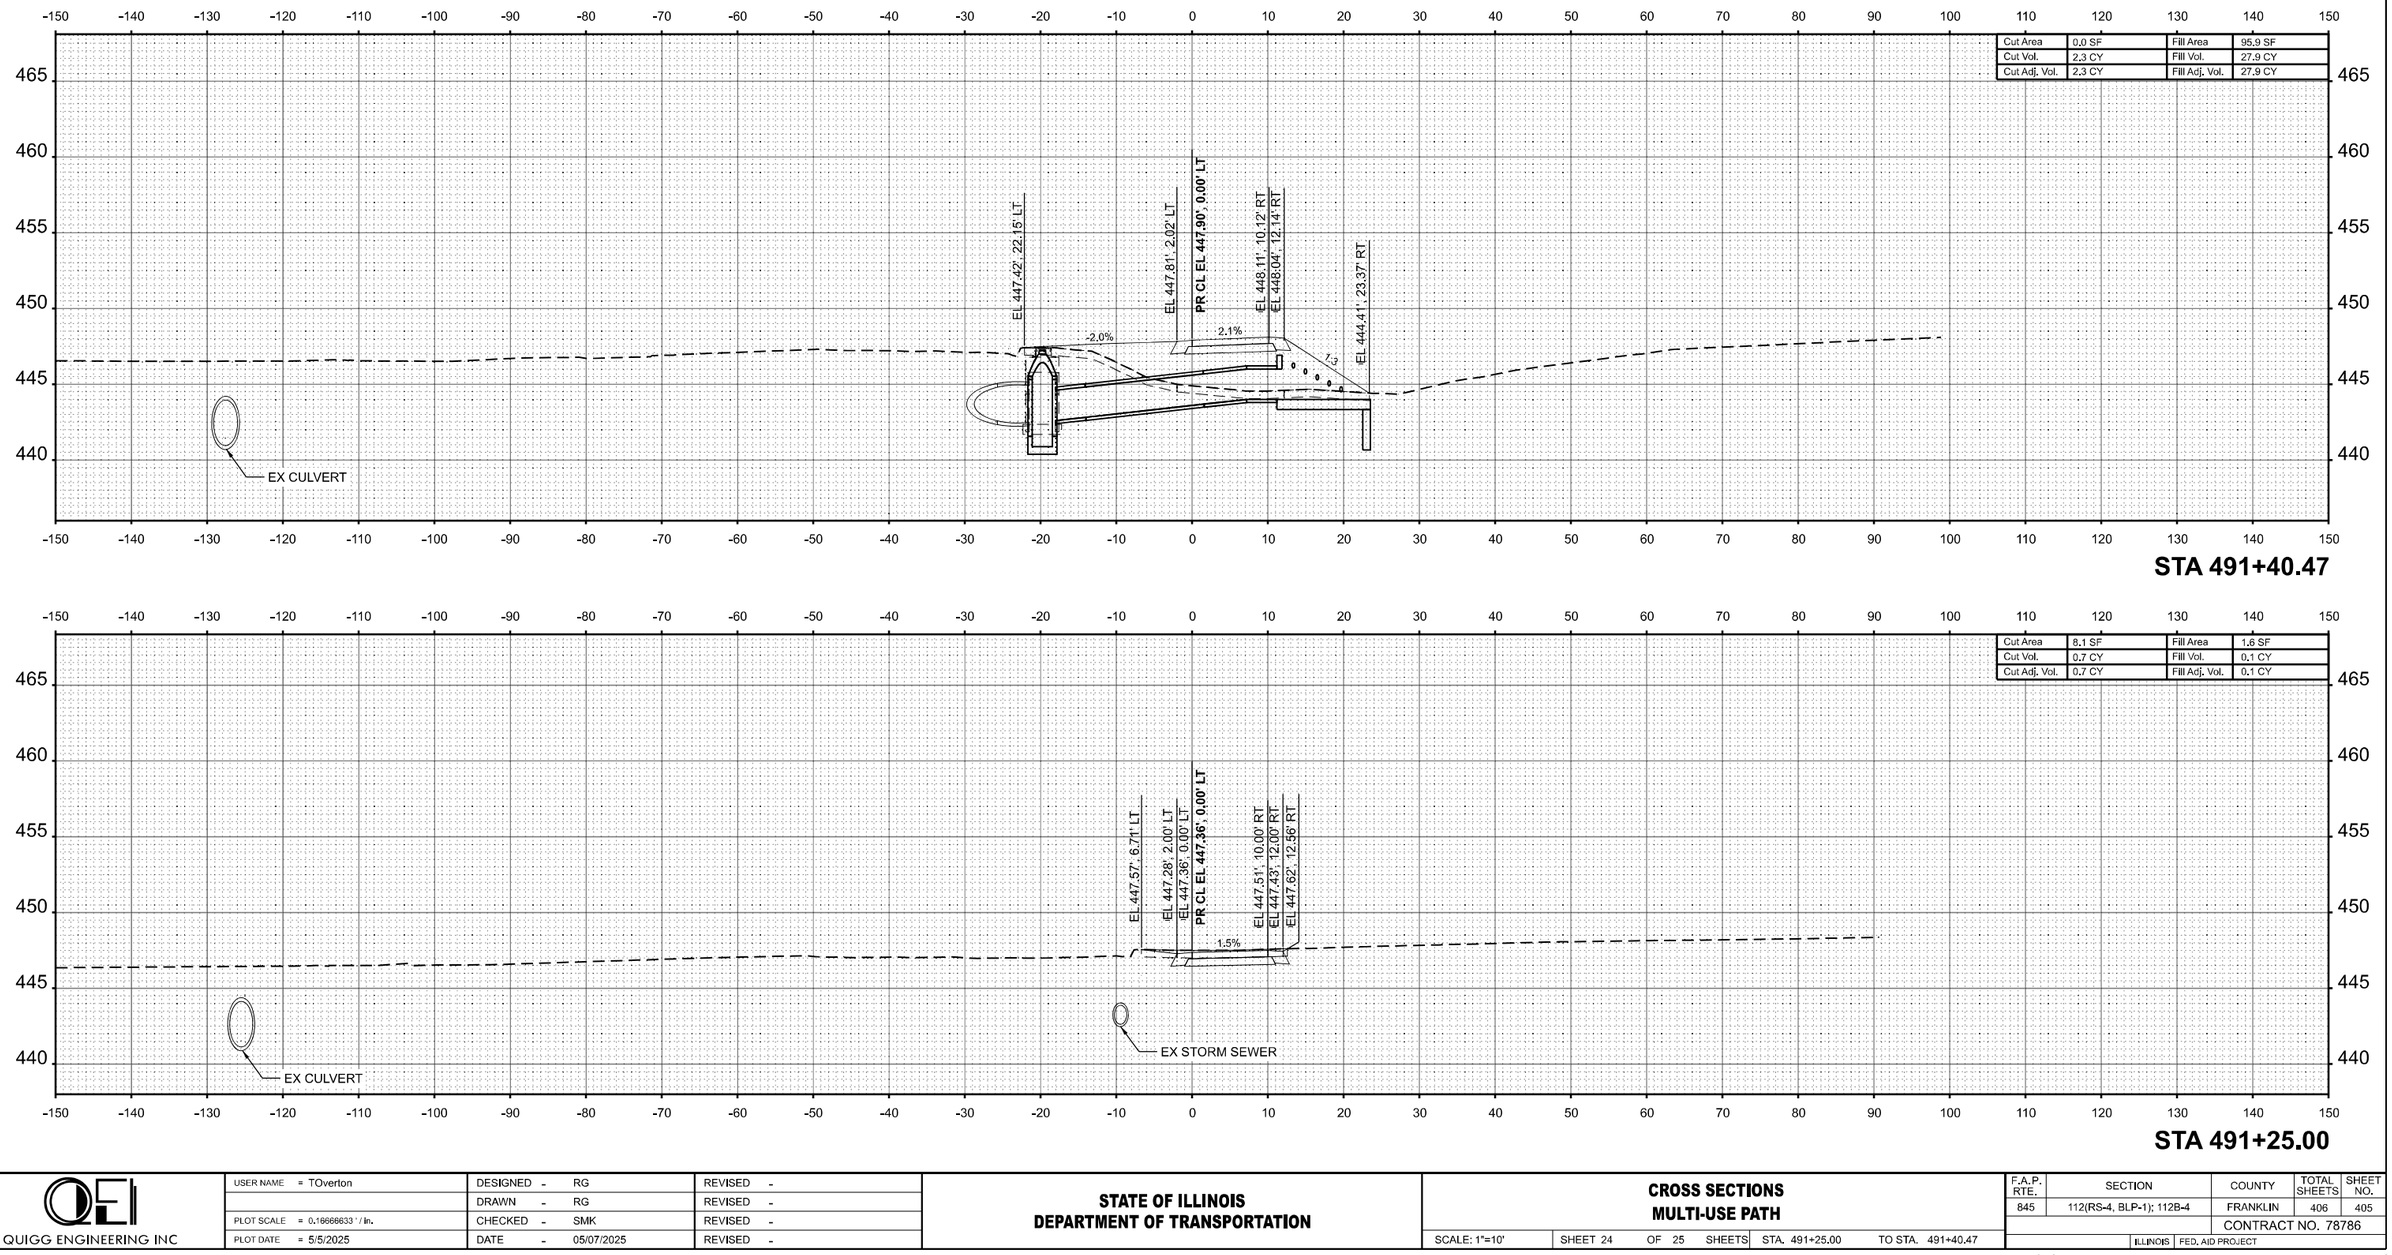

ORIGINAL SURVEY		BY	DATE
	SURVEYED		
	PLOTTED		
NOTE BOOK	TEMPLATE		
	AREAS		
NO.	AREAS CHECKED		

MODEL: MULTIUSE4 - 491+25.00 |Sheet|
FILE NAME: \\Quigg\Projects\2023\23IL072 - PTB 209-38 D9 - QEI - Var Phl IIIWO3 IL154 Rend Lake Rdwy PH III\CADD\CADD Sheets\D978786-shtXS_Multi-Use_Path.dgn

QUIGG ENGINEERING INC


USER NAME = TOverton		DESIGNED - RG		REVISED -
		DRAWN - RG		REVISED -
PLOT SCALE = 0.16666633 ' / In.		CHECKED - SMK		REVISED -
PLOT DATE = 5/5/2025		DATE - 05/07/2025		REVISED -

STATE OF ILLINOIS
DEPARTMENT OF TRANSPORTATION


CROSS SECTIONS
MULTI-USE PATH

SCALE: 1"=10' | SHEET 24 OF 25 SHEETS | STA. 491+25.00 | TO STA. 491+40.47

F.A.P. RTE.	SECTION	COUNTY	TOTAL SHEETS	SHEET NO.
845	112(RS-4, BLP-1); 112B-4	FRANKLIN	406	405
		CONTRACT NO. 78786		
	ILLINOIS FED. AID PROJECT			

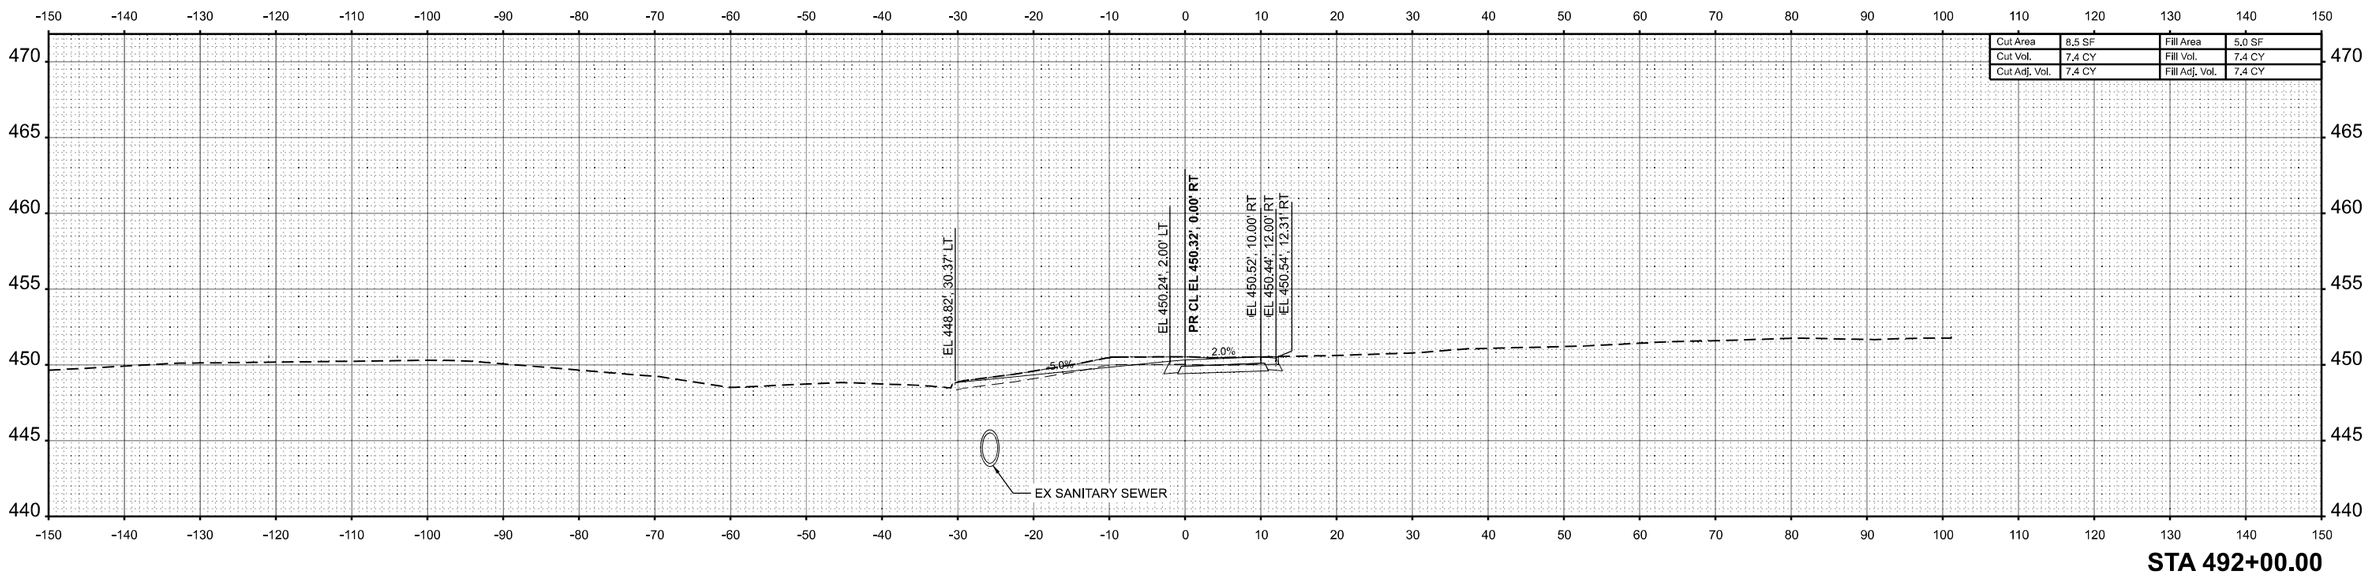

STA 492+00.00

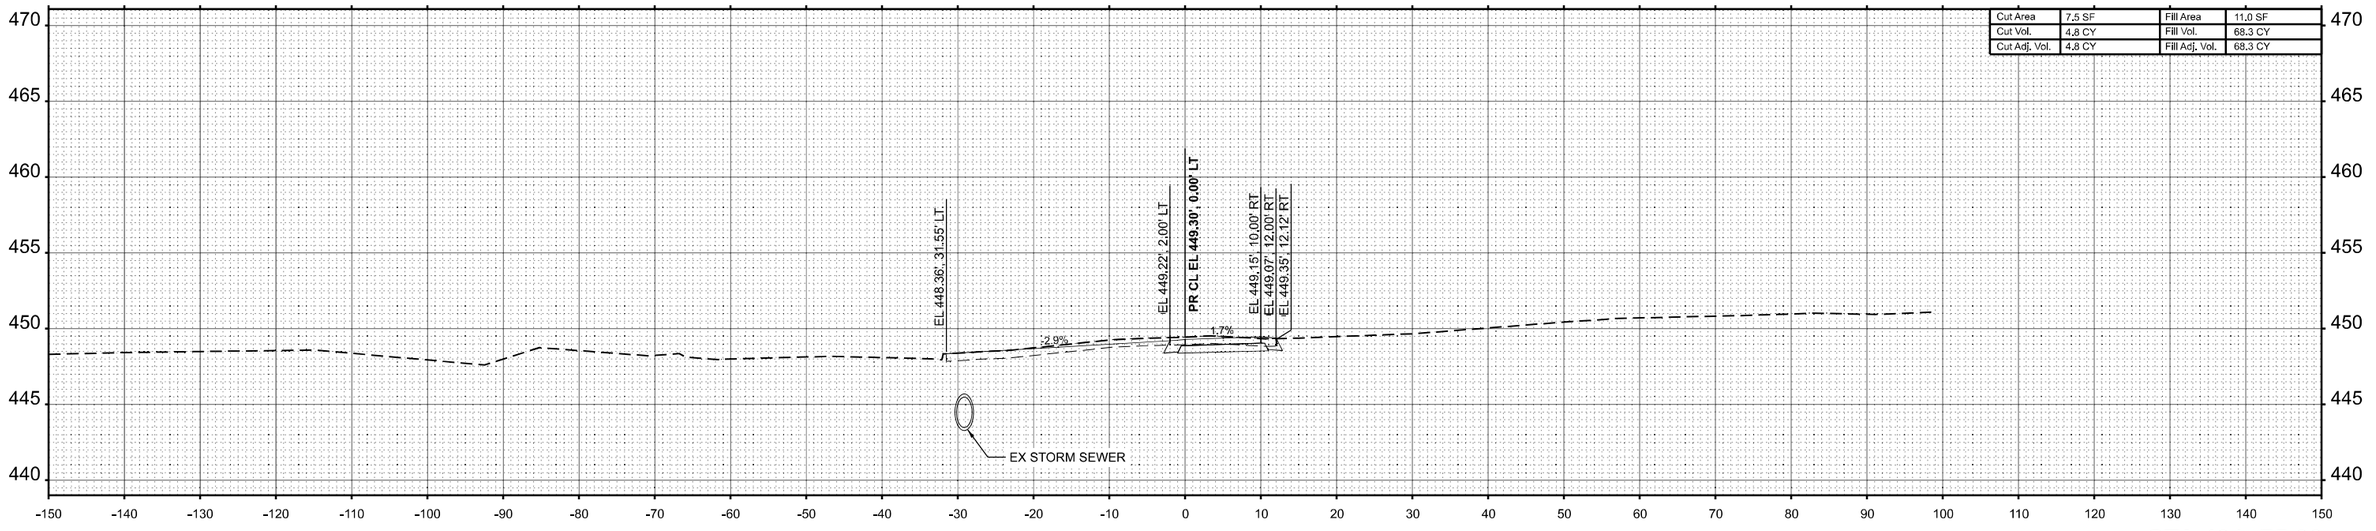

STA 491+75.00

QUIGG ENGINEERING INC	USER NAME = TOverton	DESIGNED - RG	REVISED -
		DRAWN - RG	REVISED -
	PLOT SCALE = 0.1666633 ' / In.	CHECKED - SMK	REVISED -
	PLOT DATE = 5/5/2025	DATE - 05/07/2025	REVISED -

STATE OF ILLINOIS
DEPARTMENT OF TRANSPORTATION

CROSS SECTIONS
MULTI-USE PATH

SCALE: 1"=10' | SHEET 25 OF 25 SHEETS | STA. 491+75.00 | TO STA. 492+00.00

F.A.P. RTE.	SECTION	COUNTY	TOTAL SHEETS	SHEET NO.
845	112(RS-4, BLP-1); 112B-4	FRANKLIN	406	406
		CONTRACT NO. 78786		
	ILLINOIS	FED. AID PROJECT		

FINAL SURVEY | NOTE BOOK | NO. | BY | DATE
SURVEYED | PLOTTED | TEMPLATE | AREAS | AREAS CHECKED

ORIGINAL SURVEY | NOTE BOOK | NO. | BY | DATE
SURVEYED | PLOTTED | TEMPLATE | AREAS | AREAS CHECKED

MODEL: MULTIUSE4 - 491+75.00 [Sheet]
FILE NAME: \\Quigg\Projects\2023\23IL072 - PTB 209-38 D9 - QEI - Var Phl II\WO3 IL154 Rend Lake Rdwy PH II\CADD\CADD Sheets\D978786-snt-XS_Multi-Use_Path.dgn