CONTROL POINTS

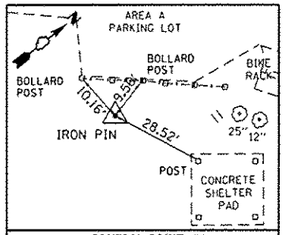

CONTROL POINT #1
STA. 1+39.54, 47.32' RT.
N: 1663758.400 E: 1058632.889
ELEV. = 610.44

CONTROL POINT #2
N: 1663961.344 E: 1058735.162
ELEV. = 607.02

BILL OF MATERIALS - AREA A

ITEM	UNIT	TOTAL
TREE REMOVAL (6 TO 15 UNITS DIAMETER)	UNIT	510
TREE REMOVAL (OVER 15 UNITS DIAMETER	UNIT	216
EARTH EXCAVATION	CU YD	246
FURNISHED EXCAVATION	CU YD	20
TRENCH BACKFILL	CU YD	4.7
TOPSOIL FURNISH AND PLACE, 4"	SQ YD	1,134
GRADING AND SHAPING DITCHES	FOOT	255
AGGREGATE BASE COURSE, TYPE A 2"	SQ YD	2,253
AGGREGATE BASE COURSE, TYPE A 6"	SQ YD	47
AGGREGATE BASE COURSE, TYPE A 12"	SQ YD	434
PREPARATION OF BASE	SQ YD	2,240
HOT-MIX ASPHALT BINDER COURSE, IL 19.0, N50	TON	366.6
HOT-MIX ASPHALT SURFACE COURSE, MIX "C", N50	TON	266.9
PORTLAND CEMENT CONCRETE SIDEWALK 4 INCH	SQ FT	1,101
PAVEMENT REMOVAL	SQ YD	92
SIDEWALK REMOVAL	SQ FT	59
AGGREGATE WEDGE SHOULDER, TYPE B	TON	52.3
PIPE CULVERT REMOVAL	FOOT	40
PIPE CULVERTS, CLASS D, TYPE 1 15"	FOOT	68
END SECTIONS 15"	EACH	2
SIGN PANEL - TYPE 1	SQ FT	26
WOOD SIGN SUPPORT	FOOT	114
PAINT PAVEMENT MARKING - LINE 4"	FOOT	1,726
PAINT PAVEMENT MARKING - LINE 24"	FOOT	14
REMOVE EXISTING GATE	EACH	1
REMOVE EXISTING PARKING BLOCKS	EACH	3
PRECAST CONCRETE PARKING BLOCK	EACH	48
TUBULAR STEEL GATE	EACH	1
RELOCATE SIGN, SPECIAL	EACH	1
FOLD DOWN BOLLARDS	EACH	1
BOLLARD REMOVAL	EACH	19
AGGREGATE SHOULDERS (SPECIAL)	TON	7.6
SIGN PANEL - TYPE 1 (SPECIAL)	SQ FT	6
REMOVE SIGN COMPLETE	EACH	1
BICYCLE RACKS	EACH	1
BOLLARDS	EACH	4
FENCE REMOVAL	FOOT	40
BITUMINOUS MATERIALS (PRIME COAT)	POUND	6,742

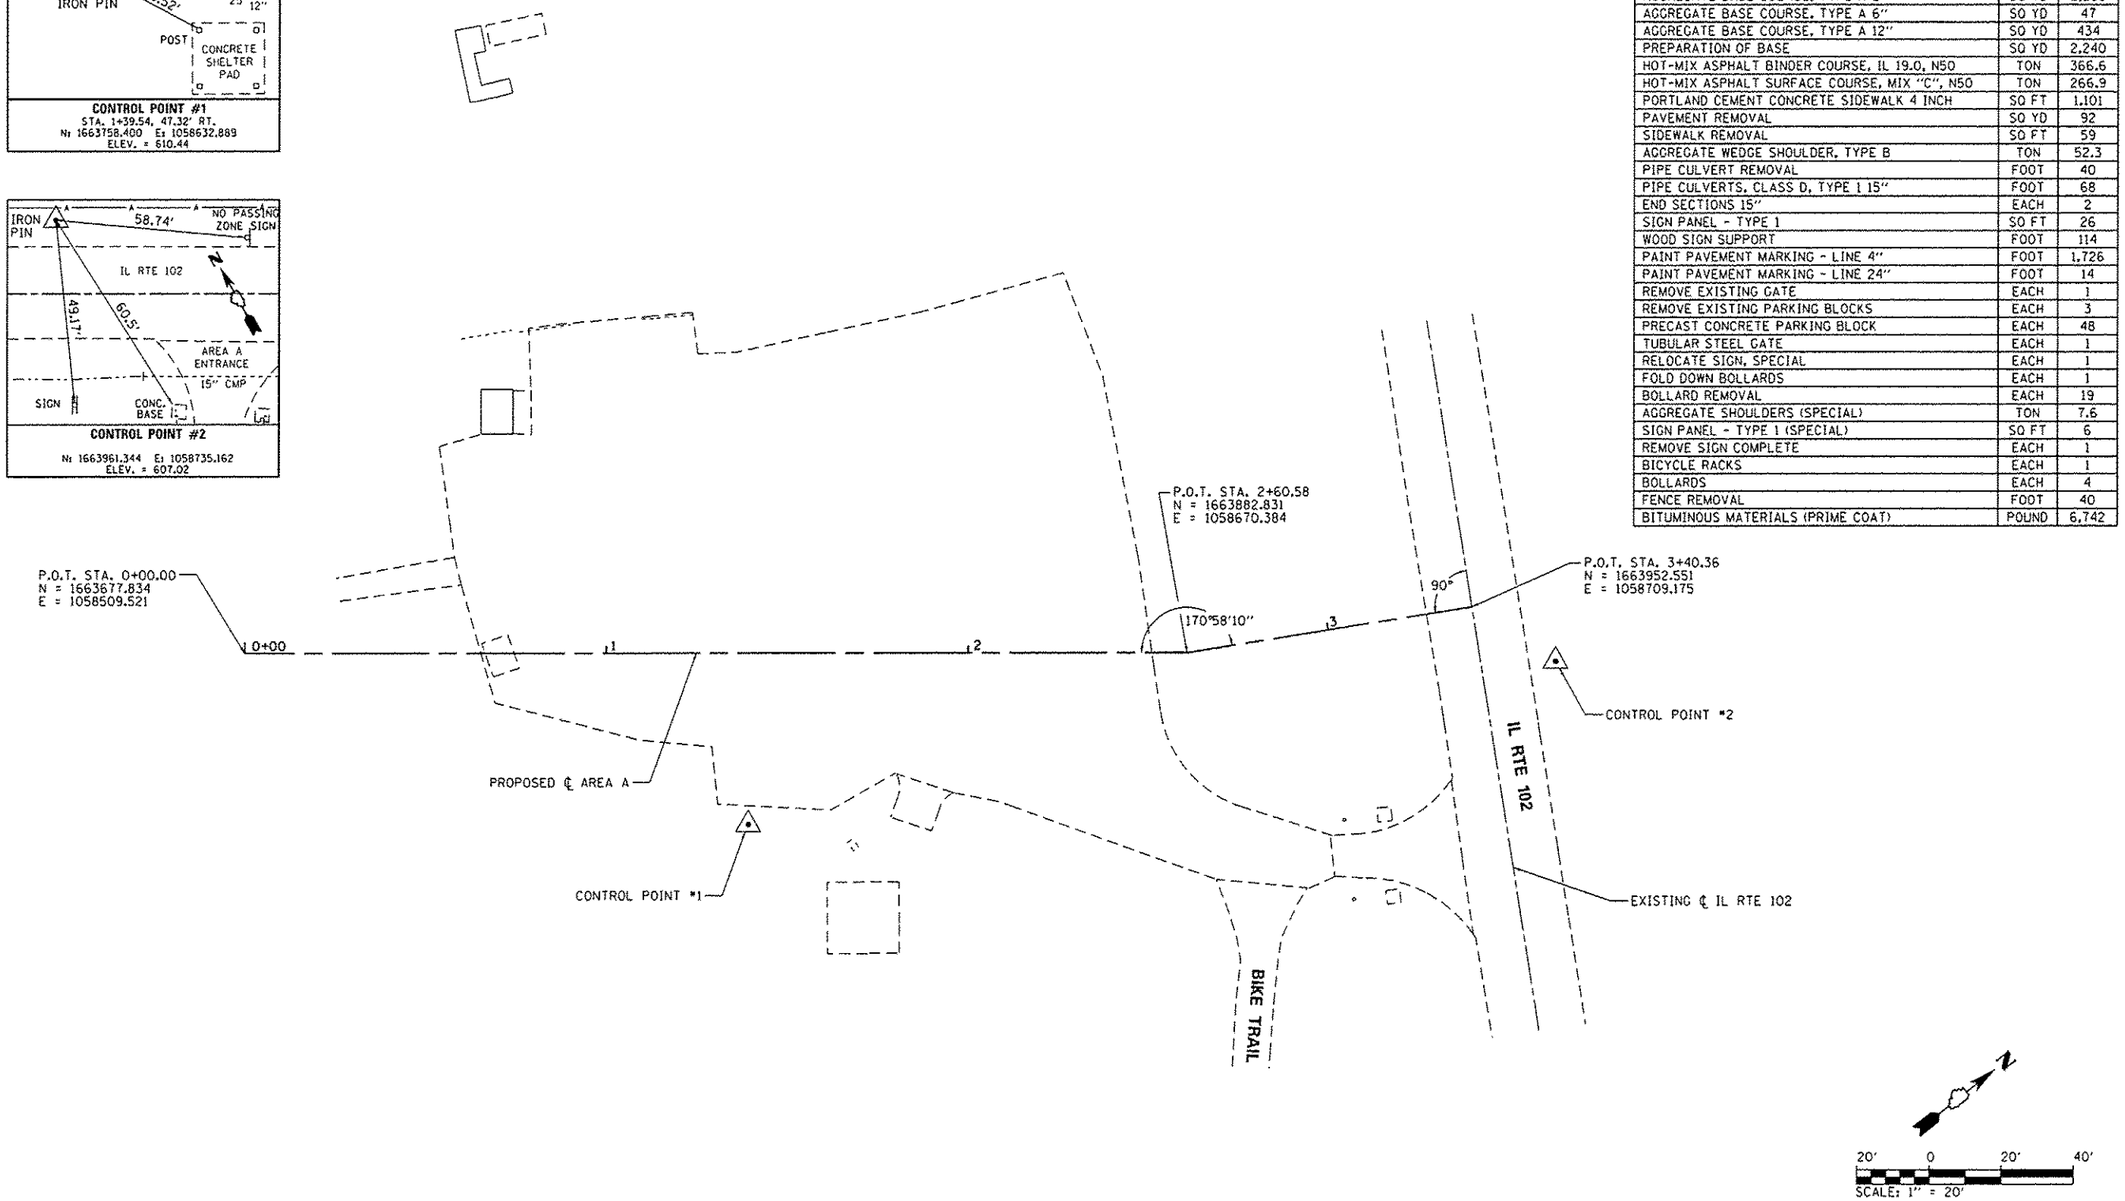

FILE NAME = L:\IDOT\1106610\WO_15\Draw\CADD_Sheets\D46251-sht-AreaA-001Alignment.dgn	USER NAME = Brad Downen	DESIGNED - MJO	REVISED -	STATE OF ILLINOIS DEPARTMENT OF TRANSPORTATION	ALIGNMENT AND BILL OF MATERIALS - AREA A KANKAKEE RIVER STATE PARK
	PLOT SCALE = 40.0000 ' / in.	DRAWN - RAH	REVISED -		
		CHECKED - BJD	REVISED -		
Default	PLOT DATE = 4/6/2013	DATE - 3/29/2013	REVISED -		SCALE: 1" = 20' SHEET 1 OF 5 SHEETS STA. TO STA.

F.A. RTE.	SECTION	COUNTY	TOTAL SHEETS	SHEET NO.
	PARK ROADS	*	140	20
	* WILL & KANKAKEE	CONTRACT NO. 46251		
		ILLINOIS FED. AID PROJECT		