BILL OF MATERIALS – OAK GROVE

ITEM	UNIT	TOTAL
TOPSOIL FURNISH AND PLACE, 4"	SQ YD	1,105
HOT-MIX ASPHALT SURFACE REMOVAL - BUTT JOINT	SQ YD	74
HOT-MIX ASPHALT SURFACE COURSE, MIX "C", N50	TON	234.9
AGGREGATE WEDGE SHOULDER, TYPE B	TON	8.4
SIGN PANEL - TYPE 1	SQ FT	18
WOOD SIGN SUPPORT	FOOT	58
PAINT PAVEMENT MARKING - LINE 4"	FOOT	999
PAINT PAVEMENT MARKING - LINE 6"	FOOT	36
PAINT PAVEMENT MARKING - LINE 12"	FOOT	36
REMOVE EXISTING PARKING BLOCKS	EACH	49
PRECAST CONCRETE PARKING BLOCK	EACH	48
REMOVE SIGN COMPLETE	EACH	4
BITUMINOUS MATERIALS (PRIME COAT)	POUND	944

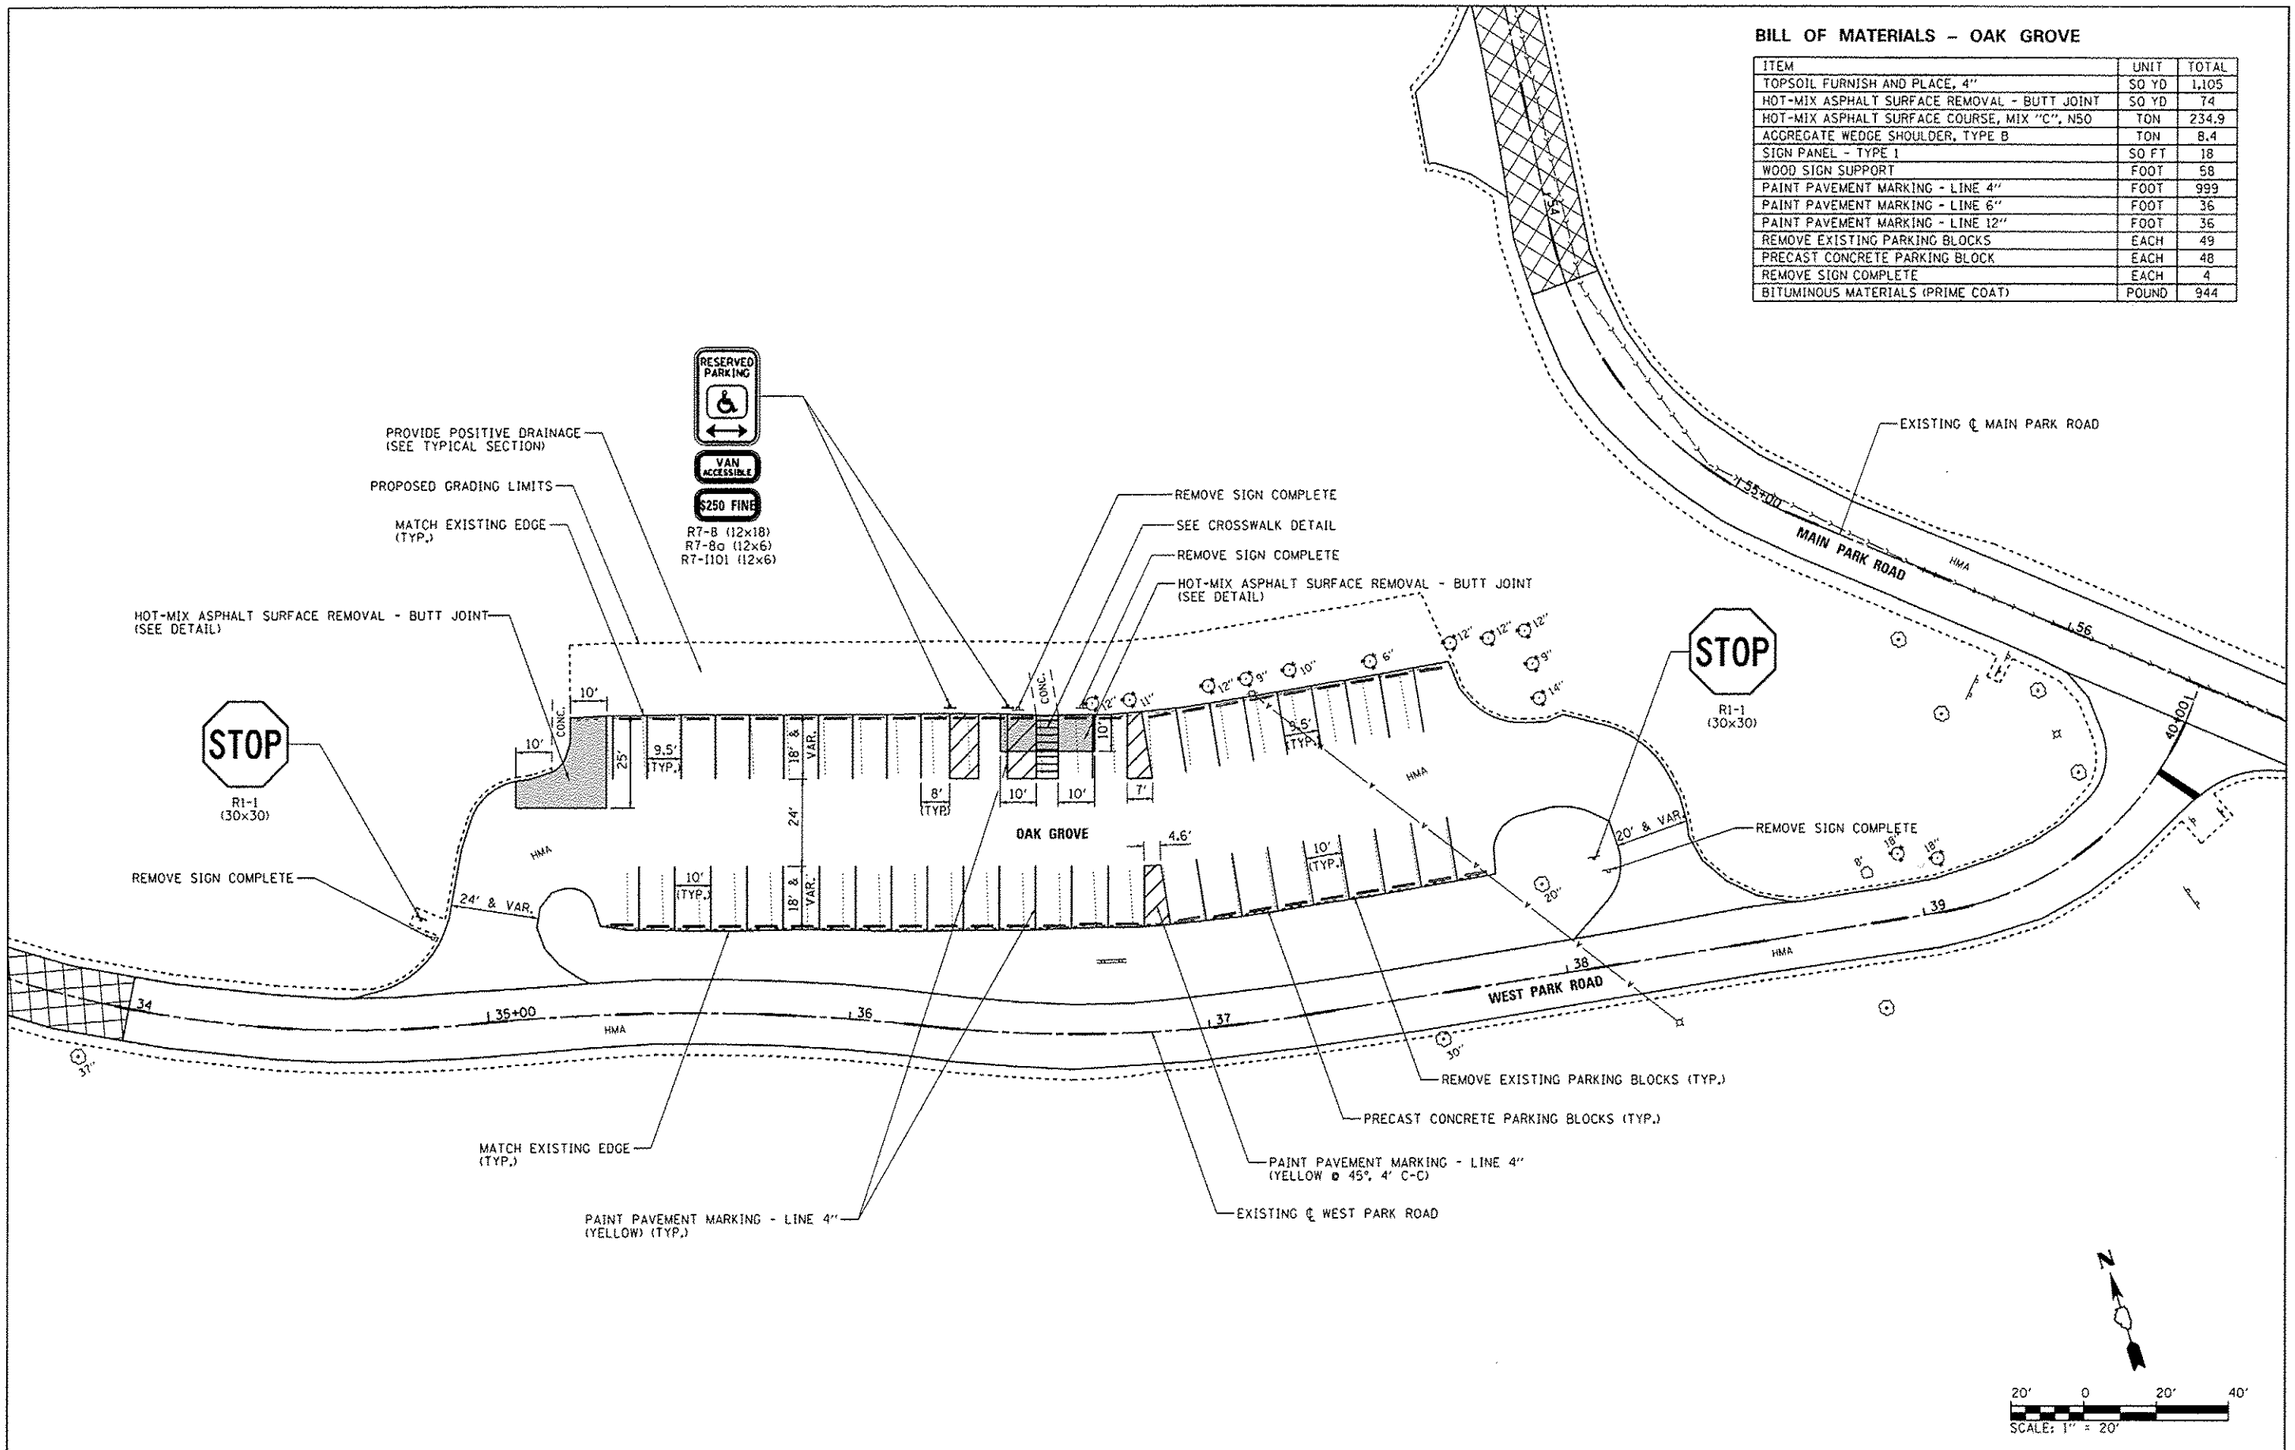

FILE NAME = L:\IDOT\110661D\WO_15\D-ow\CADD_Sheets\D46251-sht-WestParkRoad-00BSitePlan.dgn	USER NAME = Brad Downen	DESIGNED - MJO	REVISED -
		DRAWN - RAH	REVISED -
	PLOT SCALE = 40.0000 ' / in.	CHECKED - BJD	REVISED -
Default	PLOT DATE = 4/6/2013	DATE - 3/29/2013	REVISED -

STATE OF ILLINOIS
DEPARTMENT OF TRANSPORTATION

SITE PLAN – OAK GROVE
KANKAKEE RIVER STATE PARK

SCALE: 1" = 20' | SHEET 1 OF 1 SHEETS | STA. TO STA.

F.A. RTE.	SECTION	COUNTY	TOTAL SHEETS	SHEET NO.
	PARK ROADS	•	140	50
• WILL & KANKAKEE		CONTRACT NO. 46251		
	ILLINOIS FED. AID PROJECT			