BILL OF MATERIALS - WHITE PINE

ITEM	UNIT	TOTAL
HOT-MIX ASPHALT SURFACE COURSE, MIX "C", N50	TON	139.6
AGGREGATE WEDGE SHOULDER, TYPE B	TON	5.8
SIGN PANEL - TYPE 1	SQ FT	13
WOOD SIGN SUPPORT	FOOT	31
PAINT PAVEMENT MARKING - LINE 4"	FOOT	324
REMOVE EXISTING PARKING BLOCKS	EACH	20
PRECAST CONCRETE PARKING BLOCK	EACH	20
BITUMINOUS MATERIALS (PRIME COAT)	POUND	561

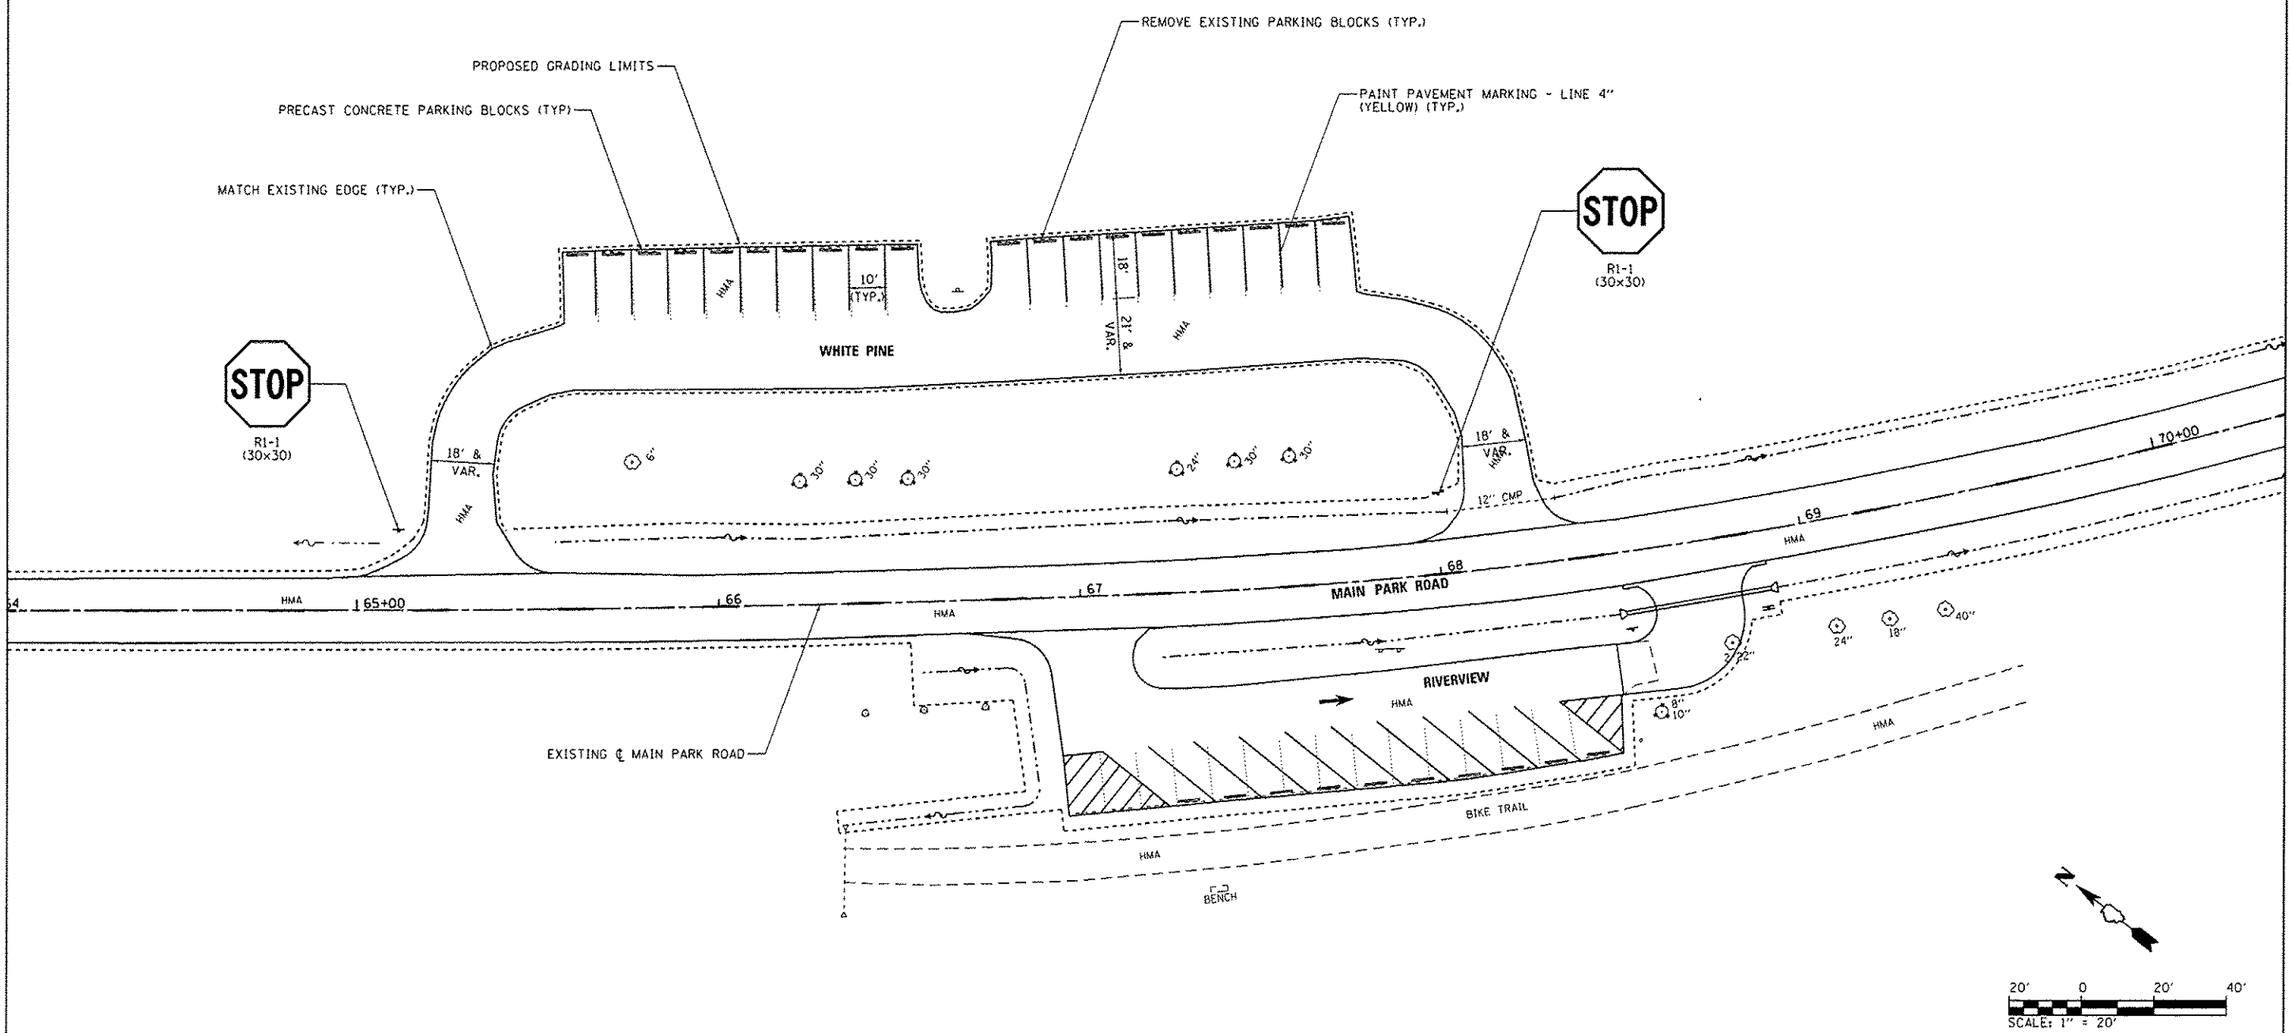

FILE NAME = L:\IDOT\1186610\40_15\Draw\CADD_Sheets\D46251-sht-MainPark-011SitePlan-WhitePine.dgn	USER NAME = Brad Downen	DESIGNED - MJO	REVISED -
		DRAWN - RAH	REVISED -
	PLOT SCALE = 40.0000 ' / in.	CHECKED - BJD	REVISED -
Default	PLOT DATE = 4/6/2013	DATE - 3/29/2013	REVISED -

STATE OF ILLINOIS
DEPARTMENT OF TRANSPORTATION

SITE PLAN - WHITE PINE
KANKAKEE RIVER STATE PARK

SCALE: 1" = 20' | SHEET 1 OF 1 SHEETS | STA. TO STA.

F.A. RTE.	SECTION	COUNTY	TOTAL SHEETS	SHEET NO.
	PARK ROADS	*	140	67
* WILL & KANKAKEE		CONTRACT NO. 46251		
ILLINOIS FED. AID PROJECT				