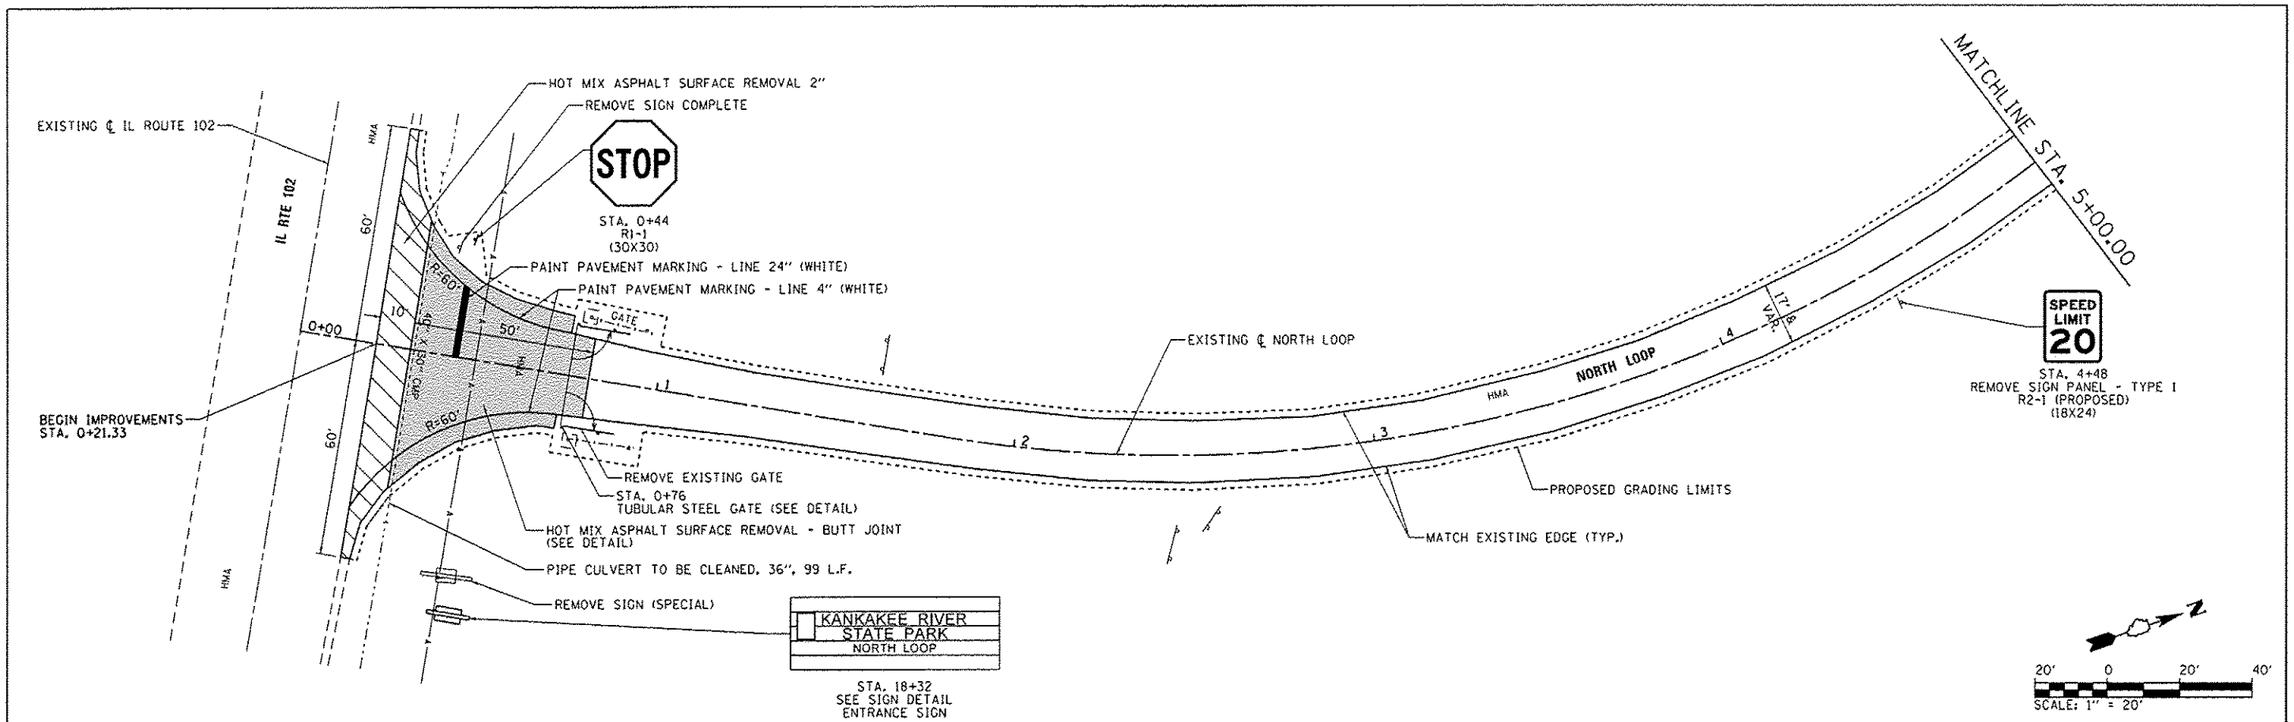

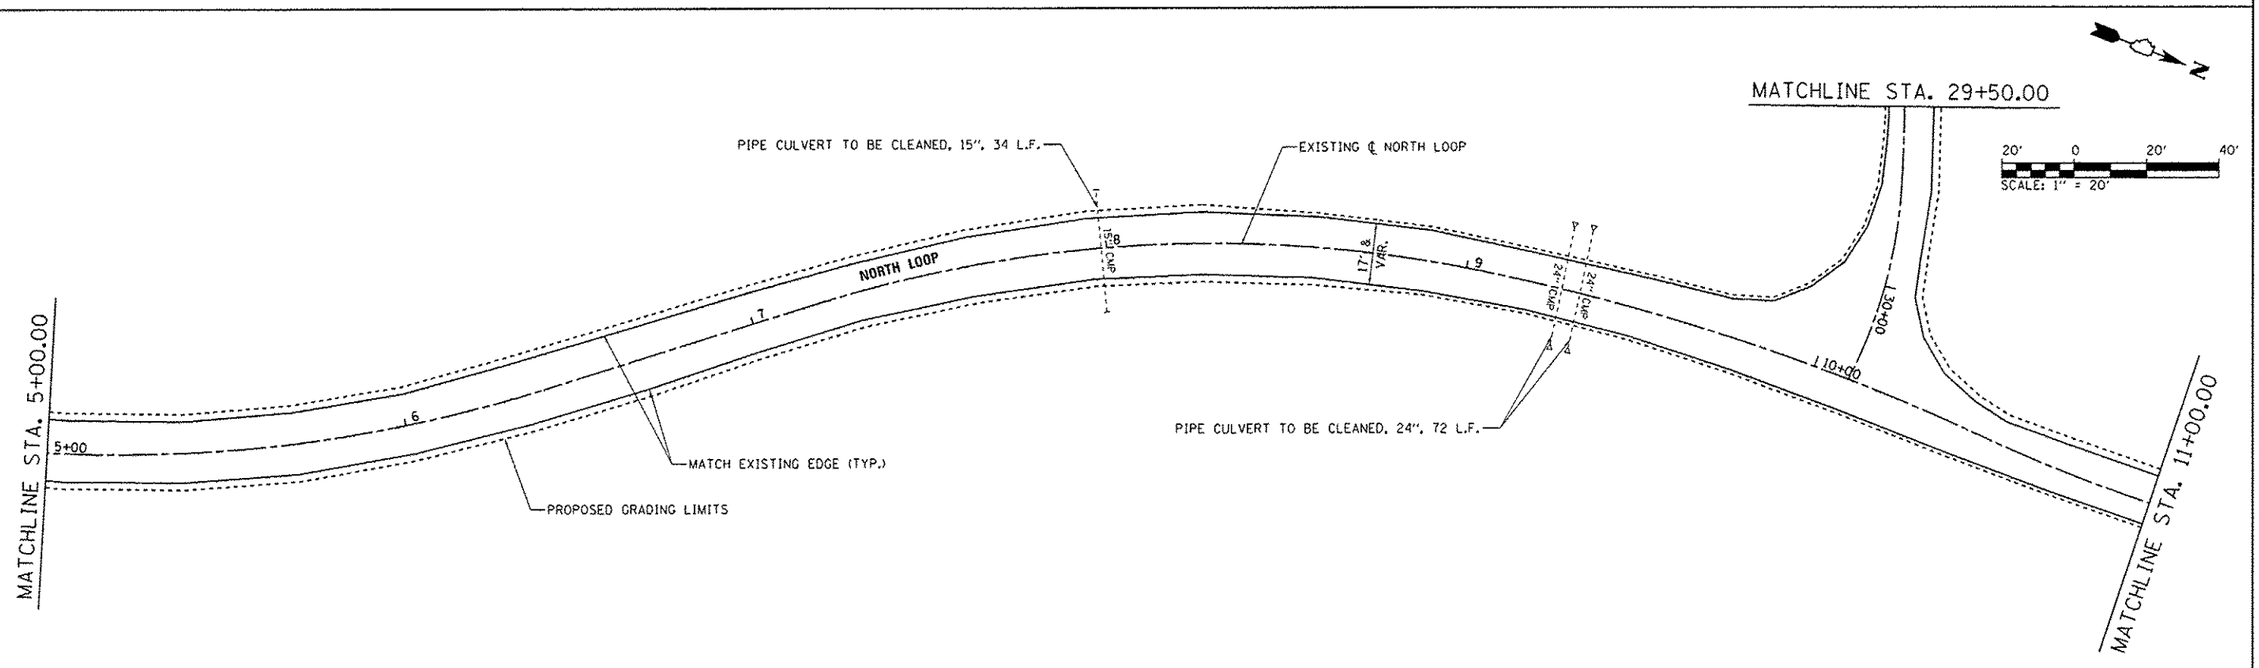

FILE NAME = L:\IDOT\118GGI01\W0.15\0-dw\CADD_Sheets\D346251sht-NorthLoop-2013SitePlan.dgn	USER NAME = Brad Downen	DESIGNED - MJD	REVISED -
		DRAWN - RAH	REVISED -
	PLOT SCALE = 40.0000 ' / in.	CHECKED - BJD	REVISED -
Default	PLOT DATE = 4/8/2013	DATE - 3/29/2013	REVISED -

STATE OF ILLINOIS
DEPARTMENT OF TRANSPORTATION

SITE PLAN – NORTH LOOP
KANKAKEE RIVER STATE PARK

SCALE: 1" = 20' | SHEET 3 OF 5 SHEETS | STA. 0+00 TO STA. 11+00

F.A. RTE.	SECTION	COUNTY	TOTAL SHEETS	SHEET NO.
	PARK ROADS	*	140	75
*	WILL & KANKAKEE	CONTRACT NO. 46251		
	ILLINOIS FED. AID PROJECT			