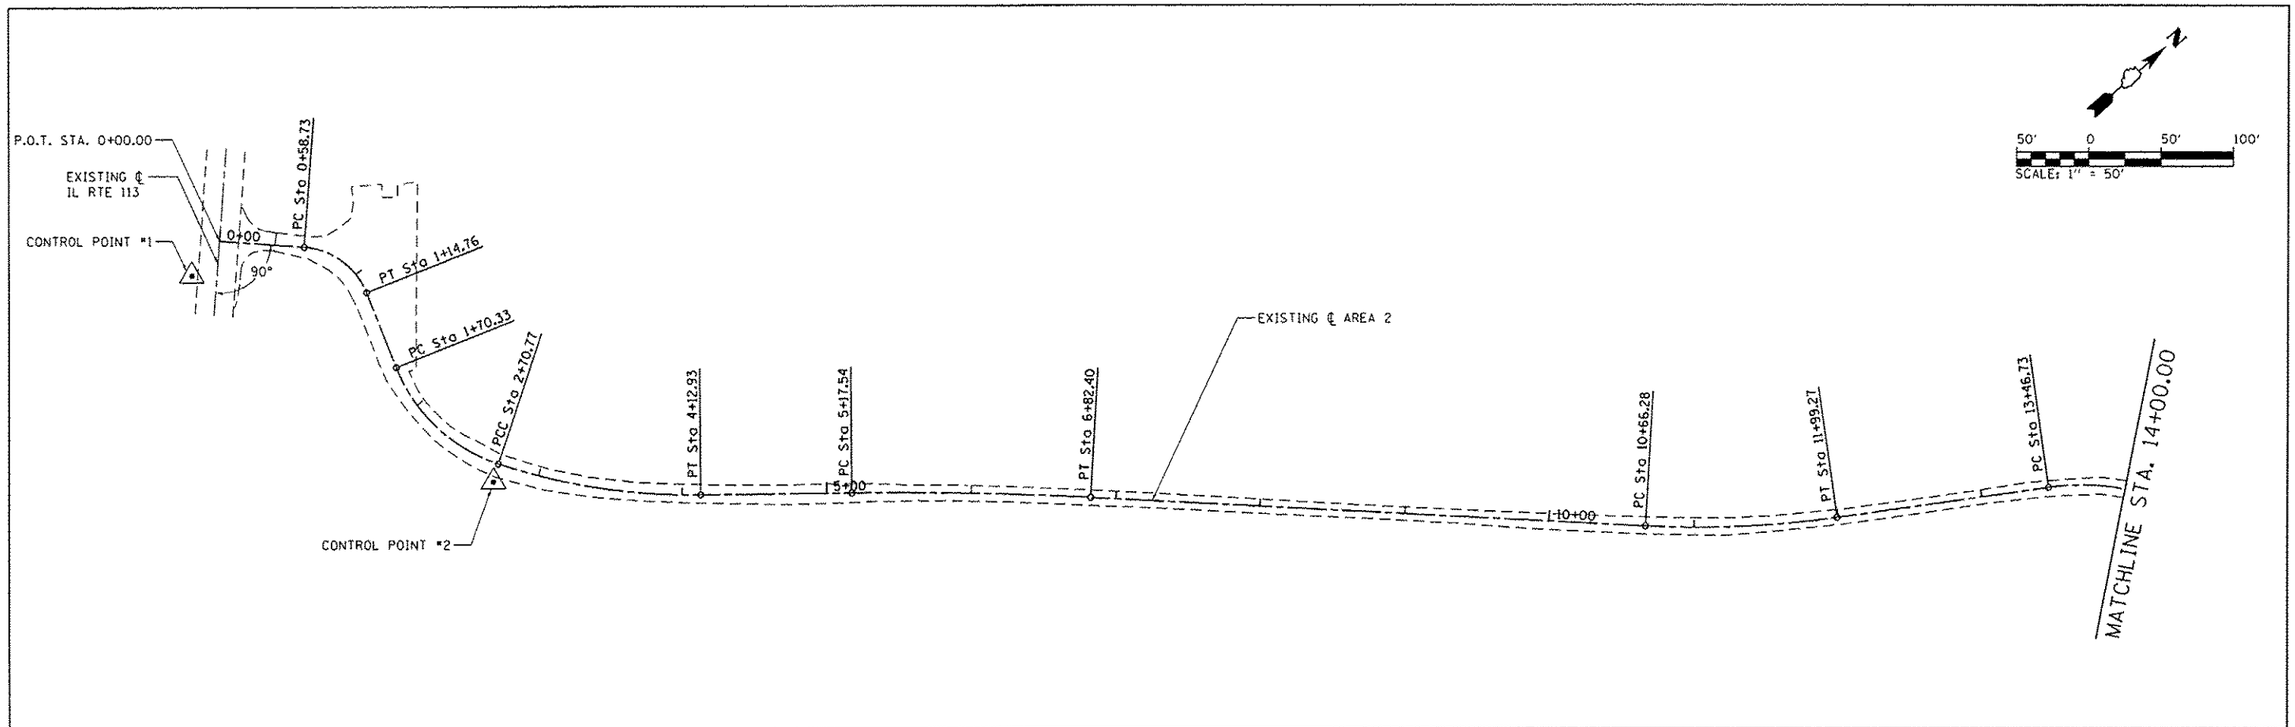

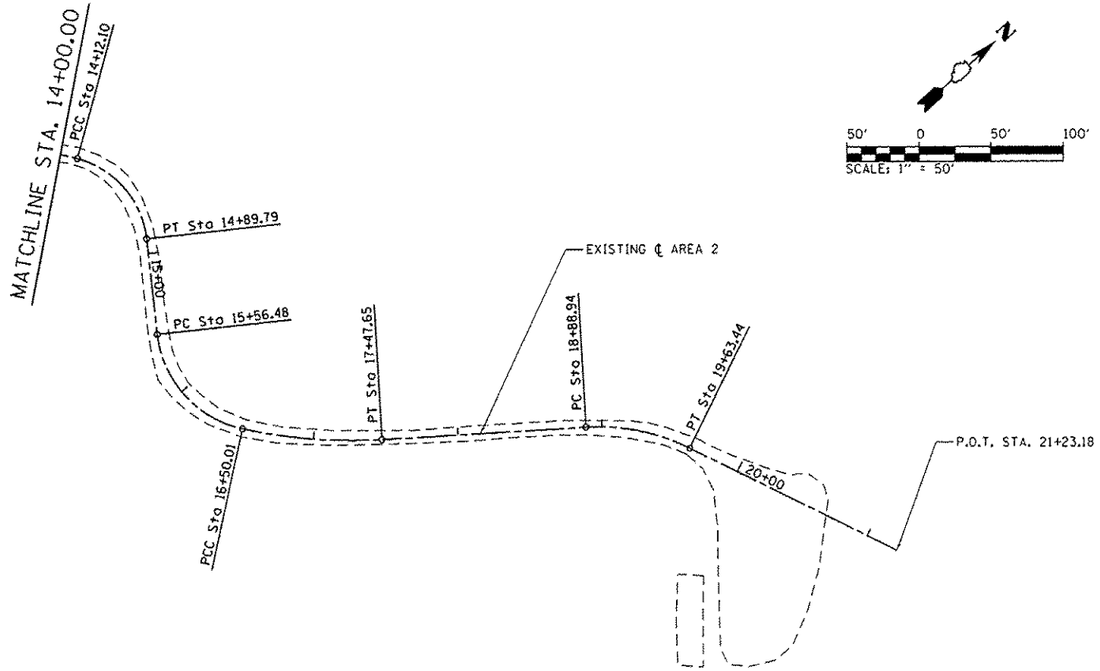

BILL OF MATERIALS - AREA 2

ITEM	UNIT	TOTAL
EARTH EXCAVATION	CU YD	54
FURNISHED EXCAVATION	CU YD	8
TRENCH BACKFILL	CU YD	3.5
TOPSOIL FURNISH AND PLACE, 4"	SQ YD	62
GRADING AND SHAPING DITCHES	FOOT	60
AGGREGATE BASE COURSE, TYPE A 8"	SQ YD	31
AGGREGATE BASE COURSE, TYPE A 12"	SQ YD	113
PREPARATION OF BASE	SQ YD	4,041
AGGREGATE SURFACE COURSE, TYPE A 4"	SQ YD	4,717
HOT-MIX ASPHALT BINDER COURSE, IL 19.0, N50	TON	25.7
HOT-MIX ASPHALT SURFACE COURSE, MIX "C", N50	TON	10.6
PAVEMENT REMOVAL	SQ YD	61
AGGREGATE WEDGE SHOULDER, TYPE B	TON	11.4
PIPE CULVERTS, CLASS D, TYPE 1 15"	FOOT	54
END SECTIONS 15"	EACH	2
SIGN PANEL - TYPE 1	SQ FT	19
WOOD SIGN SUPPORT	FOOT	74
PAINT PAVEMENT MARKING - LINE 24"	FOOT	12
REMOVE EXISTING GATE	EACH	2
TUBULAR STEEL GATE	EACH	2
PIPE CULVERTS TO BE CLEANED 18"	FOOT	26
PIPE CULVERTS TO BE CLEANED 24"	FOOT	30
SIGN PANEL - TYPE 1 (SPECIAL)	SQ FT	12
REMOVE SIGN COMPLETE	EACH	1
BITUMINOUS MATERIALS (PRIME COAT)	POUND	267

FILE NAME : L:\IDOT\118661\W0.15\D-ex\CADD_Sheets\D46251-sht-Area2-001Alignment.dgn	USER NAME : Brad Downen	DESIGNED - MJO	REVISED -
		DRAWN - RAH	REVISED -
	PLOT SCALE = 100.0000 ' / in.	CHECKED - BJD	REVISED -
Default	PLOT DATE = 4/6/2013	DATE - 3/29/2013	REVISED -

STATE OF ILLINOIS
DEPARTMENT OF TRANSPORTATION

ALIGNMENT AND BILL OF MATERIALS - AREA 2
KANKAKEE RIVER STATE PARK

SCALE: 1' = 50' | SHEET 1 OF 5 SHEETS | STA. TO STA.

F.A. RTE.	SECTION	COUNTY	TOTAL SHEETS	SHEET NO.
	PARK ROADS	•	140	94
• WILL & KANKAKEE		CONTRACT NO. 46251		
	ILLINOIS	FED. AID PROJECT		