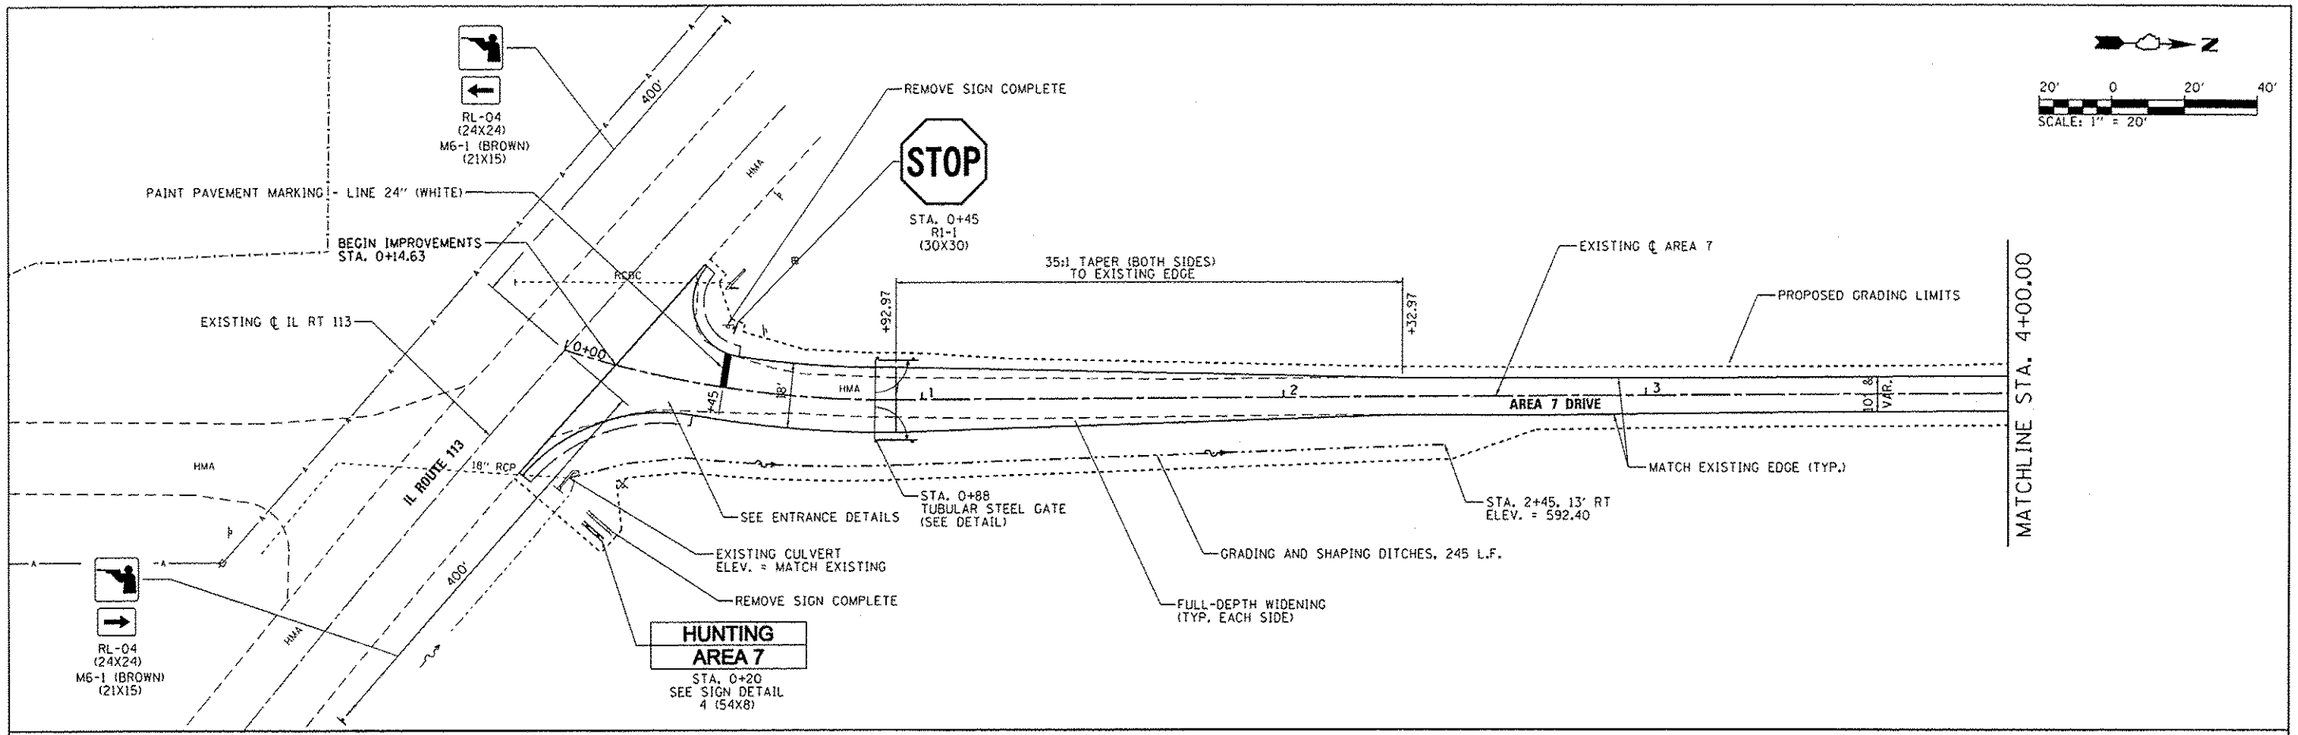

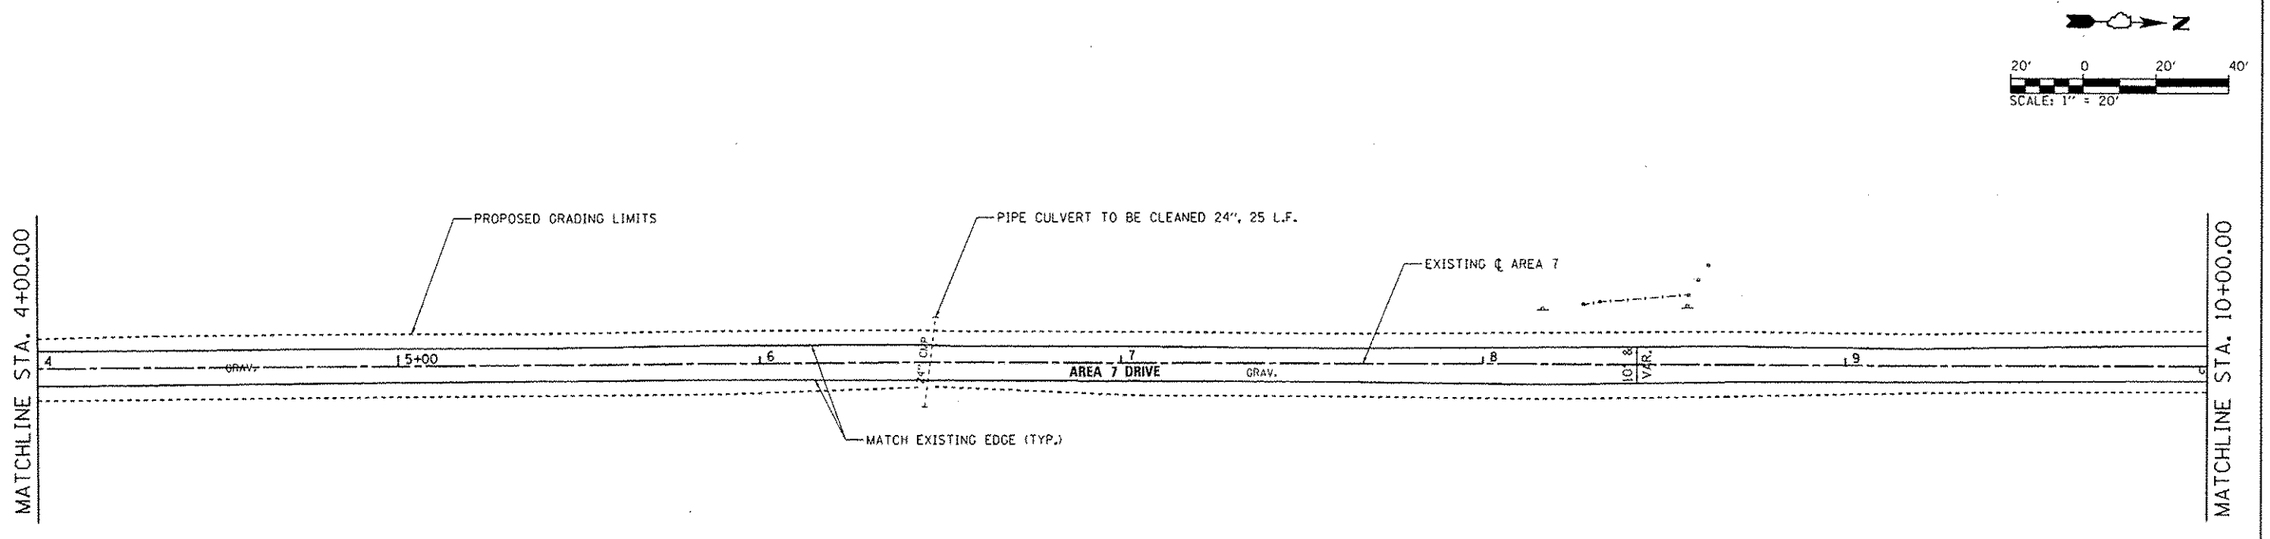

FILE NAME = L:\IDOT\118GG10\WO_15\Draw\CADD_Sheets\034G251-sht-Area7-002SitePlan.dgn	USER NAME = Brad Dawson	DESIGNED - MJO	REVISED -	STATE OF ILLINOIS DEPARTMENT OF TRANSPORTATION	SITE PLAN – AREA 7 KANKAKEE RIVER STATE PARK
	PLOT SCALE = 40.0000 ' / in.	DRAWN - RAH	REVISED -		SCALE: 1" = 20' SHEET 2 OF 4 SHEETS STA. 0+00 TO STA. 10+00
Default	PLOT DATE = 4/6/2013	CHECKED - BJD	REVISED -		
		DATE - 3/29/2013	REVISED -		

F.A. RTE.	SECTION	COUNTY	TOTAL SHEETS	SHEET NO.
	PARK ROADS	*	140	111
	* WILL & KANKAKEE	CONTRACT NO. 46251		
	ILLINOIS FED. AID PROJECT			