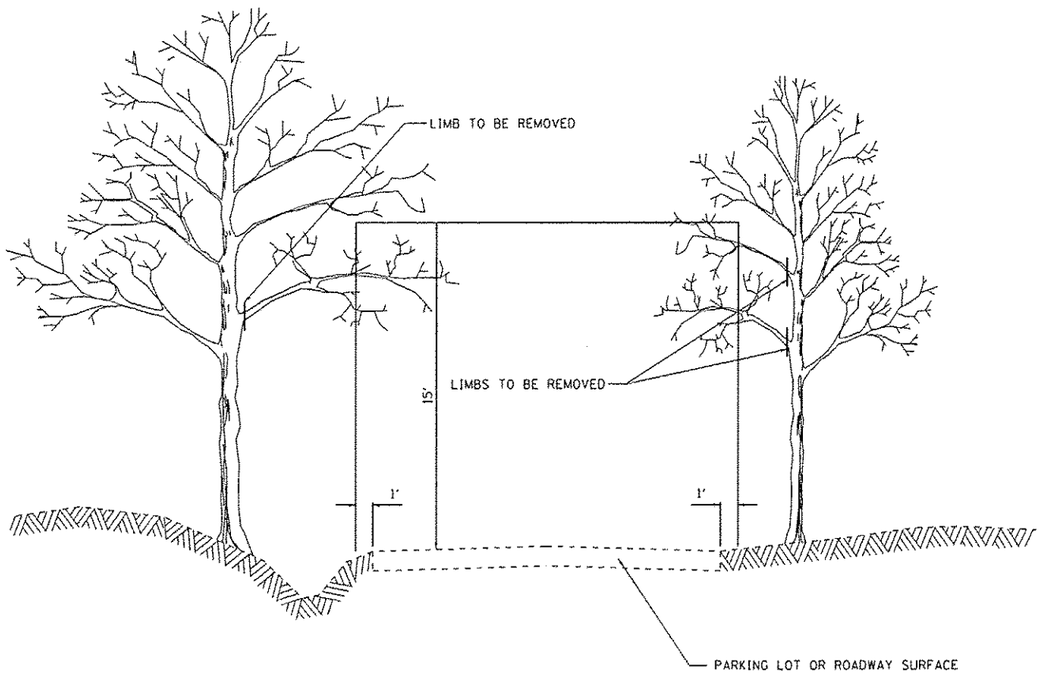

LOCATION	TREE REMOVAL (OVER 15 UNITS DIAMETER) (UNIT)	TREE PRUNING (1 TO 10 INCH DIAMETER) (EACH)	TREE PRUNING (OVER 10 INCH DIAMETER) (EACH)
AREA A		8	8
AREA B		3	3
AREA C		1	1
CHIPPEWA CAMPGROUND ENTRANCE		5	5
LOWER CHIPPEWA BOAT ACCESS ROAD		20	20
CONCESSION		4	4
SHAG BARK & CEDAR GROVE		12	12
WEST PARK ROAD		20	20
OAK GROVE		4	4
MAIN PARK ROAD	200	15	40
MAIN PARK OFFICE		5	5
RIVER BIRCH WEST		5	5
RIVER BIRCH ADA DRIVE		3	3
RIVER BIRCH EAST			2
WHITE PINE		4	4
RIVERVIEW		5	5
SILVER POPLAR		6	6
HEDGE APPLE		5	5
WALNUT		4	4
NORTH LOOP		15	15
HORSE STABLE		10	10
ROCK CREEK		5	5
DAVIS CREEK		10	10
AREA 1		5	5
AREA 2		10	10
AREA 3		5	5
AREA 4		4	4
FISHING ACCESS SOUTH		5	5
AREA 5		3	3
AREA 6		3	3
AREA 7		10	10
AREA 8		5	5
AREA 9		1	1
AREAS 9 & 10 BOAT ACCESS ROAD		15	15
AREA 10		5	5

THE QUANTITIES ABOVE ARE ESTIMATED AND SHALL BE USED ONLY AT THE ENGINEER'S DISCRETION

TREE PRUNING

FILE NAME = L:\IDOT\118G610\W0.15\Draw\CADD_Sheets\D346251-sht-Details.dgn	USER NAME = Brad Downen	DESIGNED - MJO	REVISED -
		DRAWN - RAH	REVISED -
	PLOT SCALE = 100.0000 ' / in.	CHECKED - BJD	REVISED -
002	PLOT DATE = 4/6/2013	DATE - 3/29/2013	REVISED -

STATE OF ILLINOIS
DEPARTMENT OF TRANSPORTATION

TREE PRUNING
KANKAKEE RIVER STATE PARK

SCALE: N.T.S. | SHEET 1 OF 1 SHEETS | STA. | TO STA.

F.A. RTE.	SECTION	COUNTY	TOTAL SHEETS	SHEET NO.
	PARK ROADS	*	140	126
	* WILL & KANKAKEE	CONTRACT NO. 46251		
	ILLINOIS FED. AID PROJECT			