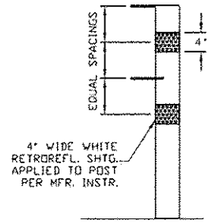

RETROREFLECTIVE SHEETING DETAIL

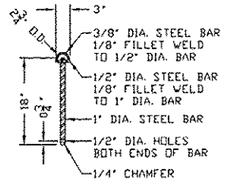

GATE TIE-BACK PIN DETAIL

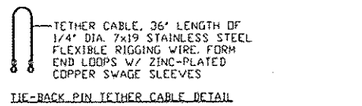

TIE-BACK PIN TETHER CABLE DETAIL

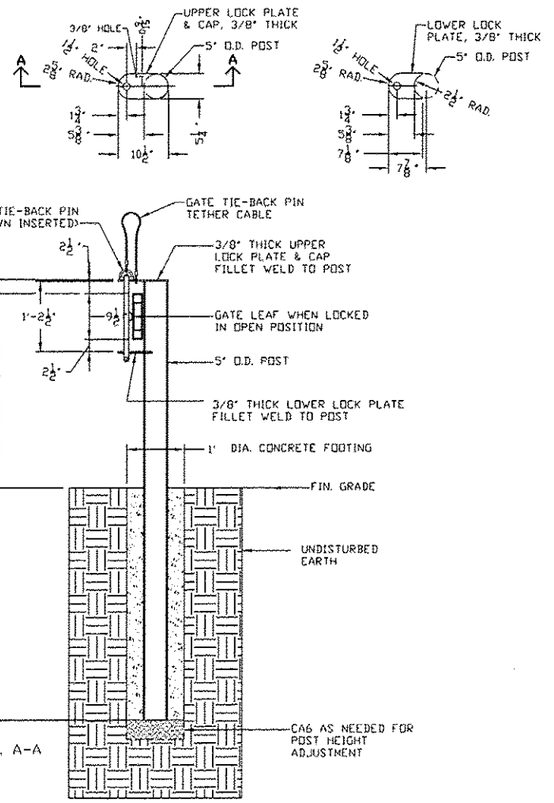

GATE TIE-BACK POST DETAILS

UPPER LOCK PLATE & CAP, 3/8" THICK

LOWER LOCK PLATE, 3/8" THICK

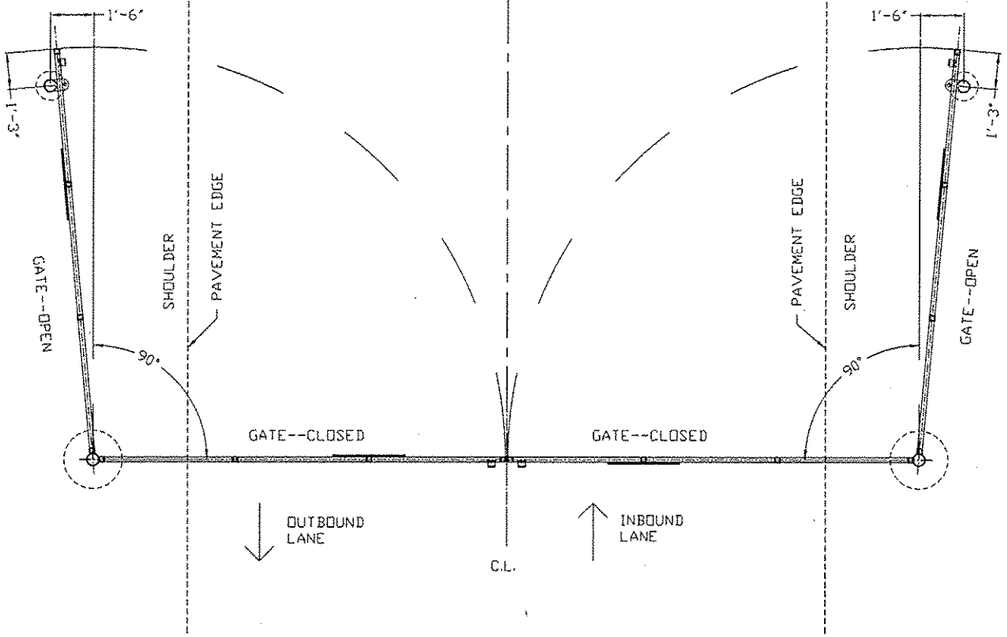

SWING GATE TIE-BACK POST
SITE PLAN

FILE NAME = L:\IDOT\11186610\WD_15\Draw\CADD_Sheets\D0146251-sht-Details.dgn	USER NAME = Brad Dawson	DESIGNED - MJO	REVISED -	STATE OF ILLINOIS DEPARTMENT OF TRANSPORTATION	TUBULAR STEEL GATE DETAIL KANKAKEE RIVER STATE PARK
	PLOT SCALE = 100.0000 ' / in.	DRAWN - RAH	REVISED -		
D12	PLOT DATE = 4/6/2013	CHECKED - BJD	REVISED -		SCALE: N.T.S. SHEET 2 OF 2 SHEETS STA. TO STA.
		DATE - 3/29/2013	REVISED -		

F.A. RTE.	SECTION	COUNTY	TOTAL SHEETS	SHEET NO.
	PARK ROADS	*	140	135
*	WILL & KANKAKEE	CONTRACT NO. 46251		
	ILLINOIS FED. AID PROJECT			