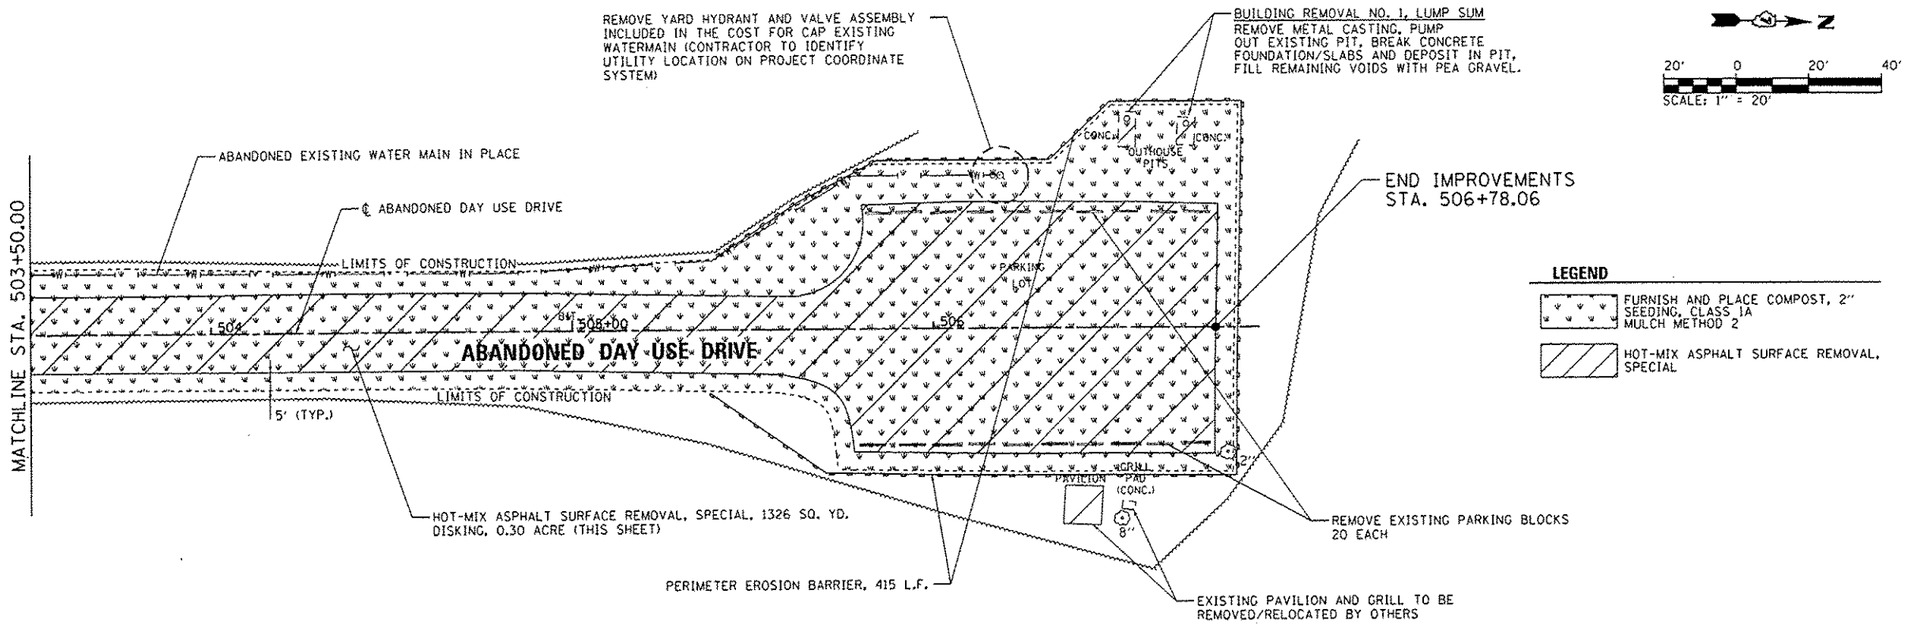

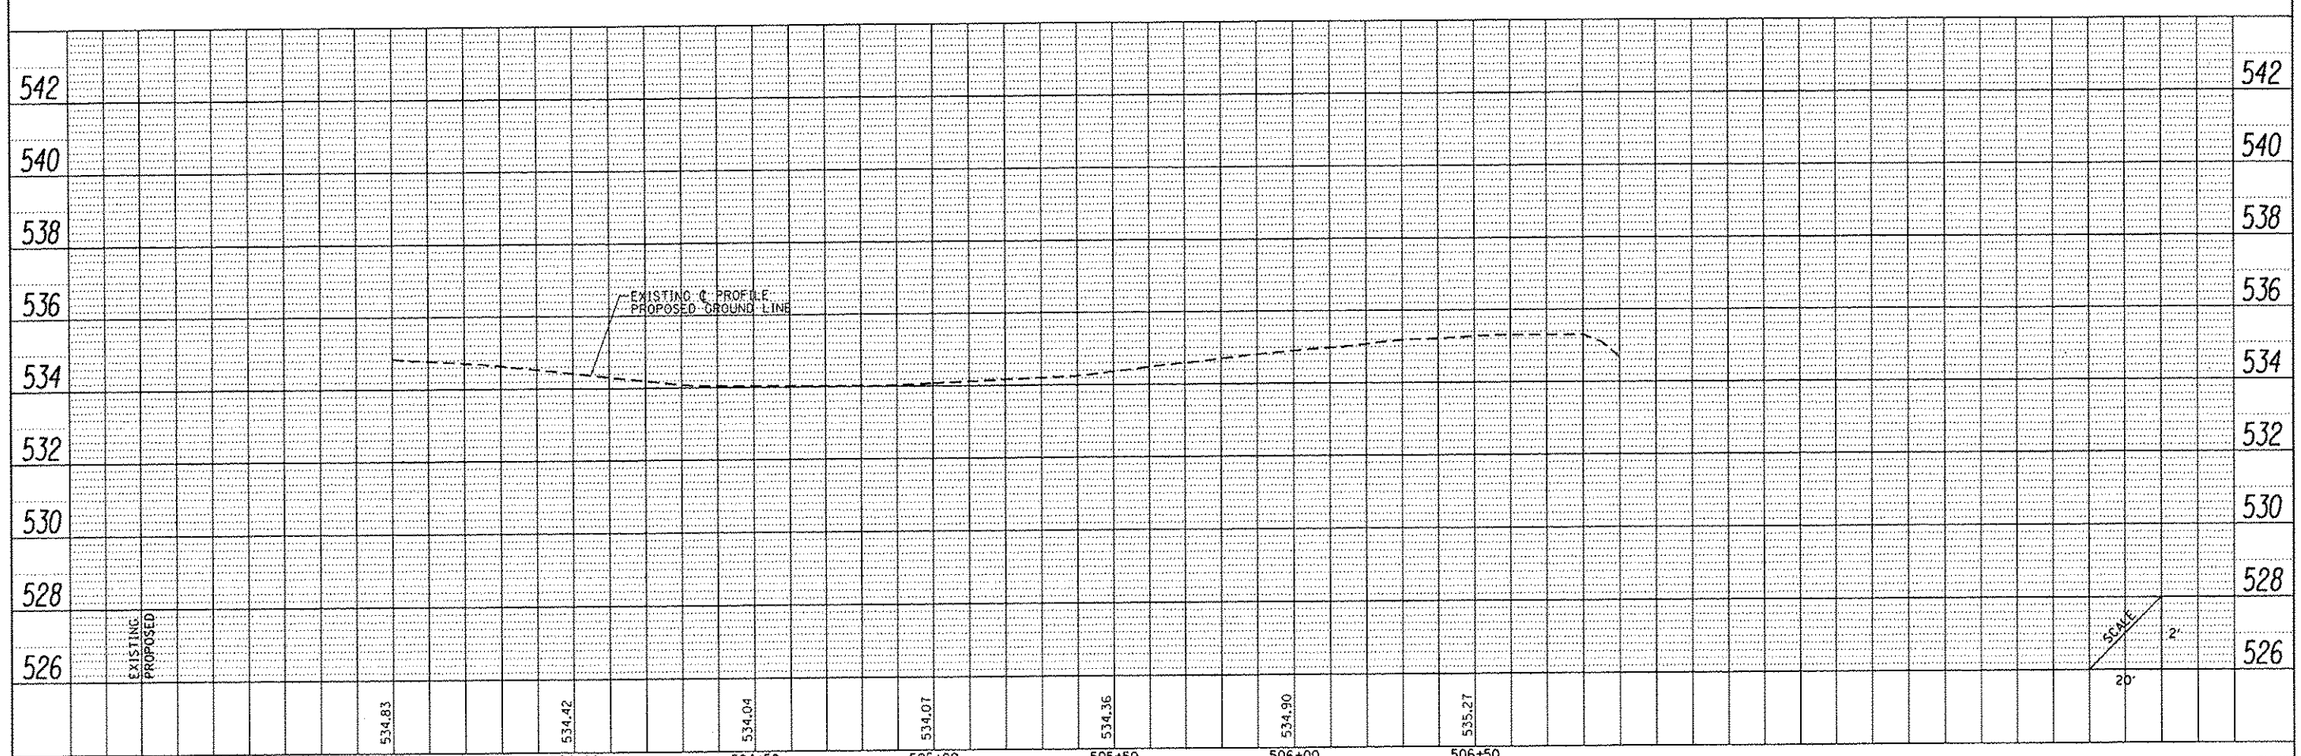

PLAN
SCREED
PLOTTED
PROOFREAD
N.BOWDY CHECKED
DT. OF W.V. CHECKED
FOR FILE NAME
NOTE BOOK NO.
BY
DATE

PROFILE
SCREED
PLOTTED
PROOFREAD
SAM. NOTED
STRUCTURE NOTATIONS DATED
NOTE BOOK NO.
BY
DATE

FILE NAME = L:\IDOT\1186610\W0.13\Draw\CADD.Sheets\D746255.PNP North-5 018.dgn	USER NAME = Brian Bond	DESIGNED - BMB	REVISED -
		DRAWN - RAH	REVISED -
Default	PLOT SCALE = 40.0000 ' / in.	CHECKED - JMM	REVISED -
	PLOT DATE = 3/29/2013	DATE - 3/29/2013	REVISED -

STATE OF ILLINOIS
DEPARTMENT OF TRANSPORTATION

ABANDONED DAY USE DRIVE – PLAN AND PROFILE SHEET
NEWTON LAKE STATE FISH AND WILDLIFE AREA

SCALE: 1"=20' | SHEET OF SHEETS | STA. 503+50 TO STA. 506+90

F.A. RTE.	SECTION	COUNTY	TOTAL SHEETS	SHEET NO.
N/A	PARKS ROADS	JASPER	66	21
		CONTRACT NO. 46255		
		ILLINOIS FED. AID PROJECT		