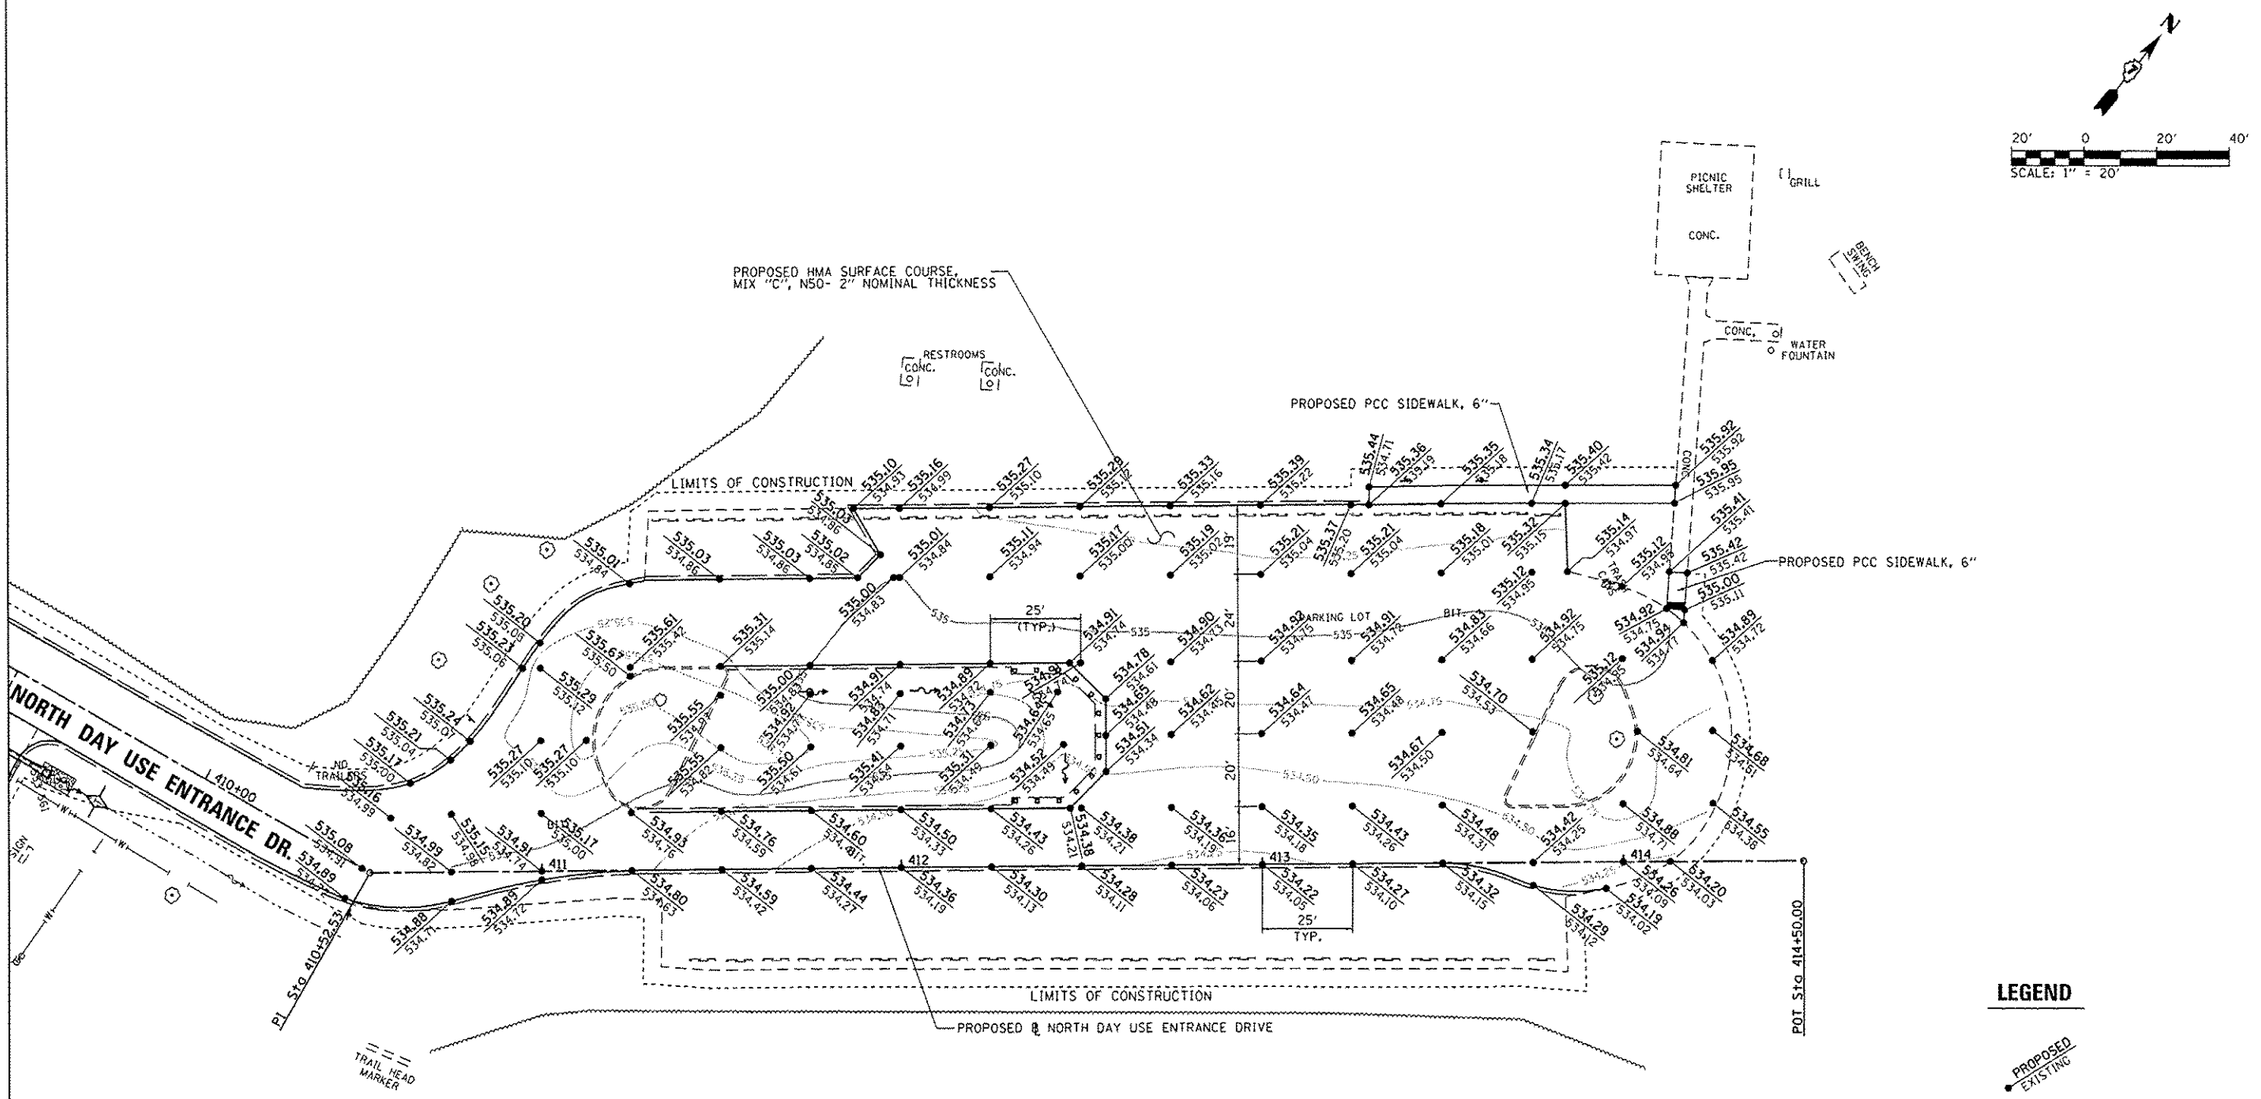

NOTES:

1. SEE SITE PLAN IMPROVEMENTS AND PAVEMENT MARKING PLAN FOR EDGE OF PAVEMENT LOCATIONS.

FILE NAME = L:\IDOT\1186610\WD_13\Draw\CADD_Sheets\D746255_Grading Staking Plan-North Day Use.dgn Parking Lot Layout 1	USER NAME = Brian Bond	DESIGNED - BMB	REVISED -	STATE OF ILLINOIS DEPARTMENT OF TRANSPORTATION	GRADING & STAKING PLAN – NORTH DAY USE AREA PARKING LOT NEWTON LAKE STATE FISH AND WILDLIFE AREA	F.A. RTE.	SECTION	COUNTY	TOTAL SHEETS	SHEET NO.
		DRAWN - RAH	REVISED -			N/A	PARKS ROADS	JASPER	66	25
	PLOT SCALE = 40.0000 ' / in.	CHECKED - JMM	REVISED -					CONTRACT NO. 46255		
	PLOT DATE = 3/29/2013	DATE - 3/29/2013	REVISED -		SCALE: SHEET OF SHEETS STA. TO STA.			ILLINOIS FED. AID PROJECT		