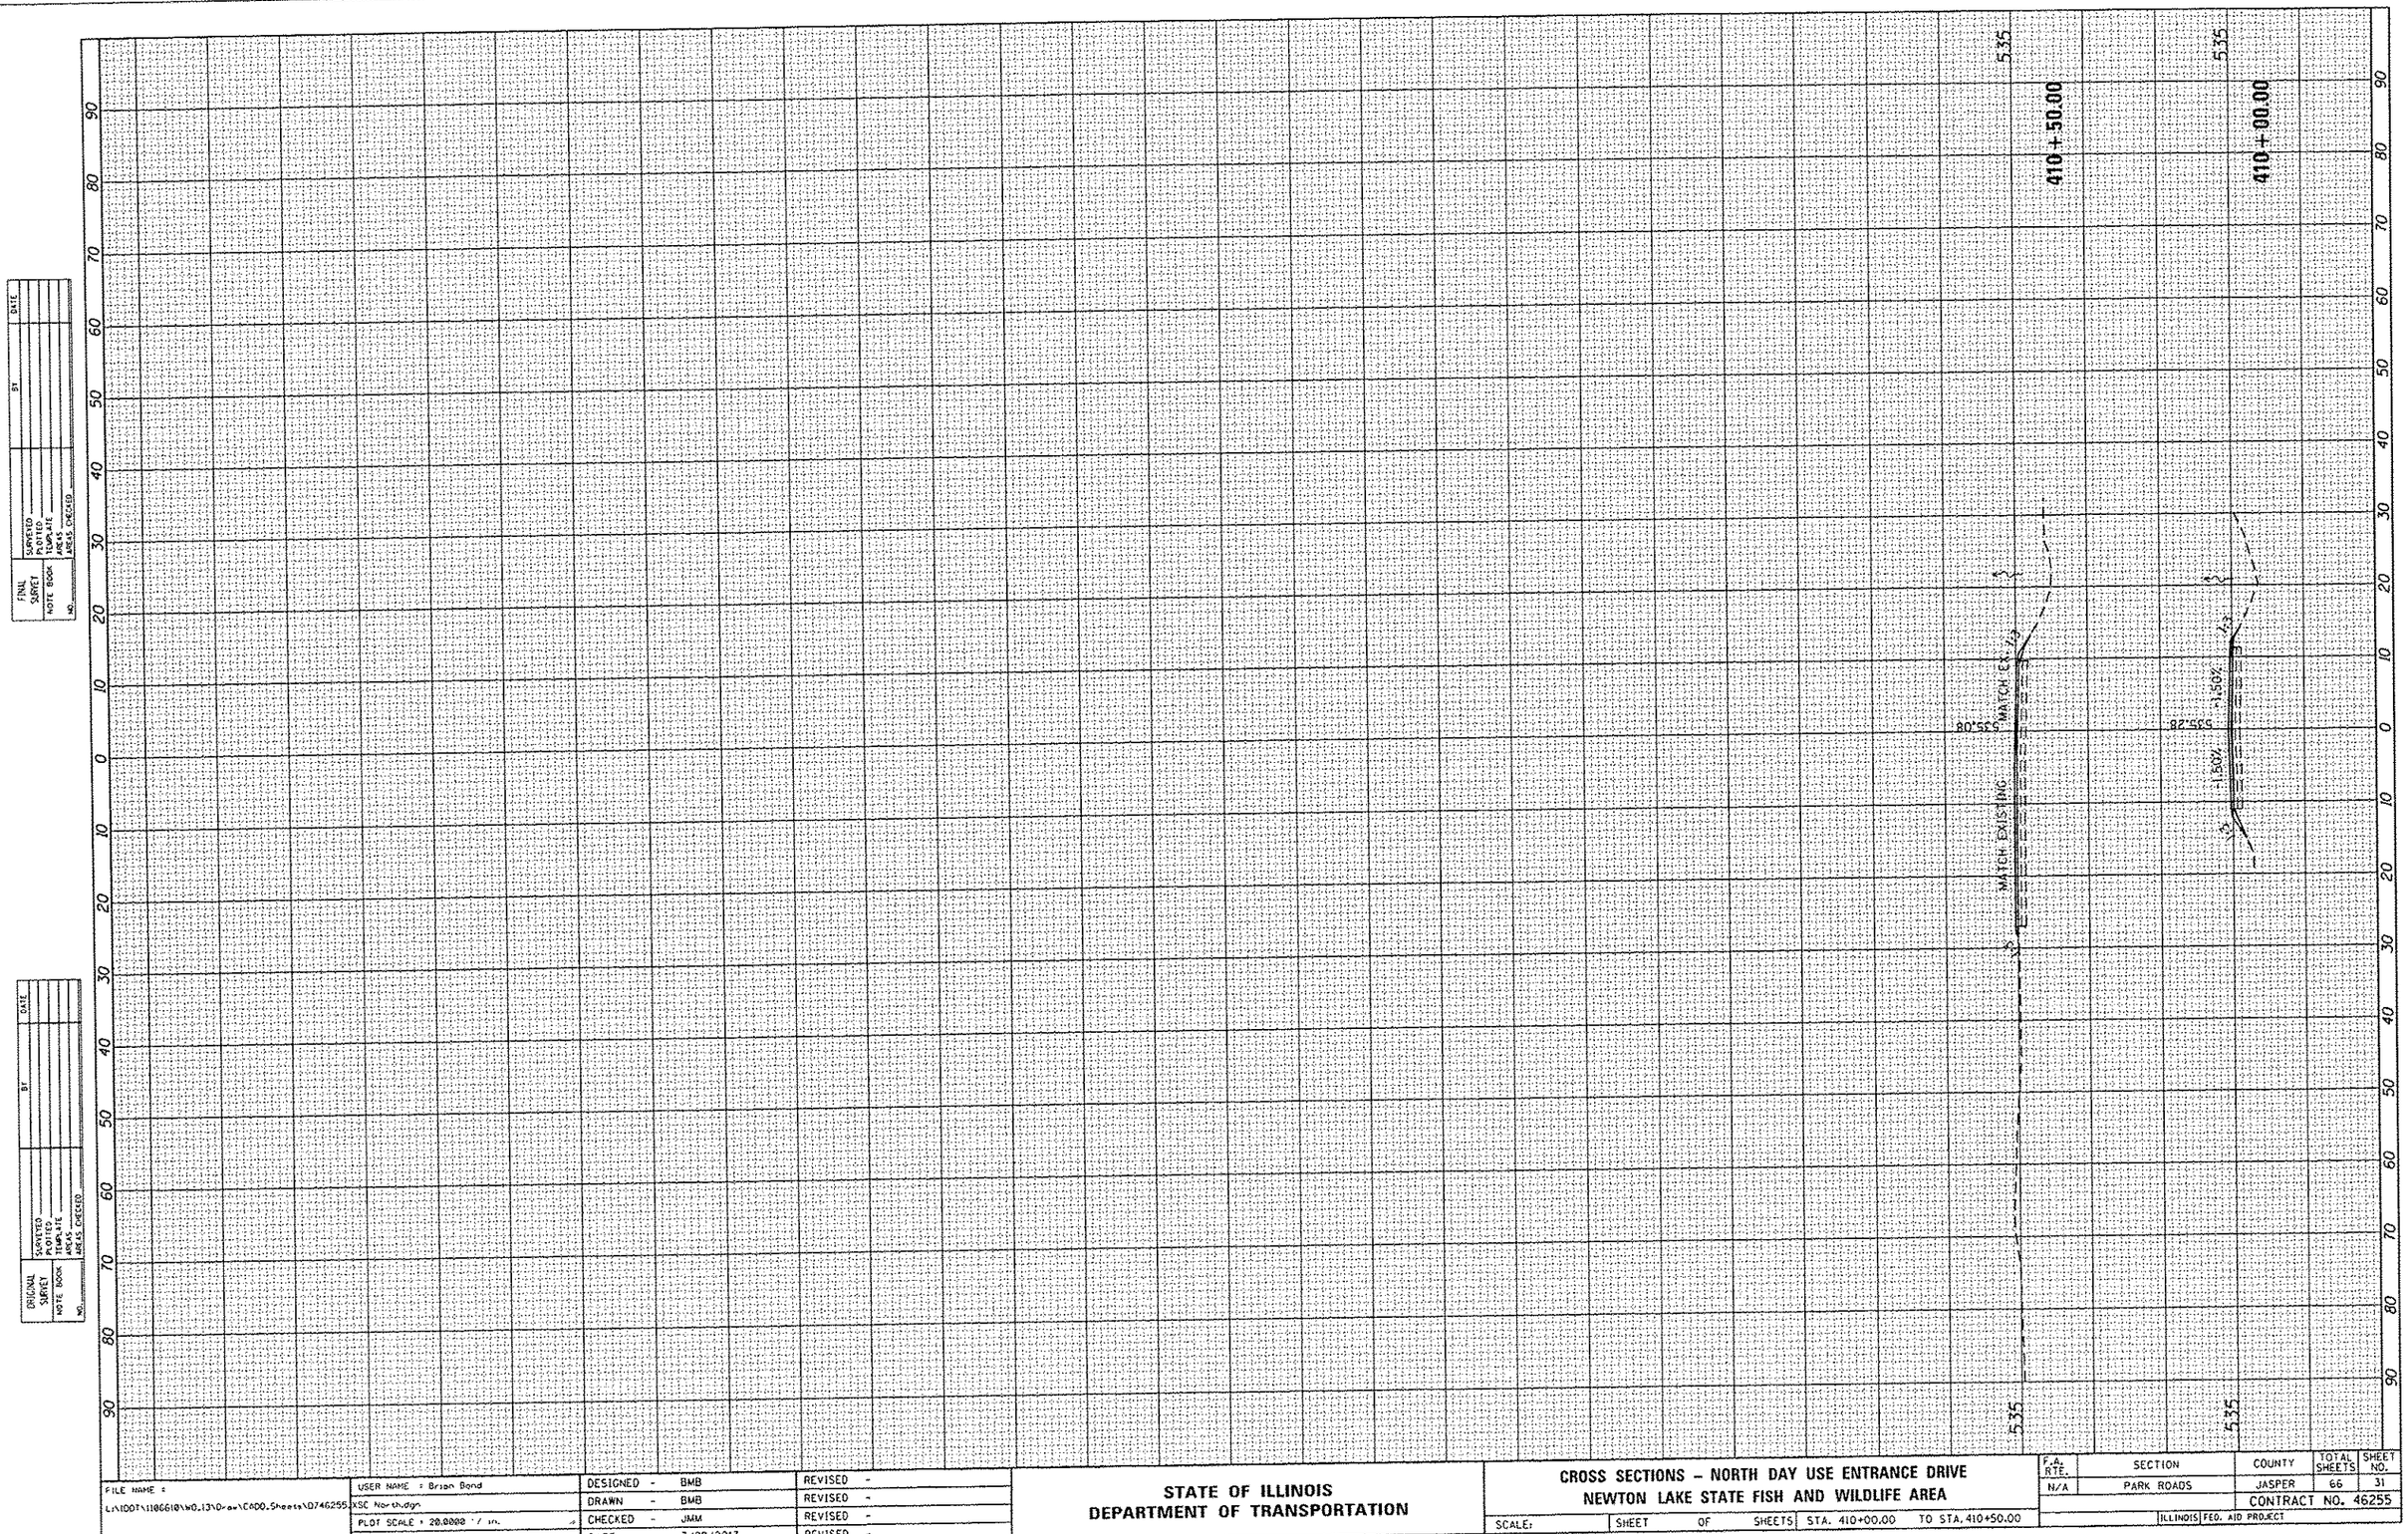

FINAL SURVEY		BY	DATE
NOTE BOOK NO.	SURVEYED		
	PLOTTED		
	TEMPLATE		
	AREAS		
	AREAS CHECKED		

ORIGINAL SURVEY		BY	DATE
NOTE BOOK NO.	SURVEYED		
	PLOTTED		
	TEMPLATE		
	AREAS		
	AREAS CHECKED		

FILE NAME = L:\IDOT\1106610\W0.13\Draw\CADD.Sheets\D746255.XSC Northdgn	USER NAME = Brian Bond	DESIGNED - BMB	REVISED -
		DRAWN - BMB	REVISED -
	PLOT SCALE = 20.0000 ' / in.	CHECKED - JMM	REVISED -
SHEET 3	PLOT DATE = 3/29/2013	DATE - 3/29/2013	REVISED -

STATE OF ILLINOIS
DEPARTMENT OF TRANSPORTATION

CROSS SECTIONS - NORTH DAY USE ENTRANCE DRIVE
NEWTON LAKE STATE FISH AND WILDLIFE AREA

SCALE: | SHEET OF SHEETS | STA. 410+00.00 TO STA. 410+50.00

F.A. RTE.	SECTION	COUNTY	TOTAL SHEETS	SHEET NO.
N/A	PARK ROADS	JASPER	66	31
		CONTRACT NO. 46255		
		ILLINOIS FED. AID PROJECT		