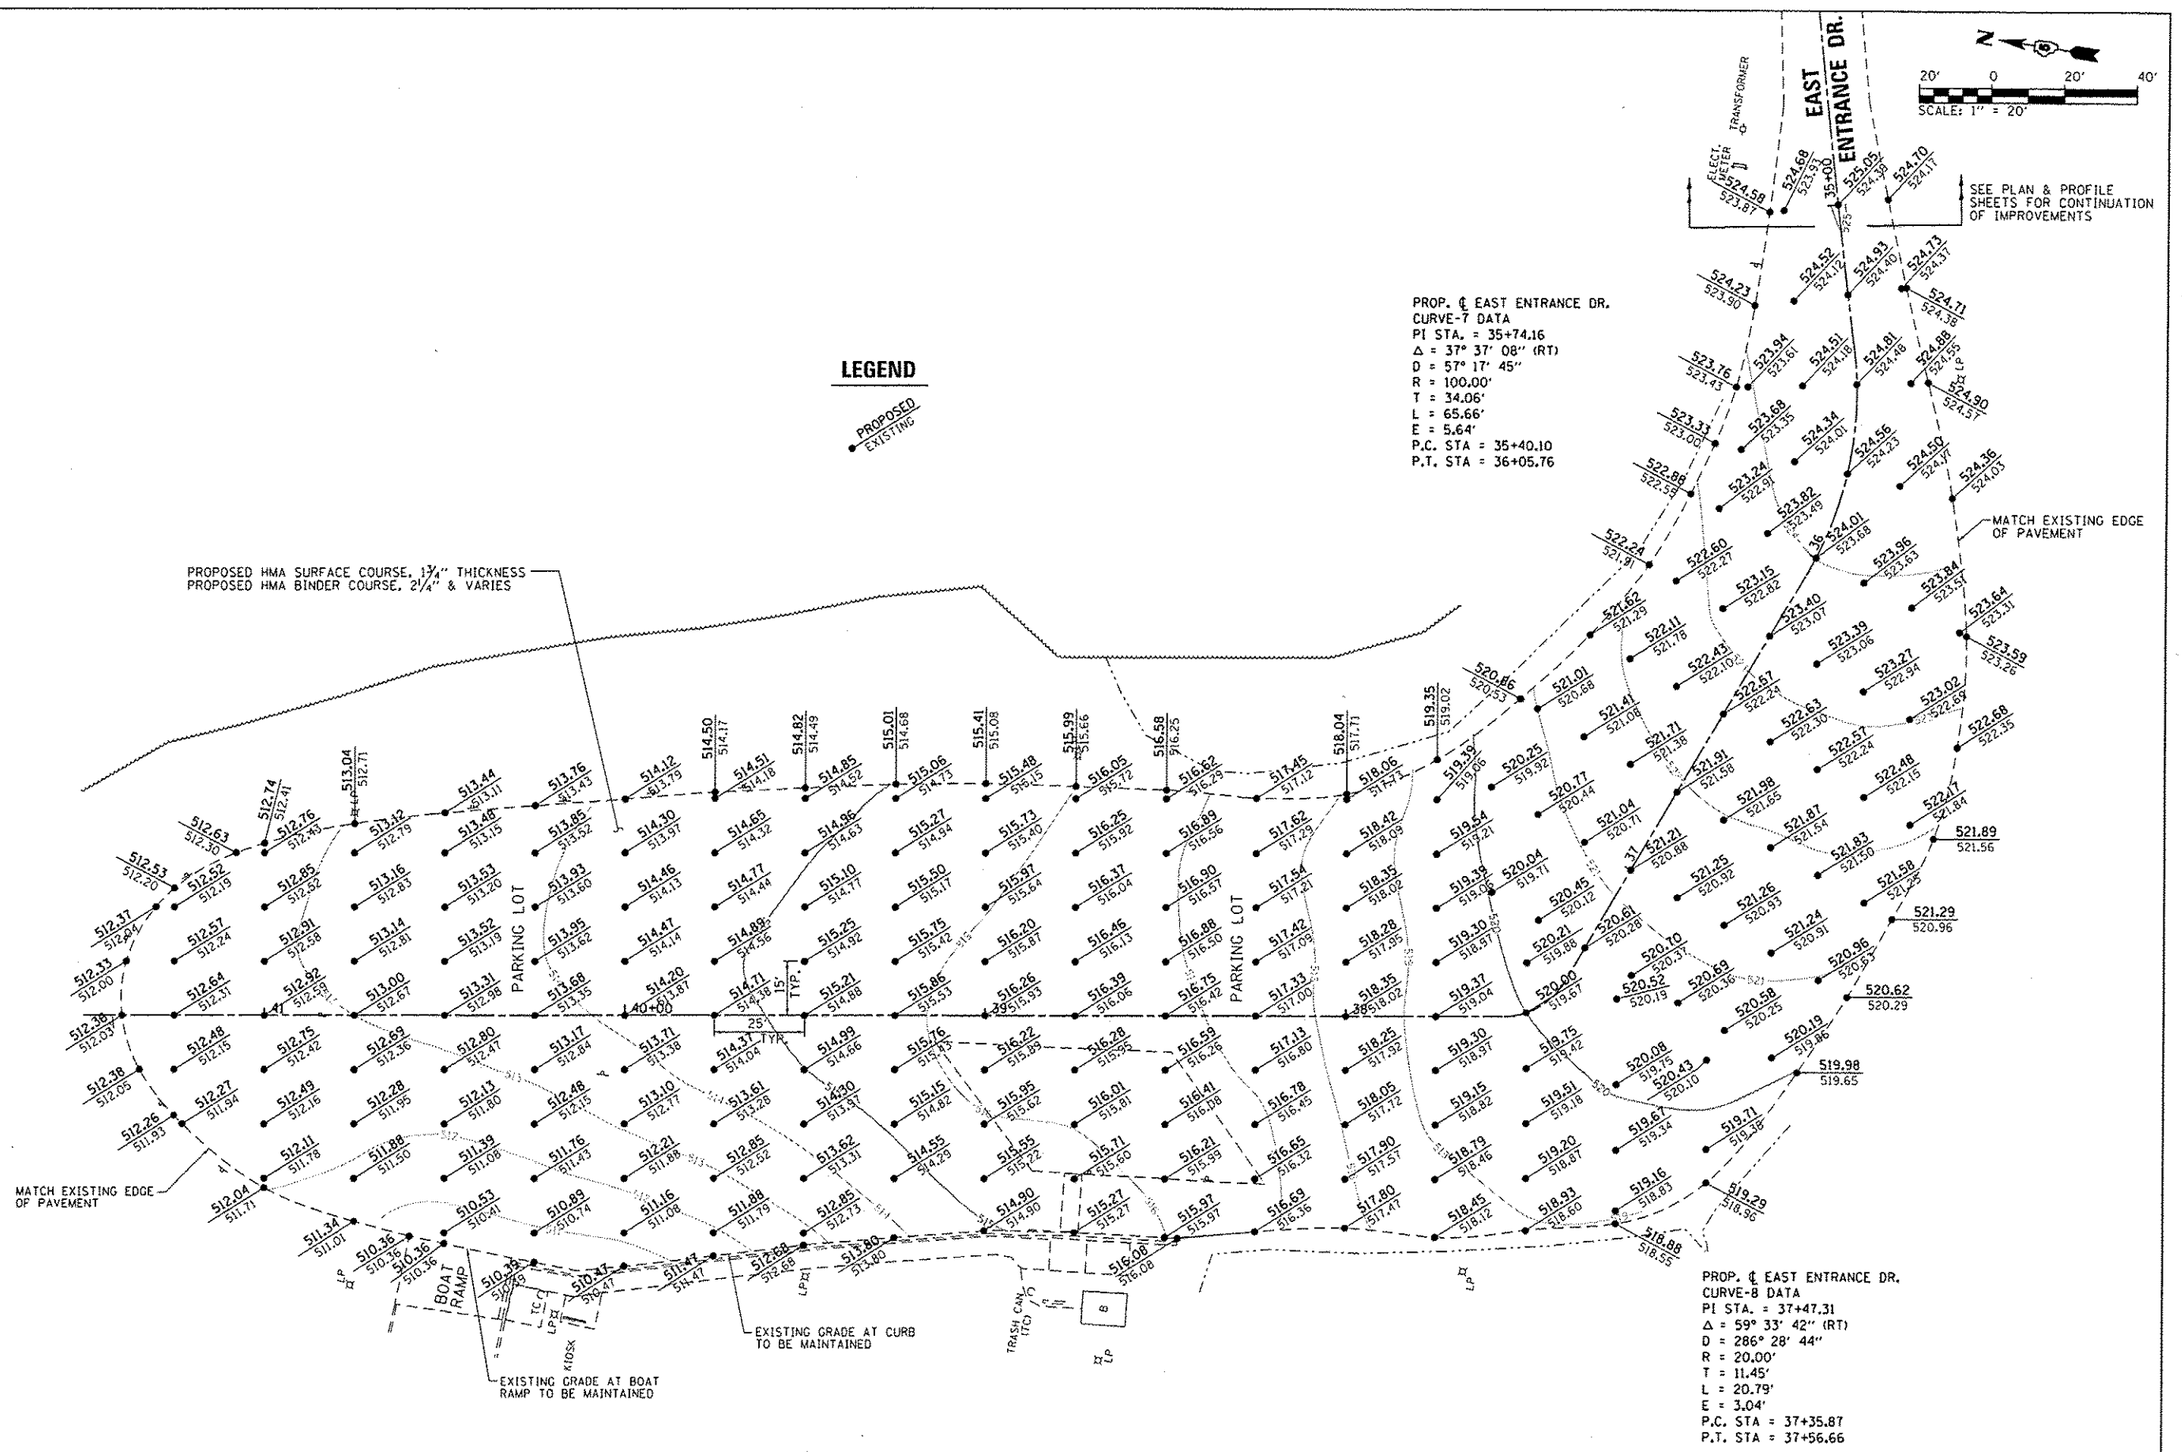

FILE NAME = L:\IDOT\1186610\W0_13\D-aw\CADD_Sheets\D746255_Grading Staking Plan-East.dgn	USER NAME = Brian Bond	DESIGNED - BMB	REVISED -
		DRAWN - RAH	REVISED -
	PLOT SCALE = 40.0000 ' / in.	CHECKED - JMM	REVISED -
Default	PLOT DATE = 3/29/2013	DATE - 3/29/2013	REVISED -

STATE OF ILLINOIS
DEPARTMENT OF TRANSPORTATION

EAST BOAT ACCESS AREA - GRADING & SHAPING
NEWTON LAKE STATE FISH AND WILDLIFE AREA

SCALE: AS NOTED | SHEET OF SHEETS | STA. TO STA.

F.A. RTE.	SECTION	COUNTY	TOTAL SHEETS	SHEET NO.
N/A	PARKS ROADS	JASPER	66	52
		CONTRACT NO. 46255		
		ILLINOIS FED. AID PROJECT		