FINAL SURVEY	SURVEYED	BY	DATE
NOTE BOOK	PLOTTED		
NO.	CHECKED		
	AREAS		
	AREAS CHECKED		

ORIGINAL SURVEY	SURVEYED	BY	DATE
NOTE BOOK	PLOTTED		
NO.	CHECKED		
	AREAS		
	AREAS CHECKED		

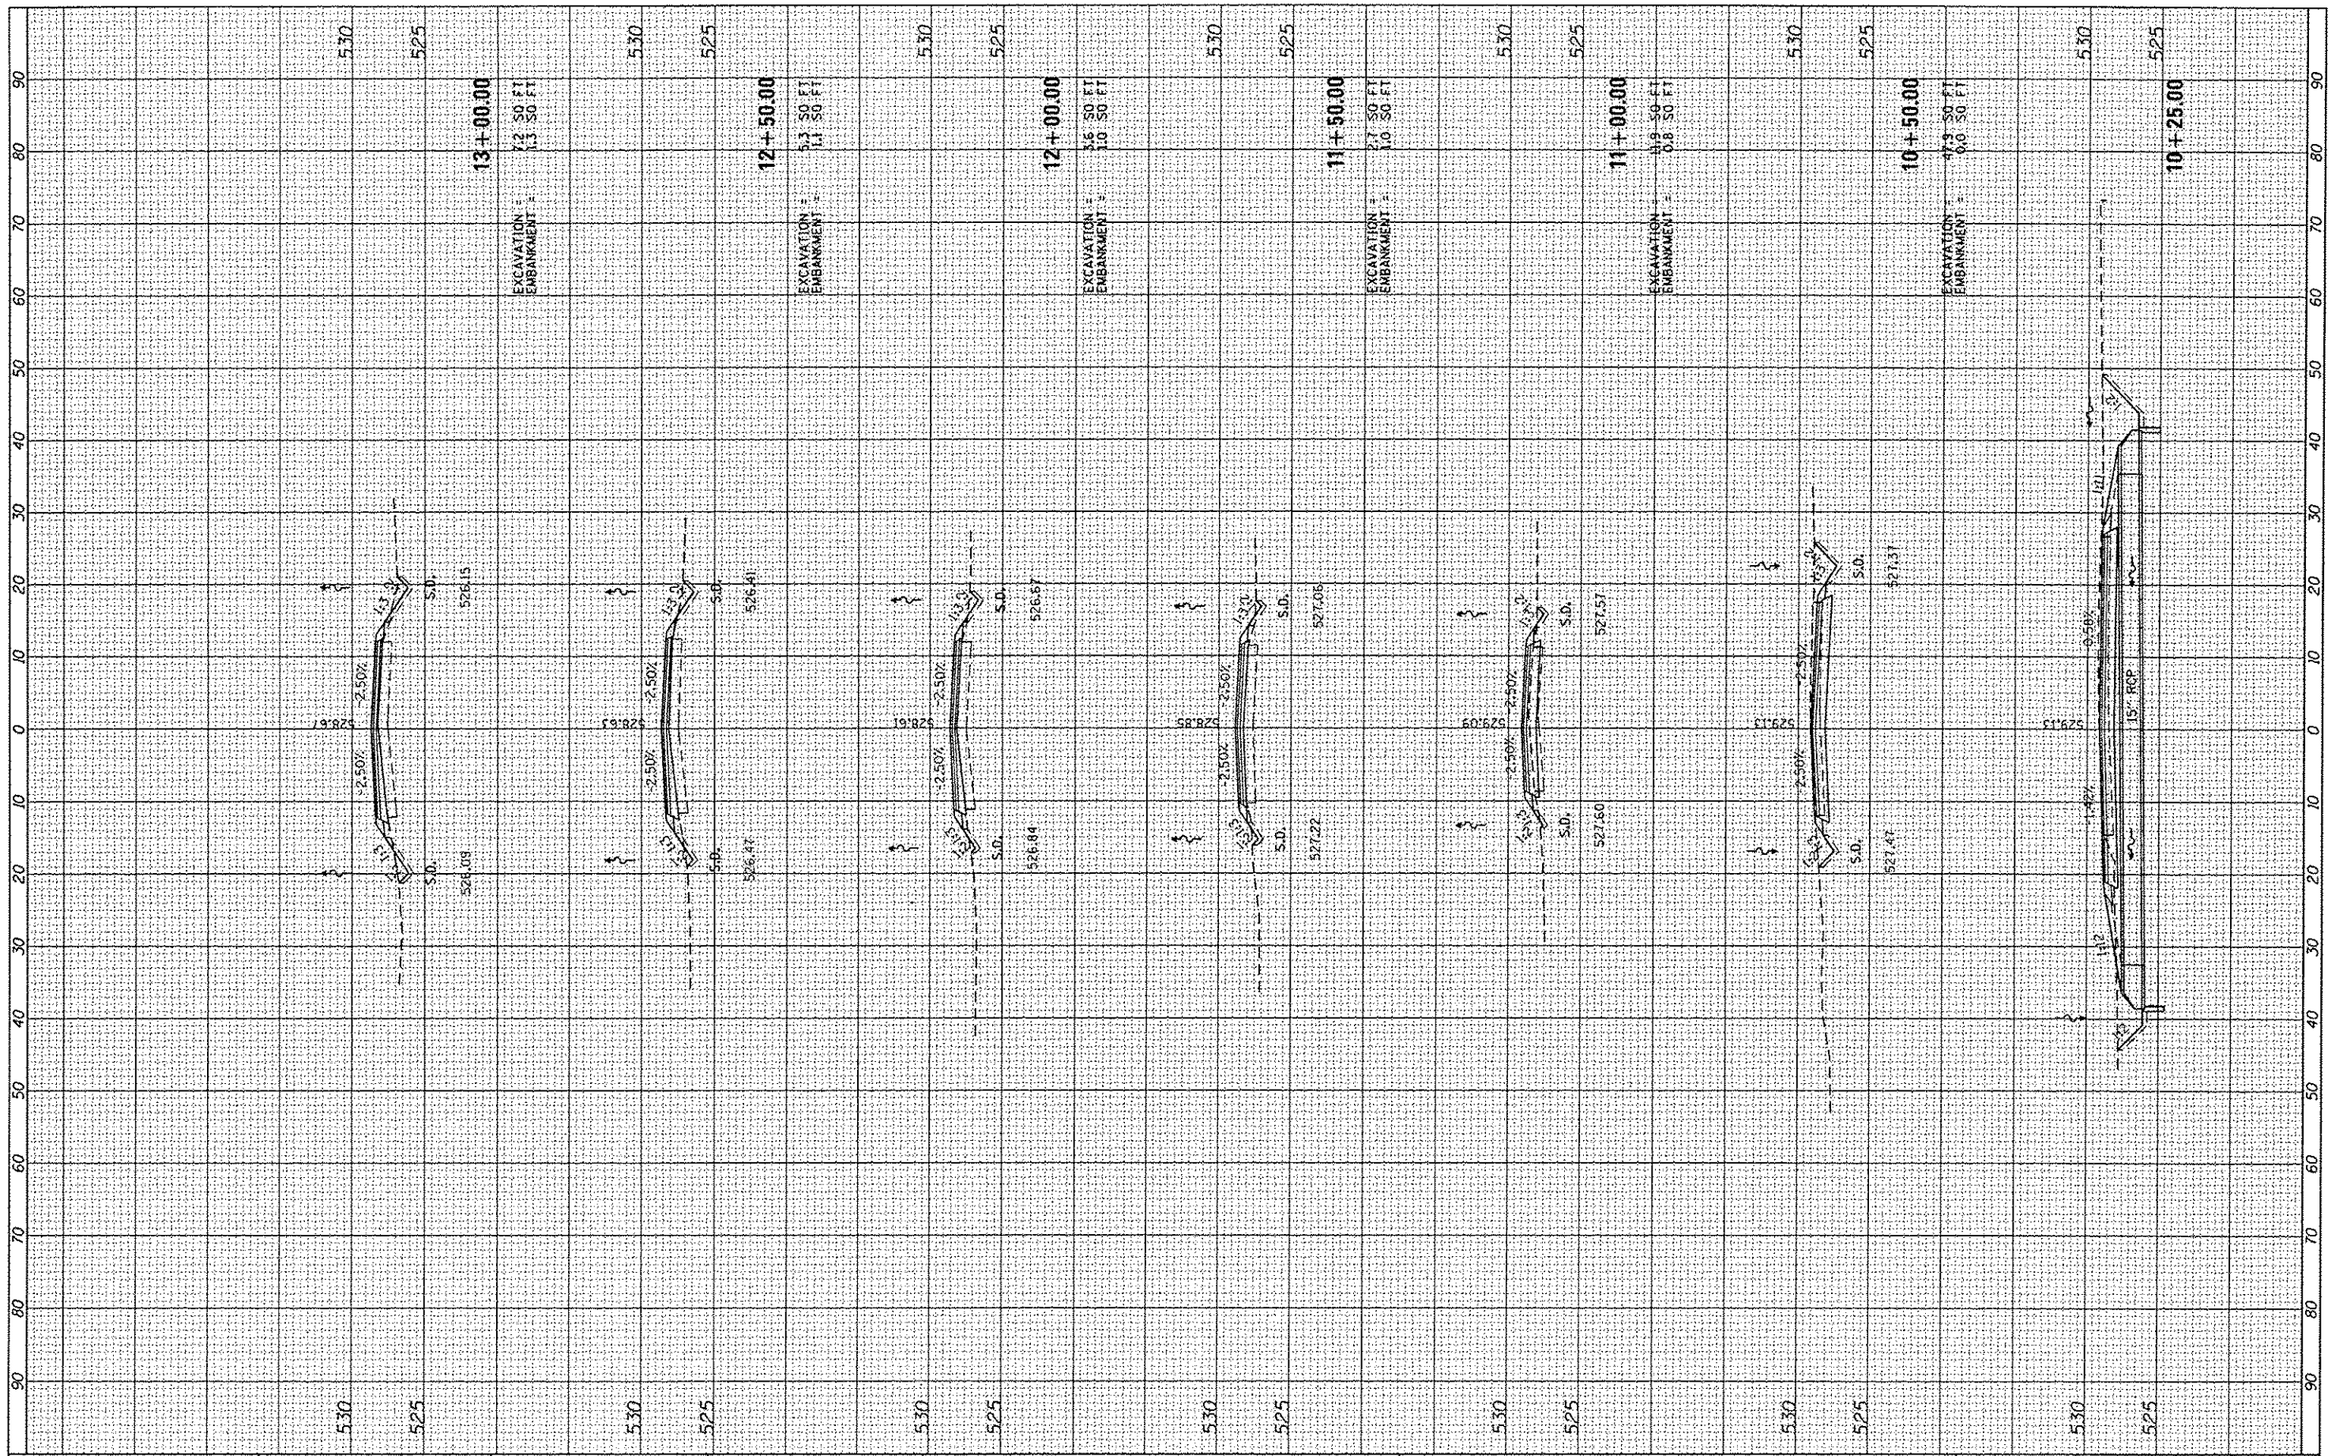

FILE NAME = L:\IDOT\111866\0\WD_13\Draw\CADD_Sheets\D746255XSC East.dgn	USER NAME = Brian Bond	DESIGNED - BMB	REVISED -	STATE OF ILLINOIS DEPARTMENT OF TRANSPORTATION	CROSS SECTIONS – EAST ENTRANCE DRIVE NEWTON LAKE STATE FISH AND WILDLIFE AREA
		DRAWN - BMB	REVISED -		
	PLOT SCALE = 20.0000 ' / in.	CHECKED - JMM	REVISED -		
SHEET 1	PLOT DATE = 3/29/2013	DATE - 3/29/2013	REVISED -		SCALE: - SHEET OF SHEETS STA. 10+25.00 TO STA. 13+00.00

F.A. RTE.	SECTION	COUNTY	TOTAL SHEETS	SHEET NO.
N/A	PARK ROADS	JASPER	66	55
		CONTRACT NO. 46255		
	ILLINOIS FED. AID PROJECT			