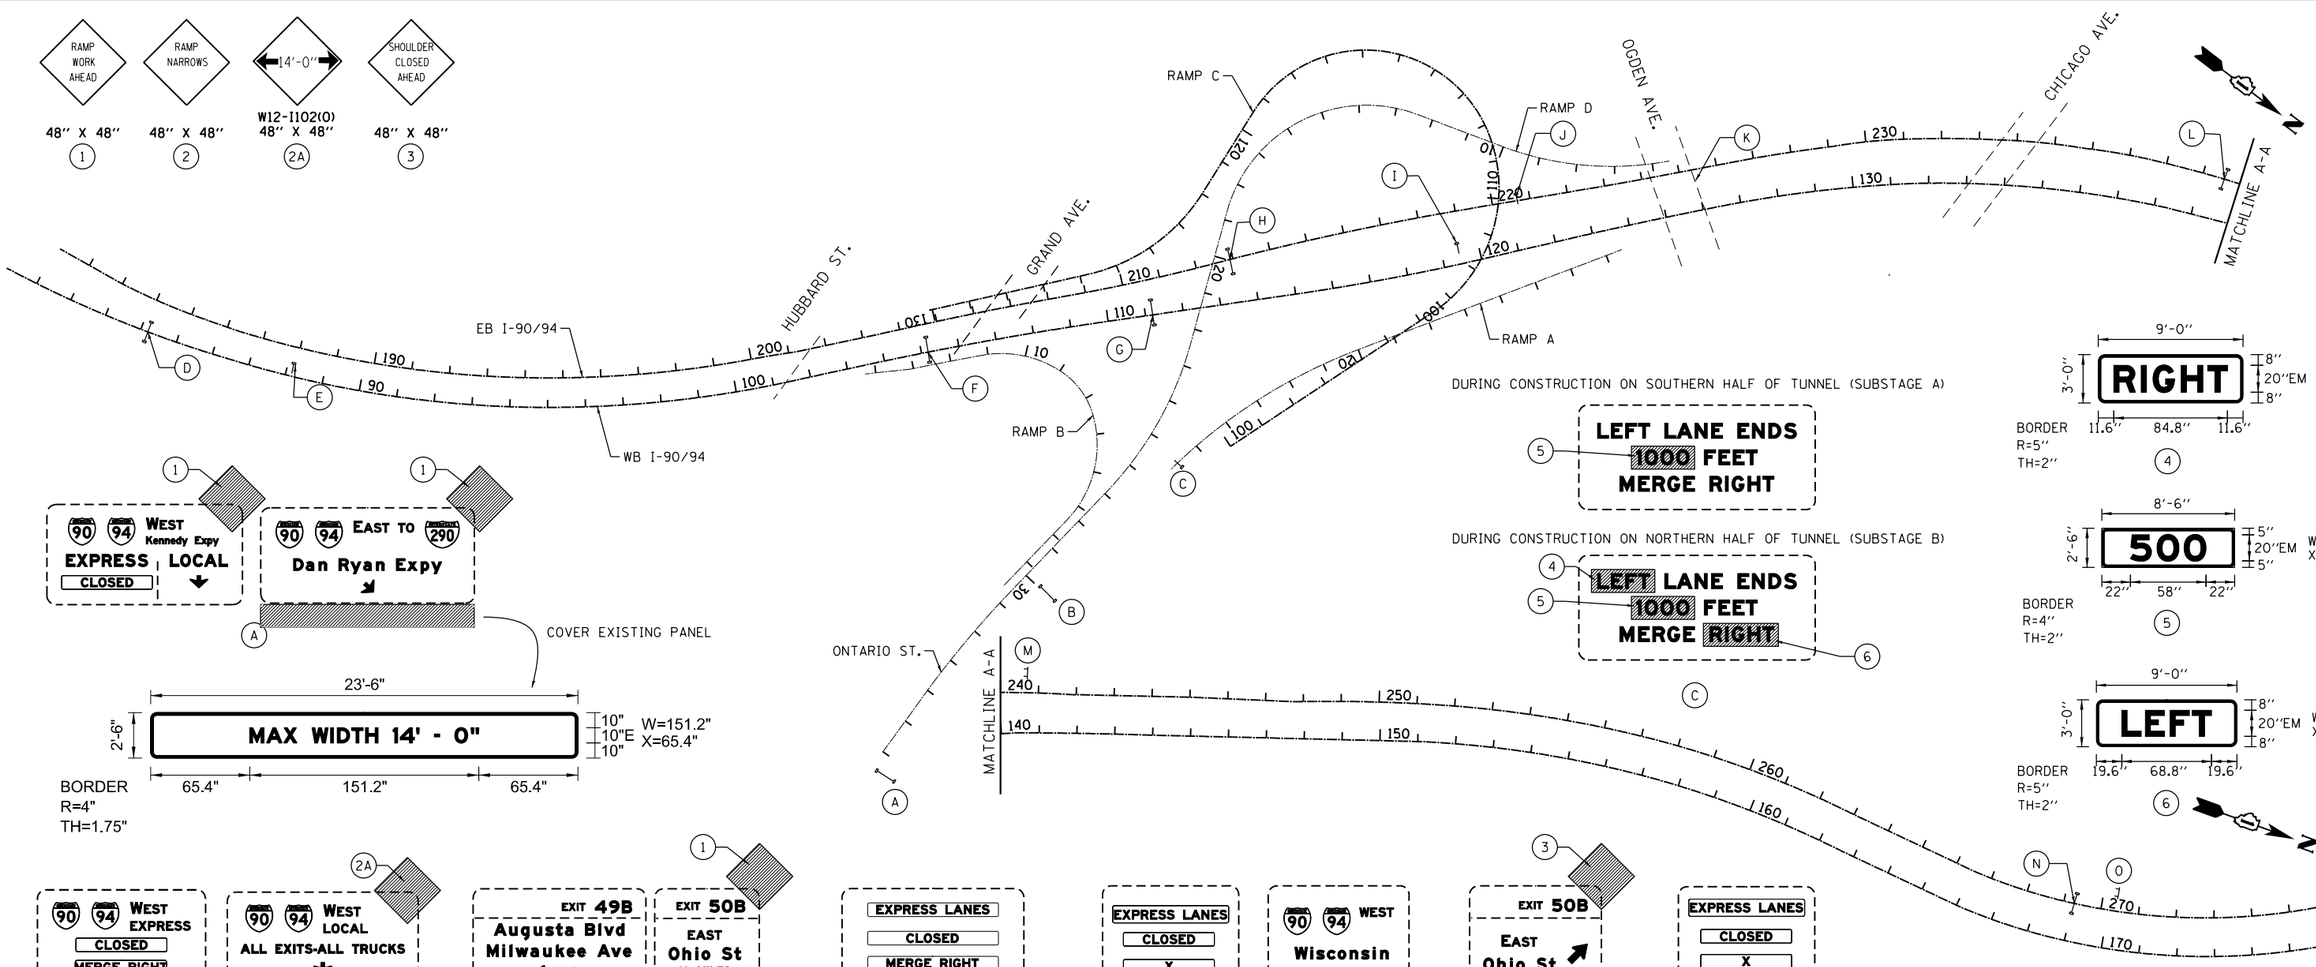

DURING CONSTRUCTION ON SOUTHERN HALF OF TUNNEL (SUBSTAGE A)

DURING CONSTRUCTION ON NORTHERN HALF OF TUNNEL (SUBSTAGE B)

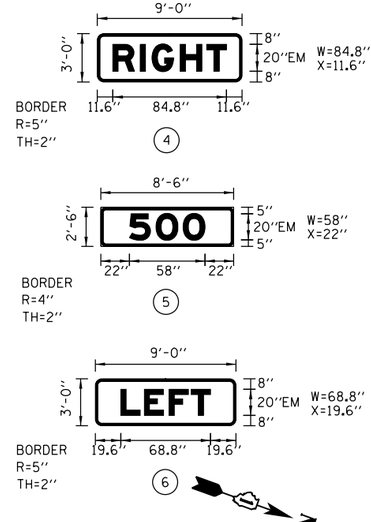

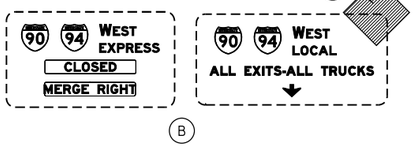

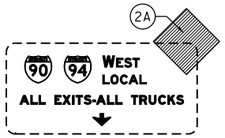

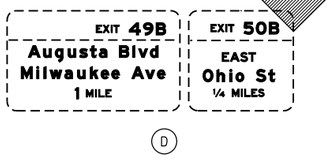

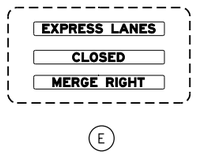

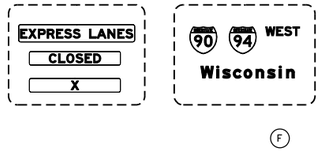

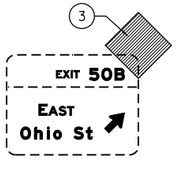

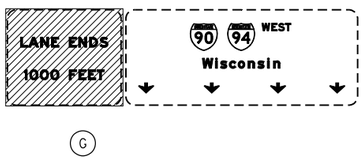

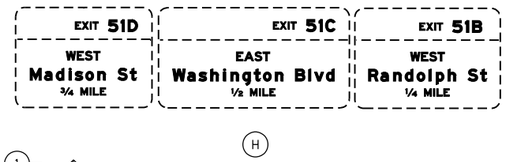

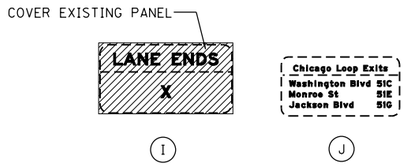

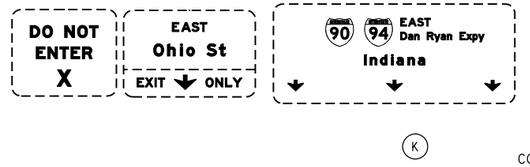

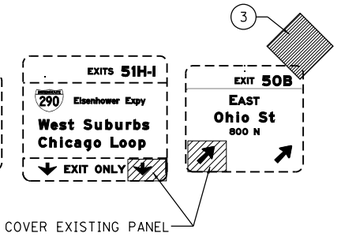

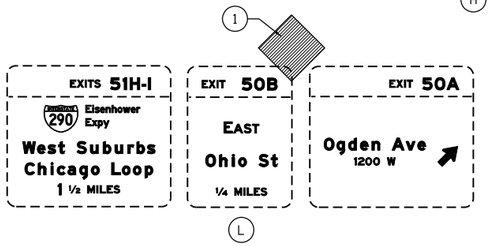

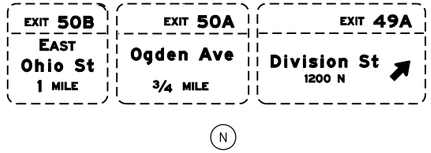

LEGEND:

- EXISTING SIGN
- PROPOSED SIGN
- OVERHEAD OR CANTILEVER SIGN
- GROUND MOUNTED SIGN

FILE NAME = i:\7000 - 194 at Ohio Streets\CADD\CADD SHEETS\MOT\D160F63-sht-staging-tempsign-stage3.dgn

COLLINS ENGINEERS INC

USER NAME = rgall	DESIGNED -	REVISED -
PLOT SCALE = 400.000000 ' / in.	DRAWN -	REVISED -
PLOT DATE = 3/25/2013	CHECKED -	REVISED -
	DATE -	REVISED -

STATE OF ILLINOIS
DEPARTMENT OF TRANSPORTATION

STAGING AND TRAFFIC CONTROL
TEMPORARY SIGNING PLAN
STAGE III

SCALE: | SHEET NO. OF SHEETS | STA. | TO STA.

F.A.I. RTE.	SECTION	COUNTY	TOTAL SHEETS	SHEET NO.
90/94	0303-474HB-R	COOK	368	96
		CONTRACT NO. 60F63		

FED. ROAD DIST. NO. 1 | ILLINOIS | FED. AID PROJECT