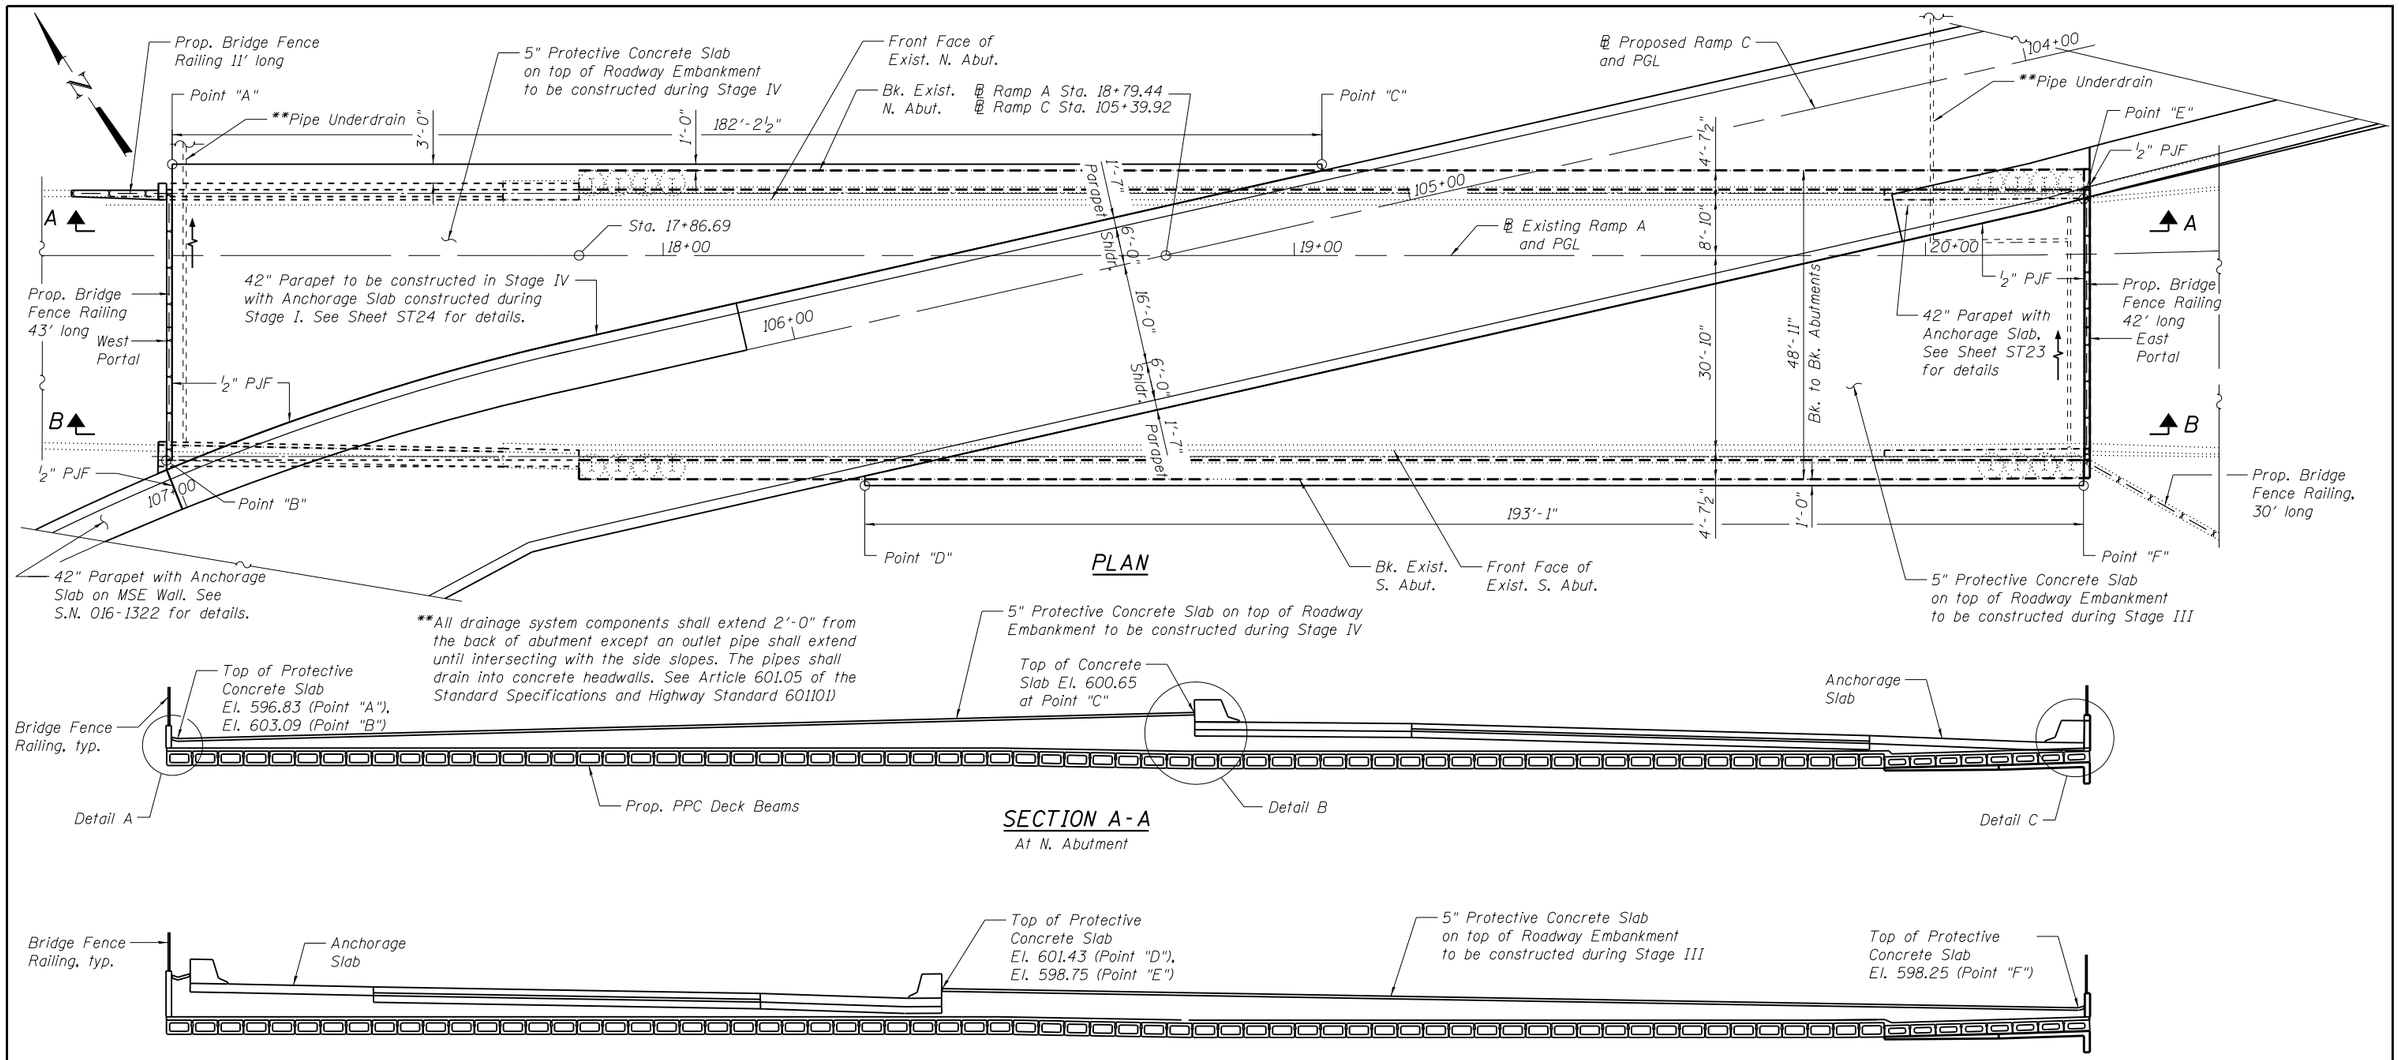

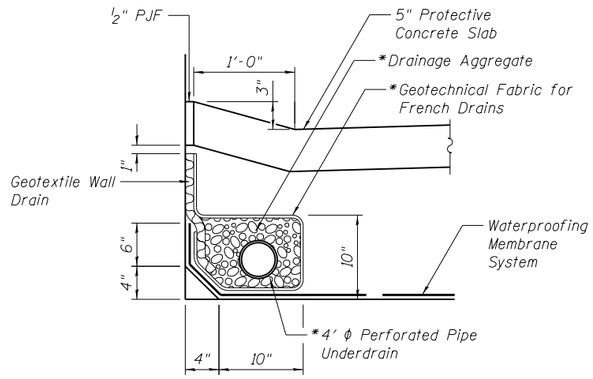

PIPE UNDERDRAIN

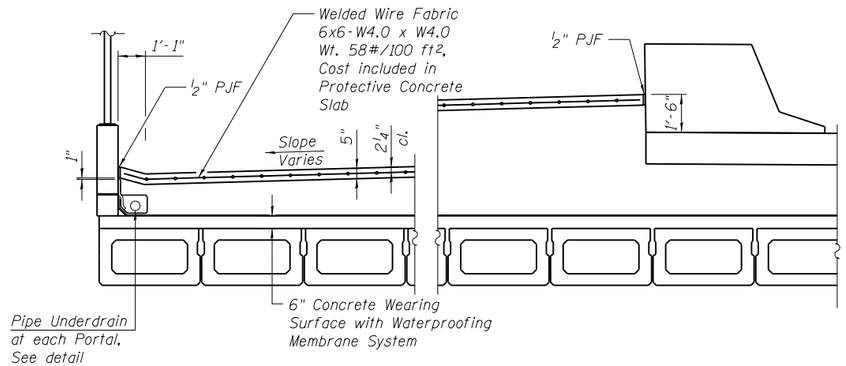

DETAIL A

DETAIL B

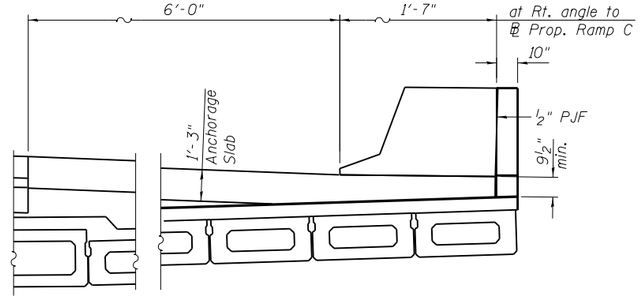

DETAIL C

COLLINS ENGINEERS 123 N. Wacker Dr. Suite 900 Chicago, IL. 60606 Main: (312) 704-9300 Fax (312) 704-9320 www.collinsengr.com ILLINOIS PROFESSIONAL DESIGN FIRM LICENSE NO. 184-000893	USER NAME =	DESIGNED - EKM	REVISED
		CHECKED - LDB	REVISED
	PLOT SCALE =	DRAWN - PRH	REVISED
	PLOT DATE =	CHECKED - EKM	REVISED

STATE OF ILLINOIS
DEPARTMENT OF TRANSPORTATION

SUPERSTRUCTURE DETAILS II
STRUCTURE NO. 016-2573
SHEET NO. ST11 OF ST30 SHEETS

F.A.I. RTE.	SECTION	COUNTY	TOTAL SHEETS	SHEET NO.
90/94	0303-474HB-R	COOK	368	293
		CONTRACT NO. 60F63		
	ILLINOIS FED. AID PROJECT			