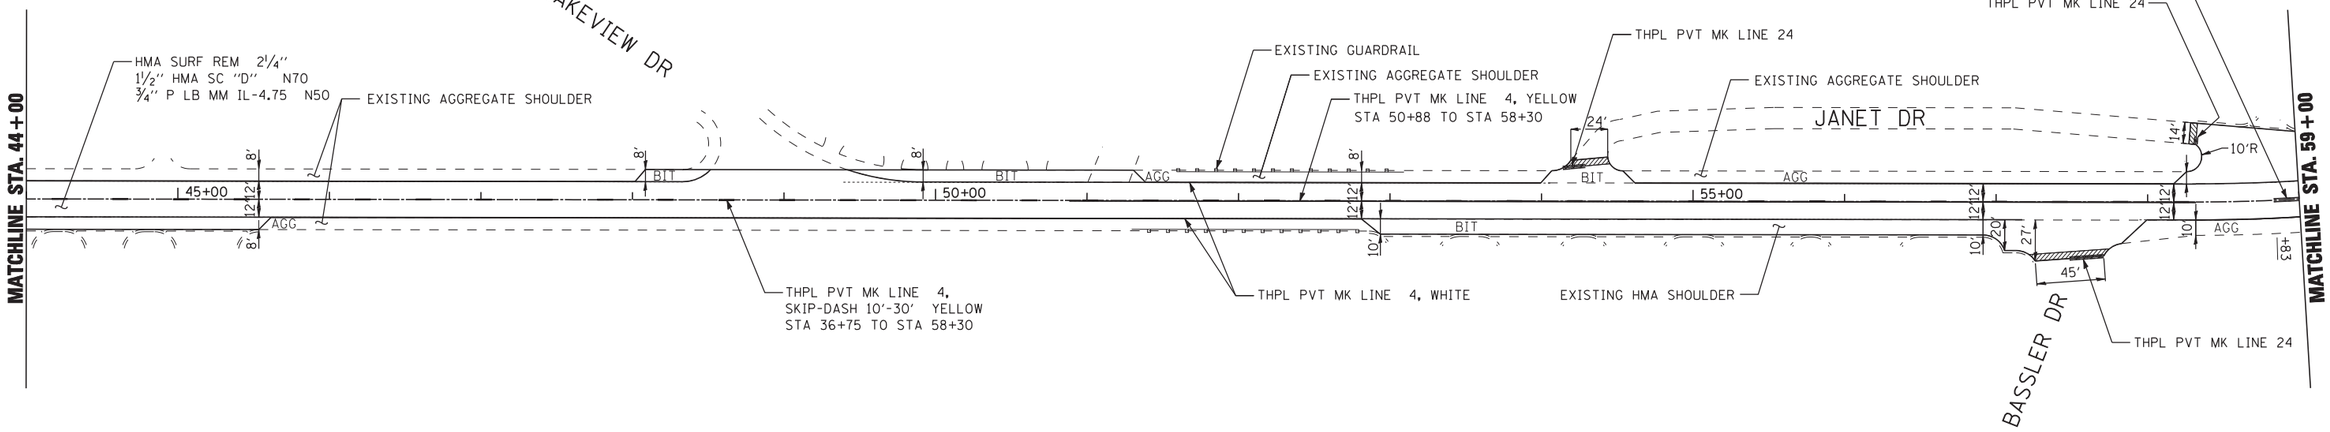

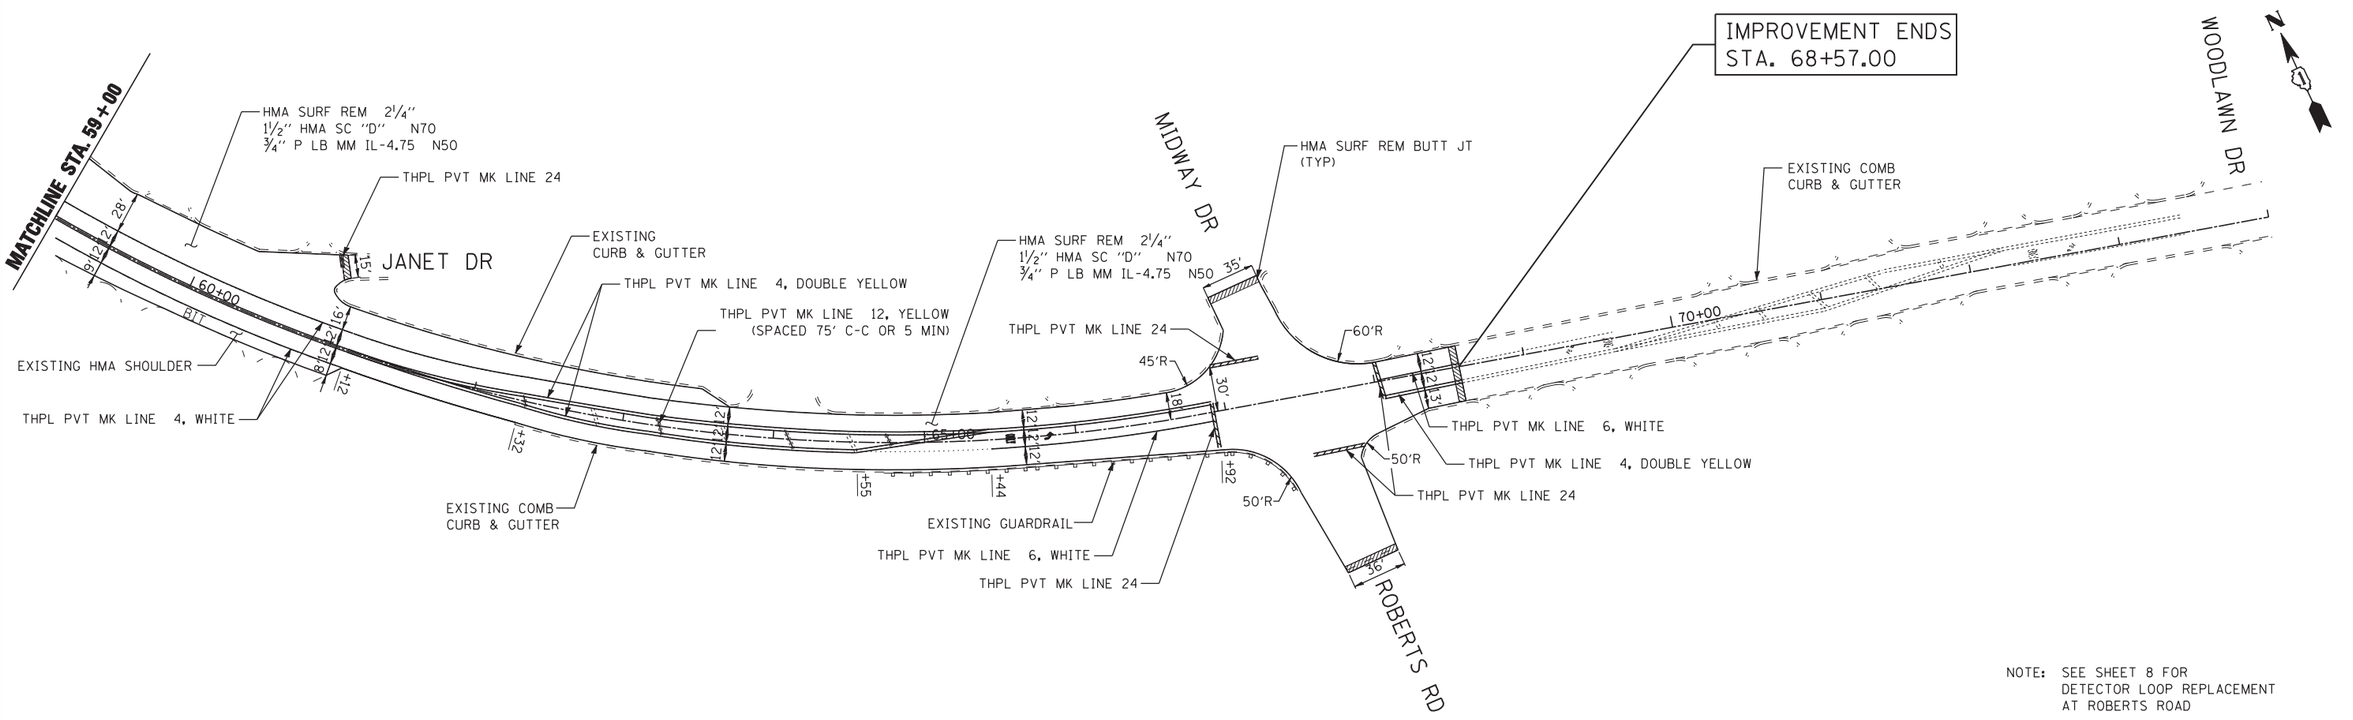

NOTE: SEE SHEET 8 FOR DETECTOR LOOP REPLACEMENT AT ROBERTS ROAD

FILE NAME = G:\project\2182155.005E\CADD\Civil\Sht\D160L07-07-RDWY-02.dgn

Stantec

USER NAME = dpieniazek	DESIGNED - MRN	REVISED -
	DRAWN - STANTEC	REVISED -
PLOT SCALE = 50.00 ' / IN.	CHECKED - TMH	REVISED -
PLOT DATE = 12/11/2012	DATE - 12/2012	REVISED -

STATE OF ILLINOIS
DEPARTMENT OF TRANSPORTATION

IL ROUTE 176 ROADWAY RESURFACING
EXISTING AND PROPOSED ROADWAY AND PAVEMENT MARKING PLAN

SCALE: | SHEET NO. OF SHEETS | STA. TO STA.

F.A. RTE.	SECTION	COUNTY	TOTAL SHEETS	SHEET NO.
335	145X-RS	McHENRY	20	7
		CONTRACT NO. 60L07		
	ILLINOIS FED. AID PROJECT			