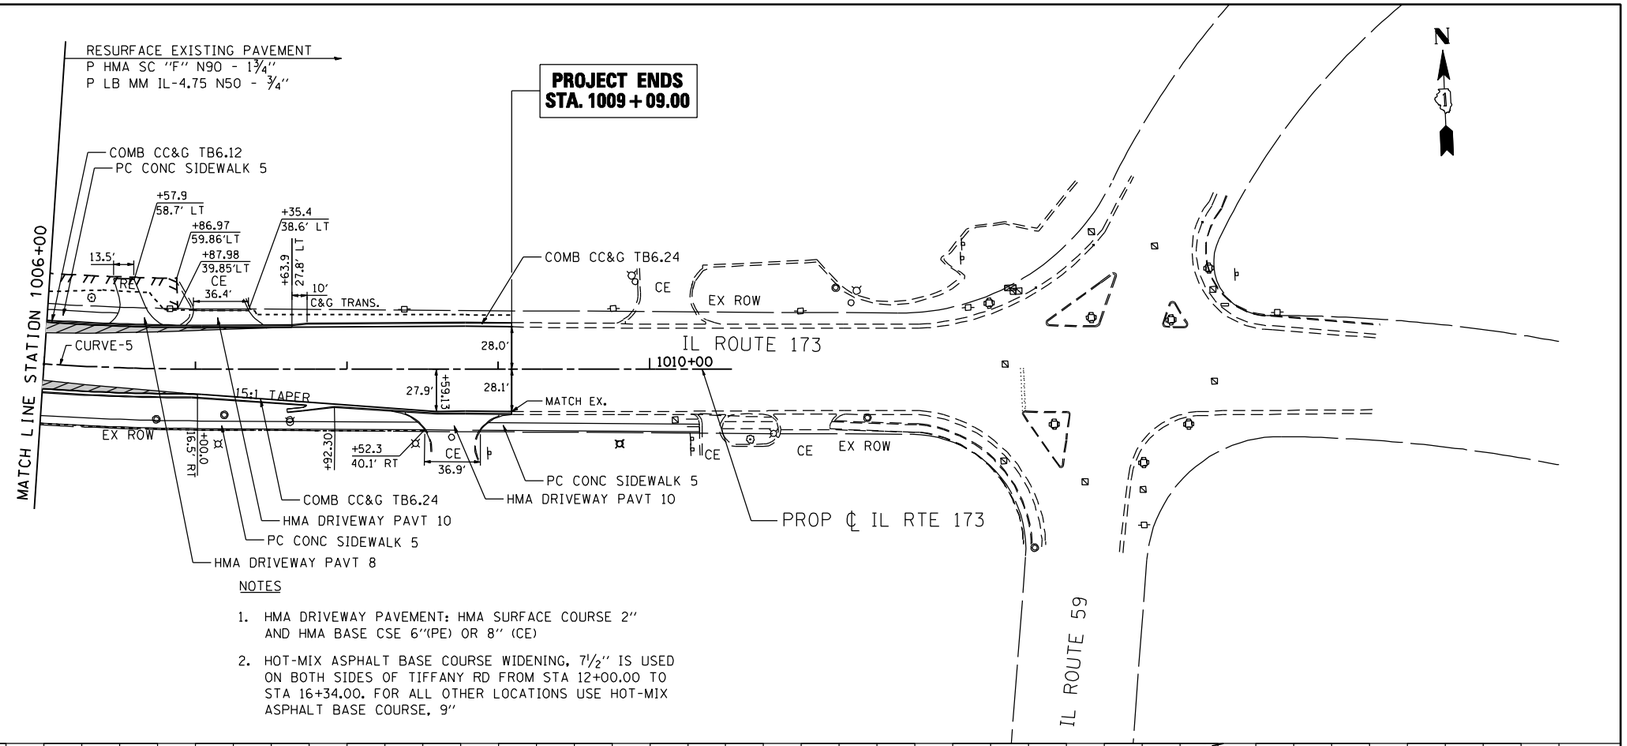

ROADWAY LEGEND

WIDENING PAVEMENT
POLYMERIZED HOT-MIX ASPHALT SURFACE COURSE, MIX "F", N90 - 1¾"
POLYMERIZED LEVELING BINDER (MACHINE METHOD), IL-4.75, N50 - ¾"
HOT-MIX ASPHALT BASE COURSE (SEE NOTE 2)
AGG SUBGRADE IMPR 12

NOTES

1. HMA DRIVEWAY PAVEMENT: HMA SURFACE COURSE 2" AND HMA BASE CSE 6"(PE) OR 8" (CE)
2. HOT-MIX ASPHALT BASE COURSE WIDENING, 7½" IS USED ON BOTH SIDES OF TIFFANY RD FROM STA 12+00.00 TO STA 16+34.00. FOR ALL OTHER LOCATIONS USE HOT-MIX ASPHALT BASE COURSE, 9"

PLAN		BY	DATE
	SURVEYED		
	PLOTTED		
	ALIGNMENT CHECKED		
NOTE BOOK	RT. OF WAY CHECKED		
NO.	CADD FILE NAME		

PROFILE		BY	DATE
	SURVEYED		
	PLOTTED		
	GRADES CHECKED		
NOTE BOOK	B.M. NOTED		
NO.			

FILE NAME = P:\2011\ME11007_VarVar_PhII\CADD\W003_IL173_at_Tiff_Rd\Shts\D160L28_sht-plnprf_IL173-02.dgn
PLOT SCALE = 1:600 / IN.
USER NAME = Millennia Professional Services

200 22ND Street, Suite 216, Lombard, IL 60148
630.705.0110 voice, 630.839.2566 fax
WWW.MPS-IL.COM
MILLENNIA PROFESSIONAL SERVICES

DESIGNED	CJD	REVISED	-
DRAWN	CJD	REVISED	-
CHECKED	TVN	REVISED	-
DATE	2/4/2013	REVISED	-

STATE OF ILLINOIS
DEPARTMENT OF TRANSPORTATION

IL ROUTE 173
AT TIFFANY ROAD

SCALE: 1"=50' | SHEET NO. 2 OF 2 SHEETS | STA. 1006+00.00 TO STA. 1009+09.00

PLAN & PROFILE
IL ROUTE 173

F.A.P. RTE.	SECTION	COUNTY	TOTAL SHEETS	SHEET NO.
303	134-N-1	LAKE	62	15
		CONTRACT NO. 60L28		

FED. ROAD DIST. NO. 1 | ILLINOIS | FED. AID PROJECT

P:\2011\ME11007_VarVar_PhII\CADD\W003_IL173_at_Tiff_Rd\Shts\D160L28-sht-plnprf_IL173-02.dgn