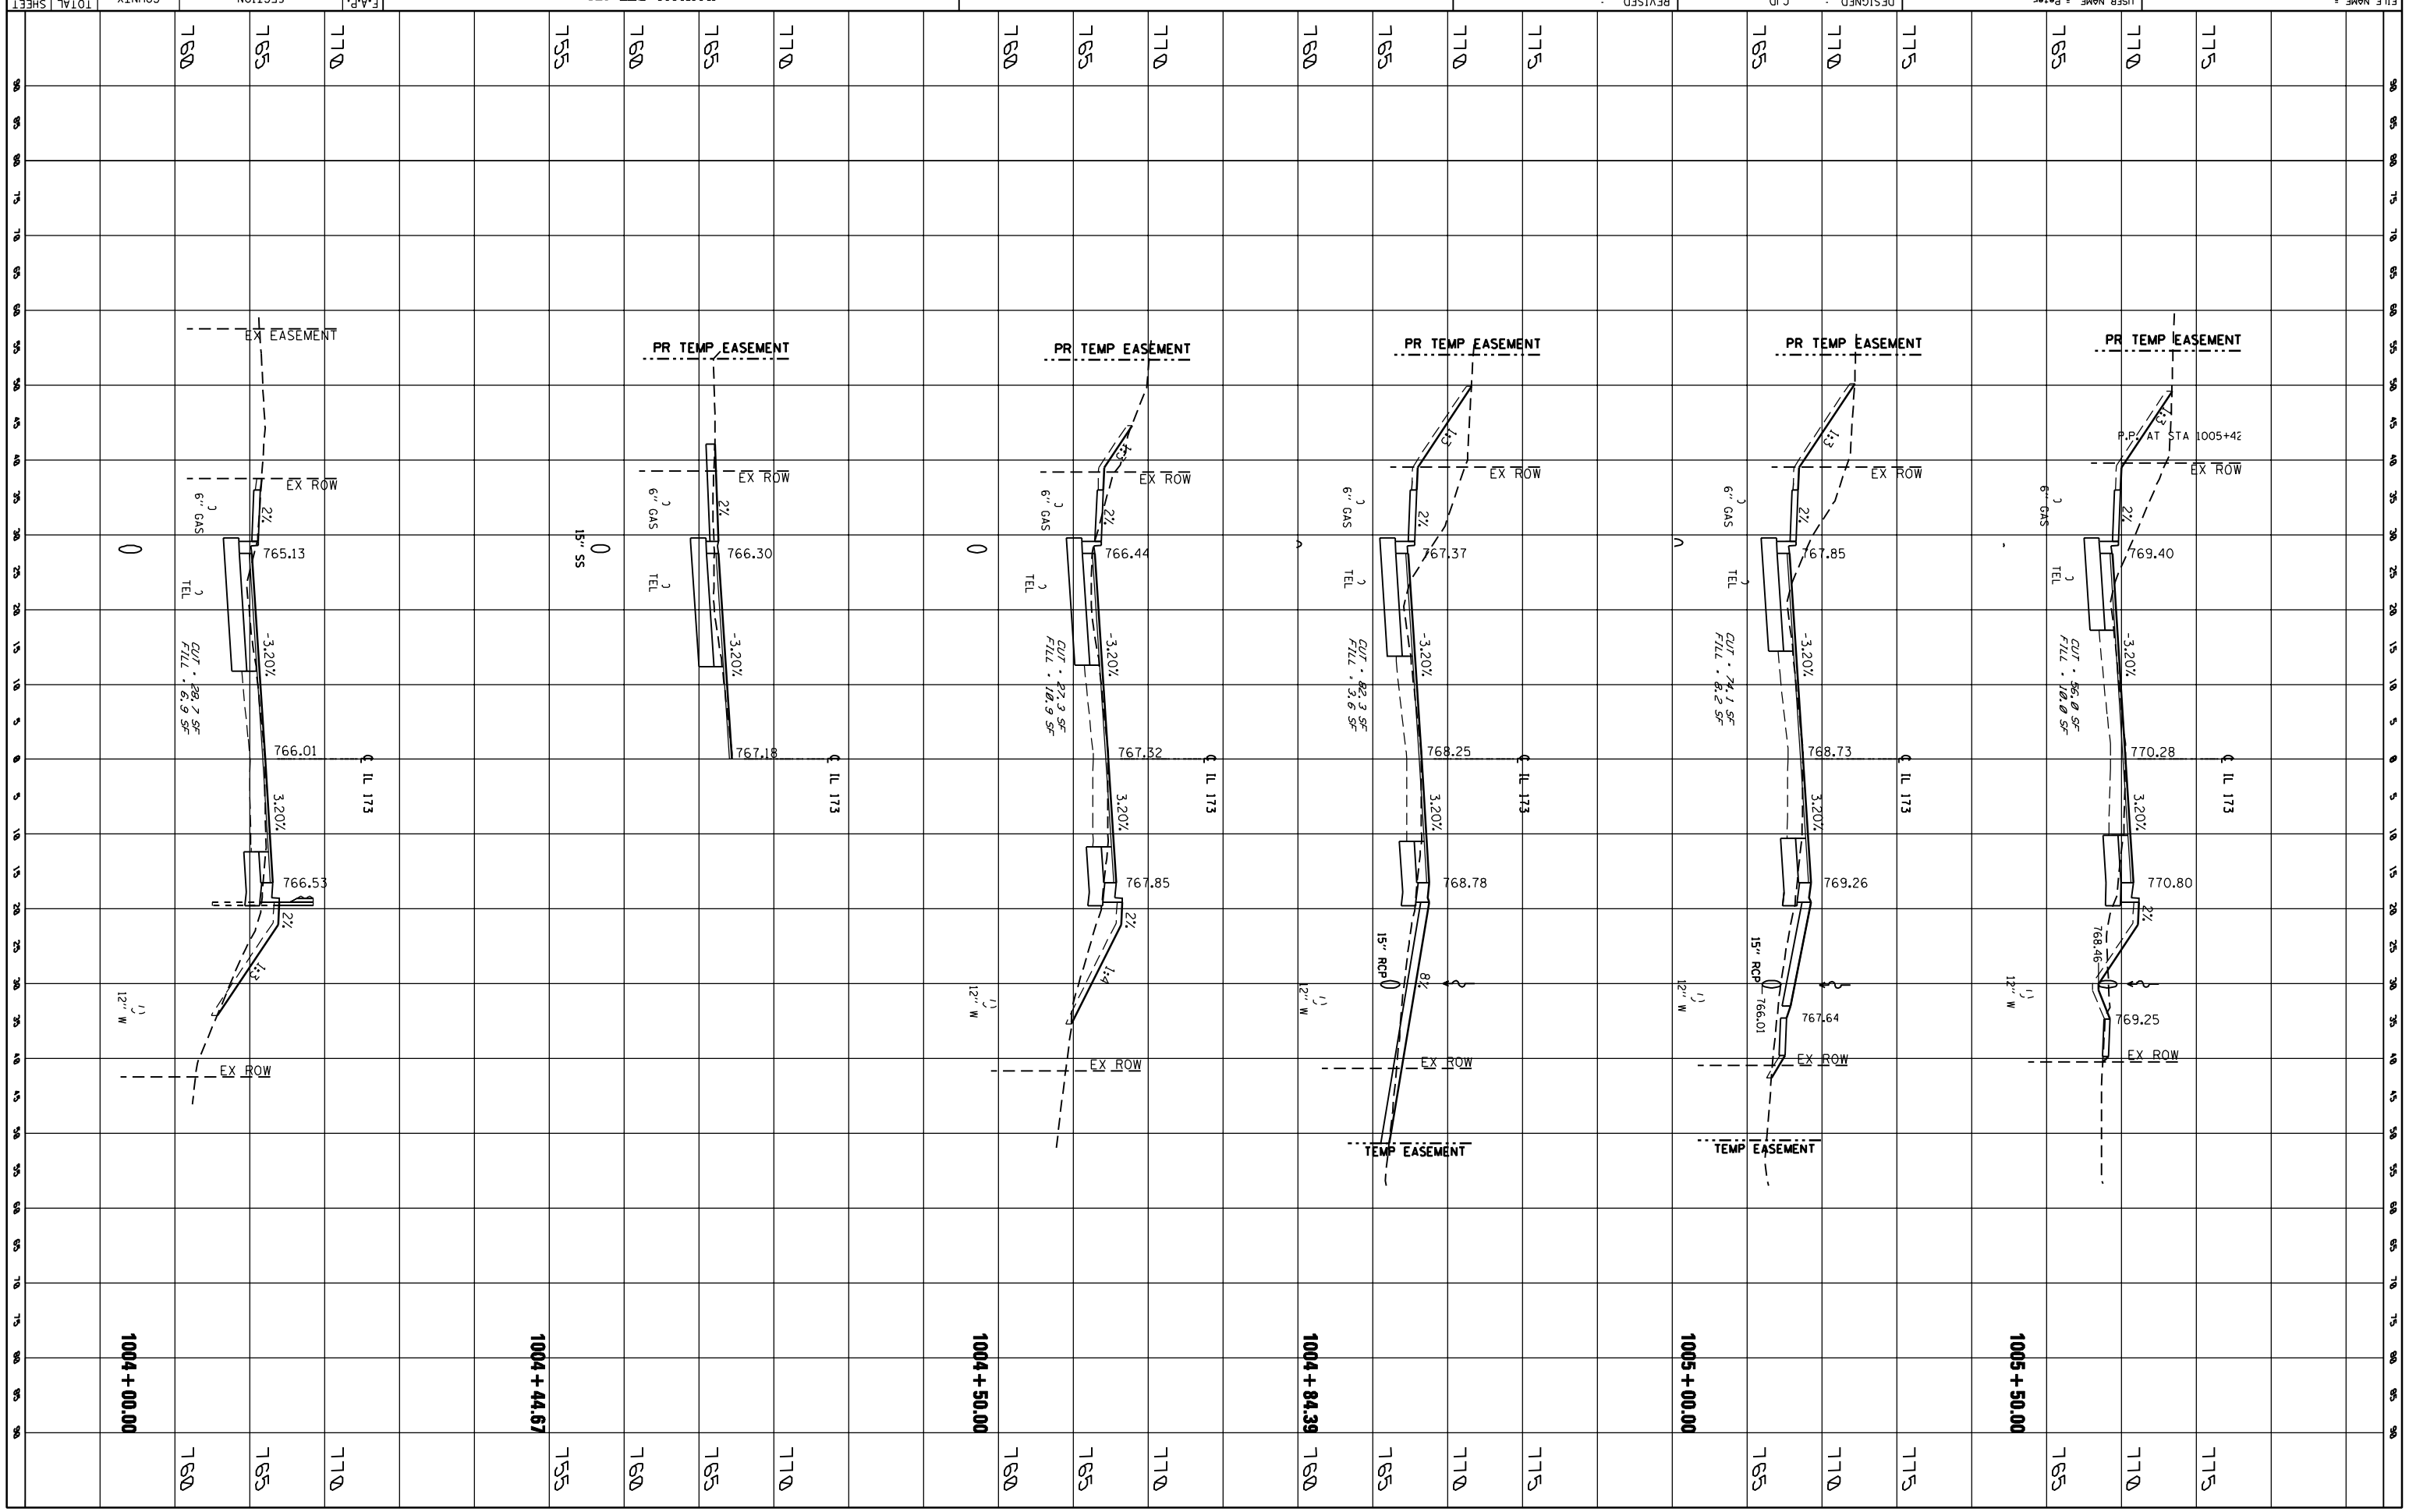

STATE OF ILLINOIS
DEPARTMENT OF TRANSPORTATION
ILLINOIS RTE 173
CROSS-SECTIONS
SCALE:
SHEET NO. 3 OF 5 SHEETS
STA. 1004+00.00 TO STA. 1005+50.00
F.A.P. RTE. 303
SECTION 134-N-1
COUNTY LAKE
TOTAL SHEETS 58
SHEET NO. 57
CONTRACT NO. 60L28
ILLINOIS FED. AID PROJECT
FILE NAME = P:\2011\ME11007_VarVar_Phil\CADD\W003_IL173_at_Tiff_Rd\Shts\D160L28-sht-xssht_173.dgn
USER NAME = Peter
PLOT SCALE = 20.0000 ' / IN.
PLOT DATE = 2/5/2013
DESIGNED - CJD
DRAWN - CJD
CHECKED - TVN
DATE - 6/4/2012
REVISED -
REVISED -
REVISED -
REVISED -
ORIGINAL SURVEY
NOTE BOOK NO.
SURVEYED
PLOTTED
TEMPLATE
AREAS
AREAS CHECKED
BY
DATE
FINAL SURVEY
NOTE BOOK NO.
SURVEYED
PLOTTED
TEMPLATE
AREAS
AREAS CHECKED
BY
DATE
EX EASEMENT
PR TEMP EASEMENT
EX ROW
6" GAS
TEL
2%
765.13
-3.20%
CUT - 28.7 SF
FILL - 6.9 SF
766.01
3.20%
766.53
2%
1:3
12" W
EX ROW
15" SS
766.30
767.18
766.44
CUT - 27.3 SF
FILL - 10.9 SF
767.32
767.85
1:4
767.37
CUT - 82.3 SF
FILL - 3.6 SF
768.25
768.78
15" RCP
8%
TEMP EASEMENT
767.85
CUT - 74.1 SF
FILL - 8.2 SF
768.73
769.26
766.01
767.64
P.P. AT STA 1005+42
769.40
CUT - 56.0 SF
FILL - 10.0 SF
770.28
770.80
768.46
769.25
IL 173
1004+00.00
1004+44.67
1004+50.00
1004+84.39
1005+00.00
1005+50.00