F.A.P. RTE.	SECTION	COUNTY	TOTAL SHEETS	SHEET NO.
66	21-RS-3	McHENRY	32	1
FED. ROAD DIST. NO. 1	ILLINOIS	FED AID PROJECT		

D-91-297-11
CONTRACT NO. 60N27

32 41 = 33

STATE OF ILLINOIS
DEPARTMENT OF TRANSPORTATION
DIVISION OF HIGHWAYS

PROPOSED HIGHWAY PLANS

F.A.P 66 (US ROUTE 14)
SECTION 21–RS–3
DIGGINS STREET (IL ROUTE 173) TO STATE LINE ROAD
RESURFACING (3P)

MCHENRY COUNTY
C–91–297–11

FOR INDEX OF SHEETS, SEE SHEET NO. 2

IMPROVEMENT LOCATED WITHIN
THE CITY OF HARVARD AND
UNINCORPORATED CHEMUNG TOWNSHIP

TRAFFIC DATA
US ROUTE 14
2011 ADT = 6,700
SPEED LIMIT = 55 MPH
(30–35 MPH WITHIN
THE CITY OF HARVARD)

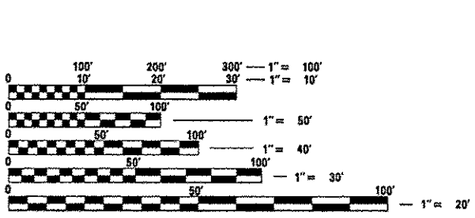

FULL SIZE PLANS HAVE BEEN PREPARED USING STANDARD ENGINEERING SCALES. REDUCED SIZED PLANS WILL NOT CONFORM TO STANDARD SCALES. IN MAKING MEASUREMENTS ON REDUCED PLANS, THE ABOVE SCALES MAY BE USED.

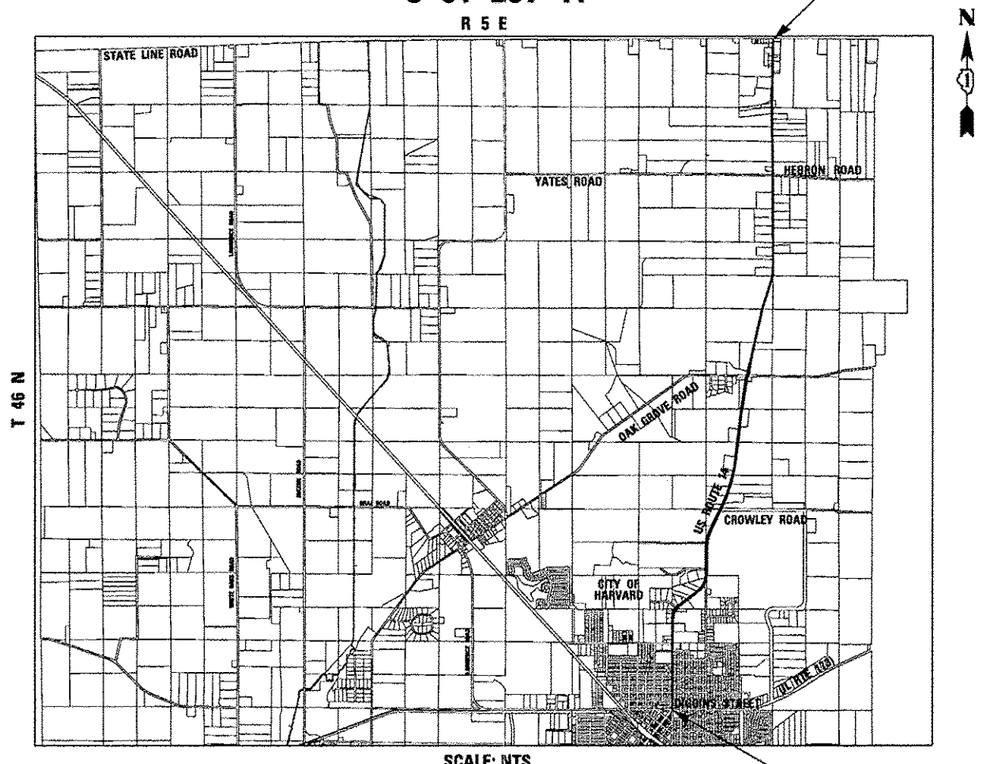

SCALE: NTS

CHEMUNG TOWNSHIP
GROSS LENGTH OF IMPROVEMENT = 27,729 LF OR 5.252 MILES
NET LENGTH OF IMPROVEMENT = 27,729 LF OR 5.252 MILES

LOCATION OF SECTION INDICATED THUS: ■

STATE OF ILLINOIS
DEPARTMENT OF TRANSPORTATION
DIVISION OF HIGHWAYS

SUBMITTED February 6 2013
DEPUTY DIRECTOR OF HIGHWAYS, REGION ENGINEER
May 10 2013
ENGINEER OF DESIGN AND ENVIRONMENT
May 10 2013
DIRECTOR OF HIGHWAYS, CHIEF ENGINEER

PRINTED BY THE AUTHORITY
OF THE STATE OF ILLINOIS

Call Before You Dig
JULIE ILLINOIS ONE-CALL SYSTEM

CONTACT JULIE AT 811 OR 800-892-0123
WITH THE FOLLOWING:
COUNTY = McHENRY
CITY-TWNSHP. = HARVARD - CHEMUNG
SEC. & 1/4 SEC. NO. = 01, 12, 13, 24, 25, 26, 35
48 HOURS (2 working days) BEFORE YOU DIG

DISTRICT ONE –
PROJECT MANAGER: KEN ENG (847) 705–4247 (IDOT)
PROJECT ENGINEER: ROBERT LENZINI (815) 459–1260 (BAXTER & WOODMAN)

CONTRACT NO. 60N27

BAXTER & WOODMAN Consulting Engineers

DAVID S. HEMMERICH
62-060360
LICENSED PROFESSIONAL ENGINEER
OF
STATE OF ILLINOIS
PROJECT ENGINEER
"LICENSE EXPIRES 11-30-2013"

B&W PROJECT NO.: 100153

COPYRIGHT © 2013 BY BAXTER & WOODMAN INC.
STATE OF ILLINOIS - PROFESSIONAL DESIGN FIRM
LICENSE NO. - 184-001121 - EXPIRES 4/30/2013
2/5/2013 9:59 PM
C:\Projects\60N27\Design\Roadway\Plan Sheets\60N27_Cover.dgn