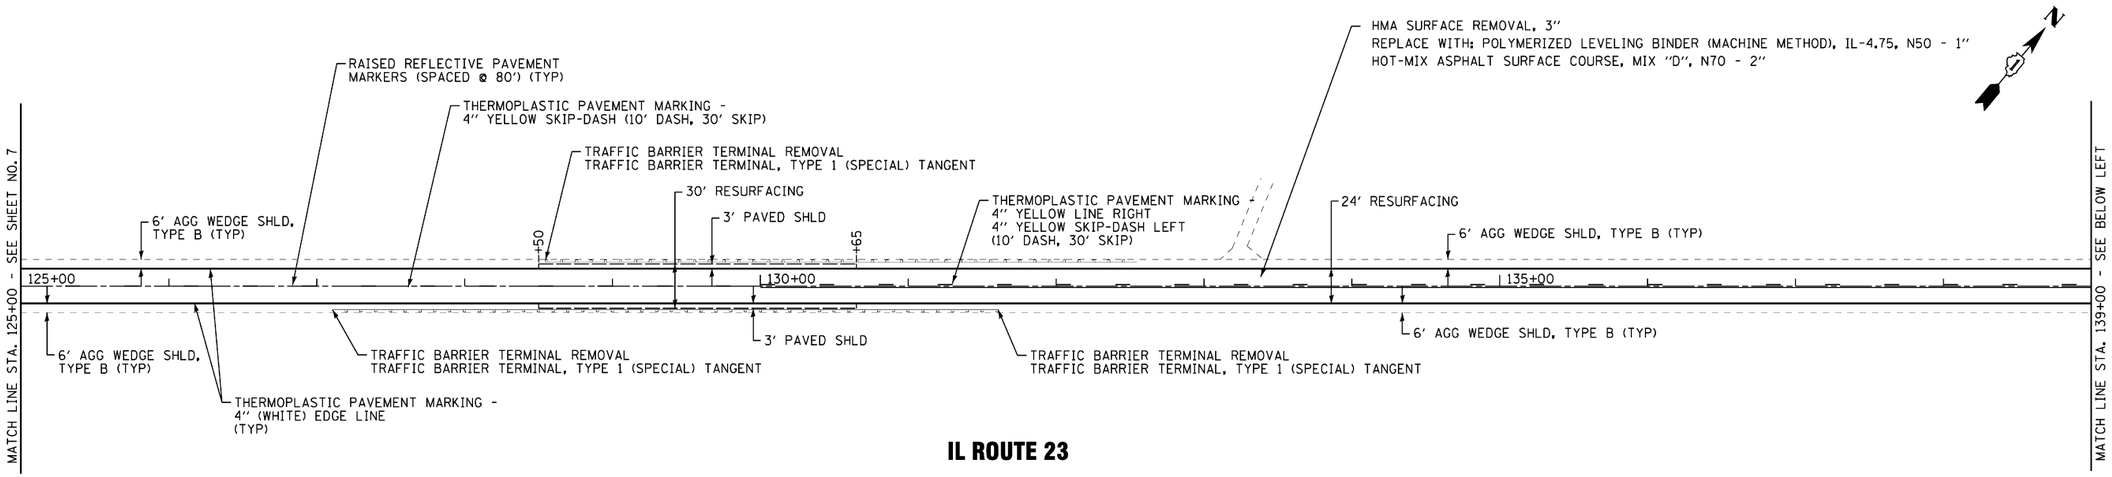

IL ROUTE 23

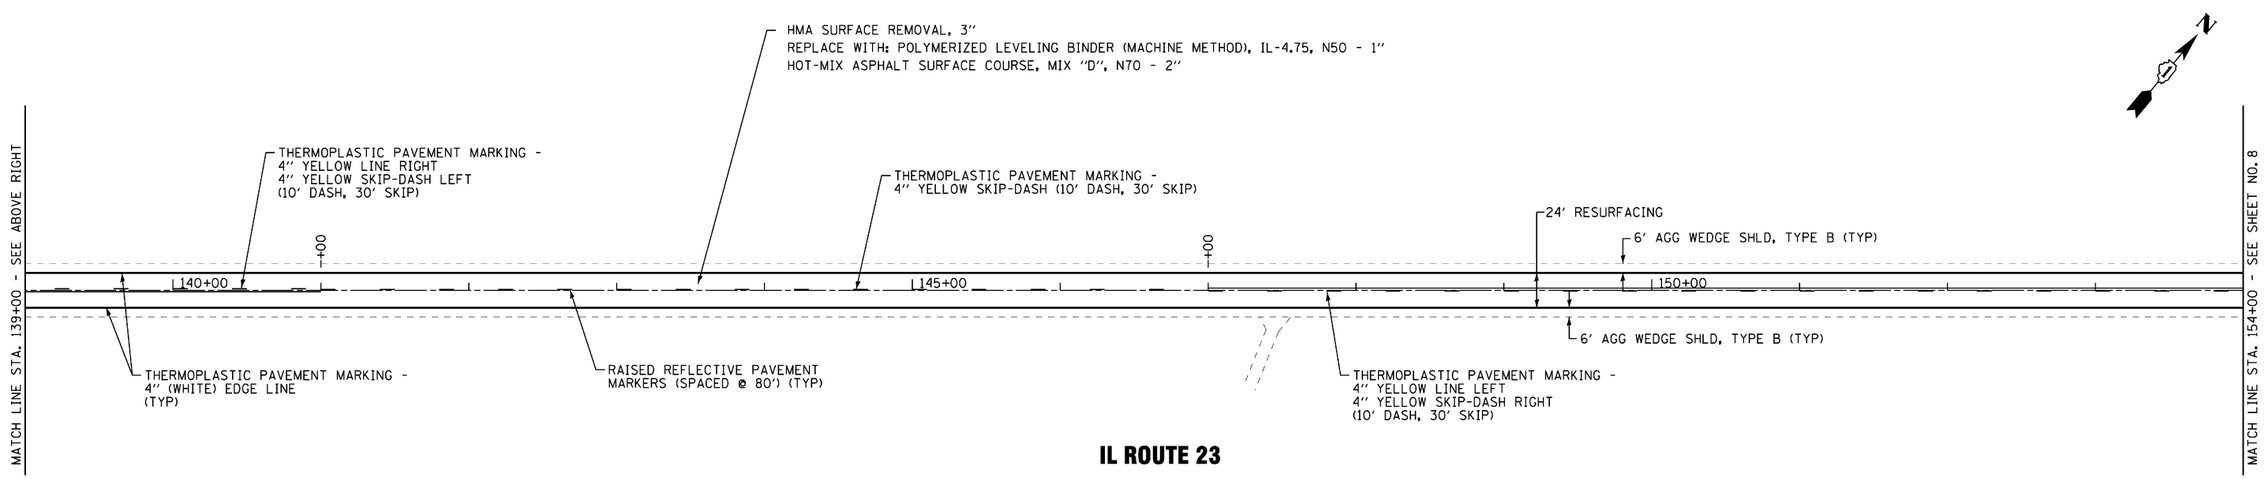

IL ROUTE 23

NOTE:

1. ALL PAVEMENT PATCHING LOCATIONS WILL BE DETERMINED BY THE RESIDENT ENGINEER.
2. REFER TO DISTRICT 1 TYPICAL PAVEMENT MARKINGS (TC-13) FOR ADDITIONAL INFORMATION.
3. REFER TO DISTRICT 1 RAISED REFLECTIVE PAVEMENT MARKERS (TC-11) FOR ADDITIONAL INFORMATION.

COPYRIGHT © 2010 BY BAXTER & WOODMAN, INC.
STATE OF ILLINOIS - PROFESSIONAL DESIGN FIRM
LICENSE NO.- 184-001121 - EXPIRES 4/30/2011
ADDNOT 02/08/2012 10:08:53 PM

BAXTER & WOODMAN Consulting Engineers

DESIGNED - TMS	REVISED -		
DRAWN - BCD	REVISED -		
CHECKED - RWL	REVISED -		
DATE - 12-12-10	FILE - 100153-wo15-Plan02.sht		

STATE OF ILLINOIS
DEPARTMENT OF TRANSPORTATION

ILLINOIS ROUTE 23
POPLAR ROAD TO INTERSTATE 90
ROADWAY AND PAVEMENT MARKING PLAN

SCALE: 1" = 50' | STA. 125+00 | TO STA. 154+00

F.A.P. RTE.	SECTION	COUNTY	TOTAL SHEETS	SHEET NO.
324	24-RS-4	McHENRY	16	7
		CONTRACT NO. 60N34		

FED. ROAD DIST. NO. 1 | ILLINOIS | FED. AID PROJECT