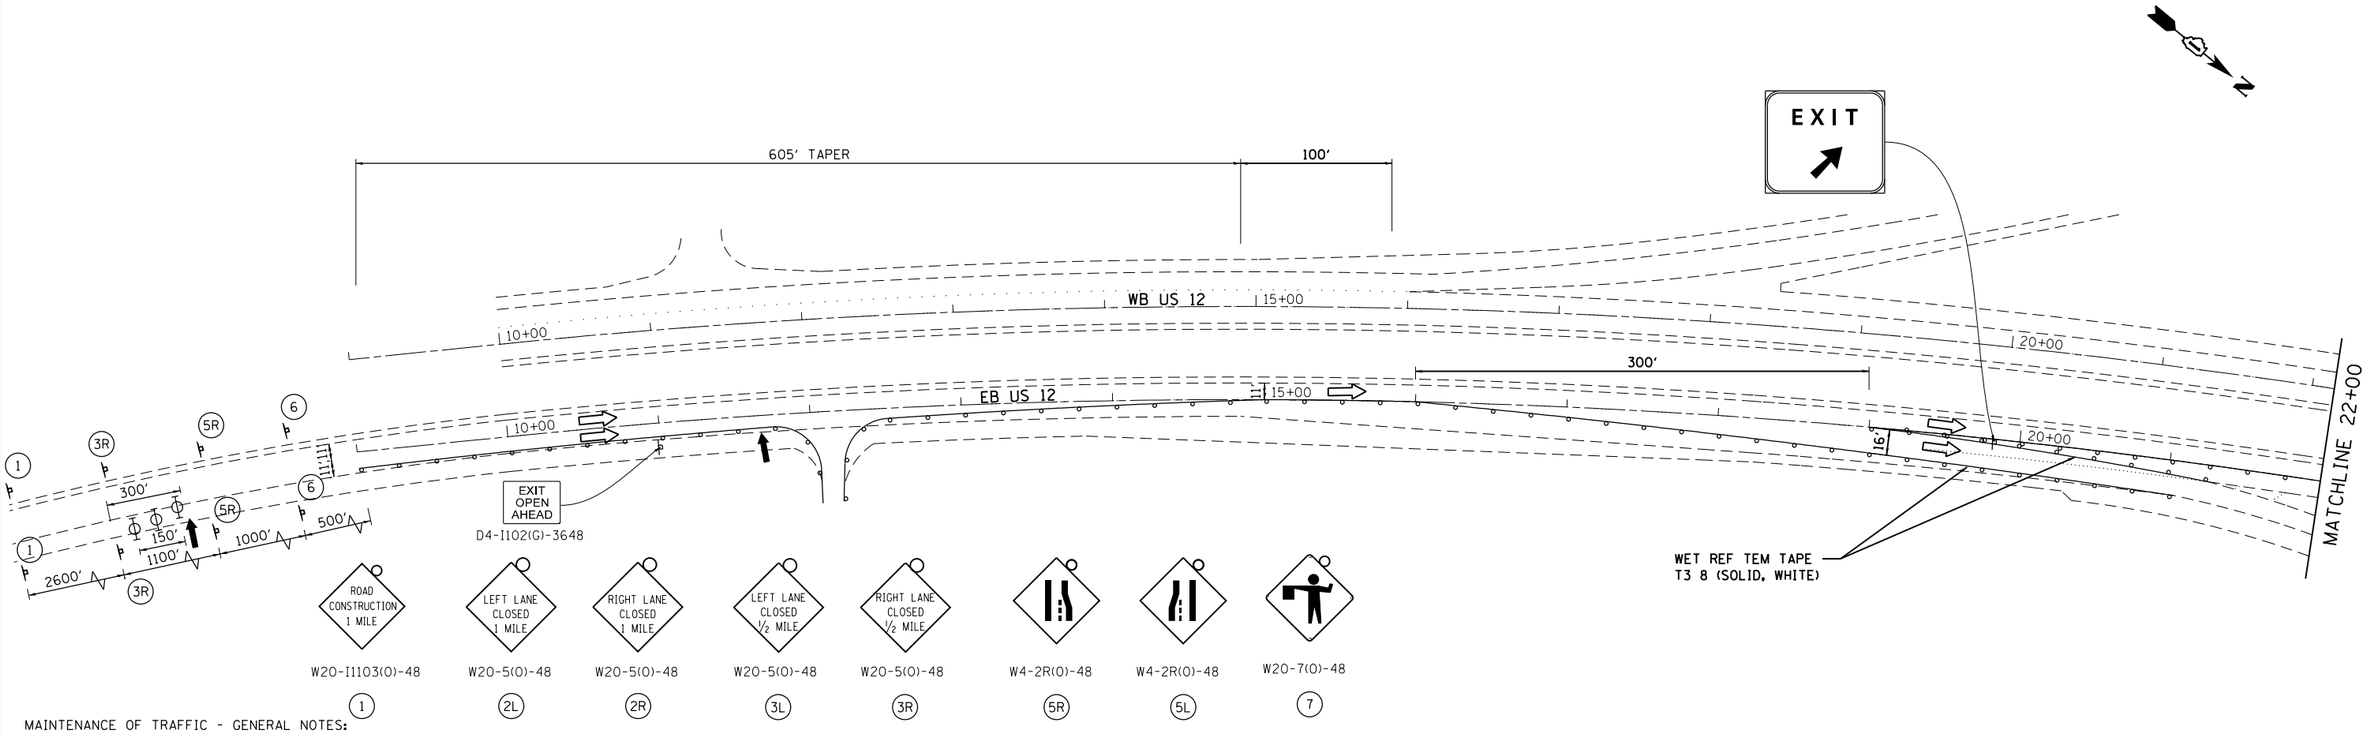

MAINTENANCE OF TRAFFIC - GENERAL NOTES:

1. SEE SPECIAL PROVISIONS TITLED TRAFFIC CONTROL AND PROTECTION (SPECIAL).

US 12, STAGING NOTES, STAGE II

1. CLOSE THE OUTSIDE LANE OF EB AND WB US 12 IN ACCORDANCE WITH STD. 701422 AND 701101.

2. ACCESS TO IL RT 176 EXIT RAMPS SHALL REMAIN OPEN AND STAGED PER STD. 701411.

3. WORK TO BE PERFORMED IN THIS STAGE SHALL CONSIST OF SCARIFICATION AND POLYMER OVERLAY OF BRIDGE DECK AND INSTALLATION OF GUARDRAIL IN OUTSIDE LANES OF EB AND WB US 12.

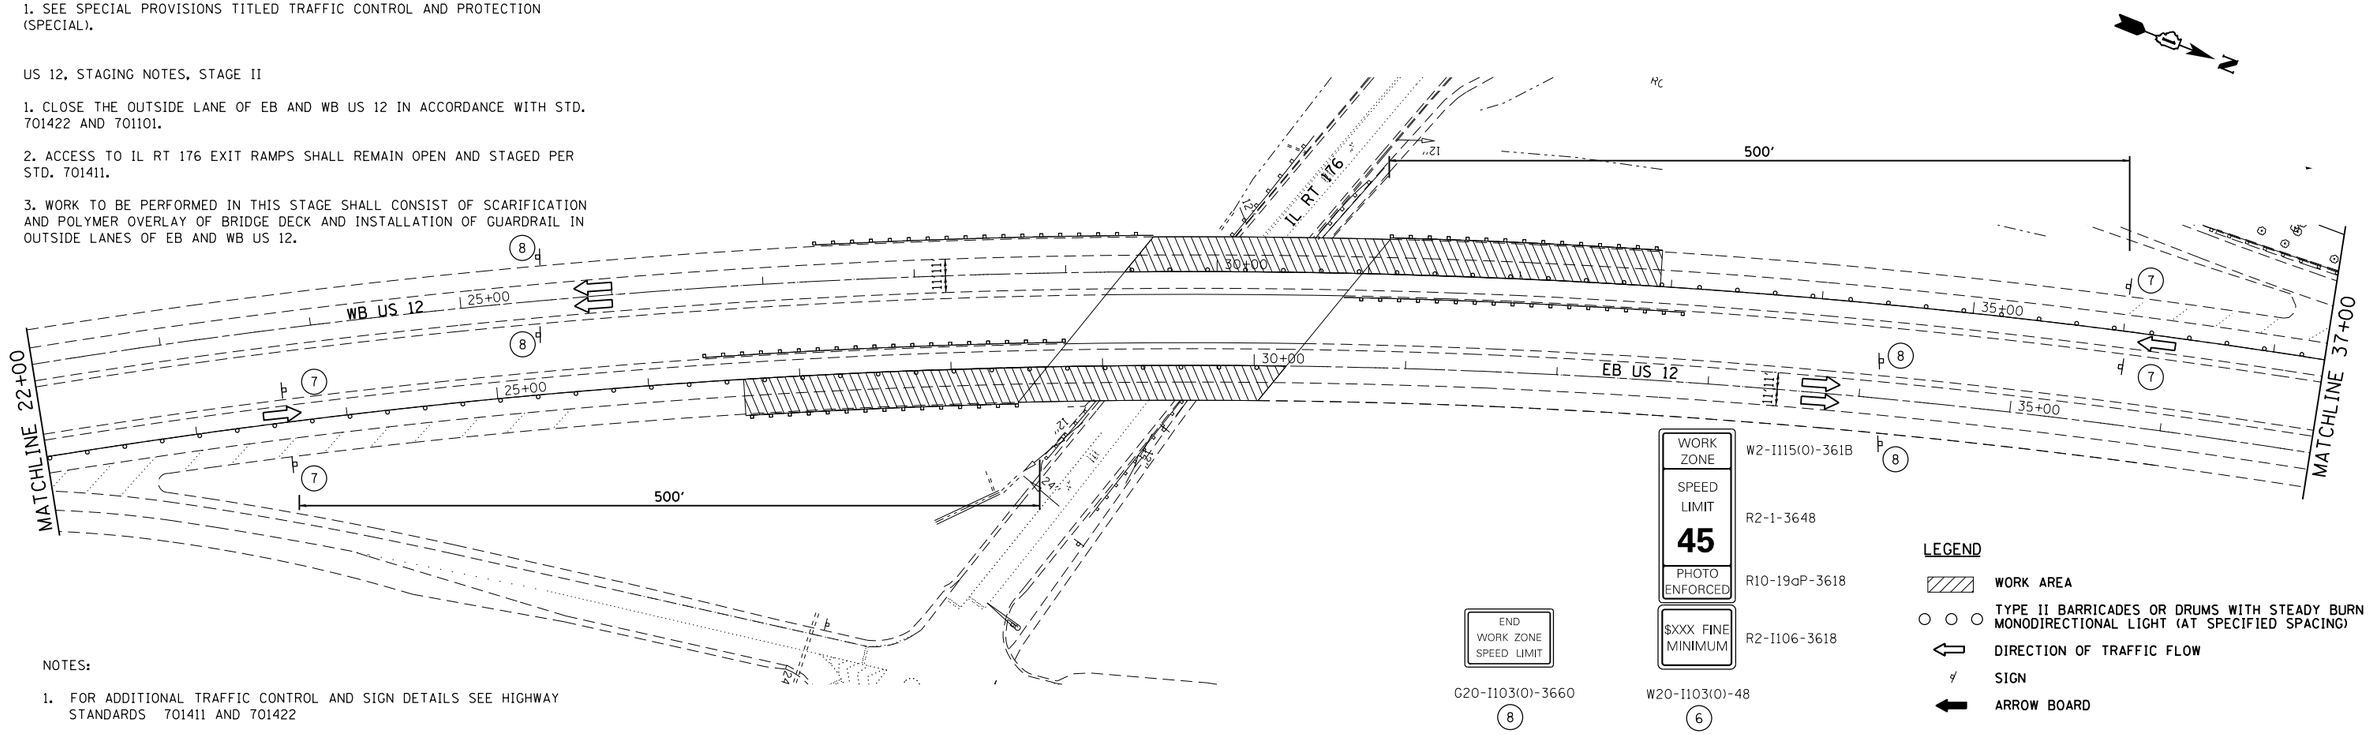

NOTES:

1. FOR ADDITIONAL TRAFFIC CONTROL AND SIGN DETAILS SEE HIGHWAY STANDARDS 701411 AND 701422

FILE NAME =	USER NAME = rgall	DESIGNED -	REVISED -	STATE OF ILLINOIS DEPARTMENT OF TRANSPORTATION	US 12 /IL 59 OVER IL RT 176 MAINTENANCE OF TRAFFIC STAGE II	F.A.P RTE.	SECTION	COUNTY	TOTAL SHEETS / SHEET NO.
		DRAWN -	REVISED -			334	(TH-B)BR	LAKE	25 / 10
	PLOT SCALE = 100.0000 ' / in.	CHECKED -	REVISED -					CONTRACT NO. 60W19	
	PLOT DATE = 4/15/2013	DATE -	REVISED -		SCALE: SHEET OF SHEETS STA. TO STA.			ILLINOIS FED. AID PROJECT	