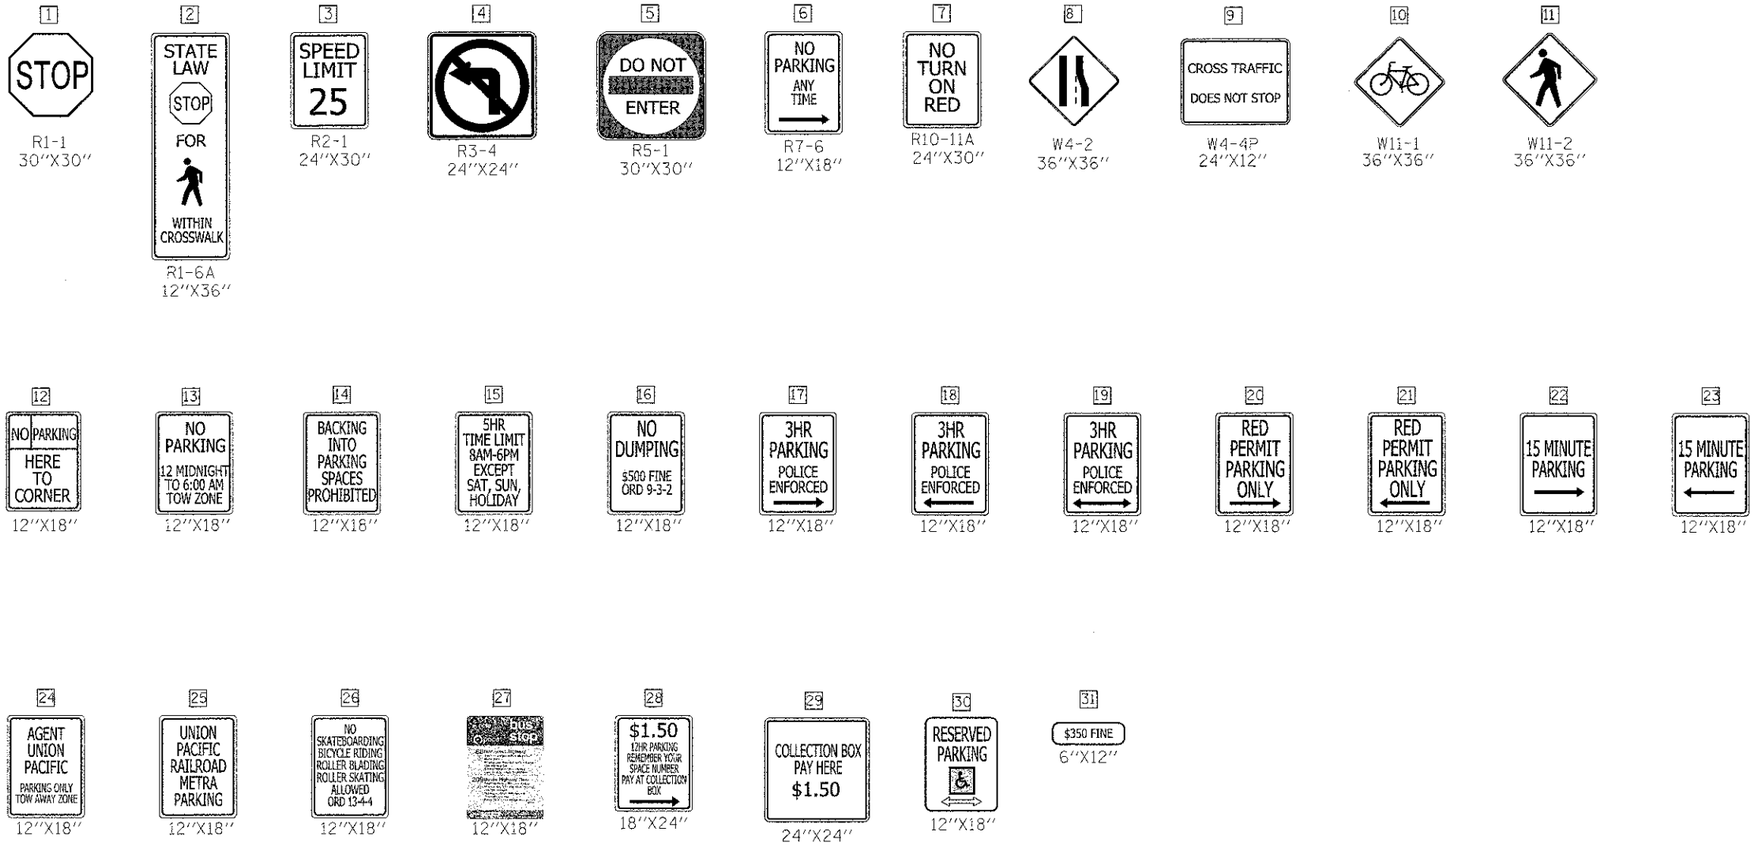

FILE NAME = 3737_1SSIGN.DGN	USER NAME = hkravets	DESIGNED - BS	REVISED -	STATE OF ILLINOIS DEPARTMENT OF TRANSPORTATION	SIGN LEGEND	F.A. RTE.	SECTION	COUNTY	TOTAL SHEETS	SHEET NO.
		DRAWN -	REVISED -				10-00149-00-LS	COOK	69	32
	PLOT SCALE = 1:20	CHECKED - JCK	REVISED -					CONTRACT NO. 63723		
	PLOT DATE = 4/8/2013	DATE -	REVISED -		SCALE: 1"=20' SHEET 1 OF 1 SHEETS STA. TO STA.		ILLINOIS FED. AID PROJECT			